

HGA

CLIENT
Ellis Partners
ONE SANSOME STREET, SUITE 1050
SAN FRANCISCO, CA 94104

ARCHITECT
HGA
222 GUTTER STREET, SUITE 500
SAN FRANCISCO, CA 94108
www.hga.com

CONTRACTOR
BKF
285 SHORELINE DRIVE, SUITE 200
REDWOOD CITY, CA 94065
(650) 452-6300
www.bkf.com

LANDSCAPE
CREO
460 GERRY ST #200
SAN FRANCISCO, CA 94102
CREO.LANDARCH.COM




333-385 MOFFETT PARK DRIVE

SMP REV. 03 / MSDP REV. 01 SUBMITTAL - PLNG # 2025-0137

JULY 29TH 2025

2025.07.29	SMP SUBMITTAL REV-03
2025.07.29	MSDP SUBMITTAL REV-02
2025.04.30	SMP SUBMITTAL REV-02
2025.04.30	MSDP SUBMITTAL REV-01
2025.07.29	SMP WSDP SUBMITTAL
2023.11.03	90% SCHEMATIC DESIGN
2023.10.12	SITE MASTER PLAN SUBMITTAL

date issue description

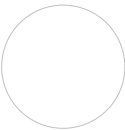

**333-385 MOFFETT
PARK DRIVE**

SUNNYVALE, CA 94089

project number: 22-387
date: 2025.01.15

COVER

G0.00

NOT FOR CONSTRUCTION

CLIENT
Ellis Partners
ONE SANSOME STREET, SUITE 1550
SAN FRANCISCO, CA 94104

ARCHITECT
HGA
252 BUTTER STREET, SUITE 500
SAN FRANCISCO, CA 94108
www.hga.com

CONSULTANT
BKF
285 SHORELINE DRIVE, SUITE 200
REDWOOD CITY, CA 94065
(650) 482-6300
www.bkf.com

LANDSCAPE
CREO
960 GARY AVE, SUITE 4000
SAN FRANCISCO, CA 94102
CREO.LANDARCH.COM

GENERAL
G0.00 COVER
G0.01 PROJECT INFORMATION
G0.02 PROJECT DATA
G1.01 CODE SUMMARY, OCCUPANCY SEPARATION
SECTION, FIRE SEPARATION DIAGRAM
G1.02 CODE ANALYSIS PLANS
G1.03 CODE ANALYSIS PLANS
G1.04 CODE ANALYSIS PLANS
G1.05 CODE ANALYSIS PLANS
G1.06 CODE ANALYSIS PLANS
G1.07 CODE ANALYSIS PLANS
G1.08 CODE ANALYSIS PLANS
G2.01 BUILDING AREA PLANS
G2.02 BUILDING AREA PLANS
G2.03 LOT COVERAGE AND PAVING AREAS
G2.05 NET ROOF AREA, GREEN ROOF CALCULATION
G2.06 PLUMBING CALCULATIONS
G3.07 ACCESSIBILITY PLANS
G3.01 GREEN BUILDING CHECKLIST
G3.02 GREEN BUILDING CHECKLIST
G3.03 GREEN BUILDING CHECKLIST
G3.11 LEED SCORECARD
G3.21 SOLAR SHADING ANALYSIS
G4.02 EXISTING CONDITIONS PHOTOS
G4.03 EXISTING CONDITIONS PHOTOS
G4.11 3D VIEW
G4.12 3D VIEW
G4.13 3D VIEW
G4.14 3D VIEWS
G4.15 3D VIEWS
G4.16 3D VIEWS
G4.17 3D VIEWS
G4.18 3D VIEWS - CONTEXT VIEWS
G4.19 3D VIEWS - AERIAL CONTEXT VIEWS
G4.21 HISTORIC & BUILDING PRECEDENTS
G4.22 MATERIAL PALETTE

CIVIL
C1.0 EXISTING CONDITIONS AND BOUNDARY PLAN
C2.0 DEMOLITION PLAN
C3.0 PRELIMINARY SITE PLAN
C4.0 PRELIMINARY GRADING AND DRAINAGE PLAN
C5.0 PRELIMINARY UTILITY PLAN
C6.0 PRELIMINARY STORMWATER MANAGEMENT
PLAN
C7.0 FIRE ACCESS PLAN
C8.0 STREET CROSS SECTIONS
C8.1 LANEWAY CROSS SECTIONS
C8.0 SUNNYVALE TRASH TRUCK TURNING

JOINT TRENCH
INT1 JOINT TRENCH INTENT

LANDSCAPE
L0.00 LANDSCAPE NOTES & LEGEND
L0.01 LANDSCAPE NOTES & LEGEND
L0.02 LANDSCAPE ILLUSTRATIVE PLAN
L0.03 TREE DEPOSITION PLAN
L0.04 LANDSCAPE OPEN SPACE FRAMEWORK
L1.00 LANDSCAPE GRADING PLAN - PODIUM
L2.00 LANDSCAPE MATERIAL PLAN - GROUND
L2.01 LANDSCAPE MATERIALS PLAN - PODIUM
L4.00 LANDSCAPE IRRIGATION PLAN
L5.00 LANDSCAPE PLANTING PLAN - GROUND
L5.01 LANDSCAPE PLANTING PLAN - PODIUM
L5.02 LANDSCAPE PLANTING IMAGES
L6.00 LANDSCAPE CONSTRUCTION DETAILS
L6.01 LANDSCAPE CONSTRUCTION DETAILS
L6.02 LANDSCAPE CONSTRUCTION DETAILS - PODIUM
L6.03 LANDSCAPE CONSTRUCTION DETAILS - PODIUM
L6.04 LANDSCAPE CONSTRUCTION DETAILS - PODIUM
LANDSCAPE PLANTING DETAILS

ARCHITECTURE
A1.01 SITE PLAN
A2.01 FLOOR PLAN - LEVEL 1/P1
A2.01.2 FLOOR PLAN - LEVEL 1/P2
A2.01.3 FLOOR PLAN - LEVEL 1/P3
A2.02 FLOOR PLAN - LEVEL 2
A2.03 FLOOR PLAN - LEVEL 3
A2.04 FLOOR PLAN - LEVEL 4
A2.06 FLOOR PLAN - ROOF DECK
A3.01 NORTH / SOUTH ELEVATION
A3.02 EAST / WEST ELEVATION
A3.11 BUILDING SECTIONS
A3.12 BUILDING SECTIONS
A3.13 BUILDING SECTIONS
A4.01 ENLARGED ELEVATION, SECTIONS & PLANS
A4.02 ENLARGED ELEVATION, SECTIONS & PLANS
A4.03 ENLARGED ELEVATION, SECTIONS & PLANS
A4.04 ENLARGED ELEVATION, SECTIONS & PLANS
A6.01 ENLARGED TRASH ROOMS - STAGING & ACCESS
- TRANSFORMER ENCLOSURE ELEVATIONS

LIGHTING
LT1.00 GROUND LEVEL LIGHTING PLAN AND LEVELS
LT1.02 PODIUM LEVEL LIGHTING PLAN AND LEVELS
LT2.00 LUMINAIRE SCHEDULE

3 SHEET INDEX

PROJECT DESCRIPTION

(N) 3 LEVEL OFFICE BUILDING OVER 3 LEVEL ABOVE-GRADE PARKING WITH PODIUM-LEVEL PRIVATE LANDSCAPED ROOFDECK. (D) 2 EXISTING BUILDINGS AND ALL SITEWORK. PROJECT INCLUDES OFF SITE IMPROVEMENTS. PROJECT IS WITHIN THE MOFFETT PARK SPECIFIC PLAN AREA.

2 PROJECT DESCRIPTION

AREA CALCULATION

LOT AREA 217,798 SF (~5.0 ACRES)
ALLOWABLE F.A.R.: 0.35 / 1.35 / 2.0 MAX
PROVIDED F.A.R.: 1.35
MAX ALLOWABLE GSF F.A.R.: 284,027 SF
PROVIDED GSF F.A.R.: 283,958 SF

DETAILED LAND USE AREAS

OFFICE USE AREA 283,656 SF
CREATION SPACE 10,370 SF

CREATOR SPACE AREA SUMMARY

NET NEW GSF: 284,026 GSF - 89,142 GSF = 204,884 GSF
CREATOR SPACE (7.5% MIN): 15,366 GSF
PER MSP, CREATOR SPACE MAY COUNT AT 1.5X = 10,244 GSF REQUIRED

PROJECT DATA

ADDRESS: 333-385 MOFFETT PARK DRIVE, SUNNYVALE, CA 94089
APN: 116-34-005
ZONING: MF-02
LOT AREA: 217,798 SF (5.00 ACRES)
OCCUPANCY GROUP: B, S-2, A-3 (ACCESSORY)
CONSTRUCTION TYPE: B
FULLY SPRINKLERED: YES
STORES: 6

1 PROJECT INFORMATION



4 VICINITY MAP

VEHICLE PARKING CALCULATION

PUBLIC PARKING REQUIREMENTS		PUBLIC PARKING PROVIDED PER LEVEL	
TOTAL PARKING PROVIDED = 218		Level L1/P1	
TOTAL PUBLIC PARKING MAX = 204 (ADD'L 11000)		STANDARD	
EV PARKING / CARPOOL / VANPOOL REQUIREMENTS		EVCS	
According to Moffett Park Specific Plan 8.3.3, table 27		EV READY	
EV INSTALLED - 35%		EV AMBULATORY	
Of which, according to CBC 11B-228.3.2.1		EV ACCESSIBLE	
Ambulatory	3	EV - ELECTRICITY AMERICA VAN ACCESSIBLE	
Standard Accessible	3	EV - ELECTRICITY AMERICA	
Van Accessible	1	COMPACT	
EV READY - 35%	77	CARPOOL / VANPOOL	
CARPOOL / VANPOOL - 8%	18	ACCESSIBLE VAN	
ACCESSIBLE PARKING		ACCESSIBLE	
According to 11B-208.1, EV charging stations are not considered parking spaces		TOTAL PUBLIC PARKING	
Total provided non-EV: 137		Level L1/P1	
According to CBC 11B-208.2, Table 11B-208.2		TOTAL EV PUBLIC PARKING	
Range provided: 101 to 150	5	Level L1/P1	
Of which, according to CBC 11B-208.2.4		TOTAL EV READY PUBLIC PARKING	
Van Accessible	1		
Standard Accessible	4		

PRIVATE PARKING REQUIREMENTS		PRIVATE PARKING PROVIDED PER LEVEL	
TOTAL PARKING PROVIDED = 581		STANDARD	
TOTAL PRIVATE PARKING MAX = 568 (21000)		STANDARD	
<u>EV PARKING / CARPOOL / VANPOOL REQUIREMENTS</u>		STANDARD	
According to Moffett Park Specific Plan 8.3.3, table 27		EVCS	
EV INSTALLED - 35%	204	EVCS	
Of which, according to CBC 11B-228.3.2.1		EV READY	
Van Accessible		EV ACCESSIBLE	
Standard Accessible		EV AMBULATORY	
Ambulatory		EV AMBULATORY	
EV READY - 35%	204	EV ACCESSIBLE VAN	
		EV ACCESSIBLE	
CARPOOL / VANPOOL - 8%	47	COMPACT	
		COMPACT	
CARPOOL / VANPOOL - 8%	47	CARPOOL / VANPOOL	
<u>ACCESSIBLE PARKING</u>		CARPOOL / VANPOOL	
According to 11B-208.1, EV charging stations are not considered parking spaces		ACCESSIBLE VAN	
Total provided: 581 - 205 = 376		ACCESSIBLE	
According to CBC 11B-208.2, Table 11B-208.2		TOTAL PRIVATE PARKING	
Range provided: 301 to 400	8	TOTAL EV PRIVATE PARKING	
Of which, according to CBC 11B-208.2.4		Level L1/P1	
Standard Accessible	6	TOTAL EV READY PRIVATE PARKING	
Van Accessible	2	Level L1/P2	
		TOTAL VANPOOL PARKING	
		Level L1/P2	
		TOTAL PRIVATE PARKING PROVIDED	

6 PARKING CALCULATION

TOTAL PROJECT PARKING PROVIDED: 800 STALLS

2025.07.29 SMP SUBMITTAL REV-03
2025.07.29 MSP SUBMITTAL REV-02
2025.04.30 SMP SUBMITTAL REV-02
2025.04.30 MSP SUBMITTAL REV-01
2025.01.20 SMP MSP SUBMITTAL
2023.11.09 10% SCHEMATIC DESIGN
2023.10.12 SITE MASTER PLAN SUBMITTAL

date issue description

333-385 MOFFETT
PARK DRIVE

SUNNYVALE, CA 94089

project number: 22-387
date: 2025.01.15

PROJECT
INFORMATION

HGA

CLIENT
Ellis Partners
ONE SANSOME STREET, SUITE 500
SAN FRANCISCO, CA 94104

ARCHITECT
HGA
222 GUTTER STREET, SUITE 500
SAN FRANCISCO, CA 94108
www.hga.com

CONSULTANT
BKF
285 SHORELINE DRIVE, SUITE 200
REDWOOD CITY, CA 94065
(650) 482-6300
www.bkf.com

LANDSCAPE
CREO
460 GARY ST #200
SAN FRANCISCO, CA 94102
CREO.LANDARCH.COM



COMMERCIAL/INDUSTRIAL PROJECT DATA
Applicant should refer to the Sunnyvale Municipal Code (<http://gcode.us/codes/sunnyvale>) for current requirements.


	EXISTING CONDITIONS	PROPOSED PROJECT	REQUIRED/ PERMITTED
☐ General Plan			
☐ Zoning District		moftel park specific plan	
☐ Use (If vacant, how long has it been vacant?)	commercial, retail	commercial / R&D	N/A
☐ Lot Size (sq. ft.)	217,788 SF	217,788 SF	min.
☐ Gross Floor Area (sq. ft.)	88,142 SF (per ALTA)	293,996 SF	294,027 SF max.
☐ Lot Coverage (%)	29,600 +/- SF	SEE GZ.03	70% max.
☐ Floor Area Ratio (FAR)	217/48 = 0.23	1.35	0.35 / 1.35 / 2.0 max.
☐ Gross Floor Area of Tenant (sq. ft.)	n/a	n/a	n/a
☐ Building Height (ft.)	34.0'	85'	145' max.
☐ No. of Stories	2 stories	6 stories	n/a max.
☐ No. of Buildings On-Site	2 buildings	1 building	m n/a
☐ Distance Between Buildings (ft.)	n/a	n/a	odium) n/a max.
☐ Front Setbacks	60'	24'-42' (min) 112'-121'-122' (max) (min) (max)	10' min, 40' max min.
☐ Left Side Setbacks (facing property)	38'	24'-42' (min) (max) 112'-121'-122' (max) (min)	10' min, 40' max min.
☐ Right Side Setbacks (facing property)	60'	43'-47'	10' min, 40' max min.
☐ Rear Setback	73'	58'	10' min, 40' max min.
☐ Landscaping (total sq. ft.)		49,374 SF	JF 43,560 SF min.
☐ % Based on Lot Area		23 SF	20% min.
☐ % Based on Parking Lot			n/a min.
☐ Parking Lot Area Shading (%)		16%	50% min. in 15 yrs.
☐ Water Conserving Plants (%)		80%	70% min.
☐ Total No. of Parking Spaces	338	Public: 218 / Private: 582	Public: 248 / Private: 582 max.
☐ Standards	327	Public: 36 / Private: 120	N/A min.
☐ Accessible Spaces	11	Public: 5 / Private: 8	Public: 4 / Private: 6 min.
☐ Covered Spaces	0	Public: 208 / Private: 568	min.
☐ Carpool Spaces	0	Public: 18 / Private: 47	8 % min.
☐ Aisle Width (ft.)	20'-26' (varies)	24'	24' min.
☐ Bicycle Parking (Class 1 / Class 2)		Class 1: 152 / Class 2: 36	Class 1: 145 / Class 2: 30 min.
☐ Impervious Surface Area (sq. ft.)	168,618 SF	168,189 SF	168,618 SF max.
☐ Impervious Surface (%)	77.4%	77.2%	77.4% max.
☒ Art in Private Development	Public Art Provided On-site - project to coordinate with City of Sunnyvale		

One-Stop Permit Center at City Hall, 456 W. Olive Ave., 408-730-7580
Building and Planning Division representatives are available 8 a.m. - 12:30 p.m. and 1 p.m. - 5 p.m.
Sunnyvale.ca.gov - Search "Planning and Building"

Rev. 10/13

Copyright 2023 Harman, Green and Abramson, Inc. All Rights Reserved. These Plans and/or Specifications are intended for the sole benefit of the clients of Harman, Green and Abramson, Inc., and may not be used, reused, copied, or reproduced in any form without the express written consent of Harman, Green and Abramson, Inc.
File: A:\Audience\Projects\22-387_333 Moffett Park Drive\22-387_333 Moffett Park Drive.dwg
9/8/2025 3:02:49 PM

2025.07.29	SMP SUBMITTAL REV-03
2025.07.29	MSDP SUBMITTAL REV-02
2025.04.30	SMP SUBMITTAL REV-02
2025.04.30	MSDP SUBMITTAL REV-01
2025.01.29	SMP/MSDP SUBMITTAL
2023.11.03	90% SCHEMATIC DESIGN
#	2023.10.12 SITE MASTER PLAN SUBMITTAL
	date issue description

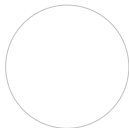

**333-385 MOFFETT
PARK DRIVE**

SUNNYVALE, CA 94089

project number: 22-387
date: 2025.01.15

PROJECT DATA

HGA

CLIENT
Ellis Partners
ONE SANSOME STREET, SUITE 1050
SAN FRANCISCO, CA 94104


ARCHITECT
HGA
232 BUTTER STREET, SUITE 500
SAN FRANCISCO, CA 94108
www.hga.com

OWNER
BKF
285 SHORELINE DRIVE, SUITE 200
REDWOOD CITY, CA 94065
(650) 482-6300
www.bkf.com

LANDSCAPE
CREO
460 GARY ST #200
SAN FRANCISCO, CA 94102
CREO.LANDARCH.COM

2025.07.29 SMP SUBMITTAL REV-03
2025.07.29 MSDP SUBMITTAL REV-02
2025.04.30 SMP SUBMITTAL REV-02
2025.04.30 MSDP SUBMITTAL REV-01
2025.01.20 SMP MSDP SUBMITTAL
2023.11.09 90% SCHEMATIC DESIGN
2023.10.12 SITE MASTER PLAN SUBMITTAL

date issue description

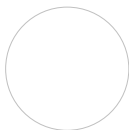

**333-385 MOFFETT
PARK DRIVE**

SUNNYVALE, CA 94089

project number: 22-387
date: 2025.01.15

CODE SUMMARY,
OCCUPANCY
SEPARATION
SECTION, FIRE
SEPARATION
DIAGRAM

G1.01

GENERAL INFORMATION

BUILDING ADDRESS: 333-385 MOFFETT PARK DRIVE, SUNNYVALE, CA 94089
APN: 115-34-005
LOT AREA: 217,798 SF
ZONING: MF-02
NEIGHBORHOOD: SUNNYVALE, CA
PROPERTY DEV. AREA: Solar (South of Java)
LOT COVERAGE: 42,650 SF / 217,798 SF = 19%
F.A.R.: 294,000 SF / 217,798 SF = 1.35
SCOPE OF WORK: SEE SCOPE OF WORK SECTION

APPLICABLE CODES

2022 CALIFORNIA TITLE 24 REGULATIONS (CALIFORNIA BUILDING STANDARDS CODE) INCLUDES:
2022 CALIFORNIA ADMINISTRATIVE CODE (CAC PART 1)
2022 CALIFORNIA BUILDING CODE (CBC PART 2)
2022 CALIFORNIA ELECTRICAL CODE (CEC PART 3)
2022 CALIFORNIA MECHANICAL CODE (CMC PART 4)
2022 CALIFORNIA PLUMBING CODE (CPC PART 5)
2022 CALIFORNIA ENERGY CODE (CEC PART 6)
2022 CALIFORNIA FIRE CODE (CFC PART 9)
2022 CALIFORNIA EXISTING BUILDING CODE (PART 10)
2022 CALIFORNIA GREEN BUILDING STANDARDS CODE (CALGREEN PART 11)
2022 CALIFORNIA REFERENCED STANDARDS CODE (PART 12)

APPLICABLE LOCAL ZONING ORDINANCES

MOFFETT PARK SPECIFIC PLAN

NOTES:
ALONG WITH OTHER APPLICABLE CA STATE LAWS, LOCAL APPLICABLE CODES
AND REGULATIONS, THE MORE RESTRICTIVE PROVISIONS AND ADOPTED ORDINANCES SHALL PREVAIL.

CBC CHAPTER 3 - OCCUPANCY CLASSIFICATION AND USE

MIXED USED OCCUPANCY

BUSINESS GROUP B (SEC. 304.1); COMMERCIAL OFFICE
GROUP A ACCESSORY TO B (308.2); ELEVATOR LOBBIES
ASSEMBLY GROUP A-3 (SEC. 303.4); AMENITY TERRACE; BUILDING LOBBIES
PARKING GROUP S-2 (SEC. 311.3); PARKING GARAGE

CBC CHAPTER 4 - GENERAL BUILDING HEIGHTS AND AREA

BUILDING AREAS (SEPARATED, MIXED OCCUPANCY) (SECTION 503)		DESIGNATED AREA		ALLOWABLE AREA	
STORY	OCCUPANCY GROUP				
1	A-3	6,791 SF	UNLIMITED		
	B	6,915 SF	UNLIMITED		
	S-2	96,313 SF	296,250 SF (W/ AREA INCR)		
2	B	3,967 SF	UNLIMITED		
	S-2	101,488 SF	296,250 SF (W/ AREA INCR)		
3	S-2	110,493 SF	296,250 SF (W/ AREA INCR)		
4	B	74,732 SF	UNLIMITED		
5	B	76,987 SF	UNLIMITED		
6	B	76,987 SF	UNLIMITED		

MIXED OCCUPANCY ALLOWABLE HEIGHT AND STORES (ABOVE GRADE) (TABLE 504.3):

OCCUPANCY: A-3, B, S-2
ALLOWABLE HEIGHT: 180 FT ABOVE GRADE PLANE
PROPOSED HEIGHT: 86 FT MAX TOP OF ROOFING HEIGHT (EXCL. PARAPETS, PENTHOUSES,
ROOF SCREENS, ETC.)

ALLOWABLE NO. OF STORES ABOVE GRADE PLANE: 12
PROPOSED: 3 STORES OFFICE OVER 3 STORES ABOVE GRADE PARKING

MIXED OCCUPANCY ALLOWABLE AREAS (TABLE 506.2):

BUSINESS & STORAGE SPRINKLER **MAX ALLOWABLE FACTOR**
B&S2 SM 69,000 SF

MIXED OCCUPANCY AREA CALCULATIONS (SEC. 506.2.4)
 $A_t = [A] + [B \times (N_b \times H)]$ (SEC. 506.2.4)

$H = [F \times P + 0.25] / W30$

CBC CHAPTER 6 - TYPE OF CONSTRUCTION

TYPE IS
FULL SPRINKLERED: YES (NFPA 13)
HIGH-RISE: NO

FIRE RESISTANCE REQUIREMENTS FOR BUILDING ELEMENTS (CBC TABLE 601)

BUILDING ELEMENT	FIRE RESISTANCE RATING		REMARKS
	REQUIRED	PROVIDED	
PRIMARY STRUCTURAL FRAMING	2	2	-
BEARING WALLS (EXTERIOR)	2	2	-
BEARING WALLS (INTERIOR)	2	2	-
NONBEARING WALLS AND PARTITIONS (INTERIOR)	0	-	-
FLOOR CONSTRUCTION AND ASSOCIATED SECONDARY MEMBERS	2	2	-
ROOF CONSTRUCTION AND ASSOCIATED SECONDARY MEMBERS	1	1	-

**FIRE RESISTANCE REQUIREMENTS FOR EXTERIOR WALLS BASED ON FIRE SEPARATION
(RETAINING CBC TABLE 705.4)**

FIRE SEPARATION DISTANCE - X FEET	FIRE SEPARATION		FIRE RATING		REMARKS
	REQUIRED	PROVIDED	REQUIRED	PROVIDED	
NORTH	3'-0"	4'-3"	0	0	-
SOUTH	3'-0"	4'-4"	0	0	-
EAST	3'-0"	4'-2"	0	0	-
WEST	3'-0"	4'-11"	0	0	-

CBC CHAPTER 7 - FIRE AND SMOKE PROTECTION

EXTERIOR WALLS PROJECTION (SEC. 705.2):

ALLOWABLE PROJECTIONS (PER SECTION AND TABLE 705.2)

	FIRE SEPARATION DISTANCE FEET		REQ. DIST.	PROVIDED	REMARKS
	REQUIRED	PROVIDED			
NORTH	4'-3"	4'-0" MAX	6" CORNICE		
SOUTH	4'-4"	4'-0" MAX	6" CORNICE		
EAST	4'-2"	4'-0" MAX	6" CORNICE		
WEST	4'-11"	4'-0" MAX	6" CORNICE		

NP = NOT PERMITTED

EXTERIOR WALLS OPENINGS ALLOWED (SEC. 705.8):

ALLOWABLE PROJECTIONS (PER SECTION AND TABLE 705.8)

	FIRE SEPARATION DISTANCE FEET		REQ. DIST.	PROVIDED	REMARKS
	REQUIRED	PROVIDED			
NORTH	4'-3"	>30	NO LIMIT		UNPROTECTED/ SPRINK.
SOUTH	4'-4"	>30	NO LIMIT		UNPROTECTED/ SPRINK.
EAST	4'-2"	>30	NO LIMIT		UNPROTECTED/ SPRINK.
WEST	4'-11"	>30	NO LIMIT		UNPROTECTED/ SPRINK.

NP = NOT PERMITTED

FIRE-RATED CONSTRUCTION (SEC. 710.4):

2HR SHAFT - 4 OR MORE STORES (INCLUDING BASEMENTS)

FIRE-RATED OPENING PROTECTIVES (SEC. 716.4):

2 HR WALL	1 1/2 HR DOOR	SHAFT, INTERIOR EXIT STAIRWAYS
1 HR WALL	1 HR DOOR	FIRE BARRIER, SHAFT, EXIT ACCESS STAIRWAY, ETC.
1 HR WALL	45 MIN DOOR	OTHER FIRE BARRIERS/PARTITIONS
1 HR WALL	20 MIN DOOR	FIRE PARTITION, CORRIDOR WALLS

CBC CHAPTER 8 - INTERIOR FINISHES

INTERIOR WALL AND CEILING FINISHES REQUIREMENTS BY OCCUPANCY (SEC. 803.13):

OCCUPANCY	INTERIOR EXIT STAIRWAYS AND GROUP RAMP AND EXIT PASSAGEWAYS	CORRIDORS AND ENCLOSURE FOR EXIT ACCESS STAIRWAY AND RAMPS	ROOMS AND ENCLOSED SPACES
A-3	B	B	C
B	B	C	C
S-2	C	C	C
-	-	-	-

FLOORS TO MEET THE REQUIREMENTS OF SECTION 804.

CBC CHAPTER 9 - FIRE PROTECTION AND LIFE SAFETY SYSTEMS

AUTOMATIC SPRINKLER SYSTEM (SEC. 903):
PROVIDED

PORTABLE FIRE EXTINGUISHERS (SEC. 906):
TO BE PROVIDED IN ALL OCCUPANCIES.
LOW/ORDINARY HAZARD
2-A RATING
11,250 SF MAX./PER EXTINGUISHER
75 FT MAX. DISTANCE

FIRE ALARM (SEC. 907):
EMERGENCY VOICE/ALARM COMMUNICATION SYSTEM TO BE PROVIDED THAT
COMPLIES WITH CBC SECTION 907.5.2.2

CBC CHAPTER 10 MEANS OF EGRESS

DESIGN OCCUPANT LOAD (SEC. 1004.1):
MAX. FLOOR AREA ALLOWANCES PER OCCUPANT
ASSEMBLY (UNCONCENTRATED) 15 SF NET
ASSEMBLY (BENCHES) 1 PER 18" OF LENGTH
BUSINESS (UNCONCENTRATED) 150 SF GROSS
PARKING GARAGES 200 SF GROSS
ACCESSORY STORAGE/MECH. 300 SF GROSS

MEANS OF EGRESS SIZING (SEC. 1005):
USE EGRESS PLANS FOR ACTUAL CAPACITIES
STAIRWAYS WIDTH (INCHES/OCCUPANT)
OTHER EGRESS COMPONENTS 0.2 (SEC. 1005.3.1 EXCEPTION 1)
0.15 (SEC. 1005.3.2 EXCEPTION 2)
EGRESS CONVERGENCE AT LEVEL 1 (SEC. 1005.6)

SPACES WITH A SINGLE EXIT (SPRINKLER) (SEC. 1006.2.1):

GROUP	MAX. OCC. LOAD	MAX. COMMON PATH OF EGRESS
A-3	49	75 FT
B	49	100 FT
S-2	29	100 FT

NUMBER OF EXITS (SEC. 1006.3.1):
OCCUPANTS NUMBER OF EXITS OR EXIT ACCESS PER STORY
1-500 2 REQUIRED, 2 PROVIDED (BUILDING B)
501-1000 3 REQUIRED, 3 PROVIDED (BUILDING A)
1001+ 4 REQUIRED, 4 PROVIDED (PODIUM ROOFDECK ONLY)

CONFIGURATION (SEC. 1007.1.1 EXCEPTION 2):
TWO EXITS, EXIT ACCESS DOORWAYS, EXIT ACCESS STAIRWAYS OR RAMPS,
OR ANY COMBINATION THEREOF, THEY SHALL BE PLACED A DISTANCE APART
NOT LESS THAN ONE THIRD THE LENGTH OF THE MAXIMUM OVERALL
DIAGONAL DIMENSION OF THE AREA SERVED.

ALL DIAGONALS SHOWN ON EGRESS PLANS CONFORM.

ACCESSIBLE MEANS OF EGRESS (SEC. 1008.2.1):
1 ELEVATOR PER BUILDING (A AND B) TO BE PROVIDED WITH AN ELEVATOR T
THAT MEETS SECTION 1008.4. ELEVATOR CONNECTED TO EMERGENCY
POWER.

DOORS, GATES AND TURNSTILES (SEC. 1010.1):
DOOR MIN. CLEAR WIDTH 32" WITH MAX. LEAF 48" WIDE.

STAIRWAYS (SEC. 1011.2):
WIDTH: 44" MIN., 36" F. OCC. LOAD <50 (EXCEPTION 1)
HEADROOM: 80" MIN.
RISE: HEIGHT: 4" MIN. - 7" MAX.
RISER DEPTH: 11" MIN.

EXIT ACCESS TRAVEL DISTANCE (SPRINKLER) (SEC. 1017):

GROUP	MAX. EXIT ACCESS TRAVEL DISTANCE
A	250 FT
B	300 FT
S-2	400 FT

DEAD END CORRIDOR MAX LENGTH (SEC. 1020.5):

GROUP	MAX. DEAD END
A	20 FT
B	50 FT
S-2	50 FT

HGA

CLIENT
Ellis Partners
ONE SANSOME STREET, SUITE 1050
SAN FRANCISCO, CA 94104

ARCHITECT
HGA
222 BUTTER STREET, SUITE 500
SAN FRANCISCO, CA 94108
www.hga.com

CONSULTANT
BKF
285 SHORELINE DRIVE, SUITE 200
REDWOOD CITY, CA 94065
(650) 452-6300
www.bkf.com

LANDSCAPE
CREO
460 GARY ST #200
SAN FRANCISCO, CA 94102
CREO.LANDARCH.COM

PARTITION RATING

3 HOUR FIRE-RESISTANCE
2 HOUR FIRE-RESISTANCE
1 HOUR FIRE-RESISTANCE

PARTITION TYPE

FIRE WALL
FIRE BARRIER
FIRE PARTITION
SMOKE BARRIER
SMOKE PARTITION

FOR FIRE DOOR RATINGS SEE CFC TABLE 716.1(2)
FOR FIRE WINDOWS SEE CFC TABLE 716.1(3)

FIRE EXTINGUISHERS (CFC SEC.906)

ALL FEC ARE SURFACE MOUNTED.
MAX TRAVEL DIST TO NEAREST FEC NOT TO EXCEED 75'

FEC-C ← FEC LOCATION
FH ← FIRE HOSE CABINET
S ← STROBE
P ← PULL STATION

OCCUPANCY GROUPS

A-3
B
S-2

ROOM TAG

Name → ROOM NAME
RNL NO. → ROOM NUMBER
OC → OCCUPANCY
AREA → AREA IN SQUARE FEET
1 OCC./ 100 SF → OCCUPANCY LOAD FACTOR
LOAD → TOTAL SPACE OCCUPANCY LOAD

EXIT DOOR TAG

DOOR 1i → DOOR MARK
EXIT LOAD: EL → EXIT OCCUPANCY LOAD
FACTOR: 0.2 → FACTOR
REQ. W. → DOOR CLEAR WIDTH REQUIRED
WIDTH: 32" → DOOR CLEAR WIDTH PROVIDED

EXIT STAIR TAG

STAIR 1: B1-L1 → STAIR MARK
EXIT LOAD: OL → EXIT OCCUPANCY LOAD
FACTOR: 0.2 → FACTOR
REQ. W. → CLEAR WIDTH REQUIRED
WIDTH: 32" → CLEAR WIDTH PROVIDED

EXIT SIGN

EXIT SIGN - CEILING HUNG
DIRECTION OF EGRESS
EXIT SIGN - WALL HUNG

EXIT ACCESS TRAVEL DISTANCE

CP = 43' - 0" → COMMON PATH OF TRAVEL
38' CLR PATH OF TRAVEL
MOST REMOTE POINT ON LEVEL
ACCESSIBLE PATH OF TRAVEL

EXIT LOAD TAG

DIRECTION OF EGRESS
EXIT LOAD
CUMULATIVE EXIT LOAD

DIAGONALS & SEPARATION DIST.

EXIT SEPARATION: 14' - 0" → SEPARATION BETWEEN EXITS
NAME OF THE SERVED AREA
MAXIMUM DIAGONAL OF SERVED AREA
Suite #1 MAX. OVERALL DIAGONAL = 29' - 0"
1/3 DIAGONAL = 9' - 8" → MAX. DIAGONAL DIVIDED BY 3 (= MIN. SEPARATION BETWEEN EXITS ALLOWED)

2025.07.29 SMP SUBMITTAL REV-03
2025.07.29 NSDP SUBMITTAL REV-02
2025.04.30 SMP SUBMITTAL REV-02
2025.04.30 NSDP SUBMITTAL REV-01
2025.01.20 SMP NSDP SUBMITTAL
2023.11.03 90% SCHEMATIC DESIGN

2023.10.12 SITE MASTER PLAN SUBMITTAL

date issue description


**333-385 MOFFETT
PARK DRIVE**

SUNNYVALE, CA 94089

project number: 22-387
date: 2025.01.15

**CODE ANALYSIS
PLANS**

G1.02

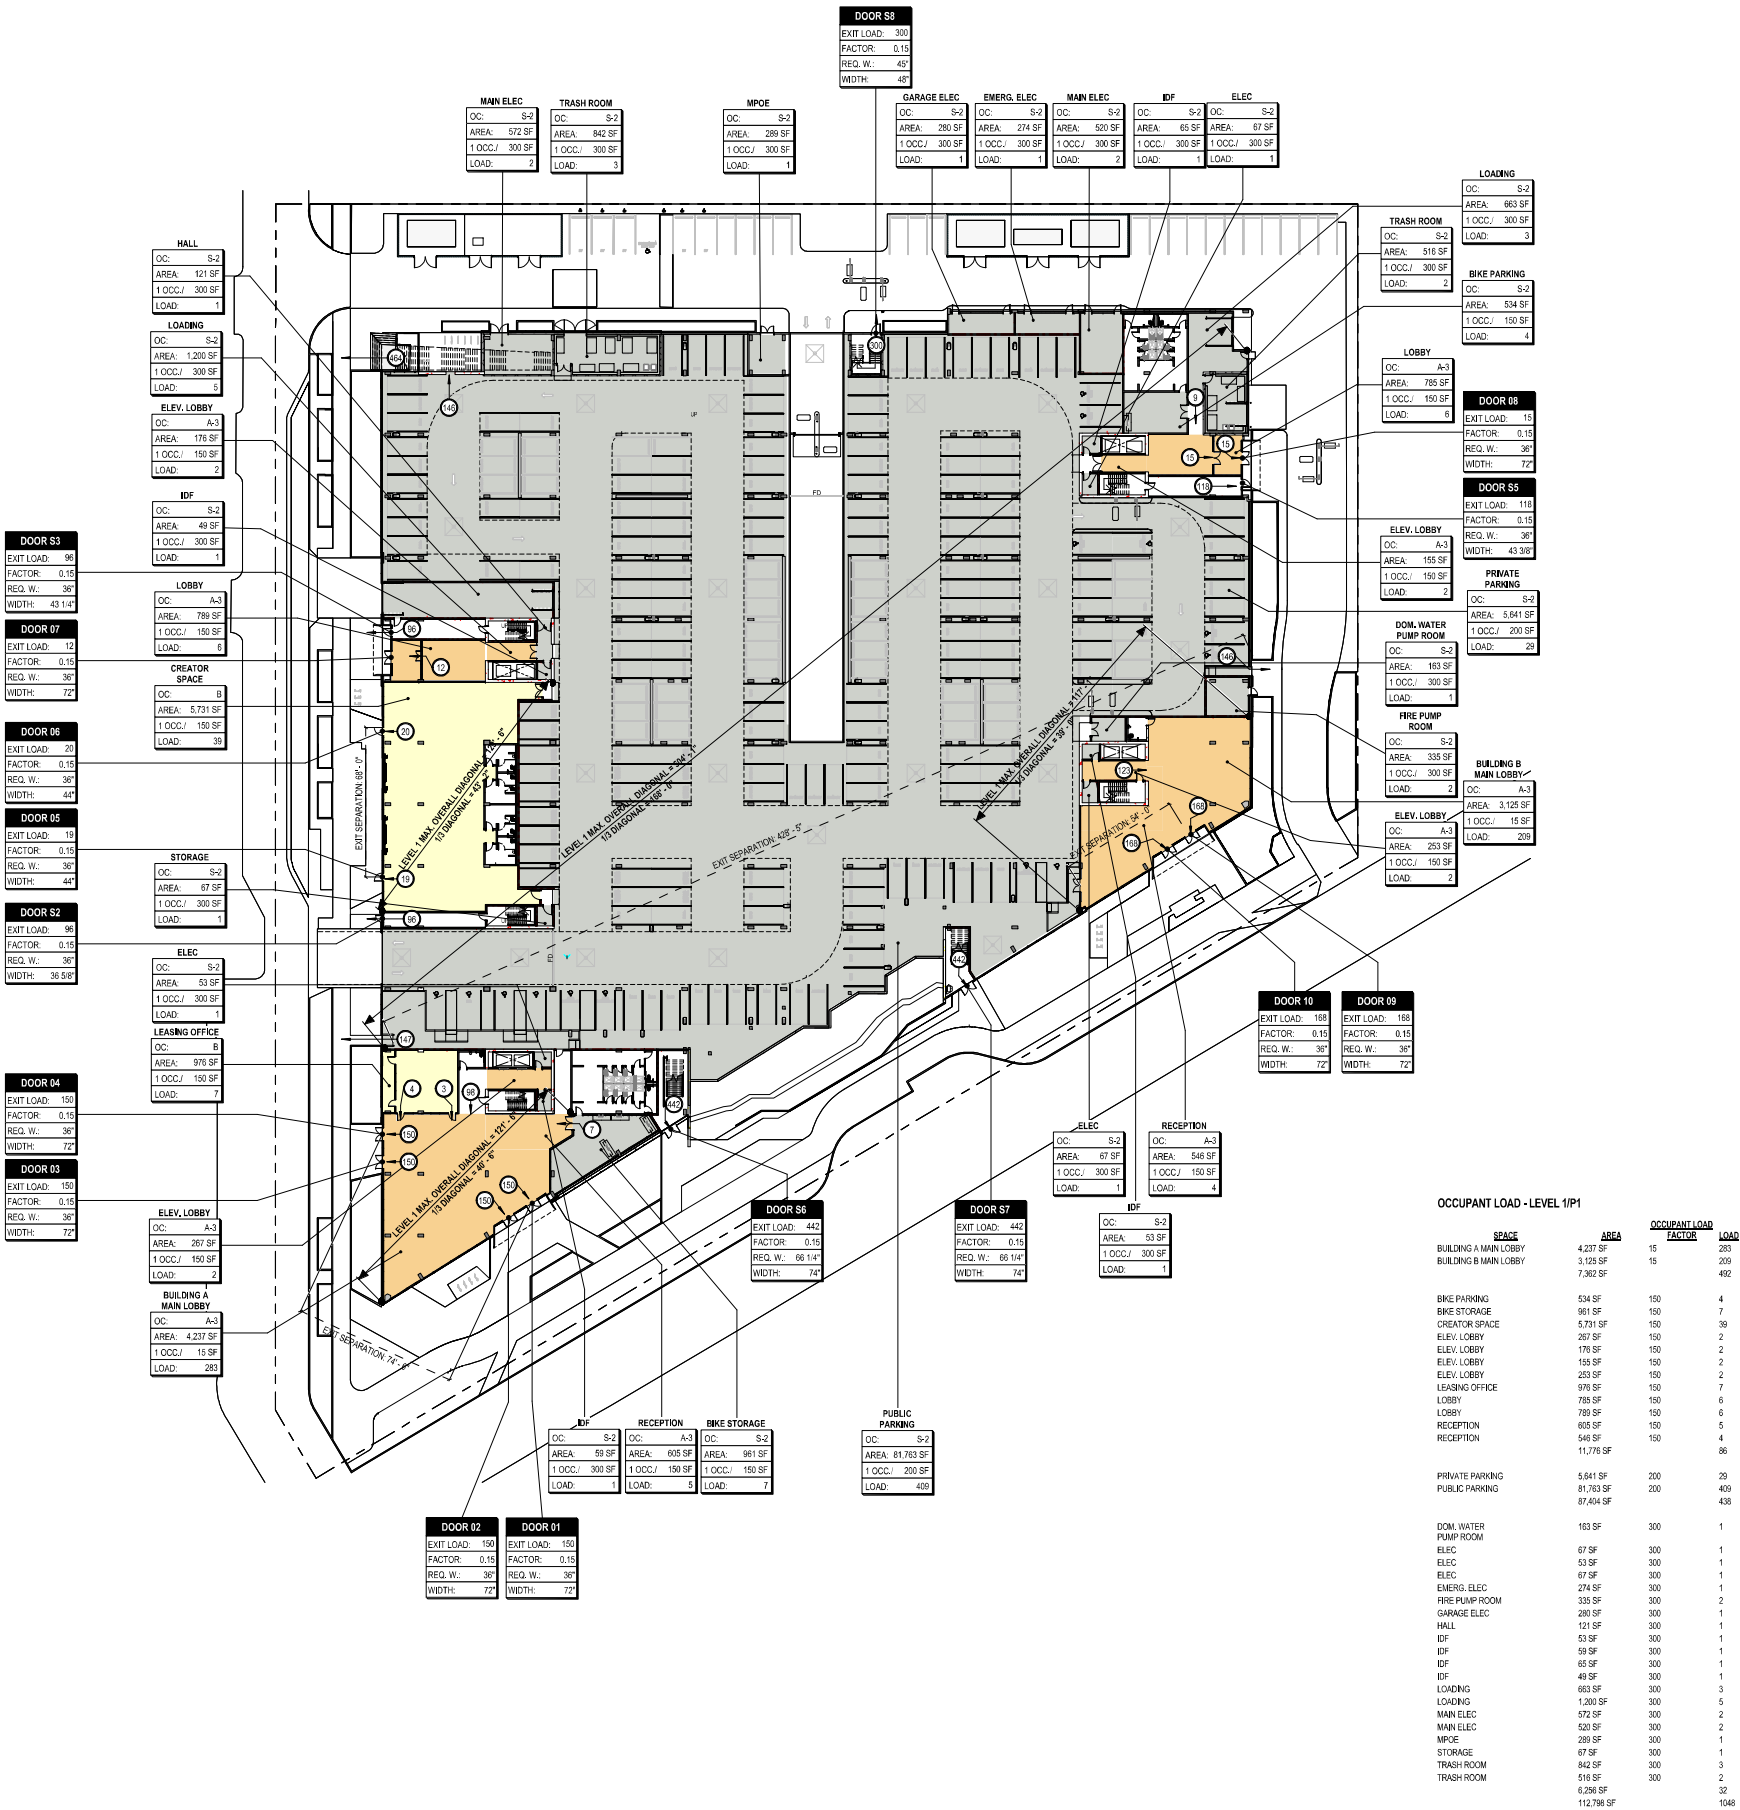

OCCUPANT LOAD - LEVEL 1/P1

SPACE	AREA	OCCUPANT LOAD FACTOR	LOAD
BUILDING A MAIN LOBBY	4,237 SF	15	283
BUILDING B MAIN LOBBY	3,125 SF	15	209
	7,362 SF		492
BIKE PARKING	534 SF	150	4
BIKE STORAGE	961 SF	150	7
CREATOR SPACE	5,731 SF	150	39
ELEV. LOBBY	267 SF	150	2
ELEV. LOBBY	176 SF	150	2
ELEV. LOBBY	155 SF	150	2
ELEV. LOBBY	253 SF	150	2
LEASING OFFICE	978 SF	150	7
LOBBY	785 SF	150	6
RECEPTION	605 SF	150	5
RECEPTION	546 SF	150	4
	11,776 SF		86
PRIVATE PARKING	5,641 SF	200	29
PUBLIC PARKING	81,783 SF	200	409
	87,424 SF		438
DOM. WATER PUMP ROOM	163 SF	300	1
ELEC	67 SF	300	1
ELEC	53 SF	300	1
ELEC	67 SF	300	1
EMERG. ELEC	274 SF	300	1
FIRE PUMP ROOM	335 SF	300	2
GARAGE ELEC	280 SF	300	1
HALL	121 SF	300	1
IDF	53 SF	300	1
IDF	59 SF	300	1
IDF	65 SF	300	1
IDF	49 SF	300	1
LOADING	663 SF	300	3
LOADING	1,200 SF	300	5
MAIN ELEC	572 SF	300	2
MAIN ELEC	520 SF	300	2
MPOE	289 SF	300	1
STORAGE	67 SF	300	1
TRASH ROOM	842 SF	300	3
TRASH ROOM	516 SF	300	2
	6,258 SF		32
	112,738 SF		1048

OCCUPANCY & EXITING LEGEND

1/32" = 1'-0"

1/8" = 1'-0"

NOT FOR CONSTRUCTION

HGA

CLIENT
Ellis Partners
ONE SANSOME STREET, SUITE 1050
SAN FRANCISCO, CA 94104

ARCHITECT
HGA
232 BUTTER STREET, SUITE 500
SAN FRANCISCO, CA 94108
www.hga.com

CONSULTANT
BKF
285 SHORELINE DRIVE, SUITE 200
REDWOOD CITY, CA 94065
(650) 454-6300
www.bkf.com

LANDSCAPE
CREO
460 GARY ST #200
SAN FRANCISCO, CA 94102
CREO.LANDARCH.COM

PARTITION RATING

3 HOUR FIRE-RESISTANCE
2 HOUR FIRE-RESISTANCE
1 HOUR FIRE-RESISTANCE

PARTITION TYPE

FIRE WALL
FIRE BARRIER
FIRE PARTITION
SMOKE BARRIER
SMOKE PARTITION

FOR FIRE DOOR RATINGS SEE CBC TABLE 716.1(2)
FOR FIRE WINDOWS SEE CBC TABLE 716.1(3)

FIRE EXTINGUISHERS (CFC SEC.906)

ALL FEC ARE SURFACE MOUNTED.
MAX TRAVEL DIST TO NEAREST FEC NOT TO EXCEED 75'

FEC-C ← FEC LOCATION
FH ← FIRE HOSE CABINET
S ← STROBE
P ← PULL STATION

OCCUPANCY GROUPS

B
S-2

ROOM TAG

Name ← ROOM NAME
RM. NO. ← ROOM NUMBER
OC: ← OCCUPANCY
AREA: ← AREA IN SQUARE FEET
1 OCC./ ← OCCUPANCY LOAD FACTOR
LOAD: ← TOTAL SPACE OCCUPANCY LOAD

EXIT DOOR TAG

DOOR 1i ← DOOR MARK
EXIT LOAD: EL ← EXIT OCCUPANCY LOAD
FACTOR: 0.2 ← FACTOR
REQ. W.: ReqW ← DOOR CLEAR WIDTH REQUIRED
WIDTH: 32" ← DOOR CLEAR WIDTH PROVIDED

EXIT STAIR TAG

STAIR 1: B1-L1 ← STAIR MARK
EXIT LOAD: OL ← EXIT OCCUPANCY LOAD
FACTOR: 0.2 ← FACTOR
REQ. W.: ReqW ← CLEAR WIDTH REQUIRED
WIDTH: 32" ← CLEAR WIDTH PROVIDED

EXIT SIGN

EXIT SIGN - CEILING HUNG
DIRECTION OF EGRESS
EXIT SIGN - WALL HUNG

EXIT ACCESS TRAVEL DISTANCE

CP = 43' - 0" ← COMMON PATH OF TRAVEL
EXIT
38' CLR PATH OF TRAVEL
MOST REMOTE POINT ON LEVEL
ACCESSIBLE PATH OF TRAVEL

EXIT LOAD TAG

DIRECTION OF EGRESS
EXIT LOAD
CUMULATIVE EXIT LOAD

DIAGONALS & SEPARATION DIST.

EXIT SEPARATION: 14' - 0" ← SEPARATION BETWEEN EXITS
NAME OF THE SERVED AREA
MAXIMUM DIAGONAL OF SERVED AREA
Suite #1 MAX. OVERALL DIAGONAL = 29' - 0"
1/3 DIAGONAL = 9' - 8" ← MAX. DIAGONAL DIVIDED BY 3
(= MIN. SEPARATION BETWEEN EXITS ALLOWED)

2025.07.29 SMP SUBMITTAL REV-03
2025.07.29 MSDP SUBMITTAL REV-02
2025.04.30 SMP SUBMITTAL REV-02
2025.04.30 MSDP SUBMITTAL REV-01
2025.01.20 SMP MSDP SUBMITTAL
2023.11.03 90% SCHEMATIC DESIGN
2023.10.12 SITE MASTER PLAN SUBMITTAL

date issue description


**333-385 MOFFETT
PARK DRIVE**

SUNNYVALE, CA 94089

project number: 22-387
date: 2025.01.15

**CODE ANALYSIS
PLANS**

G1.03

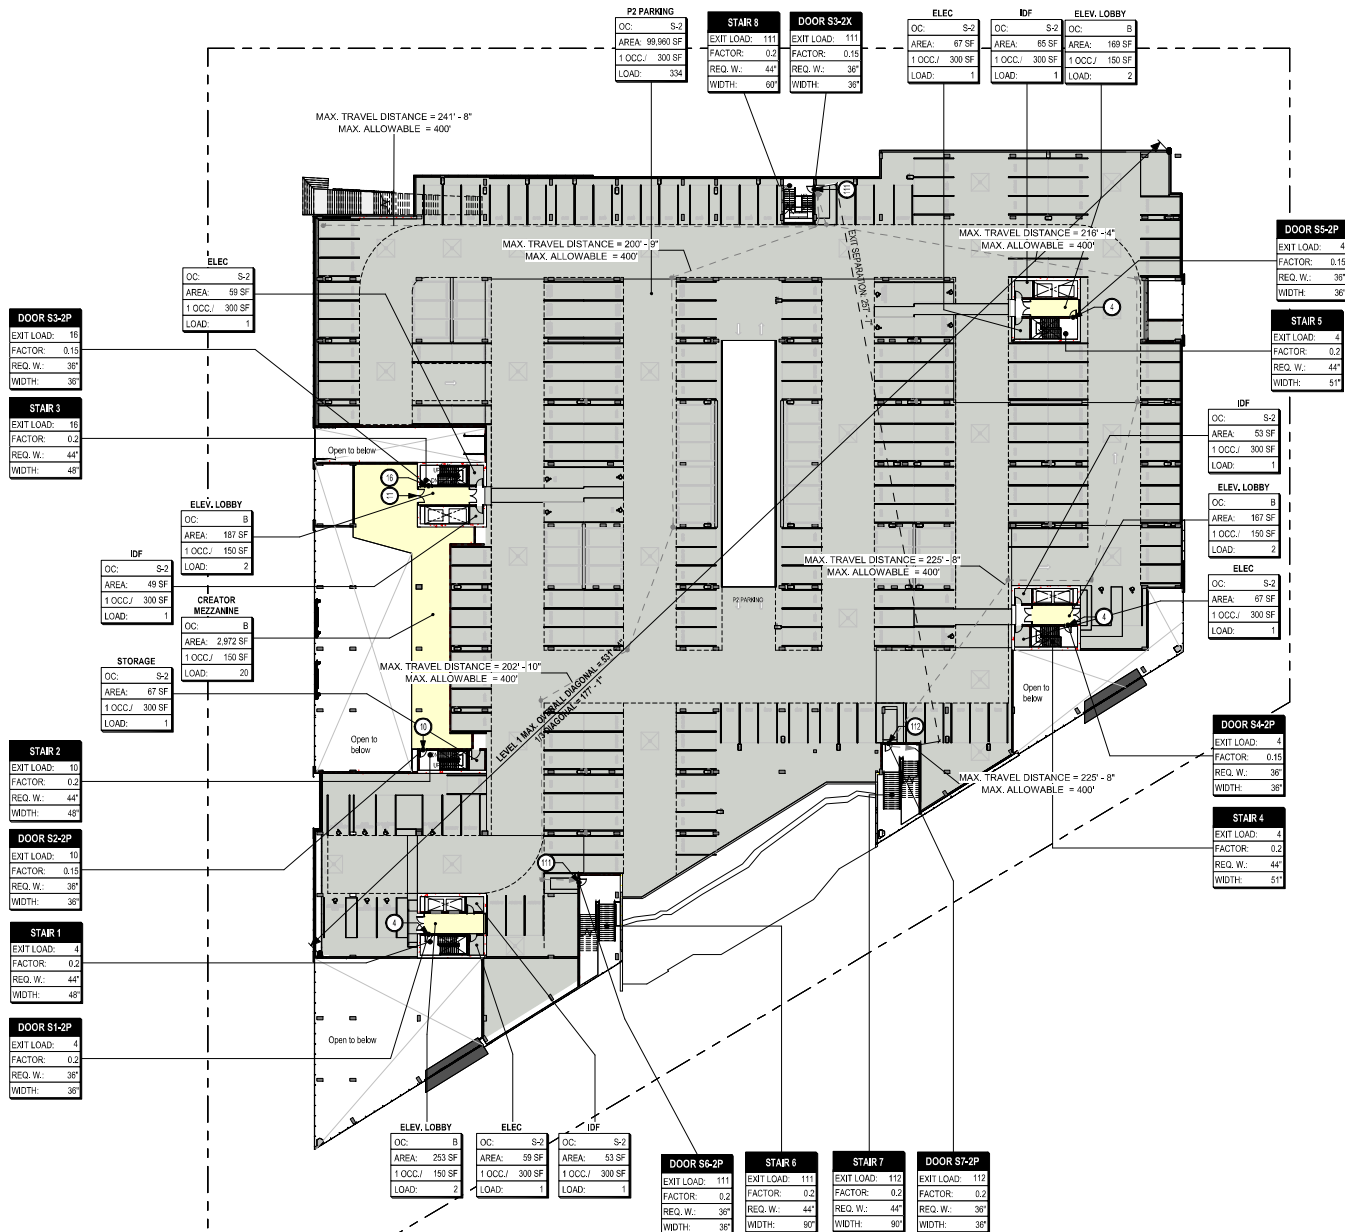

OCCUPANT LOAD - LEVEL 1/P2

SPACE	AREA	OCCUPANT LOAD FACTOR	LOAD
CREATOR MEZZANINE	2,972 SF	150	20
ELEV. LOBBY	167 SF	150	2
ELEV. LOBBY	167 SF	150	2
ELEV. LOBBY	253 SF	150	2
ELEV. LOBBY	168 SF	150	2
	3,747 SF		28
ELEC	67 SF	300	1
ELEC	59 SF	300	1
ELEC	67 SF	300	1
ELEC	59 SF	300	1
IDF	48 SF	300	1
IDF	53 SF	300	1
IDF	65 SF	300	1
IDF	53 SF	300	1
P2 PARKING	96,960 SF	300	334
STORAGE	67 SF	300	1
	100,498 SF		343
	104,246 SF		371

1/32" = 1'-0"

OCCUPANCY & EXITING LEGEND

1/8" = 1'-0"

Copyright 2023 Harnett, Green and Abramson, Inc. All Rights Reserved. These Plans and/or Specifications are intended for the sole benefit of the clients of Harnett, Green and Abramson, Inc. and may not be used, copied, or reproduced in any form without the express written consent of Harnett, Green and Abramson, Inc.
Re: Autodesk Civil 3D/2D/3D/4D/1694D/1695

HGA

CLIENT
Ellis Partners
ONE SANSOME STREET, SUITE 1050
SAN FRANCISCO, CA 94104

ARCHITECT
HGA
222 BUTTER STREET, SUITE 500
SAN FRANCISCO, CA 94108
www.hga.com

CONSULTANT
BKF
285 SHORELINE DRIVE, SUITE 200
REDWOOD CITY, CA 94065
(650) 454-6300
www.bkf.com

LANDSCAPE
CREO
460 GARY ST #200
SAN FRANCISCO, CA 94102
CREO.LANDARCH.COM

PARTITION RATING

3 HOUR FIRE-RESISTANCE
2 HOUR FIRE-RESISTANCE
1 HOUR FIRE-RESISTANCE

PARTITION TYPE

FIRE WALL
FIRE BARRIER
FIRE PARTITION
SMOKE BARRIER
SMOKE PARTITION

FOR FIRE DOOR RATINGS SEE CBC TABLE 716.1(2)
FOR FIRE WINDOWS SEE CBC TABLE 716.1(3)

FIRE EXTINGUISHERS (CFC SEC.906)

ALL FEC ARE SURFACE MOUNTED.
MAX TRAVEL DIST. TO NEAREST FEC NOT TO EXCEED 75'

FEC-C ← FEC LOCATION
FH ← FIRE HOSE CABINET
S ← STROBE
P ← PULL STATION

OCCUPANCY GROUPS

B
S-2

ROOM TAG

Name → ROOM NAME
RM. NO. → ROOM NUMBER
OC → OCCUPANCY
AREA → AREA IN SQUARE FEET
1 OCC./ → OCCUPANCY LOAD FACTOR
LOAD → TOTAL SPACE OCCUPANCY LOAD

EXIT DOOR TAG

DOOR 1i → DOOR MARK
EXIT LOAD: EL → EXIT OCCUPANCY LOAD
FACTOR: 0.2 → FACTOR
REQ. W. → DOOR CLEAR WIDTH REQUIRED
WIDTH: 32" → DOOR CLEAR WIDTH PROVIDED

EXIT STAIR TAG

STAIR 1: B1-L1 → STAIR MARK
EXIT LOAD: OL → EXIT OCCUPANCY LOAD
FACTOR: 0.2 → FACTOR
REQ. W. → CLEAR WIDTH REQUIRED
WIDTH: 32" → CLEAR WIDTH PROVIDED

EXIT SIGN

EXIT SIGN - CEILING HUNG
DIRECTION OF EGRESS
DIRECTION OF EGRESS
EXIT SIGN - WALL HUNG

EXIT ACCESS TRAVEL DISTANCE

CP = 43' - 0" → COMMON PATH OF TRAVEL
EXIT
38' CLR PATH OF TRAVEL
MOST REMOTE POINT ON LEVEL
ACCESSIBLE PATH OF TRAVEL

EXIT LOAD TAG

DIRECTION OF EGRESS
EXIT LOAD
CUMULATIVE EXIT LOAD

DIAGONALS & SEPARATION DIST.

EXIT SEPARATION: 14' - 0" → SEPARATION BETWEEN EXITS
NAME OF THE SERVED AREA
MAXIMUM DIAGONAL OF SERVED AREA
Suite #1 MAX. OVERALL DIAGONAL = 29' - 0"
1/3 DIAGONAL = 9' - 8" → MAX. DIAGONAL DIVIDED BY 3 (= MIN. SEPARATION BETWEEN EXITS ALLOWED)

2025.07.29 SMP SUBMITTAL REV-03
2025.07.29 NSDP SUBMITTAL REV-02
2025.04.30 SMP SUBMITTAL REV-02
2025.04.30 NSDP SUBMITTAL REV-01
2025.01.28 SMP NSDP SUBMITTAL
2023.11.03 90% SCHEMATIC DESIGN
2023.10.12 SITE MASTER PLAN SUBMITTAL


date issue description

**333-385 MOFFETT
PARK DRIVE**
SUNNYVALE, CA 94089

project number: 22-387
date: 2025.01.15

**CODE ANALYSIS
PLANS**

G1.04

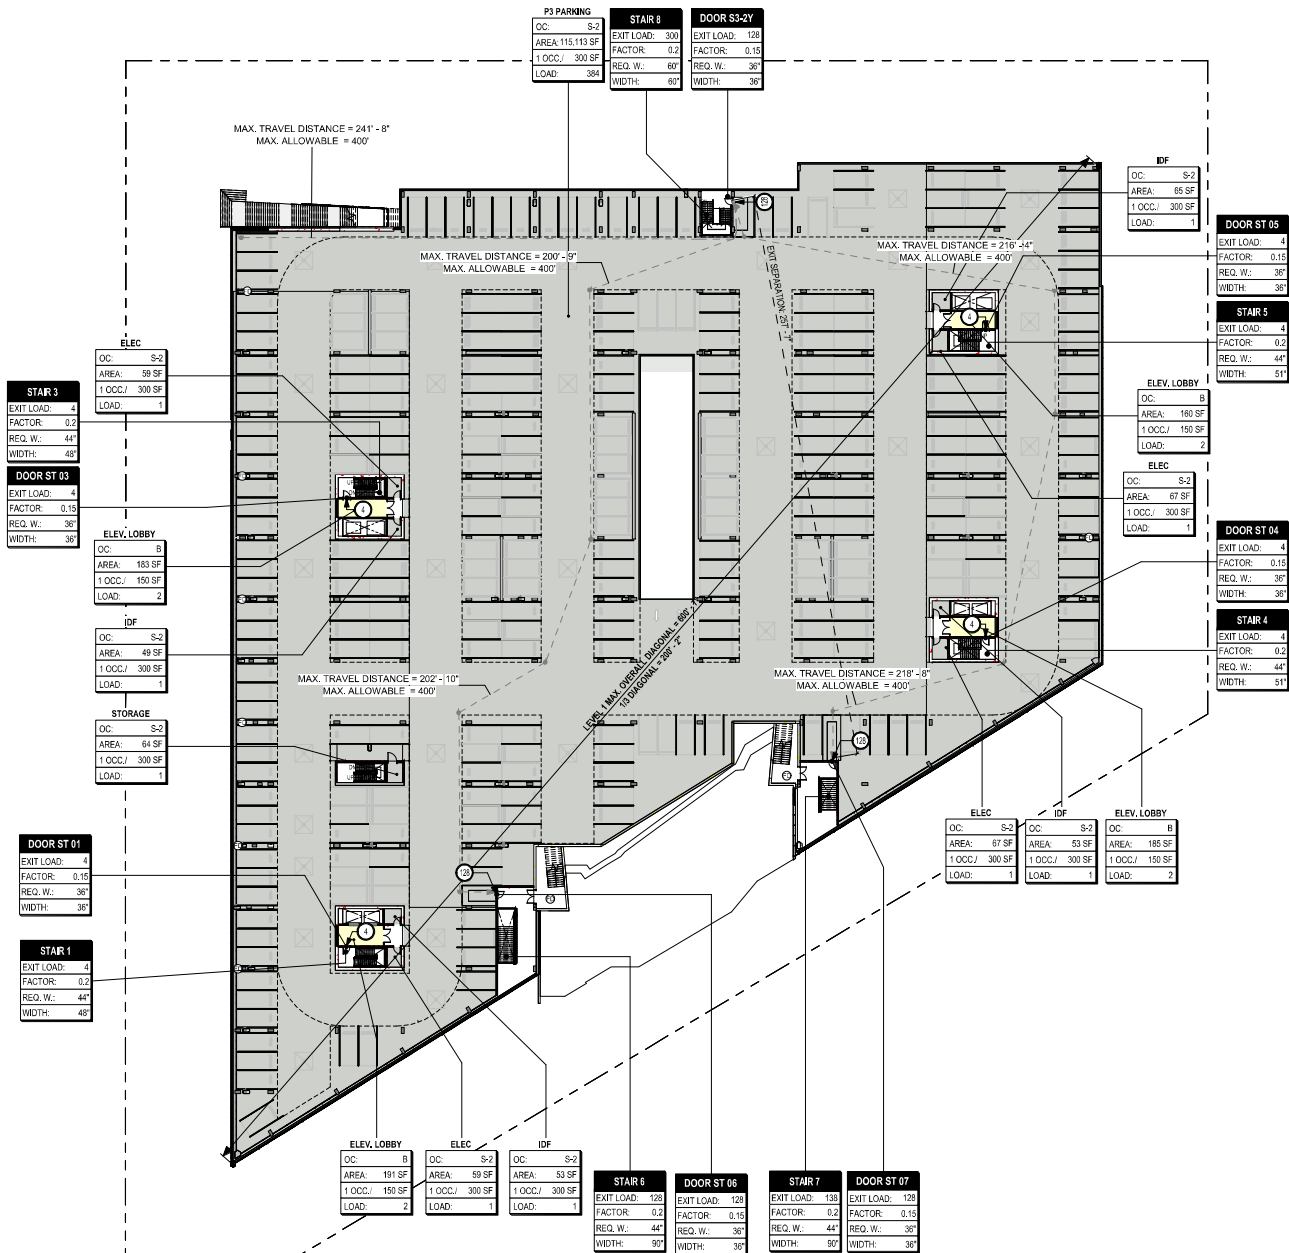

OCCUPANT LOAD - LEVEL 1/P3

SPACE	AREA	OCCUPANT LOAD FACTOR	LOAD
ELEV. LOBBY	180 SF	150	2
ELEV. LOBBY	183 SF	150	2
ELEV. LOBBY	191 SF	150	2
ELEV. LOBBY	185 SF	150	2
ELEV. LOBBY	718 SF	150	8
ELEC	59 SF	300	1
ELEC	59 SF	300	1
ELEC	67 SF	300	1
ELEC	67 SF	300	1
IDF	53 SF	300	1
IDF	49 SF	300	1
IDF	53 SF	300	1
IDF	65 SF	300	1
P3 PARKING	115,113 SF	300	384
STORAGE	64 SF	300	1
	115,640 SF		383
	116,368 SF		401

1/32" = 1'-0"

OCCUPANCY & EXITING LEGEND

1/8" = 1'-0"

HGA

CLIENT
Ellis Partners
ONE SANSOME STREET, SUITE 1050
SAN FRANCISCO, CA 94104

ARCHITECT
HGA
222 BUTTER STREET, SUITE 500
SAN FRANCISCO, CA 94108
www.hga.com

CONSULTANT
BKF
285 SHORELINE DRIVE, SUITE 200
REDWOOD CITY, CA 94065
(650) 454-6300
www.bkf.com

LANDSCAPE
CREO
460 GERRY ST #200
SAN FRANCISCO, CA 94102
CREO.LANDARCH.COM

PARTITION RATING

3 HOUR FIRE-RESISTANCE
2 HOUR FIRE-RESISTANCE
1 HOUR FIRE-RESISTANCE

PARTITION TYPE

FIRE WALL
FIRE BARRIER
FIRE PARTITION
SMOKE BARRIER
SMOKE PARTITION

FOR FIRE DOOR RATINGS SEE CBC TABLE 716.1(2)
FOR FIRE WINDOWS SEE CBC TABLE 716.1(3)

FIRE EXTINGUISHERS (CFC SEC.906)

ALL FEC ARE SURFACE MOUNTED.
MAX TRAVEL DIST TO NEAREST FEC NOT TO EXCEED 75'

FEC-C ← FEC LOCATION
FH ← FIRE HOSE CABINET
S ← STROBE
P ← PULL STATION

OCCUPANCY GROUPS

B
S-2

ROOM TAG

Name ← ROOM NAME
RM. NO. ← ROOM NUMBER
OC. ← OCCUPANCY
AREA: ← AREA IN SQUARE FEET
1 OCC./ ← OCCUPANCY LOAD FACTOR
LOAD: ← TOTAL SPACE OCCUPANCY LOAD

EXIT DOOR TAG

DOOR 1i ← DOOR MARK
EXIT LOAD: ← EXIT OCCUPANCY LOAD
FACTOR: ← FACTOR
REQ. W.: ← DOOR CLEAR WIDTH REQUIRED
WIDTH: ← DOOR CLEAR WIDTH PROVIDED

EXIT STAIR TAG

STAIR 1: B1-L1 ← STAIR MARK
EXIT LOAD: ← LEVELS SERVED
EXIT OCCUPANCY LOAD
FACTOR: ← FACTOR
REQ. W.: ← CLEAR WIDTH REQUIRED
WIDTH: ← CLEAR WIDTH PROVIDED

EXIT SIGN

EXIT SIGN - CEILING HUNG
DIRECTION OF EGRESS
DIRECTION OF EGRESS
EXIT SIGN - WALL HUNG

EXIT ACCESS TRAVEL DISTANCE

CP = 43' - 0"
COMMON PATH OF TRAVEL
EXIT
38' CLR PATH OF TRAVEL
MOST REMOTE POINT ON LEVEL
ACCESSIBLE PATH OF TRAVEL

EXIT LOAD TAG

DIRECTION OF EGRESS
EXIT LOAD
CUMULATIVE EXIT LOAD

DIAGONALS & SEPARATION DIST.

EXIT SEPARATION: 14' - 0"
SEPARATION BETWEEN EXITS
NAME OF THE SERVED AREA
MAXIMUM DIAGONAL OF SERVED AREA
Suite #1 MAX. OVERALL DIAGONAL = 29' - 0"
1/3 DIAGONAL = 9' - 8" (= MIN. SEPARATION BETWEEN EXITS ALLOWED)

2025.07.29 SMP SUBMITTAL REV-03
2025.07.29 MSDP SUBMITTAL REV-02
2025.04.30 SMP SUBMITTAL REV-02
2025.04.30 MSDP SUBMITTAL REV-01
2025.01.29 SMP MSDP SUBMITTAL
2023.11.03 90% SCHEMATIC DESIGN
2023.10.12 SITE MASTER PLAN SUBMITTAL


date issue description

**333-385 MOFFETT
PARK DRIVE**
SUNNYVALE, CA 94089

project number: 22-387
date: 2025.01.15

**CODE ANALYSIS
PLANS**

G1.06

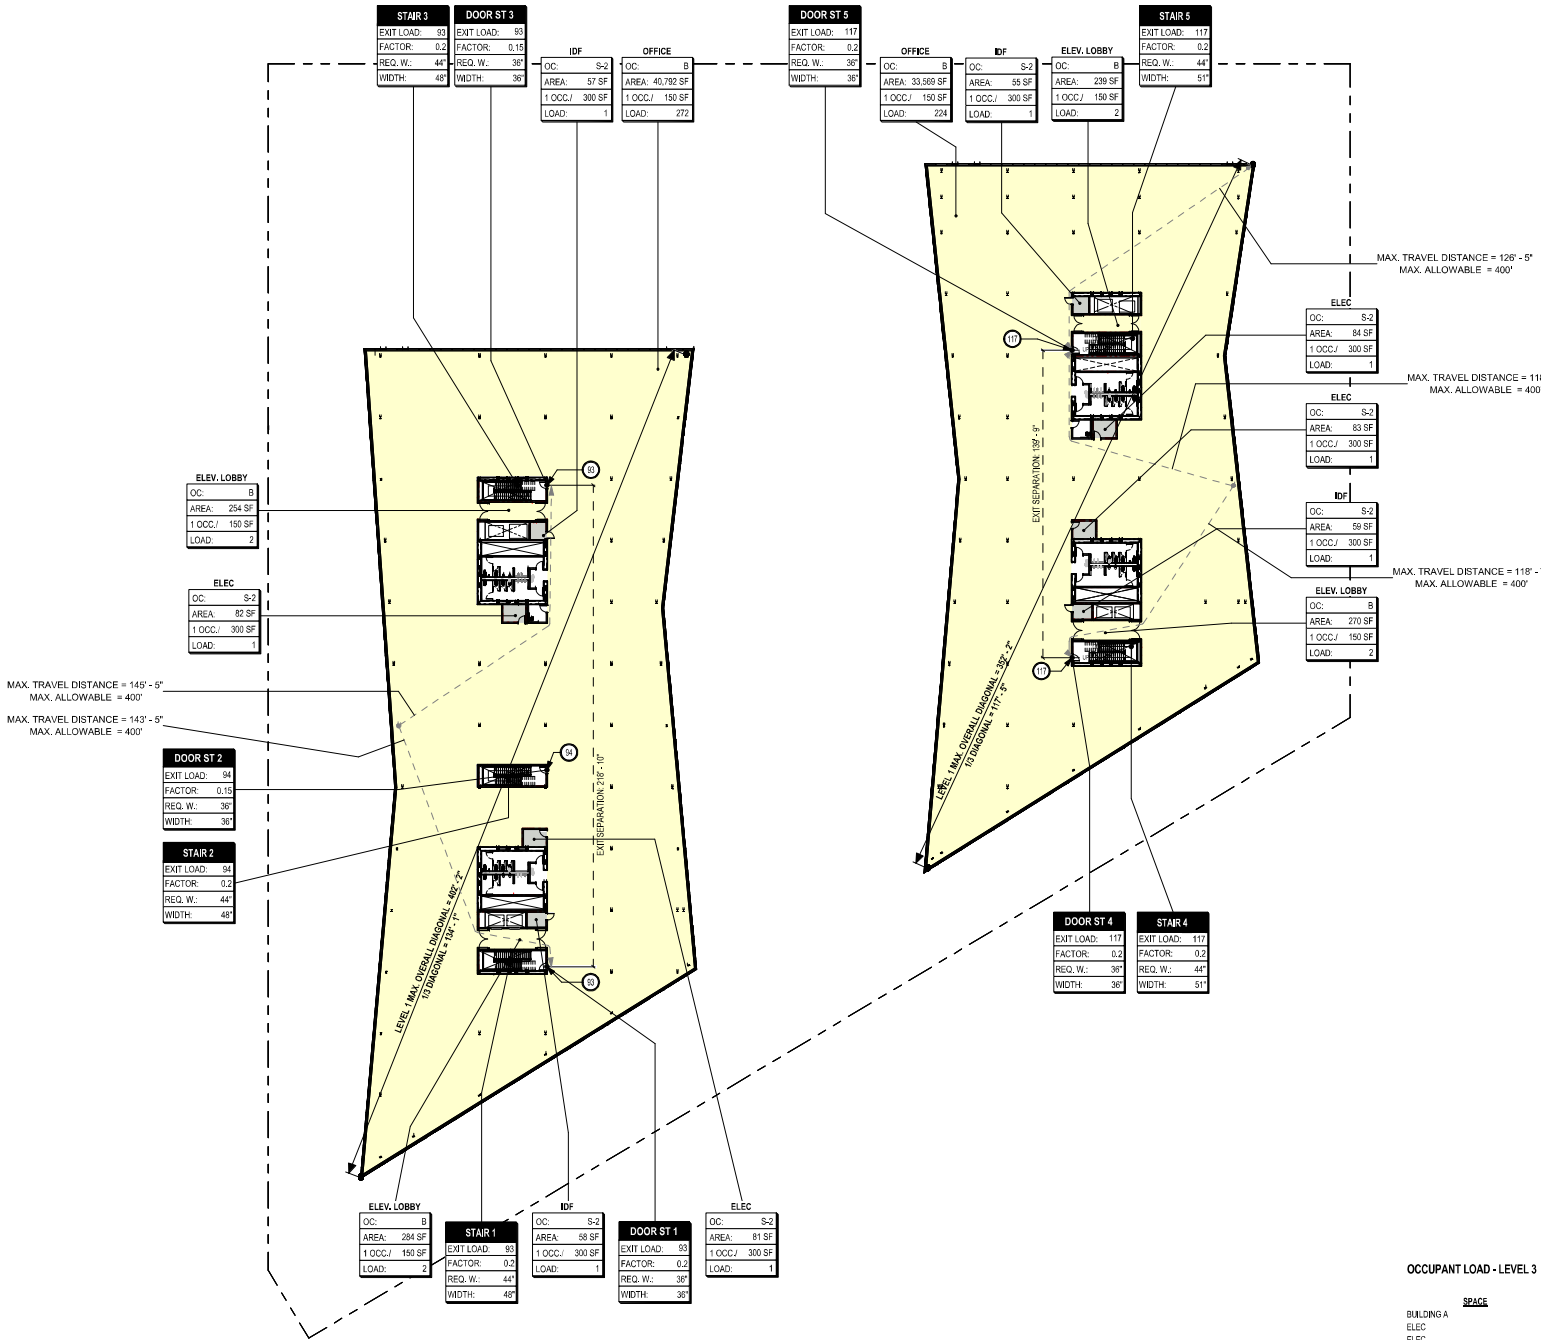

OCCUPANT LOAD - LEVEL 3

SPACE	AREA	OCCUPANT LOAD FACTOR	LOAD
BUILDING A			
ELEC	81 SF	300	1
ELEC	82 SF	300	1
IDF	58 SF	300	1
IDF	57 SF	300	1
	279 SF		4
ELEV. LOBBY	284 SF	150	2
ELEV. LOBBY	254 SF	150	2
	538 SF		4
OFFICE	40,792 SF	150	272
	40,792 SF		272
	41,638 SF		280
BUILDING B			
ELEC	83 SF	300	1
ELEC	84 SF	300	1
IDF	55 SF	300	1
IDF	59 SF	300	1
	200 SF		4
ELEV. LOBBY	270 SF	150	2
ELEV. LOBBY	239 SF	150	2
	508 SF		4
OFFICE	33,569 SF	150	224
	33,569 SF		224
	34,358 SF		232

1/32" = 1'-0"

OCCUPANCY & EXITING LEGEND

1/8" = 1'-0"

CLIENT
Ellis Partners
ONE SANSOME STREET, SUITE 1050
SAN FRANCISCO, CA 94104

ARCHITECT
HGA
222 BUTTER STREET, SUITE 500
SAN FRANCISCO, CA 94108
www.hga.com

CONSULTANT
BKF
285 SHORELINE DRIVE, SUITE 200
REDWOOD CITY, CA 94065
(650) 452-6300
www.bkf.com

LANDSCAPE
CREO
466 GARY ST #200
SAN FRANCISCO, CA 94102
CREO.LANDARCH.COM

PARTITION RATING

3 HOUR FIRE-RESISTANCE
2 HOUR FIRE-RESISTANCE
1 HOUR FIRE-RESISTANCE

PARTITION TYPE

FIRE WALL
FIRE BARRIER
FIRE PARTITION
SMOKE BARRIER
SMOKE PARTITION

FOR FIRE DOOR RATINGS SEE CBC TABLE 716.1(2)
FOR FIRE WINDOWS SEE CBC TABLE 716.1(3)

FIRE EXTINGUISHERS (CFC SEC.906)

ALL FEC ARE SURFACE MOUNTED.
MAX TRAVEL DIST TO NEAREST FEC NOT TO EXCEED 75'

FEC-C ← FEC LOCATION
FH ← FIRE HOSE CABINET
S ← STROBE
P ← PULL STATION

OCCUPANCY GROUPS

B
S-2

ROOM TAG

Name ← ROOM NAME
RM. NO. ← ROOM NUMBER
OC. ← OCCUPANCY
AREA ← AREA IN SQUARE FEET
1 OCC./ 100 SF ← OCCUPANCY LOAD FACTOR
LOAD ← TOTAL SPACE OCCUPANCY LOAD

EXIT DOOR TAG

DOOR 1i ← DOOR MARK
EXIT LOAD ← EXIT OCCUPANCY LOAD
FACTOR ← FACTOR
REQ. W. ← REQ W ← DOOR CLEAR WIDTH REQUIRED
WIDTH ← DOOR CLEAR WIDTH PROVIDED

EXIT STAIR TAG

STAIR 1: B1-L1 ← STAIR MARK
EXIT LOAD ← EXIT OCCUPANCY LOAD
FACTOR ← FACTOR
REQ. W. ← REQ W ← CLEAR WIDTH REQUIRED
WIDTH ← CLEAR WIDTH PROVIDED

EXIT SIGN

EXIT SIGN - CEILING HUNG
DIRECTION OF EGRESS
DIRECTION OF EGRESS
EXIT SIGN - WALL HUNG

EXIT ACCESS TRAVEL DISTANCE

CP = 43' - 0" ← COMMON PATH OF TRAVEL
EXIT
38' CLR PATH OF TRAVEL
MOST REMOTE POINT ON LEVEL
ACCESSIBLE PATH OF TRAVEL

EXIT LOAD TAG


DIRECTION OF EGRESS
EXIT LOAD
CUMULATIVE EXIT LOAD

DIAGONALS & SEPARATION DIST.

EXIT SEPARATION: 14' - 0" ← SEPARATION BETWEEN EXITS
NAME OF THE SERVED AREA
MAXIMUM DIAGONAL OF SERVED AREA
Suite #1 MAX. OVERALL DIAGONAL = 29' - 0"
1/3 DIAGONAL = 9' - 8" ← MAX. DIAGONAL DIVIDED BY 3
(= MIN. SEPARATION BETWEEN EXITS ALLOWED)

OCCUPANCY & EXITING LEGEND

1/32" = 1'-0"

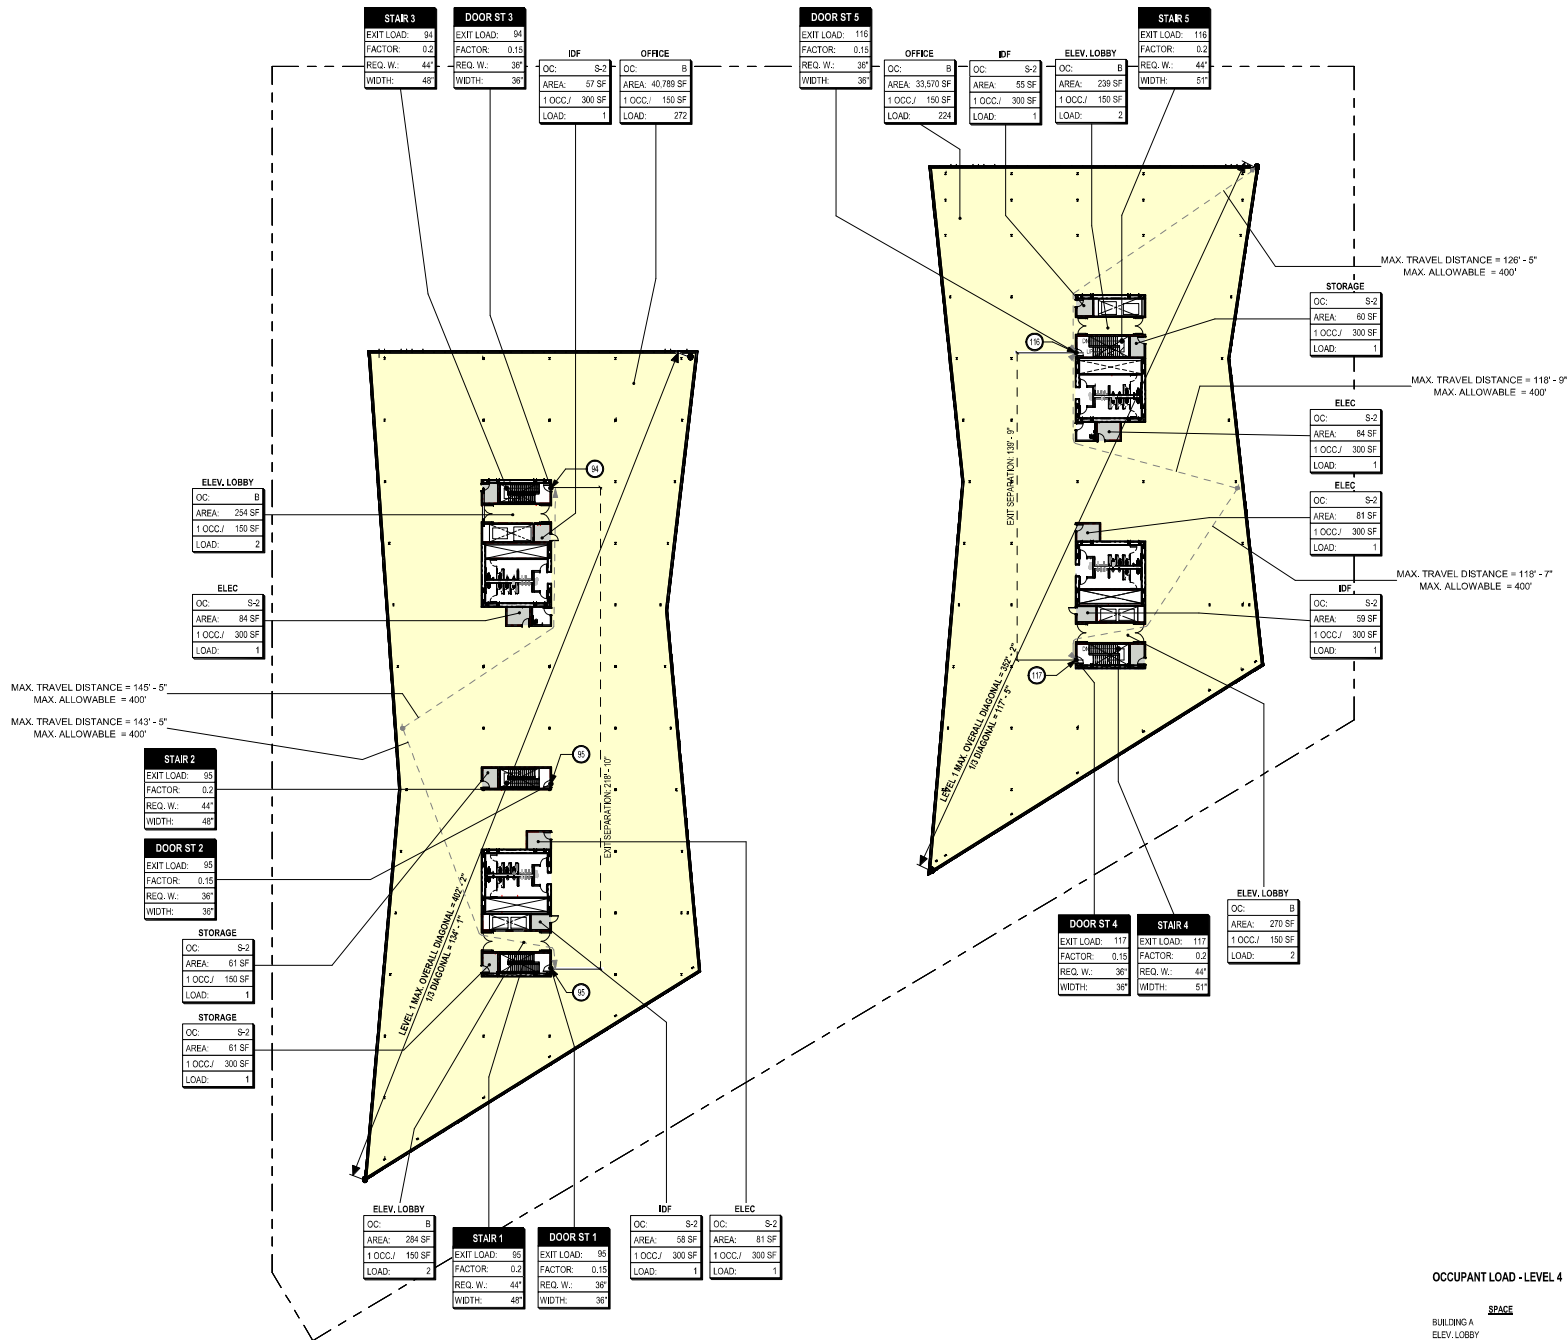

OCCUPANT LOAD - LEVEL 4

SPACE	AREA	OCCUPANT LOAD FACTOR	LOAD
BUILDING A			
ELEV. LOBBY	284 SF	150	2
OFFICE	40,788 SF	150	272
IDF	61 SF	150	1
STORAGE	81 SF	150	1
	41,449 SF		278
ELEC	81 SF	300	1
ELEC	84 SF	300	1
IDF	59 SF	300	1
IDF	57 SF	300	1
STORAGE	61 SF	300	1
STORAGE	60 SF	300	1
	401 SF		6
	41,850 SF		284
BUILDING B			
OFFICE	33,570 SF	150	224
ELEV. LOBBY	238 SF	150	2
ELEV. LOBBY	34,078 SF		228
ELEC	81 SF	300	1
ELEC	84 SF	300	1
IDF	59 SF	300	1
IDF	55 SF	300	1
STORAGE	60 SF	300	1
	338 SF		5
	34,417 SF		233

Copyright 2023 Harnett, Green and Abramson, Inc. All Rights Reserved. These Plans and/or Specifications are intended for the sole benefit of the clients of Harnett, Green and Abramson, Inc. and may not be used, copied, or reproduced in any form without the express written consent of Harnett, Green and Abramson, Inc.
File: A:\Autodesk\Projects\22-387_333 Moffett Park Drive\22-387_333 Moffett Park Drive.dwg
2/28/2025 2:02:23 PM

1 FLOOR PLAN - LEVEL 4

2025.07.29 SMP SUBMITTAL REV-03
2025.07.29 MSDP SUBMITTAL REV-02
2025.04.30 SMP SUBMITTAL REV-02
2025.04.30 MSDP SUBMITTAL REV-01
2025.01.28 SMP MSDP SUBMITTAL
2023.11.09 90% SCHEMATIC DESIGN
2023.10.12 SITE MASTER PLAN SUBMITTAL

date Issue description

333-385 MOFFETT
PARK DRIVE
SUNNYVALE, CA 94089

project number: 22-387
date: 2025.01.15

CODE ANALYSIS
PLANS

G1.07

NOT FOR CONSTRUCTION

HGA

CLIENT
Ellis Partners
ONE SANSOME STREET, SUITE 1050
SAN FRANCISCO, CA 94104

ARCHITECT
HGA
232 BUTTER STREET, SUITE 500
SAN FRANCISCO, CA 94108
www.hga.com

CONSULTANT
BKF
285 SHORELINE DRIVE, SUITE 200
REDWOOD CITY, CA 94065
(650) 452-6300
www.bkf.com

LANDSCAPE
CREO
460 GERRY ST #200
SAN FRANCISCO, CA 94102
CREO.LANDARCH.COM

PARTITION RATING

■ ■ ■ ■ 3 HOUR FIRE-RESISTANCE
■ ■ ■ 2 HOUR FIRE-RESISTANCE
■ ■ 1 HOUR FIRE-RESISTANCE

PARTITION TYPE

■ FIRE WALL
■ FIRE BARRIER
■ FIRE PARTITION
■ SMOKE BARRIER
■ SMOKE PARTITION

• FOR FIRE DOOR RATINGS SEE CBC TABLE 716.1(2)
• FOR FIRE WINDOWS SEE CBC TABLE 716.1(3)

FIRE EXTINGUISHERS (CFC SEC.906)

ALL FEC ARE SURFACE MOUNTED.
MAX TRAVEL DIST TO NEAREST FEC NOT TO EXCEED 75'

■ FEC-C → FEC LOCATION
■ FH → FIRE HOSE CABINET
■ S → STROBE
■ P → PULL STATION

OCCUPANCY GROUPS

■ S-2

ROOM TAG

Name → ROOM NAME
RM. NO.: 101 → ROOM NUMBER
OC: B → OCCUPANCY
AREA: 150 SF → AREA IN SQUARE FEET
1 OCC./ 100 SF → OCCUPANCY LOAD FACTOR
LOAD: OL → TOTAL SPACE OCCUPANCY LOAD

EXIT DOOR TAG

DOOR 1i → DOOR MARK
EXIT LOAD: EL → EXIT OCCUPANCY LOAD
FACTOR: 0.2 → FACTOR
REQ. W.: ReqW → DOOR CLEAR WIDTH REQUIRED
WIDTH: 32" → DOOR CLEAR WIDTH PROVIDED

EXIT STAIR TAG

STAIR 1: B1-L1 → STAIR MARK
→ LEVELS SERVED
EXIT LOAD: OL → EXIT OCCUPANCY LOAD
FACTOR: 0.2 → FACTOR
REQ. W.: ReqW → CLEAR WIDTH REQUIRED
WIDTH: 32" → CLEAR WIDTH PROVIDED

EXIT SIGN

○ EXIT SIGN - CEILING HUNG
→ DIRECTION OF EGRESS
H → EXIT SIGN - WALL HUNG
→ DIRECTION OF EGRESS

EXIT ACCESS TRAVEL DISTANCE

CP = 43' - 0" → COMMON PATH OF TRAVEL
→ EXIT
38' CLR PATH OF TRAVEL
→ MOST REMOTE POINT ON LEVEL
→ ACCESSIBLE PATH OF TRAVEL

EXIT LOAD TAG

→ DIRECTION OF EGRESS
EXIT LOAD
→ CUMULATIVE EXIT LOAD

DIAGONALS & SEPARATION DIST.

EXIT SEPARATION: 14' - 0" → SEPARATION BETWEEN EXITS
Suite #1 MAX. OVERALL DIAGONAL = 29' - 0" → NAME OF THE SERVED AREA
1/3 DIAGONAL = 9' - 8" → MAXIMUM DIAGONAL OF SERVED AREA
MAX. DIAGONAL DIVIDED BY 3
(= MIN. SEPARATION BETWEEN EXITS ALLOWED)

2025.07.29 SMP SUBMITTAL REV-03
2025.07.29 MSDP SUBMITTAL REV-02
2025.04.30 SMP SUBMITTAL REV-02
2025.04.30 MSDP SUBMITTAL REV-01
2025.01.28 SMP MSDP SUBMITTAL
2023.11.03 90% SCHEMATIC DESIGN

2023.10.12 SITE MASTER PLAN SUBMITTAL
date issue description

**333-385 MOFFETT
PARK DRIVE**

SUNNYVALE, CA 94089

project number: 22-387
date: 2025.01.15

**CODE ANALYSIS
PLANS**

G1.08

Copyright 2023 Hermal, Green and Abramson, Inc. All Rights Reserved. These Plans and/or Specifications are intended for the sole benefit of the clients of Hermal, Green and Abramson, Inc. and may not be used, reused, copied, or reproduced in any form without the express written consent of Hermal, Green and Abramson, Inc.
File: Audubon Oaks\22-387_333 Moffett Park Drive\22-387_333 Moffett Park Drive.rvt
2/26/2025 2:02:30 PM

1 EGRESS - ROOF

1/32" = 1'-0"

OCCUPANCY & EXITING LEGEND

1/8" = 1'-0"

NOT FOR CONSTRUCTION

HGA

CLIENT
Ellis Partners
ONE SANSOME STREET, SUITE 1050
SAN FRANCISCO, CA 94104


ARCHITECT
HGA
232 BUTTER STREET, SUITE 500
SAN FRANCISCO, CA 94108
www.hga.com

COLL
BKF
285 SHORELINE DRIVE, SUITE 200
REDWOOD CITY, CA 94065
(650) 452-6300
www.bkf.com

LANDSCAPE
CREO
460 GARY STREET, SUITE 400
SAN FRANCISCO, CA 94102
CREO.LANDARCH.COM

2025.07.29 SMP SUBMITTAL REV-03
2025.07.29 MSDP SUBMITTAL REV-02
2025.04.30 SMP SUBMITTAL REV-02
2025.04.30 MSDP SUBMITTAL REV-01
2025.01.20 SMP/MSDP SUBMITTAL
2023.11.03 90% SCHEMATIC DESIGN
2023.10.12 SITE MASTER PLAN SUBMITTAL

date issue description

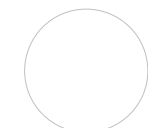


**333-385 MOFFETT
PARK DRIVE**

SUNNYVALE, CA 94089

project number: 22-387
date: 2025.01.15

**BUILDING AREA
PLANS**

G2.01

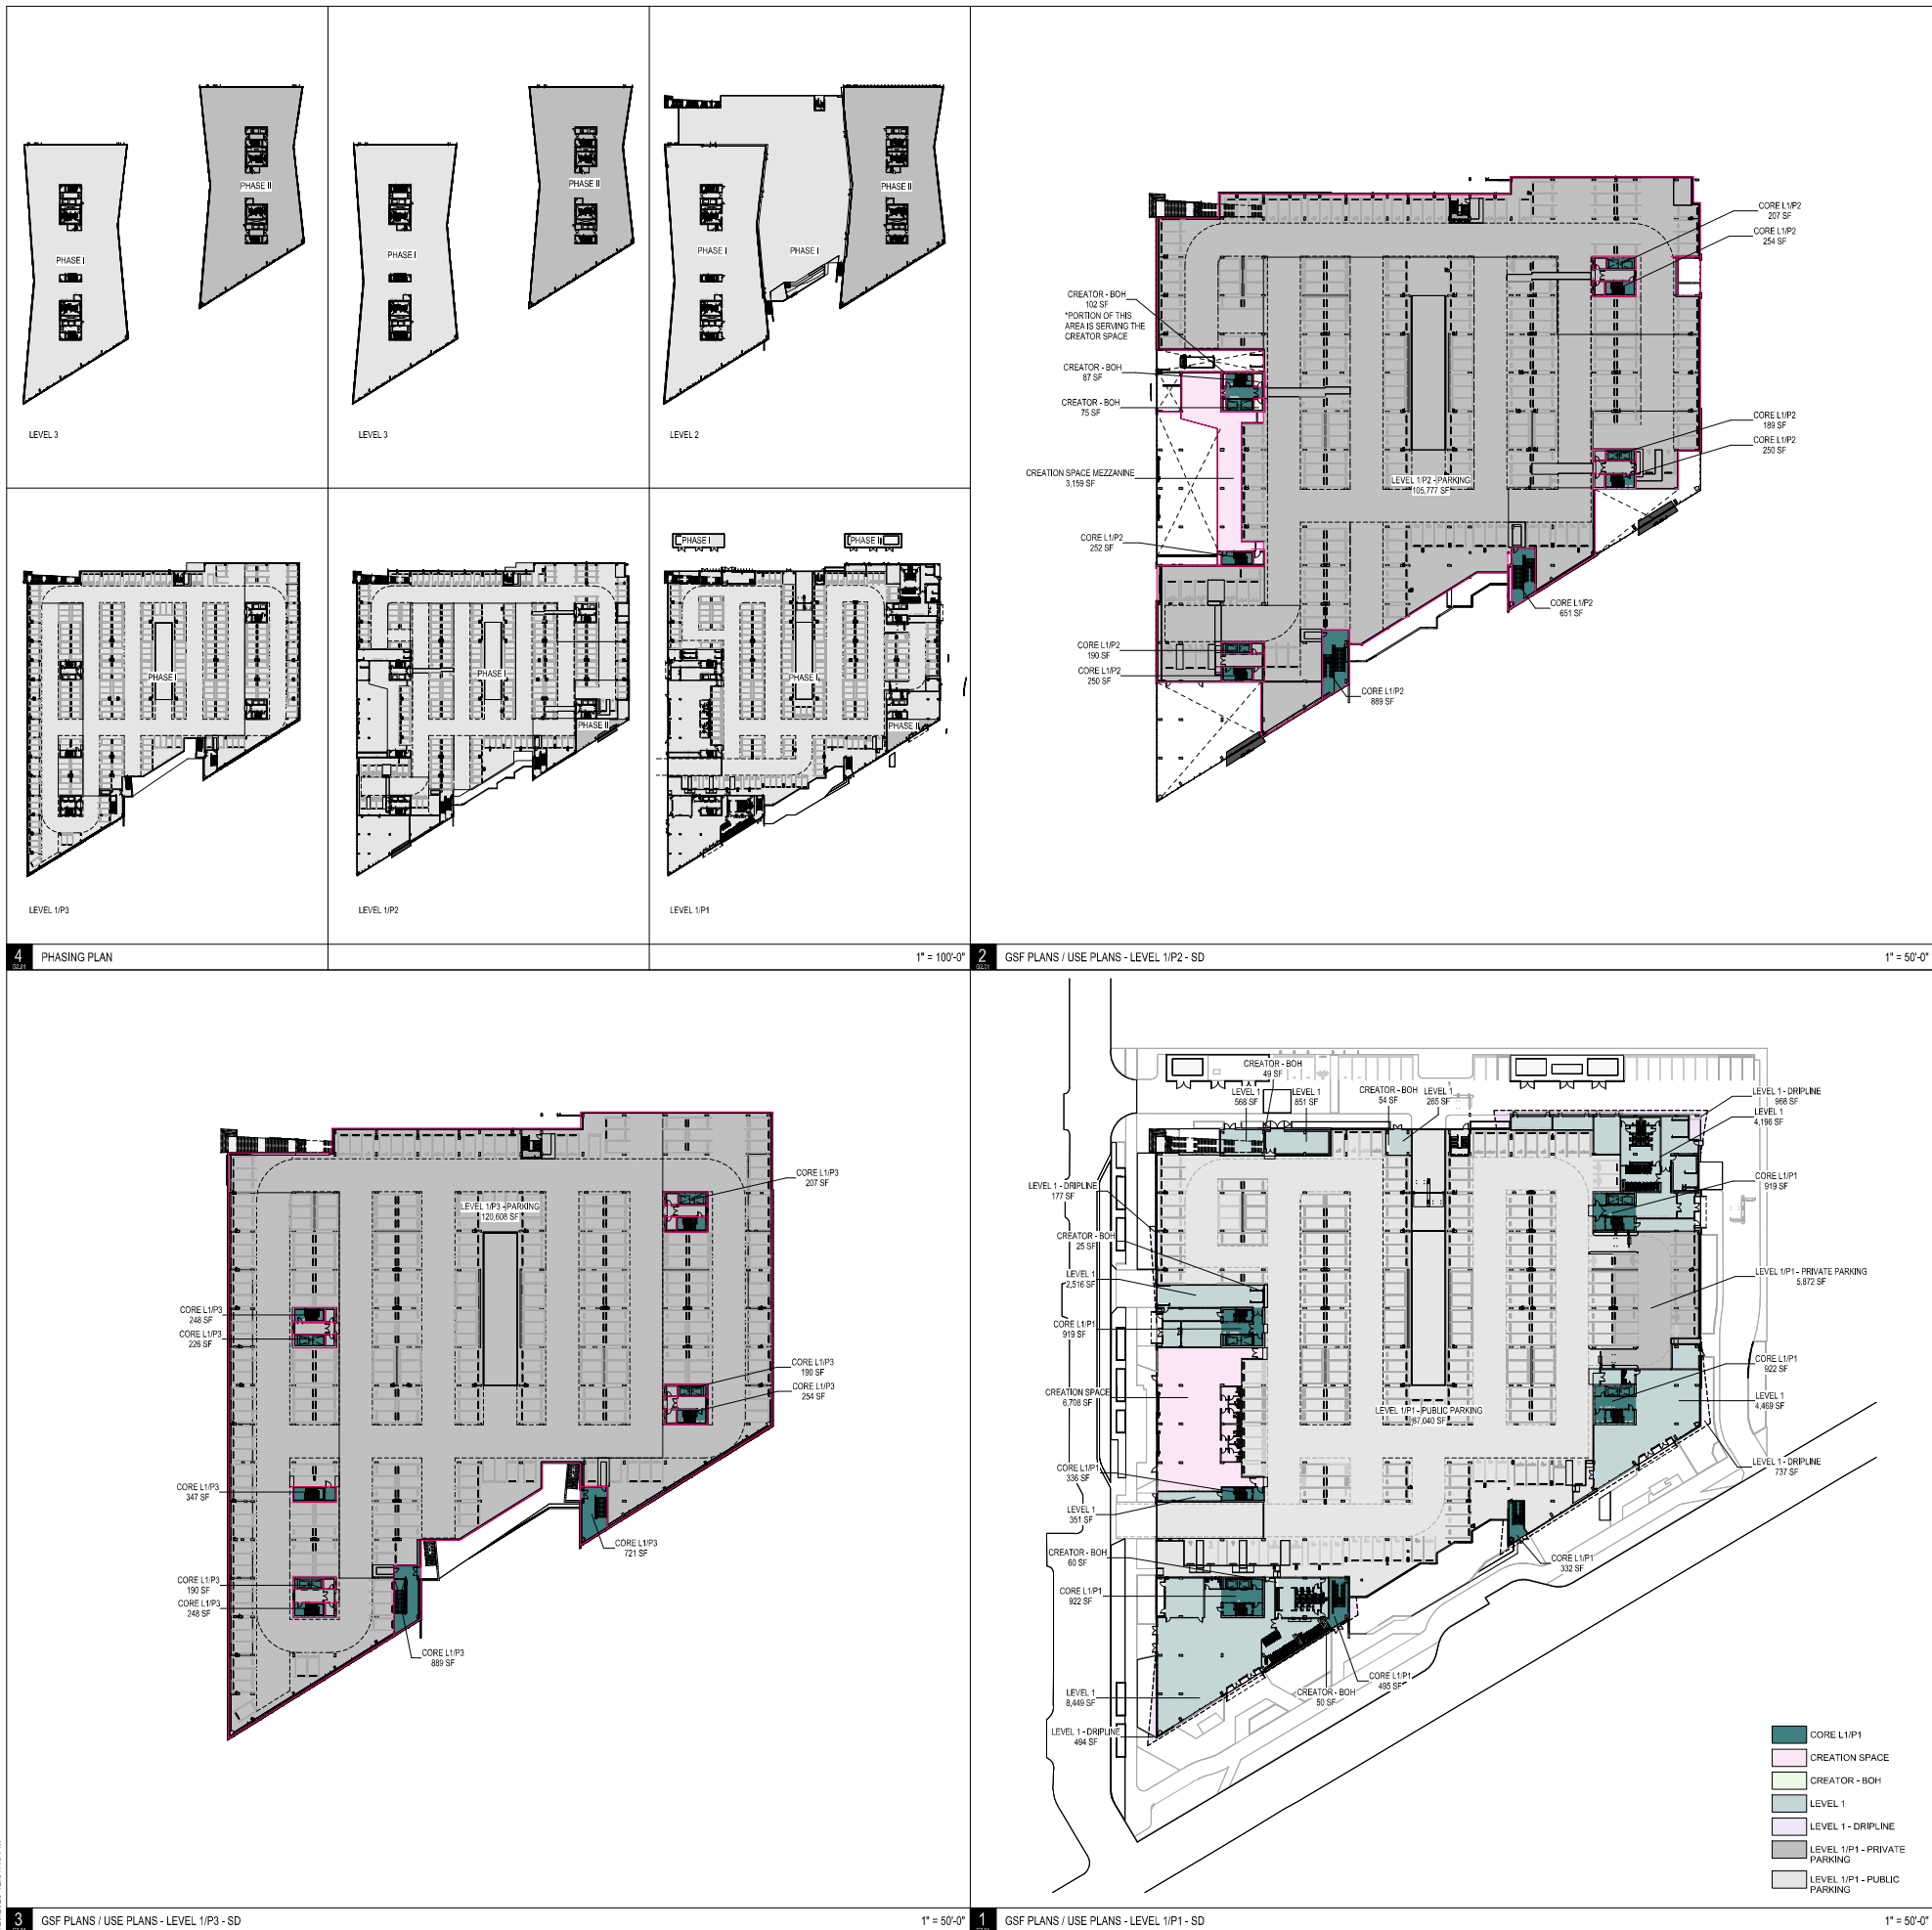

Copyright 2023 Hermal, Green and Abrahamson, Inc. All Rights Reserved. These Plans and Specifications are intended for the sole benefit of the client of Hermal, Green and Abrahamson, Inc. and may not be used, copied, or reproduced in any form without the express written consent of Hermal, Green and Abrahamson, Inc.
File: A:\Autodesk\Green\22-387_333 Moffett Park Drive\22-387_333 Moffett Park Drive.dwg
2/26/2025 2:04:15 PM

NOT FOR CONSTRUCTION

CLIENT
Ellis Partners
ONE SANSOME STREET, SUITE 1050
SAN FRANCISCO, CA 94104


ARCHITECT
HGA
232 BUTTER STREET, SUITE 500
SAN FRANCISCO, CA 94108
www.hga.com

CONSULTANT
BKF
285 SHORELINE DRIVE, SUITE 200
REDWOOD CITY, CA 94065
(650) 452-6300
www.bkf.com

LANDSCAPE
CREO
466 GARY ST #200
SAN FRANCISCO, CA 94102
CREO.LANDARCH.COM

2025.07.29 SMP SUBMITTAL REV-03
2025.07.29 MSDP SUBMITTAL REV-02
2025.04.30 SMP SUBMITTAL REV-02
2025.04.30 MSDP SUBMITTAL REV-01
2025.01.29 SMP MSDP SUBMITTAL
2023.11.03 90% SCHEMATIC DESIGN
2023.10.12 SITE MASTER PLAN SUBMITTAL

date issue description

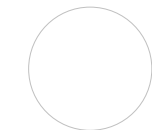


**333-385 MOFFETT
PARK DRIVE**

SUNNYVALE, CA 94089

project number: 22-387
date: 2025.01.15


**BUILDING AREA
PLANS**

G2.02

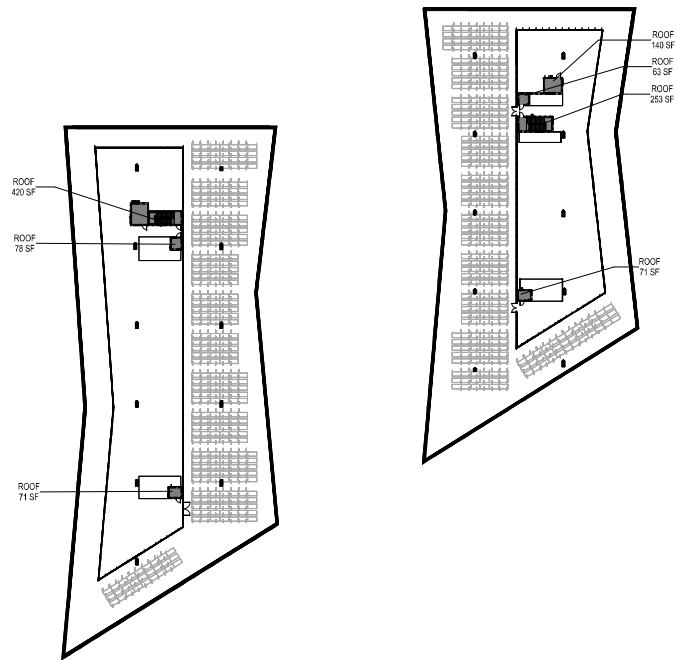


4 GSF PLANS / USE PLANS - ROOF - SD

1" = 50'-0"

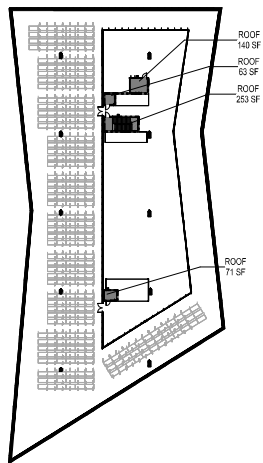


2 GSF PLANS / USE PLANS - LEVEL 3 - SD

1" = 50'-0"

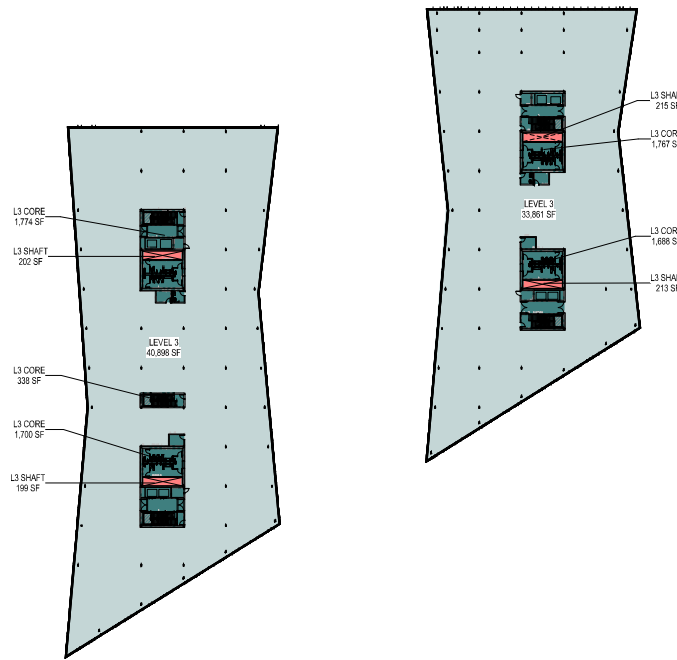


L3 CORE
L3 SHAFT
LEVEL 3

1" = 50'-0"

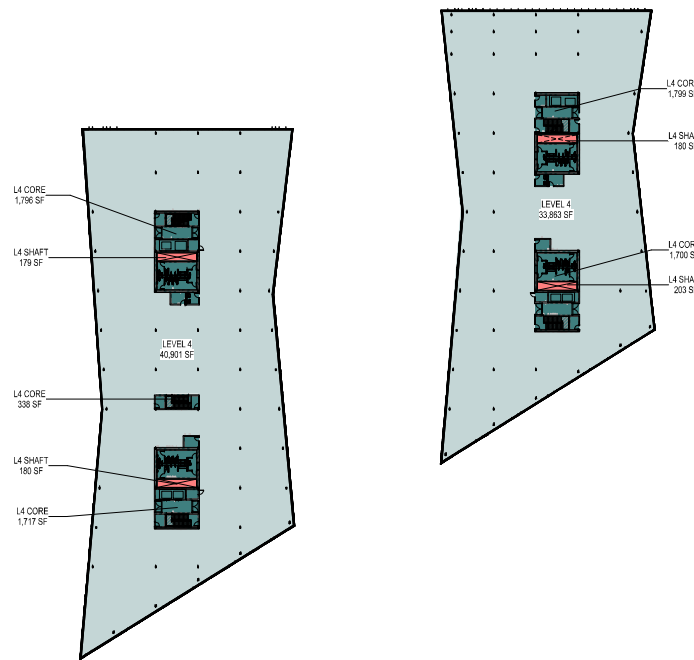


3 GSF PLANS / USE PLANS - LEVEL 4 - SD

1" = 50'-0"

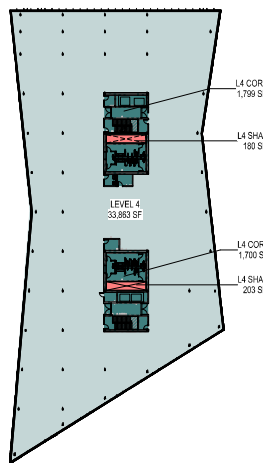

4 GSF PLANS / USE PLANS - LEVEL 2 - SD

1" = 50'-0"

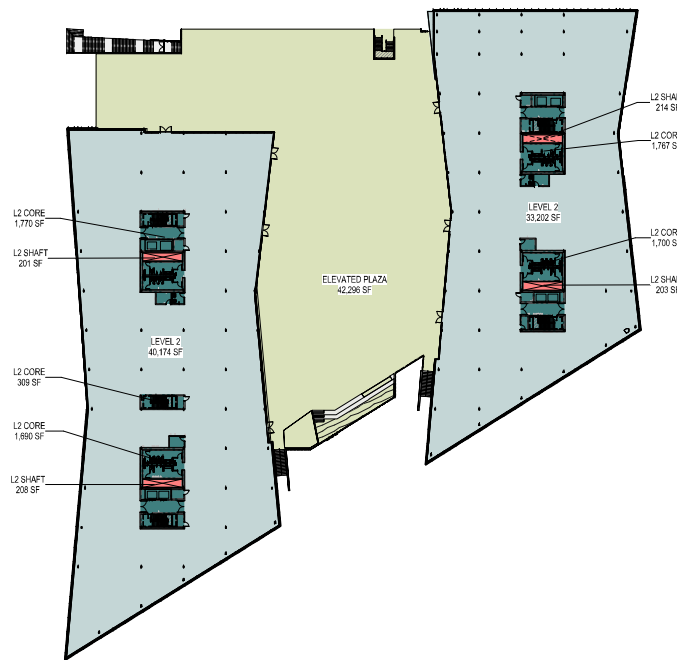

ELEVATED PLAZA
L2 CORE
L2 SHAFT
LEVEL 2

1" = 50'-0"

GROSS BUILDING AREAS - FAR

Level L1P1	
CORE L1P1	4,845 SF
CREATION SPACE	6,708 SF
CREATOR - BOH	238 SF
LEVEL 1	22,939 SF
Level L1P2	
CORE L1P2	3,787 SF
CREATION SPACE	5,159 SF
MEZZANINE	
CREATOR - BOH	264 SF
Level L1P3	
CORE L1P3	3,715 SF
Level L2	
L2 CORE	7,236 SF
L2 SHAFT	827 SF
LEVEL 2	73,375 SF
Level L3	
L3 CORE	7,267 SF
L3 SHAFT	828 SF
LEVEL 3	74,769 SF
Level L4	
L4 CORE	7,350 SF
L4 SHAFT	741 SF
LEVEL 4	74,763 SF
ROOF Level	
ROOF	1,084 SF
TOTAL SF	293,598 SF

AREAS NOT INCLUDED IN G.S.F.

ELEVATED PLAZA	42,206 SF
LEVEL 1 - DRAPLINE	2,377 SF
LEVEL 1P1 - PRIVATE PARKING	5,972 SF
LEVEL 1P1 - PUBLIC PARKING	87,040 SF
LEVEL 1P2 - PARKING	105,777 SF
LEVEL 1P3 - PARKING	120,658 SF
TOTAL SF	363,889 SF

Copyright 2023 Hermal, Green and Abrahamson, Inc. All Rights Reserved. These Plans and Specifications are intended for the sole benefit of the client of Hermal, Green and Abrahamson, Inc. and may not be used, copied, or reproduced in any form without the express written consent of Hermal, Green and Abrahamson, Inc.
File: A:\Autodesk\Projects\22-387_333 Moffett Park Drive\22-387_333 Moffett Park Drive.dwg
2/26/2025 2:04:33 PM

NOT FOR CONSTRUCTION

CLIENT
Ellis Partners
ONE SANSOME STREET, SUITE 1050
SAN FRANCISCO, CA 94104


ARCHITECT
HGA
222 SUTTER STREET, SUITE 500
SAN FRANCISCO, CA 94108
www.hga.com

CONSULTANT
BKF
285 SHORELINE DRIVE, SUITE 200
REDWOOD CITY, CA 94065
(650) 452-6300
www.bkf.com

LANDSCAPE
CREO
460 GARY ST #200
SAN FRANCISCO, CA 94102
CREO.LANDARCH.COM

2025.07.29 SMP SUBMITTAL REV-03
2025.07.29 MSDP SUBMITTAL REV-02
2025.04.30 SMP SUBMITTAL REV-02
2025.04.30 MSDP SUBMITTAL REV-01
2025.01.29 SMP WSDP SUBMITTAL
2023.11.03 90% SCHEMATIC DESIGN
2023.10.12 SITE MASTER PLAN SUBMITTAL

date issue description


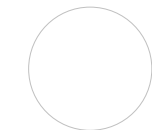


**333-385 MOFFETT
PARK DRIVE**
SUNNYVALE, CA 94089

project number: 22-387
date: 2025.01.15

**LOT COVERAGE AND
PAVING AREAS**

G2.03

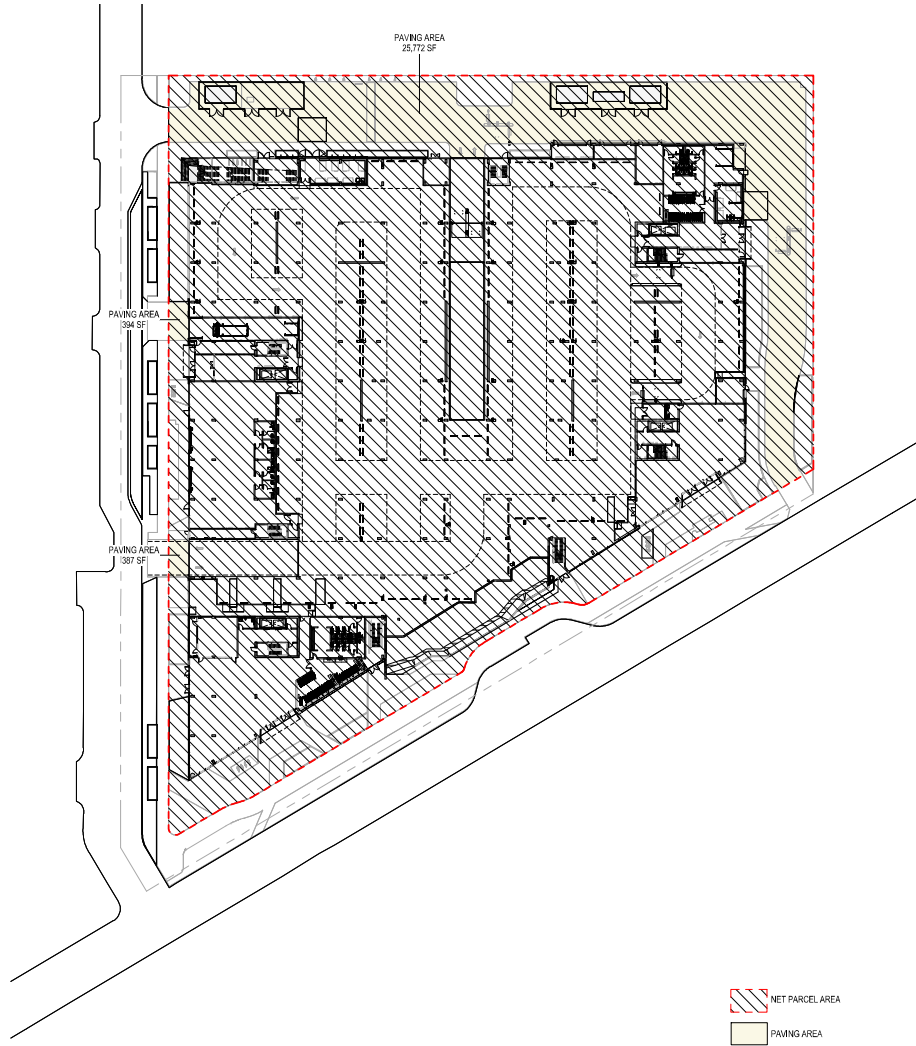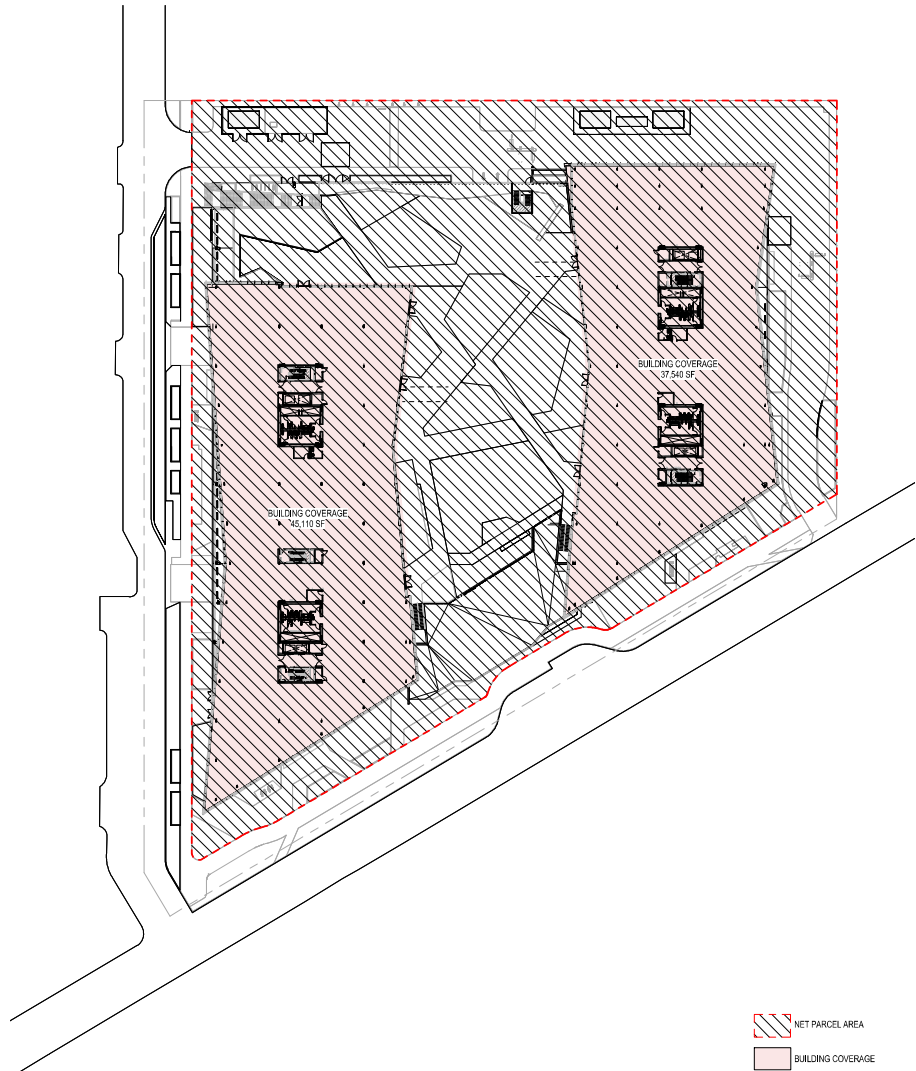

2 LEVEL 2

1" = 50'-0"

1 LEVEL 1

1" = 50'-0"

MOFFETT PARK SPECIFIC PLAN

CHAPTER 5.2.3 - BUILDING MASS COVERAGE AND PAVING AREA

BUILDING MASS COVERAGE

REQUIRED	NON-RESIDENTIAL DEVELOPMENT OUTSIDE FINE GRAIN CORE - 70% MAXIMUM
PROVIDED	NET PARCEL AREA = 188,129 SF PROVIDED BUILDING MASS COVERAGE = 82,650 SF $82,650 / 188,129 = 0.44$ TOTAL 44%

PAVING AREA

REQUIRED	NON-RESIDENTIAL DEVELOPMENT OUTSIDE FINE GRAIN CORE - 25% MAXIMUM
PROVIDED	NET PARCEL AREA = 188,129 SF PROVIDED PAVING AREA = 26,553 SF $26,553 / 188,129 = 0.14$ TOTAL 14%

MOFFETT PARK SPECIFIC PLAN SUMMARY

3" = 1'-0"

CLIENT
Ellis Partners
One Sansome Street, Suite 1550
San Francisco, CA 94104

ARCHITECT
HGA
405 14th Street, Suite 500
Oakland, CA 94612
916.316.0167
www.hga.com

CONSULTANT
CONSULTANT
Consultant - Line 2
Consultant - Line 3
Consultant - Line 4
Consultant - Line 5



GREEN ROOF AREA

GREEN ROOF AREA TOTALS	
Name	Area
GREEN ROOF AREA	18,601 SF

1 Level L2 - GREEN ROOF AREAS



NET ROOF AREA

NET ROOF AREA TOTALS	
Name	Area
NET ROOF AREA	46,196 SF

2 Level ROOF - NET ROOF AREAS

1" = 50'-0"

MOFFETT PARK SPECIFIC PLAN

CHAPTER 5.4.3 - GREEN ROOFS

GREEN ROOF CALCULATIONS

REQUIRED	NET ROOF AREA BETWEEN 30,000 SF AND 49,999 SF = 40% GREEN ROOF PROVIDED.	
NET ROOF AREA EXEMPTIONS	THE FOLLOWING USES ARE EXEMPT FROM NET ROOF AREA CALCULATIONS: COFFIED AMENITY SPACES, COFFIED SETBACKS, HVAC SYSTEMS, FIRE SUPPRESSION SYSTEMS, ASSOCIATED ASSEMBLYS AND SERVICE MAINTENANCE PATHWAYS TO ALL EQUIPMENT, AND EMERGENCY CORRIDORS. PUBLIC BUILDINGS AND MASS TIMBER BUILDINGS ARE FULLY EXEMPT FROM THIS STANDARD.	
PROVIDED	NET ROOF AREA:	46,196 SF
	PROVIDED GREEN ROOF AREA:	18,601 SF
	45,792 SF X 40% =	18,478 SF
	18,601 SF > 18,478 SF	
NOTES	NOTES ON EXCLUDED AREAS: 1) IF ACCESSIBLE PROVIDED BETWEEN SOLAR PV PANELS FOR MAINTENANCE AND EGRESS. 2) 12" CLEARANCE FROM ALL ROOF EDGES FOR FACADE MAINTENANCE EQUIPMENT AND EGRESS. 3) ROOF MECHANICAL AREAS EXCLUDED, EXCEPT AT TOP OF ELEVATOR OVERRUNS AND ASSOCIATED ELECTRICAL ROOMS. 4) IF EGRESS PATH PROVIDED BETWEEN SOLAR PV PANELS AND ROOF SCREEN.	

MOFFETT PARK GREEN ROOF CALCULATION

3" = 1'-0"

2023.11.03 90% SCHEMATIC DESIGN
2023.10.12 SITE MASTER PLAN SUBMITTAL
date issue description

333-385 MOFFETT
PARK DRIVE
SUNNYVALE, CA 94089

project number: 22-387
date: 2025.01.15




NET ROOF AREA/
GREEN ROOF
CALCULATION

G2.05

Copyright 2023 Harnett, Green and Abramson, Inc. All Rights Reserved. These Plans and/or Specifications are intended for the sole benefit of the clients of Harnett, Green and Abramson, Inc., and may not be used, reused, copied, or reproduced in any form without the express written consent of Harnett, Green and Abramson, Inc.
File: A:\Autodesk\Projects\22-387_333-Moffett Park Drive\22-387_333-Moffett Park Drive.rvt
7/29/2025 2:04:59 PM

NOT FOR CONSTRUCTION

LANDSCAPE
CREO
466 GEARY ST #300
SAN FRANCISCO, CA 94102
CREOLANDARCH.COM

   

PLUMBING CALCULATIONS

PLUMBING CALCULATIONS PARKING LEVELS													
OCC. LOAD (2022 CPC 422.1 TABLE A)			MIN. REQ'D FIXTURES (2022 CPC TABLE 422.1)										
OC / OLF	AREA	OL	WC			URINALS			LAV			DF	SS
			M	F	UNSEX	M	F	M	F	UNSEX			
B / 150	12070	80	0.80	2.51		0.40		0.54	0.80		0.54	1	
S-2 / 4000	6136	2	0.01	0.01		0.00		0.01	0.01		0.01	1	
TOTAL REQ'D			1	3		1		1	1		1	2	
TOTAL PROVIDED			0	0	6	2		0	0	6	2	0	



CALCULATIONS

G2.06

NOT FOR CONSTRUCTION

HGA


CLIENT
Ellis Partners
ONE SANSOME STREET, SUITE 1050
SAN FRANCISCO, CA 94104

ARCHITECT
HGA
232 GUTTER STREET, SUITE 500
SAN FRANCISCO, CA 94108
www.hga.com

ALL
BKF
285 SHORELINE DRIVE, SUITE 200
REDWOOD CITY, CA 94065
(650) 452-6300
www.bkf.com


LANDSCAPE
CREO
460 GARY ST #200
SAN FRANCISCO, CA 94102
CREOLANDARCH.COM

Copyright 2023 Harnett, Green and Abramson, Inc. All Rights Reserved. These Plans and/or Specifications are intended for the sole benefit of the clients of Harnett, Green and Abramson, Inc. and may not be used, reused, copied, or reproduced in any form without the express written consent of Harnett, Green and Abramson, Inc.
File: A:\Projects\333 Moffett Park Drive\22-387_333 Moffett Park Drive.dwg
2/26/2025 2:05:52 PM

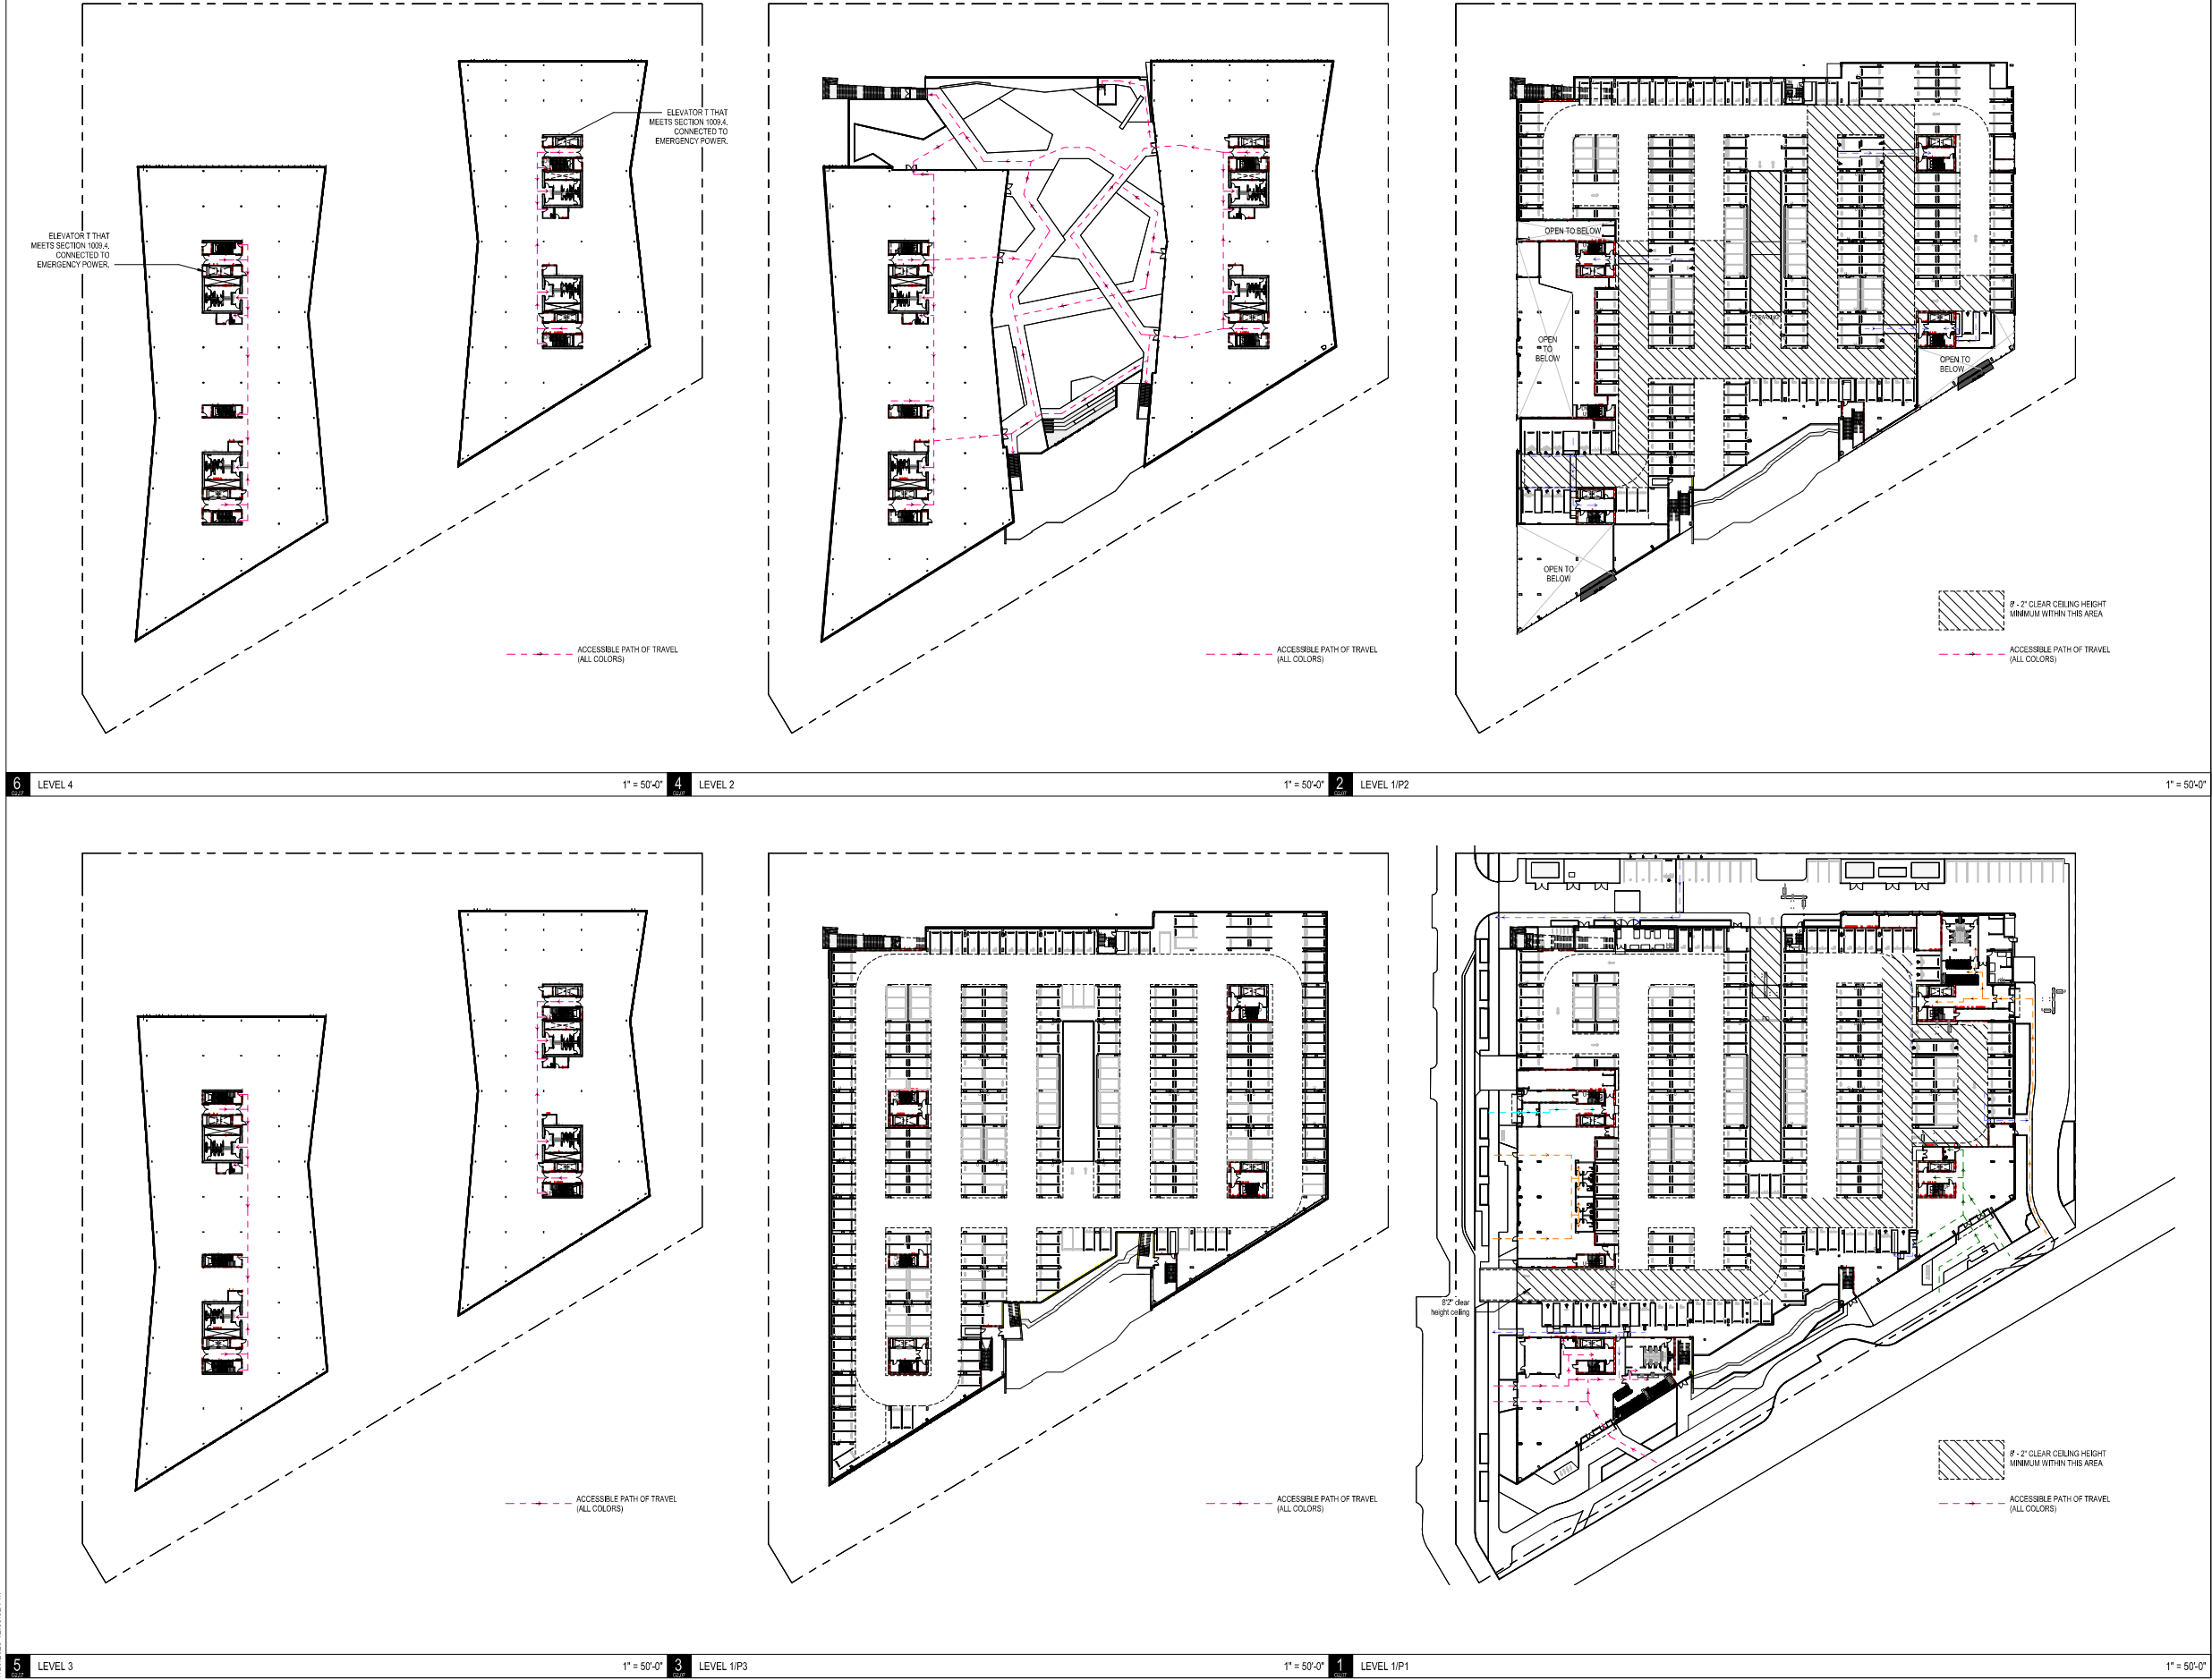

2025.07.29 SMP SUBMITTAL REV-03
2025.07.29 MSOP SUBMITTAL REV-02
2025.04.30 SMP SUBMITTAL REV-02
2025.04.30 MSOP SUBMITTAL REV-01
2025.01.20 SMP/MSOP SUBMITTAL
2023.11.03 90% SCHEMATIC DESIGN
2023.10.12 SITE MASTER PLAN SUBMITTAL

date issue description

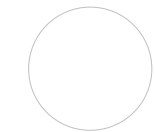

**333-385 MOFFETT
PARK DRIVE**
SUNNYVALE, CA 94089

project number: 22-387
date: 2025.01.15

ACCESSIBILITY PLANS

CLIENT
Ellis Partners
ONE SANSOME STREET, SUITE 1550
SAN FRANCISCO, CA 94104

ARCHITECT
HGA
66 SUTTER STREET, SUITE 500
SAN FRANCISCO, CA 94108
www.hga.com

FILE
BKF
285 SHORELINE DRIVE SUITE 202
REDWOOD CITY, CA 94065
(650) 452-6300
www.bkf.com

LANDSCAPE
CREO
960 GARY ST #200
SAN FRANCISCO, CA 94102
CREOLANDARCH.COM

AIA California 2022 CALIFORNIA GREEN BUILDING STANDARDS CODE NONRESIDENTIAL MANDATORY MEASURES, SHEET 1 (January 2023)

Y	NA	RESPON PARTY	CHAPTER 3 GREEN BUILDING SECTION 301 GENERAL
			301.1 SCOPE. Buildings shall be designed to include the green building measures specified as mandatory in the application checklists contained in this code. Voluntary green building measures are also included in the application checklists and may be included in the design and construction of structures covered by this code, but are not required unless adopted by a city, county, or city and county as specified in Section 101.7.
			301.3 NONRESIDENTIAL ADDITIONS AND ALTERATIONS. [BSC-CG] The provisions of individual sections of Chapter 3 apply to newly constructed buildings, building additions of 1,000 square feet or greater, and/or building alterations with a permit valuation of \$200,000 or above for occupancies within the authority of California Building Standards Commission. Code sections relevant to additions and alterations shall only apply to the portions of the building being added or altered within the scope of the permitted work.
			A code section will be designated by a banner to indicate where the code section only applies to newly constructed buildings (N) or to additions and alterations (A). When the code section applies to both, no banner will be used.
			301.3.1 Nonresidential additions and alterations that cause updates to plumbing fixtures only: Note: On and after January 1, 2014, certain commercial real property, as defined in Civil Code Section 1101.3, shall have its noncompliant plumbing fixtures replaced with appropriate water-conserving plumbing fixtures under specific circumstances. See Civil Code Section 1101.3, et seq. for definitions, types of commercial real property affected, effective dates, circumstances necessitating replacement of noncompliant plumbing fixtures, and duties and responsibilities for ensuring compliance.
			301.3.2 Waste Diversion. The requirements of Section 5.408 shall be required for additions and alterations whenever a permit is required for work.
			301.4 PUBLIC SCHOOLS AND COMMUNITY COLLEGES. (see BGSC)
			301.5 HEALTH FACILITIES. (see BGSC)
			SECTION 302 MIXED OCCUPANCY BUILDINGS
			302.1 MIXED OCCUPANCY BUILDINGS. In mixed occupancy buildings, each portion of a building shall comply with the specific green building measures applicable to each specific occupancy.
			SECTION 303 PHASED PROJECTS
			303.1 PHASED PROJECTS. For shell buildings and others constructed for future tenant improvements, only those code measures relevant to the building components and systems considered to be new construction (or newly constructed) shall apply.
			303.1.1 Initial Tenant Improvements. The provisions of this code shall apply only to the initial tenant improvements to a project. Subsequent tenant improvements shall comply with the scoping provisions in Section 301.3 non-residential additions and alterations.
			ABBREVIATION DEFINITIONS: H&J Department of Housing and Community Development BSC California Building Standards Commission CSA-SB Division of the State Architect, Structural Safety OSHPD Office of Statewide Health Planning and Development LR Low Rise HR High Rise AA Additions and Alterations N New
			CHAPTER 5 NONRESIDENTIAL MANDATORY MEASURES DIVISION 5.1 PLANNING AND DESIGN
			SECTION 5.101 GENERAL
			5.101.1 SCOPE. The provisions of this chapter outline planning, design and development methods that include environmentally responsible site selection, building design, building siting and development to protect, restore and enhance the environmental quality of the site and respect the integrity of adjacent properties.
			SECTION 5.102 DEFINITIONS
			5.102.1 DEFINITIONS. The following terms are defined in Chapter 2 (and are included here for reference)
			CUTOFF LUMINAIRES. Luminaires whose light distribution is such that the candle per 1000 lamp lumens does not numerically exceed 25 (2.5 percent) at an angle of 90 degrees above nadir, and 100 (10 percent) at a vertical angle of 60 degrees above nadir. This applies to all lateral angles around the luminaire.
			LOW-EMITTING AND FUEL EFFICIENT VEHICLES. Eligible vehicles are limited to the following: 1. Zero emission vehicle (ZEV), enhanced advanced technology PZEV (enhanced AT ZEV) or transitional zero emission vehicle (TEZEV) regulated under CCR, Title 13, Section 1902. 2. High efficiency vehicles, regulated by U.S. EPA, bearing a fuel economy and greenhouse gas rating of 9 or 10 as regulated under 40 CFR Section 600 Subpart D.
			NEIGHBORHOOD ELECTRIC VEHICLE (NEV). A motor vehicle that meets the definition of "low-speed vehicle" either in Section 385.5 of the Vehicle Code or in 49CFR571.500 (as it existed on July 1, 2000), and is certified to zero-emission vehicle standards.
			TENANT-OCCUPANTS. Building occupants who inhabit a building during its normal hours of operation as permanent occupants, such as employees, as distinguished from customers and other transient visitors.
			VANPOOL VEHICLE. Eligible vehicles are limited to any motor vehicle, other than a motorcoach or truck (motor), designed for carrying more than 15 but not more than 15 persons including the driver, which is maintained and used primarily for the nonregular, each-way, scheduled transportation of adults for the purpose of ride-sharing.
			Note: Source: Vehicle Code, Division 1, Section 888
			ZEV. Any vehicle certified to zero-emission standards.
U	NA		SECTION 5.106 SITE DEVELOPMENT
			5.106.1 STORM WATER POLLUTION PREVENTION FOR PROJECTS THAT DISTURB LESS THAN ONE ACRE OF LAND. Newly constructed projects and additions which disturb less than one acre of land, and are not part of a larger common plan of development or sale, shall prevent the pollution of storm water runoff from the construction activities through one or more of the following measures:
			5.106.1.1 Local ordinance. Comply with a lawfully enacted storm water management and/or erosion control ordinance.
			5.106.1.2 Best Management Practices (BMPs). Prevent the loss of soil through wind or water erosion by implementing an effective combination of erosion and sediment control and good housekeeping BMPs. 1. Soil loss BMPs that should be considered for implementation as appropriate for each project include, but are not limited to, the following: a. Scheduling construction activity during dry weather, when possible. b. Preservation of natural features, vegetation, soil, and buffers around surface waters. c. Drainage swales or lined ditches to control stormwater flow. d. Mulching or hydroseeding to stabilize disturbed soils. e. Erosion control to protect slopes. f. Protection of storm drain inlets (gravel bags or catch basin inserts). g. Perimeter sediment control (sediment silt fence, silt curtains). h. Sediment trap or sediment basin to retain sediment on site. i. Stabilized construction exits. j. Wind erosion control. k. Other soil loss BMPs acceptable to the enforcing agency. 2. Good housekeeping BMPs to manage construction equipment, materials, non-stormwater discharges and wastes that should be considered for implementation as appropriate for each project include, but are not limited to, the following: a. Decontaminating activities. b. Material handling and waste management. c. Building materials stockpile management. d. Management of washout areas (concrete, paints, solvents, etc.). e. Control of vehicle/equipment fueling to contractor's staging area. f. Vehicle and equipment cleaning performed off site. g. Soil prevention and control. h. Other housekeeping BMPs acceptable to the enforcing agency.

Y	NA	RESPON PARTY	5.106.2 STORMWATER POLLUTION PREVENTION FOR PROJECTS THAT DISTURB ONE OR MORE ACRES OF LAND.
			Comply with all lawfully enacted stormwater discharge regulations for projects that (1) disturb one acre or more of land, or (2) disturb less than one acre of land but are part of a larger common plan of development or sale, shall prevent the pollution of storm water runoff from the construction activities through one or more of the following measures: Note: Projects that (1) disturb one acre or more of land, or (2) disturb less than one acre of land but are part of the larger common plan of development or sale must comply with the postconstruction requirements detailed in the applicable National Pollutant Discharge Elimination System (NPDES) General permit for Stormwater Discharges Associated with Construction and Land Disturbance Activities issued by the State Water Resources Control Board or the Lahontan Regional Water Quality Control Board (for projects in the Lake Tahoe Hydrologic Unit). The NPDES permits require postconstruction runoff (post-project hydrology) to match the preconstruction runoff (pre-project hydrology) with the installation of postconstruction stormwater management measures. The NPDES permits emphasize runoff reduction through on-site stormwater use, interception, evapotranspiration, and infiltration through nonstructural controls, such as Low Impact Development (LID) practices, and conversation design measures. Stormwater volume that cannot be addressed using nonstructure practices is required to be captured in structural practices and be approved by the enforcing agency. Refer to the current applicable permits on the State Water Resources Control Board website at: www.waterboards.ca.gov/construction/stormwater. Consideration to the stormwater runoff management measures should be given during the initial design process for appropriate integration into site development.
			5.106.4 BICYCLE PARKING. For buildings within the authority of California Building Standards Commission as specified in Section 103, comply with Section 5.106.4.1. For buildings within the authority of the Division of the State Architect pursuant to Section 105, comply with Section 5.106.4.2.
			5.106.4.1 Bicycle parking. [BSC-CG] Comply with Sections 5.106.4.1.1 and 5.106.4.1.2; or meet the applicable local ordinance, whichever is stricter.
			5.106.4.1.1 Short-term bicycle parking. If the new project or an addition or alteration is anticipated to generate surface traffic, provide permanently anchored bicycle racks within 200 feet of the vehicle entrance, readily visible to passengers, for 5% of new motor vehicle parking spaces being added, with a minimum of one two-bike capacity rack. Exception: Additions or alterations which add nine or less motor vehicle parking spaces.
			5.106.4.1.2 Long-term bicycle parking. For new buildings with tenant spaces that have 10 or more tenant-occupied spaces, provide secure bicycle parking for 5 percent of the tenant-occupied vehicular parking spaces with a minimum of one bicycle parking facility.
			5.106.4.1.3 For additions or alterations that add 10 or more tenant-occupied vehicular parking spaces, provide secure bicycle parking for 5 percent of the tenant-occupied parking spaces being added, with a minimum of one bicycle parking facility.
			5.106.4.1.4 For new shell buildings in phased projects provide secure bicycle parking for 5 percent of the anticipated tenant-occupied vehicular parking spaces with a minimum of one bicycle parking facility.
			5.106.4.1.5 Acceptable bicycle parking facility for Sections 5.106.4.1.2, 5.106.4.1.3, and 5.106.4.1.4 shall be measured from the street and shall meet one of the following: 1. Covered, lockable enclosures with permanently anchored racks for bicycles; 2. Lockable bicycle rooms with permanently anchored racks; or 3. Lockable, permanently anchored bicycle lockers. Note: Additional information on recommended bicycle accommodations may be obtained from Sacramento Area Bicycle Advocates.
			5.106.4.2 Bicycle parking. [BSC-SS] For public schools and community colleges, comply with Sections 5.106.4.2.1 and 5.106.4.2.2.
			5.106.4.2.1 Student bicycle parking. Provide permanently anchored bicycle racks conveniently accessed with a minimum of four two-bike capacity racks per new building.
			5.106.4.2.2 Staff bicycle parking. Provide permanent secure bicycle parking conveniently accessed with a minimum of two staff bicycle parking spaces per new building. Acceptable bicycle parking facilities shall be convenient from the street or staff parking area and shall meet one of the following: 1. Covered, lockable enclosures with permanently anchored racks for bicycles; 2. Lockable bicycle rooms with permanently anchored racks; or 3. Lockable, permanently anchored bicycle lockers.
			5.106.5.3 Electric vehicle [EV] charging. [N] Construction to provide electric vehicle infrastructure and facilitate electric vehicle charging shall comply with Section 5.106.5.3.1 and shall be provided in accordance with regulations in the California Building Code and the California Electrical Code. Exceptions: 1. On a case-by-case basis where the local enforcing agency has determined compliance with this section is not feasible based upon one of the following conditions: a. Where there is no local utility power supply. b. Where the local utility is unable to supply adequate power. c. Where there is evidence suitable to the local enforcement agency substantiating that additional local utility infrastructure design requirements, directly related to the implementation of Section 5.106.5.3, may adversely impact the construction cost of the project. 2. Parking spaces accessible only by automated mechanical car parking systems are not required to comply with this code section.
			5.106.5.3.1 EV capable spaces. [N] EV capable spaces shall be provided in accordance with Table 5.106.5.3.1 and the following requirements: 1. Raceways complying with the California Electrical Code and no less than 1-inch (25 mm) diameter shall be provided and shall originate at a service panel or a subpanel(s) serving the area, and shall terminate in close proximity to the proposed location of the EV capan and into a suitable listed cabinet, box, enclosure or equivalent. A common raceway may be used to serve multiple EV charging spaces. 2. A service panel or subpanel (b) shall be provided with panel space and electrical load capacity for a dedicated 200/240 volt, 40-ampere minimum branch circuit for each EV capable space, with delivery of 30-ampere minimum to an installed EVSE at each EVCS. The electrical system and on-site distribution transformers shall have sufficient capacity to supply full rated amperage at each EV capable space. 3. The service panel or subpanel (b) shall identify the reserved reserved capacity for the EV charging spaces (as "EV CAPABLE"). The capacity reservation location shall be permanently and visibly marked as "EV CAPABLE". Note: A parking space served by electric vehicle supply equipment or designed as a future EV charging space shall count as at least one standard automobile parking space only for the purpose of complying with any applicable minimum parking space requirements established by an enforcement agency. See Vehicle Code Section 22511.2 for further details.
			TABLE 5.106.5.3.1
			TOTAL NUMBER OF ACTUAL PARKING SPACES
			NUMBER OF REQUIRED EV CAPABLE SPACES
			NUMBER OF EVCS (EV CAPABLE SPACES PROVIDED WITH EVSE)2
			0-9
			0
			10-25
			2
			26-50
			8
			51-75
			13
			76-100
			17
			101-150
			25
			151-200
			35
			201 AND OVER
			20% of total
			25% of EV capable spaces1
			1. Where there is insufficient electrical supply. 2. The number of required EVCS (EV capable spaces provided with EVSE) in column 3 count towards the total number of required EV capable spaces shown in column 2. 3. 106.5.3.2 Electric vehicle charging stations (EVCS) EV capable spaces shall be provided with EVSE to create EVCS in the number indicated in Table 5.106.5.3.1. The EVCS required by Table 5.106.5.3.1 may be provided with EVSE in any combination of Level 2 and Direct Current Fast Charging (DCFC), except that at least one Level 2 EVSE shall be provided. One EV charger with multiple connectors capable of charging multiple EVs simultaneously shall be permitted if the electrical load capacity required by Section 5.106.5.3.1 for each EV capable space is cumulatively supplied to the EV charger. The installation of each DCFC EVSE shall be permitted to reduce the minimum number of required EV capable spaces without EVSE by five and reduce proportionally the required electrical load capacity to the service panel or subpanel.

Y	NA	RESPON PARTY	5.106.5.3.3 Use of automatic load management systems (ALMS).
			ALMS shall be permitted for EVCS. When ALMS is installed, the required electrical load capacity specified in Section 5.106.5.3.1 for each EVCS may be reduced when serviced by an EVSE controlled by an ALMS. Each EVSE controlled by an ALMS shall deliver a minimum 30 amperes to an EV when charging one vehicle and shall deliver a minimum 3.0 kW while simultaneously charging multiple EVs.
			5.106.5.3.4 Accessible EVCS. When EVSE is installed, accessible EVCS shall be provided in accordance with the California Building Code, Chapter 11B, Section 11B-229.5. Note: For EVCS signs, refer to California Traffic Operations Policy Directive 13-01 (Zero Emission Vehicle Signs and Placement Markings) on the successor(s).
			5.106.5.4 Electric Vehicle (EV) charging: medium-duty and heavy-duty. [N] Construction shall comply with Section 5.106.5.4.1 to facilitate future installation of electric vehicle supply equipment (EVSE). Construction for warehouses, grocery stores and retail stores with planned off-street loading spaces shall also comply with Section 5.106.5.4.1 for future installation of medium- and heavy-duty EVSE. Exceptions: 1. On a case-by-case basis where the local enforcing agency has determined compliance with this section is not feasible based upon one of the following conditions: a. Where there is no local utility power supply. b. Where the local utility is unable to supply adequate power. c. Where there is evidence suitable to the local enforcement agency substantiating that additional local utility infrastructure design requirements, directly related to the implementation of Section 5.106.5.3, may adversely impact the construction cost of the project. When EVSE(s) is/are installed, it shall be in accordance with the California Building Code, the California Electrical Code and as follows: 5.106.5.4.1 Electric vehicle charging readiness requirements for warehouse, grocery stores and retail stores with planned off-street loading spaces. [N] In order to avoid future demolition when adding EV charging supply and distribution equipment, spare raceways(s) or busway(s) and adequate capacity for transformers(s), service panel(s) or subpanel(s) shall be installed at the time of construction in accordance with the California Electrical Code. Construction plans and specifications shall include but not be limited to, the following: 1. The transformer, main service equipment and subpanel shall meet the minimum power requirement in Table 5.106.5.4.1 to accommodate the dedicated branch circuit for the future installation of EVSE. 2. The construction documents shall indicate on or more location(s) convenient to the planned off-street loading space(s) reserved for medium- and heavy-duty ZEV charging cabinets and charging equipment, and a pathway reserved for routing of conduit from the termination of the raceway(s) or busway(s) to the charging cabinet(s) and dispenser(s) as shown in Table 5.106.5.4.1. 3. Raceway(s) or busway(s) originating at a main service panel or a subpanel(s) serving the area where potential future medium- and heavy-duty EVSE will be located and shall terminate in close proximity to the potential future location of the charging equipment for medium- and heavy-duty vehicles. 4. The raceway(s) or busway(s) shall be sufficient size to carry the maximum additional system load to the future location of the charging for medium- and heavy-duty ZEVs as shown in Table 5.106.5.4.1.
			TABLE 5.106.5.4.1 RACEWAY CONDUIT AND PANEL POWER REQUIREMENTS FOR MEDIUM- AND HEAVY-DUTY EVSE [N]
			BUILDING TYPE
			BUILDING SIZE (SQ. FT.)
			NUMBER OF OFF-STREET LOADING SPACES
			ADDITIONAL CAPACITY REQUIRED (KVA) FOR RACEWAY & BUSWAY AND TRANSFORMER & PANEL
			Grocery
			10,000 to 90,000
			1 or 2
			200
			Greater than 90,000
			3 or Greater
			400
			Retail
			10,000 to 130,000
			1 or 2
			200
			Greater than 135,000
			1 or Greater
			400
			Warehouse
			20,000 to 250,000
			1 or 2
			200
			Greater than 250,000
			1 or Greater
			400
			5.106.8 LIGHT POLLUTION REDUCTION. [N] 1. Outdoor lighting systems shall be designed and installed to comply with the following: 1. The minimum requirements in the California Energy Code for Lighting Zones 0-4 as defined in Chapter 10, Section 10-114 of the California Administrative Code; and 2. Backlight (B) ratings as defined in IES TM-15-11 (shown in Table A-1 in Chapter 6). 3. Uplight and Glare ratings as defined in California Energy Code (shown in Tables 130.2-A and 130.2-B in Chapter 6) and 4. Allowable BUG ratings not exceeding those shown in Table 5.106.8. [N] or Comply with a local ordinance lawfully enacted pursuant to Section 101.7, whichever is more stringent. Exceptions: [N] 1. Luminaires that qualify as exceptions in Sections 130.2 (b) and 140.7 of the California Energy Code. 2. Emergency lighting. 3. Building facade meeting the requirements in Table 140.7-B of the California Energy Code, Part 6. 4. Custom lighting features as allowed by the local enforcing agency, as permitted by Section 101.6. 5. Alternative materials, designs and methods of construction. 6. Luminaires with less than 6,000 initial luminaire lumens.
			TABLE 5.106.8 [N] MAXIMUM ALLOWABLE BACKLIGHT, UPLIGHT AND GLARE (BUG) RATINGS
			ALLOWABLE RATING
			LIGHTING ZONE L23
			LIGHTING ZONE L21
			LIGHTING ZONE L22
			LIGHTING ZONE L23
			LIGHTING ZONE L24
			MAXIMUM ALLOWABLE BACKLIGHT RATING
			Luminaires greater than 2 mounting heights (MH) from property line
			N/A
			No Limit
			No Limit
			No Limit
			No Limit
			Luminaires back hemisphere is 1-2 MH from property line
			N/A
			B2
			B3
			B4
			B4
			Luminaires back hemisphere is 0.5-1 MH from property line
			N/A
			B1
			B2
			B3
			B3
			Luminaires back hemisphere is less than 0.5 MH from property line
			N/A
			B0
			B0
			B1
			B2
			MAXIMUM ALLOWABLE UPLIGHT RATING [U]
			For area lighting
			N/A
			U0
			U0
			U0
			U0
			For all other outdoor lighting including decorative luminaires
			N/A
			U1
			U2
			U3
			U3
			UR

Y	NA	RESPON PARTY	MAXIMUM ALLOWABLE GLARE RATINGS. (G)
			MAXIMUM ALLOWABLE GLARE RATINGS. (G)
			N/A
			G1
			G2
			G3
			G4
			MAXIMUM ALLOWABLE GLARE RATING. (G)
			N/A
			G0
			G1
			G1
			MAXIMUM ALLOWABLE GLARE RATING. (G)
			N/A
			G0
			G0
			G0
			G1
			1. ES&A Lighting Zones 0 and 1 are not applicable, refer to Lighting Zones as defined in the California Energy Code and Chapter 10 of the California Administrative Code. 2. For property lines that abut public walkways, bikeways, plazas and parking lots, the property line may be considered to be 5 feet beyond the actual property line for the purpose of determining compliance with this section. For property lines that abut public roadways and public transit corridors, the property line may be considered to be the centerline of the public roadway or public transit corridor for the purpose of determining compliance with this section. 3. General lighting luminaires in areas such as outdoor parking, sales or storage lots shall meet these reduced ratings. Decorative luminaires located in these areas shall meet U-value limits for "all other outdoor lighting". 5.106.8.1 Facing Backlight. Luminaires within 25ft of a property line shall be oriented so that the nearest property line is behind the luminaire, and shall comply with the backlight rating specified in Table 5.106.8 based on the lighting zone and distance to the nearest point of that property line. Exception: Corers. If two property lines (or two segments of the same property line) have equidistant points to the luminaires, then the luminaire may be oriented so that the intersection of the two lines (the corner) is directly behind the luminaires. The luminaire shall still use the distance to the nearest property line on the property line to determine the required backlight rating. 5.106.8.2 Facing Glare. For luminaires covered by 5.106.8.1, if a property line also exists within or extends into the front hemisphere (25ft) of the luminaire then the luminaire shall comply with the more stringent glare rating specified in Table 5.106.8 based on the lighting zone and distance to the nearest point on the nearest property line within the front hemisphere. Note: [N] 1. See also California Building Code, Chapter 12, Section 1205.6 for college campus lighting requirements for parking facilities and walkways. 2. Refer to Chapter 6 (Compliance Forms, Worksheets and Reference Material) for IES TM-15-11 Table A-1, California Energy Code Tables 130.2-A and 130.2-B. 3. Refer to the California Building Code for requirements for additions and alterations. 5.106.10 GRADING AND PAVING. Construction plans shall indicate how site grading or a drainage system will manage all surface water flow to keep water from entering buildings. Examples of methods to manage surface water include, but are not limited to, the following: 1. Swales. 2. Water collection and disposal systems. 3. French drains. 4. Water retention gardens. 5. Other water measures which keep surface water away from buildings and aid in groundwater recharge. Exception: Additions and alterations not altering the drainage path. 5.106.12 SHADE TREES (DSA-SS). Shade trees shall be planted to comply with Sections 5.106.12.1, 5.106.12.2, and 5.106.12.3. Percentages shown shall be measured at noon on the summer solstice. Landscape irrigation necessary to establish and maintain tree health shall comply with Section 5.304.6. 5.106.12.1 Surface parking areas. Shade tree plantings, minimum #10 container size or equal, shall be installed to provide shade over 50 percent of the parking area within 15 years. Exceptions: Surface parking area covered by solar photovoltaic shade structures with roofing materials that comply with Table AS 105.11.2.2 in Appendix AS shall be permitted in whole or in part in lieu of shade tree planting. 5.106.12.2 Landscape areas. Shade tree plantings, minimum #10 container size or equal shall be installed to provide shade of 20% of the landscape area within 15 years. Exceptions: Playfields for organized sport activity are not included in the total area calculation. 5.106.12.3 Hardscaped areas. Shade tree plantings, minimum #10 container size or equal shall be installed to provide shade over 20 percent of the landscape area within 15 years. Exceptions: 1. Walkways, landscape areas covered by solar photovoltaic shade structures or shade structures with roofing materials that comply with Table AS 105.11.2.2 in Appendix AS shall be permitted in whole or in part in lieu of shade tree planting. 2. Playfields for organized sport activity are not included in the total area calculation. DIVISION 5.2 ENERGY EFFICIENCY SECTION 5.201 GENERAL 5.201.1 Scope. [BSC-CG] California Energy Code (D5A-SS). For the purposes of mandatory energy efficiency standards in this code, the California Energy Commission will continue to adopt mandatory building standards. DIVISION 5.3 WATER EFFICIENCY AND CONSERVATION SECTION 5.301 GENERAL 5.301.1 Scope. The provisions of this chapter shall establish the means of conserving water use indoors, outdoors and in wastewater conveyance. SECTION 5.302 DEFINITIONS 5.302.1 Definitions. The following terms are defined in Chapter 2 (and are included here for reference): EVAPOTRANSPIRATION ADJUSTMENT FACTOR (ETAF) [D5A-SS]. An adjustment factor when applied to reference evapotranspiration that adjusts for plant factors and irrigation efficiency, which are two major influences on the amount of water that needs to be applied to the landscape. FOOTPRINT AREA (DSA-SS). The total area of the furthest exterior wall of the structure projected to natural grade, not including exterior areas such as stairs, covered walkways, patios and decks. METERING FAUCET. A self-closing faucet that dispenses a specific volume of water for each actuation cycle. The volume or cycle duration can be fixed or adjustable. GRAYWATER. Pursuant to Health and Safety Code Section 17622.12, "graywater" means untreated wastewater that has not been contaminated by any toilet discharge, has not been affected by infection, contamination, or unhealthy body wastes, and does not present a threat from contamination by unhealthful processing, manufacturing, or operating wastes, but is not limited to wastewater from bathtubs, showers, lavatories, laundry, dishwashers, clothes washing machines and laundry tubs, but does not include waste water from kitchen sinks or dishwashers. MODEL WATER EFFICIENT LANDSCAPE ORDINANCE (MVELO). The California ordinance regulating landscape design, installation and maintenance practices that will ensure commercial, multifamily and other developer installed landscapes greater than 2500 square feet meet an irrigator water budget determined based on landscape area and climatological parameters. MODEL WATER EFFICIENT LANDSCAPE ORDINANCE (MVELO). [HCD] The California model ordinance (California Code of Regulations, Title 23, Division 2, Chapter 2.7) regulating landscape design, installation and maintenance practices. Local agencies are required to adopt the updated MVELO, or adopt a local ordinance at least as effective as the MVELO. POTABLE WATER. Water that is drinkable and meets the U.S. Environmental Protection Agency (EPA) Drinking Water Standards. See definition in the California Plumbing Code, Part 6. POTABLE WATER, [HCD] Water that is satisfactory for drinking, culinary, and domestic purposes, and meets the U.S. Environmental Protection Agency (EPA) Drinking Water Standards and the requirements of the Health Authority Having Jurisdiction. RECYCLED WATER. Water which, as a result of treatment of waste, is suitable for a direct beneficial use or a controlled use that would not otherwise occur (Water Code Section 13450) (mg). Simply put, recycled water is water treated to remove waste matter attaining a quality that is suitable to use the water again. SURMETER. [HCD 1] A secondary device beyond a meter that measures water consumption of an individual rental unit within a multiunit residential structure or mixed-use residential and commercial structure. (See Civil Code Section 1164.232 (g) and Water Code Section 517 for additional details.) WATER BUDGET. Is the estimated total landscape irrigation water use which shall not exceed the maximum applied water allowance calculated in accordance with the Department of Water Resources Model Efficient Landscape Ordinance (MVELO).

DISCLAIMER: THIS DOCUMENT IS PROVIDED AND INTENDED TO BE USED AS A MEANS TO INDICATE AREAS OF COMPLIANCE WITH THE CALIFORNIA GREEN BUILDING STANDARDS (CA GREEN) CODE. DUE TO THE VARIATION BETWEEN BUILDING DEPARTMENT JURISDICTIONS, THIS CHECKLIST IS TO BE USED ON AN INDIVIDUAL PROJECT BASIS AND MAY BE ADAPTED BY THE END USER TO MEET THEIR INDIVIDUAL NEEDS. THE END USER ASSUMES ALL RESPONSIBILITY ASSOCIATED WITH THE USE OF THIS DOCUMENT, INCLUDING VERIFICATION WITH THE FULL CODE.

333-385 MOFFETT
PARK DRIVE
SUNNYVALE, CA 94089

project number 22-387
date 02/05/23

GREEN BUILDING
CHECKLIST

CLIENT
Ellis Partners
ONE SANSOME STREET, SUITE 1550
SAN FRANCISCO, CA 94104

ARCHITECT
HGA
285 SUTTER STREET, SUITE 500
SAN FRANCISCO, CA 94108
www.hga.com

CONSULTANT
BKF
285 SUTTER STREET, SUITE 500
SAN FRANCISCO, CA 94108
(415) 424-0300
www.bkf.com

LANDSCAPE ARCHITECT
CREO
960 GARY STREET, SUITE 400
SAN FRANCISCO, CA 94102
CREOLANDARCH.COM

AIA California 2022 CALIFORNIA GREEN BUILDING STANDARDS CODE NONRESIDENTIAL MANDATORY MEASURES, SHEET 2 (January 2023)

	</
--	--	----

DISCLAIMER: THIS DOCUMENT IS PROVIDED AND INTENDED TO BE USED AS A MEANS TO INDICATE AREAS OF COMPLIANCE WITH THE CALIFORNIA GREEN BUILDING STANDARDS (CAL GREEN CODE). DUE TO THE VARIATIONS BETWEEN BUILDING DEPARTMENT JURISDICTIONS, THIS CHECKLIST IS TO BE USED ON AN INDIVIDUAL PROJECT BASIS AND MAY BE MODIFIED BY THE END USER TO MEET THOSE INDIVIDUAL NEEDS. THE END USER ASSUMES ALL RESPONSIBILITY ASSOCIATED WITH THE USE OF THIS DOCUMENT, INCLUDING VERIFICATION WITH THE FULL CODE.

333-385 MOFFETT
PARK DRIVE
SUNNYVALE, CA 94089

project number: 22-387
date: 2/25/23

GREEN BUILDING
CHECKLIST

CLIENT
Ellis Partners
ONE SANSOME STREET, SUITE 1550
SAN FRANCISCO, CA 94104

ARCHITECT
HGA
552 SUTTER STREET, SUITE 500
SAN FRANCISCO, CA 94108
www.hga.com

CONSULTANT
BKF
285 SHORELINE DRIVE, SUITE 200
REDWOOD CITY, CA 94065
(650) 452-6300
www.bkf.com

LANDSCAPE
CREO
960 GARY STREET, SUITE 400
SAN FRANCISCO, CA 94102
CREOLANDARCH.COM

AIA California 2022 CALIFORNIA GREEN BUILDING STANDARDS CODE NONRESIDENTIAL MANDATORY MEASURES, SHEET 3 (January 2023)

NA	SECTION PART
X	ARCH

5.504.4 FINISH MATERIAL POLLUTANT CONTROL. Finish materials shall comply with Sections 5.504.4.1 through 5.504.4.5.	
5.504.4.1 Adhesives, sealants and caulks. Adhesives, sealants, and caulks used on the project shall meet the requirements of the following standards: 1. Adhesives, adhesive bonding primers, adhesive primers, sealants, sealant primers and caulks shall comply with local or regional air pollution control or air quality management district rules where applicable, or SCAQMD Rule 1168 VOC limits, as shown in Tables 5.504.4.1 and 5.504.4.2. Such products also shall comply with the Rule 1168 prohibition on the use of certain toxic compounds (chloroform, ethylene dichloride, methylene chloride, perchlorophenylene and isobornylmethylethylene), except for mixed products as specified in subsection 2, below. 2. Aerosol adhesives, and smaller unit sizes of adhesives, and sealant or caulking compounds (in units of product, less packaging, which do not weigh more than one pound and do not consist of more than 16 fluid ounces) shall comply with statewide VOC standards and other requirements, including prohibitions on use of certain toxic compounds, of California Code of Regulations, Title 17, commencing with Section 94507.	
TABLE 5.504.4.1 - ADHESIVE VOC LIMIT Less Water and Less Exempt Compounds in Grams per Liter	
ARCHITECTURAL APPLICATIONS	CURRENT VOC LIMIT
INDOOR CARPET ADHESIVES	50
CARPET PAD ADHESIVES	50
OUTDOOR CARPET ADHESIVES	150
WOOD FLOORING ADHESIVES	100
RUBBER FLOOR ADHESIVES	60
SUBFLOOR ADHESIVES	50
CERAMIC TILE ADHESIVES	65
VCT & ASPHALT TILE ADHESIVES	50
DRYWALL & PANEL ADHESIVES	50
COVE BASE ADHESIVES	50
MULTIPURPOSE CONSTRUCTION ADHESIVES	70
STRUCTURAL GLAZING ADHESIVES	100
SINGLE-PLY ROOF MEMBRANE ADHESIVES	250
OTHER ADHESIVES NOT SPECIFICALLY LISTED	50
SPECIALTY APPLICATIONS	
PVC WELDING	510
CPVC WELDING	490
ABS WELDING	325
PLASTIC CEMENT WELDING	250
ADHESIVE PRIMER FOR PLASTIC	500
CONTACT ADHESIVE	40
SPECIAL PURPOSE CONTACT ADHESIVE	250
STRUCTURAL WOOD MEMBER ADHESIVE	140
TOP & TRIM ADHESIVE	250
SUBSTRATE SPECIFIC APPLICATIONS	
METAL TO METAL	30
PLASTIC FOAMS	50
POROUS MATERIAL (EXCEPT WOOD)	50
WOOD	30
FIBERGLASS	80
1. IF AN ADHESIVE IS USED TO BOND DISSIMILAR SUBSTRATES TOGETHER, THE ADHESIVE, WITH THE HIGHEST VOC CONTENT SHALL BE ALLOWED.	
2. FOR ADDITIONAL INFORMATION REGARDING METHODS TO MEASURE THE VOC CONTENT SPECIFIED IN THIS TABLE, SEE SOUTH COAST AIR QUALITY MANAGEMENT DISTRICT RULE 1168, www.arb.ca.gov/DRB/SCCQR/HTML/1168.PDF	

TABLE 5.504.4.2 - SEALANT VOC LIMIT Less Water and Less Exempt Compounds in Grams per Liter	
SEALANTS	CURRENT VOC LIMIT
ARCHITECTURAL	250
MARINE DECK	760
NONWATERBURN ROOF	360
ROADWAY	250
SINGLE-PLY ROOF MEMBRANE	450
OTHER	420
SEALANT PRIMERS	
ARCHITECTURAL	250
NONPOROUS	250
POROUS	775
MODIFIED BITUMINOUS	500
MARINE DECK	760
OTHER	750
NOTE: FOR ADDITIONAL INFORMATION REGARDING METHODS TO MEASURE THE VOC CONTENT SPECIFIED IN THESE TABLES, SEE SOUTH COAST AIR QUALITY MANAGEMENT DISTRICT RULE 1168.	
5.504.4.3 Paints and coatings. Architectural paints and coatings shall comply with VOC limits in Table 1 of the APB Architectural Coatings Suggested Control Measure, as shown in Table 5.504.4.3, unless more stringent local limits apply. The VOC content limit for coatings that do not meet the definitions for the specialty coatings categories listed in Table 5.504.4.3 shall be determined by classifying the coating as a Flat, Nonflat or Nonflat-High Gloss coating, based on its gloss, as defined in Subsections 4.21, 4.36 and 4.37 of the 2007 California Air Resources Board Suggested Control Measure, and the corresponding Flat, Nonflat or Nonflat-High Gloss VOC limit in Table 5.504.4.3 shall apply.	
5.504.4.3.1 Aerosol Paints and coatings. Aerosol paints and coatings shall meet the PVMIR Limits for ROG in Section 94522(a)(3) and other requirements, including prohibitions on use of certain toxic compounds and ozone depleting substances, in Sections 94522(a)(2) and (d)(2) of California Code of Regulations, Title 17, commencing with Section 94520; and in areas under the jurisdiction of the Bay Area Air Quality Management District additionally comply with the percent VOC by weight of product limits of Regulation 6 Rule 40.	

NA SECTION PART	TABLE 5.504.4.3 - CONT.
GRAMS OF VOC PER LITER OF COATING, LESS WATER & LESS EXEMPT COMPOUNDS	
COATING CATEGORY	CURRENT VOC LIMIT
SPECIALTY COATINGS	
ALUMINUM ROOF COATINGS	400
BASEMENT SPECIALTY COATINGS	400
BITUMINOUS ROOF COATINGS	50
BITUMINOUS ROOF PRIMERS	300
BOND BREAKERS	350
CONCRETE CURING COMPOUNDS	350
CONCRETE/MASONRY SEALERS	100
DRIVEWAY SEALERS	50
DRY FOG COATINGS	150
FALX FINISHING COATINGS	350
FIRE RESISTIVE COATINGS	350
FLOOR COATINGS	100
FORM-RELEASE COMPOUNDS	250
GRAPHIC ARTS COATINGS (SIGN PAINTS)	500
HIGH-TEMPERATURE COATINGS	420
INDUSTRIAL MAINTENANCE COATINGS	250
LOW SOLIDS COATINGS	120
MAGNESITE CEMENT COATINGS	450
MASTIC TEXTURE COATINGS	100
METALLIC PIGMENTED COATINGS	500
MULTICOLOR COATING	250
PRETREATMENT WASH PRIMERS	420
PRIMERS, SEALERS, & UNDERCOATERS	100
REACTIVE PENETRATING SEALERS	350
RECYCLED COATINGS	250
ROOF COATINGS	50
RUST PREVENTATIVE COATINGS	250
SHELLACS:	
CLEAR	730
OPAQUE	550
SPECIALTY PRIMERS, SEALERS & UNDERCOATERS	
	100
STAINS	250
STONE CONSOLIDANTS	450
SWIMMING POOL COATINGS	340
TRAFFIC MARKING COATINGS	100
TUB & TILE REFINISH COATINGS	420
WATERPROOFING MEMBRANES	250
WOOD COATINGS	275
WOOD PRESERVATIVES	350
ZINC-RICH PRIMERS	340
1. GRAMS OF VOC PER LITER OF COATING, INCLUDING WATER & EXEMPT COMPOUNDS.	
2. THE SPECIFIED LIMITS REMAIN IN EFFECT UNLESS REVISED LIMITS ARE LISTED IN SUBSEQUENT COLUMNS IN THE TABLE.	
3. VALUES IN THIS TABLE ARE DERIVED FROM THOSE SPECIFIED BY THE CALIFORNIA AIR RESOURCES BOARD, ARCHITECTURAL COATINGS CONTROL MEASURE, TITLE 1, CODE OF REGULATIONS 94522, WHICH INFORMATION IS AVAILABLE FROM THE AIR RESOURCES BOARD.	
5.504.4.3.2 Verification. Verification of compliance with this section shall be provided at the request of the enforcing agency. Documentation may include, but is not limited to, the following: 1. Manufacturer's product specification 2. Field verification of on-site product containers	
5.504.4.4 Carpet Systems. All carpet installed in the building interior shall meet the requirements of the California Department of Public Health, "Standard Method for the Testing and Evaluation of Volatile Organic Chemical Emissions from Indoor Sources Using Environmental Chambers," Version 1.2, January 2017 (Emission testing method for California Specifications 01350). See California Department of Public Health's website for certification programs and testing labs, https://www.cdph.ca.gov/Programs/CID/DCDC/PID/DCDC/ENL/BAQ/BAQPages/VOC.aspx#emission	
5.504.4.4.1 Carpet cushion. All carpet cushion installed in the building interior shall meet the requirements of the California Department of Public Health, "Standard Method for the Testing and Evaluation of Volatile Organic Chemical Emissions from Indoor Sources Using Environmental Chambers," Version 1.2, January 2017 (Emission testing method for California Specifications 01350). See California Department of Public Health's website for certification programs and testing labs, https://www.cdph.ca.gov/Programs/CID/DCDC/PID/DCDC/ENL/BAQ/BAQPages/VOC.aspx#emission	
5.504.4.4.2 Carpet adhesive. All carpet adhesive shall meet the requirements of Table 5.504.4.1.	
5.504.4.5 Composite wood products. Hardwood plywood, particleboard and medium density fiberboard composite wood products used on the interior or exterior of the building shall meet the requirements for formaldehyde as specified in ASHRAE Air Toxics Control Measure (ATCM) for Composite Wood (17 CFR 93.120 et seq.). Those materials not exempted under the ATCM must meet the specified emission limits, as shown in Table 5.504.4.5.	
5.504.4.5.1 Documentation. Verification of compliance with this section shall be provided as requested by the enforcing agency. Documentation shall include at least one of the following: 1. Product certifications and specifications 2. Chain of custody certifications 3. Product labeled and marked as meeting the Composite Wood Products regulation (see ASHRAE, Title 17, Section 93.120, et seq.) 4. Exterior grade products marked as meeting the PS-1 or PS-2 standards of the Engineered Wood Association, the Australian AS/NZS 2788 or European EN 339 standards. 5. Other methods acceptable to the enforcing agency.	
TABLE 5.504.4.5 - FORMALDEHYDE LIMITS: MAXIMUM FORMALDEHYDE EMISSIONS IN PARTS PER MILLION	
PRODUCT	CURRENT LIMIT
HARDWOOD PLYWOOD VENEER CORE	0.05
HARDWOOD PLYWOOD COMPOSITE CORE	0.05
PARTICLE BOARD	0.09
MEDIUM DENSITY FIBERBOARD	0.11
THIN MEDIUM DENSITY FIBERBOARD	0.13
1. VALUES IN THIS TABLE ARE DERIVED FROM THOSE SPECIFIED BY THE CALIFORNIA AIR RESOURCES BOARD, AIR TOXICS CONTROL MEASURE FOR COMPOSITE WOOD AS TESTED IN ACCORDANCE WITH ASTM E 1333, FOR ADDITIONAL INFORMATION, SEE CALIFORNIA CODE OF REGULATIONS, TITLE 17, SECTIONS 93.120 THROUGH 93.122.	
2. THIN MEDIUM DENSITY FIBERBOARD HAS A MAXIMUM THICKNESS OF 5/16 INCHES (8 MM).	

Y	NA	SECTION PART

5.504.4.6 Resilient flooring systems. Where resilient flooring is installed, at least 80 percent of floor area comprising resilient flooring shall meet the requirements of the California Department of Public Health, "Standard Method for the Testing and Evaluation of Volatile Organic Chemical Emissions from Indoor Sources Using Environmental Chambers," Version 1.2, January 2017 (Emission testing method for California Specifications 01350). See California Department of Public Health's website for certification programs and testing labs, https://www.cdph.ca.gov/Programs/CID/DCDC/DCDC/ENL/BAQ/BAQPages/VOC.aspx#emission	
5.504.4.6.1 Verification of compliance. Documentation shall be provided verifying that resilient flooring materials meet the pollutant emission limits.	
5.504.4.7 Thermal insulation. Comply with the requirements of the California Department of Public Health, "Standard Method for the Testing and Evaluation of Volatile Organic Chemical Emissions from Indoor Sources Using Environmental Chambers," Version 1.2, January 1.2, January 2017 (Emission testing method for California Specifications 01350). See California Department of Public Health's website for certification programs and testing labs, https://www.cdph.ca.gov/Programs/CID/DCDC/DCDC/ENL/BAQ/BAQPages/VOC.aspx#emission	
5.504.4.7.1 Verification of compliance. Documentation shall be provided verifying that thermal insulation materials meet the pollutant emission limits.	
5.504.4.8 Acoustical ceiling and wall panels. Comply with the requirements of the California Department of Public Health, "Standard Method for the Testing and Evaluation of Volatile Organic Chemical Emissions from Indoor Sources Using Environmental Chambers," Version 1.2, January 2017 (Emission testing method for California Specifications 01350). See California Department of Public Health's website for certification programs and testing labs, https://www.cdph.ca.gov/Programs/CID/DCDC/DCDC/ENL/BAQ/BAQPages/VOC.aspx#emission	
5.504.4.8.1 Verification of compliance. Documentation shall be provided verifying that acoustical finish materials meet the pollutant emission limits.	
5.504.4.9 Filters. In mechanically ventilated buildings, provide regularly occupied areas of the building with air filtration media for outside and return air that provides at least a Minimum Efficiency Reporting Value (MERV) of 13. MERV 13 filters shall be installed prior to occupancy, and recommendations for maintenance with filters of the same value shall be included in the operation and maintenance manual. Exceptions: Existing mechanical equipment.	
5.504.4.9.1 Labeling. Installed filters shall be clearly labeled by the manufacturer indicating the MERV rating.	
5.504.7 ENVIRONMENTAL TOBACCO SMOKE (ETS) CONTROL. Where outdoor areas are provided for smoking, prohibit smoking within 25 feet of building entries, outdoor air intakes and operable windows and within the building as already prohibited by other laws or regulations, or as enforced by ordinances, regulations or policies of any city, county, city and county, California Community College, campus of the California State University, or campus of the University of California, whichever are more stringent. When ordinances, regulations or policies are not in place, post signage to inform building occupants of the prohibitions.	
SECTION 5.505 INDOOR MOISTURE CONTROL 5.505.1 INDOOR MOISTURE CONTROL. Buildings shall meet or exceed the provisions of California Building Code, COR, Title 24, Part 2, Section 1202 (Ventilation) and Chapter 14 (Exterior Walls). For additional measures, see Section 2.407.2 of this code.	
SECTION 5.506 INDOOR AIR QUALITY 5.506.1 OUTSIDE AIR DELIVERY. For mechanically or naturally ventilated spaces in buildings, meet the minimum requirements of Section 120.1 (Requirements for Ventilation) of the California Energy Code, or the applicable local code, whichever is more stringent, and Division 1, Chapter 4 of COR, Title 6.	
5.506.2 CARBON DIOXIDE (CO₂) MONITORING. For buildings or additions equipped with demand control ventilation, CO ₂ sensors and ventilation controls shall be specified and installed in accordance with the requirements of the California Energy Code, Section 120(c)(4).	
5.506.3 Carbon dioxide (CO₂) monitoring in classrooms. (DRAFT) Each public K-12 school classroom, as listed in Table 120.1.A of the California Energy Code, shall be equipped with a carbon dioxide monitor or sensor that meets the following requirements: 1. The monitor or sensor shall be permanently affixed in a tamper-proof manner in each classroom between 3 and 6 feet (914 mm and 1829 mm) above the floor and at least 5 feet (1524 mm) away from door and operable windows. 2. When the monitor or sensor is not integral to an Energy Management Control System (EMCS), the monitor or sensor shall display the carbon dioxide readings on the device. When the sensor is integral to an EMCS, the carbon dioxide readings shall be available to and regularly monitored by facility personnel. 3. A monitor shall provide notification through a visual indicator on the monitor when the carbon dioxide levels in the classroom have exceeded 1,100ppm. A sensor integral to an EMCS shall provide notification to facility personnel through a visual and/or audible indicator when the carbon dioxide levels in the classroom have exceeded 1,100ppm. 4. The monitor or sensor shall measure carbon dioxide levels at minimum 15-minute intervals and shall maintain a record of previous carbon dioxide measurements of not less than 30 days retention. 5. The monitor or sensor used to measure carbon dioxide levels shall have the capacity to measure carbon dioxide levels with a range of at least 400 to 2000ppm or greater. 6. The monitor or sensor shall be certified by the manufacturer to be accurate within 75ppm at 1,000ppm carbon dioxide concentration and shall be certified by the manufacturer to require calibration no more frequently than once every 5 years.	
SECTION 5.507 ENVIRONMENTAL MOISTURE 5.507.4 ACROUSTICAL CONTROL. For building assemblies and components with Sound Transmission Class (STC) values determined in accordance with ASTM E 90 and ASTM E 413, or Outdoor-Indoor Sound Transmission Class (OTC) determined in accordance with ASTM E 1332, using either the prescriptive or performance method in Section 5.507.4.1 or 5.507.4.2. Exception: Buildings with few or no occupants or where occupants are not likely to be affected by exterior noise, as determined by the enforcement authority, such as facilities, stadiums, storage, enclosed parking structures and utility buildings. Exception: [DSA-35] For public schools and community colleges, the requirements of this section and all subsections apply only to new construction.	
5.507.4.1 Exterior noise transmission, prescriptive method. Wall and roof-ceiling assemblies exposed to the noise source making up the building or addition envelope or attached envelope shall meet a composite STC rating of at least 50 or a composite OTC rating of at least 40, with exterior windows of a minimum STC of 40 or OTC of 30 in the following locations: 1. Within the 65 CNEL noise contour of an airport. Exceptions: 1. Le or CNEL for military airports shall be determined by the facility Air Installation Compatible Land Use Zone (AICL) plan. 2. Le or CNEL for other airports and heliports for which a land use plan has not been developed shall be determined by the local general plan noise element. 2. Within the 65 CNEL or Le noise contour of a freeway or expressway, railroad, industrial source or fixed-guideway source as determined by the Noise Element of the General Plan. 5.507.4.2 Noise exposure where noise contours are not readily available. Buildings exposed to a noise level of 65 dB L _{eq} 1-hr during any hour of operation shall have building, addition or alteration exterior wall and roof-ceiling assemblies exposed to the noise source meeting a composite STC rating of at least 45 (or OTC 35), with exterior windows of a minimum STC of 40 (or OTC 30).	
5.507.4.2 Performance Method. For buildings located as defined in Section 5.507.4.1 or 5.507.4.1.1, wall and roof-ceiling assemblies exposed to the noise source making up the building or addition envelope or attached envelope shall be constructed to provide an interior noise environment attributable to exterior sources that does not exceed an hourly equivalent noise level (Leq) of 45 dB in occupied areas during any hour of operation. 5.507.4.2.1 Site Features. Exterior features such as sound walls or earth berms may be utilized as appropriate to the building, addition or alteration project to mitigate sound migration to the interior. 5.507.4.2.2 Documentation of Compliance. An acoustical analysis documenting complying interior soundlevels shall be prepared by personnel approved by the architect or engineer of record. 5.507.4.3 Interior sound transmission. Wall and floor-ceiling assemblies separating tenant spaces and tenant spaces and public places shall have an STC of at least 40. Note: Examples of assemblies and their various STC ratings may be found at the California Office of Noise Control: www.noise.ca.gov/PDF/CasStudies/STC_ratings.pdf	
SECTION 5.508 OUTDOOR AIR QUALITY 5.508.1 Green degradation and emissions. Installation of HVAC, refrigeration and fire suppression equipment shall comply with Sections 5.508.1.1 and 5.508.1.2.	
5.508.1.1 Chlorofluorocarbons (CFCs). Install HVAC, refrigeration and fire suppression equipment that do not contain CFCs.	
5.508.1.2 Halons. Install HVAC, refrigeration and fire suppression equipment that do not contain Halons.	

Y	NA	SECTION PART

5.508.2 Supermarket refrigerant leak reduction. New commercial refrigeration systems shall comply with the provisions of this section when installed in retail food stores 8,000 square feet or more conditioned area, and that utilize either refrigerated display cases, or walk-in coolers or freezers connected to remote compressor units or condensing units. The leak reduction measures apply to refrigeration systems containing high-global-warming potential high-GWP refrigerants with a GWP of 150 or greater. New refrigeration systems include both new facilities and the replacement of existing refrigeration systems in existing facilities. Exception: Refrigeration systems containing low-global warming potential (low-GWP) refrigerant with a GWP value less than 150 are not subject to this section. Low-GWP refrigerants are nonozone-depleting refrigerants that include ammonia, carbon dioxide (CO ₂), and potentially other refrigerants.	
5.508.2.1 Refrigerant piping. Piping compliant with the California Mechanical Code shall be installed to be accessible for leak protection and repairs. Piping runs using threaded pipe, copper tubing with an outside diameter (OD) less than 1/4 inch, flared tubing nonreturn and steel radius elbows shall not be used in refrigerant systems except as noted below. 5.508.2.1.1 Threaded pipe. Threaded connections are permitted at the compressor rack. 5.508.2.1.2 Copper pipe. Copper tubing with an OD less than 1/4 inch may be used in systems with a refrigerant charge of 5 pounds or less. 5.508.2.1.2.1 Anchorage. One-fourth-inch OD tubing shall be securely clamped to a rigid base to keep vibration levels below 0 mile. 5.508.2.1.3 Flared tubing connections. Double flared tubing connections may be used for pressure controls, valve pilot lines and oil. Exception: Single-flared tubing connections may be used with a multiring seal coated with industrial solvent suitable for use with refrigerants and tightened in accordance with manufacturer's recommendations. 5.508.2.1.4 Elbows. Short radius elbows are only permitted where space limitations prohibit use of long radius elbows. 5.508.2.2 Valves. Valves and fittings shall comply with the California Mechanical Code and as follows: 5.508.2.2.1 Pressure relief valves. For vessels containing high-GWP refrigerant, a rupture disc shall be installed between the outlet of the vessel and the inlet of the pressure relief valve. 5.508.2.2.1.1 Pressure detection. A pressure gauge, pressure transducer or other device shall be installed in the space between the rupture disc and the relief valve seat to indicate a disc rupture or discharge of the relief valve. 5.508.2.2.2 Access valves. Only Schrader access valves with a brass or steel body are permitted for use. 5.508.2.2.2.1 Valve caps. For systems with a refrigerant charge of 5 pounds or more, valve caps shall be used on brass and steel caps. 5.508.2.2.2.2 Seal caps. If designed for it, the cap shall have a neoprene O-ring in place. 5.508.2.2.2.3 Chain tether. Chain tethers to fit over the stem are required for valves designed to have seal caps. Exception: Valves with seal caps that are not removed from the valve during stem operation. 5.508.2.3 Refrigerated service cases. Refrigerated service cases holding food products containing unger and salt shall have evaporator coils of corrosion-resistant material, such as stainless steel, or be coated to prevent corrosion from these substances. 5.508.2.3.1 Coil coating. Consideration shall be given to the heat transfer efficiency of coil coating to maximize energy efficiency. 5.508.2.4 Refrigerant receivers. Refrigerant receivers with capacities greater than 200 pounds shall be fitted with a device that indicates the level of refrigerant in the receiver. 5.508.2.5 Pressure testing. The system shall be pressure tested during installation prior to evacuation and charging. 5.508.2.5.1 Minimum pressure. The system shall be charged with regulated dry nitrogen and appropriate tracer gas to bring system pressure up to 300 psig minimum. 5.508.2.5.2 Leaks. Check the system for leaks, repair any leaks, and retest for pressure using the same gauge. 5.508.2.5.3 Allowable pressure change. The system shall stand, untested, for 24 hours with no more than a 2- or one pound pressure change from 300 psig, measured with the same gauge. 5.508.2.6 Evacuation. The system shall be evacuated after pressure testing and prior to charging. 5.508.2.6.1 First vacuum. Pull a system vacuum down to at least 1000 microns (x1.50 microns), and hold for 30 minutes. 5.508.2.6.2 Second vacuum. Pull a second system vacuum to a minimum of 500 microns and hold for 30 minutes. 5.508.2.6.3 Third vacuum. Pull a third vacuum down to a minimum of 300 microns, and hold for 24 hours with a maximum unit of 100 microns over a 24-hour period.	
CHAPTER 7 INSTALLER & SPECIAL INSPECTOR QUALIFICATIONS 702 QUALIFICATIONS 702.1 INSTALLER TRAINING. HVAC system installers shall be trained and certified in the proper installation of HVAC systems including design and equipment by a nationally or regionally recognized training or certification program. Uncertified persons may perform HVAC installations when under the direct supervision and responsibility of a person trained and certified in install HVAC systems or contractor licensed in install HVAC systems. Examples of acceptable HVAC training and certification programs include but are not limited to the following: 1. State certified apprenticeship programs. 2. Public utility training programs. 3. Training programs sponsored by trade, labor or statewide energy consulting or verification organizations. 4. Programs sponsored by manufacturing organizations. 5. Other programs acceptable to the enforcing agency. 702.2 SPECIAL INSPECTION [HOD]. When required by the enforcing agency, the owner or the responsible entity acting as the owner's agent shall employ one or more special inspectors to provide inspection or other duties necessary to substantiate compliance with this code. Special inspectors shall demonstrate competence to the satisfaction of the enforcing agency for the particular type of inspection or task to be performed. In addition to the qualifications acceptable to the enforcing agency, the qualifications or education may be considered by the enforcing agency when evaluating the qualifications of a special inspector: 1. Certification by a national or regional green building program or standard publisher. 2. Certification by a statewide energy consulting or verification organization, such as HERI's raters, building performance contractors, and home energy auditors. 3. Successful completion of a third-party apprenticeship training program in the appropriate trade. 4. Other programs acceptable to the enforcing agency. Notes: 1. Special inspectors shall be independent entities with no financial interest in the materials or the project they are inspecting for compliance with this code. 2. HERI's raters use special inspectors certified by the California Energy Commission (CEC) to rate homes in California according to the Home Energy Rating System (HERS). [BSC-CG:] When required by the enforcing agency, the owner or the responsible entity acting as the owner's agent shall employ one or more special inspectors to provide inspection or other duties necessary to substantiate compliance with this code. Special inspectors shall demonstrate competence to the satisfaction of the enforcing agency for the particular type of inspection or task to be performed. In addition, the special inspector shall have a certification from a recognized state, national or international association, as determined by the local agency. The area of certification shall be closely related to the primary job function, as determined by the local agency. Note: Special inspectors shall be independent entities with no financial interest in the materials or the project they are inspecting for compliance with this code.	
703 VERIFICATIONS 703.1 DOCUMENTATION. Documentation used to show compliance with this code shall include but is not limited to: construction documents, plans, specifications, builder or installer certification, inspection reports, or other methods acceptable to the enforcing agency which demonstrate substantial conformance. When specific documentation or special inspection is necessary to verify compliance, that method of compliance will be specified in the appropriate section or identified applicable checklist.	

333-385 MOFFETT
PARK DRIVE
SUNNYVALE, CA 94089

project number: 22-387
date: 2025.01.15

GREEN BUILDING
CHECKLIST

HGA

CLIENT
Ellis Partners
ONE SANSOME STREET, SUITE 1050
SAN FRANCISCO, CA 94104


ARCHITECT
HGA
222 GUTTER STREET, SUITE 500
SAN FRANCISCO, CA 94108
www.hga.com

CONSULTANT
BKF
285 SHORELINE DRIVE, SUITE 200
REDWOOD CITY, CA 94065
(650) 452-6300
www.bkf.com

LANDSCAPE
CREO
460 GARY ST #200
SAN FRANCISCO, CA 94102
CREOLANDARCH.COM

2025.07.29 SMP SUBMITTAL REV-03
2025.07.29 MSDP SUBMITTAL REV-02
2025.04.30 SMP SUBMITTAL REV-02
2025.04.30 MSDP SUBMITTAL REV-01
2025.01.28 SMP MSDP SUBMITTAL
2023.11.09 90% SCHEMATIC DESIGN
2023.10.12 SITE MASTER PLAN SUBMITTAL

date issue description

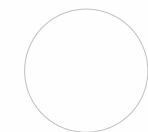

**333-385 MOFFETT
PARK DRIVE**
SUNNYVALE, CA 94089

project number: 22-387
date: 2025.01.15

**SOLAR SHADING
ANALYSIS**

G3.21



Copyright 2023 Hermal Green and Abramson, Inc. All Rights Reserved. These Plans and/or Specifications are intended for the sole benefit of the clients of Hermal Green and Abramson, Inc. and may not be used, reused, copied, or reproduced in any form without the express written consent of Hermal Green and Abramson, Inc.
Re: Audubon Oaks/22-387_333 Moffett Park Drive/22-387_333 Moffett Park Drive v1
7/26/2025 2:08:57 PM

3 SHADOW STUDY - SPRING / FALL

1" = 80'-0"

2 SHADOW STUDY - DECEMBER 21

1" = 80'-0"

1 SHADOW STUDY - JUNE

1" = 80'-0"

NOT FOR CONSTRUCTION

HGA

CLIENT
Ellis Partners
ONE SANSOME STREET, SUITE 1050
SAN FRANCISCO, CA 94104

ARCHITECT
HGA
222 GUTTER STREET, SUITE 500
SAN FRANCISCO, CA 94108
www.hga.com

CONTRACTOR
BKF
285 SHORELINE DRIVE, SUITE 200
REDWOOD CITY, CA 94065
(650) 482-6300
www.bkf.com

LANDSCAPE
CREO
466 GERRY ST #200
SAN FRANCISCO, CA 94102
CREO.LANDARCH.COM



333 MOFFETT PARK DRIVE EAST ELEVATION



333 MOFFETT PARK DRIVE NORTH ELEVATION



333 MOFFETT PARK DRIVE SOUTH ELEVATION



333 MOFFETT PARK DRIVE WEST ELEVATION



385 MOFFETT PARK DRIVE NORTH ELEVATION



385 MOFFETT PARK DRIVE NORTH ELEVATION



385 MOFFETT PARK DRIVE EAST ELEVATION




385 MOFFETT PARK DRIVE SOUTH ELEVATION



385 MOFFETT PARK DRIVE SOUTH ELEVATION

2025.07.29 SMP SUBMITTAL REV-03
2025.07.29 NSDP SUBMITTAL REV-02
2025.04.30 SMP SUBMITTAL REV-02
2025.04.30 NSDP SUBMITTAL REV-01
2025.04.30 SMP NSDP SUBMITTAL
2023.11.03 90% SCHEMATIC DESIGN
2023.10.12 SITE MASTER PLAN SUBMITTAL

date issue description

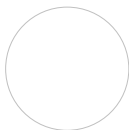

**333-385 MOFFETT
PARK DRIVE**

SUNNYVALE, CA 94089

project number: 22-387
date: 2025.01.15

EXISTING
CONDITIONS PHOTOS

HGA

CLIENT
Ellis Partners
ONE SANSOME STREET, SUITE 1050
SAN FRANCISCO, CA 94104

ARCHITECT
HGA
232 GUTTER STREET, SUITE 500
SAN FRANCISCO, CA 94108
www.hga.com

CONTRACTOR
BKF
285 SHORELINE DRIVE, SUITE 200
REDWOOD CITY, CA 94065
(650) 482-6300
www.bkf.com

LANDSCAPE
CREO
466 GERRY ST #200
SAN FRANCISCO, CA 94102
CREO.LANDARCH.COM



385 MOFFETT PARK DRIVE WEST ELEVATION



LANEWAY NORTH LOOKING SOUTH



LANEWAY SOUTH LOOKING NORTH



LANEWAY SOUTH @ MOFFETT PARK DRIVE



237 MOFFETT PARK DRIVE BUILDING ENTRY DRIVEWAY



237 MOFFETT PARK DRIVE GARAGE ENTRY SOUTH



MOFFETT PARK DRIVE EAST LOOKING WEST




MOFFETT PARK DRIVE WEST LOOKING EAST



333/385 MOFFETT PARK DRIVE MAIN VEHICLE ENTRY

2025.07.29 SMP SUBMITTAL REV-03
2025.07.29 MSDP SUBMITTAL REV-02
2025.04.30 SMP SUBMITTAL REV-02
2025.04.30 MSDP SUBMITTAL REV-01
2025.07.29 SMP MSDP SUBMITTAL
2023.11.03 90% SCHEMATIC DESIGN
2023.10.12 SITE MASTER PLAN SUBMITTAL

date issue description

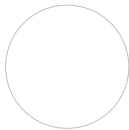

**333-385 MOFFETT
PARK DRIVE**

SUNNYVALE, CA 94089

project number: 22-387
date: 2025.01.15

**EXISTING
CONDITIONS PHOTOS**

HGA

CLIENT
Ellis Partners
ONE SANSOME STREET, SUITE 1050
SAN FRANCISCO, CA 94104

ARCHITECT
HGA
222 SUTTER STREET, SUITE 500
SAN FRANCISCO, CA 94108
www.hga.com


CONTRACTOR
BKF
285 SHORELINE DRIVE, SUITE 200
REDWOOD CITY, CA 94065
(650) 482-6300
www.bkf.com

LANDSCAPE
CREO
460 GARY ST #300
SAN FRANCISCO, CA 94102
CREOLANDARCH.COM



2025.07.29 SMP SUBMITTAL REV-03
2025.07.29 MSDP SUBMITTAL REV-02
2025.04.30 SMP SUBMITTAL REV-02
2025.04.30 MSDP SUBMITTAL REV-01
2025.01.20 SMP MSDP SUBMITTAL
2023.11.03 90% SCHEMATIC DESIGN
2023.10.12 SITE MASTER PLAN SUBMITTAL

△ date issue description

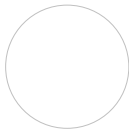

**333-385 MOFFETT
PARK DRIVE**

SUNNYVALE, CA 94089

project number: 23-387
date: 2025.01.15

3D VIEW

HGA

CLIENT
Ellis Partners
ONE SANSOME STREET, SUITE 1000
SAN FRANCISCO, CA 94104

ARCHITECT
HGA
222 SUTTER STREET, SUITE 500
SAN FRANCISCO, CA 94108
www.hga.com


CM
BKF
285 SHORELINE DRIVE, SUITE 200
REDWOOD CITY, CA 94065
(650) 482-6300
www.bkf.com

LANDSCAPE
CREO
460 GARY ST #200
SAN FRANCISCO, CA 94102
CREOLANDARCH.COM



2025.07.29 SMP SUBMITTAL REV-03
2025.07.29 NSDP SUBMITTAL REV-02
2025.04.30 SMP SUBMITTAL REV-02
2025.04.30 NSDP SUBMITTAL REV-01
2025.07.29 SMP NSDP SUBMITTAL
2023.11.03 90% SCHEMATIC DESIGN
2023.10.12 SITE MASTER PLAN SUBMITTAL

date issue description

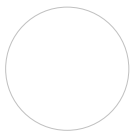

**333-385 MOFFETT
PARK DRIVE**

SUNNYVALE, CA 94089

project number: 22-387
date: 2025.01.15

3D VIEW

G4.12

NOT FOR CONSTRUCTION

HGA

CLIENT
Ellis Partners
ONE SANSOME STREET, SUITE 1050
SAN FRANCISCO, CA 94104


ARCHITECT
HGA
222 GUTTER STREET, SUITE 500
SAN FRANCISCO, CA 94108
www.hga.com

CONSULTANT
BKF
285 SHORELINE DRIVE, SUITE 200
REDWOOD CITY, CA 94065
(650) 482-6300
www.bkf.com

LANDSCAPE
CREO
666 GARY ST #200
SAN FRANCISCO, CA 94102
CREOLANDARCH.COM

2025.07.29 SMP SUBMITTAL REV-03
2025.07.29 MSDP SUBMITTAL REV-02
2025.04.30 SMP SUBMITTAL REV-02
2025.04.30 MSDP SUBMITTAL REV-01
2025.01.20 SMP MSDP SUBMITTAL
2023.11.03 90% SCHEMATIC DESIGN
2023.10.12 SITE MASTER PLAN SUBMITTAL

date issue description

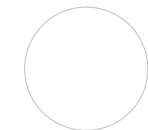

**333-385 MOFFETT
PARK DRIVE**

SUNNYVALE, CA 94089

project number: 22-387
date: 2025.01.15

3D VIEW



Copyright 2023 Harnett, Green and Associates, Inc. All Rights Reserved. These Plans and/or Specifications are intended for the sole benefit of the client of Harnett, Green and Associates, Inc. and may not be used, copied, or reproduced in any form without the express written consent of Harnett, Green and Associates, Inc.
File: A:\Projects\333 Moffett Park Drive\22-387_333 Moffett Park Drive.dwg
7/29/2025 2:00:12 PM

NOT FOR CONSTRUCTION

HGA

CLIENT
Ellis Partners
ONE SANSOME STREET, SUITE 1050
SAN FRANCISCO, CA 94104

ARCHITECT
HGA
222 GUTTER STREET, SUITE 500
SAN FRANCISCO, CA 94108
www.hga.com


CONTRACTOR
BKF
285 SHORELINE DRIVE, SUITE 200
REDWOOD CITY, CA 94065
(650) 482-6300
www.bkf.com

LANDSCAPE
CREO
460 GERRY ST #200
SAN FRANCISCO, CA 94102
CREOLANDARCH.COM



2025.07.29 SMP SUBMITTAL REV-03
2025.07.29 MSDP SUBMITTAL REV-02
2025.04.30 SMP SUBMITTAL REV-02
2025.04.30 MSDP SUBMITTAL REV-01
2025.07.29 SMP MSDP SUBMITTAL
2023.11.03 90% SCHEMATIC DESIGN
2023.10.12 SITE MASTER PLAN SUBMITTAL

date issue description

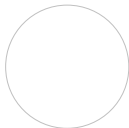

**333-385 MOFFETT
PARK DRIVE**

SUNNYVALE, CA 94089

project number: 22-387
date: 2025.01.15

3D VIEWS

HGA

CLIENT
Ellis Partners
ONE SANSOME STREET, SUITE 1050
SAN FRANCISCO, CA 94104

ARCHITECT
HGA
222 GUTTER STREET, SUITE 500
SAN FRANCISCO, CA 94108
www.hga.com


CONTRACTOR
BKF
285 SHORELINE DRIVE, SUITE 200
REDWOOD CITY, CA 94065
(650) 482-6300
www.bkf.com

LANDSCAPE
CREO
960 GERRY ST #200
SAN FRANCISCO, CA 94102
CREO.LANDARCH.COM



2025.07.29 SMP SUBMITTAL REV-03
2025.07.29 MSDP SUBMITTAL REV-02
2025.04.30 SMP SUBMITTAL REV-02
2025.04.30 MSDP SUBMITTAL REV-01
2025.07.29 SMP MSDP SUBMITTAL
2023.11.03 90% SCHEMATIC DESIGN
2023.10.12 SITE MASTER PLAN SUBMITTAL

date issue description

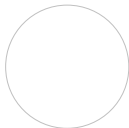

**333-385 MOFFETT
PARK DRIVE**

SUNNYVALE, CA 94089

project number: 22-387
date: 2025.01.15

3D VIEWS

HGA

CLIENT
Ellis Partners
ONE SANSOME STREET, SUITE 1050
SAN FRANCISCO, CA 94104

ARCHITECT
HGA
222 GUTTER STREET, SUITE 500
SAN FRANCISCO, CA 94108
www.hga.com


CM
BKF
285 SHORELINE DRIVE, SUITE 200
REDWOOD CITY, CA 94065
(650) 482-6300
www.bkf.com

LANDSCAPE
CREO
960 GARY ST #200
SAN FRANCISCO, CA 94102
CREOLANDARCH.COM



2025.07.29 SMP SUBMITTAL REV-03
2025.07.28 MSDP SUBMITTAL REV-02
2025.04.30 SMP SUBMITTAL REV-02
2025.04.30 MSDP SUBMITTAL REV-01
2025.07.28 SMP MSDP SUBMITTAL
2023.11.03 90% SCHEMATIC DESIGN
2023.10.12 SITE MASTER PLAN SUBMITTAL

date issue description

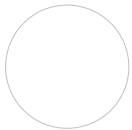

**333-385 MOFFETT
PARK DRIVE**

SUNNYVALE, CA 94089

project number: 22-387
date: 2025.01.15

3D VIEWS

G4.16

NOT FOR CONSTRUCTION

HILLSIDE PLANTING ILLUSTRATION

HGA

CLIENT
Ellis Partners
ONE SANSOME STREET, SUITE 1050
SAN FRANCISCO, CA 94104

ARCHITECT
HGA
222 GUTTER STREET, SUITE 500
SAN FRANCISCO, CA 94108
www.hga.com


CM
BKF
285 SHORELINE DRIVE, SUITE 200
REDWOOD CITY, CA 94065
(650) 482-6300
www.bkf.com

LANDSCAPE
CREO
660 GERRY ST #200
SAN FRANCISCO, CA 94102
CREO.LANDARCH.COM



2025.07.29 SMP SUBMITTAL REV-03
2025.07.29 MSDP SUBMITTAL REV-02
2025.04.30 SMP SUBMITTAL REV-02
2025.04.30 MSDP SUBMITTAL REV-01
2025.07.29 SMP MSDP SUBMITTAL
2023.11.03 90% SCHEMATIC DESIGN
2023.10.12 SITE MASTER PLAN SUBMITTAL

date issue description

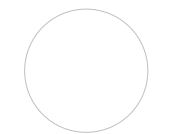

**333-385 MOFFETT
PARK DRIVE**
SUNNYVALE, CA 94089

project number: 22-387
date: 2025.01.15

3D VIEWS

HGA

CLIENT
Ellis Partners
ONE SANSOME STREET, SUITE 1000
SAN FRANCISCO, CA 94104

ARCHITECT
HGA
222 SUTTER STREET, SUITE 500
SAN FRANCISCO, CA 94108
www.hga.com


CONSULTANT
BKF
285 SHORELINE DRIVE, SUITE 200
REDWOOD CITY, CA 94065
(650) 482-6300
www.bkf.com

LANDSCAPE
CREO
460 GARY ST #200
SAN FRANCISCO, CA 94102
CREOLANDARCH.COM



2025.07.29 SMP SUBMITTAL REV-03
2025.07.29 MSDP SUBMITTAL REV-02
2025.04.30 SMP SUBMITTAL REV-02
2025.04.30 MSDP SUBMITTAL REV-01
2025.07.29 SMP MSDP SUBMITTAL
2023.11.03 90% SCHEMATIC DESIGN
2023.10.12 SITE MASTER PLAN SUBMITTAL

date issue description

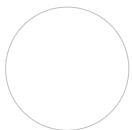

**333-385 MOFFETT
PARK DRIVE**
SUNNYVALE, CA 94089

project number: 22-387
date: 2025.01.15

**3D VIEWS - CONTEXT
VIEWS**

G4.18

NOT FOR CONSTRUCTION

HGA

CLIENT
Ellis Partners
ONE SANSOME STREET, SUITE 1050
SAN FRANCISCO, CA 94104

ARCHITECT
HGA
222 GUTTER STREET, SUITE 500
SAN FRANCISCO, CA 94108
www.hga.com

CONTRACTOR
BKF
285 SHORELINE DRIVE, SUITE 200
REDWOOD CITY, CA 94065
(650) 482-6300
www.bkf.com

LANDSCAPE
CREO
460 GERRY ST #300
SAN FRANCISCO, CA 94102
CREOLANDARCH.COM



HANGAR 1 IN CONSTRUCTION



HISTORICAL CONTEXT - MOFFETT PARK AIRFIELD - US NAVY / NAS / NASA



AIRFIELD/RUNWAY LANDSCAPE



DIRIGIBLE AIRSHIP HANGARS 2 & 3 @ MOFFETT FIELD



MONUMENTAL BUILDING 'FLOATING' ON A PODIUM



CLEAR AND OPAQUES GLAZING AREAS FOR SOLAR SHADING & REDUCTION OF HEAT GAIN




INFLECTION OF LONG FACADE FOR DYNAMIC BUILDING ARTICULATION



2 COMPLEMENTARY VOLUMES

2025.07.29 SMP SUBMITTAL REV-03
2025.07.29 MSDP SUBMITTAL REV-02
2025.04.30 SMP SUBMITTAL REV-02
2025.04.30 MSDP SUBMITTAL REV-01
2025.07.29 SMP MSDP SUBMITTAL
2025.11.03 90% SCHEMATIC DESIGN
2023.10.12 SITE MASTER PLAN SUBMITTAL

date issue description

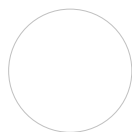

**333-385 MOFFETT
PARK DRIVE**

SUNNYVALE, CA 94089

project number: 22-387
date: 2025.01.15


**HISTORIC & BUILDING
PRECEDENTS**

CLIENT
Ellis Partners
ONE SANSOME STREET, SUITE 1050
SAN FRANCISCO, CA 94104

ARCHITECT
HGA
232 BUTTER STREET, SUITE 500
SAN FRANCISCO, CA 94108
www.hga.com


CM
BKF
285 SHORELINE DRIVE, SUITE 200
REDWOOD CITY, CA 94065
(650) 482-6300
www.bkf.com

LANDSCAPE
CREO
466 GARY ST #200
SAN FRANCISCO, CA 94102
CREOLANDARCH.COM

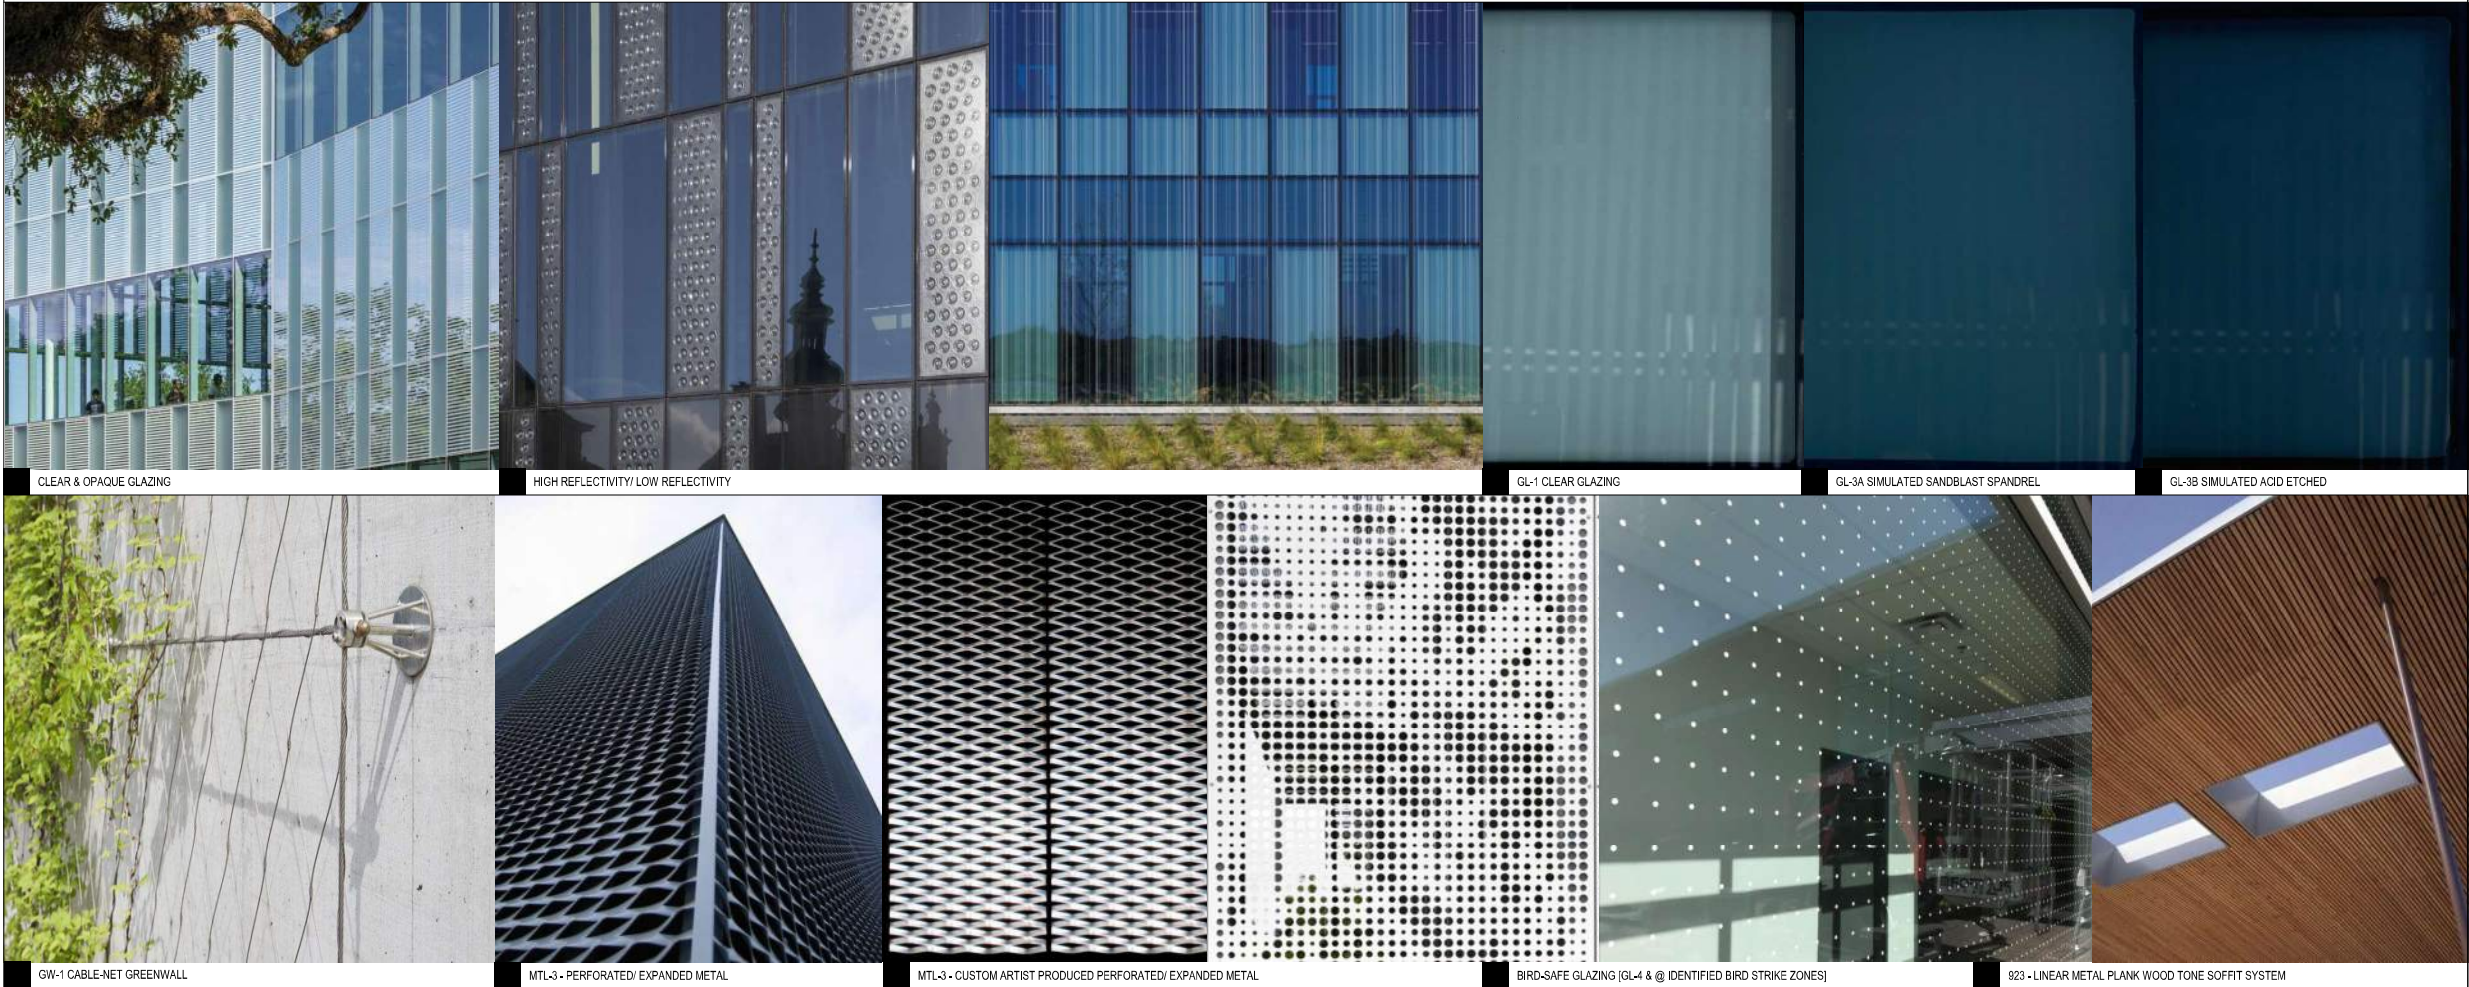

2025.07.29 SMP SUBMITTAL REV-03
2025.07.29 MSDP SUBMITTAL REV-02
2025.04.30 SMP SUBMITTAL REV-02
2025.04.30 MSDP SUBMITTAL REV-01
2025.01.20 SMP MSDP SUBMITTAL
2023.11.03 90% SCHEMATIC DESIGN
2023.10.12 SITE MASTER PLAN SUBMITTAL

date issue description

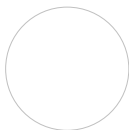

**333-385 MOFFETT
PARK DRIVE**

SUNNYVALE, CA 94089

project number: 22-387
date: 2025.01.15

MATERIAL PALETTE


CLIENT
Ellis Partners

ARCHITECT
HCA
805 14th Street, Suite 500
Oakland, CA 94612
916.516.0167
www.hga.com

CONSULTANT
creo
1400 Broadway
San Francisco, CA 94133

2025.07.17	SMP: MSPO SUBMITTAL
2025.04.23	SMP: MSPO SUBMITTAL
2024.12.20	SMP SUBMITTAL
2024.06.14	100% SCHEMATIC DESIGN
2023.11.03	90% SCHEMATIC DESIGN
# 2023.10.12	SITE MASTER PLAN SUBMITTAL

date issue description

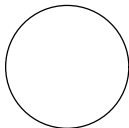

333-385 MOFFETT
PARK DRIVE

SUNNYVALE, CA 94089

project number: 22-387
date: 2024.12.20

LANDSCAPE NOTES &
LEGEND

L0.00

Sheet List Table	
Sheet Number	Sheet Title
L0.00	LANDSCAPE NOTES & LEGEND
L0.01	LANDSCAPE NOTES & LEGEND
L0.02	LANDSCAPE ILLUSTRATIVE PLAN
L0.03	LANDSCAPE TREE DISPOSITION PLAN
L0.04	LANDSCAPE OPEN SPACE FRAMEWORK
L1.00	LANDSCAPE GRADING PLAN - PODIUM
L2.00	LANDSCAPE MATERIAL PLAN - GROUND
L2.01	LANDSCAPE MATERIALS PLAN - PODIUM
L4.00	LANDSCAPE IRRIGATION PLAN
L5.00	LANDSCAPE PLANTING PLAN - GROUND
L5.01	LANDSCAPE PLANTING PLAN - PODIUM
L5.02	LANDSCAPE PLANTING IMAGES
L6.00	LANDSCAPE CONSTRUCTION DETAILS
L6.01	LANDSCAPE CONSTRUCTION DETAILS
L6.02	LANDSCAPE CONSTRUCTION DETAILS
L6.03	LANDSCAPE CONSTRUCTION DETAILS - PODIUM
L6.04	LANDSCAPE CONSTRUCTION DETAILS - PODIUM
L6.05	LANDSCAPE CONSTRUCTION DETAILS - PODIUM
L7.00	LANDSCAPE PLANTING DETAILS

PROJECT ABBREVIATIONS

AC	ASPHALTIC CONCRETE	LSJ	LONGITUDINAL SHRINKAGE JOINT
AB	AGGREGATE BASE	MAX	MAXIMUM
AD	AREA DRAIN	MFR	MANUFACTURER
ARCH	ARCHITECT	MH	MANHOLE
AVG	AVERAGE	MIN	MINIMUM
B&B	BALL AND BURLAP	MM	MILLIMETERS
BC	BACK OF CURB	NIC	NOT IN CONTRACT
BF	BOTTOM OF FENCE	NTS	NOT TO SCALE
B/D	BUILDING	OC	ON CENTER
BOR	BACK OF RAMP	OCW	ON CENTER EACH WAY
BOS	BOTTOM OF SLOPE	OD	OUTSIDE DIAMETER
BR	BIKE RACK	OPP	OPPOSITE
BS	BOTTOM OF STEP (STAIR)	PA	PIPE ANCHOR
BSW	BACK OF SIDEWALK	PLA	PLANTING AREA
B/W	BOTTOM OF WALL	PED	PEDESTAL
CAL	CALIPER	POSN	PEDESTRIAN
CB	CATCH BASIN OR CEMENT	PERF	PERFORATED
BASE		PFP	POURED-IN-PLACE
CH	CHANNEL OR CHILLER	POC	POINT OF CONNECTION
CHD	CONCRETE HEADER	PT	POINT OF TANGENCY
CJ	CAST-IN-PLACE	R	RADIUS
CL	CONTROL JOINT	RB	ROOT BARRIER
CLR	CENTER LINE	RCB	ROUNDED GRADE BREAK
CLR	CLEARANCE	RIM	RIM ELEVATION
CMU	CONCRETE MASONRY UNIT	ROW	RIGHT OF WAY
CO	CLEAN OUT	SAD	SEE ARCHITECTURAL DRAWINGS
COJ	CONSTRUCTION JOINT	SB	SPLASH BLOCK
CONC	CONCRETE	SBSO	SEE BUILDING STRUCTURAL DRAWINGS
CONT	CONTINUOUS	SCD	SEE CIVIL DRAWINGS
CP	CENTER POINT	SD	STORM DRAIN
CTR	CENTER	SED	SEE ELECTRICAL DRAWINGS
D/B	DESIGN/BUILD	SG	SUBGRADE
DI	DRAIN INLET	SF	SQUARE FEET
DIA	DIAMETER	SWALE	SWALE FLOWLINE HIGH POINT
DIM	DIMENSION	SIM	SIMILAR
DN	DOWN	SJ	SCORE JOINT
EA	EACH	SLD	SEE LIGHTING DRAWINGS
EF	EACH FACE	SPECS	SPECIFICATIONS
EJ	EXPANSION JOINT	SSL	STRAIGHT SLOPE
EJS	EXPANSION JOINT W/ SEALANT	SSO	SEE STRUCTURAL DRAWINGS
EL	ELEVATION	SSGD	SEE SIGN DRAWINGS
ENGR	ENGINEER	SWPPP	STORMWATER POLLUTION PREVENTION PLAN
EP	EDGE OF PAVEMENT	TBD	TO BE DETERMINED
EQ	EQUAL	TD	TOP OF DRAIN
EW	EACH WAY	TOC	TOP OF CURB
(E)	EXISTING	TOR	TOP OF RAMP
FDC	FIRE DEPARTMENT CONNECTION	TPTL	TREE PLANTING TRENCH LIMIT
FFE	FINISHED FLOOR ELEVATION	TOBR	TOP OF BERM
FG	FINISHED GRADE	TOP	TOP OF FENCE
FIH	FIRE HYDRANT	TOFG	TOP OF FOOTING
FL	FLOW LINE	TOFN	TOP OF FOUNDATION
FLOW	FACE OF WALL	T&B	TOP AND BOTTOM
FS	FINISHED SURFACE	TOP	TOP OF POST
GC	GENERAL CONTRACTOR	TOS	TOP OF SLOPE
GB	GRADE BREAK	TS	TOP OF STEP (STAIR)
GJ	GROUT JOINT	TSS	TOP OF STRUCTURAL SLAB
HPK	HANDICAP PARKING STALL	TW	TOP OF WALL
HC	HANDICAP	TWL	TREE WELL
HCR	HEADER	TYP	TYPICAL
HH	HANDHOLE	UFC	UNIFORM FIRE CODE
HP	HIGH POINT	VEH	VEHICULAR
HV	HOSE VALVE	WPM	WATER PROOF MEMBRANE
H/P	HANDICAP VAN PARKING STALL	WWF	WELDED WIRE FABRIC
ID	INSIDE DIAMETER		
IE	INVERT ELEVATION		
INV	INVERTED		
LOW	LIMIT OF WORK		
LPT	LOW POINT		

GENERAL LANDSCAPE PROJECT NOTES

- ALL NOTES APPEARING ON THESE PLANS SHALL BE CONSIDERED AS INCIDENTAL WORK AND AS A PART OF THIS CONTRACT.
- ALL WORK SHALL BE IN ACCORDANCE WITH THE REQUIREMENTS OF TITLE 8 (CAL/OSHA) AND THE GENERAL CONDITIONS OF THE PROJECT SPECIFICATIONS.
- CONTRACTOR TO VERIFY LOCATION OF ALL UNDERGROUND UTILITIES PRIOR TO CONSTRUCTION INCLUDING LOCATIONS OF FIBER OPTIC LINES, PROPOSED UTILITIES, AREA DRAINS, MANHOLES, AND VAULTS AS INDICATED ON THE PROJECT SURVEY AND ANY CIVIL UTILITY PLANS. OBTAIN COPIES OF UTILITY PLANS FROM OWNERS ARCHIVES PRIOR TO CONSTRUCTION.
- CONTRACTOR SHALL FIELD MARK ALL UTILITY LINES AND POT HOLE TO DETERMINE DEPTH OF BURIED UTILITIES PRIOR TO CONSTRUCTION. CONTRACTOR SHALL RECORD & MONITOR WORK IN THESE AREAS AND POT HOLE AS NEEDED TO IDENTIFY OBJECTS.
- FOR MARKING UNDERGROUND FACILITIES, CALL UNDERGROUND SERVICE ALERT MINIMUM TWO DAYS PRIOR TO DIGGING: 1-800-227-2600, BETWEEN 6:00 AM- 7:00 PM, MONDAY- FRIDAY, EXCEPT HOLIDAYS.
- PROTECT EXISTING UNDERGROUND UTILITIES, VAULTS AND CONNECTIONS AND REPAIR ANY DAMAGE TO FULL OPERATIONS TO THE SATISFACTION OF THE OWNER'S REPRESENTATIVE.
- ELEVATIONS AND LOCATIONS OF ALL EXISTING UTILITIES WHICH CROSS THE LINE OF CONSTRUCTION SHALL BE VERIFIED BY THE CONTRACTOR PRIOR TO START OF ANY CONSTRUCTION AFFECTING SAID LINES.
- CONTRACTOR SHALL COORDINATE UTILITY SHUTDOWN WITH CITY ENGINEER AND APPROPRIATE AGENCIES or OWNER'S REPRESENTATIVE.
- REFER TO CIVIL DRAWINGS FOR ALL STORM DRAIN LINE CONNECTIONS IN LANDSCAPE PLANTING AREAS.
- REFER TO CIVIL DRAWINGS FOR IRRIGATION POINT OF CONNECTION AND SEPARATE IRRIGATION SERVICE METER.
- REFER TO CIVIL DRAWINGS FOR HORIZONTAL AND VERTICAL CONTROL OF DRIVE AISLES, CURBS, GUTTERS, AND CITY SIDEWALKS.
- REFER TO CIVIL DRAWINGS FOR ALL UTILITY CONNECTIONS, ADJUSTED UTILITY ELEVATIONS AND RIM ELEVATIONS.
- REFER TO ELECTRICAL PLANS FOR LIGHTING AND IRRIGATION CONTROLLER CONNECTIONS
- EXISTING ELEVATION INFORMATION BASED ON TOPOGRAPHICAL SURVEY BY PROVIDED BY THE OWNER'S REPRESENTATIVE. VERIFY GRADES PRIOR TO CONSTRUCTION AND NOTIFY OWNER'S REPRESENTATIVE IF EXISTING CONDITIONS VARY FROM PLANS.
- STORM INLET BOXES SHALL NOT BE LEFT UNCOVERED AT ANY TIME.
- THE CONTRACTOR SHALL PROCEED WITH DUE CAUTION DURING UNDERGROUND OPERATIONS AND SHALL REPAIR OR REPLACE ALL UTILITIES AND SERVICES, EITHER MARKED IN THE FIELD OR INDICATED ON THE PLANS, WHICH ARE DAMAGED DURING CONSTRUCTION, AT HIS OWN EXPENSE, TO THE SATISFACTION OF THE OWNER'S REPRESENTATIVE.
- THE CONTRACTOR SHALL BE RESPONSIBLE UNDER THIS CONTRACT FOR REPAIRING AND REPLACING AT THE CONTRACTOR'S OWN EXPENSE ANY DRAINAGE STRUCTURES, UTILITIES, WALLS, EXISTING PLANTS, FURNITURE, LIGHTS, WALKWAYS, PAVING, SIGNAGE, OR OTHER EXISTING IMPROVEMENTS TO REMAIN WHICH ARE DAMAGED OR DESTROYED BY OPERATION OF THIS CONTRACT. LIKEWISE, THE CONTRACTOR SHALL BE RESPONSIBLE FOR REPAIRING OR REPLACING ANY AND ALL DAMAGES OCCURRING AS A RESULT OF THE CONTRACTOR'S OPERATION, ON-SITE, ON ADJACENT PROPERTIES AND ANYWHERE OUTSIDE THE CONTRACT LIMIT LINES. THE DAMAGED ITEMS SHALL BE RESTORED TO THEIR ORIGINAL CONDITION AND TO THE SATISFACTION OF THE OWNER'S REPRESENTATIVE.
- CONTRACTOR SHALL VERIFY EXISTING CONDITIONS IN THE FIELD. ANY DISCREPANCIES BETWEEN THE EXISTING CONDITIONS IN THE FIELD AND THE INFORMATION SHOWN ON THESE PLANS SHALL BE BROUGHT TO THE ATTENTION OF THE OWNER'S REPRESENTATIVE PRIOR TO THE START OF CONSTRUCTION.
- WORK SHALL NOT BEGIN UNTIL ADEQUATE TEMPORARY BARRICADES, BARRIERS, FENCES, WARNING SIGNS, LIGHTS, OR OTHER SUCH TRAFFIC AND PEDESTRIAN WARNING AND CONTROL DEVICES AS REQUIRED ARE IN PLACE.
- THE CONTRACTOR SHALL BE RESPONSIBLE FOR DUST CONTROL AT ALL TIMES.
- ADJUST LIDS OF ALL (E) IN-GRADE UTILITY BOXES AND VAULTS TO MEET NEW GRADES.
- THE CONTRACTOR SHALL BE RESPONSIBLE FOR WATERING ALL EXISTING PLANT MATERIAL TO REMAIN THROUGHOUT THE DURATION OF THE CONTRACT TO ENSURE HEALTH OF PLANT MATERIAL TO THE SATISFACTION OF THE OWNER'S REPRESENTATIVE. SEE SPEC. SECTIONS 32-93-00, PLANTING.
- KEEP ALL PLANTING AND PAVING AREAS FREE FROM WEEDS, DEBRIS AND TRASH THROUGHOUT THE DURATION OF THE CONTRACT.
- A DETAILED ADAPTIVE MANAGEMENT PLAN AND MAINTENANCE PROGRAM FOR THE PODIUM DURING THE START OF THE BUILDING PERMIT PHASE OF THE PROJECT.
- ALL PROPOSED DECORATIVE PAVEMENT, VERTICAL CURBS AND RETAINING WALLS PERTAINING TO ON-SITE DEVELOPMENT SHALL NOT BE LOCATED WITHIN THE CITY RIGHT-OF-WAY.

LANDSCAPE DESIGN CRITERIA

- PLANTING TO BE DESIGNED TO PROVIDE MAXIMUM SAFETY FOR USERS. PLANTING WILL BE PROVIDED ALONG WALLS, FENCES, AND AT BUILDING FOUNDATIONS AND WILL BE MAINTAINED AT AN APPROPRIATE HEIGHT FOR CLEAR VISIBILITY.
- FINISH GRADING SHALL BE POSITIVE. SURFACE DRAINAGE ACROSS PLANTED AREAS AND AWAY FROM BUILDING FOUNDATIONS. REFER TO LANDSCAPE GRADING PLAN FOR ALL EXISTING AND PROPOSED GRADE INFORMATION.
- ALL AREAS ON GRADE SHALL RECEIVE 6" OF TOP SOIL AND 3" OF BARK MULCH. SOIL AMENDMENTS WILL BE ADDED BASED ON SOIL LAB RECOMMENDATIONS.
- STORMWATER MANAGEMENT TO COMPLY WITH SPECIAL PROJECT CATEGORY 'B' C3 REQUIREMENTS AND STORM WATER POLLUTION PREVENTION PLAN (SWPPP). BIOSWALES AND/OR INFILTRATION PLANTERS WILL BE USED TO TREAT STORM WATER. REFER TO CIVIL DOCUMENTS.
- LANDSCAPE FEATURES EMPLOYED TO MINIMIZE RUNOFF AND PROMOTE SURFACE FILTRATION INCLUDE:
A) PROVIDING GENTLE SLOPES NOT TO EXCEED 10 PERCENT IN LANDSCAPE AREAS.
B) INSTALLING PLANTS WITH LOW WATER REQUIREMENTS.
C) INSTALLING PLANTS APPROPRIATE FOR THE LOCATION AND MICRO-CLIMATE.
D) UTILIZING BIOSWALES AND/OR INFILTRATION PLANTERS TO CAPTURE RUNOFF BEFORE IT EXITS THE SITE.
E) INSTALLING COBBLE SPLASH PADS WHERE RUNOFF IS DISCHARGED INTO BIOSWALES OR INFILTRATION PLANTERS TO AVOID EROSION.
- ON SITE LANDSCAPE LIGHTING TO BE PROVIDED BY POLES AND BOLLARDS.
- ALL PLANTING GROUPS ARE DESIGNED FOR WATER USE AND ARRANGED BY WATER HYDROZONES BASED ON WATER NEEDS.
- PLANTING PALETTE HAS BEEN DEVELOPED BASED ON WATER USE REQUIREMENTS.
- "WATER USE RATING IS BASED ON WATER USE CLASSIFICATION OF LANDSCAPE SPECIES (WUCOLS), UNIVERSITY OF CALIFORNIA COOPERATIVE EXTENSION. VL=VERY LOW, L=LOW, M=MEDIUM, H=HIGH
- TO PROMOTE PLANT HEALTH AND PLAN FOR THE USE OF RECYCLED WATER, THE DESIGN AND MAINTENANCE OF THE LANDSCAPE IRRIGATED WITH RECYCLED WATER WILL CONFORM TO SECTION 7 OF THE SUNNYVALE CITY RECYCLED WATER DEVELOPMENT STANDARDS.
- IRRIGATED WATER SYSTEMS AND SYSTEM COMPONENTS WILL BE LABELED "RECYCLED WATER - DO NOT DRINK" ACCORDING TO STATE REGULATIONS AND THE SUNNYVALE CITY RECYCLED WATER DEVELOPMENT STANDARDS (SECTION 3), WHICH EVER IS MORE STRINGENT.
- QUICK COUPLER VALVE, SPRINKLER HEAD RING, DRIP TUBING, VALVES AND VALVE BOX LIDS ARE PURPLE AND CLEARLY TAGGED AND/OR LABELED
- IRRIGATION SYSTEM AND ITS COMPONENTS MUST BE LABELED ACCORDING TO STATE REGULATIONS AND THESE STANDARDS, WHICH EVER MAY BE MORE STRINGENT.
- LANDSCAPE PLAN SHALL MEET & COMPLY WITH THE NATIVE VEGETATION REQUIREMENT PER SECTION 6.6.3 URBAN FOREST AND APPENDIX B.

IRRIGATION DESIGN CRITERIA

- IRRIGATION DESIGN TO COMPLY WITH ABA 1881 REQUIREMENTS, FOLLOW THE STATEWIDE MODEL ORDINANCE DESIGN GUIDELINES AND CITY REQUIREMENTS WITH USE OF WATER EFFICIENT LANDSCAPING AND LOW WATER-WISE PLANTS. ALL PLANTED AREAS SHOWN WILL BE IRRIGATED BY AN AUTOMATIC IRRIGATION SYSTEM.
- THE IRRIGATED SYSTEMS WILL BE A PERMANENT BELOW GROUND AUTOMATED SYSTEMS ADEQUATE FOR THE ESTABLISHMENT AND MAINTENANCE OF ALL PLANT MATERIAL.
- ALL TREE, SHRUB AND GROUND COVER AREAS WILL BE IRRIGATED BY A PERMANENT, AUTOMATIC, UNDERGROUND DRIP OR LOW FLOW IRRIGATION SYSTEM. TREE, SHRUB, AND GROUND COVER AREAS SHALL BE ON SEPARATE VALVES.
- ALL IRRIGATION SYSTEMS SHALL BE DESIGNED, MAINTAINED AND MANAGED TO MEET OR EXCEED MINIMUM EFFICIENCY.
- ALL IRRIGATION EQUIPMENT SHALL BE SCREENED APPROPRIATELY FROM VIEW IN PUBLIC AREAS.
- THE FINAL IRRIGATION PLAN SHALL ACCURATELY AND CLEARLY IDENTIFY:
A) LOCATION AND SIZE OF WATER METERS FOR THE LANDSCAPE.
B) LOCATION, TYPE AND SIZE OF ALL COMPONENTS OF THE IRRIGATION SYSTEM, INCLUDING AUTOMATIC CONTROLLERS, MAIN AND LATERAL LINES, VALVES, SPRINKLER HEADS, RAIN SWITCHES, QUICK COUPLERS, AND BACKFLOW PREVENTION DEVICES.
C) STATIC WATER PRESSURE AT THE POINT OF CONNECTION TO THE PUBLIC WATER SUPPLY.
D) FLOW RATE (GALLONS PER MINUTE), AND REMOTE CONTROL VALVE SIZE.
- QUICK COUPLERS WILL BE LOCATED AT EVERY 80 TO 100 FEET ALONG THE IRRIGATION MAIN LINE.
- IRRIGATION SYSTEM AND FINAL DESIGN SHALL BE PROVIDED AT A LATER DATE.
- IRRIGATION SYSTEM FEATURES EMPLOYED TO ACHIEVE WATER CONSERVATION GOALS INCLUDE:
A) SMART IRRIGATION CONTROLLERS CAPABLE OF RESPONDING TO ON-SITE WEATHER CONDITIONS.
B) CONTROLLERS WITH MULTIPLE PROGRAMS.
C) WATERING SCHEDULES EMPLOYING SHORT CYCLES.
D) RAIN SHUT-OFF DEVICES TO PREVENT IRRIGATION AFTER SIGNIFICANT PRECIPITATION.
E) DRIP AND/OR BUBBLER IRRIGATION FOR SHRUBS AND TREES IN PLANTER AREAS WHICH HAVE A SHRUB DENSITY THAT WILL CAUSE EXCESSIVE SPRAY INTERFERENCE OF AN OVER-HEAD SYSTEM.
F) USE OF FLOW REDUCERS TO MITIGATE SPRAY OF BROKEN HEADS NEXT TO SIDEWALK, STREETS, AND DRIVEWAYS.
- ALL LANDSCAPE DESIGN SHALL COMPLY WITH THE WATER EFFICIENT LANDSCAPE ORDINANCE SECTION 6.6.6 LANDSCAPE DESIGN GUIDELINES.

NOT FOR CONSTRUCTION


HCA

CLIENT
Ellis Partners
Owner - Line 1
Client - Line 3
Client - Line 4
Client - Line 5

ARCHITECT
HCA
405 14th Street, Suite 500
Oakland, CA 94612
916.516.0167
www.hca.com

CONSULTANT
creo
landscape architecture
landscape architecture
landscape architecture

2025.07.17 SMP: MSPO SUBMITTAL
2025.04.23 SMP: MSPO SUBMITTAL
2024.12.20 SMP: SUBMITTAL
2024.06.14 100% SCHEMATIC DESIGN
2023.11.03 90% SCHEMATIC DESIGN
2023.10.12 SITE MASTER PLAN SUBMITTAL
Date Issue description

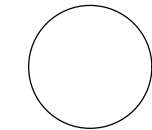

**333-385 MOFFETT
PARK DRIVE**
SUNNYVALE, CA 94089

project number: 22-387
date: 2024.12.20

**LANDSCAPE NOTES &
LEGEND**

L0.01

GENERAL LANDSCAPE PROJECT LEGEND		
KEY	DESCRIPTION	DETAIL
	LIMIT OF WORK	
	PROPERTY LINE	
	MATCH LINE	
	PHASE LINE	
	BREAK LINE	
	(E) SANITARY LINE	
	(E) STORM DRAIN LINE	
	(E) WATER LINE	
	(E) ELECTRIC LINE	
	(E) GAS LINE	
	DETAIL CALLOUT	
	ELEVATION INDICATOR	
	SECTION / ELEVATION DETAIL	
	TREE, REFER TO PLANTING PLAN	

LANDSCAPE MATERIAL LEGEND - GROUND LEVEL		
KEY	DESCRIPTION	DETAIL# / SHEET #
	CONCRETE PEDESTRIAN PAVING INTEGRAL COLOR CONCRETE PAVING FINISH: TOP-CAST 03 COLOR: TBD	1/L6.00
	PEDESTRIAN PAVING - TYPE 1 COLOR:TBD	4/L6.00
	PEDESTRIAN PAVING - TYPE 2 COLOR:TBD	8/L6.00
	STABILIZED DG PAVING	3/L6.03
	DETECTABLE WARNING PAVER	N/A
	PLANTING AREA	L7.00
	BIORETENTION PLANTING AREA	L7.00
	GEO-PAVER	1/L6.02

LANDSCAPE MATERIAL LEGEND - PODIUM LEVEL		
KEY	DESCRIPTION	DETAIL# / SHEET #
	PAVER ON PEDESTAL - TYPE 1	1/L6.03
	PAVER ON PEDESTAL - TYPE 2	1/L6.03
	PAVER ON PEDESTAL - TYPE 3	1/L6.03
	WOOD PAVER ON PEDESTAL -TYPE 4	2/L6.03
	DECOMPOSED GRANITE PAVING	3/L6.03
	PLANTING AREA	L7.00
	BIORTENTION PLANTING AREA	L7.00

SITE FURNISHING LEGEND					
KEY	DESCRIPTION	MODEL	MANUFACTURER	DETAIL# / SHEET #	
	BIKE RACK TYPE 1	TBD	TBD	9/L6.00	
	CAFE TABLE + CHAIR	TBD	TBD	N/A	
	SINGLE CHAIRS	TBD	TBD	N/A	
	COMMUNITY TABLE	TBD	TBD	N/A	
	TABLE	TBD	TBD	N/A	
	PING PONG TABLE	TBD	TBD	N/A	
	TRASH/RECYCLE UNIT	TBD	TBD	N/A	
	LOUNGE CHAIR	TBD	TBD	N/A	
	CONCRETE SEATWALL	TBD	TBD	N/A	
	CONCRETE BIORETENTION PLANTER	TBD	TBD	N/A	
	OUTDOOR KITCHEN W/ BBQ + SINK	TBD	TBD	1/L6.04	
	REMOVABLE UMBRELLA	TBD	TBD	N/A	
	BENCH (GROUND LEVEL OR PODIUM)	TBD	TBD	2/L6.01, 2/L6.04	
	BOULDER SEATING	TBD	TBD	5/L6.01	
	REMOVABLE CUBE SEATING	TBD	TBD	N/A	
	REMOVABLE TABLE	TBD	TBD	N/A	

TREES*								
SYMBOL	KEY	SCIENTIFIC NAME	COMMON NAME	SIZE	SPACING	WATER USE	80% MATURE CANOPY	MATURE SIZE
	ARB MAR	ARBUTUS MARINA	MARINA MADRONE	36" BOX	AS SHOWN	L	24' W	40' H X 30'W
	CER OCC	CERCIS OCCIDENTALIS	WESTERN REDBUD	36" BOX	AS SHOWN	L	12' W	25' H X 15'W
	LAG IND	LAGERSTROEMIA 'NATCHEZ'	NATCHEZ HYBRID CRAPE MYRTLE	36" BOX	AS SHOWN	L	16' W	25' H X 20'W
	PLA RAC	PLATANUS RACEMOSA	WESTERN SYCAMORE	36" BOX	AS SHOWN	M	28' W	80'H X 35' W
	QUE LOB	QUERCIS LOBATA	VALLEY OAK	36" BOX	AS SHOWN	L	40' W	70' H X 50' W
	ROB PUR	ROBINIA 'PURPLE ROBE'	PURPLE ROBE LOCUST	36" BOX	AS SHOWN	L	30' W	40' H X 30' W
	ULM PAR	ULMUS PARVIFOLIA 'DRAKE'	DRAKE CHINESE ELM	36" BOX	AS SHOWN	L	35' W	45' H X 43'W
HATCH	KEY	SCIENTIFIC NAME		SIZE	SPACING	WATER USE		MATURE SIZE
SHRUBS - FULL SUN								
	ACH MIL	ACHILLEA MILLEFOLIUM	YARROW	1 GAL	2'-6"	L		2' H X 2' W
	AGA AME	AGAVE AMERICANA	CENTURY PLANT	15 GAL	5'-0"	VL		4' H X 6' W
	ASC FAS	ASCLEPIAS CALIFORNICA	CALIFORNIA MILKWEED	5 GAL	3'-0"	L		3' H X 3' W
	ASC FAS	ASCLEPIAS FASCICULARIS	NARROW LEAF MILKWEED	5 GAL	3'-0"	L		3' H X 3' W
	PHL FRU	PHLOMIS FRUTICOSA	JERUSALEM SAGE	5 GAL	3'-0"	L		3' H X 5' W
	ROS COU	ROMNEYA COULTERI	MATILIJIA POPPY	5 GAL	2'-0"	L		5' H X 7' W
	SAL CLE	SALVIA CLEVELANDII	CLEVELAND SAGE	5 GAL	6'-0"	L		3' H X 6' W
	YUC FIL	YUCCA FILAMENTOSA 'BRIGHT EDGE'	BRIGHT EDGE YUCCA	5 GAL	4'-0"	L		3' H X 4' W

SHRUB, GRASSES, PERENNIALS + GROUNDCOVER PLANTING SCHEDULE CONTINUED							
HATCH	KEY	SCIENTIFIC NAME	COMMON NAME	SIZE	SPACING	WATER USE	MATURE SIZE
SHRUBS - PART SUN							
	AGA ATT	AGAVE ATTENUATA 'RAY OF LIGHT'	FOX TAIL AGAVE	5 GAL	5'-0"	L	4' H X 6' W
	ASP DEN	ASPARAGUS DENSIFLORUS 'MYERS'	FOXTAIL FERN	5 GAL	2'-0"	M	1' H X 1'-6" W
	ALO JOH	ALOE 'JOHNSON'S HYBRID'	ALOE 'JOHNSON'S HYBRID'	5 GAL	9'-0"	M	8' H X 10' W
	CAL GRA	CALANDRINIA GRANDIFLORA	ROCK PURSEANE	5 GAL	2'-0"	L	1' H X 3' W
	ERI FAS	ERIOGONUM FASCICULATUM	CALIFORNIA BUCKWHEAT	5 GAL	2'-0"	L	8' H X 6' W
	EPI CAN	EPILOBIUM CANUM	CALIFORNIA FUSHIA	5 GAL	2'-0"	L	3' H X 3' W
	FAS JAP	FATSIA JAPONICA	JAPANESE ARALIA	5 GAL	3'-0"	M	10' H X 6' W
	LEU SAF	LEUCADENDRON 'SAFARI SUNSET'	SAFARI CONEBUSH	15 GAL	5'-0"	L	8' H X 6' W
	LUP ALB	LUPINUS ALBIFRONS	SILVER LUPINE	5 GAL	3'-0"	L	3' H X 4' W
	MEL MAJ	MELIANTHUS MAJOR	HONEY BUSH	15 GAL	5'-0"	L	6' H X 6' W
	PHI SEL	PHILODENDRON SELLOUM	TREE PHILODENDRON	15 GAL	5'-0"	M	8' H X 6' W
	RHA CAL	RHAMNUS CALIFORNICA	COFFEEBERRY	15 GAL	8'-0"	L	6' H X 8' W
	SAL MEL	SALVIA MELLIFERA	BLACK SAGE	5 GAL	3'-0"	L	3' H X 4' W
	TIB URV	TIBOUCHINA URVILLEANA	PRINCESS FLOWER	15 GAL	5'-0"	M	6' H X 6' W
SHRUBS - SHADE							
	ASP ELA	ASPIDISTRA ELATIOR	CAST IRON PLANT	5 GAL	1'-6"	L	2' H X 2' W
	CLI MIN	CLIVIA MINIATA	NATAL LILY	5 GAL	2'-0"	M	1'-6" H X 2' W
	MAH EUR	MAHONIA EURYBRACTEATA 'SOFT CARESS'	SOFT CARESS MAHONIA	5 GAL	2'-0"	L	3' H X 3' W
	POL MUN	POLYSTICHUM MUNITUM	WESTERN SWORD FERN	5 GAL	2'-0"	M	2' H X 2' W
	WOO FIM	WOODWARDIA FIMBRIATA	GIANT CHAIN FERN	5 GAL	3'-0"	M	4' H X 4' W
GRASSES AND GROUND COVERS - FULL SUN							
	ANE LES	ANEMANTHELE LESSONIANA	NEW ZEALAND WIND GRASS	5 GAL	2'-0"	M	2' H X 2' W
	BAC PIL	BACCHARIS PILULARIS	COYOTE BRUSH	5 GAL	2'-0"	L	1' H X 6' W
	BOU GRA	BOUTELOUA GRACILIS 'BLONDE AMBITION'	BLUE GRAMA	5 GAL	2'-0"	L	1' H X 1' W
	CEA GRI	CEANOTHUS GRISEUS VAR. HORIZONTALIS	CALIFORNIAN LILAC	5 GAL	2'-0"	L	2' H X 8' W
	FRA CHI	FRAGARIA CHILOENSIS	BEACH STRAWBERRY	1 GAL	2'-0"	M	6" H X 2' W
	MUH DUB	MUHLENBERGIA DUBIA	PINE MUHLY	5 GAL	2'-0"	L	2' H X 2' W
	SEN VIT	SENECIO VITALIS	NARROW-LEAF CHALKSTICKS	1 GAL	2'-6"	L	1' H X 3' W
GRASSES AND GROUND COVERS - PART SUN							
	CHO TEC	CHONDROPETALUM TECTORUM	SMALL CAPE RUSH	5 GAL	2'-0"	L	2' H X 2' W
	DES CES	DESCHAMPSIA CESPITOSA	TUFTED HAIR GRASS	1 GAL	2'-0"	L	2' H X 1.5' W
	LOM LON	LOMANDRA LONGIFOLIA 'BREEZE'	DWARF MAT RUSH	5 GAL	3'-0"	L	2' H X 2' W
	MUH CAP	MUHLEBERGIA CAPILLARIS 'WHITE CLOUD'	WHITE CLOUD MUHLY	5 GAL	4'-0"	L	4' H X 4' W
BIO RETENTION TREATMENT PLANTS							
	ACH MIL	ACHILLEA MILLEFOLIUM	COMMON YARROW	5 GAL	2'-0"	L	2' H X 2' W
	BOU GRA	BOUTELOUA GRACILIS	BLUE GRAMA	5 GAL	2'-0"	L	2' H X 2' W
	CAR TUM	CAREX PRAEGRACILIS	CLUSTERED FIELD SEDGE	5 GAL	3'-0"	L	3' H X 3' W
	DES CES	DESCHAMPSIA CESPITOSA	TUFTED HAIR GRASS	1 GAL	2'-0"	L	2' H X 1.5' W
	ELY TRI	ELYMUS TRITICOIDES	CREEPING WILDRYE	5 GAL	2'-0"	L	2' H X 2' W
	JUN PAT	JUNCUS PATENS	COMMON RUSH	5 GAL	2'-0"	L	2' H X 1.5' W
	MUH DUB	MUHLENBERGIA DUBIA	PINE MUHLY	5 GAL	3'-0"	L	2' H X 2' W
	SAL CLE	SALVIA CLEVELANDII	CLEVELAND SAGE	5 GAL	2'-6"	L	4' H X 4' W

Copyright © 2023 Hermal, Green and Abramson, Inc. All Rights Reserved. These Plans and/or Specifications are intended for the sole benefit of the client of Hermal, Green and Abramson, Inc. and may not be used, reused, copied, or reproduced in any form without the express written consent of Hermal, Green and Abramson, Inc.
HCA
405 14th Street, Suite 500
Oakland, CA 94612
916.516.0167
www.hca.com
CONSULTANT
creo
landscape architecture
landscape architecture
landscape architecture
333-385 MOFFETT PARK DRIVE
SUNNYVALE, CA 94089
project number: 22-387
date: 2024.12.20
LANDSCAPE NOTES & LEGEND
L0.01

CLIENT
Ellis Partners
Client - Line 1
Client - Line 3
Client - Line 4
Client - Line 5

ARCHITECT
HGA
405 14th Street, Suite 500
Oakland, CA 94612
916.516.0167
www.hga.com


CONSULTANT
creo
Landscape Architecture
creolandscape.com



SCALE: 1"=30'-0"
0' 15' 30' 60'
PROJECT
NORTH

2025.07.17 SMP: MSPO SUBMITTAL
2025.04.23 SMP: MSPO SUBMITTAL
2024.12.20 SMP SUBMITTAL
2024.06.14 100% SCHEMATIC DESIGN
2023.11.03 90% SCHEMATIC DESIGN
2023.10.12 SITE MASTER PLAN SUBMITTAL

Date Issue description

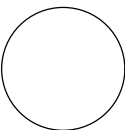

**333-385 MOFFETT
PARK DRIVE**
SUNNYVALE, CA 94089

project number: 22-387
date: 2024.12.20

**LANDSCAPE
ILLUSTRATIVE PLAN**

L0.02

NOT FOR CONSTRUCTION

CLIENT
Ellis Partners

ARCHITECT
HGA
405 14th Street, Suite 500
Oakland, CA 94612
510.515.0107
www.hga.com

CONSULTANT
creo
Landscape Architecture
www.creolandscape.com

TREE PROTECTION LEGEND

- †# EXISTING TREE TO REMAIN
- ✕ EXISTING TREE TO BE REMOVED

EXISTING TREES TO REMAIN			
SPECIES	NUMBER	PROTECTED	NOT PROTECTED
CHINESE WISTARIA	1	1	0
EUROPEAN WHITE BIRCH	2	0	2
FREMONT COTTONWOOD	4	2	2
LONDON PLANE	4	2	2
RAYWOOD ASH	6	3	3
WHITE OAK	1	1	0
TOTAL	23	11	12

PROPOSED TREES			
SPECIES	NUMBER	GROUND FLOOR	PODIUM FLOOR
CELESTIAL GAZONIA	14	8	6
CELESTIAL GAZONIALIS	17	6	11
LAURELSTROEMIA INDICA	11	6	5
POXTANUS ROSEWOOD	4	4	0
QUERCUS LOBATA	4	4	0
ROBINIA PURPUREA	15	15	0
ROBINIA PURPUREA CRANF	15	15	0
TOTAL	87	61	26


TOTAL EXISTING TREES	151
TOTAL EXISTING TREES TO REMAIN	33
TOTAL EXISTING TREES TO BE REMOVED	118
TOTAL PROPOSED TREES	87
TOTAL TREES ON SITE	110
NET LOSS OF TREES ON SITE	41

* 52 of the 118 existing trees to be removed are considered protected as defined by the City of Sunnyvale Tree Preservation Ordinance 2023.05 Chapter 18.5.


PROTECTED TREES				
EXISTING TREE SIZE	NUMBER OR EXISTING TREE	1" BOX	24" BOX	36" BOX
12" DBH TREE				
REQUIRES (1) 24" BOX OR (2) 15-GALLON REPLACEMENT TREE				
18" DBH TREE				
REQUIRES (1) 36" BOX OR (2) 24" REPLACEMENT TREE				
OVER 24" DBH TREE				
REQUIRES (1) 48" BOX OR (2) 36" BOX OR (4) 24" BOX				
TOTAL	58	0	0	0

For Sunnyvale tree replacement guidelines, a minimum of (8) 36" box replacement trees are required. An additional (2) 36" box trees will be added to the minimum of (8) 36" box tree meeting a proposed total of (8) 36" box trees for the designed landscape site plan.

NOTE:
SEE ARBORIST REPORT TREE ASSESSMENT PREPARED BY HORTSCIENCE | BARLETT CONSULTING DATED JULY 2023 FOR ADDITIONAL INFORMATION.

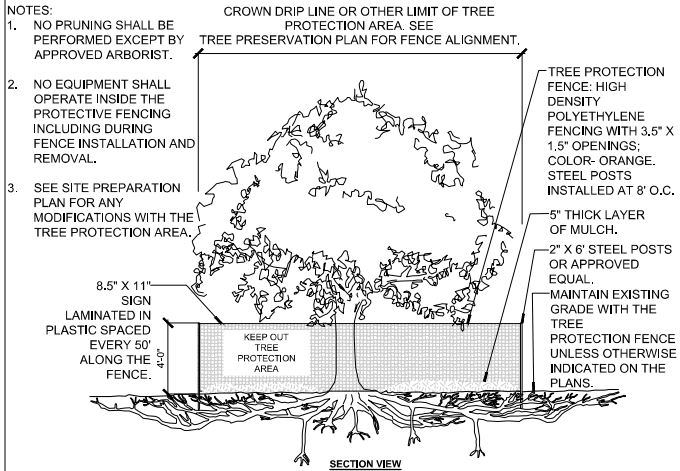

1 TREE PROTECTION FENCE

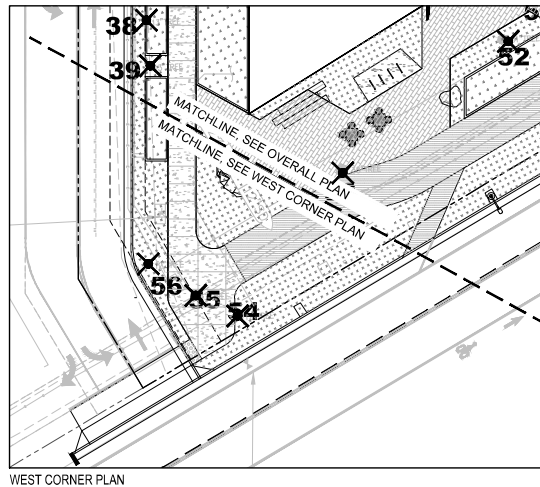

2025.07.17	SMP: MSPO SUBMITTAL
2025.04.23	SMP: MSPO SUBMITTAL
2024.12.20	SMP SUBMITTAL
2024.06.14	100% SCHEMATIC DESIGN
2023.11.03	90% SCHEMATIC DESIGN
2023.10.12	SITE MASTER PLAN SUBMITTAL

#

date

issue description

333-385 MOFFETT
PARK DRIVE
SUNNYVALE, CA 94089

project number: 22-387

date: 2024.12.20

LANDSCAPE TREE
DISPOSITION PLAN

L0.03

NOT FOR CONSTRUCTION

HCA


CLIENT
Ellis Partners

ARCHITECT
HCA
405 14th Street, Suite 500
Oakland, CA 94612
916.516.0167
www.hca.com

CONSULTANT
creo
landscape architecture
1400 Broadway
San Francisco, CA 94133

2025.07.17 SMP: MSPO SUBMITTAL
2025.04.23 SMP: MSPO SUBMITTAL
2024.12.20 SMP SUBMITTAL
2024.06.14 100% SCHEMATIC DESIGN
2023.11.03 90% SCHEMATIC DESIGN
2023.10.12 SITE MASTER PLAN SUBMITTAL

Issue description

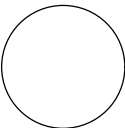

**333-385 MOFFETT
PARK DRIVE**
SUNNYVALE, CA 94089

project number: 22-387
date: 2024.12.20

**LANDSCAPE OPEN
SPACE FRAMEWORK**

L0.04

LANDSCAPE OPEN SPACE TYPES



LIMIT OF PRIVATE OWNERSHIP PUBLIC
OCCUPANCY (POPAS)
MOFFETT PARK DRIVE POPAS = 12,119 SF
8' POPAS STRIP (LANEWAY PAE
EXPANSION) = 4,549 SF.
BIKE SERVICE POPAS= 964 SF.



MINI PARK:
HILLSIDE POLLINATOR GARDEN, TYP. =
6,379 SF.



LANDSCAPE AREAS AT GROUND
FLOOR =31,445 SF.



LIMIT OF PRIVATE OPEN SPACE AT
PODIUM LEVEL = 42,800 SF.
THIS WILL INCLUDE A MINIMUM OF
20% OR (8,560 SF.) OF AREA SHALL
BE PLANTED WITH TREES, GROUND
COVER, AND/OR SHRUBS.



SCALE: 1"=30'-0"



HCA


CLIENT
Ellis Partners

ARCHITECT
HGA
405 14th Street, Suite 500
Oakland, CA 94612
916.516.0167
www.hga.com

CONSULTANT
creo
landscape architecture
1400 Broadway
San Francisco, CA 94133

2025.07.17 SMP: MSPO SUBMITTAL
2025.04.23 SMP: MSPO SUBMITTAL
2024.12.20 SMP SUBMITTAL
2024.06.14 100% SCHEMATIC DESIGN
2023.11.03 90% SCHEMATIC DESIGN
2023.10.12 SITE MASTER PLAN SUBMITTAL

△ date issue description

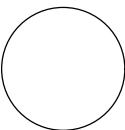

**333-385 MOFFETT
PARK DRIVE**

SUNNYVALE, CA 94089

project number: 22-387
date: 2024.12.20

**LANDSCAPE GRADING
PLAN - PODIUM**

L1.00

Copyright © 2023 Hermal, Green and Associates, Inc. All Rights Reserved. These Plans and/or Specifications are intended for the sole benefit of the client of Hermal, Green and Associates, Inc. and may not be used, reused, copied, or reproduced in any form without the express written consent of Hermal, Green and Associates, Inc.
File: A:\Projects\333-385 MOFFETT PARK DRIVE\22-387_333 MOFFETT PARK DRIVE.rvt
09/27/2023 2:10:23 PM

LANDSCAPE GRADING PLAN - PODIUM

NOT FOR CONSTRUCTION

ARCHITECT
HGA
405 14th Street, Suite 500
Oakland, CA 94612
510.516.0167
www.hga.com

CONSULTANT
creo
landscape architecture
t. 416.463.1111
www.creolandscape.com

SITE TRIANGLE
 (E) EV CHARGING STATIONS
 CONCRETE PEDESTRIAN PAVING
 CONCRETE BIOTENTION PLANTER
 BIKE REPAIR STATION
 ARCHITECTURAL CONCRETE STAIRS WITH HANDRAILS
 BIKE RACK IN STABILIZED D.G.
 CONCRETE BIOTENTION PLANTER
 GEO-PAVER
 CONCRETE BIOTENTION PLANTER
 CONCRETE VEHICULAR PAVING
 LOADING DOCK, S.A.D.
 PEDESTRIAN PAVING - TYPE 1
 BIKE RACK IN STABILIZED D.G.
 CONCRETE, S.C.D.
 BENCH AT GROUND LEVEL
 PEDESTRIAN PAVING - TYPE 2
 CONCRETE VEHICULAR PAVING
 CONCRETE BIOTENTION PLANTER
 PEDESTRIAN PAVING - TYPE 1
 PLANTING MOUND
 SEAT BOULDER
 BIKE RACK IN STABILIZED D.G.
 WOOD BENCH
 ART SCULPTURE BY OTHERS
 SITE TRIANGLE
 ASPHALT BIKE PATH

SEE SHEET L2.01 - LANDSCAPE MATERIALS PLAN - PODIUM
 VEHICULAR GARAGE ENTRY, S.A.D.
 GATE CONTROL ARM, S.A.D.
 STEEL STAIR WITH PRECAST CONCRETE, SAD
 10.0' PG&E EASEMENT (DOC #25639791)
 LANEWAY
 30'-0" SPACING AT TREES
 MATCHLINE SEE WEST CORNER PLAN
 SPACED 25'-11" OTHER LIGHT TO BE LOCATED AT MINIMUM OF 17.5 FEET FROM PROPOSED STREET LINE
 ASPHALT BIKE PATH
 PEDESTRIAN PAVING - TYPE 1 PAVING


TRANSFORMER, S.A.D.
 ASPHALT DRIVEWAY, S.C.D.
 LOADING DOCK, S.A.D.
 PROPERTY LINE, TYP.
 GATE CONTROL ARM, S.A.D.
 CONCRETE BIOTENTION PLANTER
 (E) TREE TO REMAIN, TYP.
 ASPHALT DRIVEWAY, S.C.D.
 CONCRETE PEDESTRIAN PAVING
 CONCRETE BIOTENTION PLANTER
 BIKE RACK IN STABILIZED D.G.
 BOULDER SEATING
 SITE TRIANGLE
 BENCH AT GROUND LEVEL
 CAFE TABLE & CHAIR, TYP.
 PLANTING MOUND
 (E) UTILITY

CONCRETE RETAINING WALL
 CONCRETE SEATWALL
 SHUTTLE DROP-OFF, S.C.D.
 MOFFETT PARK DRIVE
 MATCHLINE SEE OVERALL PLAN
 ART SCULPTURE BY OTHERS
 SITE TRIANGLE
 CONCRETE PEDESTRIAN PAVING

SCALE: 1"=20'-0"
 PROJECT NORTH

2025.07.17	SMP / MSPD SUBMITTAL
2025.04.23	SMP / MSPD SUBMITTAL
2024.12.20	SMP SUBMITTAL
2024.06.14	100% SCHEMATIC DESIGN
2023.11.03	90% SCHEMATIC DESIGN
# 2023.10.12	SITE MASTER PLAN SUBMITTAL

	date	issue description
---	------	-------------------

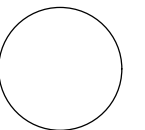

**333-385 MOFFETT
PARK DRIVE**
SUNNYVALE, CA 94089

project number: 22-387
date: 2024.12.20

LANDSCAPE MATERIAL
PLAN - GROUND

L2.00

NOT FOR CONSTRUCTION

HCA


CLIENT
Ellis Partners

ARCHITECT
HGA
405 14th Street, Suite 500
Oakland, CA 94612
916.516.0167
www.hga.com

CONSULTANT
creo
landscape architecture
1000 California Street, Suite 100
San Francisco, CA 94109

2025.07.17 SMP: MSPO SUBMITTAL
2025.04.23 SMP: MSPO SUBMITTAL
2024.12.20 SMP SUBMITTAL
2024.06.14 100% SCHEMATIC DESIGN
2023.11.03 90% SCHEMATIC DESIGN
2023.10.12 SITE MASTER PLAN SUBMITTAL

△ date issue description

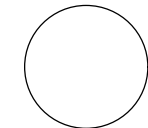


333-385 MOFFETT
PARK DRIVE

SUNNYVALE, CA 94089

project number: 22-387
date: 2024.12.20

LANDSCAPE
MATERIALS PLAN -
PODIUM

L2.01

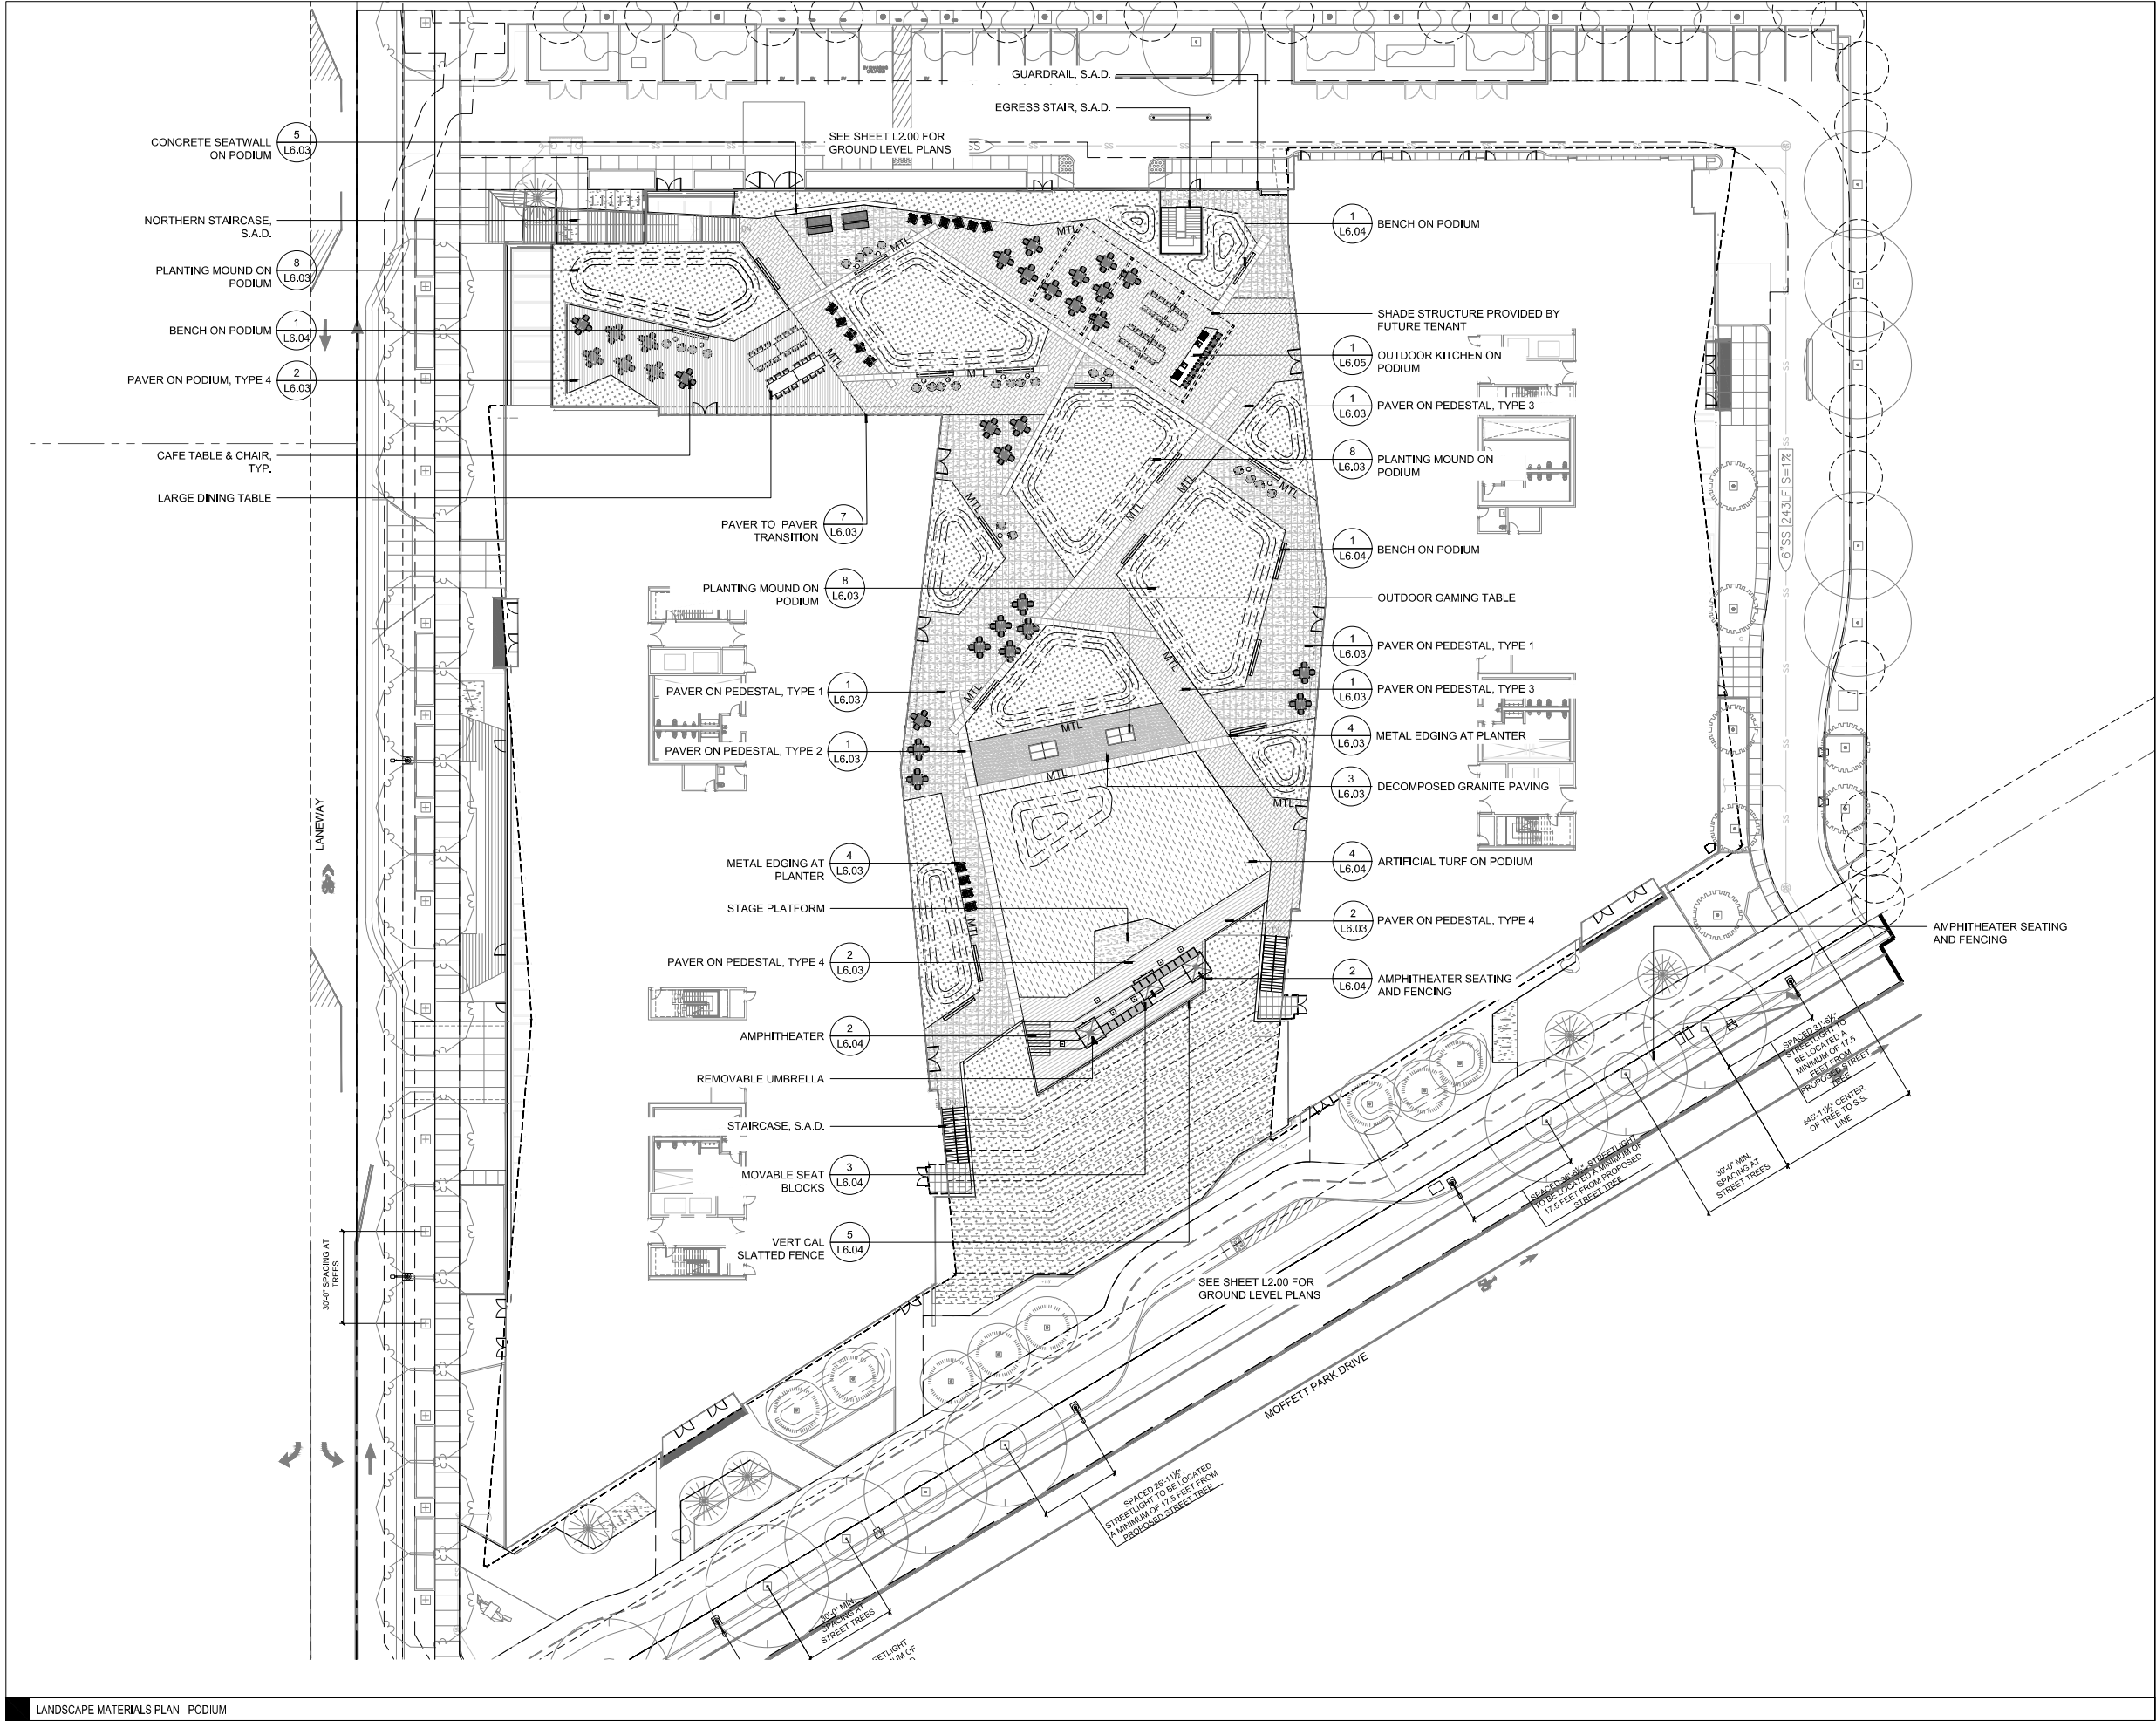

Copyright © 2023 Hermal, Green and Associates, Inc. All Rights Reserved. These Plans and/or Specifications are intended for the sole benefit of the client of Hermal, Green and Associates, Inc. and may not be used, reused, copied, or reproduced in any form without the express written consent of Hermal, Green and Associates, Inc.
File: A:\Projects\2023\333-385 Moffett Park Drive\22-387_333 Moffett Park Drive.rvt
09/27/2023 2:12:23 PM

LANDSCAPE MATERIALS PLAN - PODIUM

NOT FOR CONSTRUCTION

HCA


CLIENT
Ellis Partners

ARCHITECT
HCA
405 14th Street, Suite 500
Oakland, CA 94612
916.516.0167
www.hca.com

CONSULTANT
creo
landscape architecture
1440 Broadway
San Francisco, CA 94133

2025.07.17 SMP: MSPO SUBMITTAL
2025.04.23 SMP: MSPO SUBMITTAL
2024.12.20 SMP SUBMITTAL
2024.06.14 100% SCHEMATIC DESIGN
2023.11.03 90% SCHEMATIC DESIGN
2023.10.12 SITE MASTER PLAN SUBMITTAL

date issue description

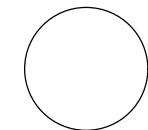

333-385 MOFFETT
PARK DRIVE
SUNNYVALE, CA 94089

project number: 22-387
date: 2024.12.20

LANDSCAPE
IRRIGATION PLAN

L4.00


IRRIGATION DATA SUMMARY	
TOTAL LANDSCAPE AREA:	48,446 SQFT
PROJECT TYPE:	NEW, PRIVATE
WATER SUPPLY TYPE:	RECYCLED

IRRIGATION HYDROZONE LEGEND			
KEY	ZONE	IRRIGATION TYPE	TOTAL AREA
	HYDROZONE 1 - LOW SHRUBS	DRIP	38,317 SQFT
	HYDROZONE 2 - MEDIUM SHRUBS	DRIP	504 SQFT
	HYDROZONE 3 - LOW TREES	DRIP	2,128 SQFT
	HYDROZONE 4 - MEDIUM TREES	DRIP	308 SQFT
	HYDROZONE 5 - MEDIUM STORMWATER	DRIP	7189 SQFT

IRRIGATION LEGEND	
SYMBOL	DESCRIPTION
	WATER METER
	BACKFLOW PREVENTER
	AUTOMATIC IRRIGATION CONTROLLER
	MAINLINE, SLEEVE UNDER HARDSCAPE, MAINLINE ROUTING IS DIAGRAMMATIC, ALL PIPING TO BE PURPLE PIPE

CALIFORNIA MODEL WATER EFFICIENT LANDSCAPE WATER USE CALCULATION

California Water Efficient Landscape Worksheet							
Reference Evapotranspiration (ET _o)		45.4		Project Type		Non-Residential	
Hydrozone # / Planting Description ^a		Plant Factor (PF)	Irrigation Method ^b	Irrigation Efficiency (IE) ^c	ETAF (PF/IE)	Landscape Area (Sq. Ft.)	Estimated Total Water Use (ETWU) ^d
Regular Landscape Areas							
1 - Low Shrubs	0.1	Drip	0.81	0.12	38510	4754	133825
2 - Medium Shrubs	0.5	Drip	0.81	0.62	504	311	8757
3 - Low Trees	0.2	Drip	0.81	0.25	2128	525	14790
4 - Medium Trees	0.6	Drip	0.81	0.74	308	228	6422
5 - Medium Stormwater	0.5	Drip	0.81	0.62	7197	4443	125050
Totals						48647	288844
Special Landscape Areas							
			1			0	0
			1			0	0
			1			0	0
			1			0	0
Totals						0	0
ETWU Total							288844
Maximum Allowed Water Allowance (MAWA)							616192

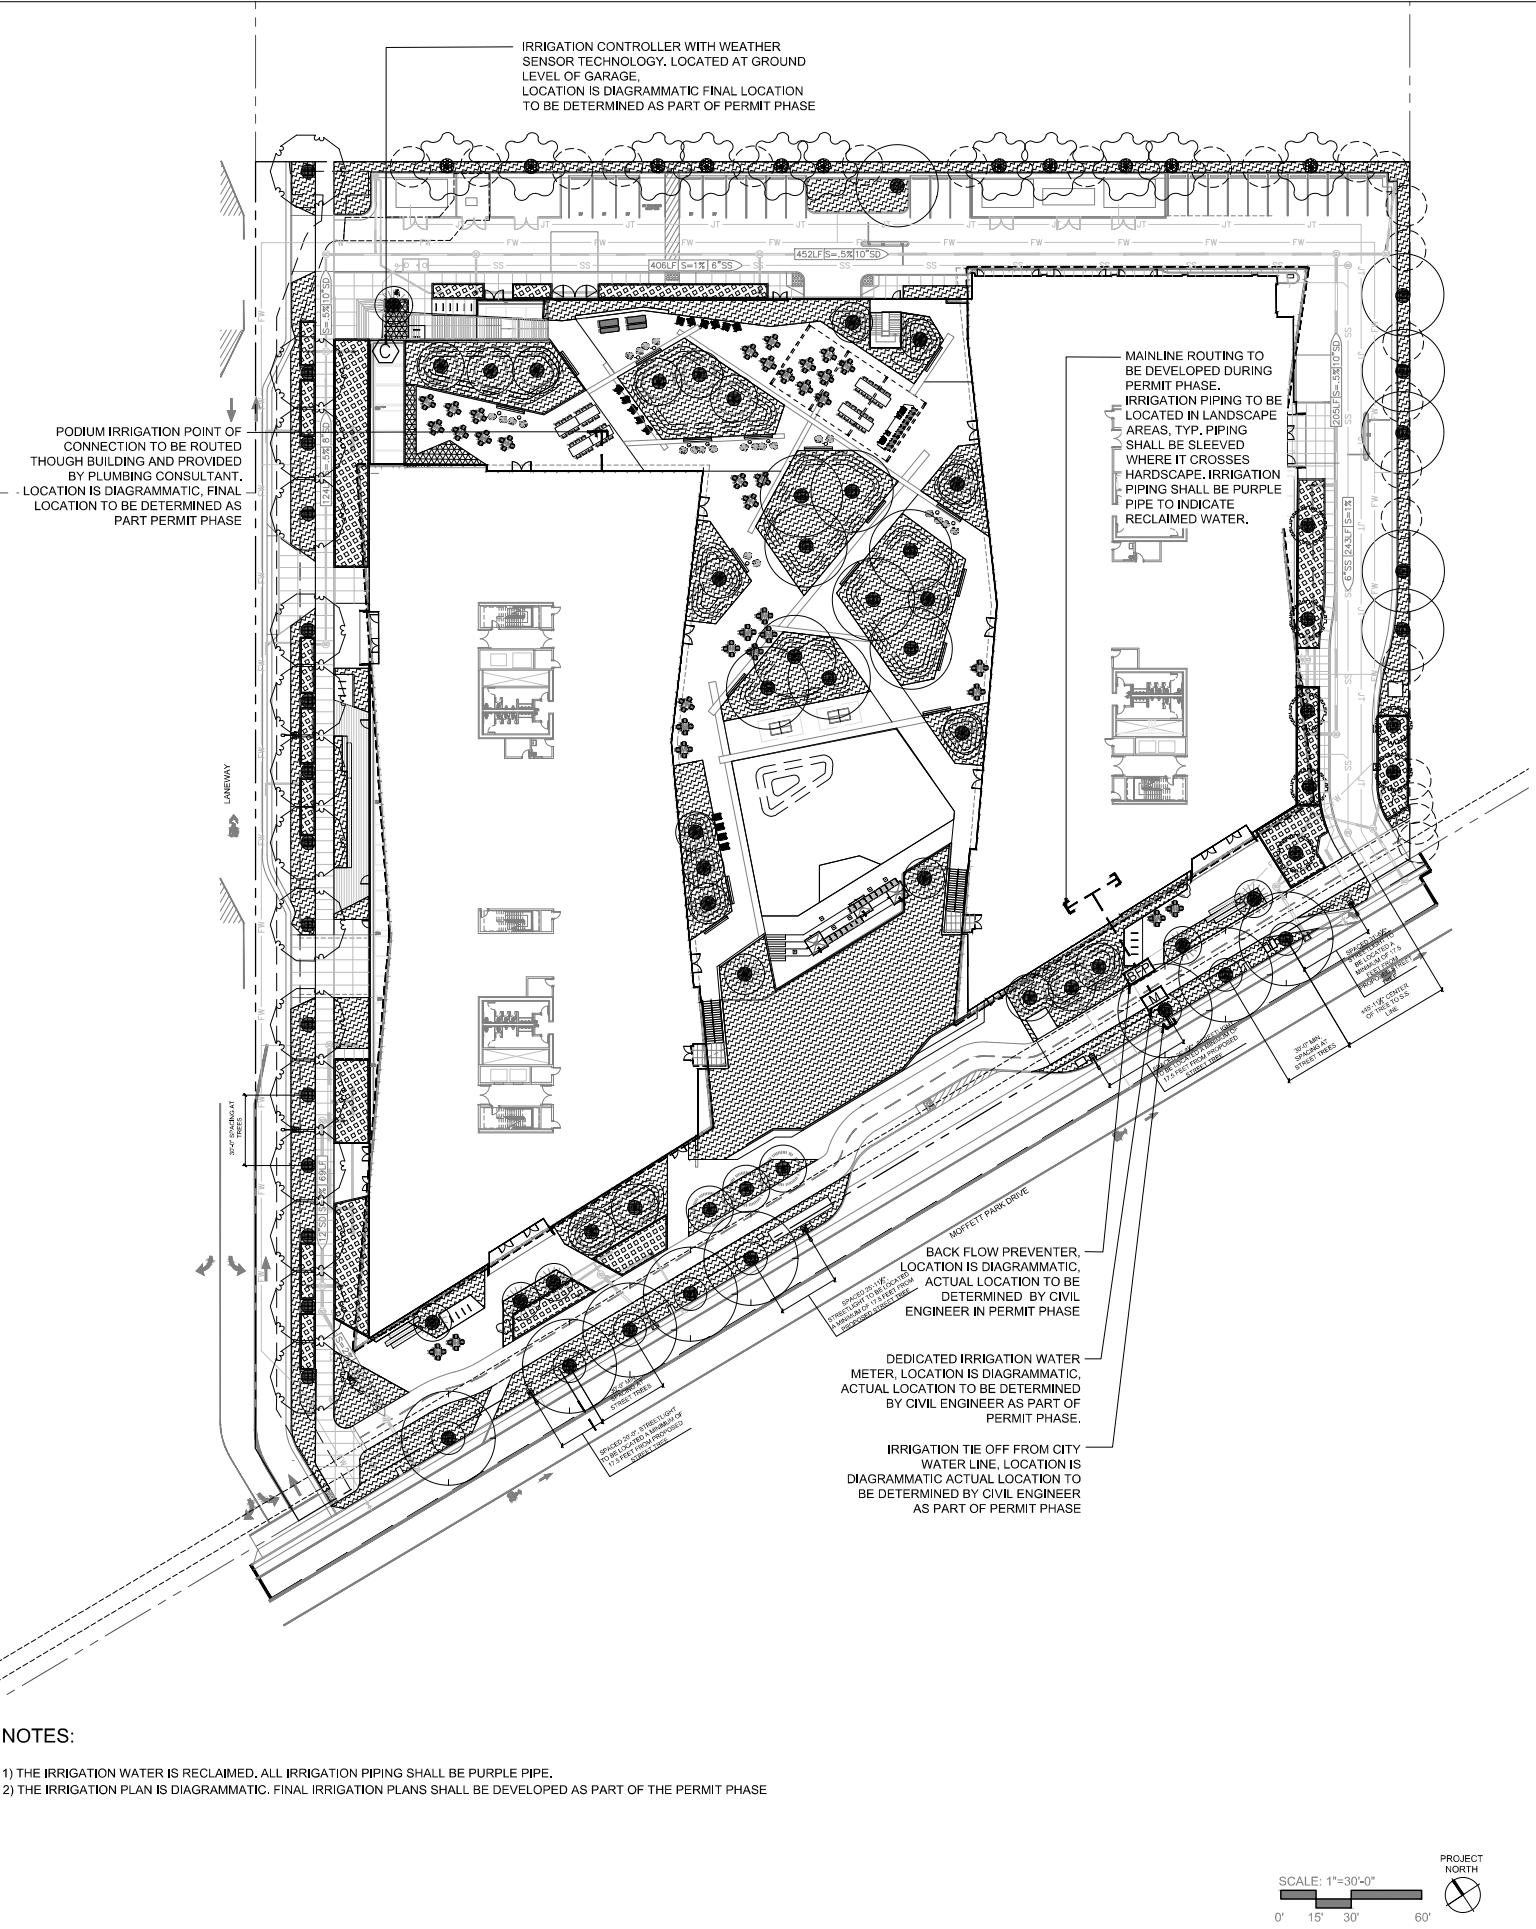

- NOTES:
- 1) THE IRRIGATION WATER IS RECLAIMED. ALL IRRIGATION PIPING SHALL BE PURPLE PIPE.
 - 2) THE IRRIGATION PLAN IS DIAGRAMMATIC. FINAL IRRIGATION PLANS SHALL BE DEVELOPED AS PART OF THE PERMIT PHASE

NOT FOR CONSTRUCTION

HCA


CLIENT
Ellis Partners

ARCHITECT
HCA
405 14th Street, Suite 500
Oakland, CA 94612
916.516.0167
www.hca.com

CONSULTANT
creo
landscape architecture
1400 Broadway
San Francisco, CA 94133

2025.07.17 SMP: MSPO SUBMITTAL
2025.04.23 SMP: MSPO SUBMITTAL
2024.12.20 SMP: SUBMITTAL
2024.06.14 100% SCHEMATIC DESIGN
2023.11.03 90% SCHEMATIC DESIGN
2023.10.12 SITE MASTER PLAN SUBMITTAL

△ date issue description



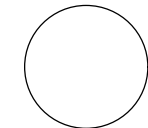


**333-385 MOFFETT
PARK DRIVE**
SUNNYVALE, CA 94089

project number: 22-387
date: 2024.12.20

**LANDSCAPE PLANTING
PLAN - GROUND**

L5.00

 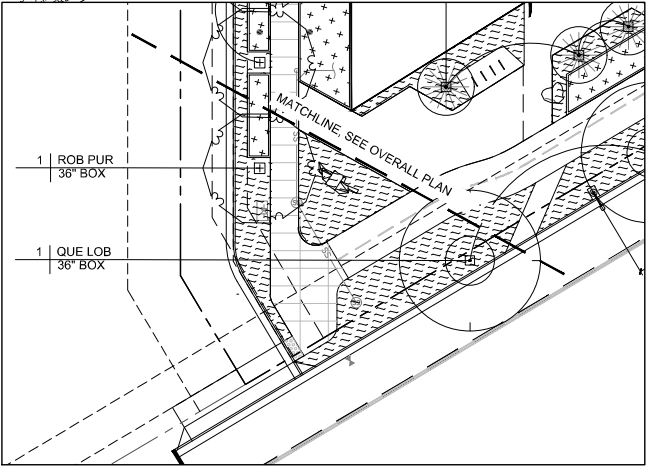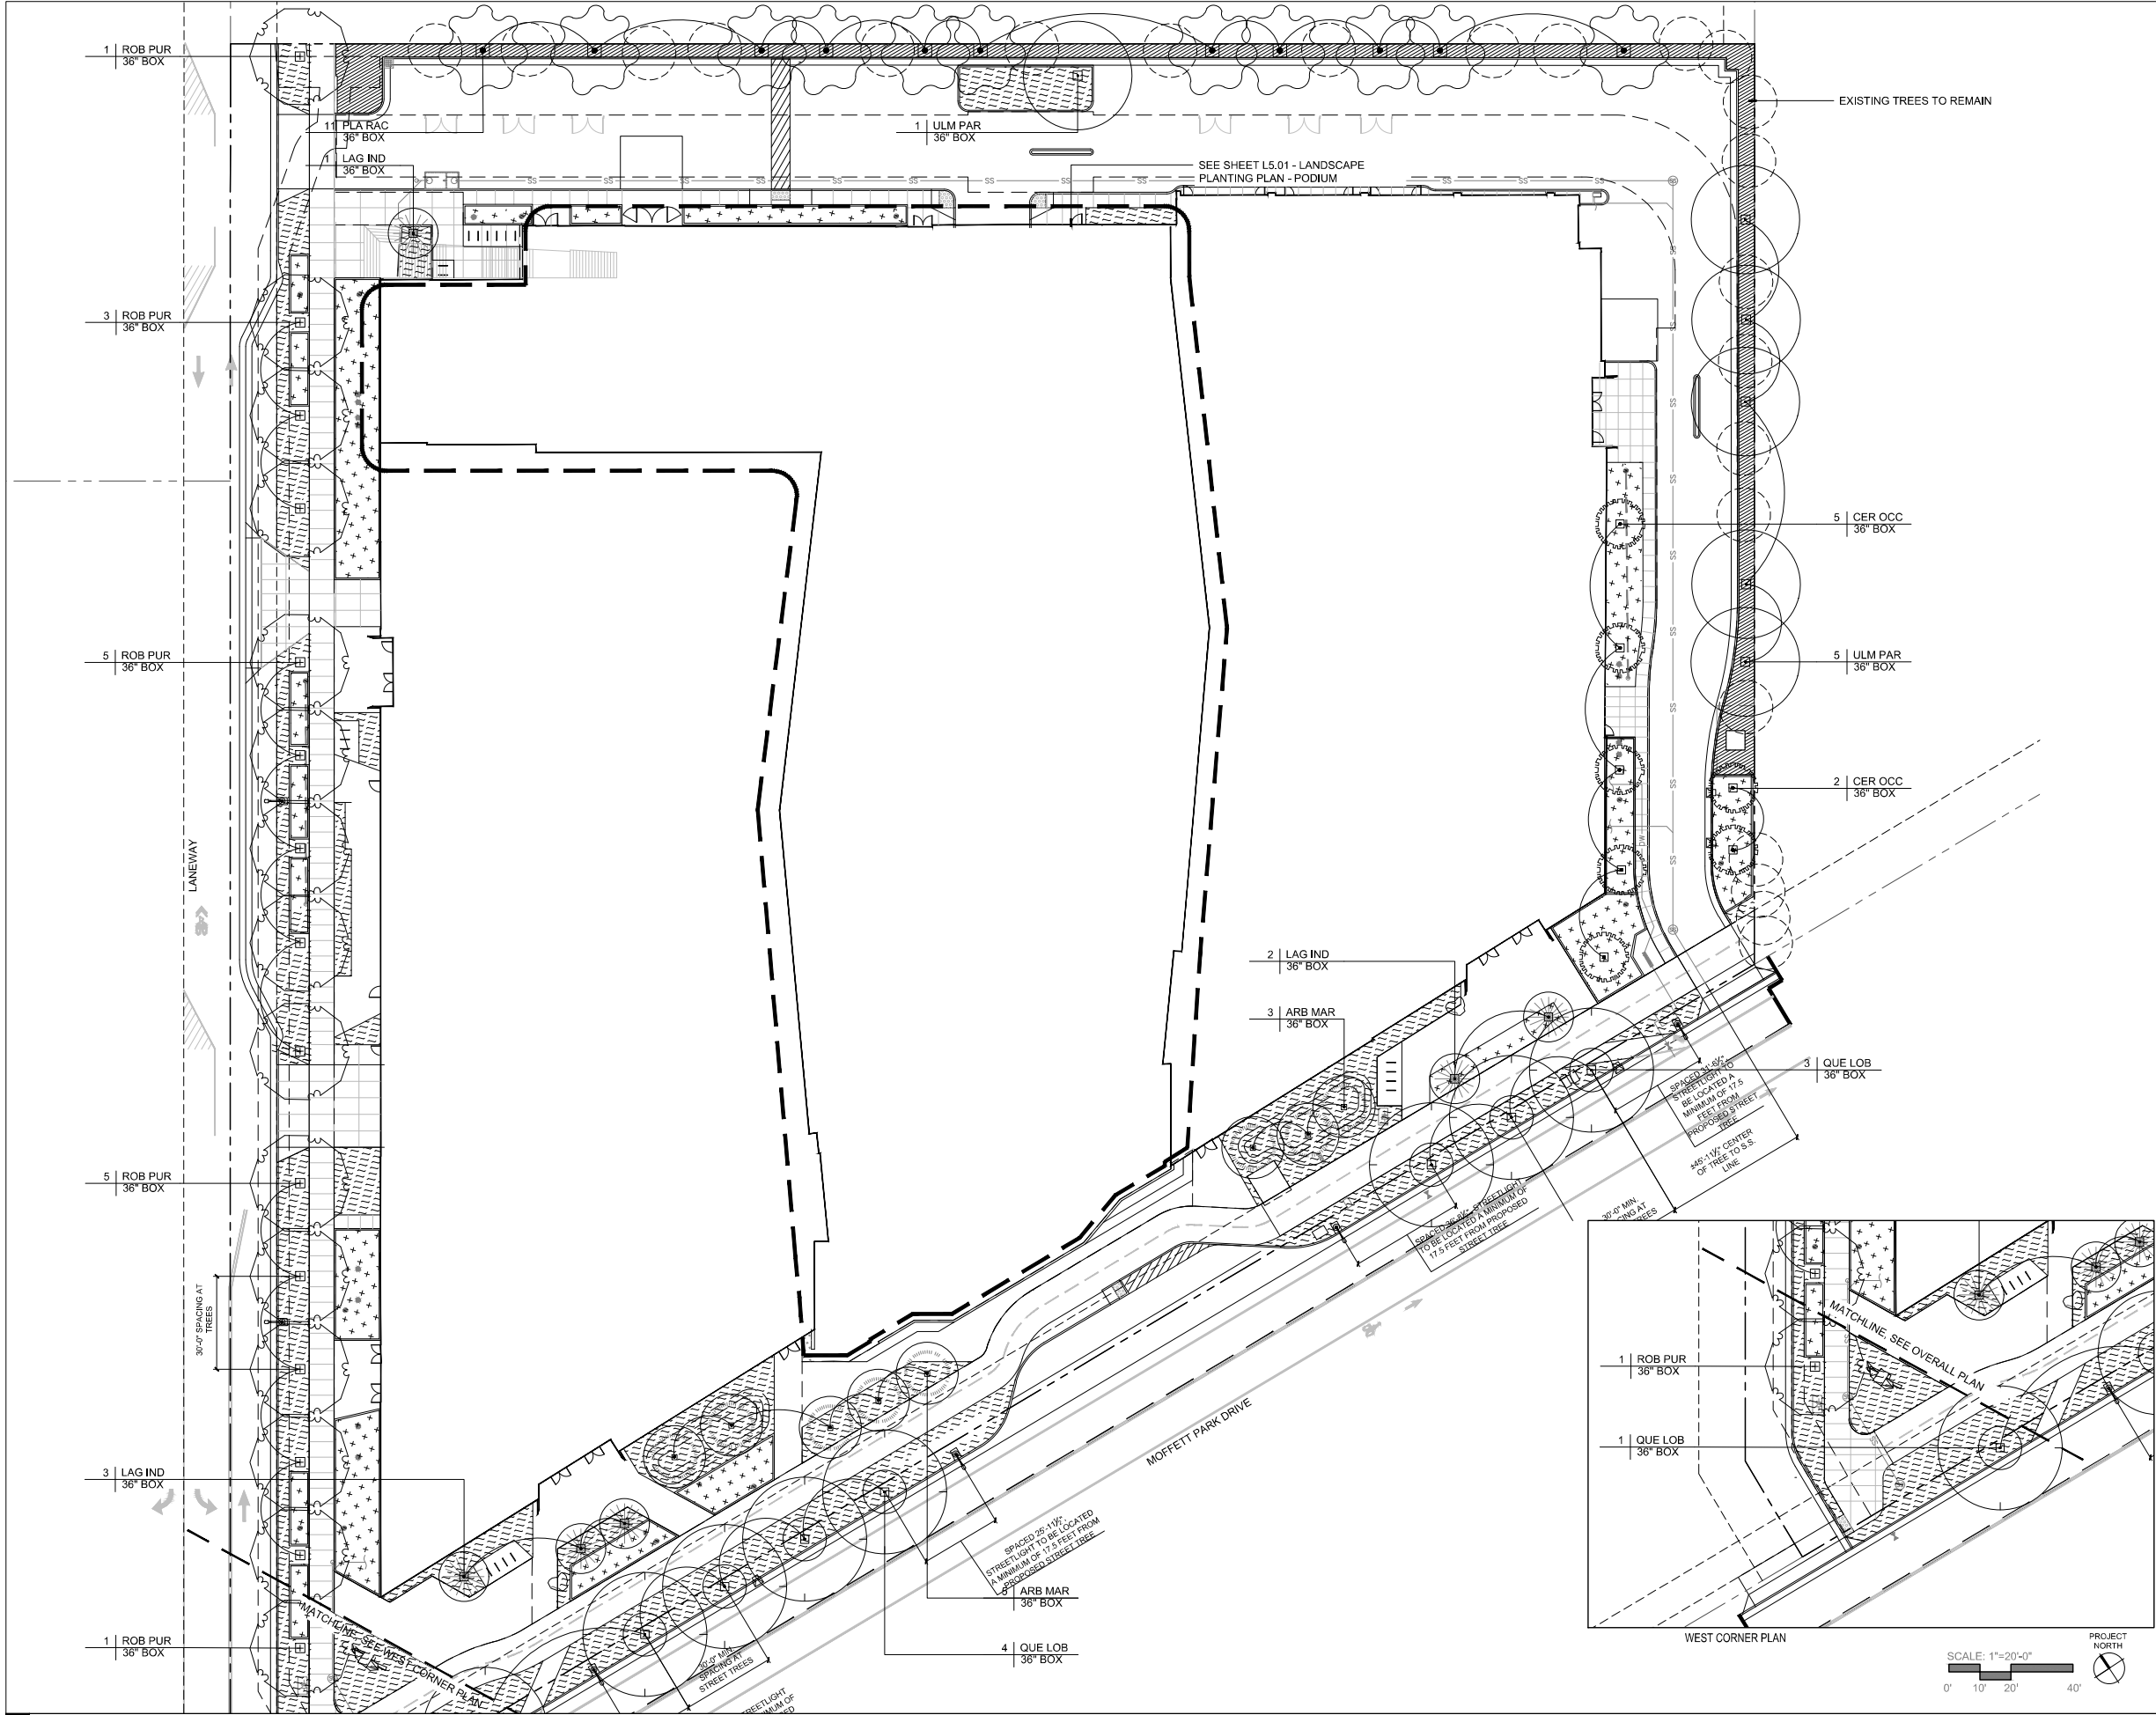

NOT FOR CONSTRUCTION

Copyright © 2023 HCA, Green and Associates, Inc. All Rights Reserved. These Plans and/or Specifications are intended for the sole benefit of the client of HCA, Green and Associates, Inc. and may not be used, reused, copied, or reproduced in any form without the express written consent of HCA, Green and Associates, Inc.
By: Alexander Goss (22-387)_L5.00 Moffett Park Drive (22-387)_333 Moffett Park Drive.rvt
09/27/2023 2:10:23 PM

HCA


CLIENT
Ellis Partners

ARCHITECT
HGA
405 14th Street, Suite 500
Oakland, CA 94612
510.516.0107
www.hga.com

CONSULTANT
creo
Landscape Architecture
1400 Broadway
San Francisco, CA 94133

2025.07.17 SMP: MSPO SUBMITTAL
2025.04.23 SMP: MSPO SUBMITTAL
2024.12.20 SMP SUBMITTAL
2024.06.14 100% SCHEMATIC DESIGN
2023.11.03 90% SCHEMATIC DESIGN
2023.10.12 SITE MASTER PLAN SUBMITTAL

△ date issue description

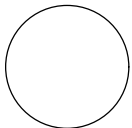

**333-385 MOFFETT
PARK DRIVE**

SUNNYVALE, CA 94089

project number: 22-387
date: 2024.12.20

**LANDSCAPE PLANTING
PLAN - PODIUM**

L5.01

Copyright © 2023 Hermal, Green and Abramson, Inc. All Rights Reserved. These Plans and/or Specifications are intended for the sole benefit of the client, Hermal, Green and Abramson, Inc., and may not be used, reused, copied, or reproduced in any form without the express written consent of Hermal, Green and Abramson, Inc.
Re: 333 Moffett Park Drive L5.01 333 Moffett Park Drive L5.01
09/27/2023 2:10:23 PM

LANDSCAPE PLANTING PLAN - PODIUM

NOT FOR CONSTRUCTION

HCA


CLIENT
Ellis Partners
Client - Line 1
Client - Line 3
Client - Line 4
Client - Line 5

ARCHITECT
HCA
405 14th Street, Suite 500
Oakland, CA 94612
916.316.0167
www.hca.com

CONSULTANT
creo
landscape architecture
1000 14th Street
Oakland, CA 94612

2025.07.17 SMP: MSPO SUBMITTAL
2025.04.23 SMP: MSPO SUBMITTAL
2024.12.20 SMP: SUBMITTAL
2024.06.14 100% SCHEMATIC DESIGN
2023.11.03 90% SCHEMATIC DESIGN
2023.10.12 SITE MASTER PLAN SUBMITTAL

Issue description

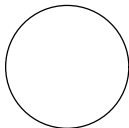

**333-385 MOFFETT
PARK DRIVE**
SUNNYVALE, CA 94089


project number: 22-387
date: 2024.12.20

LANDSCAPE PLANTING
IMAGES

L5.02

Copyright 2023 HCA and Associates, Inc. All Rights Reserved. These Plans and/or Specifications are intended for the sole benefit of the client of HCA and Associates, Inc. and may not be used, copied, or reproduced in any form without the express written consent of HCA and Associates, Inc.
By: Audreia Lopez/22-387_L5.02 Moffett Park Drive/24-12-20 333 Moffett Park Drive/14
09/27/2023 2:10:23 PM

LANDSCAPE PLANTING IMAGES

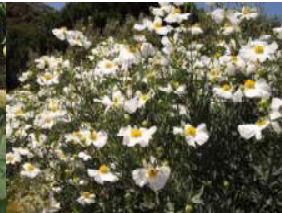SHRUBS - FULL SUN								
	ACHILLEA MILLEFOLIUM	AGAVE AMERICANA	ASCLEPIAS CALIFORNICA	ASCLEPIAS FASCICULARIS	PHLOMIS FRUTICOSA	ROMNEYA COULTERI	SALVIA CLEVELANDII	YUCCA FILAMENTOSA 'BRIGHT EDGE'
SHRUBS - PART SUN								
	AGAVE ATTENUATA 'RAY OF LIGHT'	ASPARAGUS DENSIFLORUS 'MYERS'	ALOE 'JOHNSON'S HYBRID'	CALANDRINIA GRANDIFLORA	ERIOGONUM FASCICULATUM	EPILOBIUM CANUM	FATSIA JAPONICA	LEUCADENDRON 'SAFARI SUNSET'
								
	LUPINUS ALBIFRONS	MELIANTHUS MAJOR	RHAMNUS CALIFORNICA	SALVIA MELLIFERA	TIBOUCHINA URVILLEANA	CLIVIA MINIATA	MAHONIA EURYBRACTEATA 'SOFT CARESS'	POLYSTICHUM MUNITUM
SHRUBS - SHADE		GRASS + GROUND COVER - FULL SUN						
	WOODWARDIA FIMBRIATA		ANEMANTHELE LESSONIANA	BACCHARIS PILULARIS	BOUTELOUA GRACILIS 'BLONDE AMBITION'	CEANOTHUS GRISEUS VAR. HORIZONTALIS	FRAGARIA CHILOENSIS	MUHLENBERGIA DUBIA
								
	SENECIO VITALIS		CHONDROPETALUM TECTORUM	DESCHAMPSIA CESPITOSA	LOMANDRA LONGIFOLIA 'BREEZE'	MUHLEBERGIA CAPILLARIS 'WHITE CLOUD'		
BIORETENTION PLANTS								
	ACHILLEA MILLEFOLIUM	BOUTELOUA GRACILIS	CAREX PRAEGRACILIS	DESCHAMPSIA CESPITOSA	ELYMUS TRITICOIDES	JUNCUS PATENS	MUHLENBERGIA DUBIA	SALVIA CLEVELANDII
TREES								
	ARBUTUS MARINA	CERCIS OCCIDENTALIS	LAGERSTROEMIA 'NATCHEZ'	PLATANUS RACEMOSA	QUERCUS LOBATA	ROBINIA X AMBIGUA 'PURPLE ROBE'	ULMUS PARVIFOLIA	




NOT FOR CONSTRUCTION

HCA

CLIENT
Ellis Partners

ARCHITECT
HCA
405 14th Street, Suite 500
Oakland, CA 94612
510.516.0167
www.hca.com


CONSULTANT
creo
landscape architecture
1000 Broadway
San Francisco, CA 94133
415.774.8888
www.creoconsultants.com

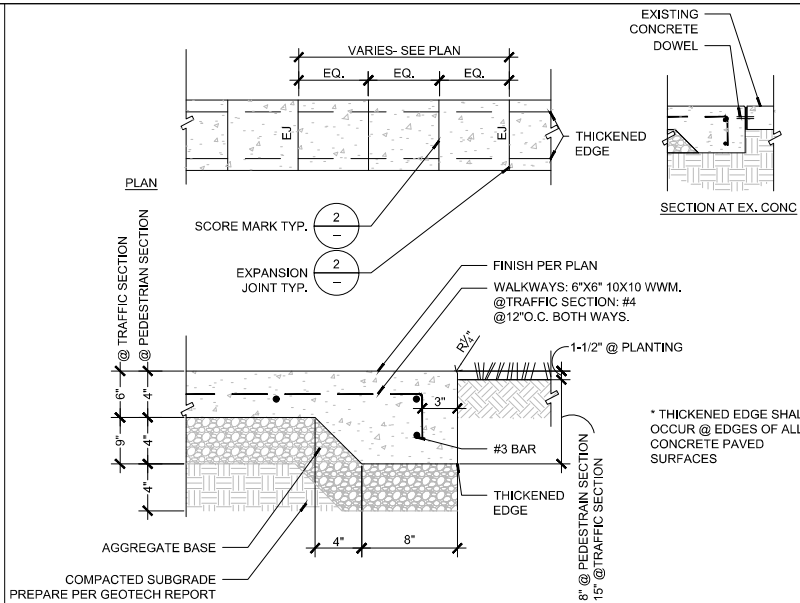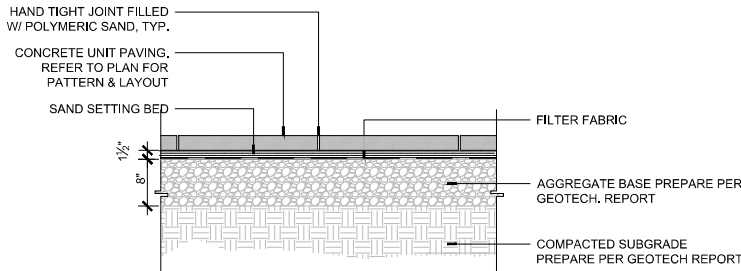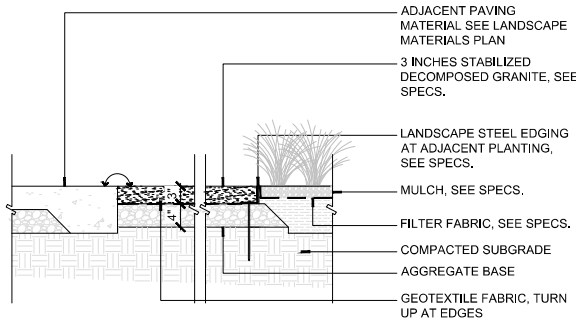


7 STABILIZED D.G. PAVING NTS




4 PEDESTRIAN PAVING - TYPE 1 NTS

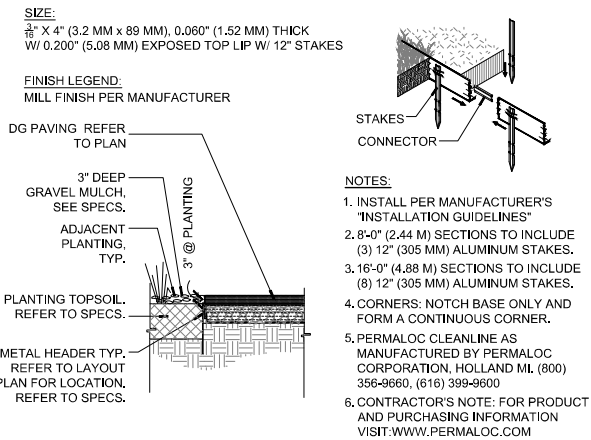


1 CONCRETE PAVING NTS

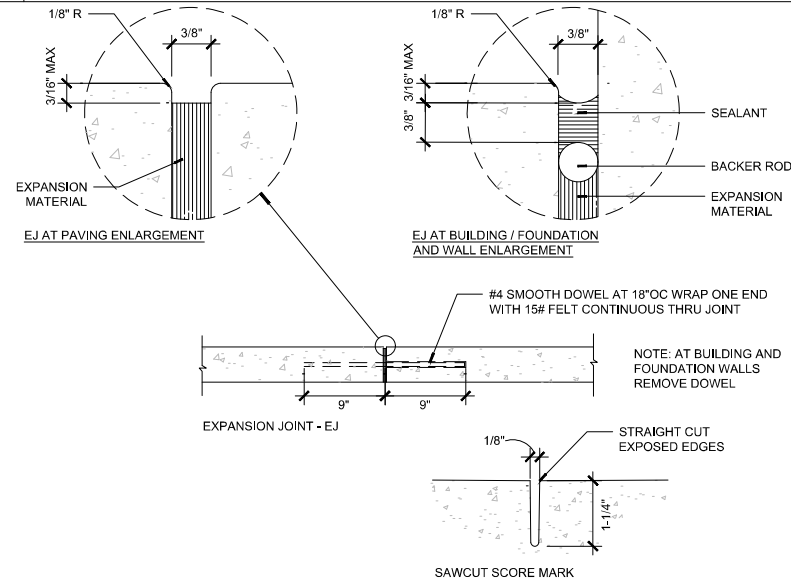


8 PEDESTRIAN PAVING - TYPE 2 NTS

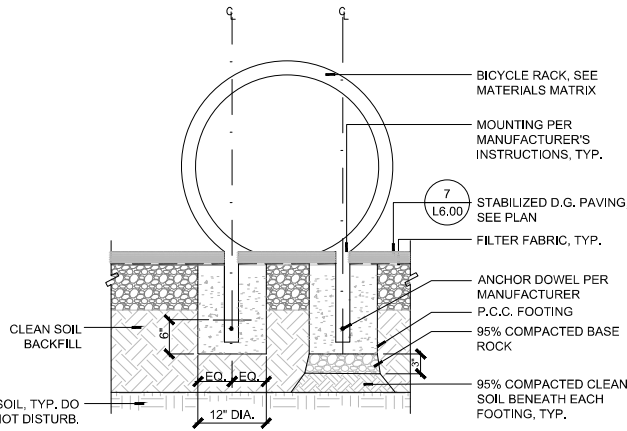

5 METAL HEADER NTS

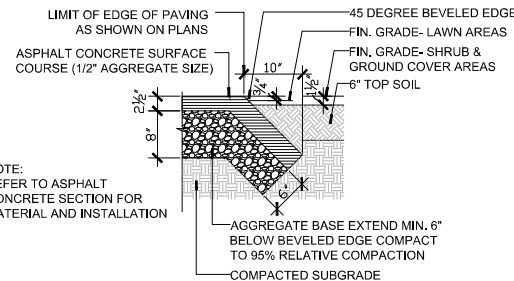

2 CONCRETE JOINT NTS

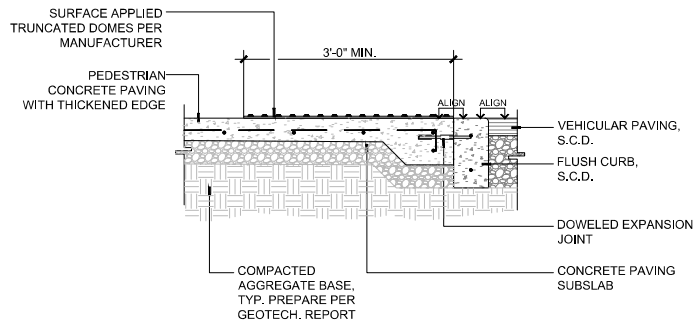


9 BIKE RACK IN STABILIZED D.G. NTS

6 ASPHALT PAVING NTS

3 DETECTABLE WARNING PAVER NTS

2025.07.17 SMP/MSPO SUBMITTAL
2025.04.23 SMP/MSPO SUBMITTAL
2024.12.20 SMP SUBMITTAL
2024.06.14 100% SCHEMATIC DESIGN
2023.11.09 90% SCHEMATIC DESIGN
2023.10.12 SITE MASTER PLAN SUBMITTAL

date issue description

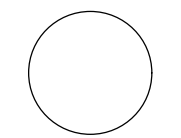

333-385 MOFFETT
PARK DRIVE
SUNNYVALE, CA 94089

project number: 22-387
date: 2024.12.20

LANDSCAPE
CONSTRUCTION
DETAILS

L6.00


NOT FOR CONSTRUCTION

HCA

CLIENT
Ellis Partners

ARCHITECT
HCA
405 14th Street, Suite 500
Oakland, CA 94612
916.515.9167
www.hca.com

CONSULTANT
creo
landscape architecture
1400 Broadway
San Francisco, CA 94133
www.creolandscape.com

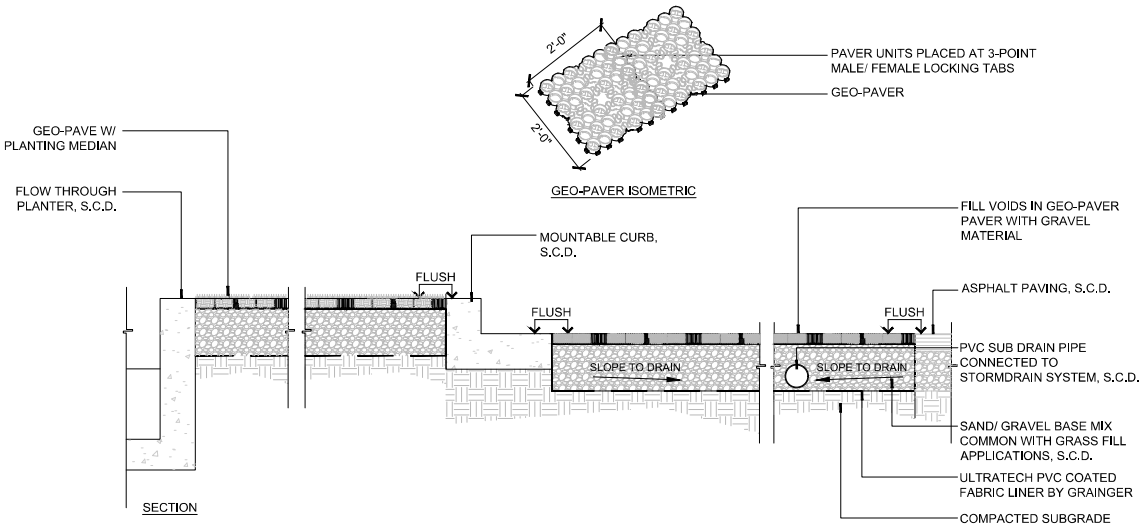


1 GEO-PAVER

NTS

2025.07.17 SMP/MSPO SUBMITTAL
2025.04.23 SMP/MSPO SUBMITTAL
2024.12.20 SMP SUBMITTAL
2024.06.14 100% SCHEMATIC DESIGN
2023.11.20 90% SCHEMATIC DESIGN
2023.10.12 SITE MASTER PLAN SUBMITTAL

date issue description

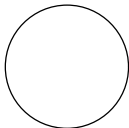

**333-385 MOFFETT
PARK DRIVE**

SUNNYVALE, CA 94089

project number: 23-387
date: 2024.12.20

LANDSCAPE
CONSTRUCTION
DETAILS


L6.02

NOT FOR CONSTRUCTION

CLIENT
Ellis Partners
Lester - Line 1
Client - Line 3
Client - Line 4
Client - Line 5


ARCHITECT
HGA
405 14th Street, Suite 500
Oakland, CA 94612
510.516.0167
www.hga.com

CONSULTANT
creo
Landscape Architecture
1400 Broadway
San Francisco, CA 94133

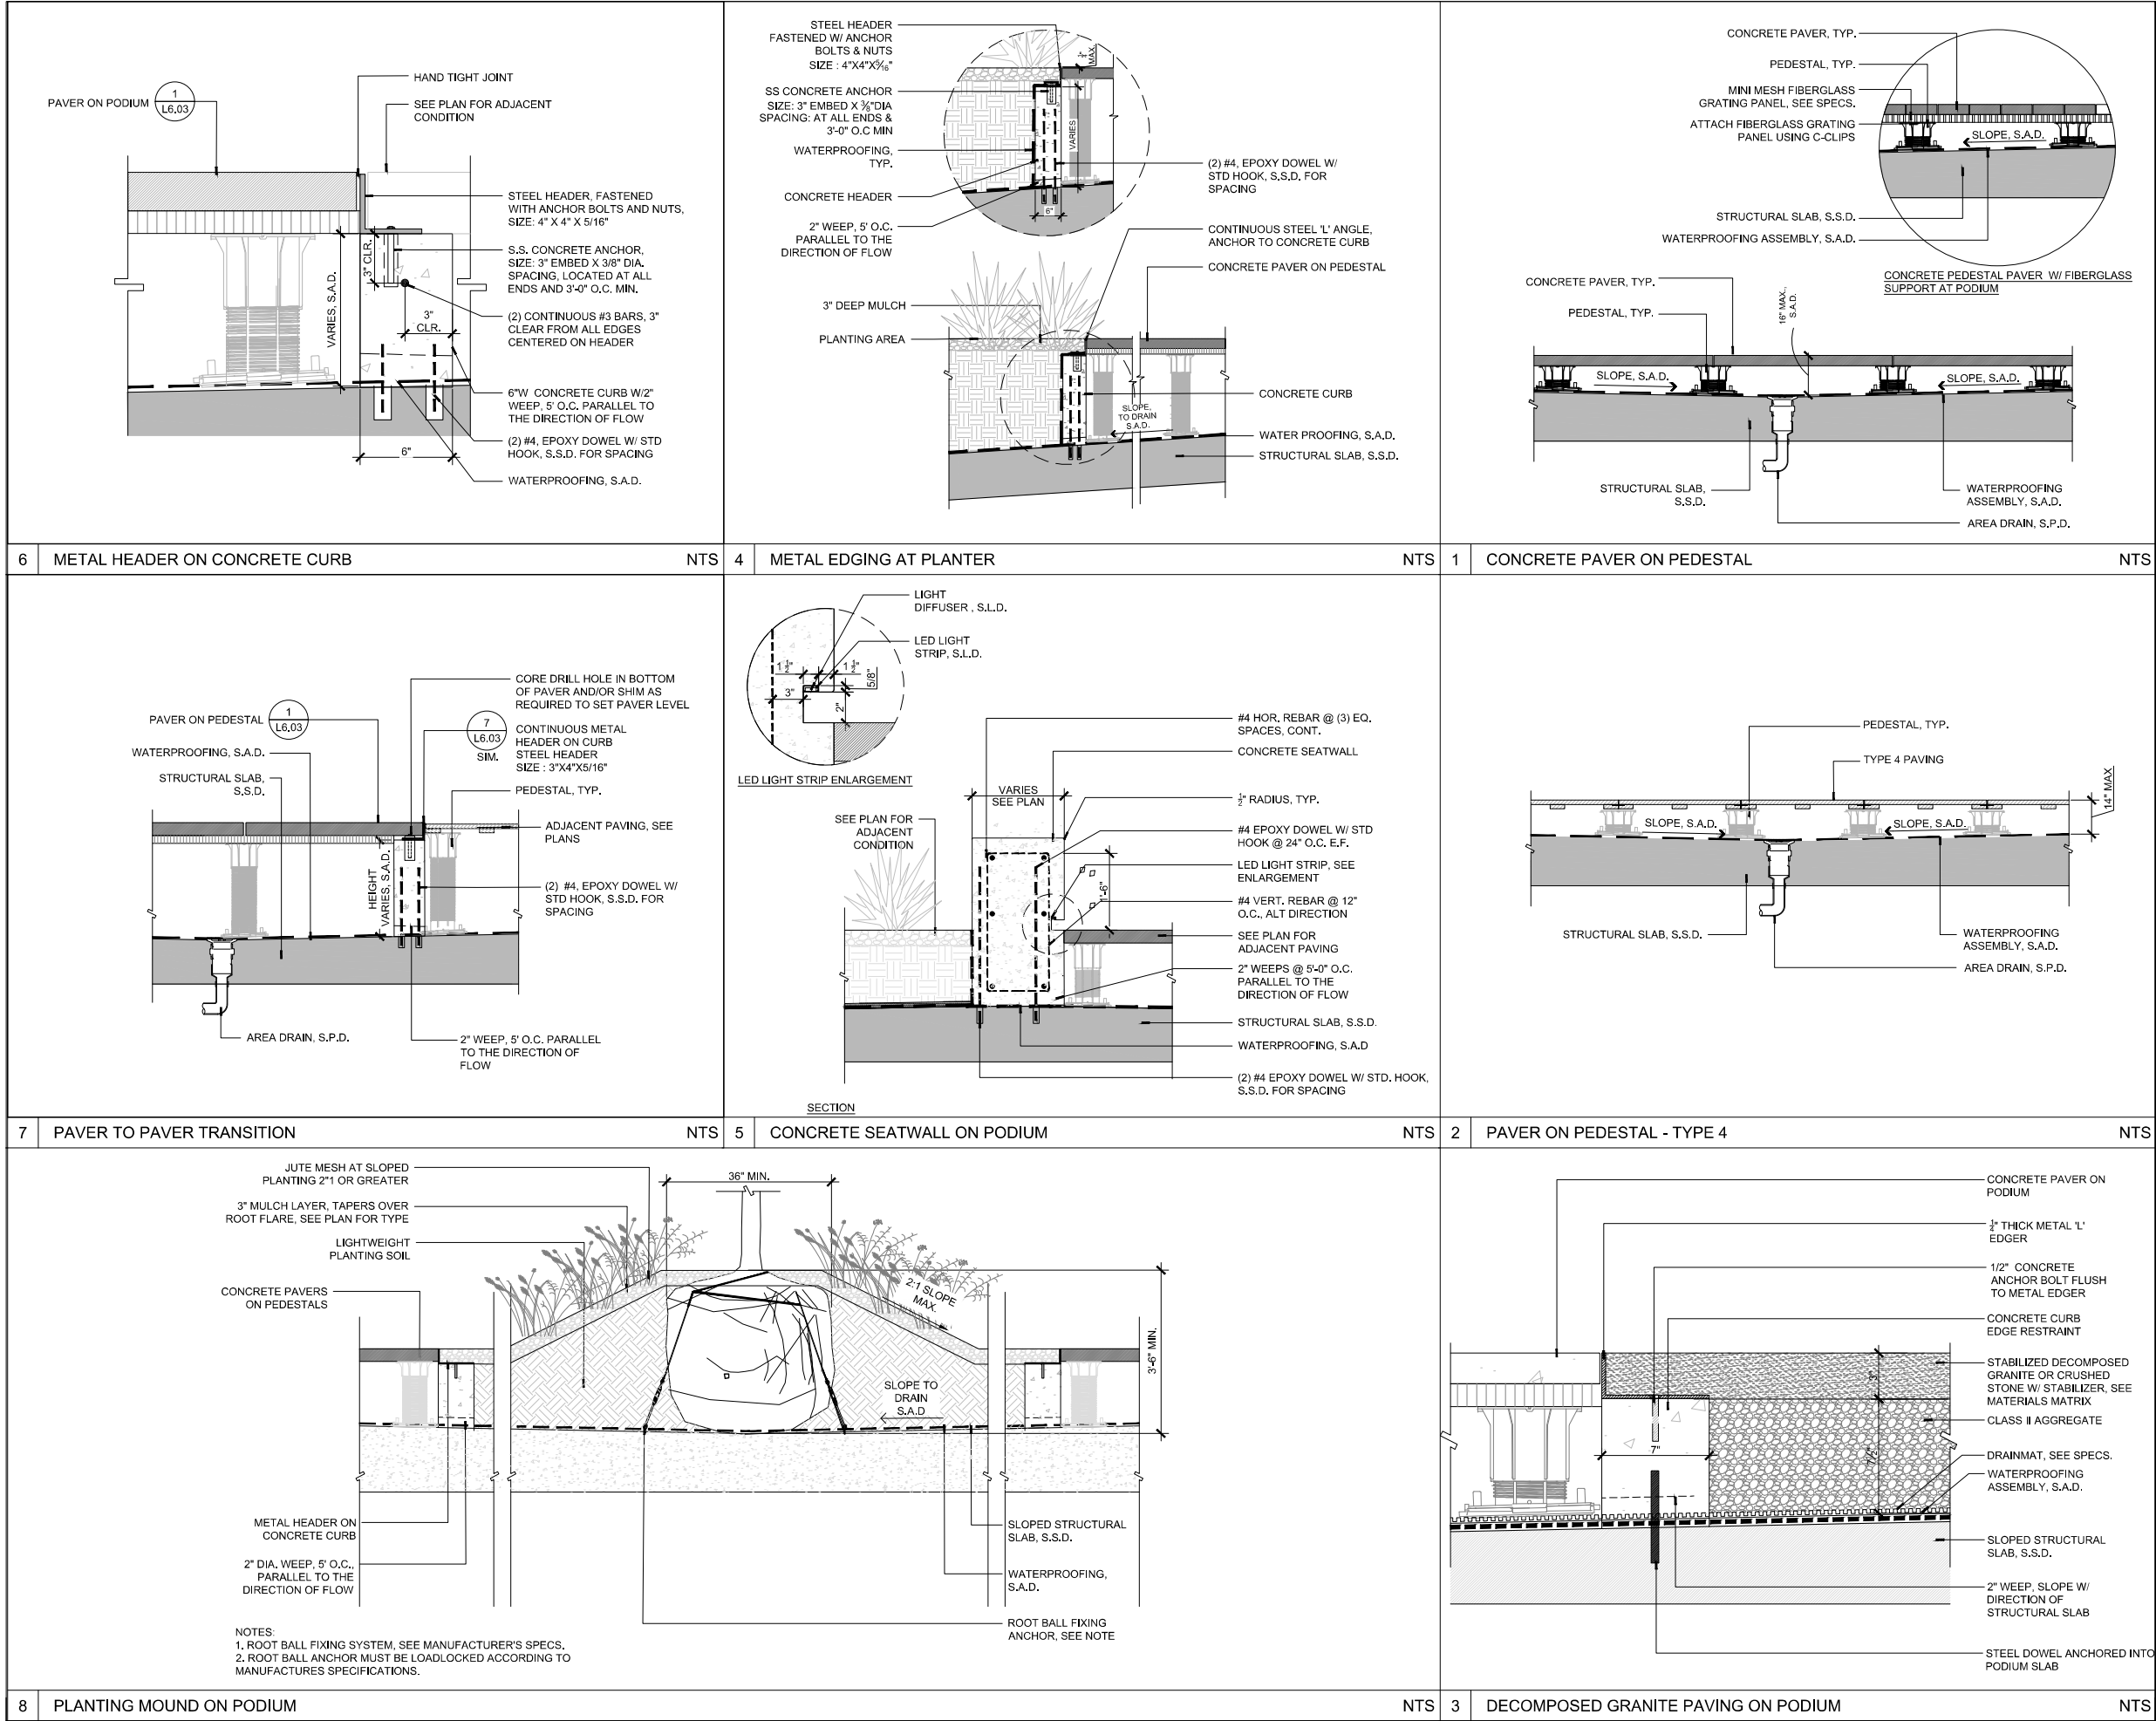

2025.07.17 SMP: MSPO SUBMITTAL
2025.04.23 SMP: MSPO SUBMITTAL
2024.12.20 SMP SUBMITTAL
2024.06.14 100% SCHEMATIC DESIGN
2023.11.03 90% SCHEMATIC DESIGN
2023.10.12 SITE MASTER PLAN SUBMITTAL

date issue description

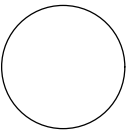

**333-385 MOFFETT
PARK DRIVE**
SUNNYVALE, CA 94089

project number: 22-387
date: 2024.12.20

**LANDSCAPE
CONSTRUCTION
DETAILS - PODIUM**

L6.03

NOT FOR CONSTRUCTION

HCA

CLIENT
Ellis Partners
Client - Line 4
Client - Line 3
Client - Line 4
Client - Line 5

ARCHITECT
HCA
405 14th Street, Suite 500
Oakland, CA 94612
510.516.0167
www.hca.com



CONSULTANT
creo
Landscape Architecture
405 14th Street, Suite 500
Oakland, CA 94612
510.516.0167
www.hca.com



- NOTES:
1. BENCH CONSTRUCTED WITH 6"X18" REDWOOD TIMBER
 2. HEAVY DUTY BOLTS TO BE THREADED THROUGH TIMBER MEMBERS


3 REMOVABLE SEAT BLOCKS

1 BENCH ON PODIUM

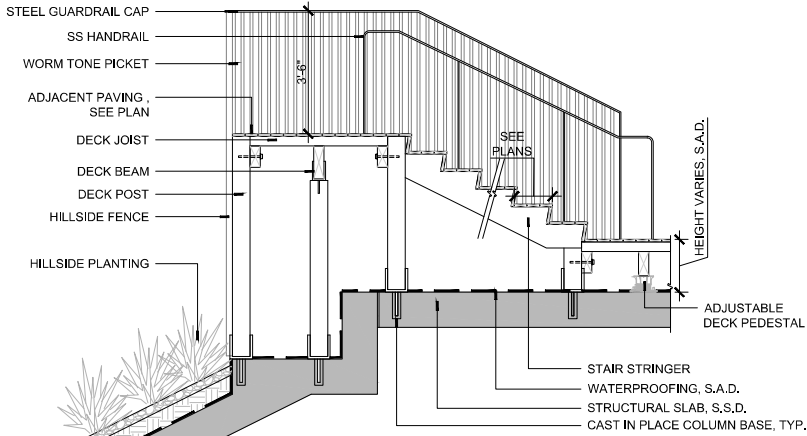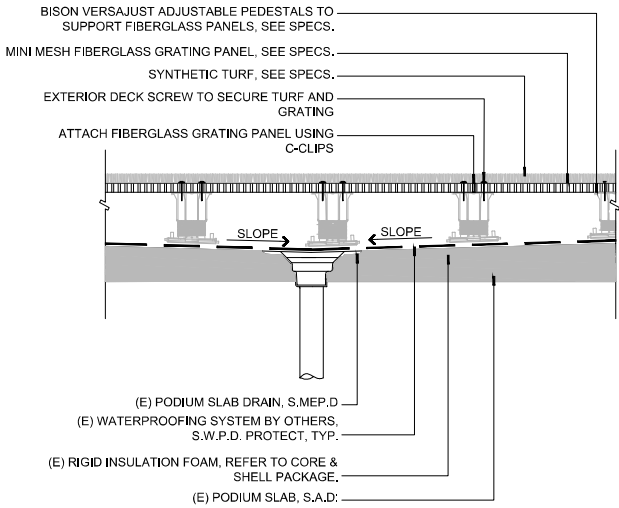

4 ARTIFICIAL TURF ON PODIUM

2 AMPHITHEATER

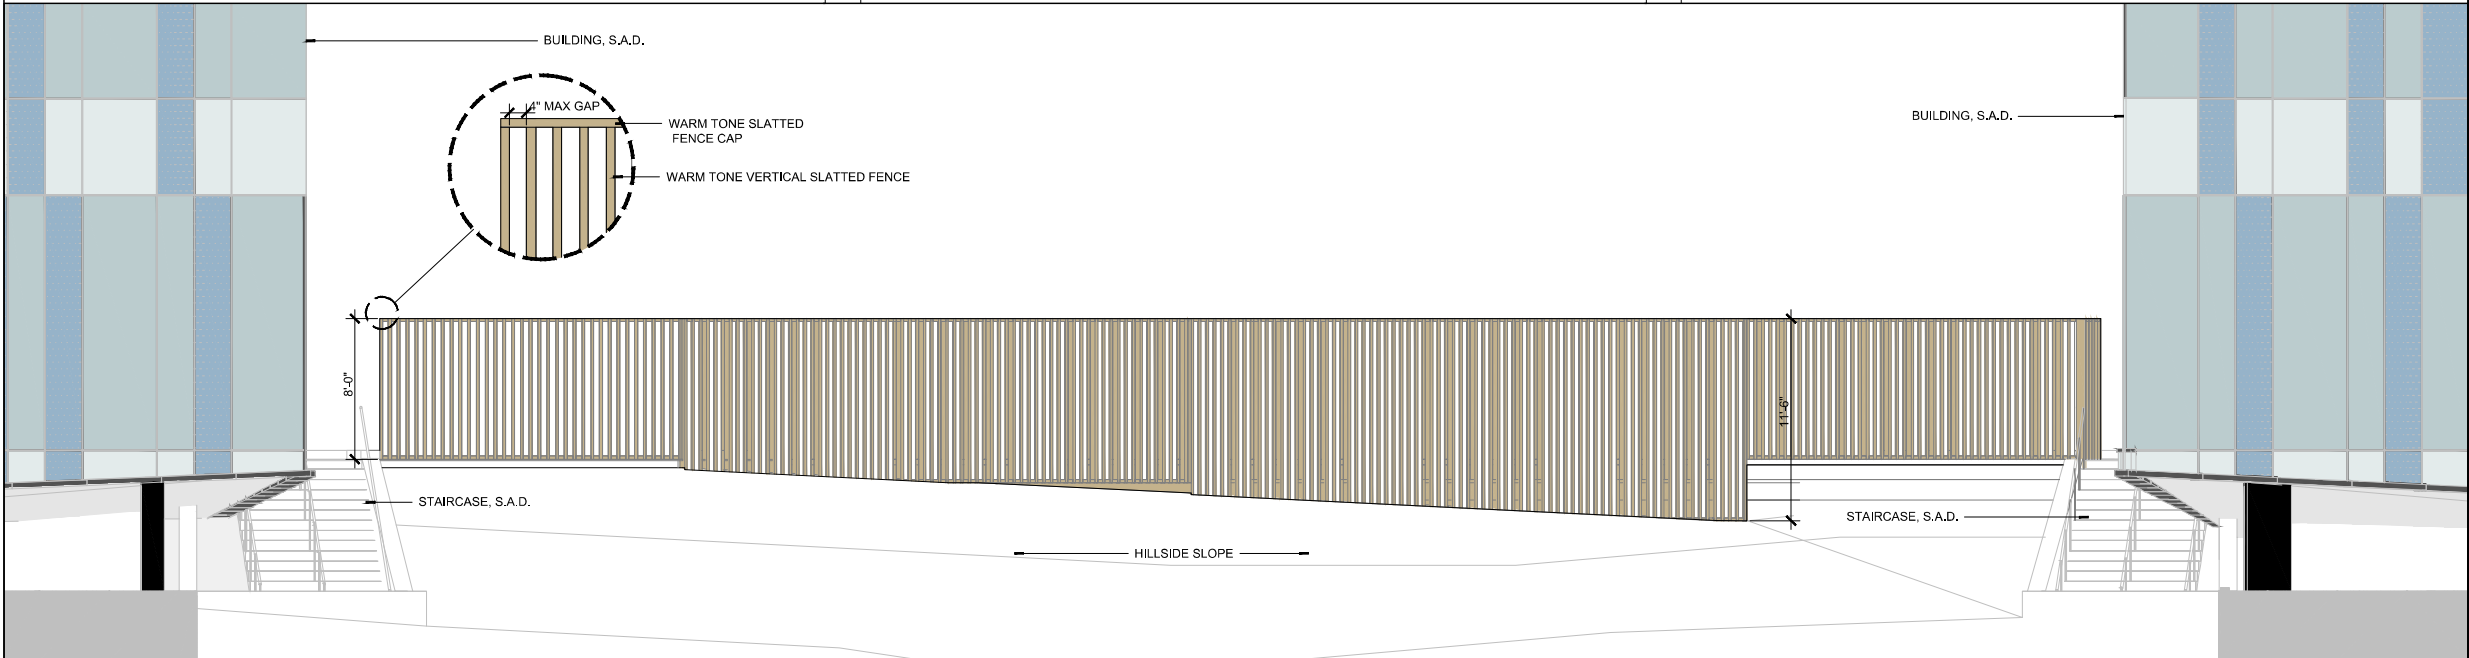


5 VERTICAL SLATTED FENCE

NTS

2025.07.17 SMPV MSPD SUBMITTAL
2025.04.23 SMPV MSPD SUBMITTAL
2024.12.20 SMP SUBMITTAL
2024.06.14 100% SCHEMATIC DESIGN
2023.11.09 90% SCHEMATIC DESIGN
2023.10.12 SITE MASTER PLAN SUBMITTAL

date issue description

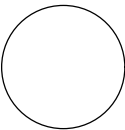

**333-385 MOFFETT
PARK DRIVE**
SUNNYVALE, CA 94089

project number: 22-387
date: 2024.12.20

LANDSCAPE
CONSTRUCTION
DETAILS - PODIUM

L6.04





NOT FOR CONSTRUCTION

HCA

CLIENT
Ellis Partners
Version - Line 4
Client - Line 3
Client - Line 4
Client - Line 5


ARCHITECT
HCA
455 14th Street, Suite 500
Oakland, CA 94612
510.516.0167
www.hca.com

CONSULTANT
creo
landscape architects
L. Williams
www.creolandscape.com

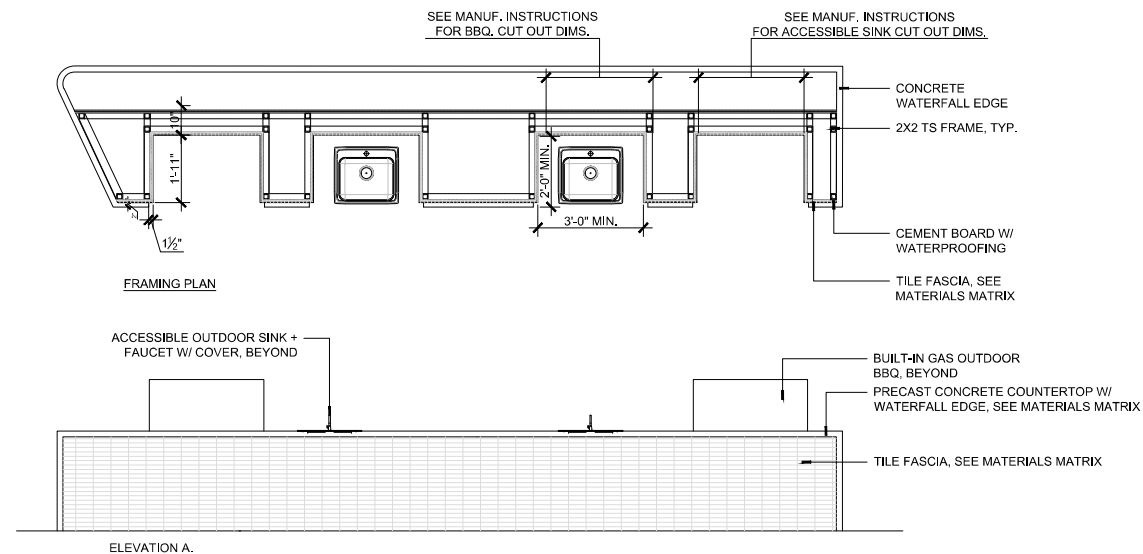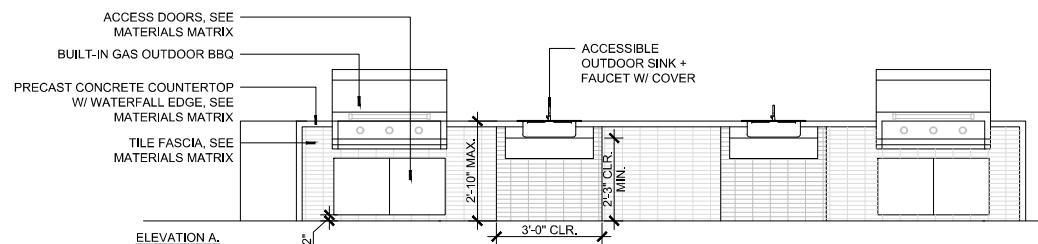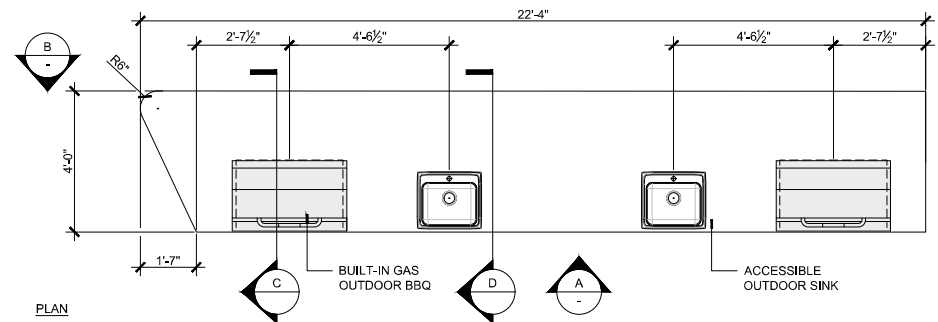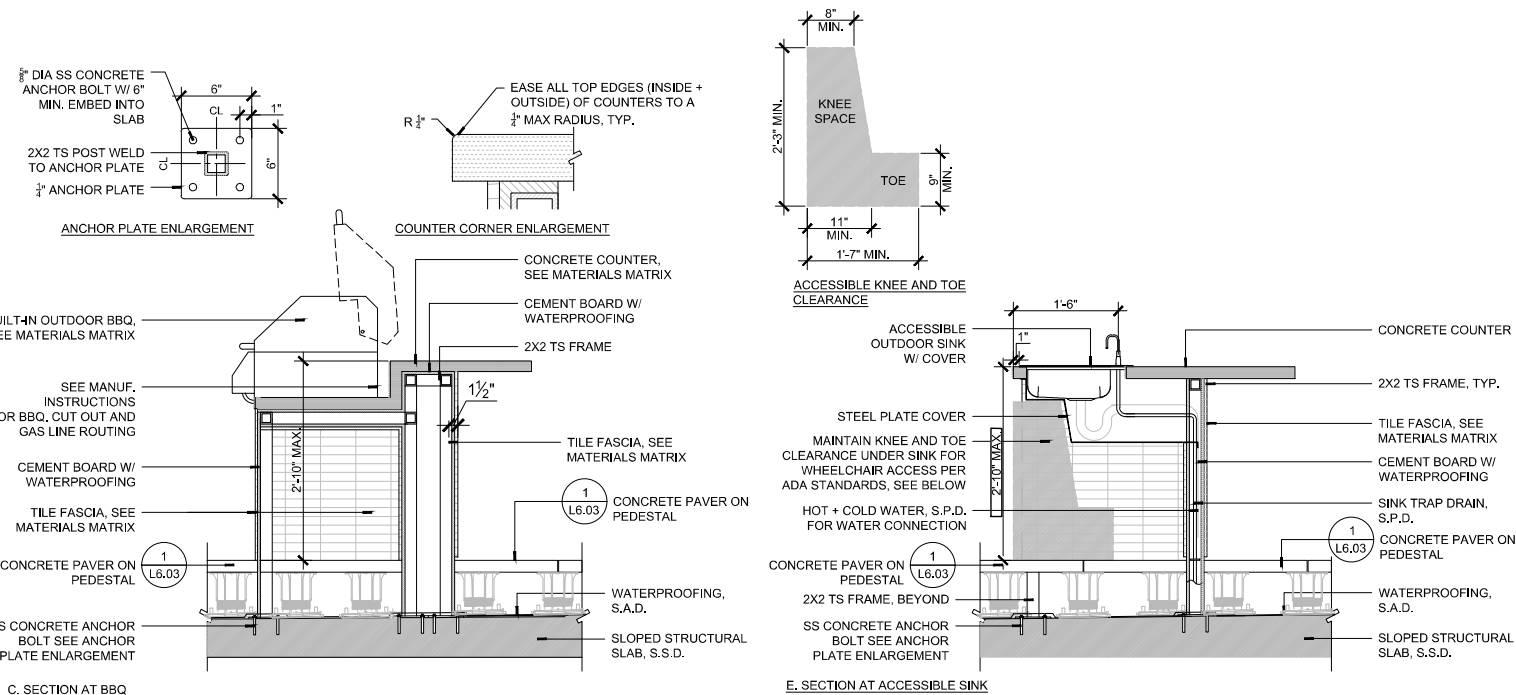

2025.07.17 SMP: MSPO SUBMITTAL
2025.04.23 SMP: MSPO SUBMITTAL
2024.12.20 SMP: SUBMITTAL
2024.06.14 100% SCHEMATIC DESIGN
2023.11.03 90% SCHEMATIC DESIGN
2023.10.12 SITE MASTER PLAN SUBMITTAL

date issue description

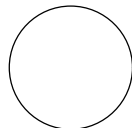

**333-385 MOFFETT
PARK DRIVE**
SUNNYVALE, CA 94089

project number: 22-387
date: 2024.12.20

LANDSCAPE
CONSTRUCTION
DETAILS - PODIUM

NTS

L6.05




NOT FOR CONSTRUCTION

HGA

CLIENT
Ellis Partners
Client - Line 4
Client - Line 3
Client - Line 4
Client - Line 5

ARCHITECT
HGA
405 14th Street, Suite 500
Oakland, CA 94612
910.516.0167
www.hga.com




CONSULTANT
creo
landscape architecture
1000 Broadway
San Francisco, CA 94133

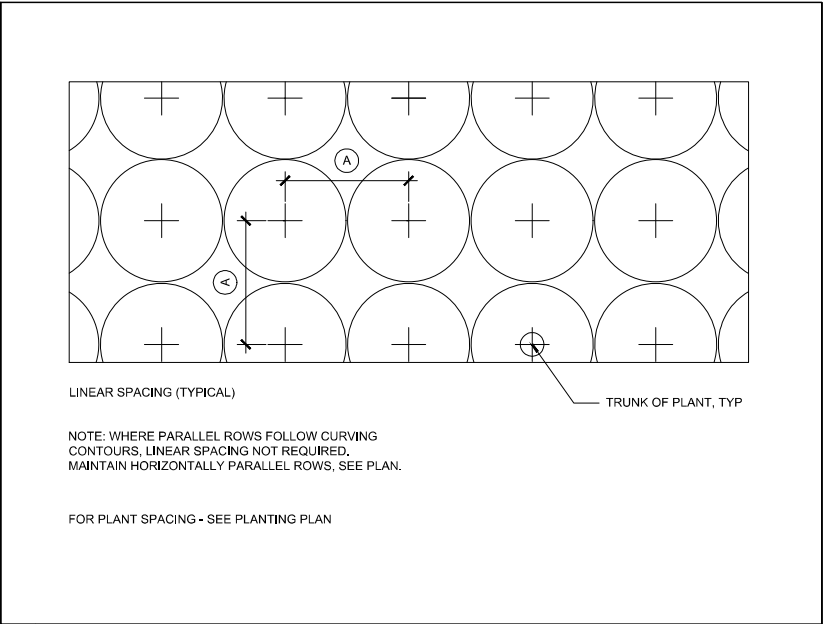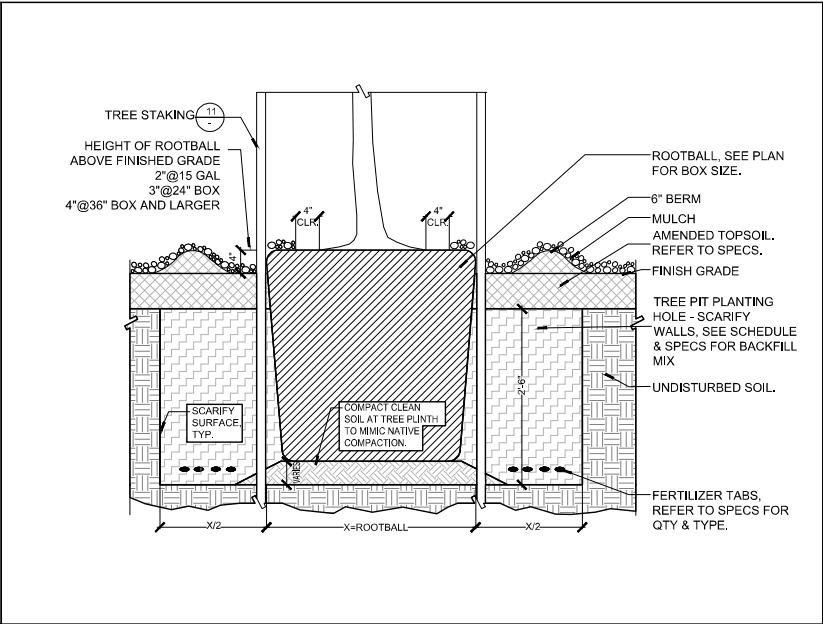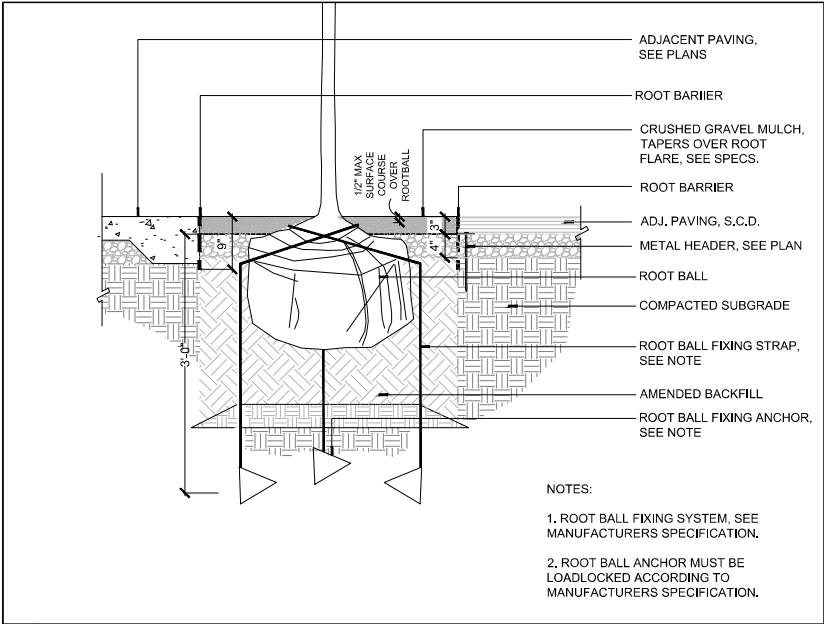


6 ROOT BALL ANCHOR NTS

4 TREE PLANTING NTS

1 PLANT SPACING - LINEAR NTS

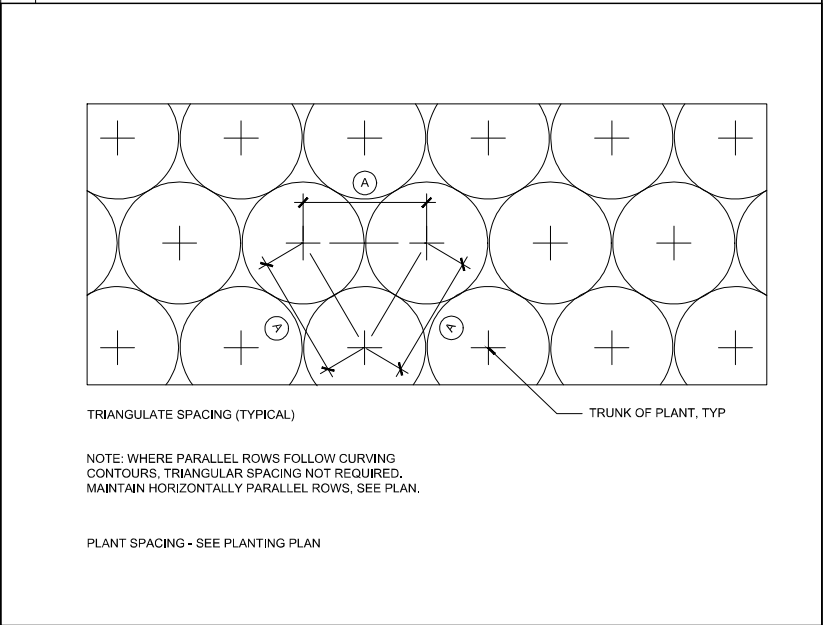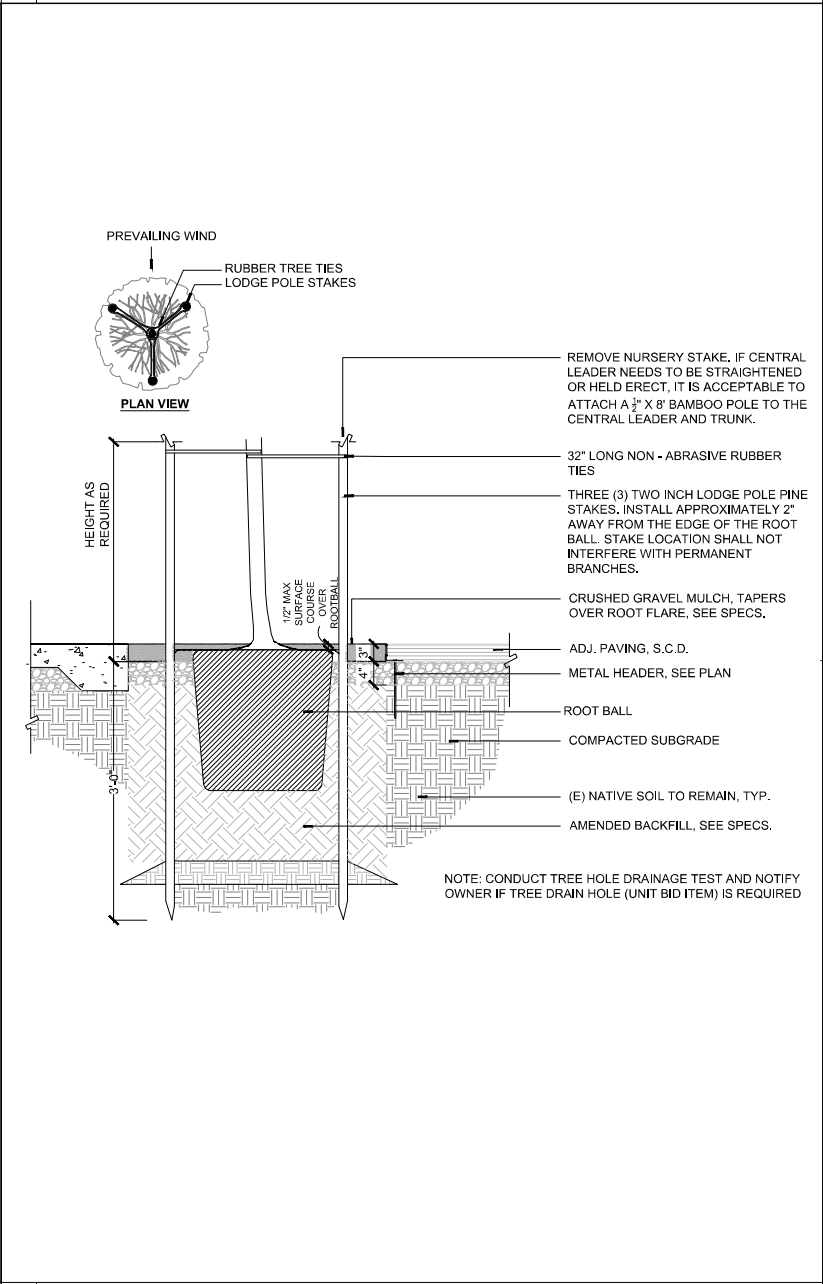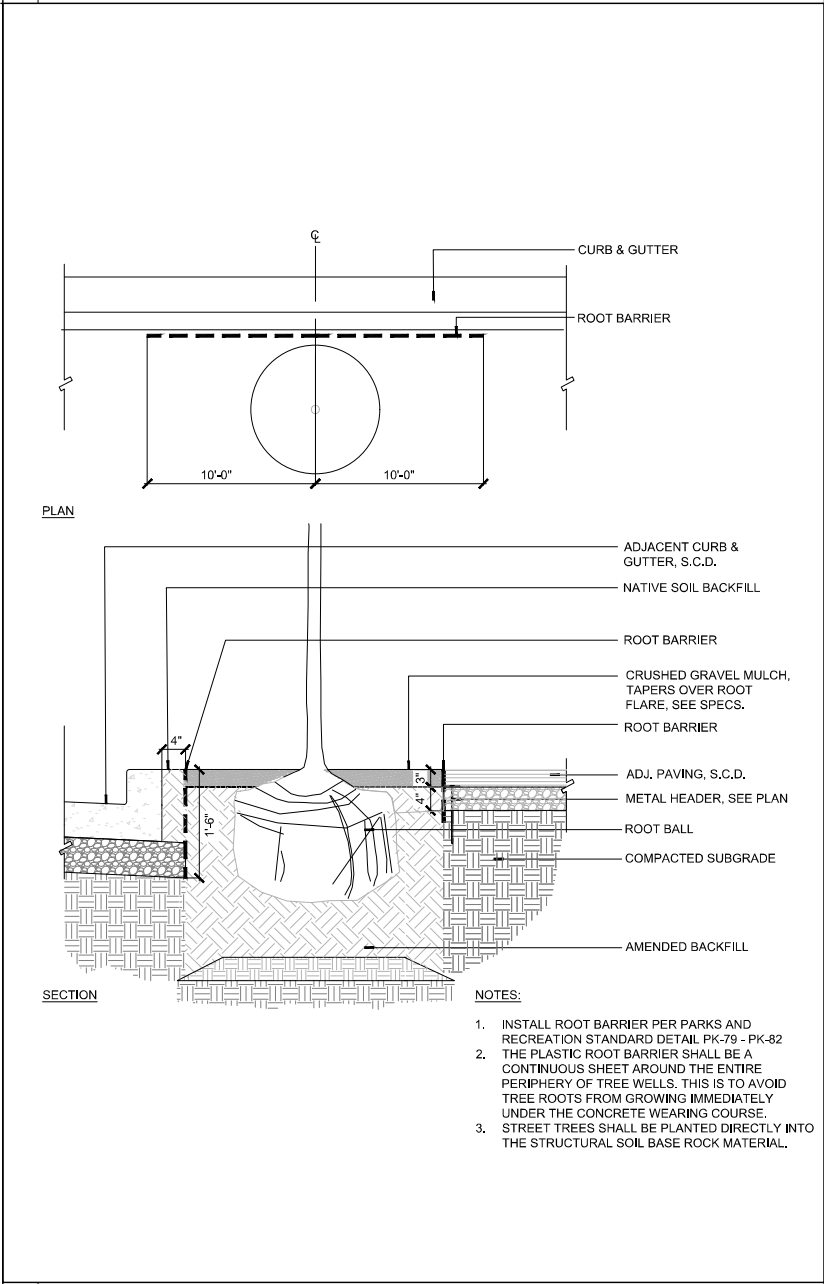


2 PLANT SPACING - TRIANGULAR NTS

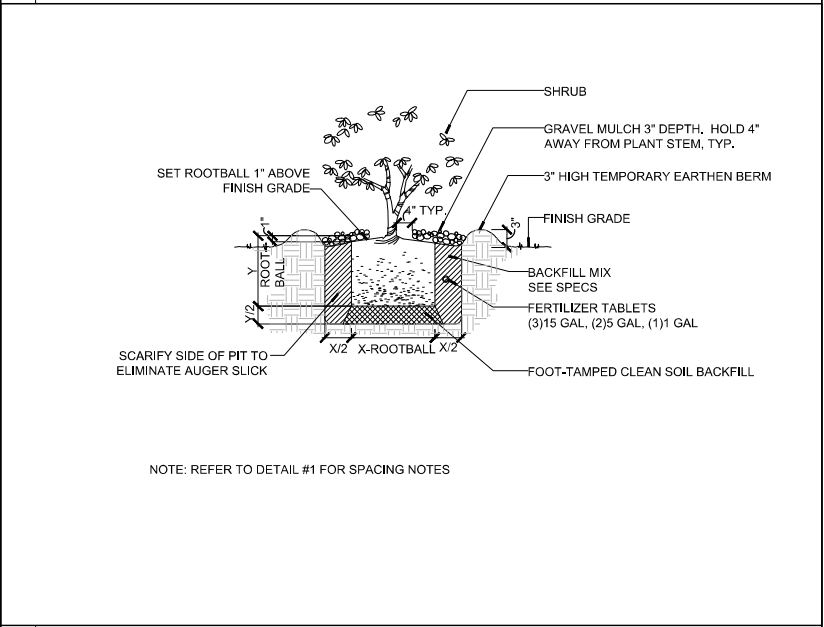

3 SHRUB PLANTING NTS

2025.07.17 SMP/MSPO SUBMITTAL
2025.04.23 SMP/MSPO SUBMITTAL
2024.12.20 SMP SUBMITTAL
2024.06.14 100% SCHEMATIC DESIGN
2023.11.29 80% SCHEMATIC DESIGN
2023.10.12 SITE MASTER PLAN SUBMITTAL

date issue description

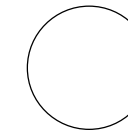

**333-385 MOFFETT
PARK DRIVE**
SUNNYVALE, CA 94089

project number: 23-387
date: 2024.12.20

LANDSCAPE PLANTING
DETAILS

L7.00

NOT FOR CONSTRUCTION

HGA

CLIENT
Ellis Partners
ONE SANSOME STREET, SUITE 1050
SAN FRANCISCO, CA 94104


ARCHITECT
HGA
222 BUTTER STREET, SUITE 500
SAN FRANCISCO, CA 94108
www.hga.com

CONSULTANT
BKF
285 SHORELINE DRIVE, SUITE 200
REDWOOD CITY, CA 94065
(650) 482-6300
www.bkf.com

LANDSCAPE
CREO
960 GARY ST #200
SAN FRANCISCO, CA 94102
CREO.LANDARCH.COM

2025.07.29 SMP SUBMITTAL REV-03
2025.07.29 MSDP SUBMITTAL REV-02
2025.04.30 SMP SUBMITTAL REV-02
2025.04.30 MSDP SUBMITTAL REV-01
2025.01.29 SMP MSDP SUBMITTAL
2023.11.03 90% SCHEMATIC DESIGN
2023.10.12 SITE MASTER PLAN SUBMITTAL

date issue description

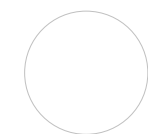


**333-385 MOFFETT
PARK DRIVE**
SUNNYVALE, CA 94089

project number: 22-387
date: 2025.01.15

SITE PLAN

A1.01

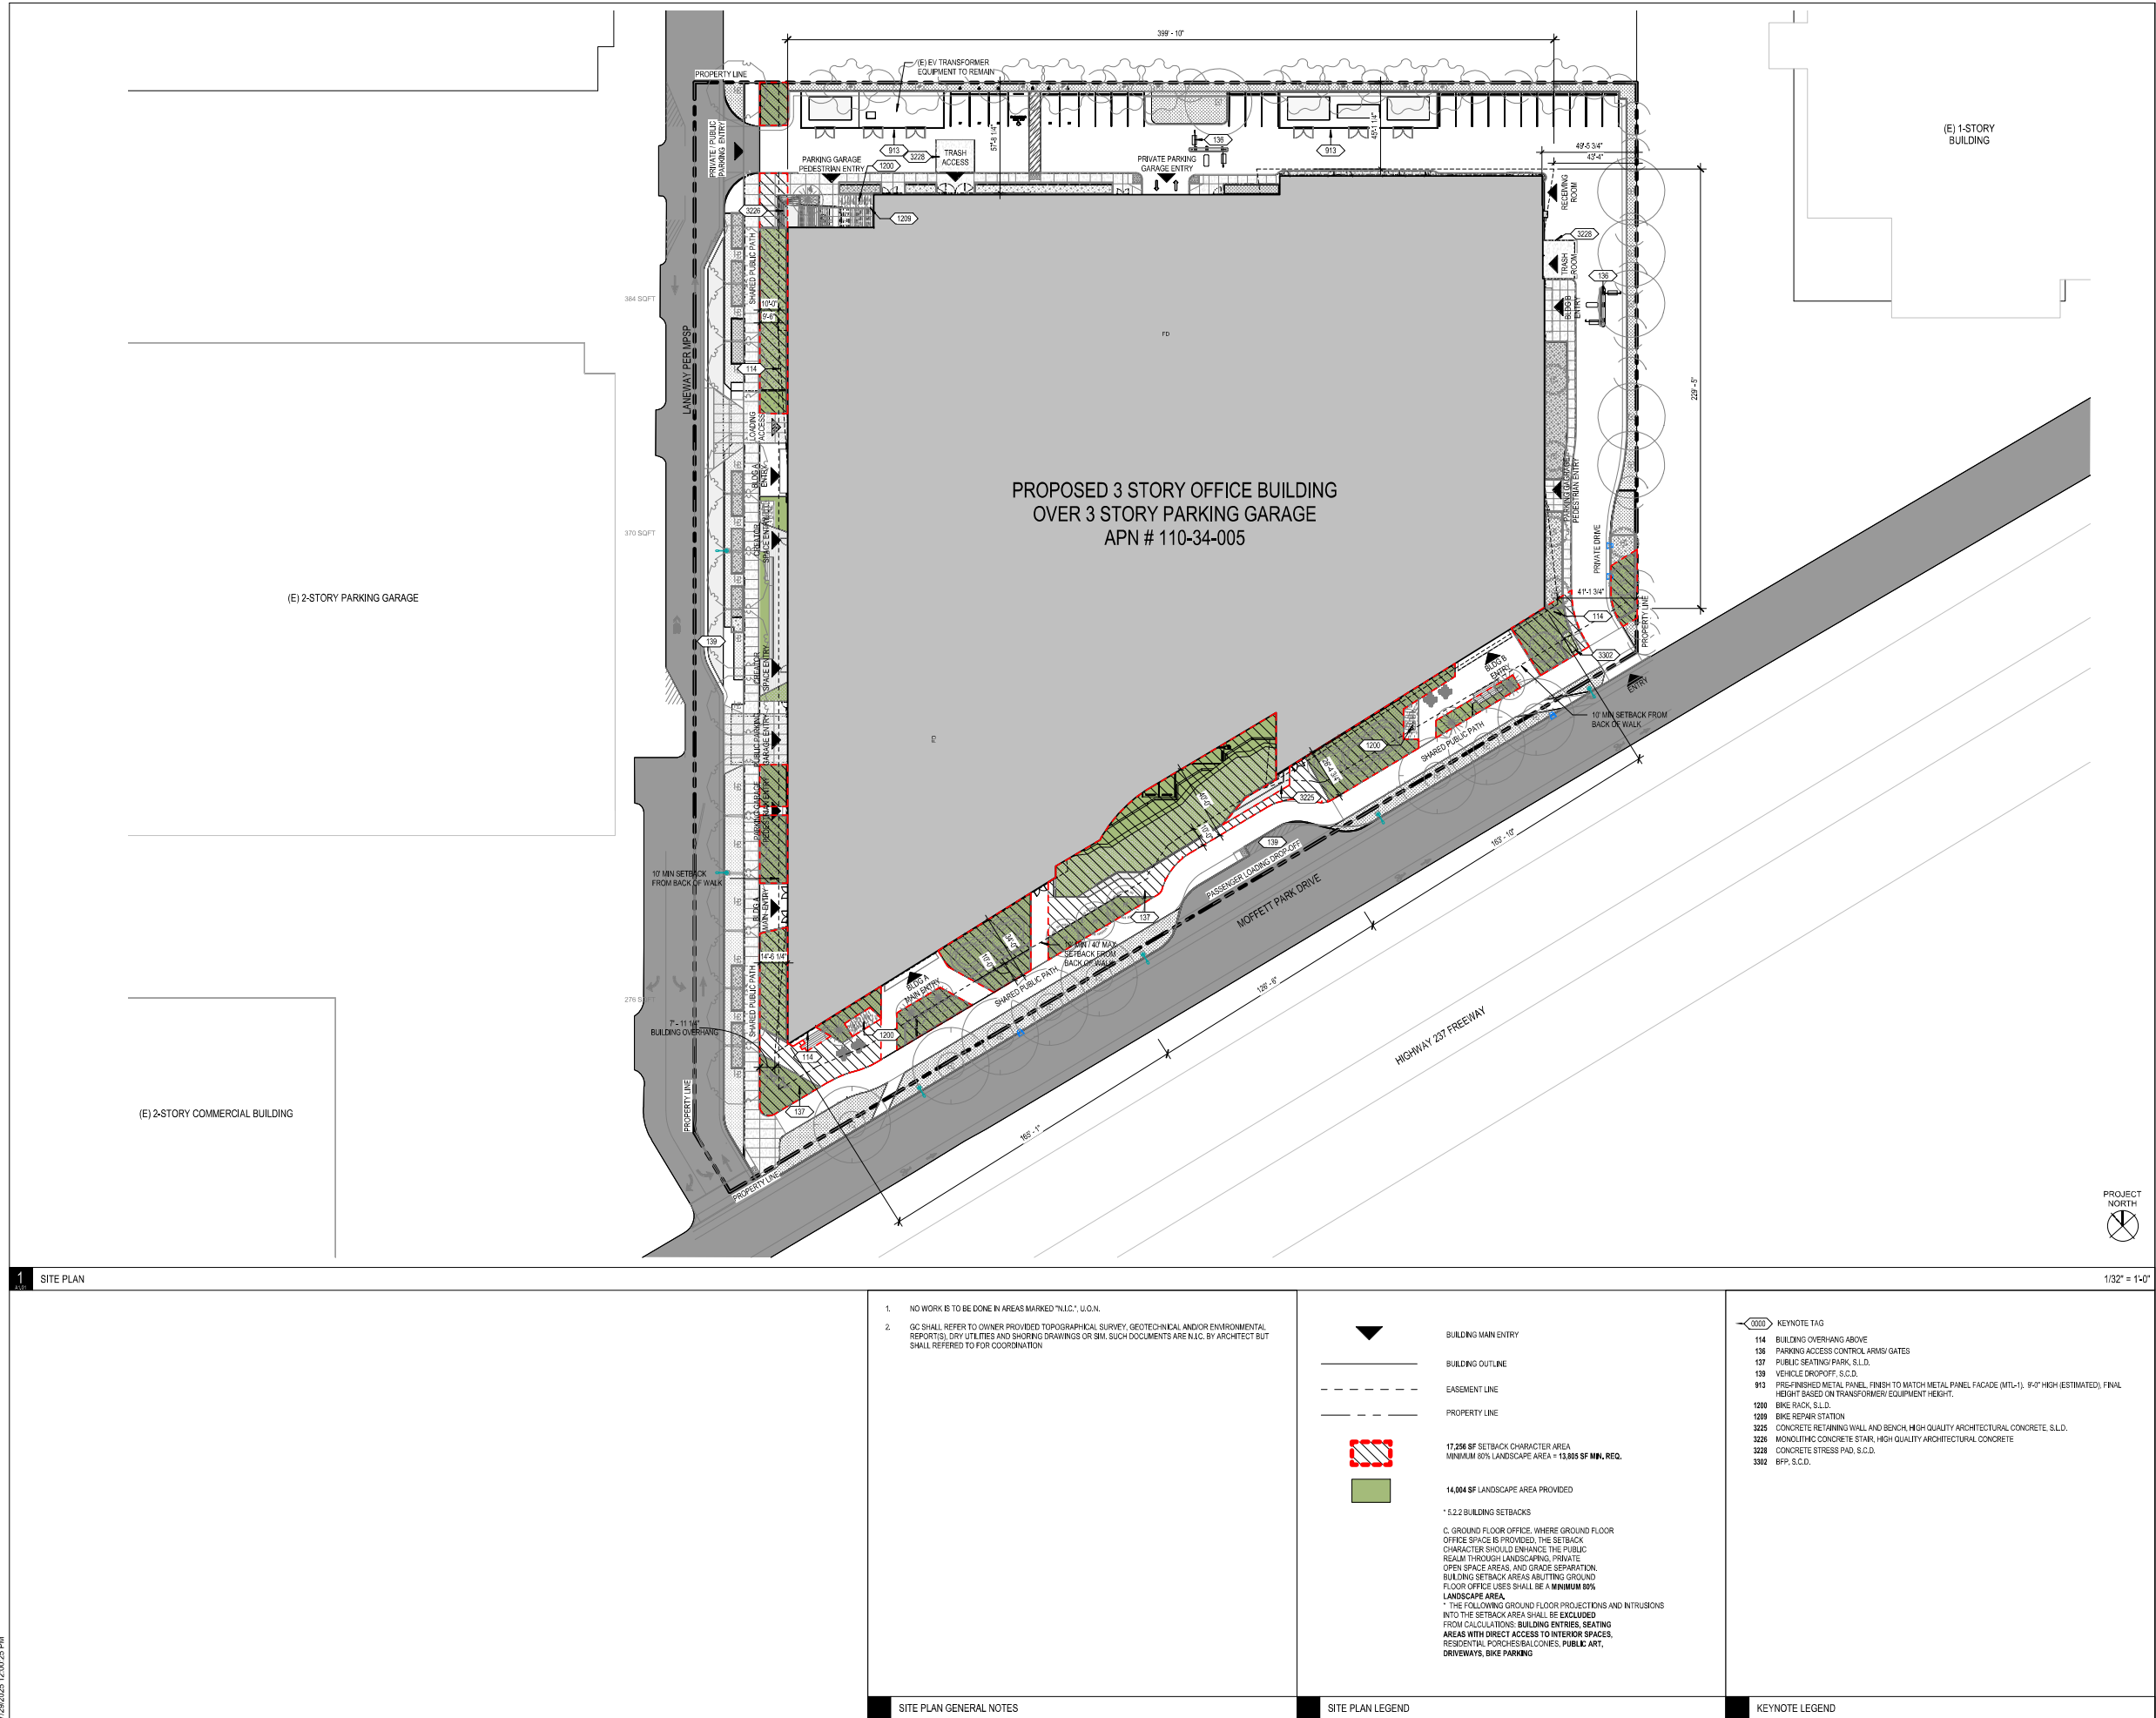

Copyright 2023 Hermal, Green and Abramson, Inc. All Rights Reserved. These Plans and/or Specifications are intended for the sole benefit of the client of Hermal, Green and Abramson, Inc. and may not be used, reused, copied, or reproduced in any form without the express written consent of Hermal, Green and Abramson, Inc.
File: A:\Autodesk\Civil3D\22-387_233 Moffett Park Drive\22-387_233 Moffett Park Drive.rvt
7/29/2025 2:07:25 PM


NOT FOR CONSTRUCTION

CLIENT
Ellis Partners
ONE SANSOME STREET, SUITE 1050
SAN FRANCISCO, CA 94104

ARCHITECT
HGA
222 SUTTER STREET, SUITE 500
SAN FRANCISCO, CA 94108
www.hga.com

CM
BKF
285 SHORELINE DRIVE, SUITE 200
REDWOOD CITY, CA 94065
(650) 482-6300
www.bkf.com

LANDSCAPE
CREO
460 GARY STREET, SUITE 400
SAN FRANCISCO, CA 94102
CREO.LANDARCH.COM

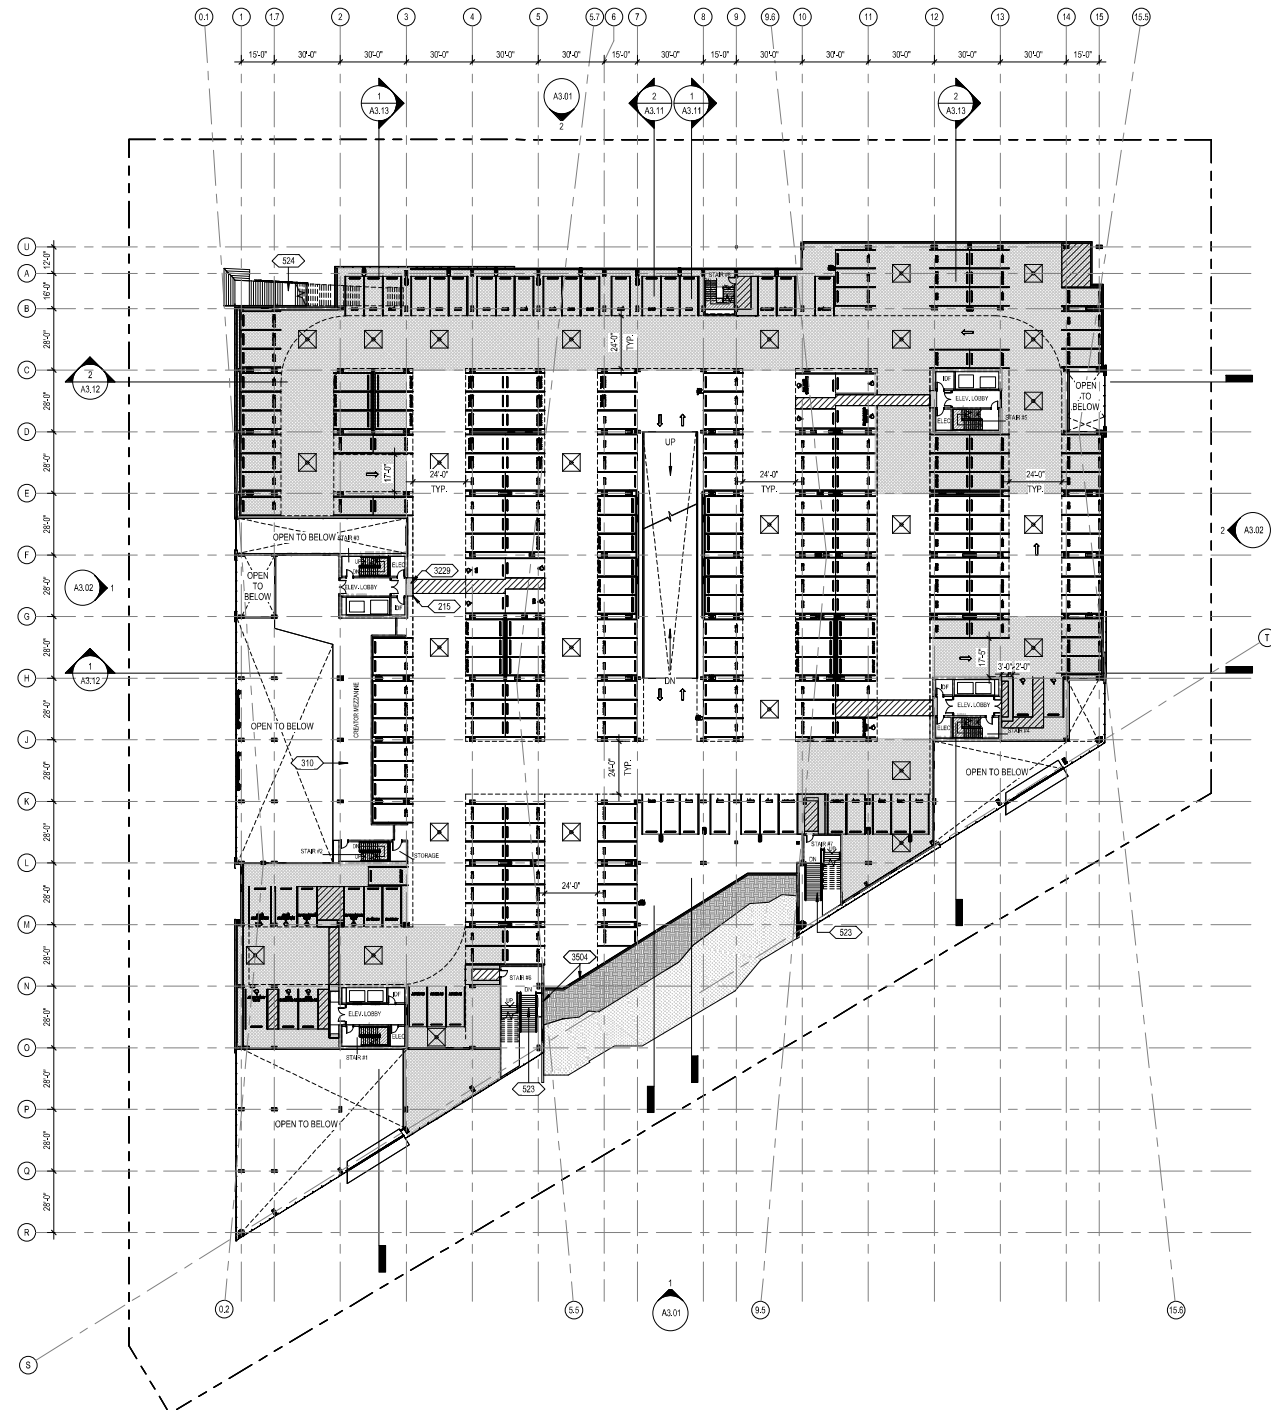

1 FLOOR PLAN - LEVEL 1/P2

1/32" = 1'-0"

- LEGEND**
- PARTITION TAG
 - CURTAIN WALL TAG
 - TRUNCATED DOMES
 - CONCRETE WALL
 - 1 HR. FIRE RATED WALL CONSTRUCTION
 - 2 HR. FIRE RATED WALL CONSTRUCTION
 - FIRE EXTINGUISHING CABINET, SEE FEC TABLE
 - FLOOR DRAIN
 - AREA DRAIN
 - LINEAR DRAIN
 - ROOF DRAIN
 - TRAFFIC COATING AREA
 - FIRE EXTINGUISHING CABINET TYPES**
 - FEC-A SURFACED MOUNTED
 - FEC-B SEMI-RECESS MOUNTED
 - FEC-C RECESS MOUNTED

- KEYNOTE LEGEND**
- KEYNOTE TAG
 - 215 CONCRETE SLAB FOR FUTURE MEZZANINE, S.S.D. RAILING AND FLOOR FINISH BY TENANT.
 - 523 CONCRETE FILLED STEEL STAIRS
 - 524 STEEL STAR WITH PRECAST CONCRETE STAIR TREADS.
 - 3229 DETECTABLE WARNING
 - 3504 CONCRETE WALL WITH HOT RUBBERIZED ASPHALTIC WATERPROOFING, S.S.D. LANDSCAPE AND FOAM BUILDUP ON STEPPED CONCRETE STRUCTURE, S.L.D.

#	date	issue description
2025.07.29	SMP SUBMITTAL REV-03	
2025.07.29	MSDP SUBMITTAL REV-02	
2025.04.30	SMP SUBMITTAL REV-02	
2025.04.30	MSDP SUBMITTAL REV-01	
2025.01.29	SMP MSDP SUBMITTAL	
2023.11.03	90% SCHEMATIC DESIGN	
2023.10.12	SITE MASTER PLAN SUBMITTAL	



**333-385 MOFFETT
PARK DRIVE**
SUNNYVALE, CA 94089

project number: 22-387
date: 2025.01.15

FLOOR PLAN - LEVEL
1/P2

A2.01.2

NOT FOR CONSTRUCTION

CLIENT
Ellis Partners
ONE SANSOME STREET, SUITE 1050
SAN FRANCISCO, CA 94104


ARCHITECT
HGA
222 SUTTER STREET, SUITE 500
SAN FRANCISCO, CA 94108
www.hga.com

CONSULTANT
BKF
285 SHORELINE DRIVE, SUITE 200
REDWOOD CITY, CA 94065
(650) 482-6300
www.bkf.com

LANDSCAPE
CREO
460 GARY STREET, SUITE 400
SAN FRANCISCO, CA 94102
CREO.LANDARCH.COM

2025.07.29 SMP SUBMITTAL REV-03
2025.07.29 MSDP SUBMITTAL REV-02
2025.04.30 SMP SUBMITTAL REV-02
2025.04.30 MSDP SUBMITTAL REV-01
2025.01.29 SMP/MSDP SUBMITTAL
2023.11.03 90% SCHEMATIC DESIGN
2023.10.12 SITE MASTER PLAN SUBMITTAL

date issue description

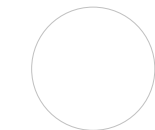


**333-385 MOFFETT
PARK DRIVE**
SUNNYVALE, CA 94089

project number: 22-387
date: 2025.01.15

**FLOOR PLAN - LEVEL
1/P3**

A2.01.3

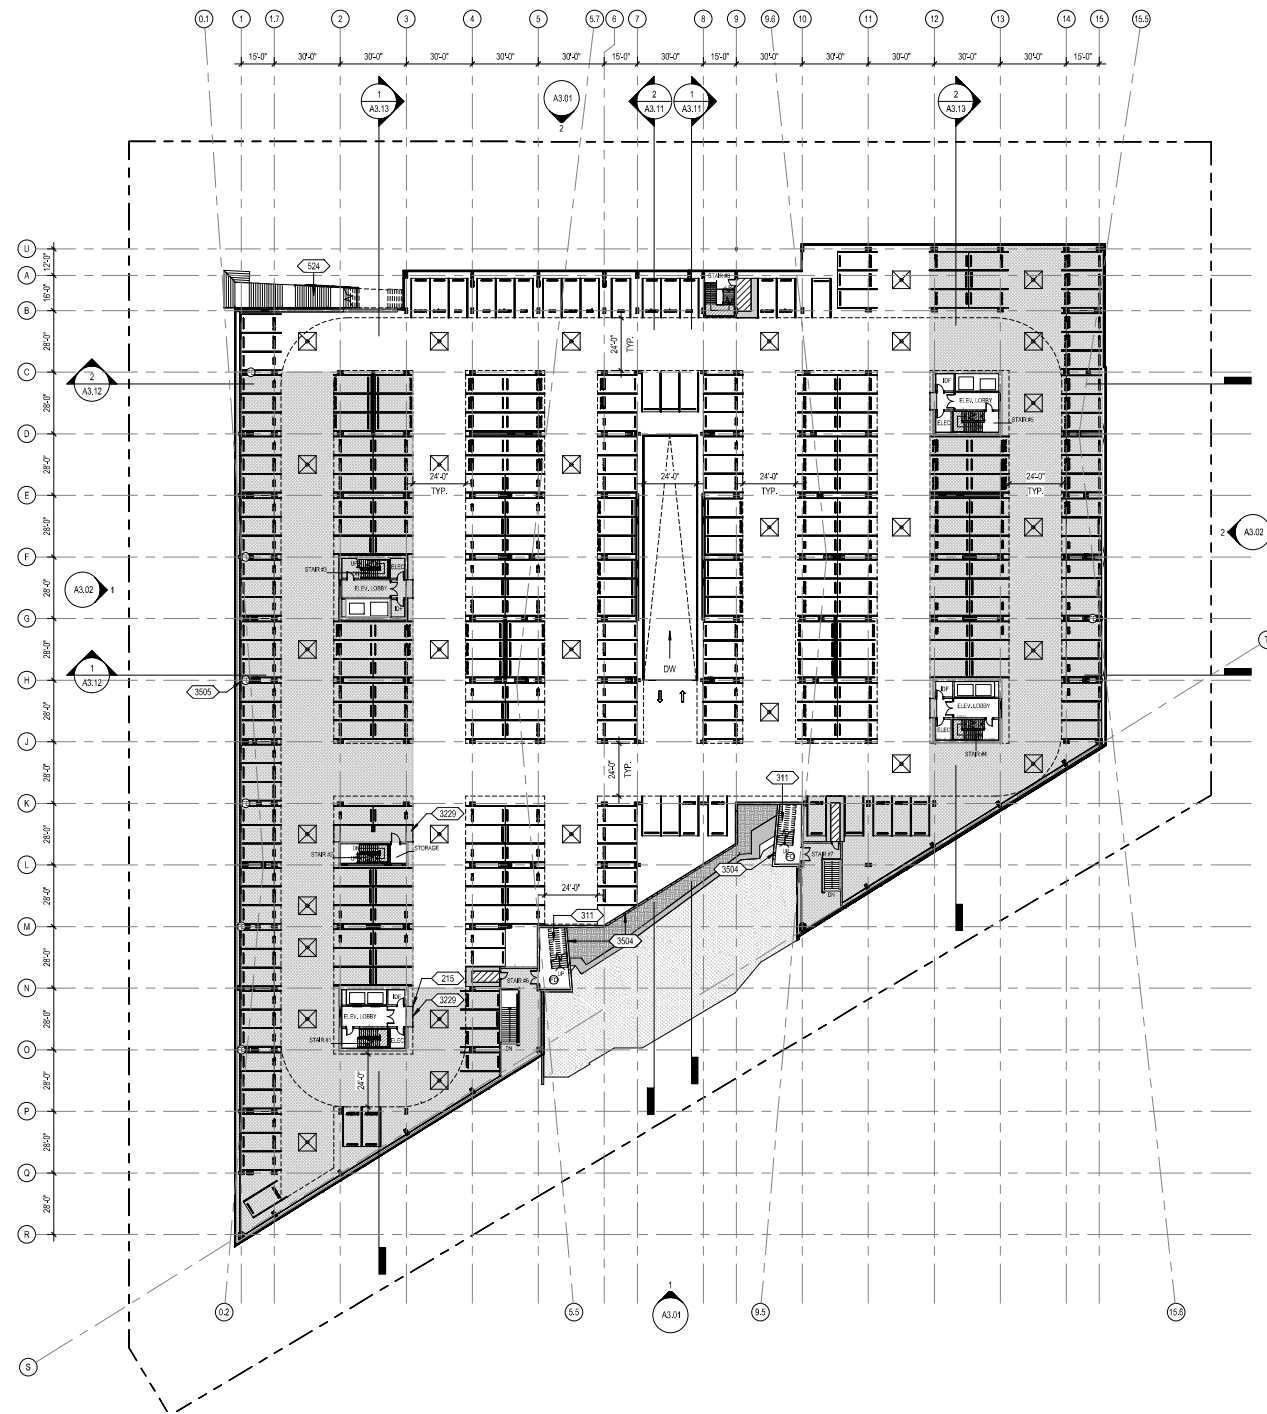

1/32" = 1'-0"

1 FLOOR PLAN - LEVEL 1/P3

- LEGEND**
- KEYNOTE TAG**
 - 215** GALVANIZED STEEL STAIRS WITH PRECAST CONCRETE STAIR TREADS, S.I.D.
 - 311** STEEL STAIR WITH PRECAST CONCRETE STAIR TREADS.
 - 524** DETECTABLE WARNING
 - 3229** CONCRETE WALL WITH HOT RUBBERIZED ASPHALTIC WATERPROOFING, S.S.D. LANDSCAPE AND FOAM BUILDUP ON STEPPED CONCRETE STRUCTURE, S.I.D.
 - 3504** SLOPED CONCRETE TO DRAIN, 2" DROP, S.S.D.

FLOOR PLAN LEGEND

KEYNOTE LEGEND

NOT FOR CONSTRUCTION

CLIENT
Ellis Partners
ONE SANSOME STREET, SUITE 1050
SAN FRANCISCO, CA 94104

ARCHITECT
HGA
222 GUTTER STREET, SUITE 500
SAN FRANCISCO, CA 94108
www.hga.com

CM
BKF
285 SHORELINE DRIVE, SUITE 200
REDWOOD CITY, CA 94065
(650) 452-6300
www.bkf.com

LANDSCAPE
CREO
960 GARY STREET #200
SAN FRANCISCO, CA 94102
CREO.LANDARCH.COM

2025.07.29 SMP SUBMITTAL REV-03
2025.07.29 MSDP SUBMITTAL REV-02
2025.04.30 SMP SUBMITTAL REV-02
2025.04.30 MSDP SUBMITTAL REV-01
2025.01.29 SMP MSDP SUBMITTAL
2023.11.03 90% SCHEMATIC DESIGN
2023.10.12 SITE MASTER PLAN SUBMITTAL


date issue description

**333-385 MOFFETT
PARK DRIVE**
SUNNYVALE, CA 94089

project number: 22-387
date: 2025.01.15

**FLOOR PLAN - LEVEL
2**

A2.02

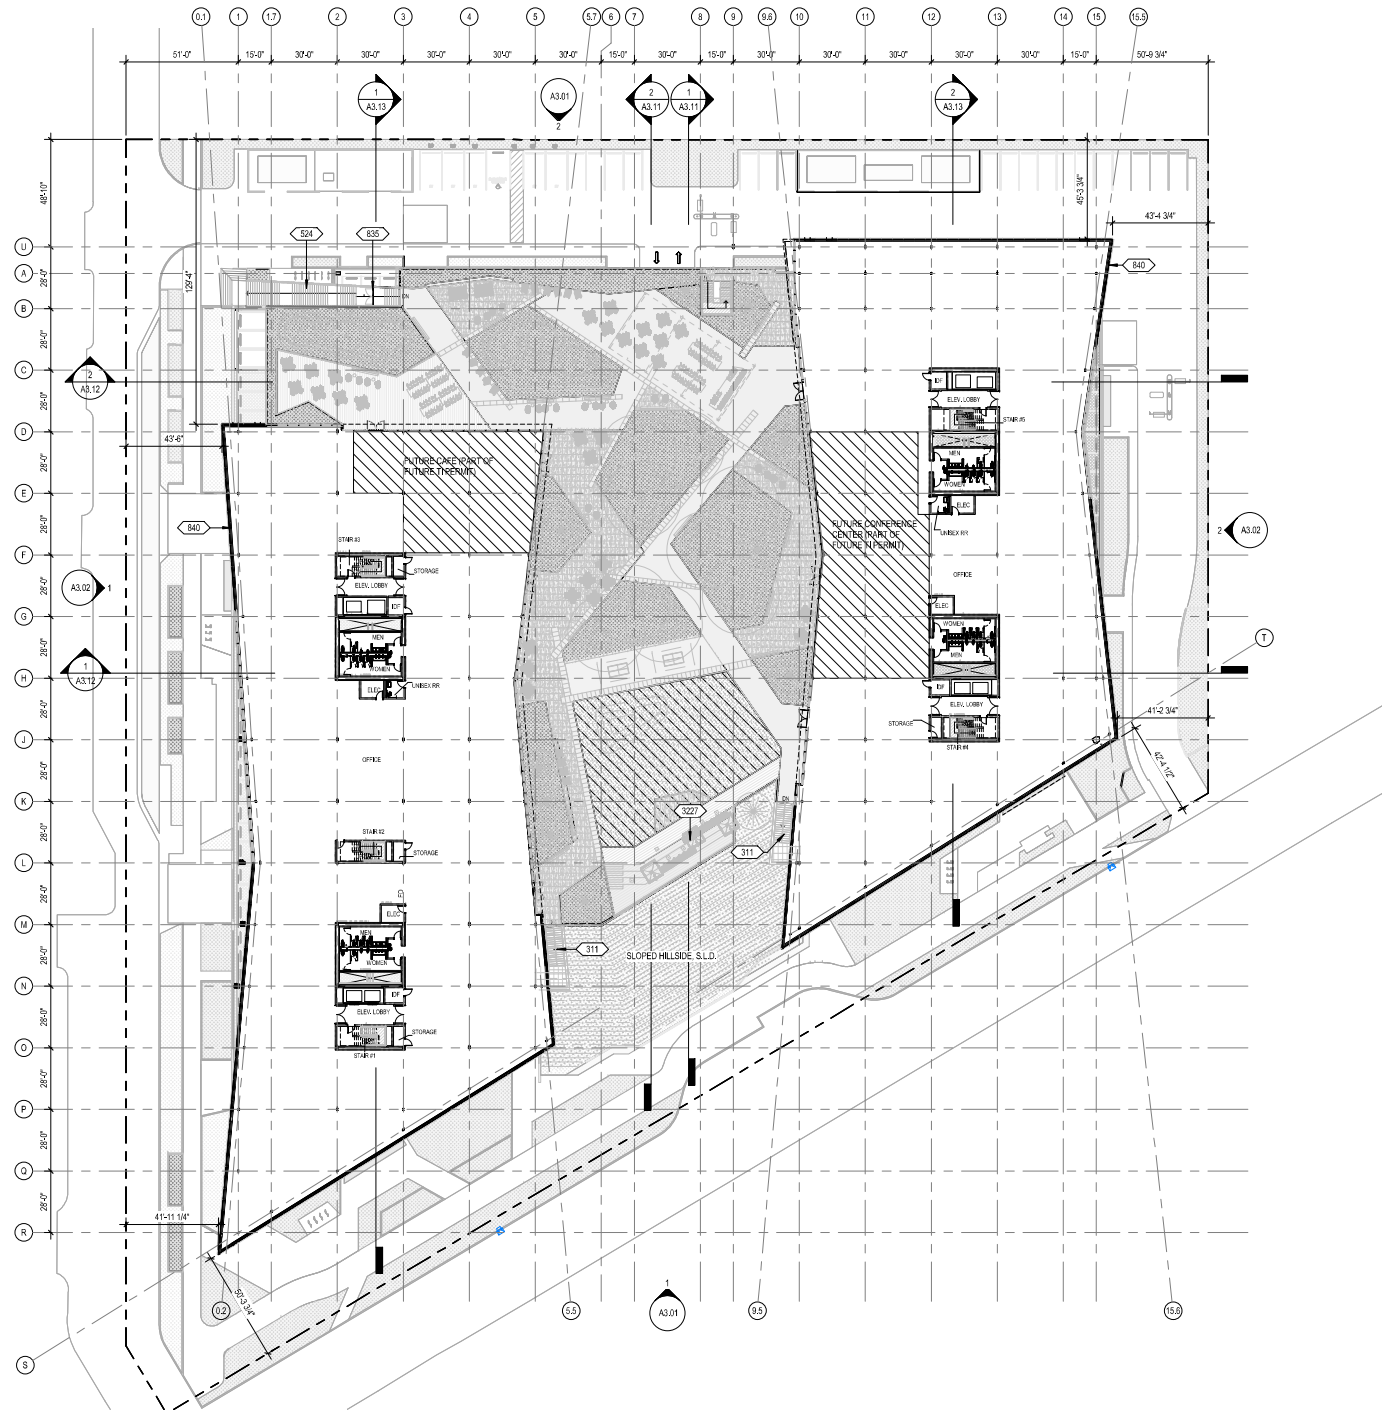

1/32" = 1'-0"

1 FLOOR PLAN - LEVEL 2

- LEGEND**
- KEYNOTE TAG**
 - CURTAIN WALL TAG**
 - TRUNCATED DOMES**
 - CONCRETE WALL**
 - 1 HR. FIRE RATED WALL CONSTRUCTION**
 - 2 HR. FIRE RATED WALL CONSTRUCTION**
 - FIRE EXTINGUISHING CABINET, SEE FEC TABLE**
 - FLOOR DRAIN**
 - AREA DRAIN**
 - LINEAR DRAIN**
 - ROOF DRAIN**
 - TRAFFIC COATING AREA**
 - FIRE EXTINGUISHING CABINET TYPES**
 - FEC-A SURFACED MOUNTED
 - FEC-B SEMI-RECESS MOUNTED
 - FEC-C RECESS MOUNTED

FLOOR PLAN LEGEND

- KEYNOTE LEGEND**
- 311** GALVANIZED STEEL STAIRS WITH PRECAST CONCRETE STAIR TREADS, S.L.D.
 - 524** STEEL STAIR WITH PRECAST CONCRETE STAIR TREADS.
 - 835** 8FT TALL SECURITY GATES
 - 840** GLASS CURTAIN WALL, SEE ELEVATIONS FOR GLASS TYPE
 - 3227** WOOD DECK AND TIERED SEATING, S.L.D.

KEYNOTE LEGEND

Copyright 2023 Hermal, Green and Abramson, Inc. All Rights Reserved. These Plans and/or Specifications are intended for the sole benefit of the client of Hermal, Green and Abramson, Inc. and may not be used, reused, copied, or reproduced in any form without the express written consent of Hermal, Green and Abramson, Inc.
By: Autodesk Cloud/22-387_230 Moffett Park Drive/22-387_230 Moffett Park Drive.rvt
7/29/2025 2:00:49 PM

NOT FOR CONSTRUCTION


HGA

CLIENT
Ellis Partners
ONE SANSOME STREET, SUITE 1050
SAN FRANCISCO, CA 94104

ARCHITECT
HGA
222 GUTTER STREET, SUITE 500
SAN FRANCISCO, CA 94108
www.hga.com

CONTRACTOR
BKF
285 SHORELINE DRIVE, SUITE 200
REDWOOD CITY, CA 94065
(650) 452-6300
www.bkf.com

LANDSCAPE
CREO
460 GARY STREET, SUITE 400
SAN FRANCISCO, CA 94102
CREO.LANDARCH.COM

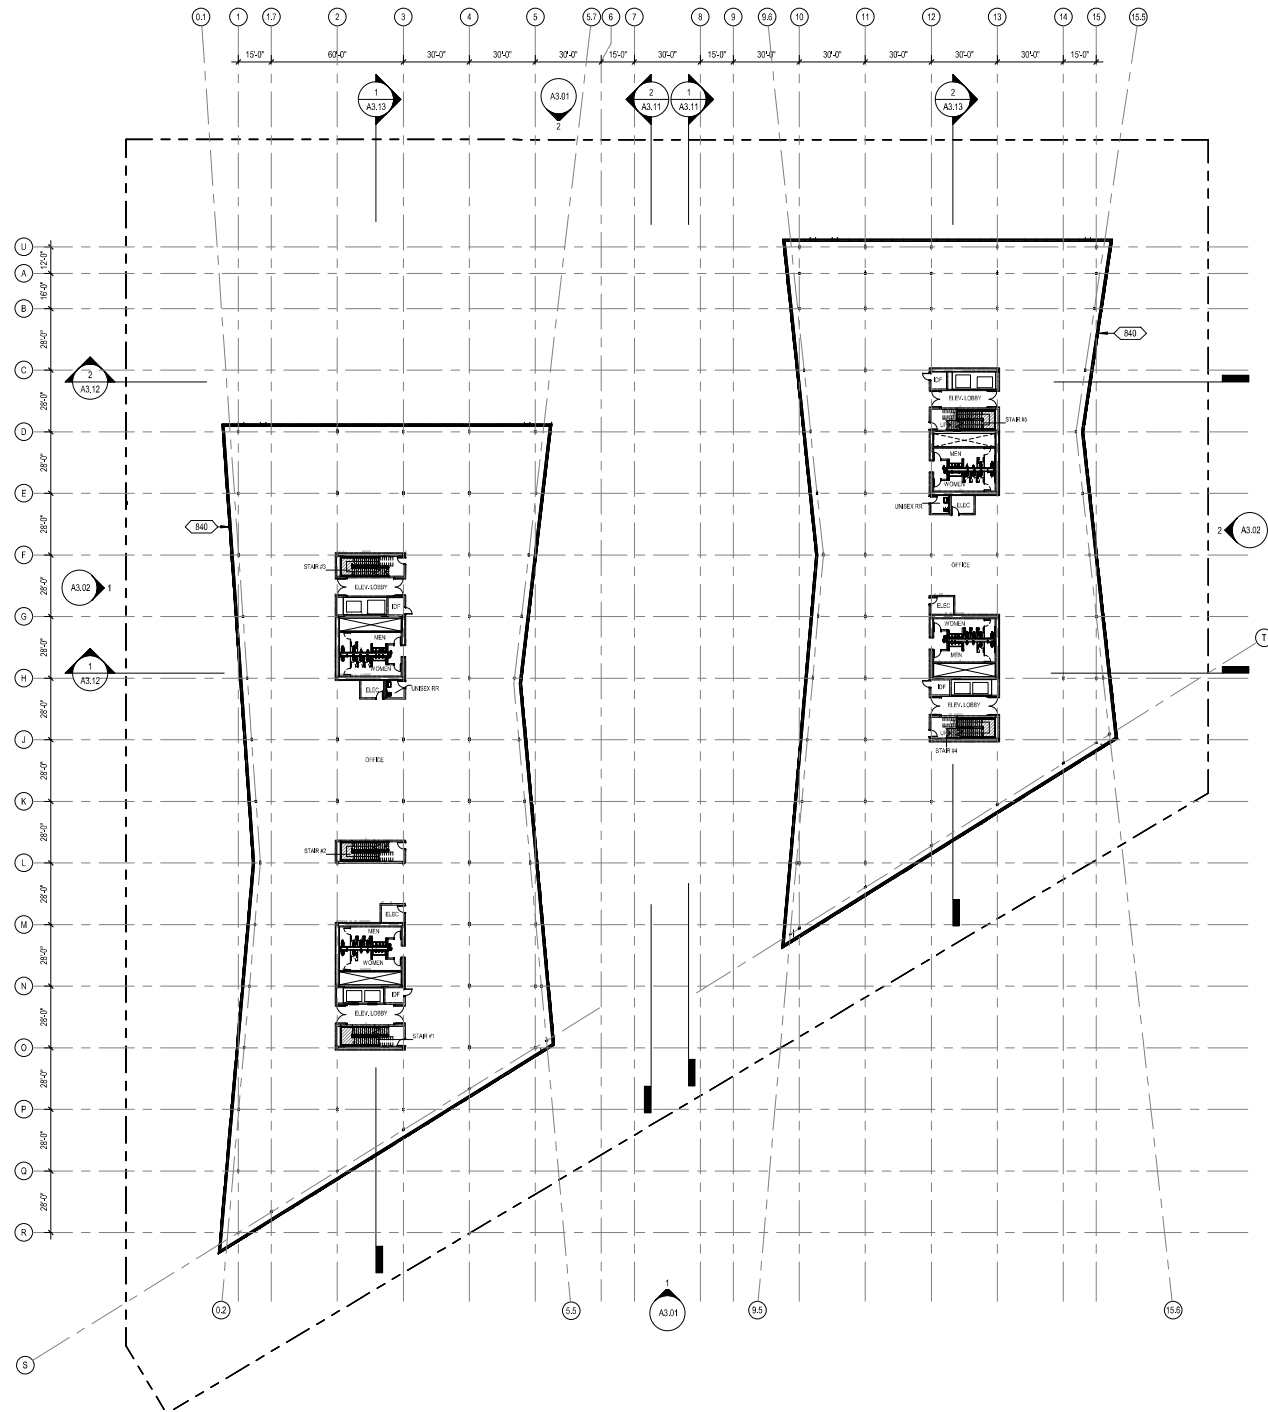

1 FLOOR PLAN - LEVEL 4


1/32" = 1'-0"

- FLOOR PLAN LEGEND**
- A3.01 PARTITION TAG
 - ◇ CW 000 CURTAIN WALL TAG
 - TRUNCATED DOMES
 - CONCRETE WALL
 - 1 HR. FIRE RATED WALL CONSTRUCTION
 - 2 HR. FIRE RATED WALL CONSTRUCTION
 - FIRE EXTINGUISHING CABINET, SEE FEC TABLE
 - FLOOR DRAIN
 - AREA DRAIN
 - LINEAR DRAIN
 - ROOF DRAIN
 - TRAFFIC COATING AREA
 - FIRE EXTINGUISHING CABINET TYPES
 - FEC-A SURFACED MOUNTED
 - FEC-B SEMI-RECESS MOUNTED
 - FEC-C RECESS MOUNTED

- KEYNOTE LEGEND**
- ◇ 840 KEYNOTE TAG
 - 840 GLASS CURTAIN WALL, SEE ELEVATIONS FOR GLASS TYPE

2025.07.29 SMP SUBMITTAL REV-03
2025.07.29 MSDP SUBMITTAL REV-02
2025.04.30 SMP SUBMITTAL REV-02
2025.04.30 MSDP SUBMITTAL REV-01
2025.01.29 SMP/MSDP SUBMITTAL
2023.11.03 90% SCHEMATIC DESIGN
2023.10.12 SITE MASTER PLAN SUBMITTAL

date issue description

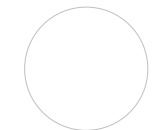

**333-385 MOFFETT
PARK DRIVE**
SUNNYVALE, CA 94089

project number: 22-387
date: 2025.01.15

FLOOR PLAN - LEVEL
3

A2.03

NOT FOR CONSTRUCTION


HGA

CLIENT
Ellis Partners
ONE SANSOME STREET, SUITE 1050
SAN FRANCISCO, CA 94104

ARCHITECT
HGA
222 GUTTER STREET, SUITE 500
SAN FRANCISCO, CA 94108
www.hga.com

CONTRACTOR
BKF
285 SHORELINE DRIVE, SUITE 200
REDWOOD CITY, CA 94065
(650) 452-6300
www.bkf.com

LANDSCAPE
CREO
460 GARY STREET, SUITE 400
SAN FRANCISCO, CA 94102
CREO.LANDARCH.COM

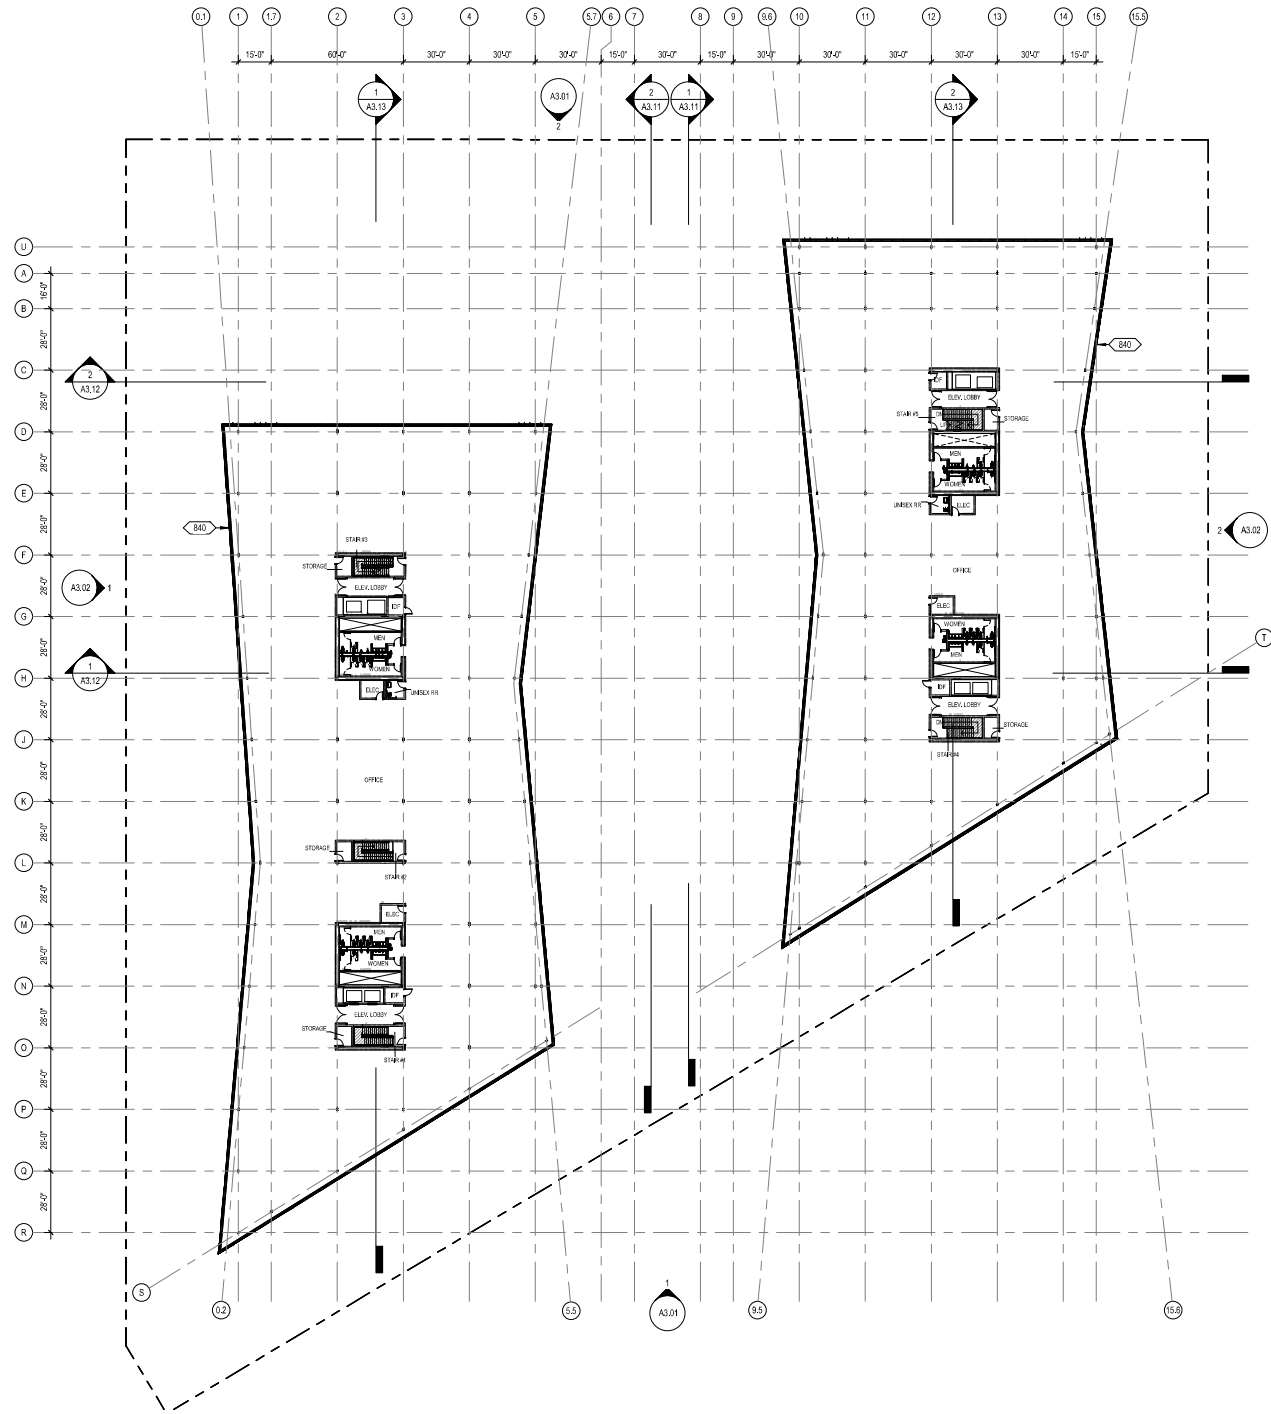

1 FLOOR PLAN - LEVEL 5

1/32" = 1'-0"

- A3.01 PARTITION TAG
- ◇ CW 000 CURTAIN WALL TAG
- TRUNCATED DOMES
- CONCRETE WALL
- 1 HR. FIRE RATED WALL CONSTRUCTION
- 2 HR. FIRE RATED WALL CONSTRUCTION
- FIRE EXTINGUISHING CABINET, SEE FEC TABLE
- FLOOR DRAIN
- AREA DRAIN
- LINEAR DRAIN
- ROOF DRAIN
- TRAFFIC COATING AREA
- FIRE EXTINGUISHING CABINET TYPES**
- FEC-A SURFACED MOUNTED
- FEC-B SEMI-RECESS MOUNTED
- FEC-C RECESS MOUNTED


- ◇ 840 KEYNOTE TAG
- 840 GLASS CURTAIN WALL, SEE ELEVATIONS FOR GLASS TYPE

FLOOR PLAN LEGEND

KEYNOTE LEGEND

2025.07.29 SMP SUBMITTAL REV-03
2025.07.29 MSDP SUBMITTAL REV-02
2025.04.30 SMP SUBMITTAL REV-02
2025.04.30 MSDP SUBMITTAL REV-01
2025.01.29 SMP/MSDP SUBMITTAL
2023.11.03 90% SCHEMATIC DESIGN
2023.10.12 SITE MASTER PLAN SUBMITTAL

date issue description

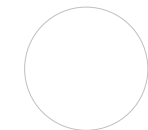

**333-385 MOFFETT
PARK DRIVE**

SUNNYVALE, CA 94089

project number: 22-387
date: 2025.01.15

FLOOR PLAN - LEVEL
4

A2.04

NOT FOR CONSTRUCTION

LANDSCAPE
CREO
466 GEARY ST #300
SAN FRANCISCO, CA 94102
CREOLANDARCH.COM



0000	KEYNOTE TAG
1116	SOLAR PANEL ARRAY; SEE ELECTRICAL NARRATIVE FOR REQUIREMENTS, GFC TO INCLUDE ALL COMPONENTS OF SOLAR ARRAY INCLUDING STRUCTURAL, SUPPORTS, AND ELECTRICAL INFRASTRUCTURE
2127	POOL DRAIN & OVERFLOW, S.P.D.
2302	CORRUGATED METAL PANEL MECHANICAL SHEET (17" LATH) ON PANTALANIZED STEEL STRUCTURE
3000	TOP OF CURTAIN WALL AND NECESSARY PARAPET; SEE DETAILS ON 04-X
3001	TOP OF STAIR, ELECTRICAL AND EQUIPMENT ROOMS; CORRUGATED METAL PANEL WALLS, PARAPET AND CAPS, SINGLE PLY ROOFING TO TOP OF ROOFS
3002	TOP OF ELEVATOR SHAFTS AND MECHANICAL SHAFT; SINGLE PLY ROOFING AND WALLS
3003	SINGLE PLY ROOFING, WITH PPMAs TO STRUCTURAL PENETRATIONS, PROVIDE 1" ROOF DRAIN AND OVERFLOW PER STRUCTURE, 2.08% MIN SLOPE TO DRAIN, TYPICAL. ROOF DRAINS ARE STANDARD 14" I.D., ROOF DRAINS

KEYNOTE LEGEND

	date	issue description
---	------	-------------------

project number: 22-387
date: 2025.01.15

A2.06

NOT FOR CONSTRUCTION


HGA

CLIENT
Ellis Partners
ONE SANSOME STREET, SUITE 1050
SAN FRANCISCO, CA 94104

ARCHITECT
HGA
222 GUTTER STREET, SUITE 500
SAN FRANCISCO, CA 94108
www.hga.com


CM
BKF
285 SHORELINE DRIVE, SUITE 200
REDWOOD CITY, CA 94065
(650) 482-6300
www.bkf.com

LANDSCAPE
CREO
460 GARY ST #200
SAN FRANCISCO, CA 94102
CREO.LANDARCH.COM

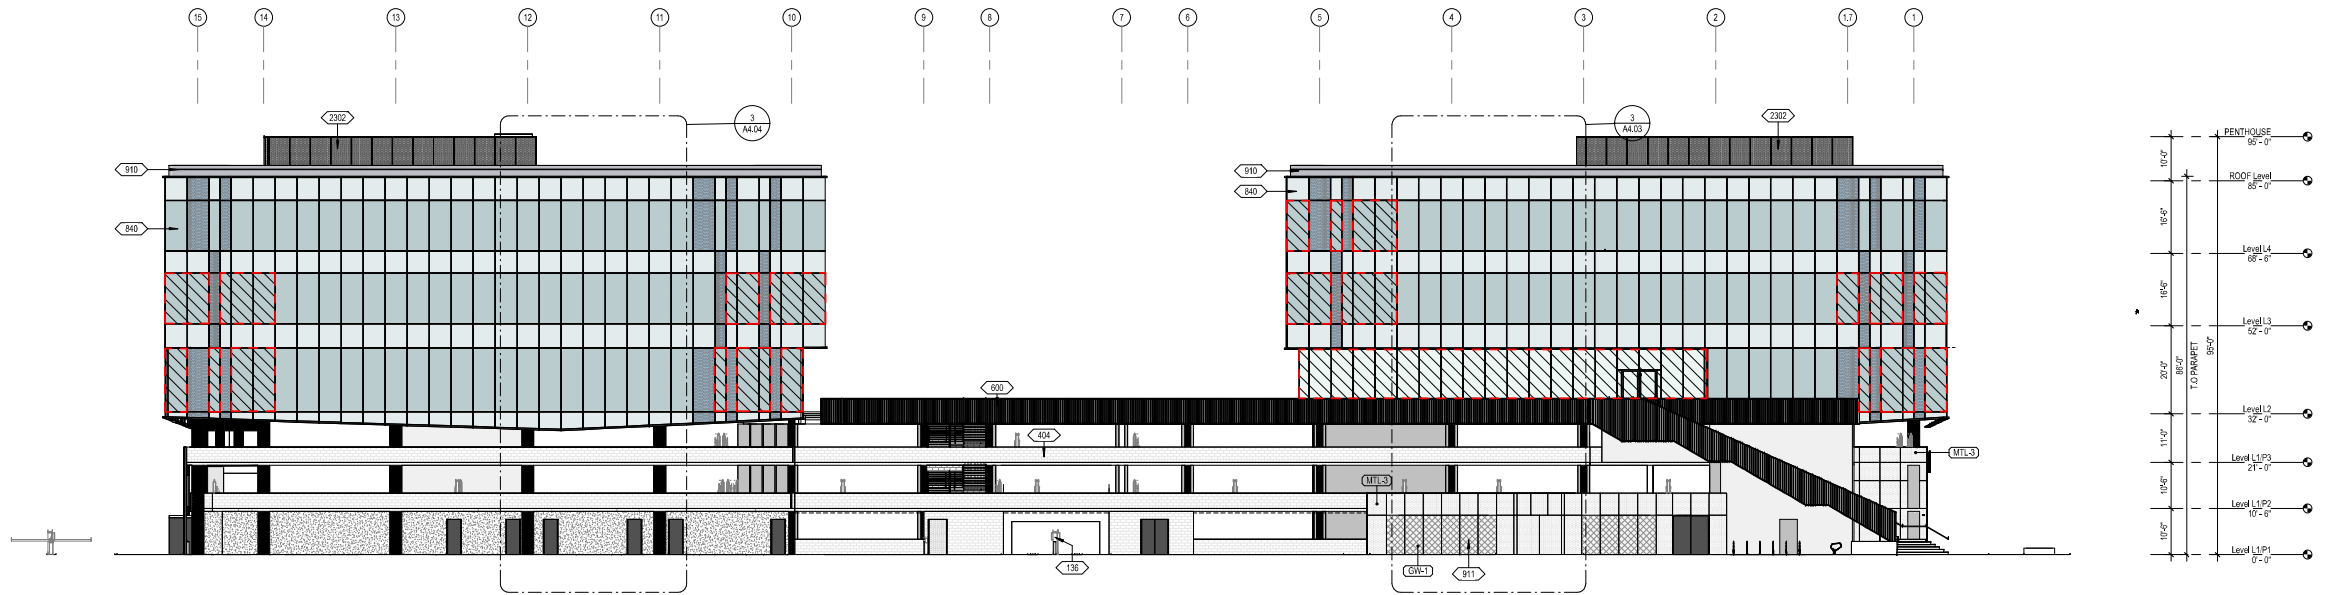


2 NORTH ELEVATION

1/16" = 1'-0"

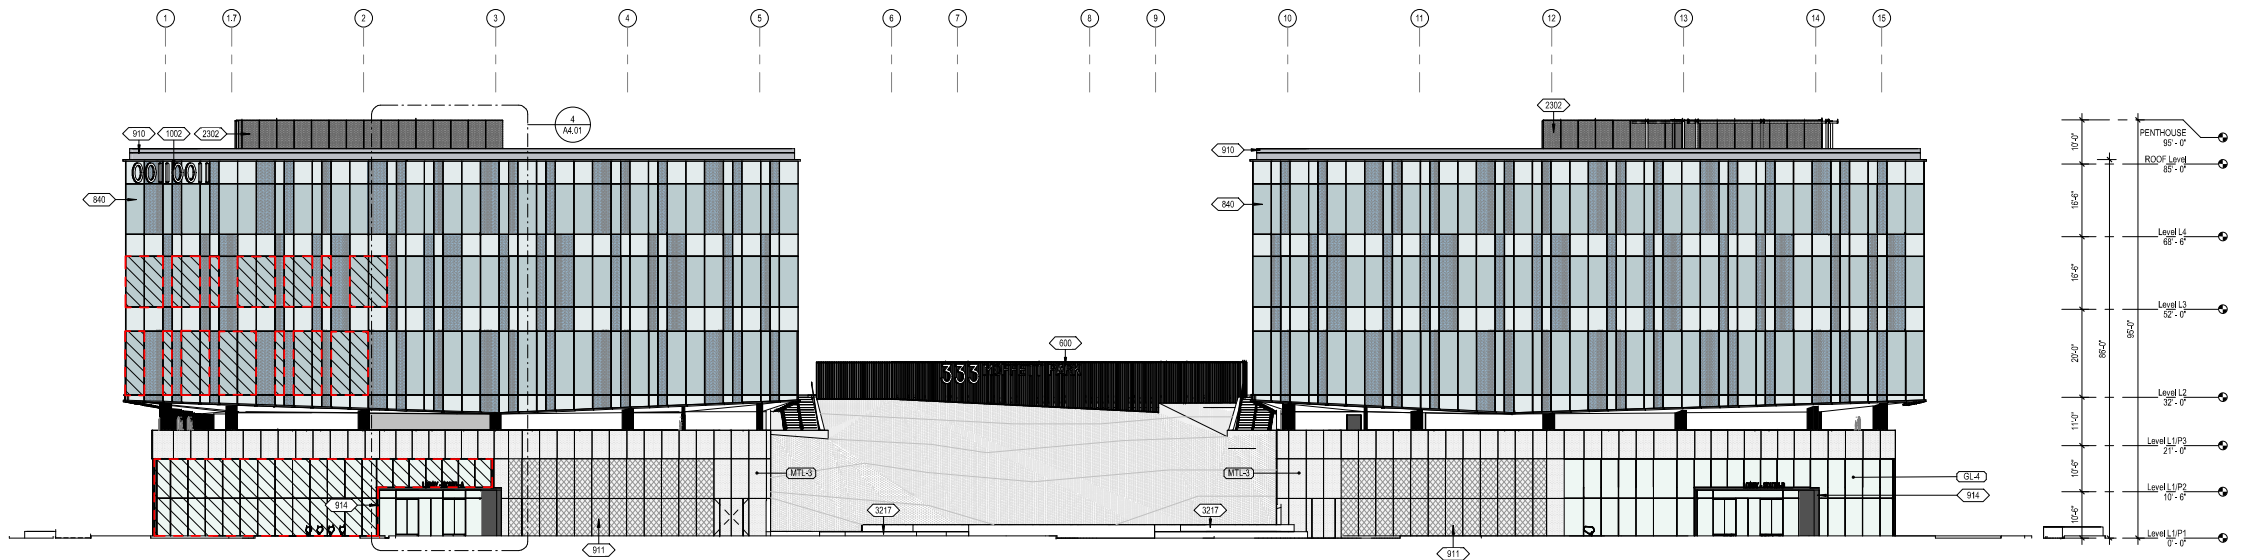

1 SOUTH ELEVATION

1/16" = 1'-0"

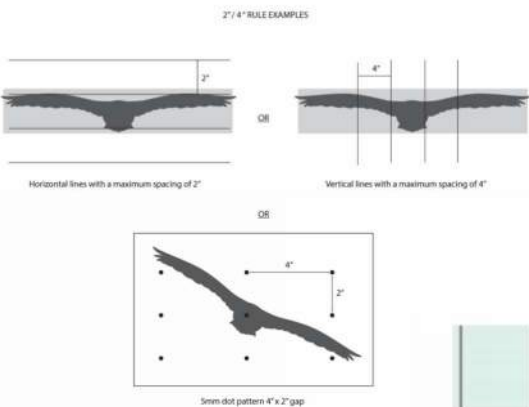

*NOTE - GLASS BUILDING ENVELOPE IS DESIGNED AS 50/50 CLEAR TO OPAQUE RATIO FOR SOLAR HEAT GAIN REDUCTION. THEREFORE, ONLY CLEAR GLASS PANELS WOULD BE SUBJECT TO BIRD SAFE TREATMENT AS ASSESSED BELOW. OPAQUE GLASS PANELS ARE CONSIDERED TO COMPLY WITH BIRD-SAFE SURFACE TREATMENT REQUIREMENTS.

GLAZING ASSESSMENT OF PROJECT COMPLIANCE WITH THE CITY OF SUNNYVALE'S BIRD-SAFE* SEE AVIAN COLLISION RISK ASSESSMENT REPORT INCLUDED IN SUBMISSION TO SHOW COMPLIANCE WITH THE CITY'S BIRD-SAFE DESIGN REQUIREMENTS BASED ON ANALYSIS BY A QUALIFIED ORNITHOLOGIST WITH BIRD SAFETY EXPERTISE INDICATING THAT PROPOSED CONSTRUCTION WILL NOT POSE A HAZARD TO BIRDS.

AVIAN COLLISIONS WITH THE GLASS FACADES OF THE PROPOSED BUILDING ARE EXPECTED TO BE INFREQUENT DUE TO THE RELATIVELY LOW ABUNDANCE OF BIRDS IN THE VICINITY OF THE PROJECT SITE AS WELL AS THE USE OF BIRD-SAFE GLAZING ON THE BUILDING THAT WOULD REDUCE THE POTENTIAL FOR AVIAN COLLISIONS. THE PROJECT WOULD THEREFORE NOT RESULT IN THE LOSS OF A SUBSTANTIAL PROPORTION OF ANY SPECIES' BAY-AREA POPULATIONS OR ANY BAY-AREA BIRD COMMUNITY, EVEN IN THE ABSENCE OF BIRD-SAFE DESIGN. HOWEVER, AS DESIGNED, THE PROJECT WILL NOT COMPLY WITH ALL OF THE REQUIREMENTS IN THE CITY'S SPECIFIC PLAN AND BIRD-SAFE DESIGN GUIDELINES RELATED TO BIRD-SAFE DESIGN, AND WOULD BE REQUIRED TO EITHER MODIFY THE DESIGN TO COMPLY WITH THOSE REQUIREMENTS OR APPLY FOR A WAIVER (AS PERMITTED FOR SPECIFIC PLAN REQUIREMENTS) BASED ON THE SITE-SPECIFIC ANALYSIS CONTAINED HEREIN AND CONTINGENT ON APPROVAL BY THE PLANNING COMMISSION.

GLASS WITH APPLIED BIRD SAFE FRITTING. SEE AVIAN COLLISION RISK ASSESSMENT.



MATERIAL TAG


CM-1 CONCRETE MASONRY UNIT, TYPE 1
GL-1 1" IGU VISION GLASS - REFER TO 800
GL-2 1" IGU VISION GLASS WITH SHADOW BOX AND INSULATION - REFER TO 800
GL-3 1" IGU SIMULATED ETCHED GLASS AND INSULATION - REFER TO 800
GL-4 1" IGU VISION ULTRA CLEAR GLASS - REFER TO 800
GM-1 CABLE NET FOR GREEN WALL
MTL-1 ALUMINUM, PTD.
MTL-2 CORRUGATED METAL PANEL, PTD.
MTL-3 ALUMINUM MESH, PTD.
MTL-4 METAL PANEL ON CONCRETE STEM WALL - PAINT TO MATCH
PL-1 GYPSIUM STUCCO ON METAL FRAMED WALL
PT-2 BLACK PAINT AT EXPOSED COLUMNS ON P3 LEVEL, LOBBIES AND PERIMETER

KEYNOTE TAG

136 PARKING ACCESS CONTROL ARMS/ GATES
404 CMU CRASH WALL, PAINTED BLACK
800 WOOD SLAT RAILING ON METAL FRAME GUARDRAIL
840 GLASS CURTAIN WALL - SEE ELEVATIONS FOR GLASS TYPE
910 FRAMED FRAPPE WALL WITH METAL PANEL, FINISH TO MATCH MULLION PAINT
911 CABLE NET PLANTING WALL
914 METAL PANEL ENTRY PORTAL, FINISH TO MATCH CURTAIN WALL MULLION FINISH
1002 TENANT SIGNAGE
2302 CORRUGATED METAL PANEL MECHANICAL SCREEN (10' TALL) ON PAINTED GALVANIZED STEEL STRUCTURE
3217 CONCRETE BENCH, SLD.

2025.07.29 SMP SUBMITTAL REV-03
2025.07.29 MSDP SUBMITTAL REV-02
2025.04.30 SMP SUBMITTAL REV-02
2025.04.30 MSDP SUBMITTAL REV-01
2025.01.29 SMP MSDP SUBMITTAL
2023.11.03 90% SCHEMATIC DESIGN
2023.10.12 SITE MASTER PLAN SUBMITTAL

date issue description

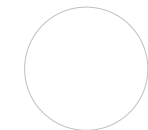

**333-385 MOFFETT
PARK DRIVE**
SUNNYVALE, CA 94089

project number: 22-387
date: 2025.01.15

**NORTH / SOUTH
ELEVATION**

A3.01

NOT FOR CONSTRUCTION

HGA

CLIENT
Ellis Partners
ONE SANSOME STREET, SUITE 1050
SAN FRANCISCO, CA 94104

ARCHITECT
HGA
222 SUTTER STREET, SUITE 500
SAN FRANCISCO, CA 94108
www.hga.com

CONTRACTOR
BKF
285 SHORELINE DRIVE, SUITE 200
REDWOOD CITY, CA 94065
(650) 482-6300
www.bkf.com

LANDSCAPE
CREO
466 GARY STREET, SUITE 4000
SAN FRANCISCO, CA 94102
CREOLANDARCH.COM

2 EAST ELEVATION

1/16" = 1'-0"

1 WEST ELEVATION

1/16" = 1'-0"

BIRD SAFE GLAZING COMPLIANCE AND GLAZING PATTERN EXAMPLES

3"-4" RULE EXAMPLES

Horizontal lines with a maximum spacing of 2"

Vertical lines with a maximum spacing of 4"

5mm dot pattern 4"x2" gap

2X4 Surface #2, Example 1
Pattern: 1/8" Vertical Lines, 4" On-Center
(Sheet #20546), 8% Coverage

2X4 Surface #2, Example 2
Pattern: 1/8" Dots, 3/4" On-Center
(Sheet #21000), 9.9% Coverage

2X2 Example 1
Pattern: 1/8" Lines, 2" On-Center
(Sheet #21000), 9.9% Coverage

2X2 Example 2
Pattern: 1/8" Dots, 2" On-Center
(Sheet #21000), 9.9% Coverage

2X2 Example 3
Pattern: 1/8" Dots, 2 1/2" On-Center
(Sheet #21000), 8% Coverage

GLASS WITH APPLIED BIRD SAFE FRITTING. SEE AVIAN COLLISION RISK ASSESSMENT.

NOTE - GLASS BUILDING ENVELOPE IS DESIGNED AS 50/50 CLEAR TO OPAQUE RATIO FOR SOLAR HEAT GAIN REDUCTION. THEREFORE, ONLY CLEAR GLASS PANELS WOULD BE SUBJECT TO BIRD SAFE TREATMENT AS ASSESSED BELOW. OPAQUE GLASS PANELS ARE CONSIDERED TO COMPLY WITH BIRD SAFE SURFACE TREATMENT REQUIREMENTS.

GLAZING ASSESSMENT OF PROJECT COMPLIANCE WITH THE CITY OF SUNNYVALE'S BIRD-SAFE* SEE AVIAN COLLISION RISK ASSESSMENT REPORT INCLUDED IN SUBMISSION TO SHOW COMPLIANCE WITH THE CITY'S BIRD-SAFE DESIGN REQUIREMENTS BASED ON ANALYSIS BY A QUALIFIED ORNITHOLOGIST WITH BIRD SAFETY EXPERTISE INDICATING THAT PROPOSED CONSTRUCTION WILL NOT POSE A HAZARD TO BIRDS.

AVIAN COLLISIONS WITH THE GLASS FACADES OF THE PROPOSED BUILDING ARE EXPECTED TO BE INFREQUENT DUE TO THE RELATIVELY LOW ABUNDANCE OF BIRDS IN THE VICINITY OF THE PROJECT SITE AS WELL AS THE USE OF BIRD-SAFE GLAZING ON THE BUILDING THAT WOULD REDUCE THE POTENTIAL FOR AVIAN COLLISIONS. THE PROJECT WOULD THEREFORE NOT RESULT IN THE LOSS OF A SUBSTANTIAL PROPORTION OF ANY SPECIES BAY-AREA POPULATIONS OR ANY BAY-AREA BIRD COMMUNITY, EVEN IN THE ABSENCE OF BIRD-SAFE DESIGN. HOWEVER, AS DESIGNED, THE PROJECT WILL NOT COMPLY WITH ALL OF THE REQUIREMENTS IN THE CITY'S SPECIFIC PLAN AND BIRD-SAFE DESIGN GUIDELINES RELATED TO BIRD-SAFE DESIGN, AND WOULD BE REQUIRED TO EITHER MODIFY THE DESIGN TO COMPLY WITH THOSE REQUIREMENTS OR APPLY FOR A VARIATION AS PERMITTED FOR SPECIFIC PLAN REQUIREMENTS BASED ON THE SITE-SPECIFIC ANALYSIS CONTAINED HEREIN AND CONTINGENT ON APPROVAL BY THE PLANNING COMMISSION.

MATERIAL TAG

CM-1 CONCRETE MASONRY UNIT, TYPE 1
GL-1 1" IGU VISION GLASS - REFER TO 800
GL-2 1" IGU VISION GLASS WITH SHADOW BOX AND INSULATION - REFER TO 800
GL-3 1" IGU SIMULATED ETCHED GLASS AND INSULATION - REFER TO 800
GL-4 1" IGU VISION ULTA CLEAR GLASS - REFER TO 800
GM-1 CABINET FOR GREEN WALL
MTL-1 ALUMINUM, PTD.
MTL-2 CORRUGATED METAL PANEL, PTD.
MTL-3 ALUMINUM MESH, PTD.
MTL-4 METAL PANEL ON CONCRETE STEEL WALL - PAINT TO MATCH
PL-1 GYPSUM STUCCO ON METAL FRAMED WALL
PT-2 BLACK PAINT AT EXPOSED COLUMNS ON P3 LEVEL, LOBBIES AND PERIMETER

KEYNOTE TAG

100 PARKING ACCESS CONTROL ARMS/ GATES
323 PRECAST CONCRETE STAIR
404 CMU CRASH WALL, PAINTED BLACK
524 STEEL STAIR WITH PRECAST CONCRETE STAIR TREADS.
600 WOOD SLAT RAILING DIMETAL FRAME GUARDRAIL.
800 ROLL-UP DOOR
833 VERTICALLY OPERATING ALUMINUM AND IGU GARAGE DOOR. FINISH TO MATCH CURTAIN WALL FINISH.
840 GLASS CURTAIN WALL. SEE ELEVATIONS FOR GLASS TYPE
910 FRAMED PARAPET WALL WITH METAL PANEL. FINISH TO MATCH MULLION PAINT
914 METAL PANEL ENTRY PORTAL. FINISH TO MATCH CURTAIN WALL MULLION PAINT
2202 CORRUGATED METAL PANEL MECHANICAL SCREEN (10' TALL) ON PAINTED GALVANIZED STEEL STRUCTURE
3217 CONCRETE BENCH, S.L.D.

MATERIAL LEGEND

KEYNOTE LEGEND

2025.07.29 SMP SUBMITTAL REV-03
2025.07.29 MSDP SUBMITTAL REV-42
2025.04.30 SMP SUBMITTAL REV-02
2025.04.30 MSDP SUBMITTAL REV-01
2025.01.28 SMP MSDP SUBMITTAL
2023.11.03 90% SCHEMATIC DESIGN
2023.10.12 SITE MASTER PLAN SUBMITTAL

date issue description

333-385 MOFFETT
PARK DRIVE
SUNNYVALE, CA 94089

project number: 22-387
date: 2025.01.15

**EAST / WEST
ELEVATION**



HGA

CLIENT
Ellis Partners
ONE SANSOME STREET, SUITE 1050
SAN FRANCISCO, CA 94104

ARCHITECT
HGA
222 BUTTER STREET, SUITE 500
SAN FRANCISCO, CA 94108
www.hga.com


CONSULTANT
BKF
285 SHORELINE DRIVE, SUITE 200
REDWOOD CITY, CA 94065
(650) 482-6300
www.bkf.com

LANDSCAPE
CREO
960 GARY ST #200
SAN FRANCISCO, CA 94102
CREO.LANDARCH.COM

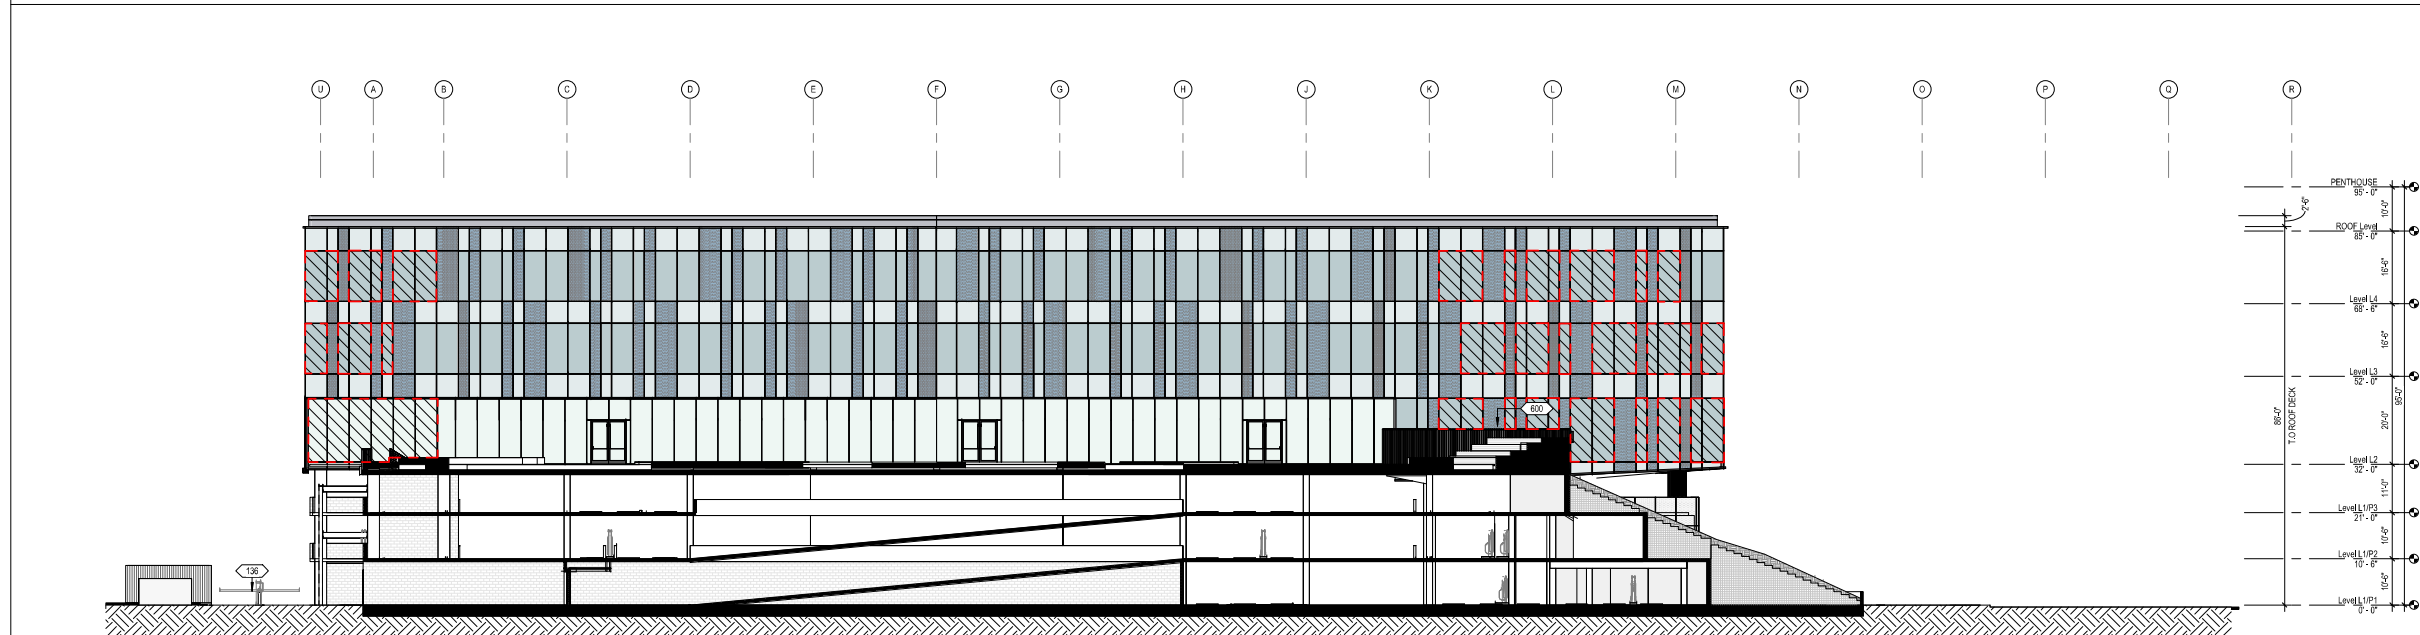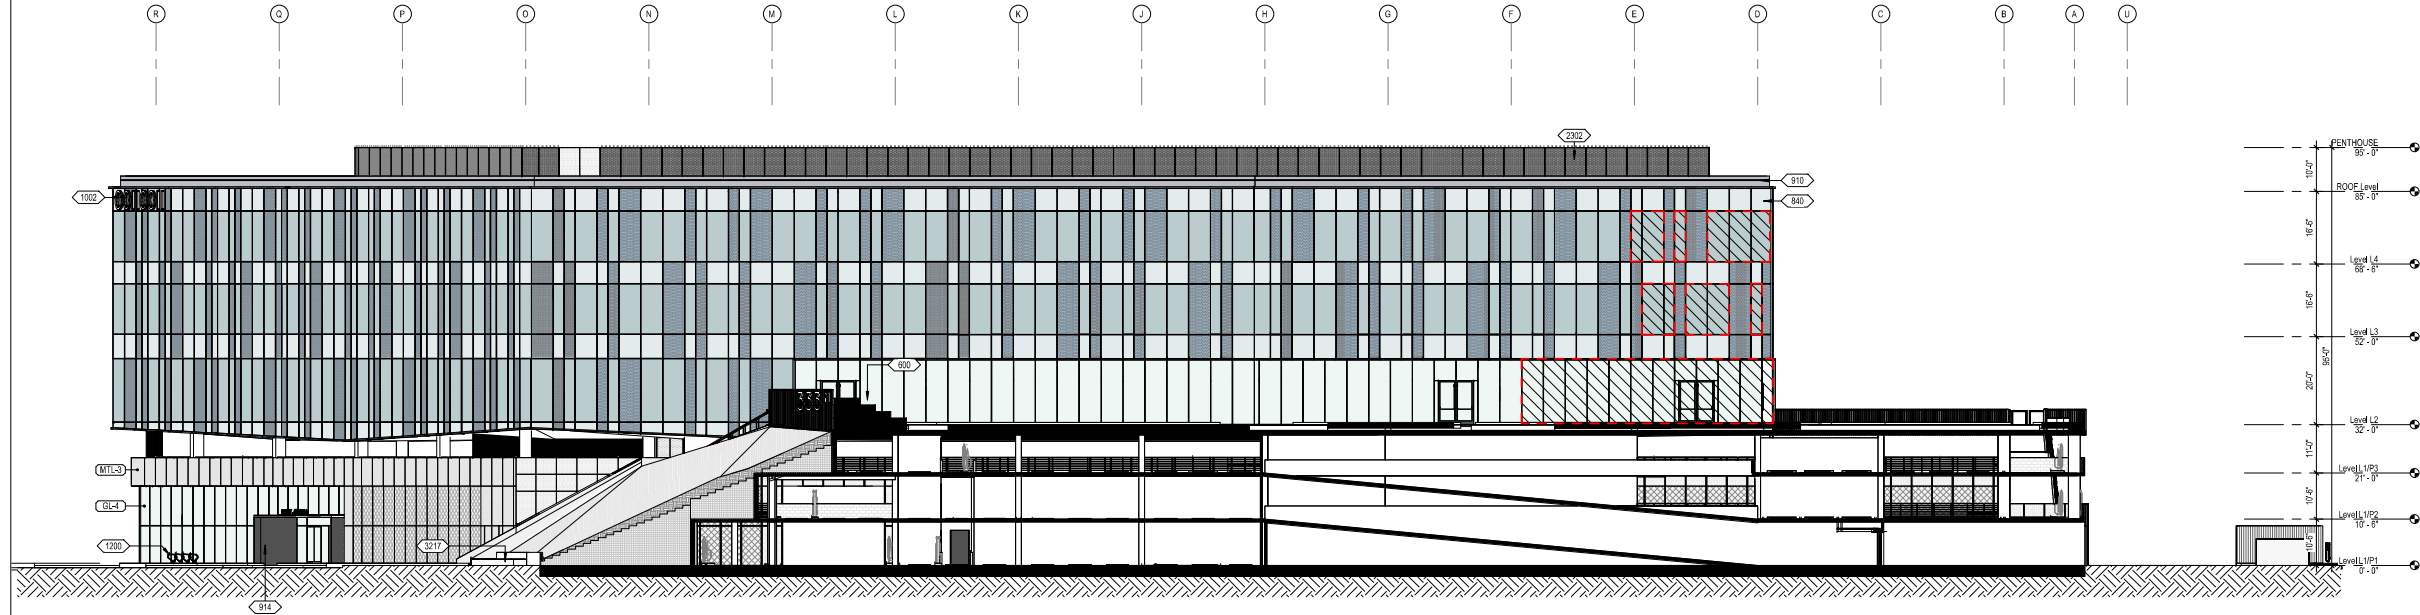

1 BUILDING SECTION THROUGH PLAZA

1/16" = 1'-0"

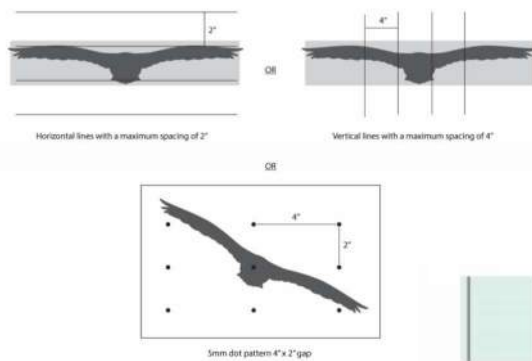

*NOTE - GLASS BUILDING ENVELOPE IS DESIGNED AS 50/50 CLEAR TO OPAQUE RATIO FOR SOLAR HEAT GAIN REDUCTION. THEREFORE, ONLY CLEAR GLASS PANELS WOULD BE SUBJECT TO BIRD SAFE TREATMENT AS ASSESSED BELOW. OPAQUE GLASS PANELS ARE CONSIDERED TO COMPLY WITH BIRD-SAFE SURFACE TREATMENT REQUIREMENTS.

GLAZING ASSESSMENT OF PROJECT COMPLIANCE WITH THE CITY OF SUNNYVALE'S BIRD-SAFE * SEE AVIAN COLLISION RISK ASSESSMENT REPORT INCLUDED IN SUBMISSION TO SHOW COMPLIANCE WITH THE CITY'S BIRD-SAFE DESIGN REQUIREMENTS BASED ON ANALYSIS BY A QUALIFIED ORNITHOLOGIST WITH BIRD SAFETY EXPERTISE INDICATING THAT PROPOSED CONSTRUCTION WILL NOT POSE A HAZARD TO BIRDS.

AVIAN COLLISIONS WITH THE GLASS FACADES OF THE PROPOSED BUILDING ARE EXPECTED TO BE INFREQUENT DUE TO THE RELATIVELY LOW ABUNDANCE OF BIRDS IN THE VICINITY OF THE PROJECT SITE AS WELL AS THE USE OF BIRD-SAFE GLAZING ON THE BUILDING THAT WOULD REDUCE THE POTENTIAL FOR AVIAN COLLISIONS. THE PROJECT WOULD THEREFORE NOT RESULT IN THE LOSS OF A SUBSTANTIAL PROPORTION OF ANY SPECIES' BAY-AREA POPULATIONS OR ANY BAY-AREA BIRD COMMUNITY. EVEN IN THE ABSENCE OF BIRD-SAFE DESIGN, HOWEVER, AS DESIGNED, THE PROJECT WILL NOT COMPLY WITH ALL OF THE REQUIREMENTS IN THE CITY'S SPECIFIC PLAN AND BIRD-SAFE DESIGN GUIDELINES RELATED TO BIRD-SAFE DESIGN, AND WOULD BE REQUIRED TO EITHER MODIFY THE DESIGN TO COMPLY WITH THOSE REQUIREMENTS OR APPLY FOR A VARIATION AS PERMITTED FOR SPECIFIC PLAN REQUIREMENTS BASED ON THE SITE-SPECIFIC ANALYSIS CONTAINED HEREIN AND CONTINGENT ON APPROVAL BY THE PLANNING COMMISSION.

GLASS WITH APPLIED BIRD SAFE FRITTING. SEE AVIAN COLLISION RISK ASSESSMENT.




- MATERIAL TAG
- CM-1 CONCRETE MASONRY UNIT, TYPE 1
 - GL-1 1" IGU VISION GLASS - REFER TO 800
 - GL-2 1" IGU VISION GLASS WITH SHADOW BOX AND INSULATION - REFER TO 800
 - GL-3 1" IGU SIMULATED ETCHED GLASS AND INSULATION - REFER TO 800
 - GL-4 1" IGU VISION ULTRA CLEAR GLASS - REFER TO 800
 - GM-1 CABINET FOR GREEN WALL
 - MTL-1 ALUMINUM PTD.
 - MTL-2 CORRUGATED METAL PANEL, PTD.
 - MTL-3 ALUMINUM MESH, PTD.
 - MTL-4 METAL PANEL ON CONCRETE STEIN WALL - PAINT TO MATCH
 - PT-1 DARK STUCCO ON METAL FRAMED WALL
 - PT-2 BLACK PAINT AT EXPOSED COLUMNS ON P3 LEVEL, LOBBIES AND PERIMETER

- KEYNOTE TAG
- 100 PARKING ACCESS CONTROL ARMS/ GATES
 - 800 WOOD SLAT RAILING ON METAL FRAME GUARDRAIL
 - 840 GLASS CURTAIN WALL. SEE ELEVATIONS FOR GLASS TYPE
 - 910 FRAMED PARAPET WALL WITH METAL PANEL FINISH TO MATCH MULLION PAINT
 - 914 METAL PANEL ENTRY PORTAL, FINISH TO MATCH CURTAIN WALL MULLION FINISH
 - 1002 TENANT SIGNAGE
 - 1200 BINE RACK, S.L.D.
 - 2302 CORRUGATED METAL PANEL MECHANICAL SCREEN (10' TALL) ON PAINTED GALVANIZED STEEL STRUCTURE
 - 3217 CONCRETE BENCH, S.L.D.

2025.07.29 SMP SUBMITTAL REV-03
2025.07.29 MSDP SUBMITTAL REV-02
2025.04.30 SMP SUBMITTAL REV-02
2025.04.30 MSDP SUBMITTAL REV-01
2025.01.29 SMP MSDP SUBMITTAL
2023.11.03 90% SCHEMATIC DESIGN
2023.10.12 SITE MASTER PLAN SUBMITTAL

date issue description

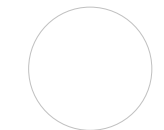

**333-385 MOFFETT
PARK DRIVE**

SUNNYVALE, CA 94089

project number: 22-387
date: 2025.01.15

BUILDING SECTIONS


A3.11

NOT FOR CONSTRUCTION

LANDSCAPE
CREO
466 GEARY ST #300
SAN FRANCISCO, CA 94102
CREOLANDARCH.COM



#	date	issue description
---	------	-------------------

 


HGA

CLIENT
Ellis Partners
ONE SANSOME STREET, SUITE 1050
SAN FRANCISCO, CA 94104

ARCHITECT
HGA
222 SUTTER STREET, SUITE 500
SAN FRANCISCO, CA 94108
www.hga.com


CONSULTANT
BKF
285 SHORELINE DRIVE, SUITE 200
REDWOOD CITY, CA 94065
(650) 452-6300
www.bkf.com

LANDSCAPE
CREO
460 GARY STREET
SAN FRANCISCO, CA 94102
CREO.LANDARCH.COM

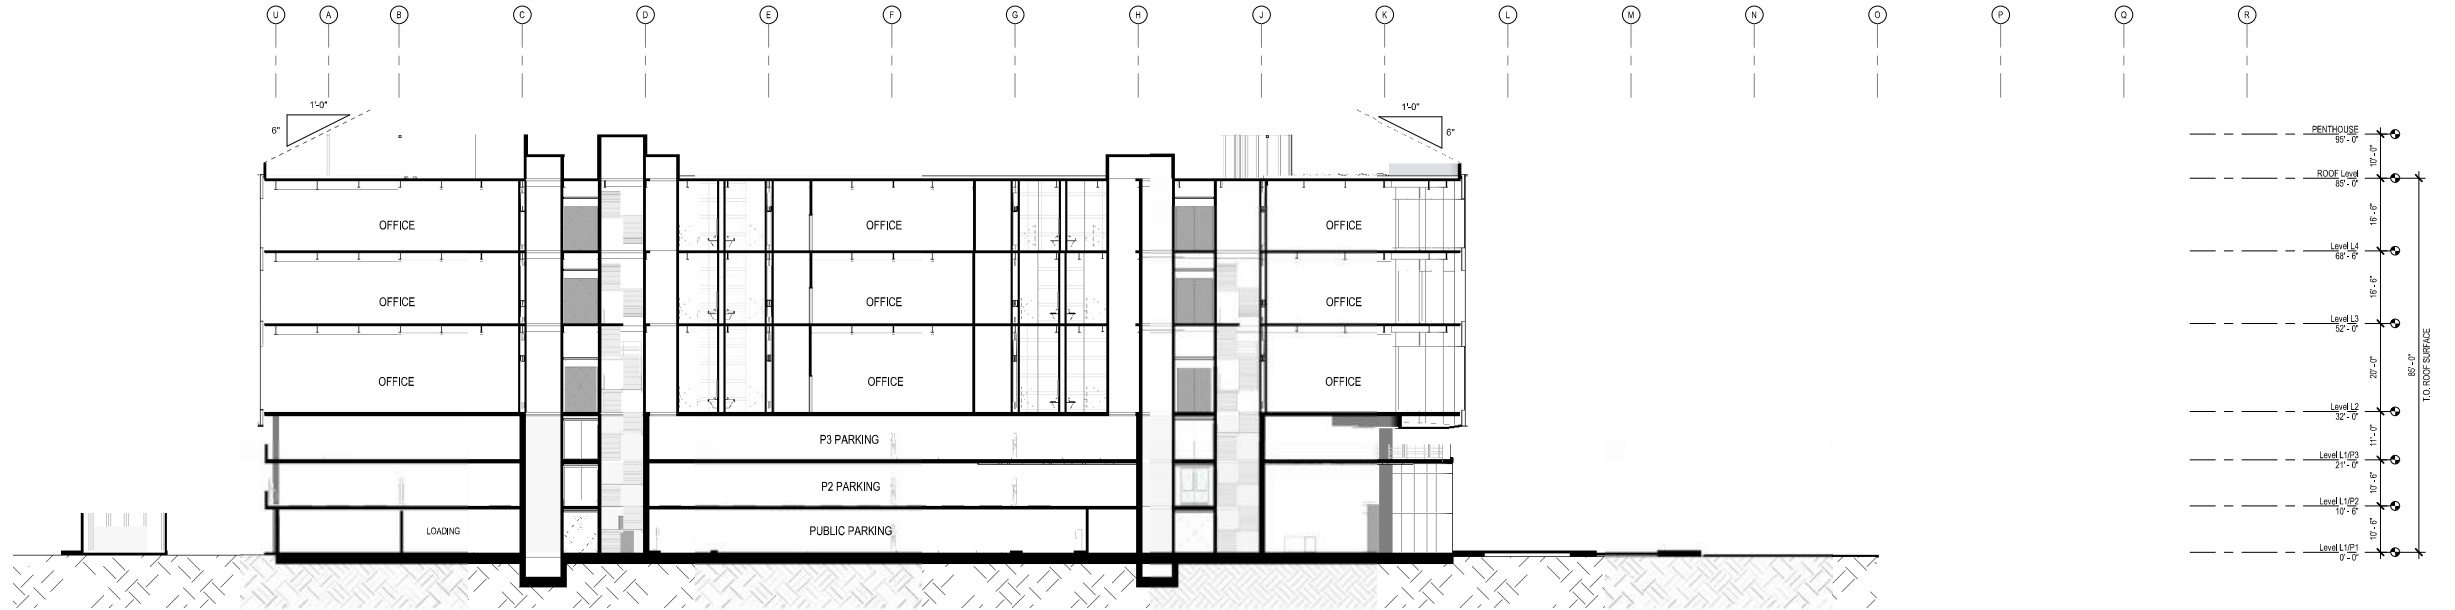

2 BUILDING SECTION N-S BETWEEN GRIDS 12 & 13

1/16" = 1'-0"

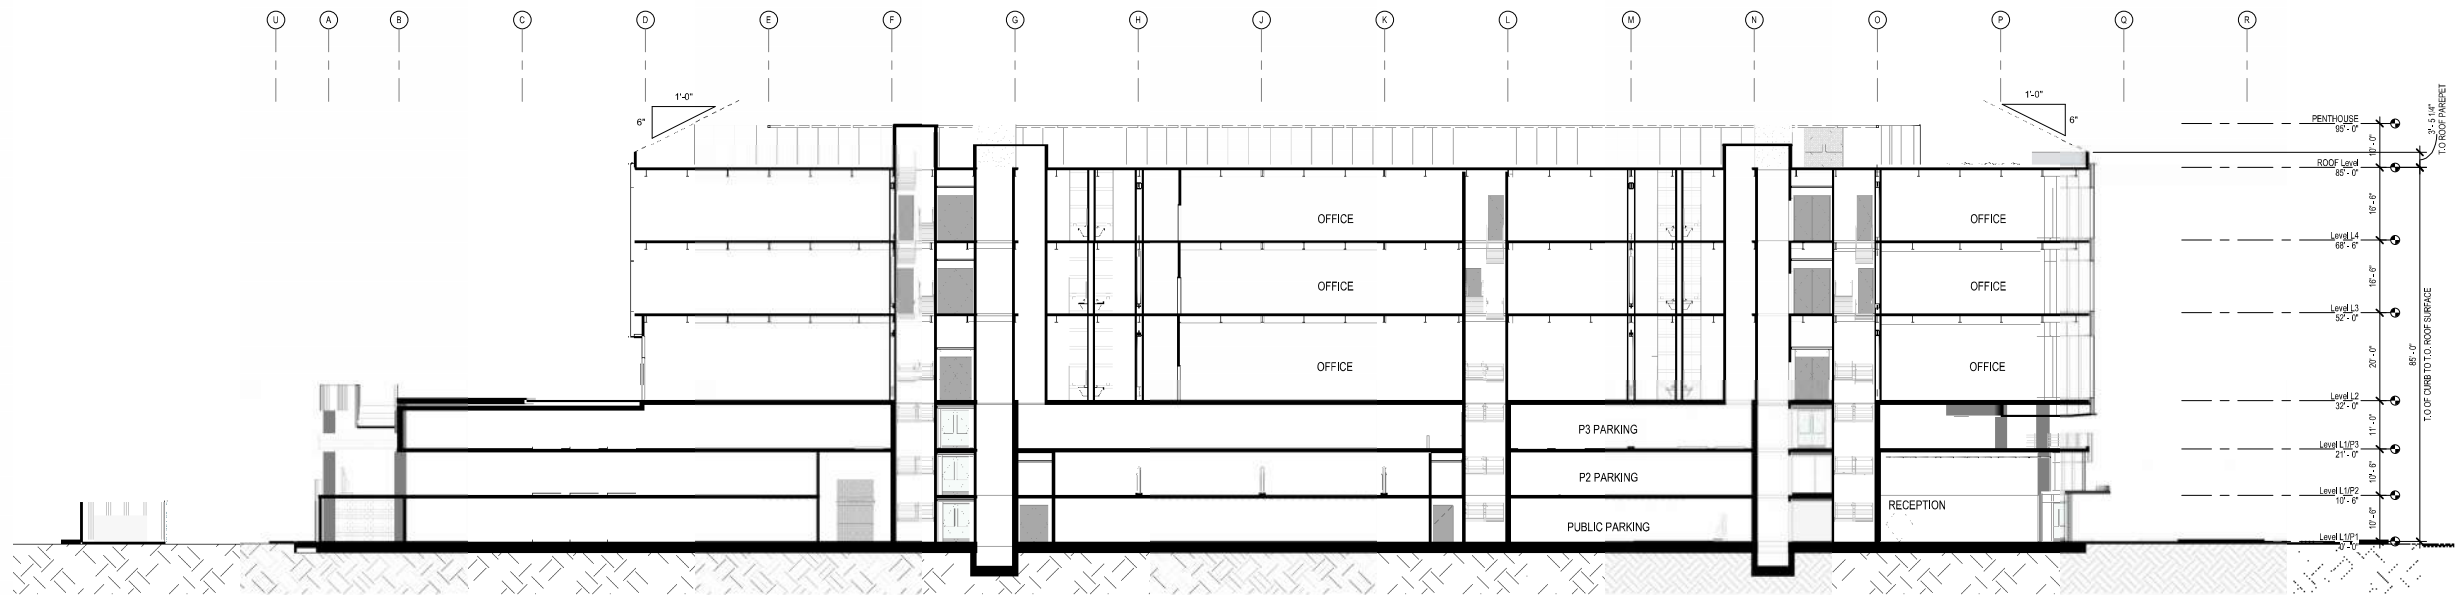

1 BUILDING SECTION N-S BETWEEN GRIDS 2 & 3

1/16" = 1'-0"

2025.07.29 SMP SUBMITTAL REV-03
2025.07.29 MSDP SUBMITTAL REV-02
2025.04.30 SMP SUBMITTAL REV-02
2025.04.30 MSDP SUBMITTAL REV-01
2025.01.29 SMP MSDP SUBMITTAL
2023.11.03 90% SCHEMATIC DESIGN
2023.10.12 SITE MASTER PLAN SUBMITTAL

date issue description



**333-385 MOFFETT
PARK DRIVE**
SUNNYVALE, CA 94089

project number: 22-387
date: 2025.01.15

BUILDING SECTIONS


HGA

CLIENT
Ellis Partners
ONE SANSOME STREET, SUITE 1050
SAN FRANCISCO, CA 94104


ARCHITECT
HGA
232 BUTTER STREET, SUITE 500
SAN FRANCISCO, CA 94108
www.hga.com

CONSULTANT
BKF
285 SHORELINE DRIVE, SUITE 200
REDWOOD CITY, CA 94065
(650) 482-6300
www.bkf.com


LANDSCAPE
CREO
460 GERRY ST #200
SAN FRANCISCO, CA 94102
CREO.LANDARCH.COM

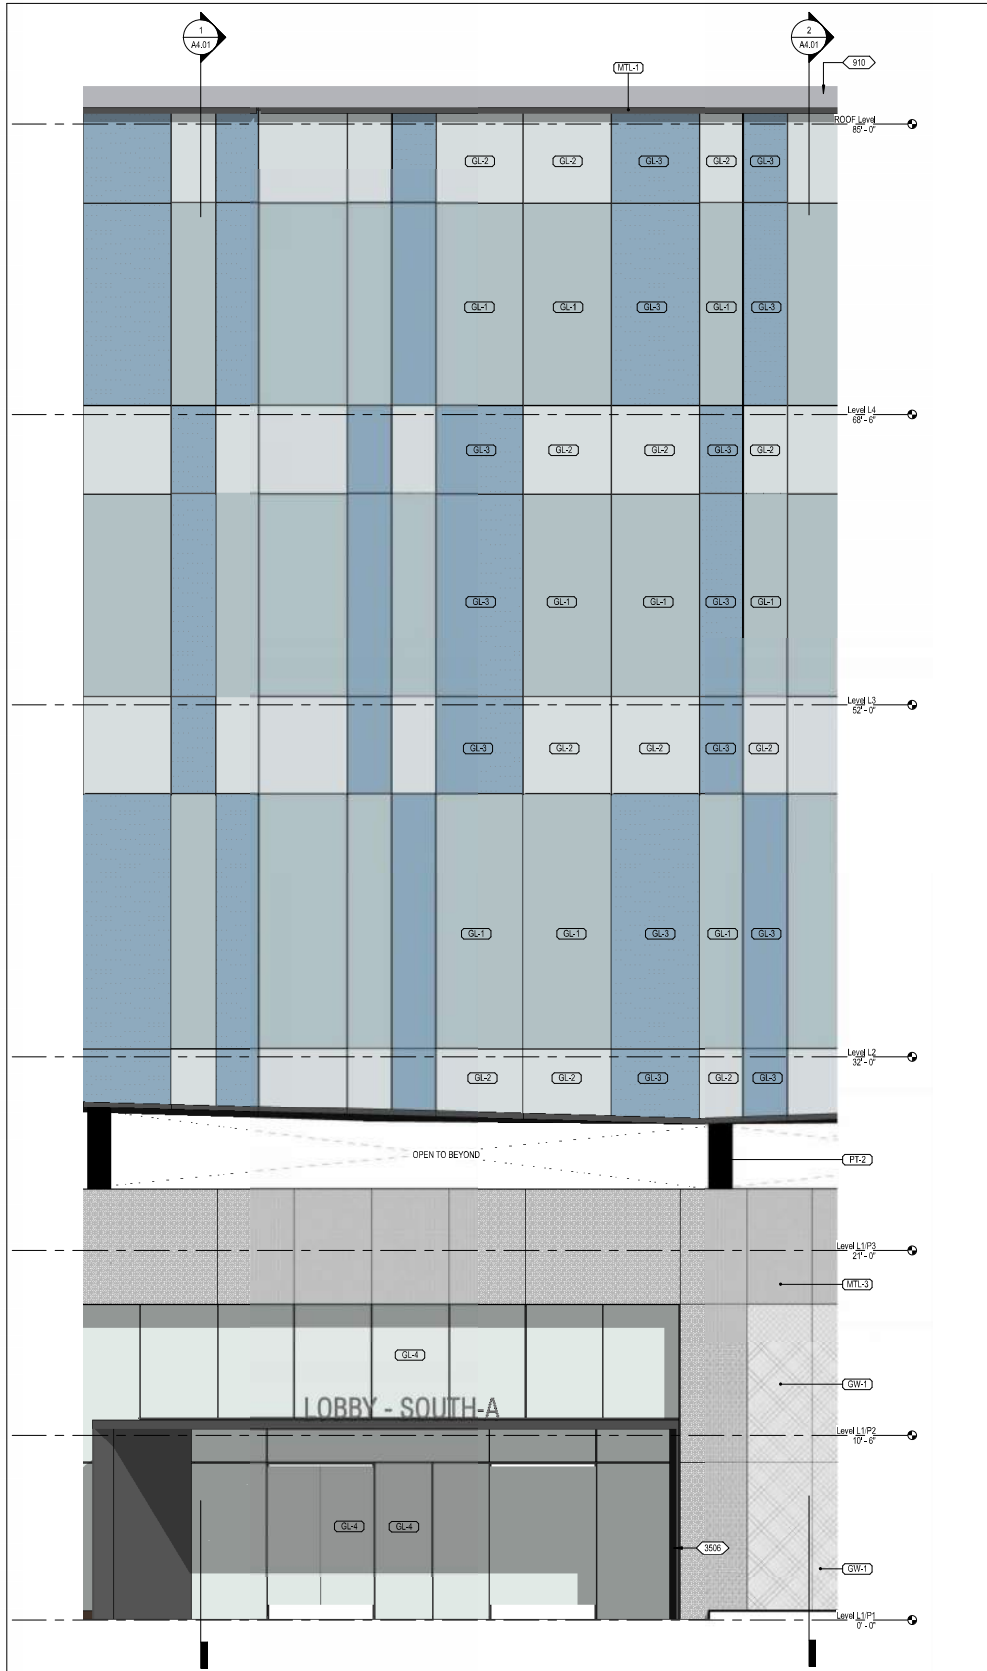


4 ENLARGED SOUTH ELEVATION 1/4" = 1'-0"

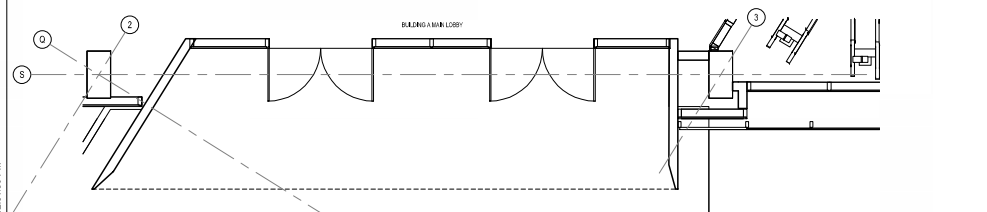

3 ENLARGED PLAN - BLDG A SOUTH WALL 1/4" = 1'-0"

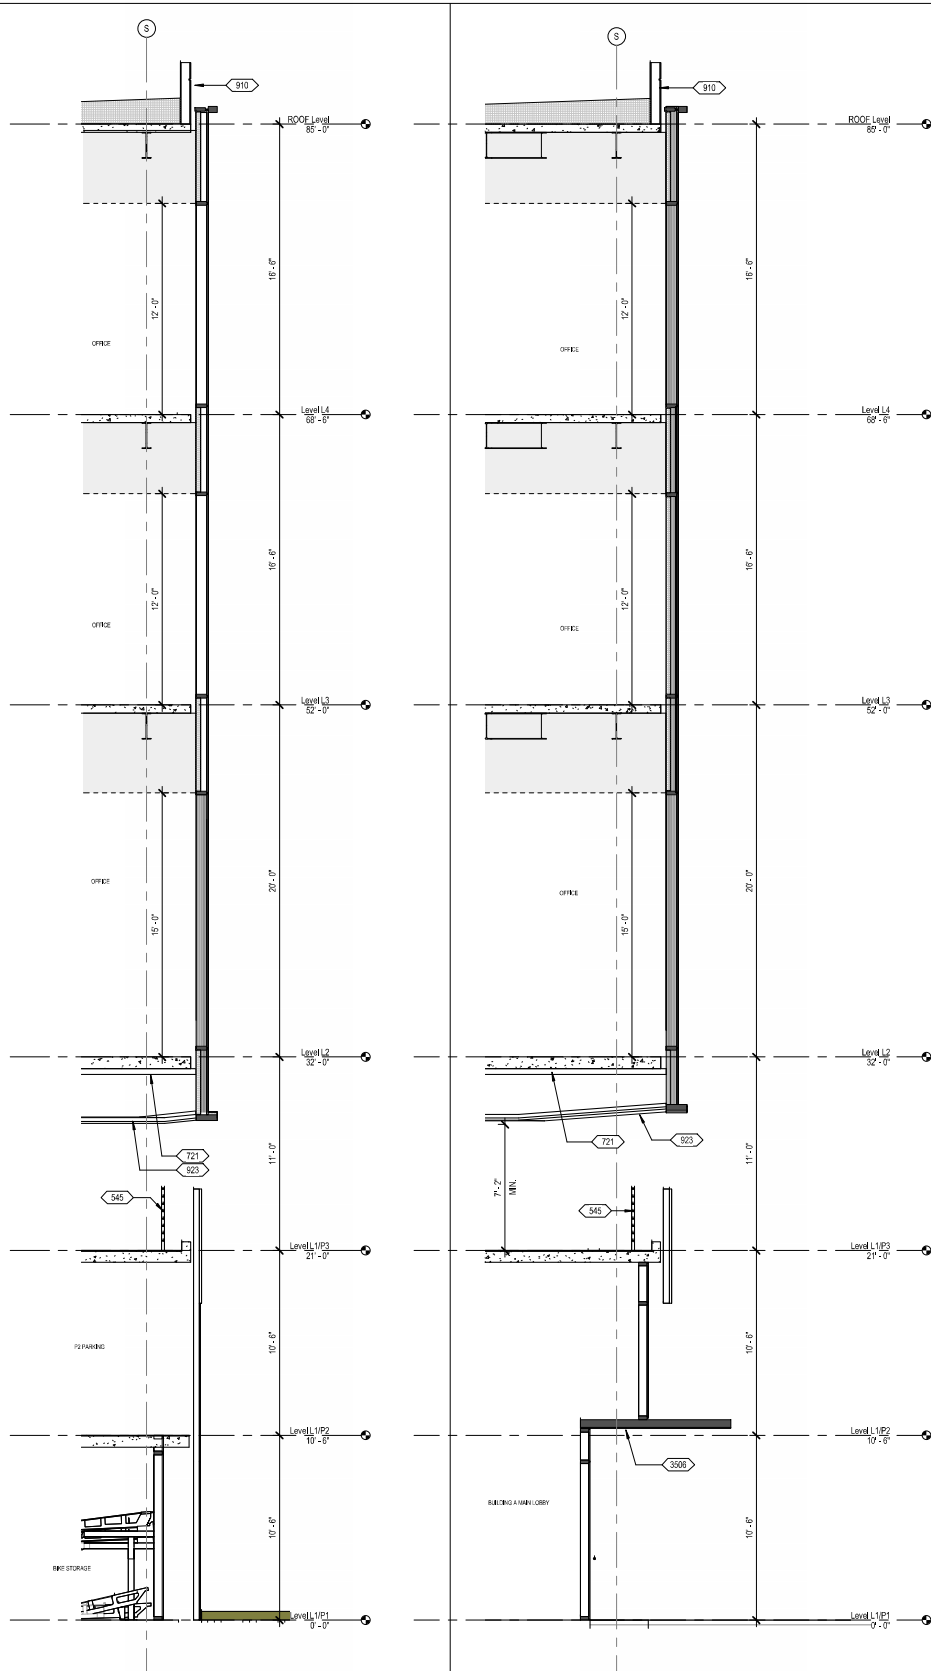

2 WALL SECTION - BLDG A SOUTH WALL 1 1/4" = 1'-0"

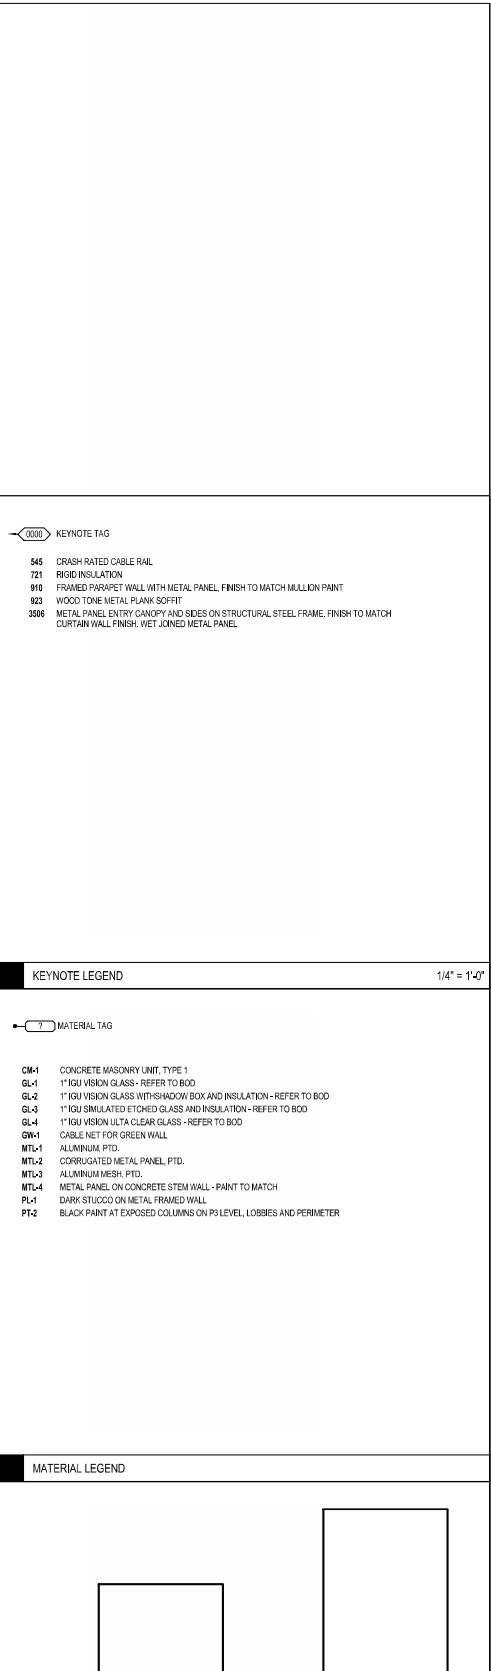

1 WALL SECTION - BLDG A SOUTH WALL 1/4" = 1'-0"

KEYNOTE TAG


- 545 CRASH RATED CABLE RAIL
- 721 RIGID INSULATION
- 910 FRAMED PARAPET WALL WITH METAL PANEL FINISH TO MATCH MULLION PAINT
- 923 WOOD TONE METAL PLANK SOFFIT
- 3506 METAL PANEL ENTRY CANOPY AND SIDES ON STRUCTURAL STEEL FRAME. FINISH TO MATCH CURTAIN WALL FINISH. WET JOINED METAL PANEL.

KEYNOTE LEGEND 1/4" = 1'-0"

MATERIAL TAG

- CM-1 CONCRETE MASONRY UNIT, TYPE 1
- GL-1 1"IGU VISION GLASS - REFER TO BOO
- GL-2 1"IGU VISION GLASS WITH SHADOW BOX AND INSULATION - REFER TO BOO
- GL-3 1"IGU SIMULATED ETCHED GLASS AND INSULATION - REFER TO BOO
- GL-4 1"IGU VISION ULTA CLEAR GLASS - REFER TO BOO
- GW-1 CABLE NET FOR GREEN WALL
- MTL-1 ALUMINUM PTD.
- MTL-2 CORRUGATED METAL PANEL, PTD.
- MTL-3 ALUMINUM MESH, PTD.
- MTL-4 METAL PANEL ON CONCRETE STEM WALL - PAINT TO MATCH
- PL-1 DARK STUCCO ON METAL FRAMED WALL
- PT-2 BLACK PAINT AT EXPOSED COLUMNS ON PS LEVEL, LOBBIES AND PERIMETER


MATERIAL LEGEND

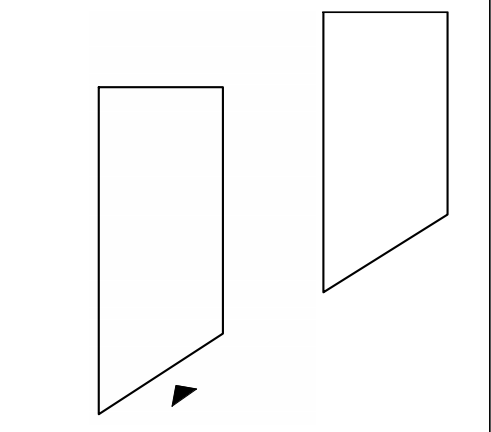

KEYPLAN 1/4" = 1'-0"

2025.07.29 SMP SUBMITTAL REV-03
2025.07.29 MSDP SUBMITTAL REV-02
2025.04.30 SMP SUBMITTAL REV-02
2025.04.30 MSDP SUBMITTAL REV-01
2025.01.20 SMP MSDP SUBMITTAL
2023.11.03 90% SCHEMATIC DESIGN
2023.10.12 SITE MASTER PLAN SUBMITTAL

date issue description

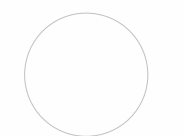

333-385 MOFFETT
PARK DRIVE
SUNNYVALE, CA 94089

project number: 22-387
date: 2025.01.15

ENLARGED
ELEVATION,
SECTIONS & PLANS

A4.01

NOT FOR CONSTRUCTION

CLIENT
Ellis Partners
ONE SANSOME STREET, SUITE 1050
SAN FRANCISCO, CA 94104

ARCHITECT
HGA
222 BUTTER STREET, SUITE 500
SAN FRANCISCO, CA 94108
www.hga.com

CM
BKF
285 SHORELINE DRIVE, SUITE 200
REDWOOD CITY, CA 94065
(650) 482-6300
www.bkf.com

LANDSCAPE
CREO
460 GERRY ST #200
SAN FRANCISCO, CA 94102
CREO.LANDARCH.COM

- KEYNOTE TAG
- 545 CRASH RATED CABLE RAIL
 - 721 RIGID INSULATION
 - 800 ROLL-UP DOOR
 - 910 FRAMED PARAPET WALL WITH METAL PANEL FINISH TO MATCH MULLION PAINT
 - 922 CEILING, N.I.C.
 - 923 WOOD TONE METAL PLANK SOFFIT
 - 3006 METAL PANEL ENTRY CANOPY AND SIDES ON STRUCTURAL STEEL FRAME. FINISH TO MATCH CURTAIN WALL FINISH. WET JOINED METAL PANEL

KEYNOTE LEGEND

1/4" = 1'-0"

MATERIAL TAG

- CM-1 CONCRETE MASONRY UNIT, TYPE 1
- GL-1 1"IGU VISION GLASS - REFER TO BOO
- GL-2 1"IGU VISION GLASS WITH SHADOW BOX AND INSULATION - REFER TO BOO
- GL-3 1"IGU SIMULATED ETCHED GLASS AND INSULATION - REFER TO BOO
- GL-4 1"IGU VISION ULTA CLEAR GLASS - REFER TO BOO
- GW-1 CABLE NET FOR GREEN WALL
- MTL-1 ALUMINUM PTD.
- MTL-2 CORRUGATED METAL PANEL, PTD.
- MTL-3 ALUMINUM MESH, PTD.
- MTL-4 METAL PANEL ON CONCRETE STEM WALL - PAINT TO MATCH
- PL-1 DARK STUCCO ON METAL FRAMED WALL
- PT-2 BLACK PAINT AT EXPOSED COLUMNS ON PS LEVEL, LOBBIES AND PERIMETER

MATERIAL LEGEND

2025.07.29 SMP SUBMITTAL REV-03
2025.07.29 MSDP SUBMITTAL REV-02
2025.04.30 SMP SUBMITTAL REV-02
2025.04.30 MSDP SUBMITTAL REV-01
2025.01.20 SMP WSDP SUBMITTAL
2023.11.03 90% SCHEMATIC DESIGN
2023.10.12 SITE MASTER PLAN SUBMITTAL

date issue description




**333-385 MOFFETT
PARK DRIVE**
SUNNYVALE, CA 94089

project number: 22-387
date: 2025.01.15


ENLARGED
ELEVATION,
SECTIONS & PLANS

A4.02


Copyright 2023 Harnall, Green and Abrahamson, Inc. All Rights Reserved. These Plans and/or Specifications are intended for the sole benefit of the client of Harnall, Green and Abrahamson, Inc. and may not be used, reused, copied, or reproduced in any form without the express written consent of Harnall, Green and Abrahamson, Inc.
File: A:\Autodesk\Projects\22-387_333 Moffett Park Drive\22-387_333 Moffett Park Drive.rvt
2/26/2025 2:01:58 PM

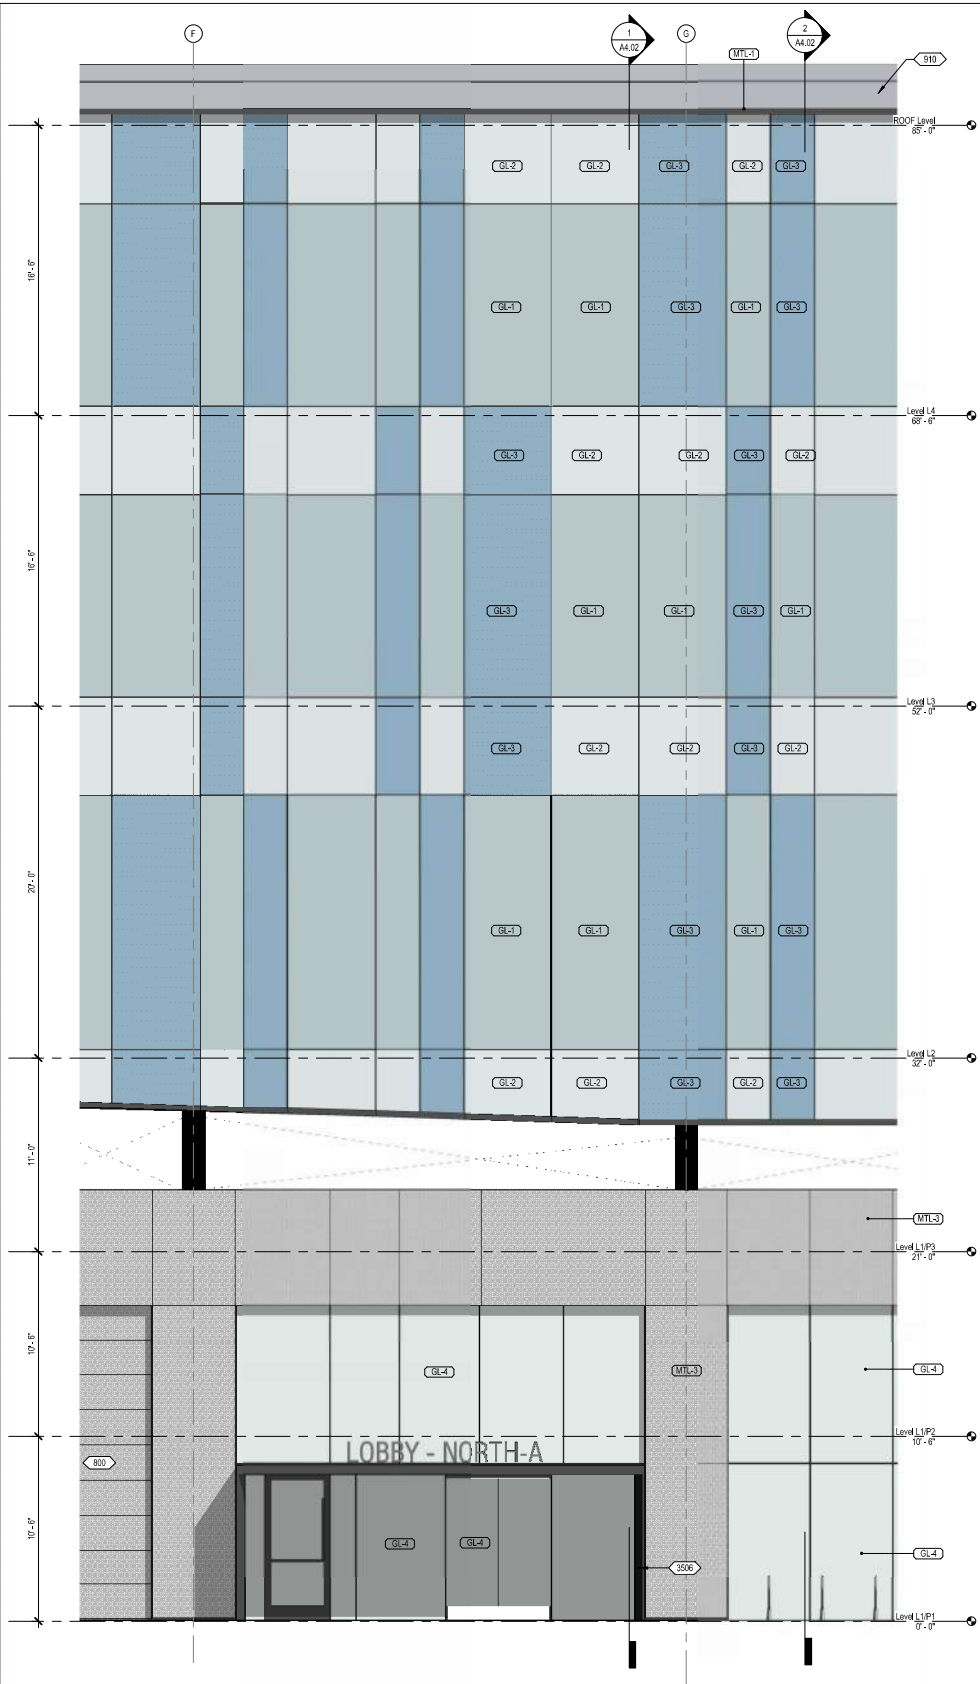

4 ENLARGED WEST ELEVATION 1 1/4" = 1'-0"

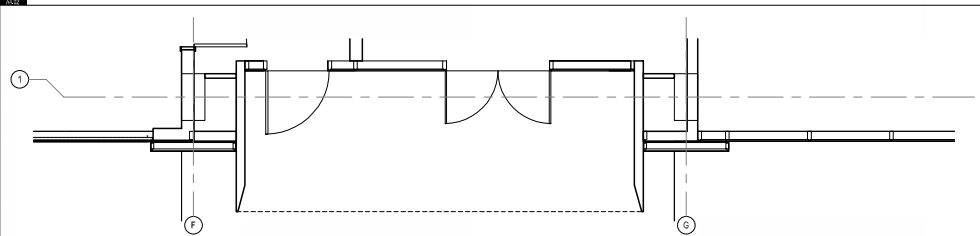


3 ENLARGED PLAN - BLDG A WEST WALL 1/4" = 1'-0"

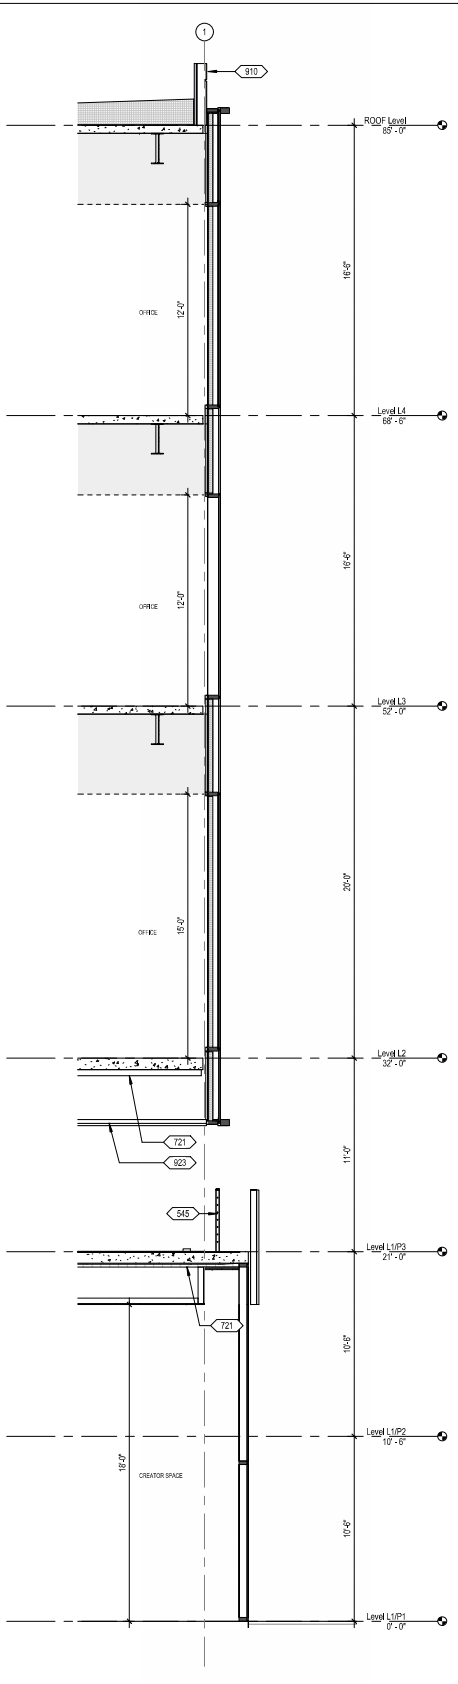

2 WALL SECTION - BLDG.A WEST WALL 1 1/4" = 1'-0"




1 WALL SECTION - BLDG.A WEST WALL 1/4" = 1'-0"

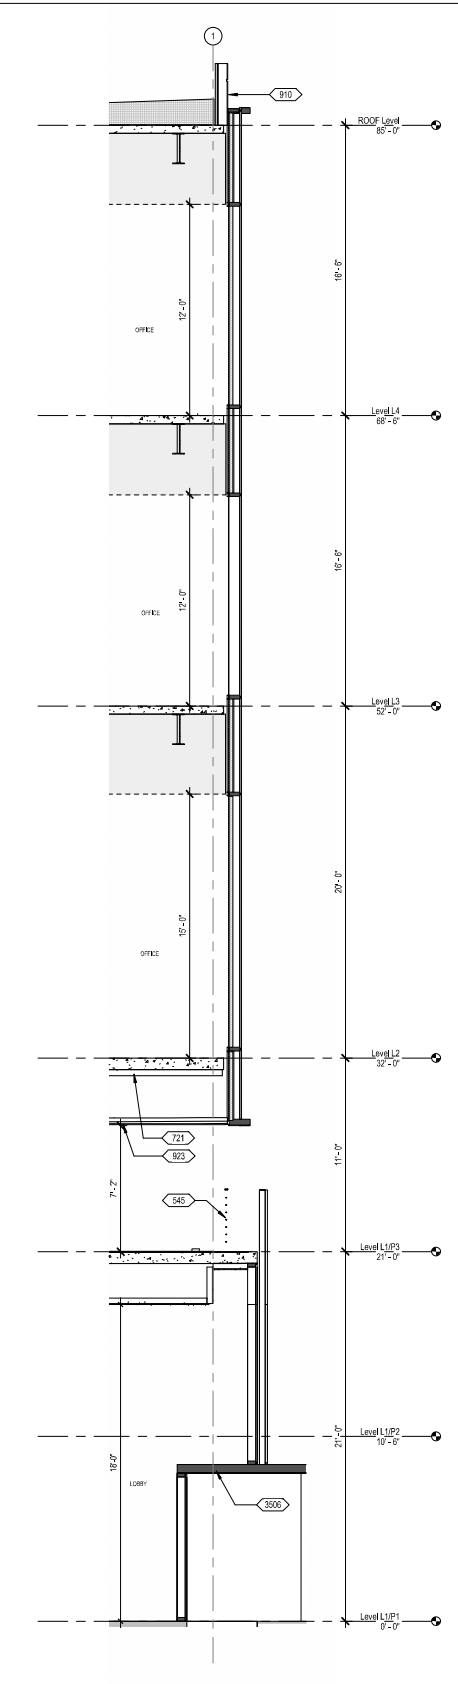


1 WALL SECTION - BLDG.A WEST WALL 1/4" = 1'-0"



KEYPLAN 1/4" = 1'-0"

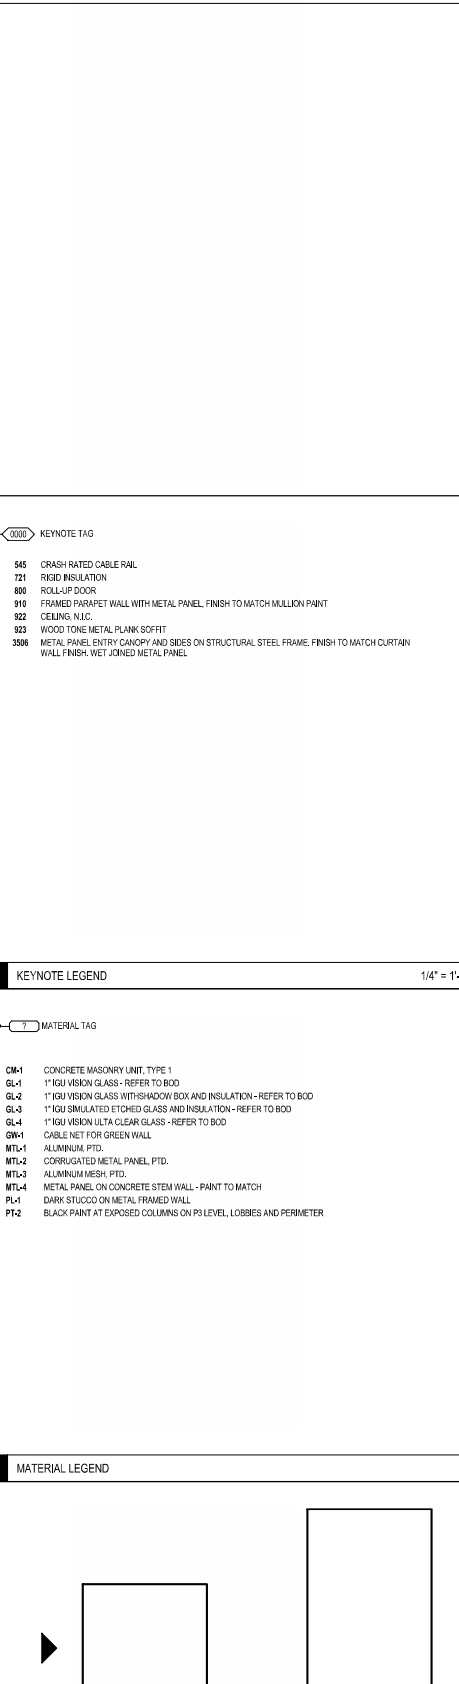

KEYPLAN 1/4" = 1'-0"

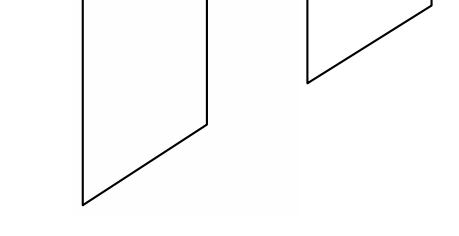

KEYPLAN 1/4" = 1'-0"

NOT FOR CONSTRUCTION



HGA

CLIENT
Ellis Partners
ONE SANSOME STREET, SUITE 1050
SAN FRANCISCO, CA 94104

ARCHITECT
HGA
232 BUTTER STREET, SUITE 500
SAN FRANCISCO, CA 94108
www.hga.com

CM
BKF
285 SHORELINE DRIVE, SUITE 200
REDWOOD CITY, CA 94065
(650) 482-6300
www.bkf.com

LANDSCAPE
CREO
460 GERRY ST #200
SAN FRANCISCO, CA 94102
CREOLANDARCH.COM

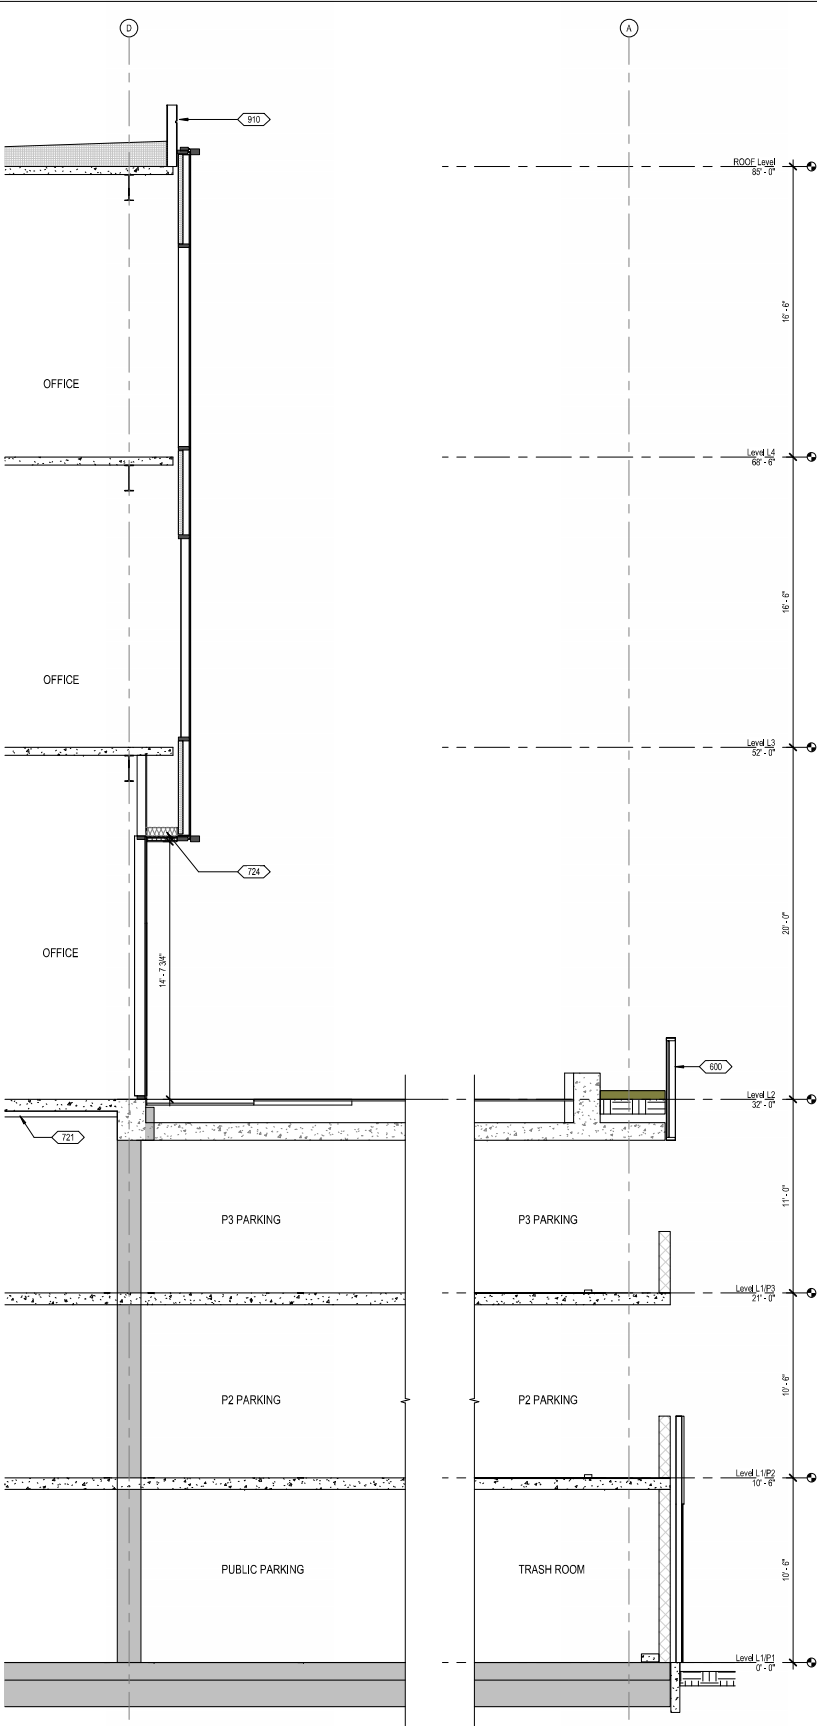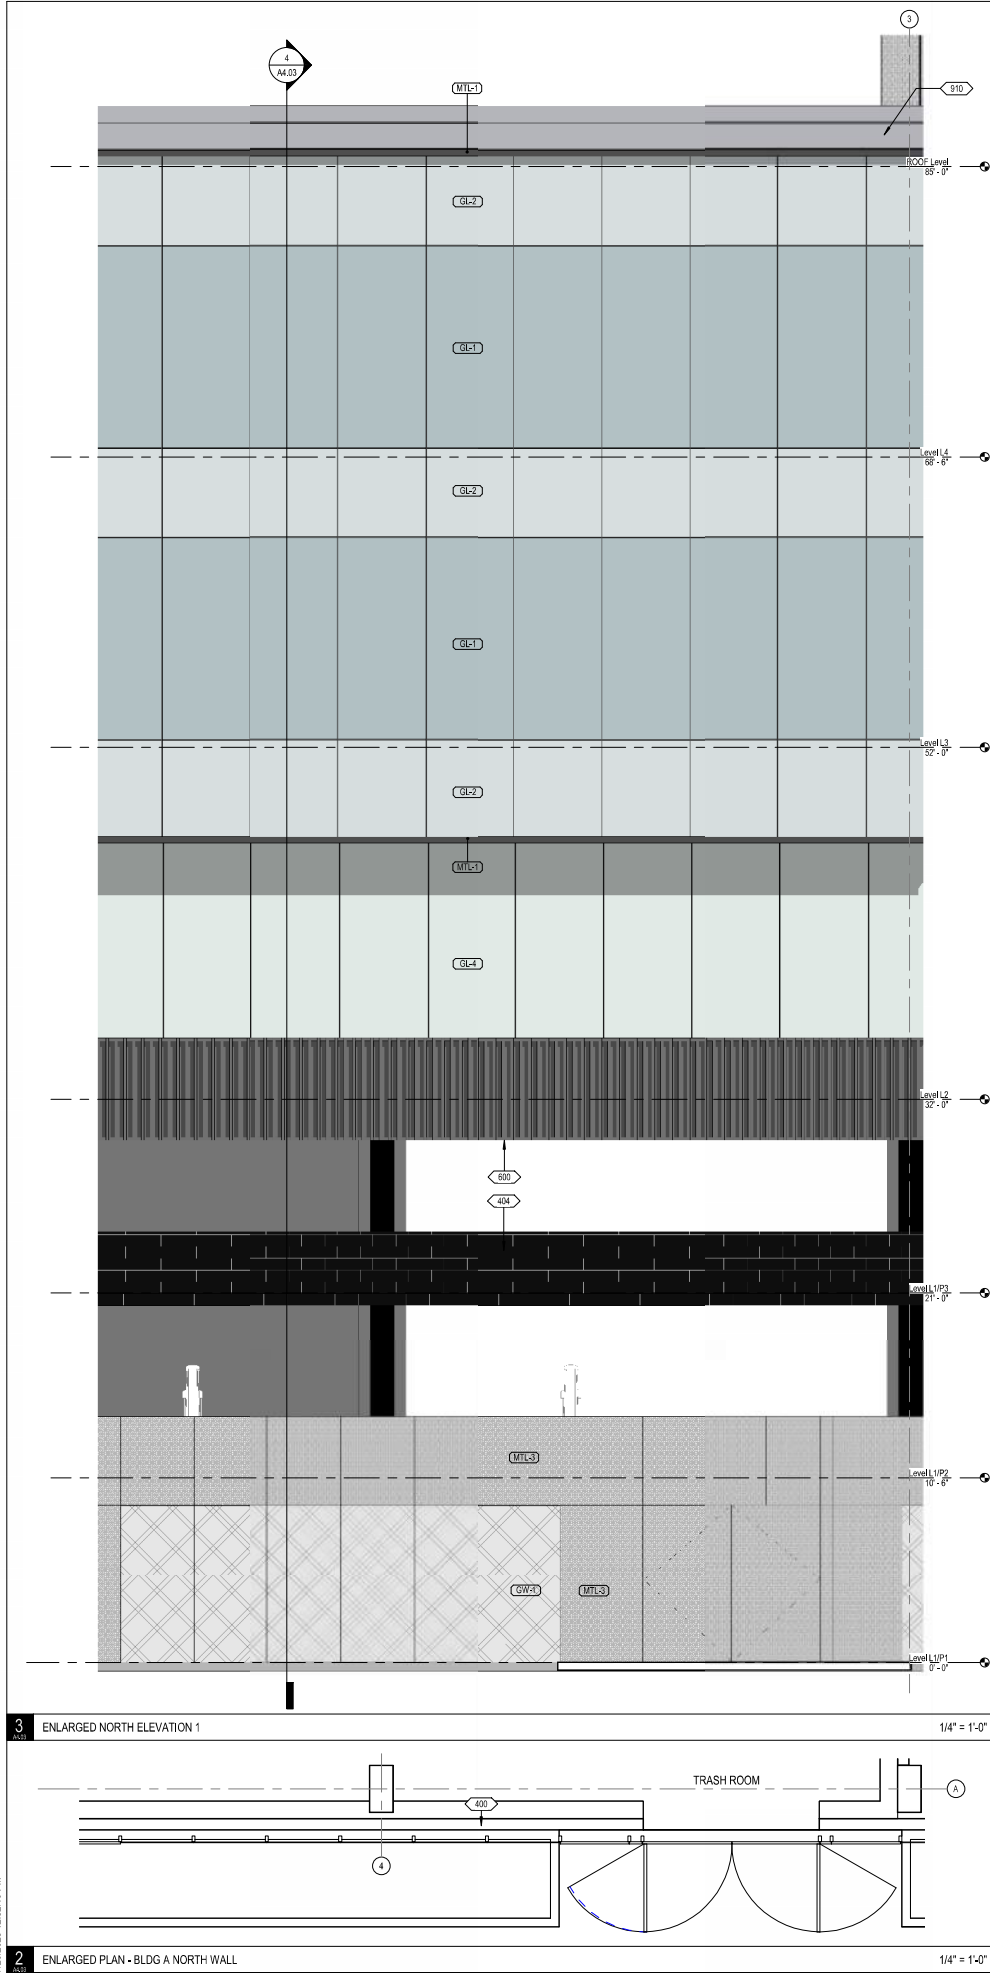


- KEYNOTE TAG
- 400 CONCRETE MASONRY UNIT (CMU), S.S.D.
 - 404 CMU CRASH WALL PAINTED BLACK
 - 600 WOOD SLAT RAILING (METAL FRAME GUARDRAIL)
 - 721 RIGID INSULATION
 - 724 BATT INSULATION
 - 910 FRAMED PARAPET WALL WITH METAL PANEL FINISH TO MATCH MULLION PAINT

KEYNOTE LEGEND 1/4" = 1'-0"

- MATERIAL TAG
- CM-1 CONCRETE MASONRY UNIT, TYPE 1
 - GL-1 1"IGU VISION GLASS - REFER TO BOO
 - GL-2 1"IGU VISION GLASS WITH SHADOW BOX AND INSULATION - REFER TO BOO
 - GL-3 1"IGU SIMULATED ETCHED GLASS AND INSULATION - REFER TO BOO
 - GL-4 1"IGU VISION LITE CLEAR GLASS - REFER TO BOO
 - GW-1 CABLE NET FOR GREEN WALL
 - MTL-1 ALUMINUM PTD.
 - MTL-2 CORRUGATED METAL PANEL, PTD.
 - MTL-3 ALUMINUM MESH, PTD.
 - MTL-4 METAL PANEL ON CONCRETE STEM WALL - PAINT TO MATCH
 - PL-1 DARK STUCCO ON METAL FRAMED WALL
 - PT-2 BLACK PAINT AT EXPOSED COLUMNS ON P3 LEVEL, LOBBIES AND PERIMETER


MATERIAL LEGEND

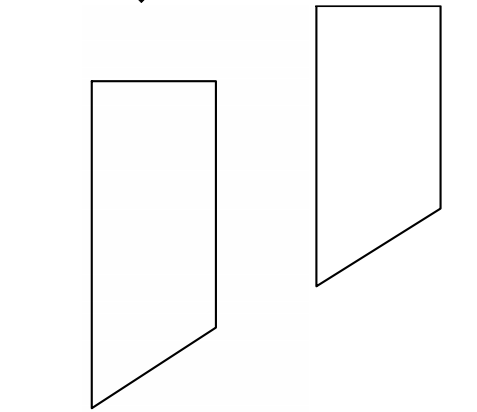

KEYPLAN 1/4" = 1'-0"

2025.07.29 SMP SUBMITTAL REV-03
2025.07.29 MSP SUBMITTAL REV-02
2025.04.30 SMP SUBMITTAL REV-02
2025.04.30 MSP SUBMITTAL REV-01
2025.01.20 SMP WSDV SUBMITTAL
2023.11.03 90% SCHEMATIC DESIGN
2023.10.12 SITE MASTER PLAN SUBMITTAL

date issue description

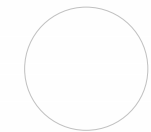

**333-385 MOFFETT
PARK DRIVE**
SUNNYVALE, CA 94089

project number: 22-387
date: 2025.01.15

**ENLARGED
ELEVATION,
SECTIONS & PLANS**

A4.03

NOT FOR CONSTRUCTION

CLIENT
Ellis Partners
One Sansome Street, Suite 1550
San Francisco, CA 94104

ARCHITECT
brick.
405 14th Street, Suite 500
Oakland, CA 94612
510.516.0167
www.brick-inc.com

- KEYNOTE TAG
- 400 CONCRETE MASONRY UNIT (CMU), S.S.D.
404 CMU CRASH WALL, PAINTED BLACK
721 RIGID INSULATION
910 FRAMED PARAPET WALL WITH METAL PANEL, FINISH TO MATCH MULLION PAINT

KEYNOTE LEGEND

1/4" = 1'-0"

date revision description

- MATERIAL TAG
- CM-1 CONCRETE MASONRY UNIT, TYPE 1
GL-1 1" IGU VISION GLASS - REFER TO BOO
GL-2 1" IGU VISION GLASS WITH SHADOW BOX AND INSULATION - REFER TO BOO
GL-3 1" IGU SIMULATED ETCHED GLASS AND INSULATION - REFER TO BOO
GL-4 1" IGU VISION LITE CLEAR GLASS - REFER TO BOO
GW-1 CABLE NET FOR GREEN WALL
MTL-1 ALUMINUM PTD.
MTL-2 CORRUGATED METAL PANEL, PTD.
MTL-3 ALUMINUM MESH, PTD.
MTL-4 METAL PANEL ON CONCRETE STEM WALL - PAINT TO MATCH
PL-1 DARK STUCCO ON METAL FRAMED WALL
PT-2 BLACK PAINT AT EXPOSED COLUMNS ON PS LEVEL, LOBBIES AND PERIMETER


2023.06.29 SITE MASTER PLAN SUBMITTAL
date issue description

**333-385 MOFFETT
PARK DRIVE**
SUNNYVALE, CA 94089

project number: 22-387
date: 2025.01.15


ENLARGED
ELEVATION,
SECTIONS & PLANS

A4.04

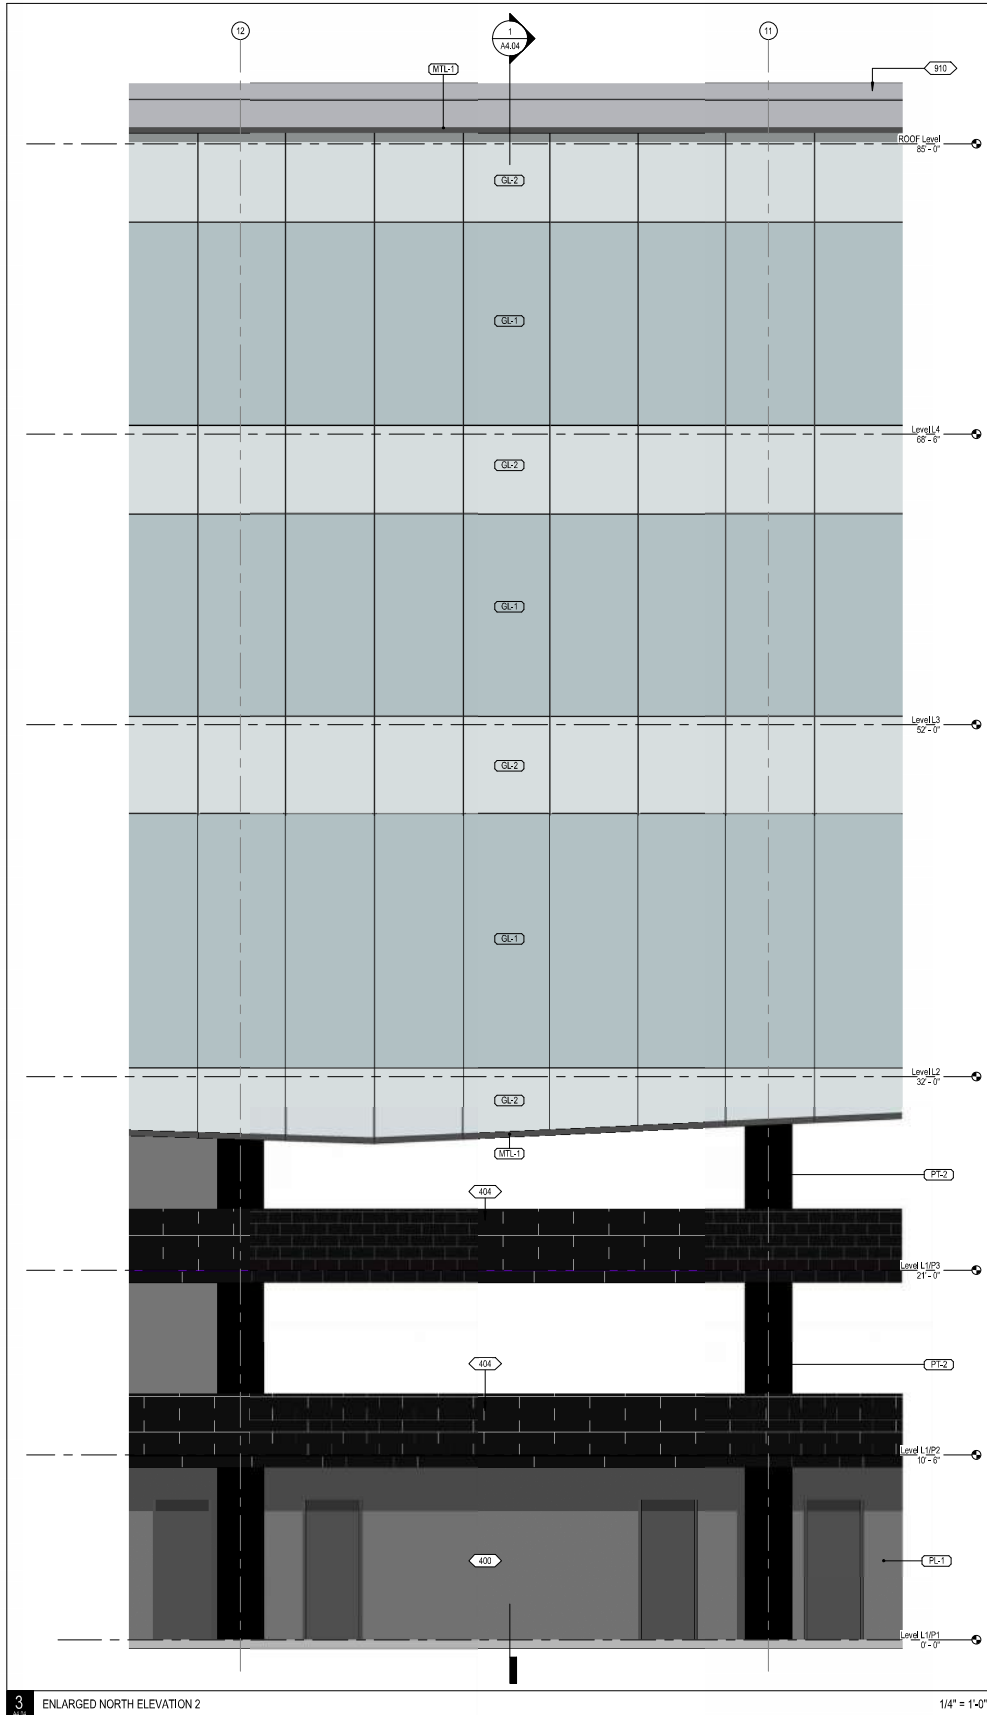


3 ENLARGED NORTH ELEVATION 2

1/4" = 1'-0"

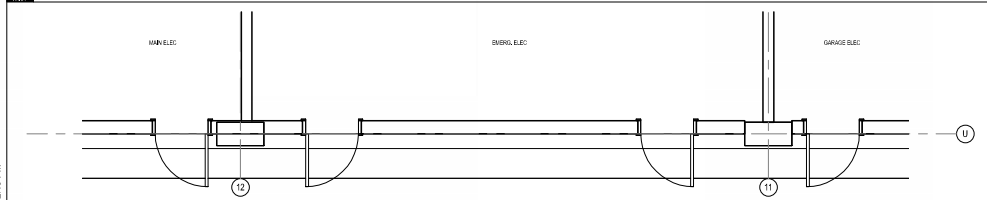

2 ENLARGED PLAN - BLDG B NORTH WALL

1/4" = 1'-0"

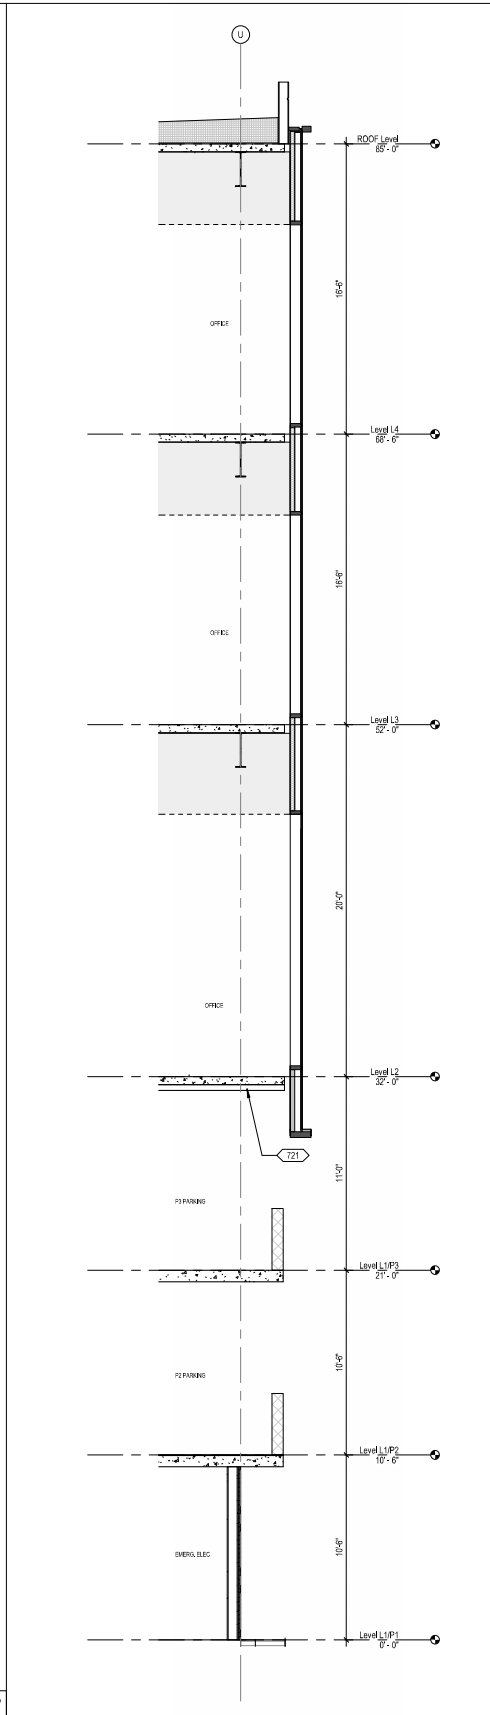

4 WALL SECTION - BLDG. B NORTH WALL

1/4" = 1'-0"

MATERIAL LEGEND

KEYPLAN

1/4" = 1'-0"

Copyright 2023 Brick Architecture & Interiors, Inc. All Rights Reserved. These Plans and/or Specifications are intended for the sole benefit of the clients of Brick Architecture & Interiors, Inc., and may not be used, copied, or reproduced in any form without the express written consent of Brick Architecture & Interiors, Inc.
File: A:\Autodesk\Projects\22-387_333 Moffett Park Drive\22-387_333 Moffett Park Drive.rvt
2/26/2025 2:02:19 PM

NOT FOR CONSTRUCTION

CLIENT
Ellis Partners
ONE SANSOME STREET, SUITE 1050
SAN FRANCISCO, CA 94104

ARCHITECT
HGA
222 BUTTER STREET, SUITE 500
SAN FRANCISCO, CA 94108
www.hga.com

CONSULTANT
BKF
285 SHORELINE DRIVE, SUITE 202
REDWOOD CITY, CA 94065
(650) 482-6300
www.bkf.com

LANDSCAPE
CREO
466 GARY STREET, SUITE 400
SAN FRANCISCO, CA 94102
CREO.LANDARCH.COM

Submittal Sheet

CAPACITY 4 Bikes per unit

MATERIALS Uprights: 1" Tg square tube
Upright base: 1/4" plate
Cantilevers: Tg plate
Cantilever base: 1/4" plate
Trays: Tg plate

FINISHES
☐ **Galvanized**
An after fabrication hot dipped galvanized finish is our standard option.
☐ **Powder Coat**
Our powder coat finish assures a high level of adhesion and durability by following these steps:
1. Sandblast
2. Epoxy primer electrostatically applied
3. Final thick TGIC polyester powder coat

MOUNT OPTIONS
Surface only
Each upright has one 1/4" plate feet that accept 3/2" wedge anchors

E-BIKE CHARGING
☐ **Add Electrical Outlets**
For lower trays only (fat bike trays recommended). Wiring must be performed by a licensed electrician. Racks with electrical outlets must be installed in an area protected from rain and on a GFI circuit. The outlets provided are IP64 weatherproof and UL, CE certified. Consult local electrical codes for more detail.

FAT BIKE TRAYS
☐ **Fat Bike Tray Option (Lower Level Only)**
Fat bike trays accommodate tires up to 5" wide. Standard trays accommodate tires up to 2.25" wide.

CANE STOPS
☐ **Add cane stops**
Available in galvanized or powder coat finish



Cane detectable lower tray extensions provide improved safety.

©2024

5 BICYCLE RACK SPECIFICATION

2 FLOOR PLAN - BUILDING A TRASH ROOM

1/8" = 1'-0"

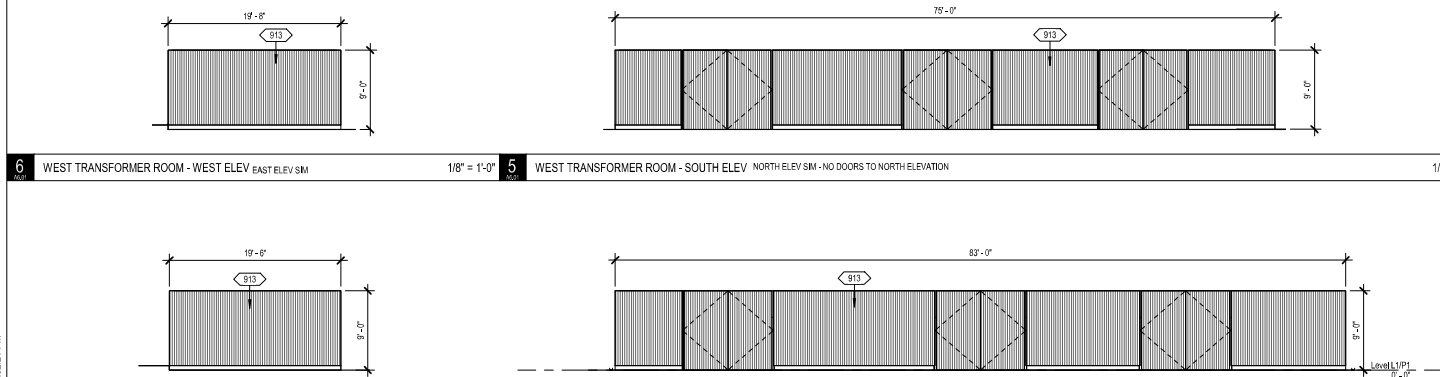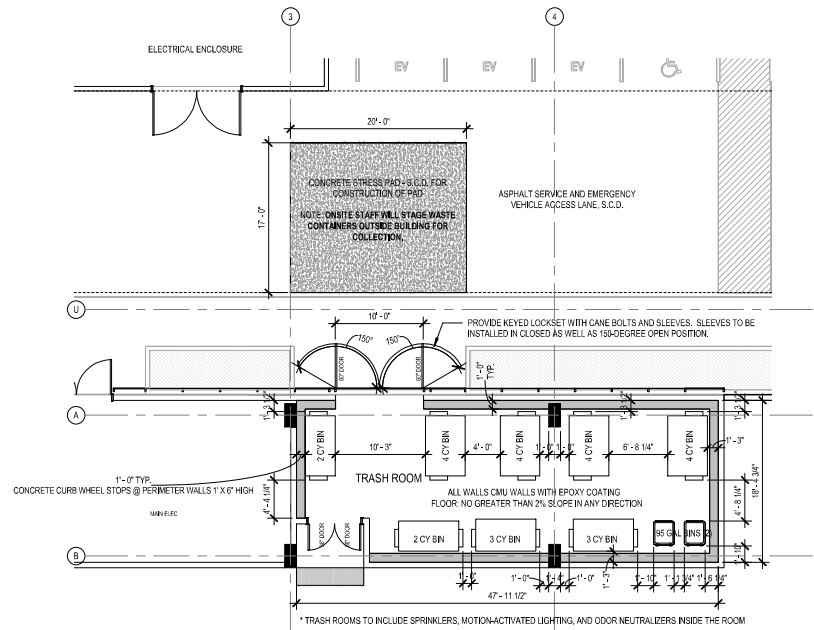


4 EAST TRANSFORMER ROOM - WEST ELEV EAST ELEV SM

3 EAST TRANSFORMER ROOM - SOUTH ELEV NORTH ELEV SM - NO DOORS TO NORTH ELEVATION


1 FLOOR PLAN - BUILDING B TRASH ROOM

1/8" = 1'-0"

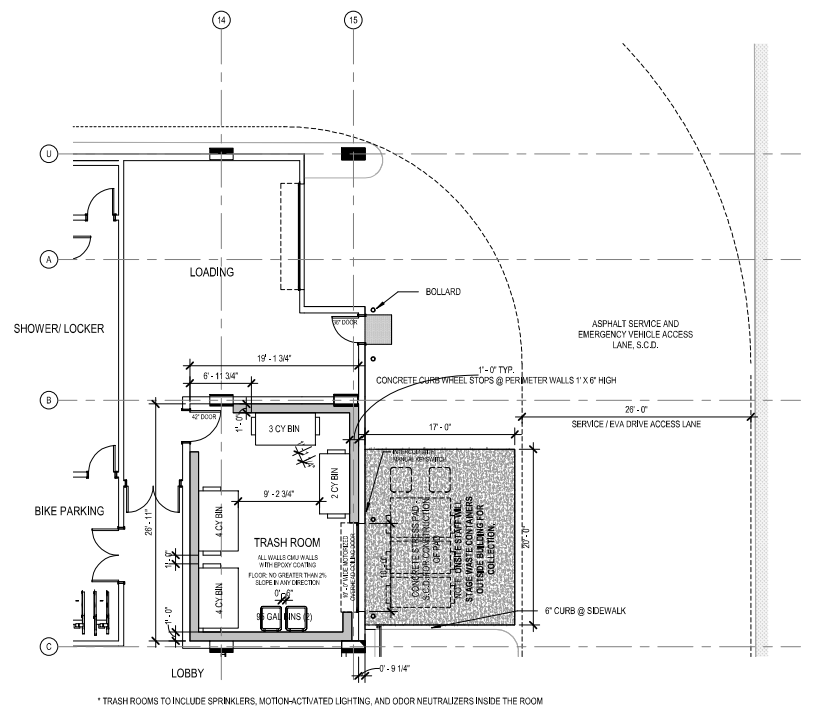

2025.07.29 SMP SUBMITTAL REV-03
2025.07.29 MSDP SUBMITTAL REV-02
2025.04.30 SMP SUBMITTAL REV-02
2025.04.30 MSDP SUBMITTAL REV-01
2025.01.20 SMP MSDP SUBMITTAL
2023.11.03 90% SCHEMATIC DESIGN
2023.10.12 SITE MASTER PLAN SUBMITTAL

date issue description

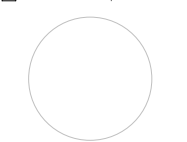

333-385 MOFFETT PARK DRIVE
SUNNYVALE, CA 94089

project number: 22-387
date: 2025.01.15

ENLARGED TRASH ROOMS - STAGING & ACCESS - TRANSFORMER ENCLOSURE ELEVATIONS

HGA

CLIENT
Ellis Partners


ARCHITECT
HGA
405 14th Street, Suite 500
Oakland, CA 94612
510.516.0167
www.hga.com

CONSULTANT
creo
landscapearchitecture
1000 Broadway
San Francisco, CA 94133

GROUND LEVEL LIGHTING PLAN
AND LIGHT LEVEL CALCULATION
RESULTS


2025.07.20 SMP SUBMITTAL REV-03
2025.07.29 MSPP SUBMITTAL REV-02
2025.04.30 SMP SUBMITTAL REV-02
2025.04.30 MSPP SUBMITTAL REV-01
2025.01.20 SMP MSPP SUBMITTAL
2023.11.03 90% SCHEMATIC DESIGN
2023.10.12 SITE MASTER PLAN SUBMITTAL

date issue description

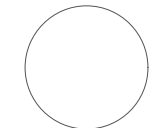


333-385 MOFFETT
PARK DRIVE
SUNNYVALE, CA 94089

project number: 22-387
date: 2024.12.20

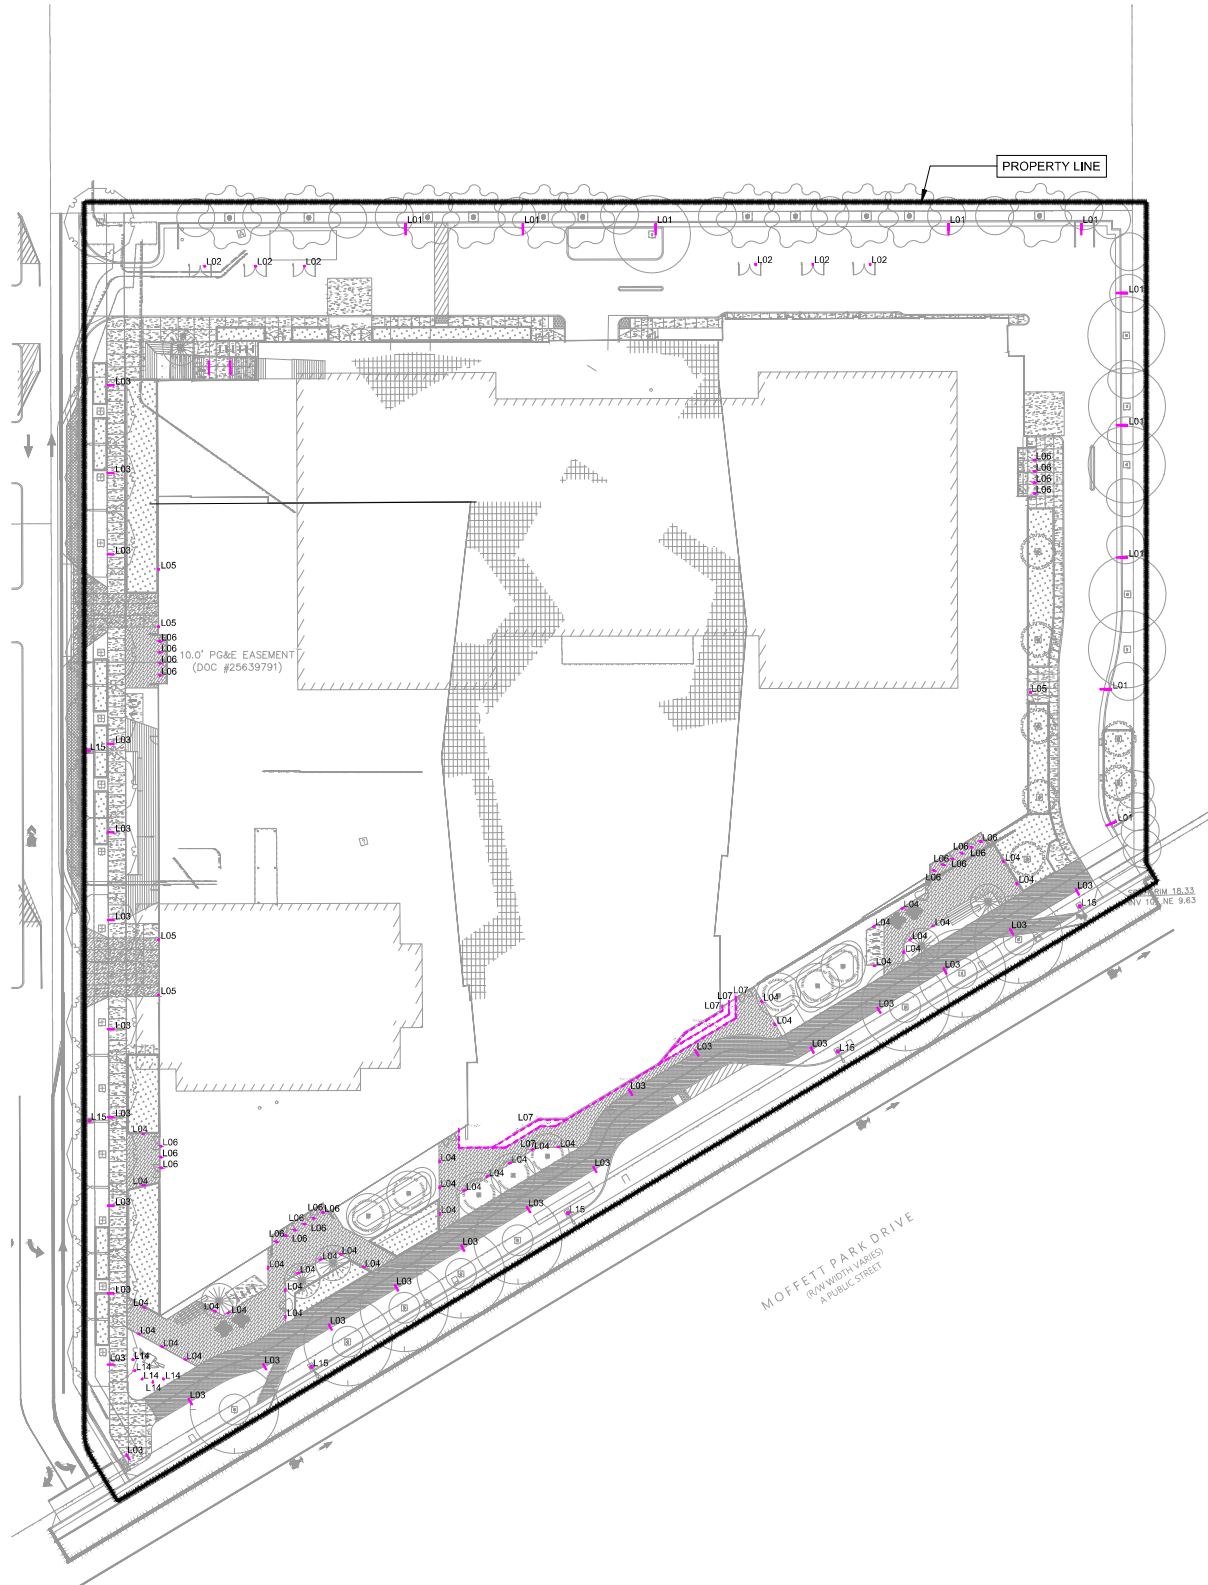

1 GROUND LEVEL LIGHTING PLAN

Scale: 1/32" = 1'-0"

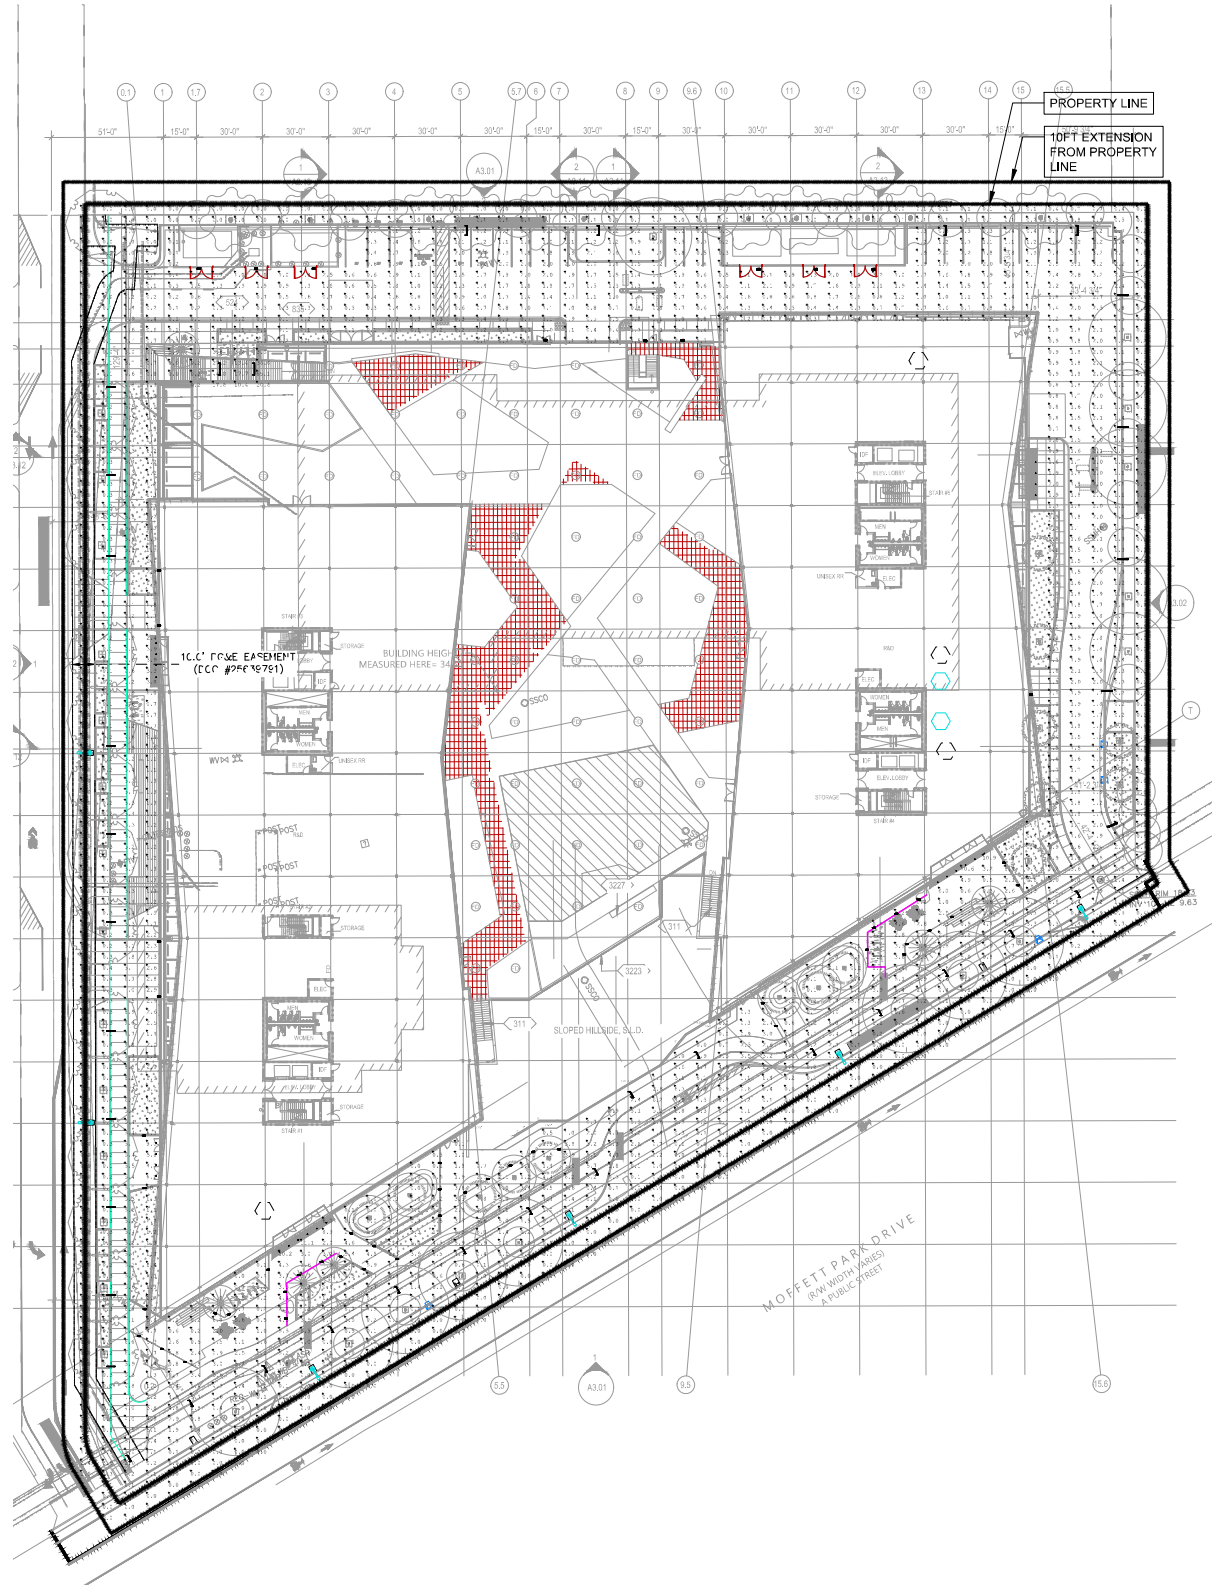

HGA

CLIENT
Ellis Partners


ARCHITECT
HGA
405 14th Street, Suite 500
Oakland, CA 94612
510.516.0187
www.hga.com

CONSULTANT
creo
landscapearchitecture
Landscape Architecture
www.creoarch.com

PODIUM LEVEL LIGHTING PLAN
AND LIGHT LEVEL CALCULATION
RESULTS

2025.07.20 SMP SUBMITTAL REV-03
2025.07.25 MSPP SUBMITTAL REV-02
2025.04.30 SMP SUBMITTAL REV-02
2025.04.30 MSPP SUBMITTAL REV-01
2025.01.20 SMP MSPP SUBMITTAL
2023.11.03 90% SCHEMATIC DESIGN
2023.10.12 SITE MASTER PLAN SUBMITTAL

date issue description

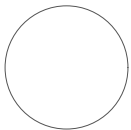

333-385 MOFFETT
PARK DRIVE
SUNNYVALE, CA 94089

project number: 22-387
date: 2024.12.20



1 PODIUM LEVEL LIGHTING PLAN

Scale: 1/16" = 1'-0"



2 PODIUM LEVEL LIGHT LEVELS

Scale: 1/16" = 1'-0"

ARCHITECT
HGA
405 14th Street, Suite 500
Oakland, CA 94612
510.516.0167
www.hga.com

LUMINAIRE SCHEDULE

#	2023.10.12	SITE MASTER PLAN SUBMITTA
#	date	issue description

SUNNYVALE, CA 94069

LT2.00

PSYCHOTRILIGHT
5570 Regent Street • Suite 404 | San Francisco CA 94132
14142424200 | www.psychotrlight.com

Learn More About Us
877-PSYCHOTRILIGHT

*All low self-medication has been reviewed and found to be safe by our medical board.

1. Content in the article should be used in this article with Attribution and Creative Commons license.
2. Publisher's name, if it is not Creative Commons International, should be used in the form of the journal name with the acronym.
3. Publisher's name, if it is not Creative Commons International, should be used in the form of the journal name with the acronym.
4. All or part of the article should be used in this article with Attribution and Creative Commons license.
5. Attribution in the article should be used in this article with Attribution and Creative Commons license.

Copyright, 2023 Hammel, Green and Abrahamson, Inc. All Rights Reserved. These Plans and/or Specifications are intended for the sole benefit of the client of Hammel, Green and Abrahamson, Inc., and may not be used, reused, copied, or reproduced in any form without the express written consent of Hammel, Green and Abrahamson, Inc.