

1122 ASTER AVE.
SUNNYVALE, CALIFORNIA



PROJECT TEAM

DEVELOPER:
CONTACT: ADAM KATES
BUSINESS: (650) 213-1120

CLASSIC COMMUNITIES
1068 E. MEADOW CIRCLE
PALO ALTO, CA 94303

ARCHITECT / PLANNER:
CONTACT: TERESSA OEHRLEIN
BUSINESS: (949) 553-9100

BASSENIAN / LAGONI
2031 ORCHARD DRIVE
NEWPORT BEACH, CA 92660

CIVIL ENGINEER:
CONTACT: SCOTT SCHORK
BUSINESS: (408) 467-9125

BKF ENGINEERS.
1730 N. FIRST ST. SUITE 600
SAN JOSE, CA 95112

LANDSCAPE ARCHITECT:
CONTACT: LEE EDER
BUSINESS: (925) 736-8176

GATES + ASSOCIATES
2671 CROW CANYON RD.
SAN RAMON, CA 94583

SHEET INDEX

ARCHITECTURE

CONCEPTUAL SITE PLAN
STREET SCENE
BLDG 1 - 1ST & 2ND FLOOR PLANS
BLDG 1 - 3RD FLOOR & ROOF PLAN
BLDG 1 - ELEVATIONS
BLDG 2 - 1ST & 2ND FLOOR PLANS
BLDG 2 - 3RD FLOOR & ROOF PLAN
BLDG 2 - ELEVATIONS
BLDG 3 - 1ST & 2ND FLOOR PLANS
BLDG 3 - 3RD FLOOR & ROOF PLAN
BLDG 3 - ELEVATIONS
BLDG 4 - 1ST & 2ND FLOOR PLANS
BLDG 4 - 3RD FLOOR & ROOF PLAN
BLDG 4 - ELEVATIONS
BLDG 5 - 1ST & 2ND FLOOR PLANS
BLDG 5 - 3RD FLOOR & ROOF PLAN
BLDG 5 - ELEVATIONS
BLDG 6 - 1ST & 2ND FLOOR PLANS
BLDG 6 - 3RD FLOOR & ROOF PLAN
BLDG 6 - ELEVATIONS
BLDG 7 - 1ST & 2ND FLOOR PLANS
BLDG 7 - 3RD FLOOR & ROOF PLAN
BLDG 7 - ELEVATIONS
BLDG 8 - 1ST & 2ND FLOOR PLANS
BLDG 8 - 3RD FLOOR & ROOF PLAN
BLDG 8 - ELEVATIONS
TRASH ENCLOSURE
SOLAR STUDY
PEDESTRIAN CIRCULATION PLAN
LADDER EXHIBIT
SITE SECTION

SP-1
A-01
A-02
A-03
A-04
A-05
A-06
A-07
A-08
A-09
A-10
A-11
A-12
A-13
A-14
A-15
A-16
A-17
A-18
A-19
A-20
A-21
A-22
A-23
A-24
A-25
A-26
A-27
A-28
A-29
A-30

DETAILS A
DETAILS B
DETAILS C
DETAILS D

A-31
A-32
A-33
A-34

LANDSCAPE

TREE REMOVAL/PRESERVATION PLAN
TREE REMOVAL/PRESERVATION NOTES
PRELIMINARY LANDSCAPE PLAN
ENLARGED PRELIM. LANDSCAPE PLANS
PRELIMINARY TREE SHADING DIAGRAM
PRELIMINARY LANDSCAPE DATA
PRELIMINARY LANDSCAPE DETAILS
PRELIMINARY LANDSCAPE DETAILS
PRELIMINARY PLAN PALETTE

L1
L2
L3
L4
L5
L6
L7
L8
L9

CIVIL

PRELIMINARY SITE PLAN
EXISTING CONDITIONS & TREE PRESERVATION PLAN
PRELIMINARY GRADING & DRAINAGE PLAN
PRELIMINARY UTILITY PLAN
PRELIMINARY STORM WATER MANAGEMENT PLAN
CROSS SECTIONS
TRASH AND OPEN SPACE EXHIBIT
BUILDING HEIGHT EXHIBIT
VESTING TENTATIVE MAP

C1
C2
C3
C4
C5
C6
C7
C8
TM1

Site Summary:

Total Homes : 34
Site Area : ± 1.66 Acres
Density : ± 20.5 Homes/Acre

Parking Required :

2.50 Spaces/ 3-bed. Home = 21 x 2.5 Spaces
= 52.5 Spaces

2.65 Spaces/ 4-bed. Home = 13 x 2.65 Spaces
= 34.45 Spaces

Total Spaces Required = 86.95 Spaces

Parking Provided :
2 Garage Spaces/Home = 34 x 2 Spaces
= 68 Spaces

Uncovered Spaces on-site = 19 Spaces
87 Spaces






BUILDING 8
ENGLISH TUDOR

BUILDING 3
CRAFTSMAN

BUILDING 2
AMERICAN COTTAGE

BUILDING 1
SHINGLE

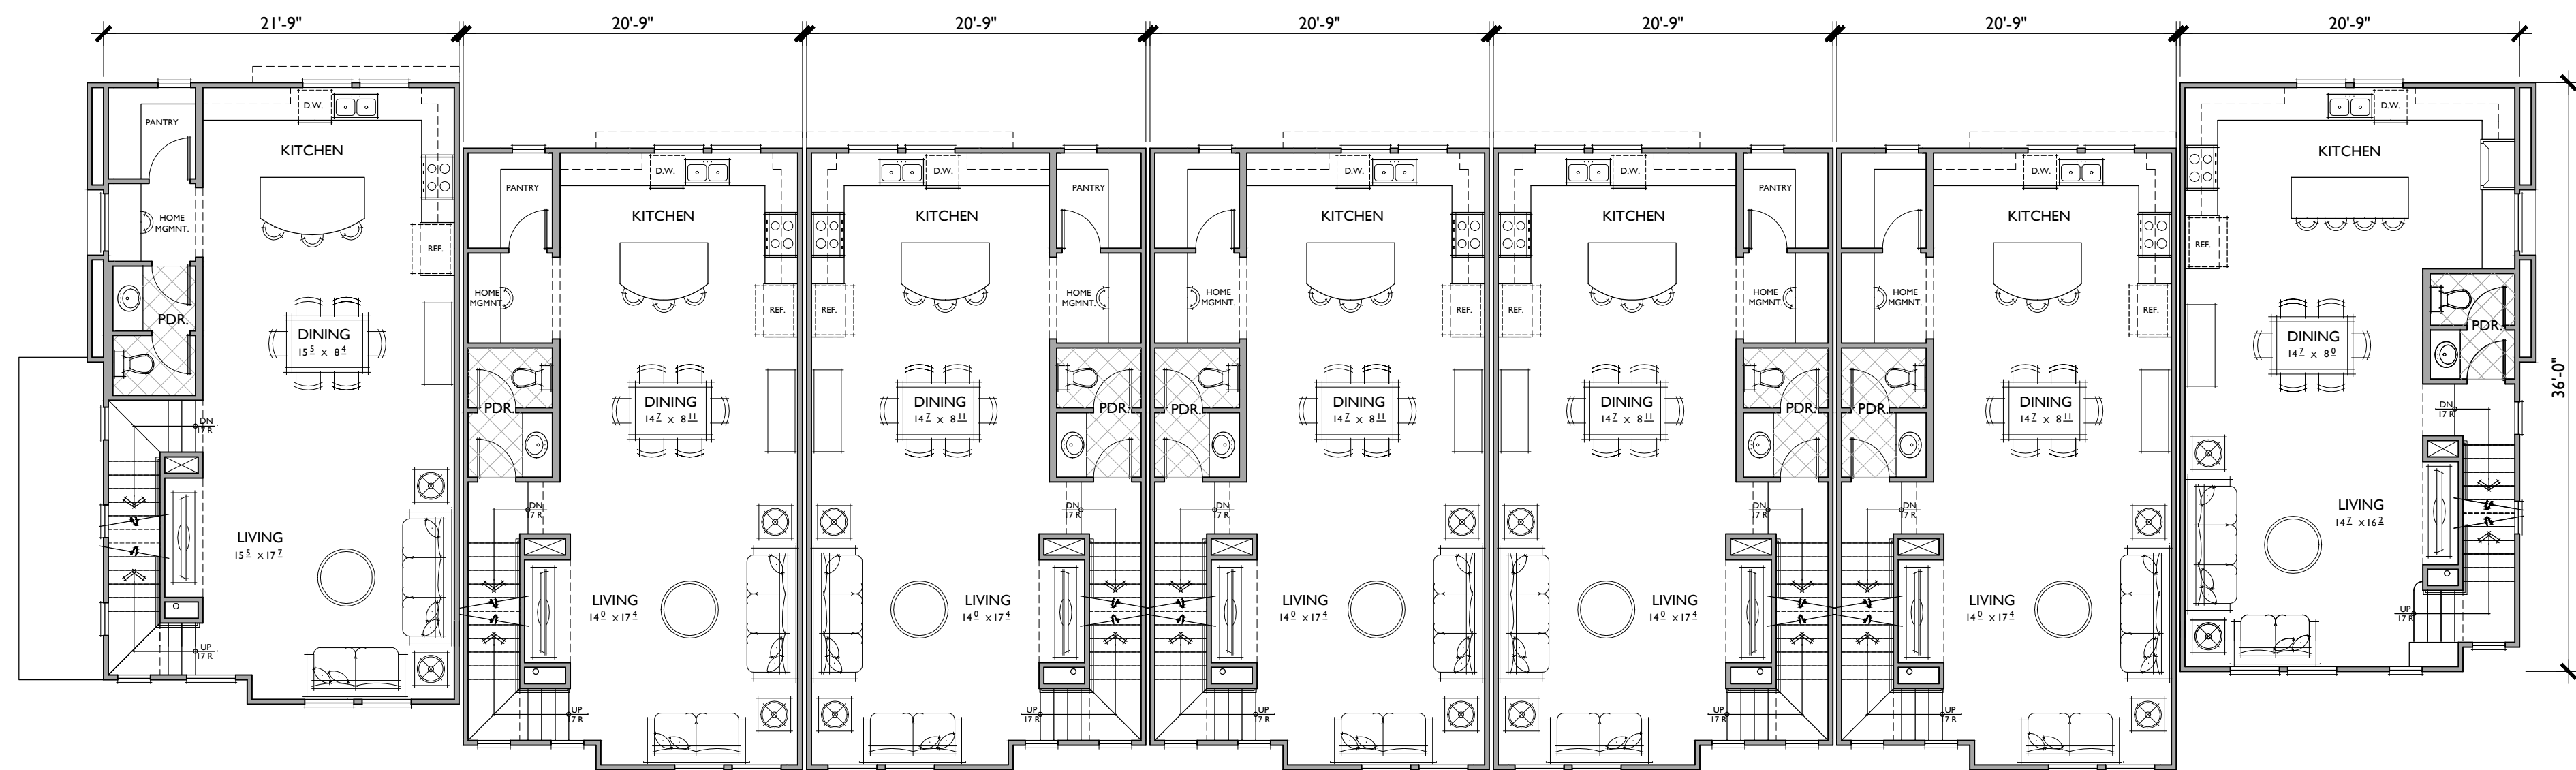

PLAN 4D

PLAN 3D

PLAN 3D


PLAN 3D

PLAN 3D

PLAN 3D

PLAN 1D

SECOND FLOOR

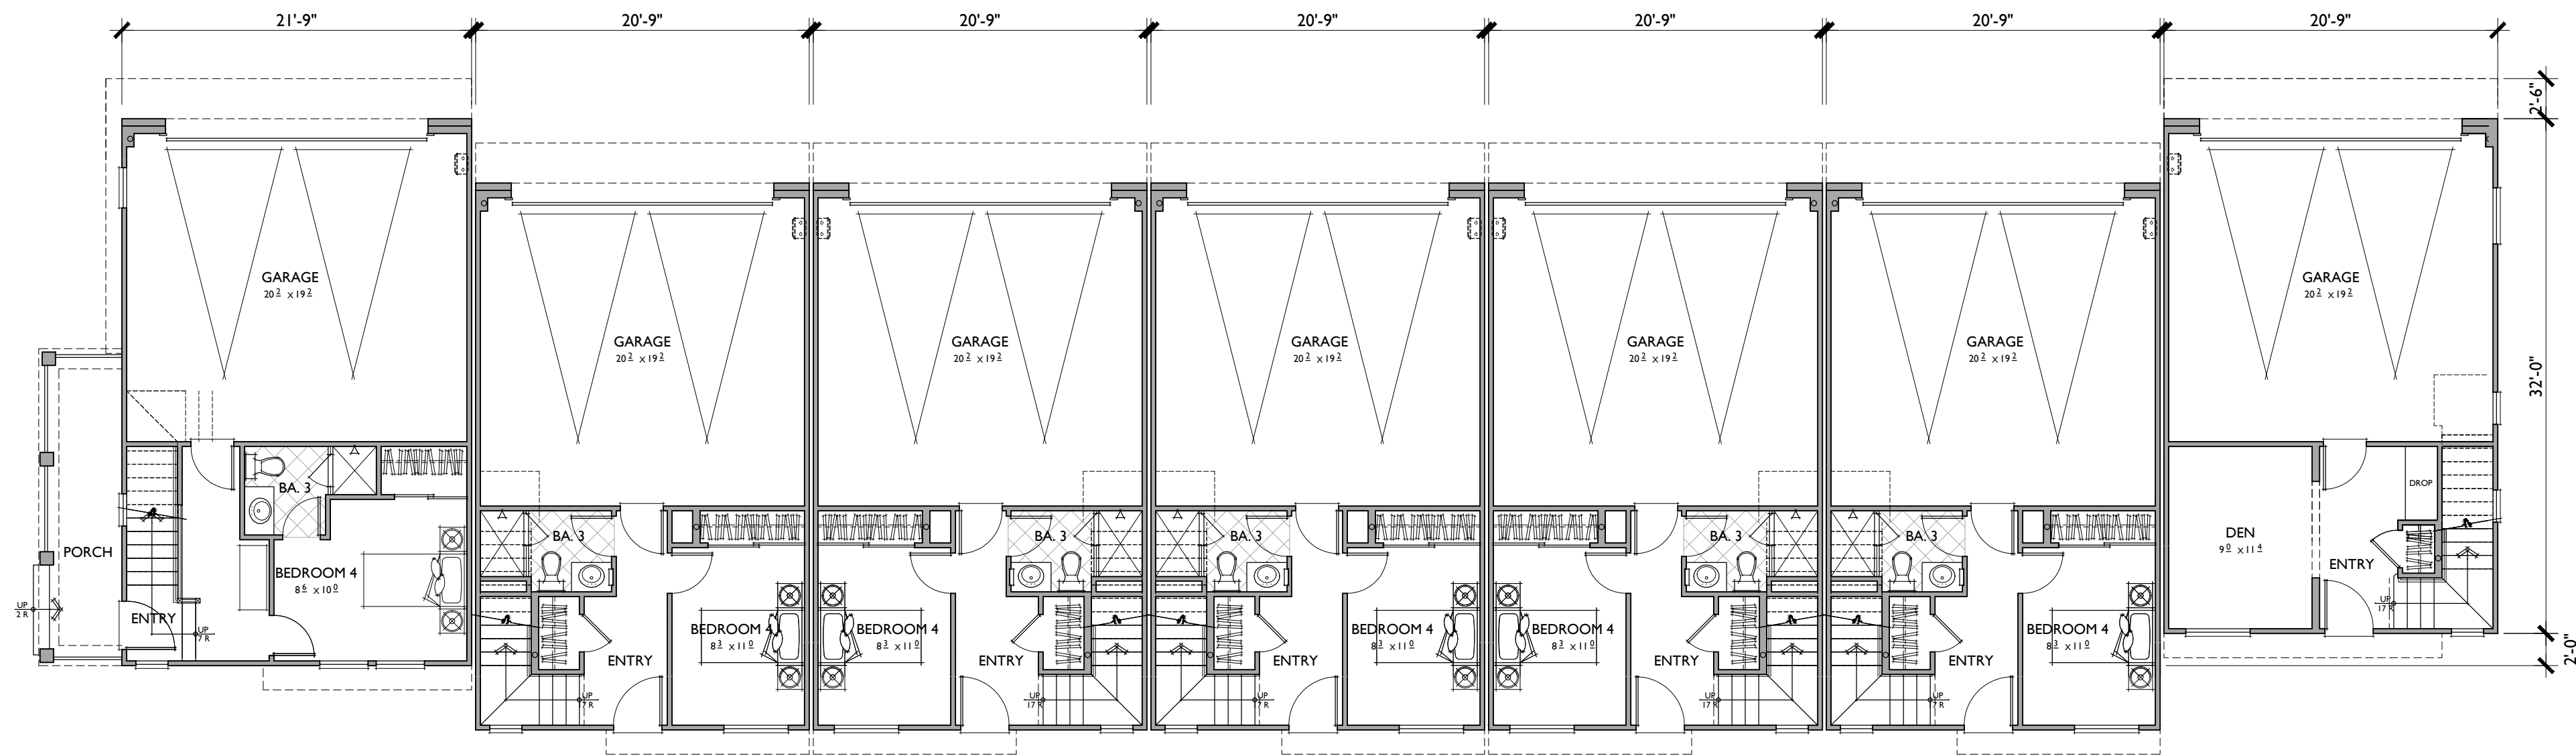

PLAN 4D

PLAN 3D

PLAN 3D

PLAN 3D

PLAN 3D

PLAN 3D

PLAN 1D

FIRST FLOOR

PLAN 1D

3 BEDROOMS / 2.5 BATHS
2 - CAR GARAGE

FLOOR AREA TABLE

1ST FLOOR	247 SQ. FT.
2ND FLOOR	742 SQ. FT.
3RD FLOOR	693 SQ. FT.

TOTAL **1682 SQ. FT.**
2 - CAR GARAGE 409 SQ. FT.

NOTE: SQUARE FOOTAGE MAY VARY DUE TO METHOD OF CALCULATION

PLAN 3D

4 BEDROOMS / 3.5 BATHS
2 - CAR GARAGE

FLOOR AREA TABLE

1ST FLOOR	289 SQ. FT.
2ND FLOOR	776 SQ. FT.
3RD FLOOR	718 SQ. FT.

TOTAL **1783 SQ. FT.**
2 - CAR GARAGE 407 SQ. FT.

NOTE: SQUARE FOOTAGE MAY VARY DUE TO METHOD OF CALCULATION

PLAN 4D

4 BEDROOMS / 3.5 BATHS
2 - CAR GARAGE

FLOOR AREA TABLE

1ST FLOOR	299 SQ. FT.
2ND FLOOR	813 SQ. FT.
3RD FLOOR	753 SQ. FT.

TOTAL **1865 SQ. FT.**
2 - CAR GARAGE 427 SQ. FT.

NOTE: SQUARE FOOTAGE MAY VARY DUE TO METHOD OF CALCULATION




FRONT


BUILDING I




RIGHT

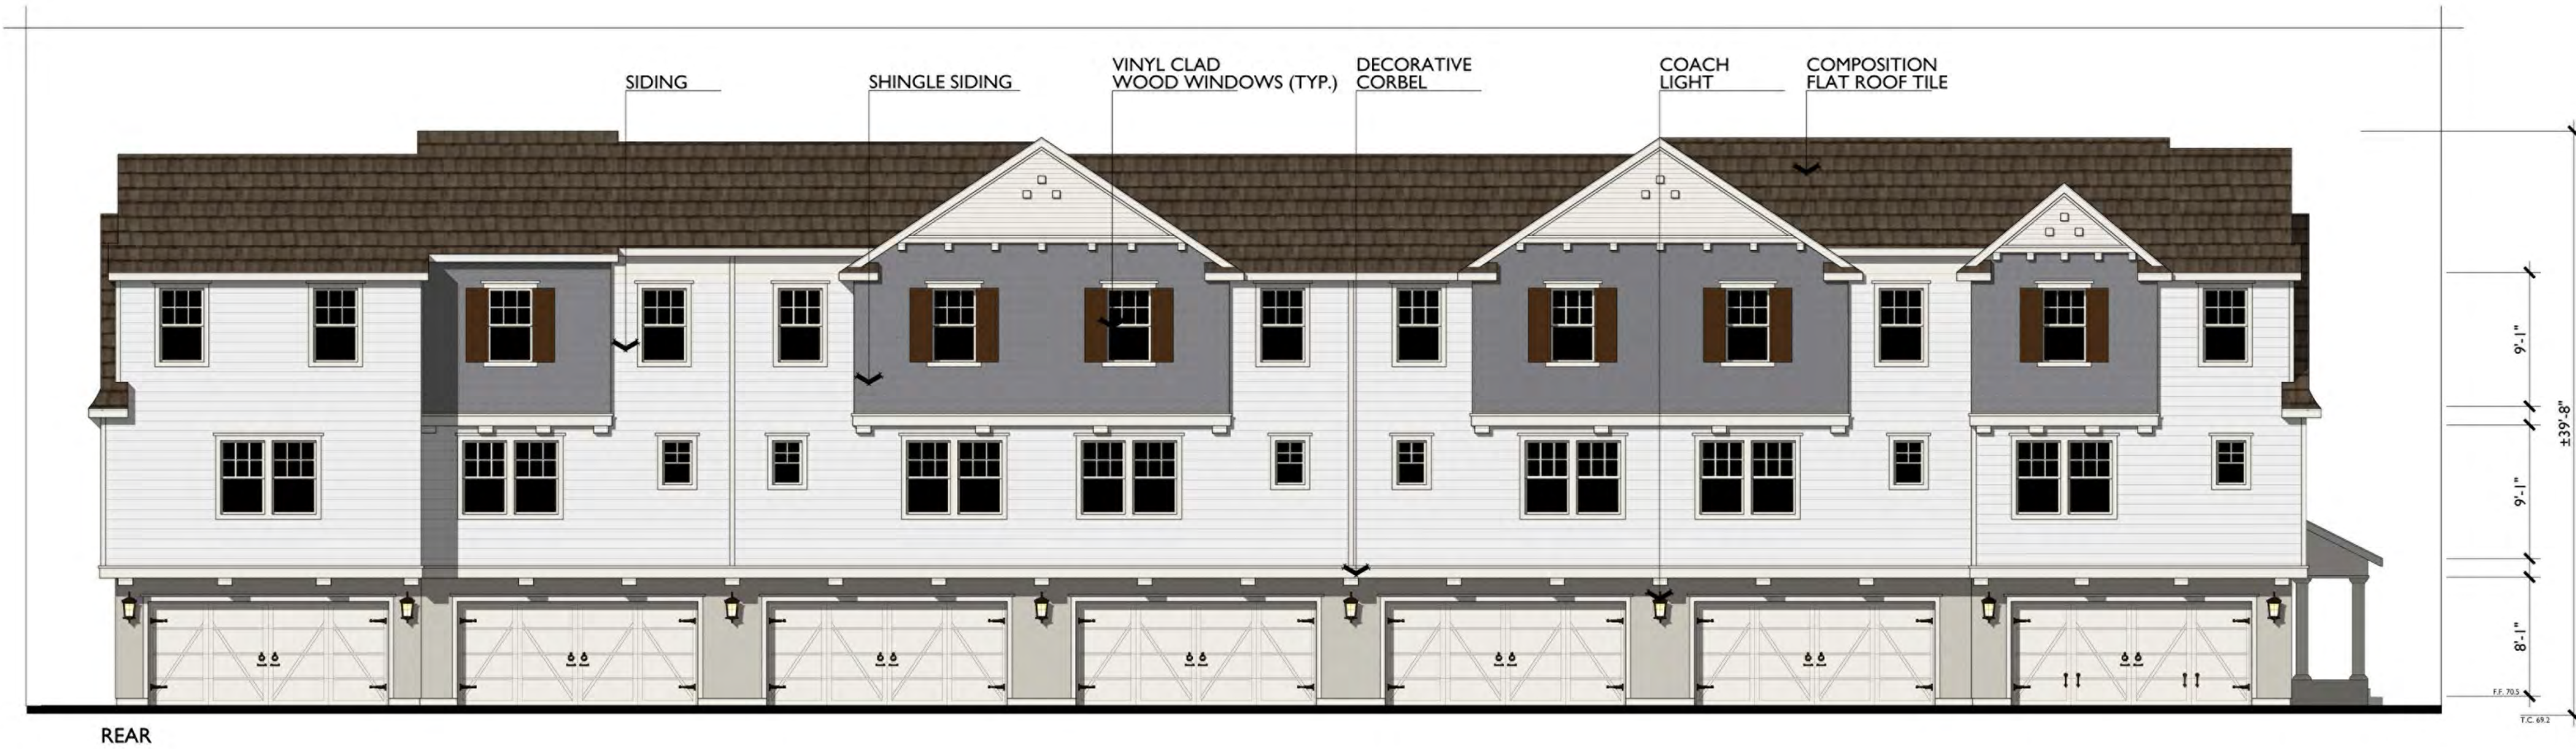

REAR

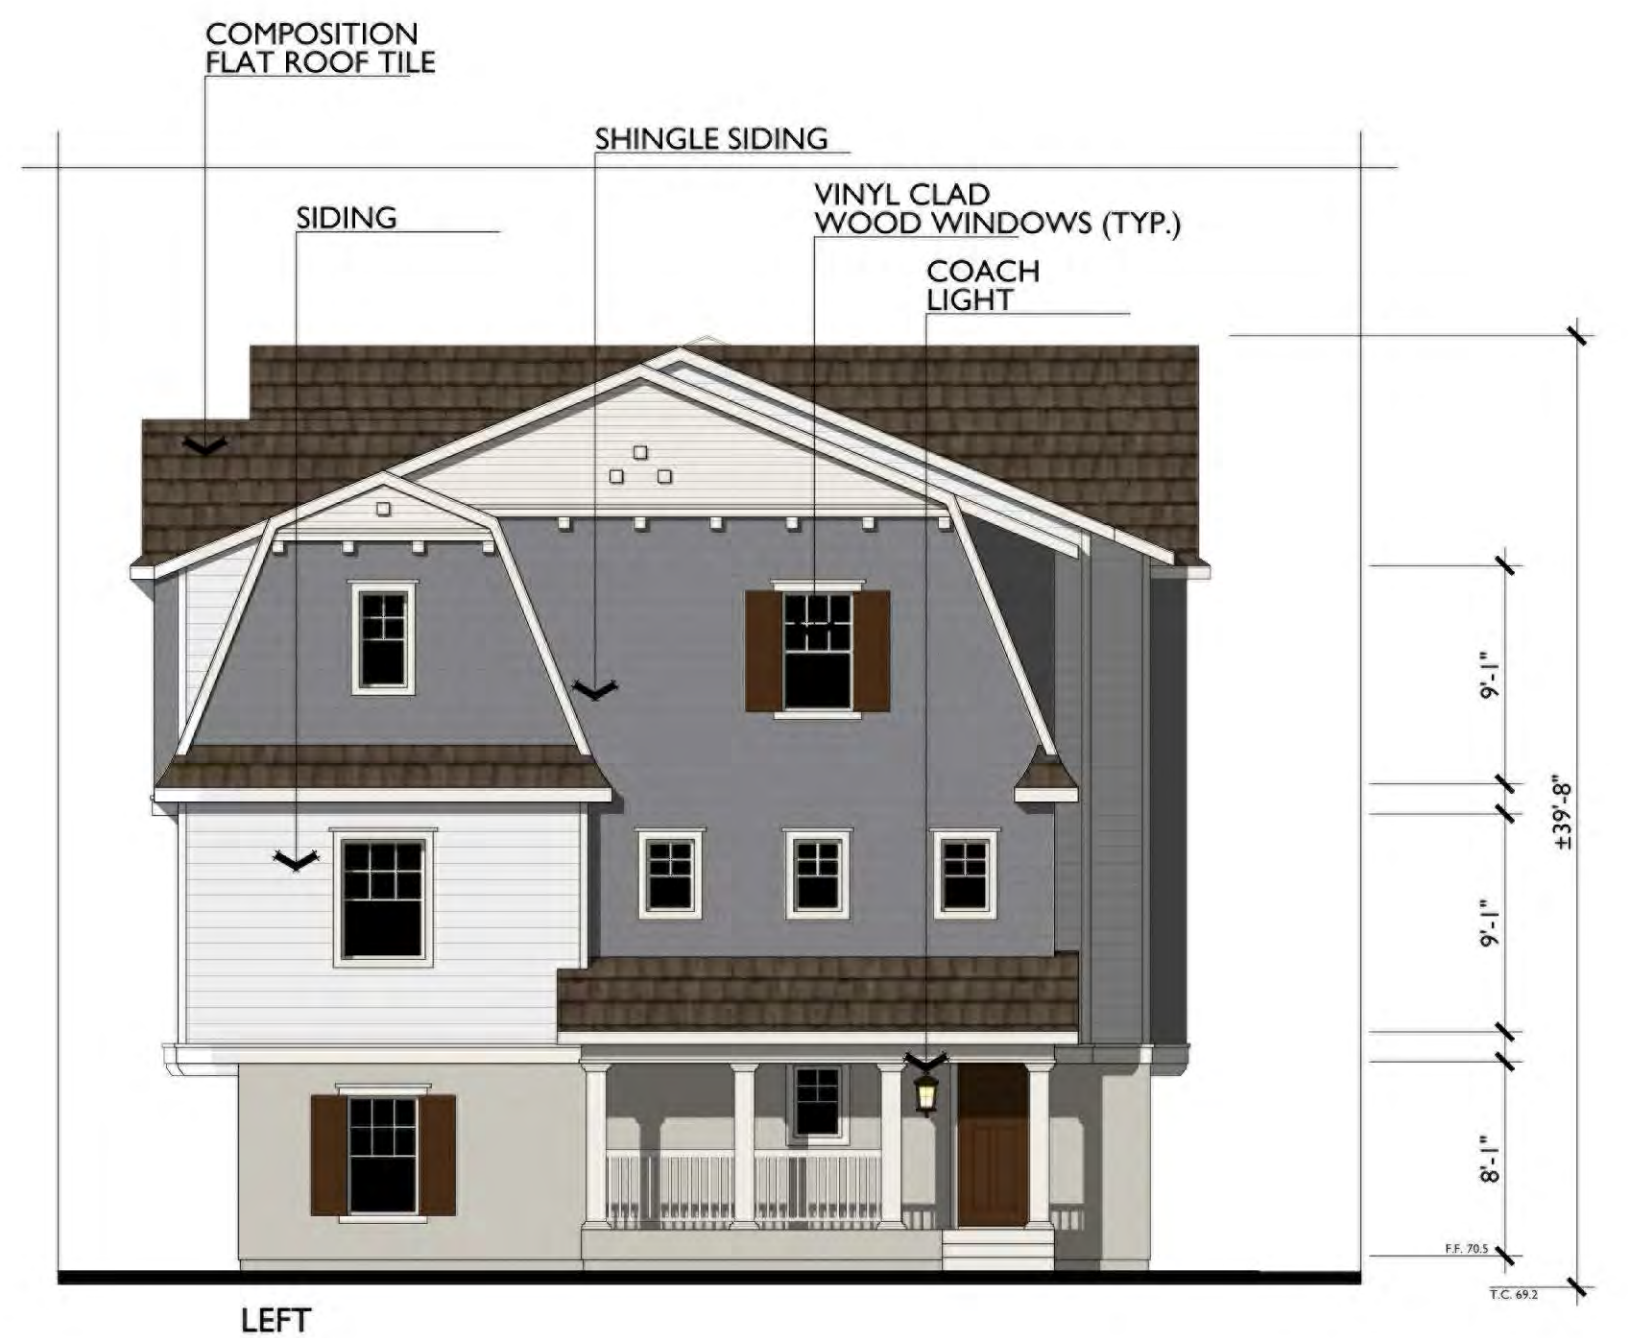


LEFT

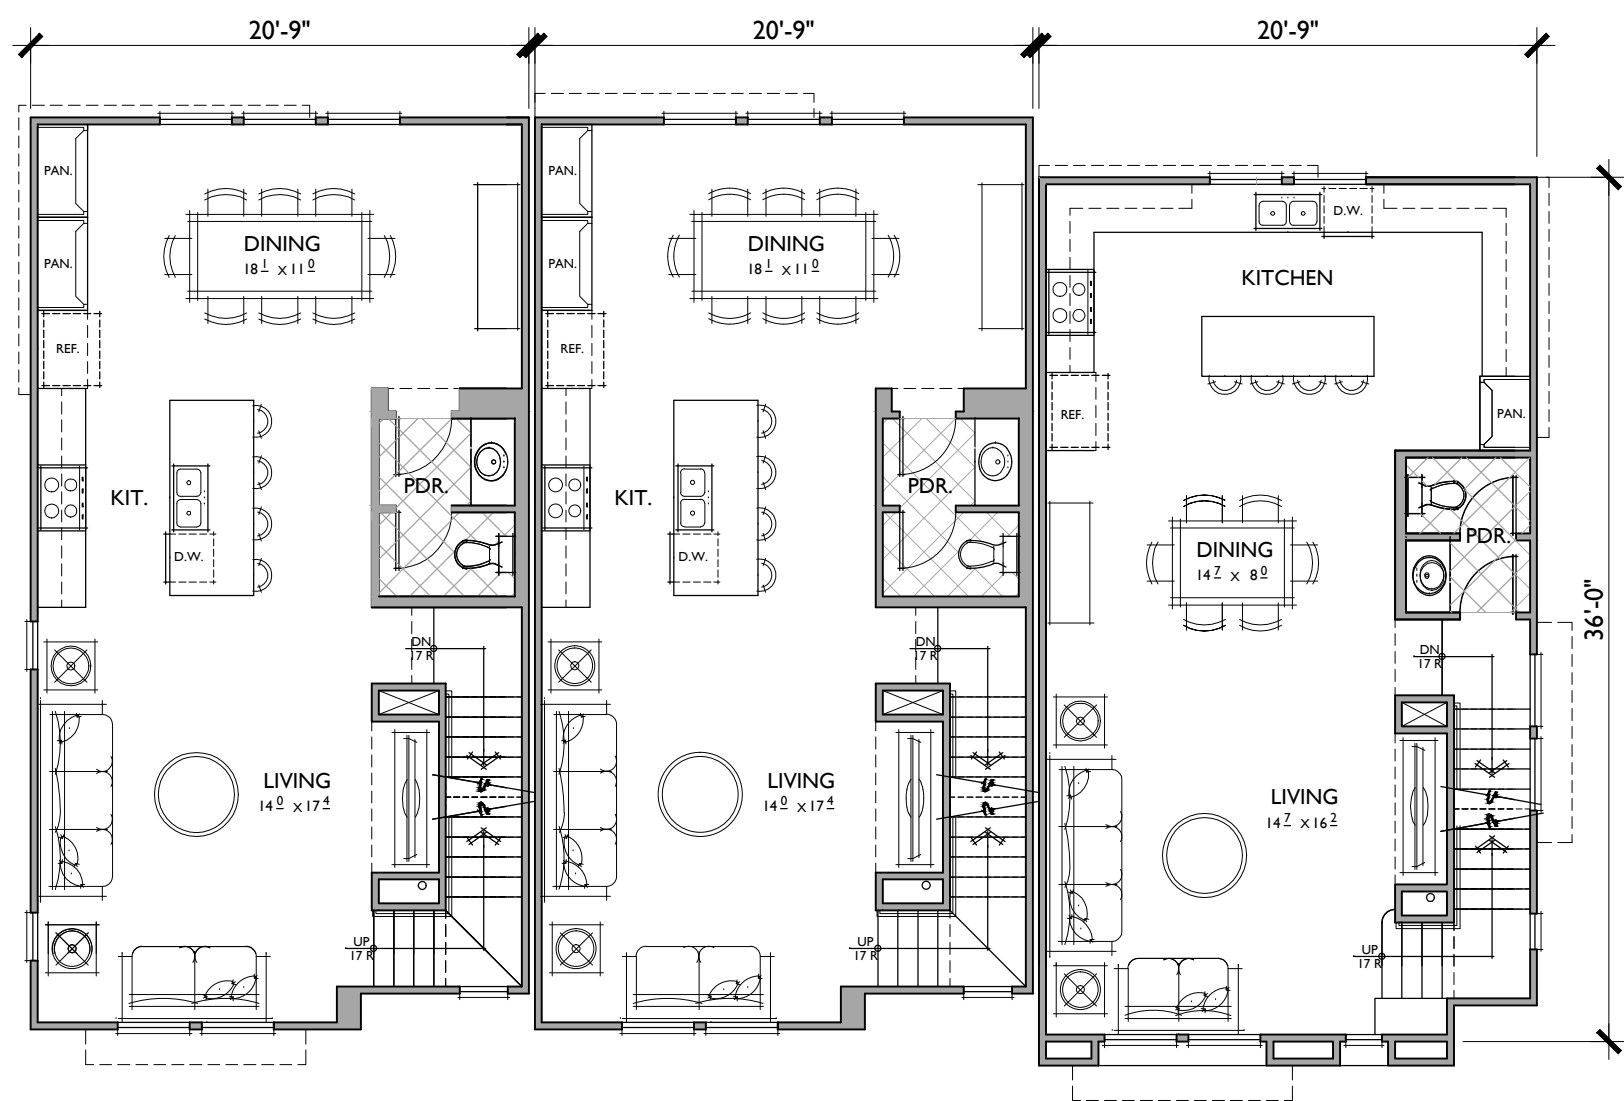

PLAN 2A PLAN 2A PLAN 1A

SECOND FLOOR

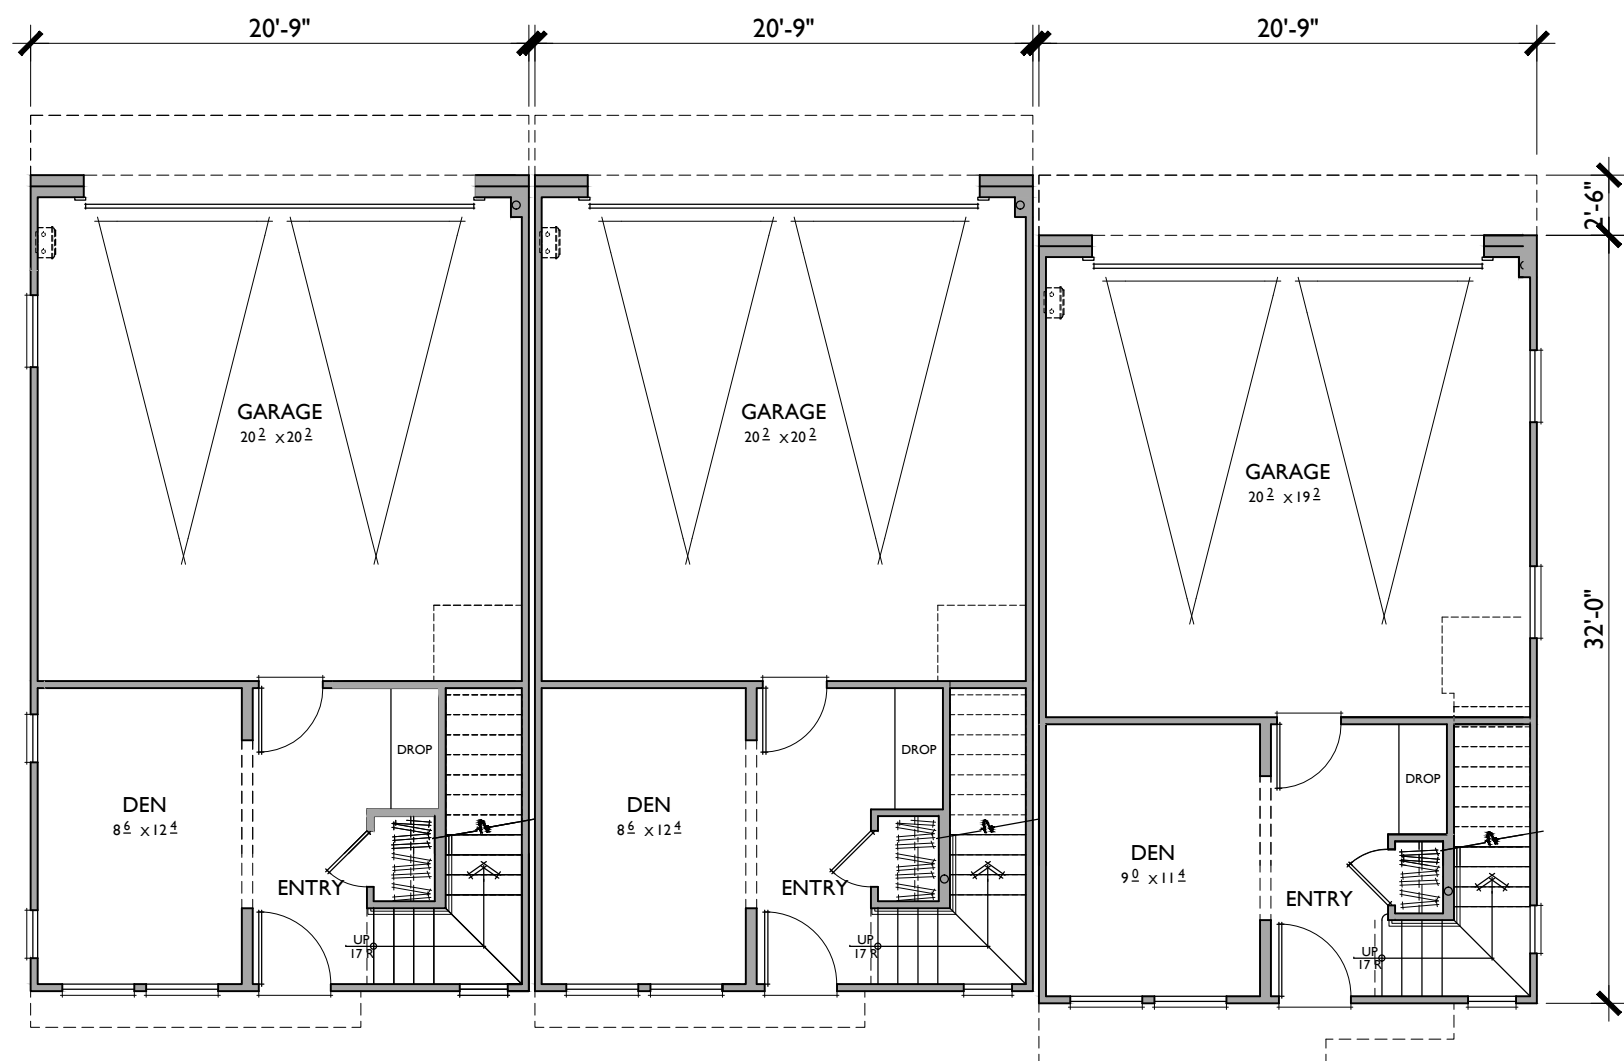

PLAN 2A PLAN 2A PLAN 1A

FIRST FLOOR

PLAN 1A

3 BEDROOMS / 2.5 BATHS
2 - CAR GARAGE

FLOOR AREA TABLE	
1ST FLOOR	247 SQ. FT.
2ND FLOOR	742 SQ. FT.
3RD FLOOR	693 SQ. FT.
TOTAL	1682 SQ. FT.
2 - CAR GARAGE	408 SQ. FT.


NOTE: SQUARE FOOTAGE MAY VARY DUE TO METHOD OF CALCULATION

PLAN 2A

3 BEDROOMS / 2.5 BATHS
2 - CAR GARAGE

FLOOR AREA TABLE	
1ST FLOOR	268 SQ. FT.
2ND FLOOR	777 SQ. FT.
3RD FLOOR	718 SQ. FT.
TOTAL	1763 SQ. FT.
2 - CAR GARAGE	428 SQ. FT.


NOTE: SQUARE FOOTAGE MAY VARY DUE TO METHOD OF CALCULATION

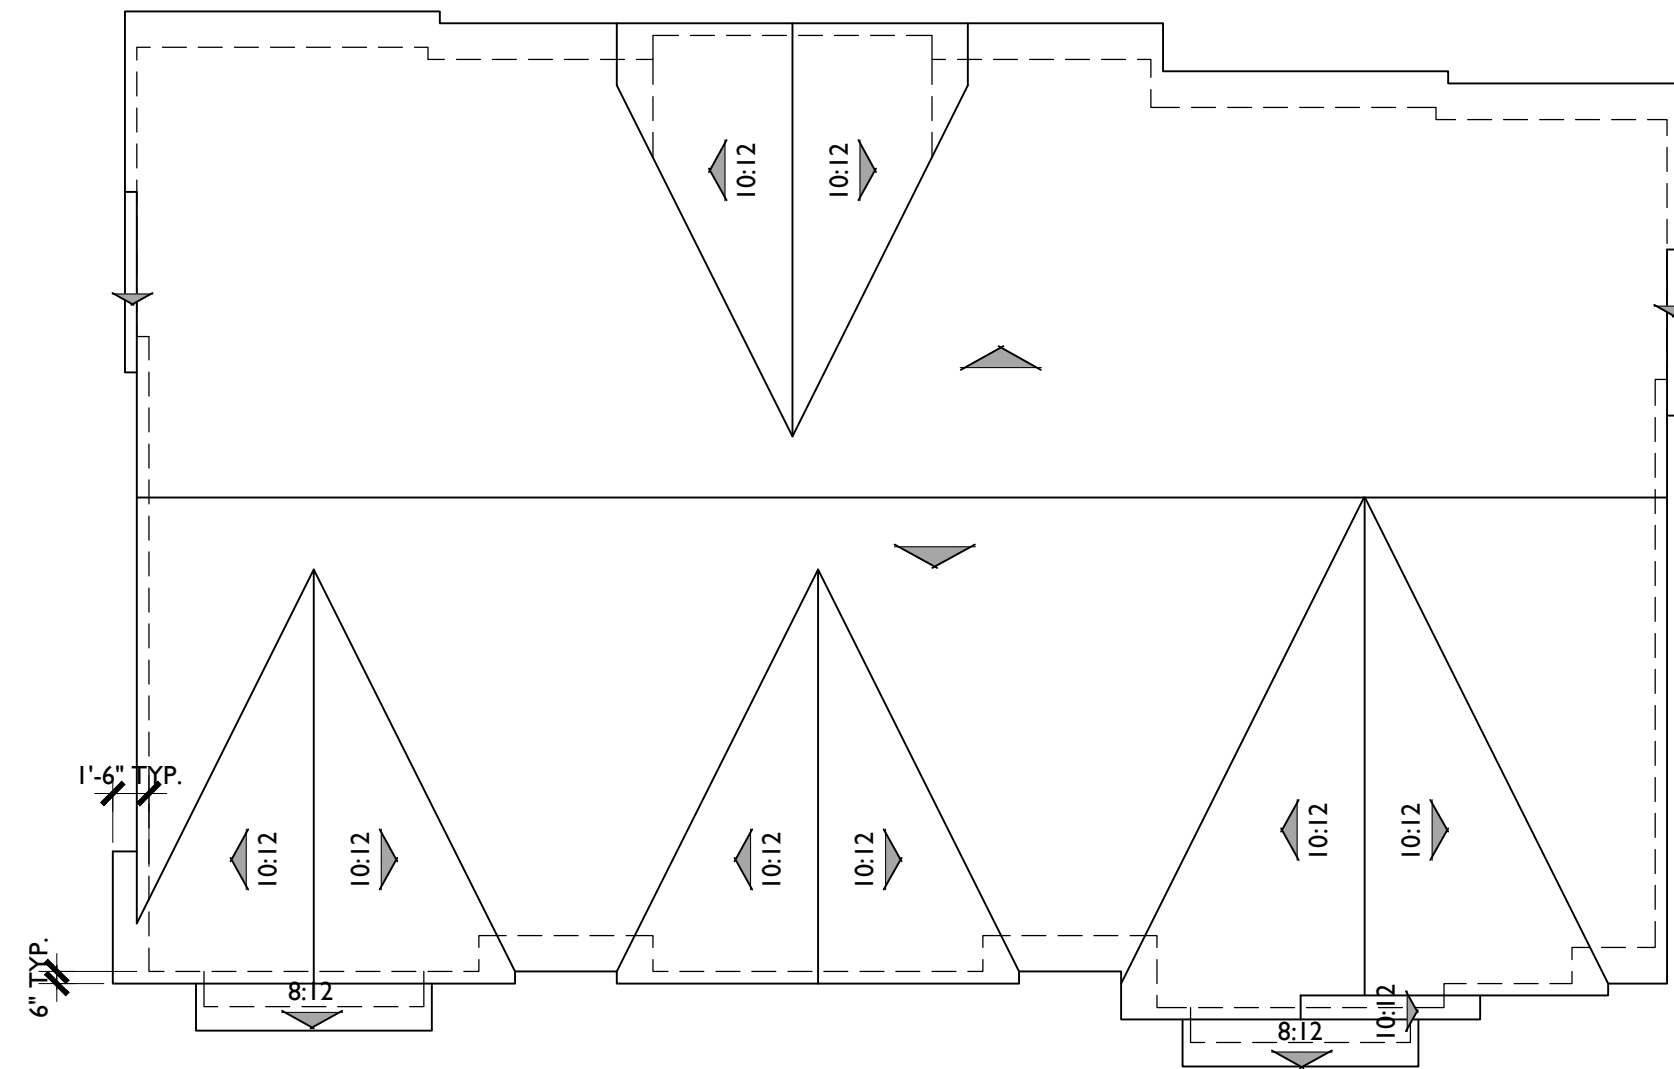



ROOF PLAN


BUILDING 2

PITCH: 5:12 U.N.O.
RAKE: 6"
EAVE: 18"
ROOF MATERIAL: FLAT-TILE

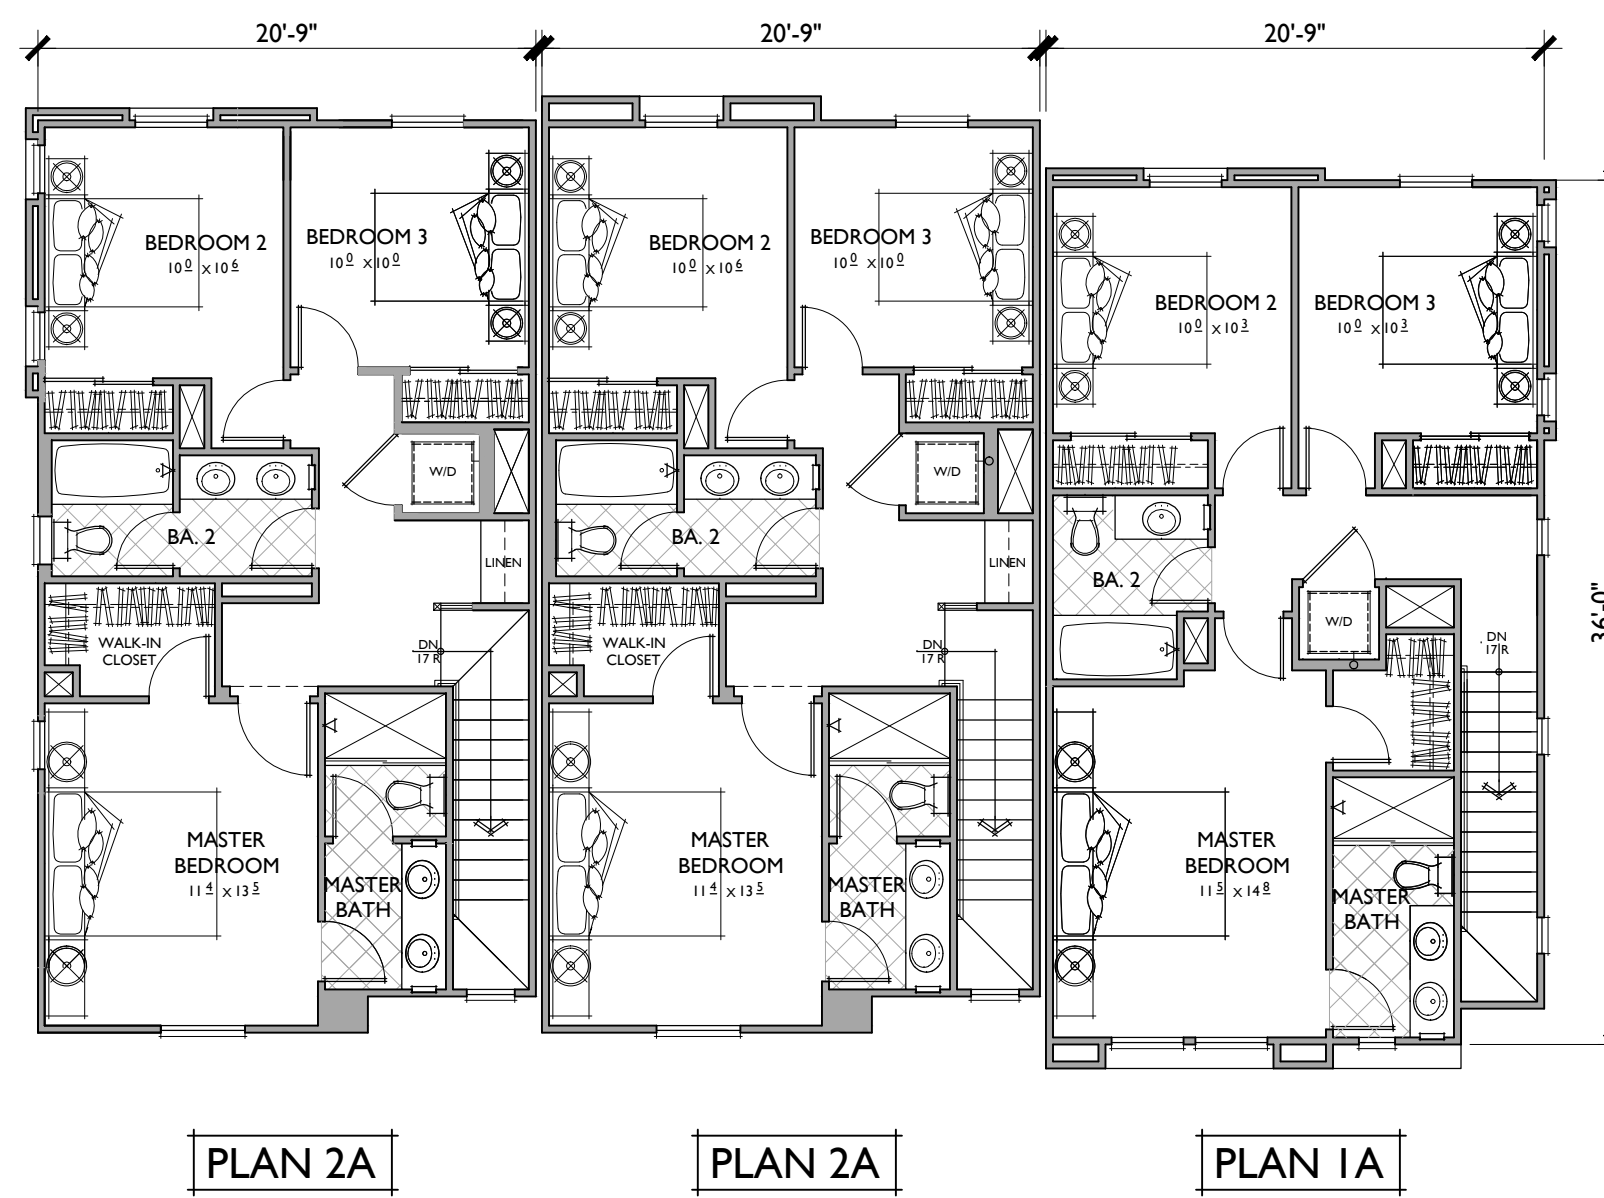

THIRD FLOOR

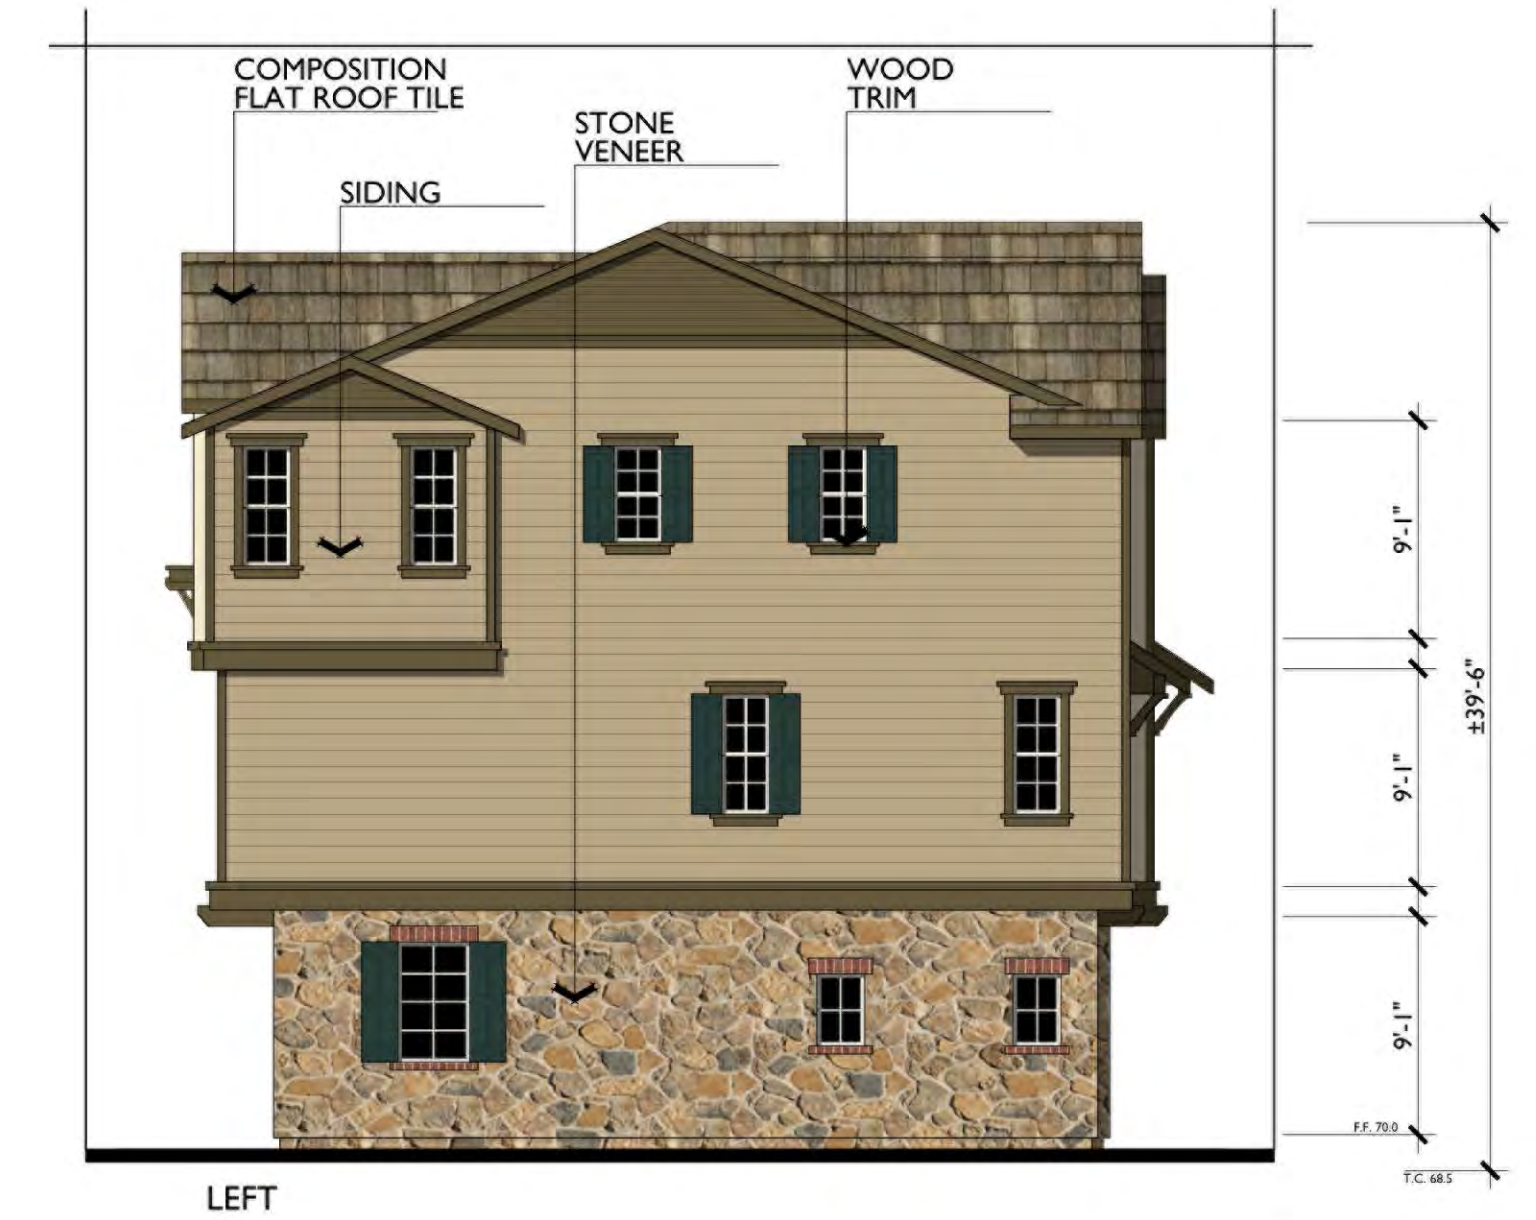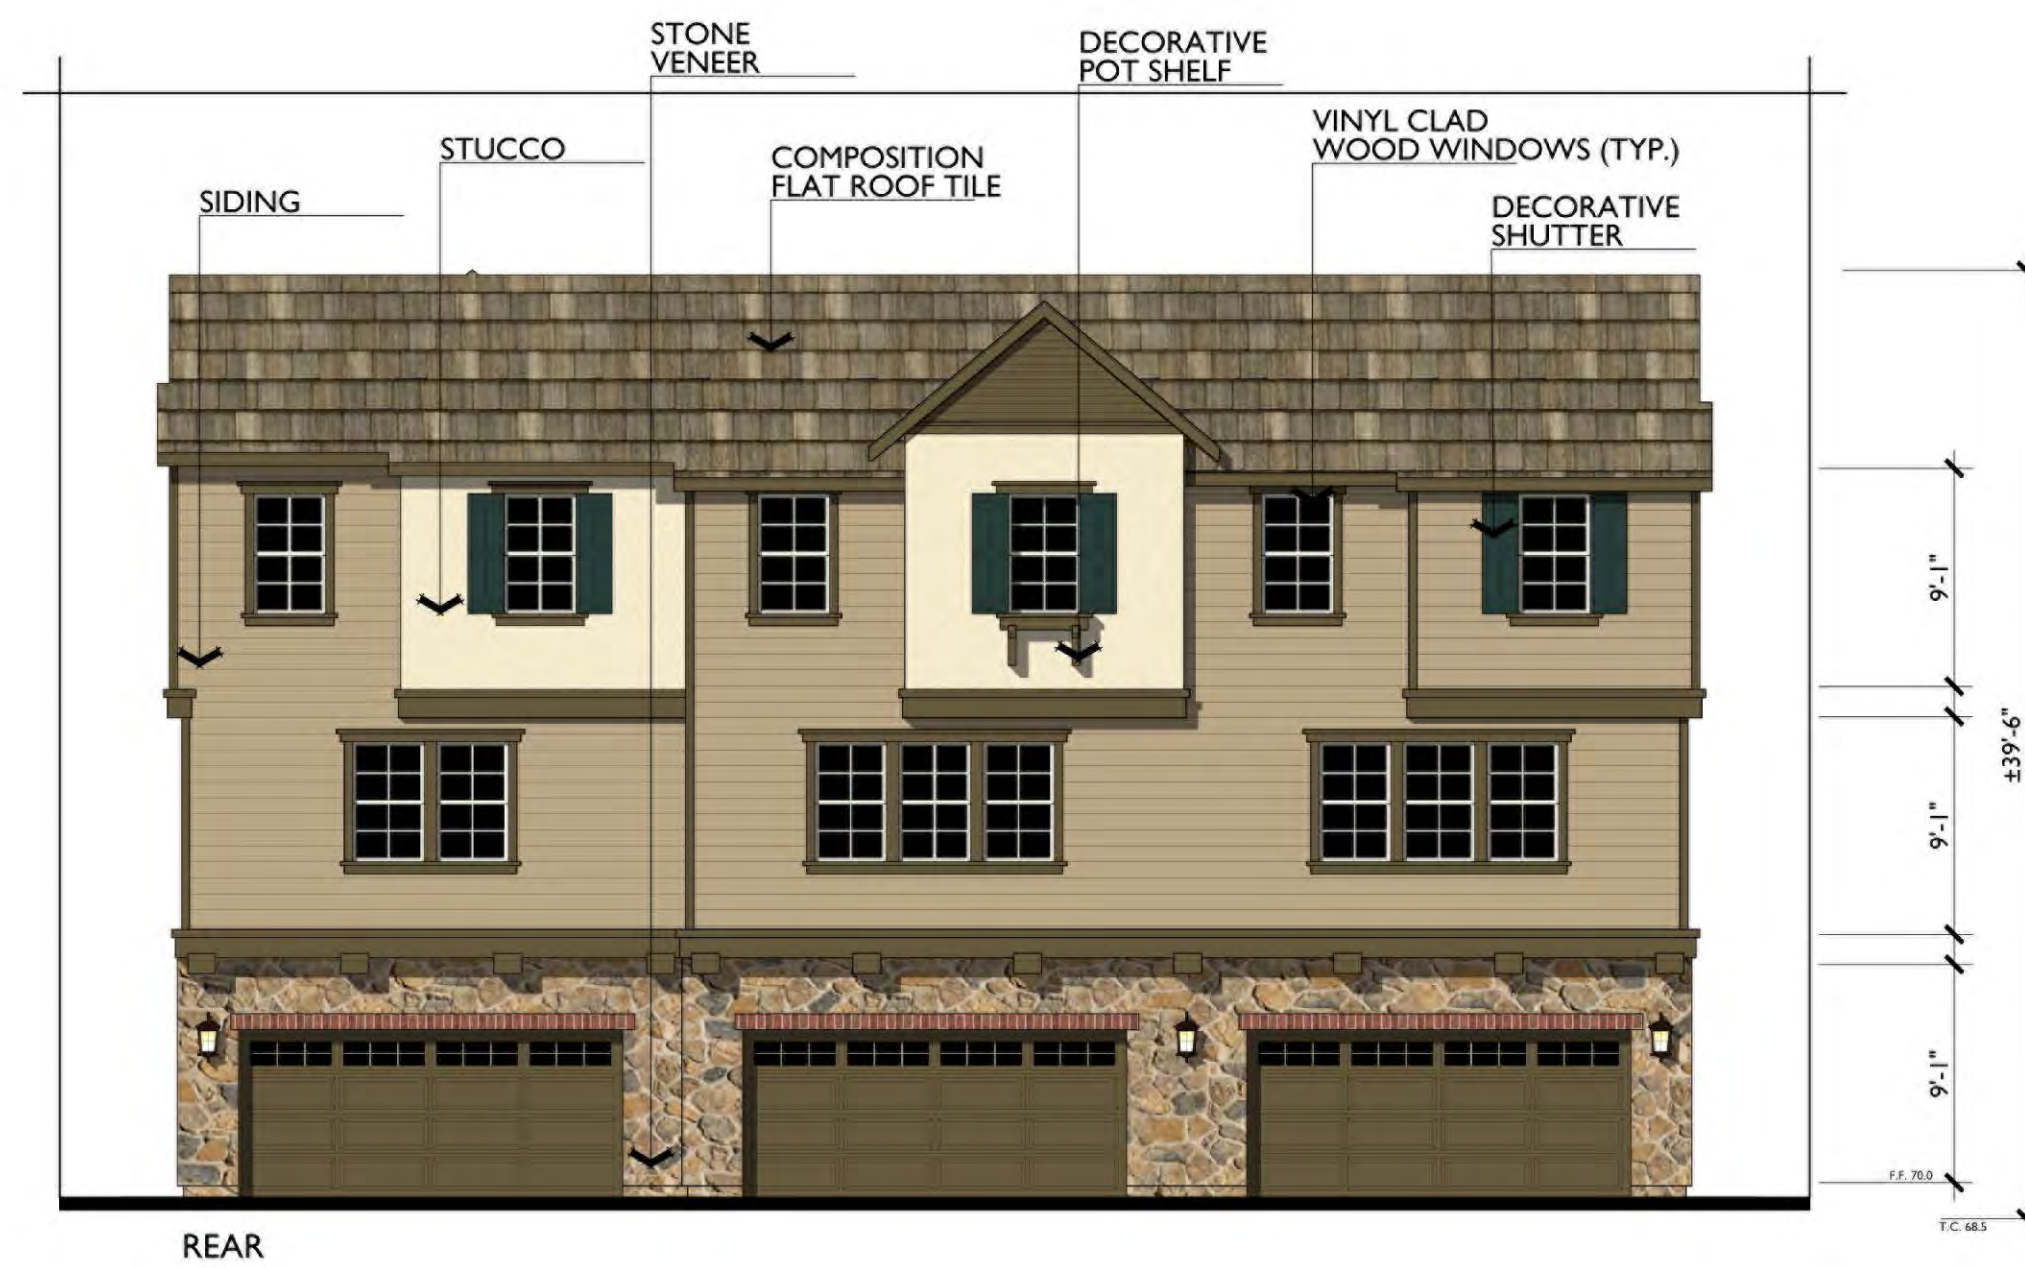

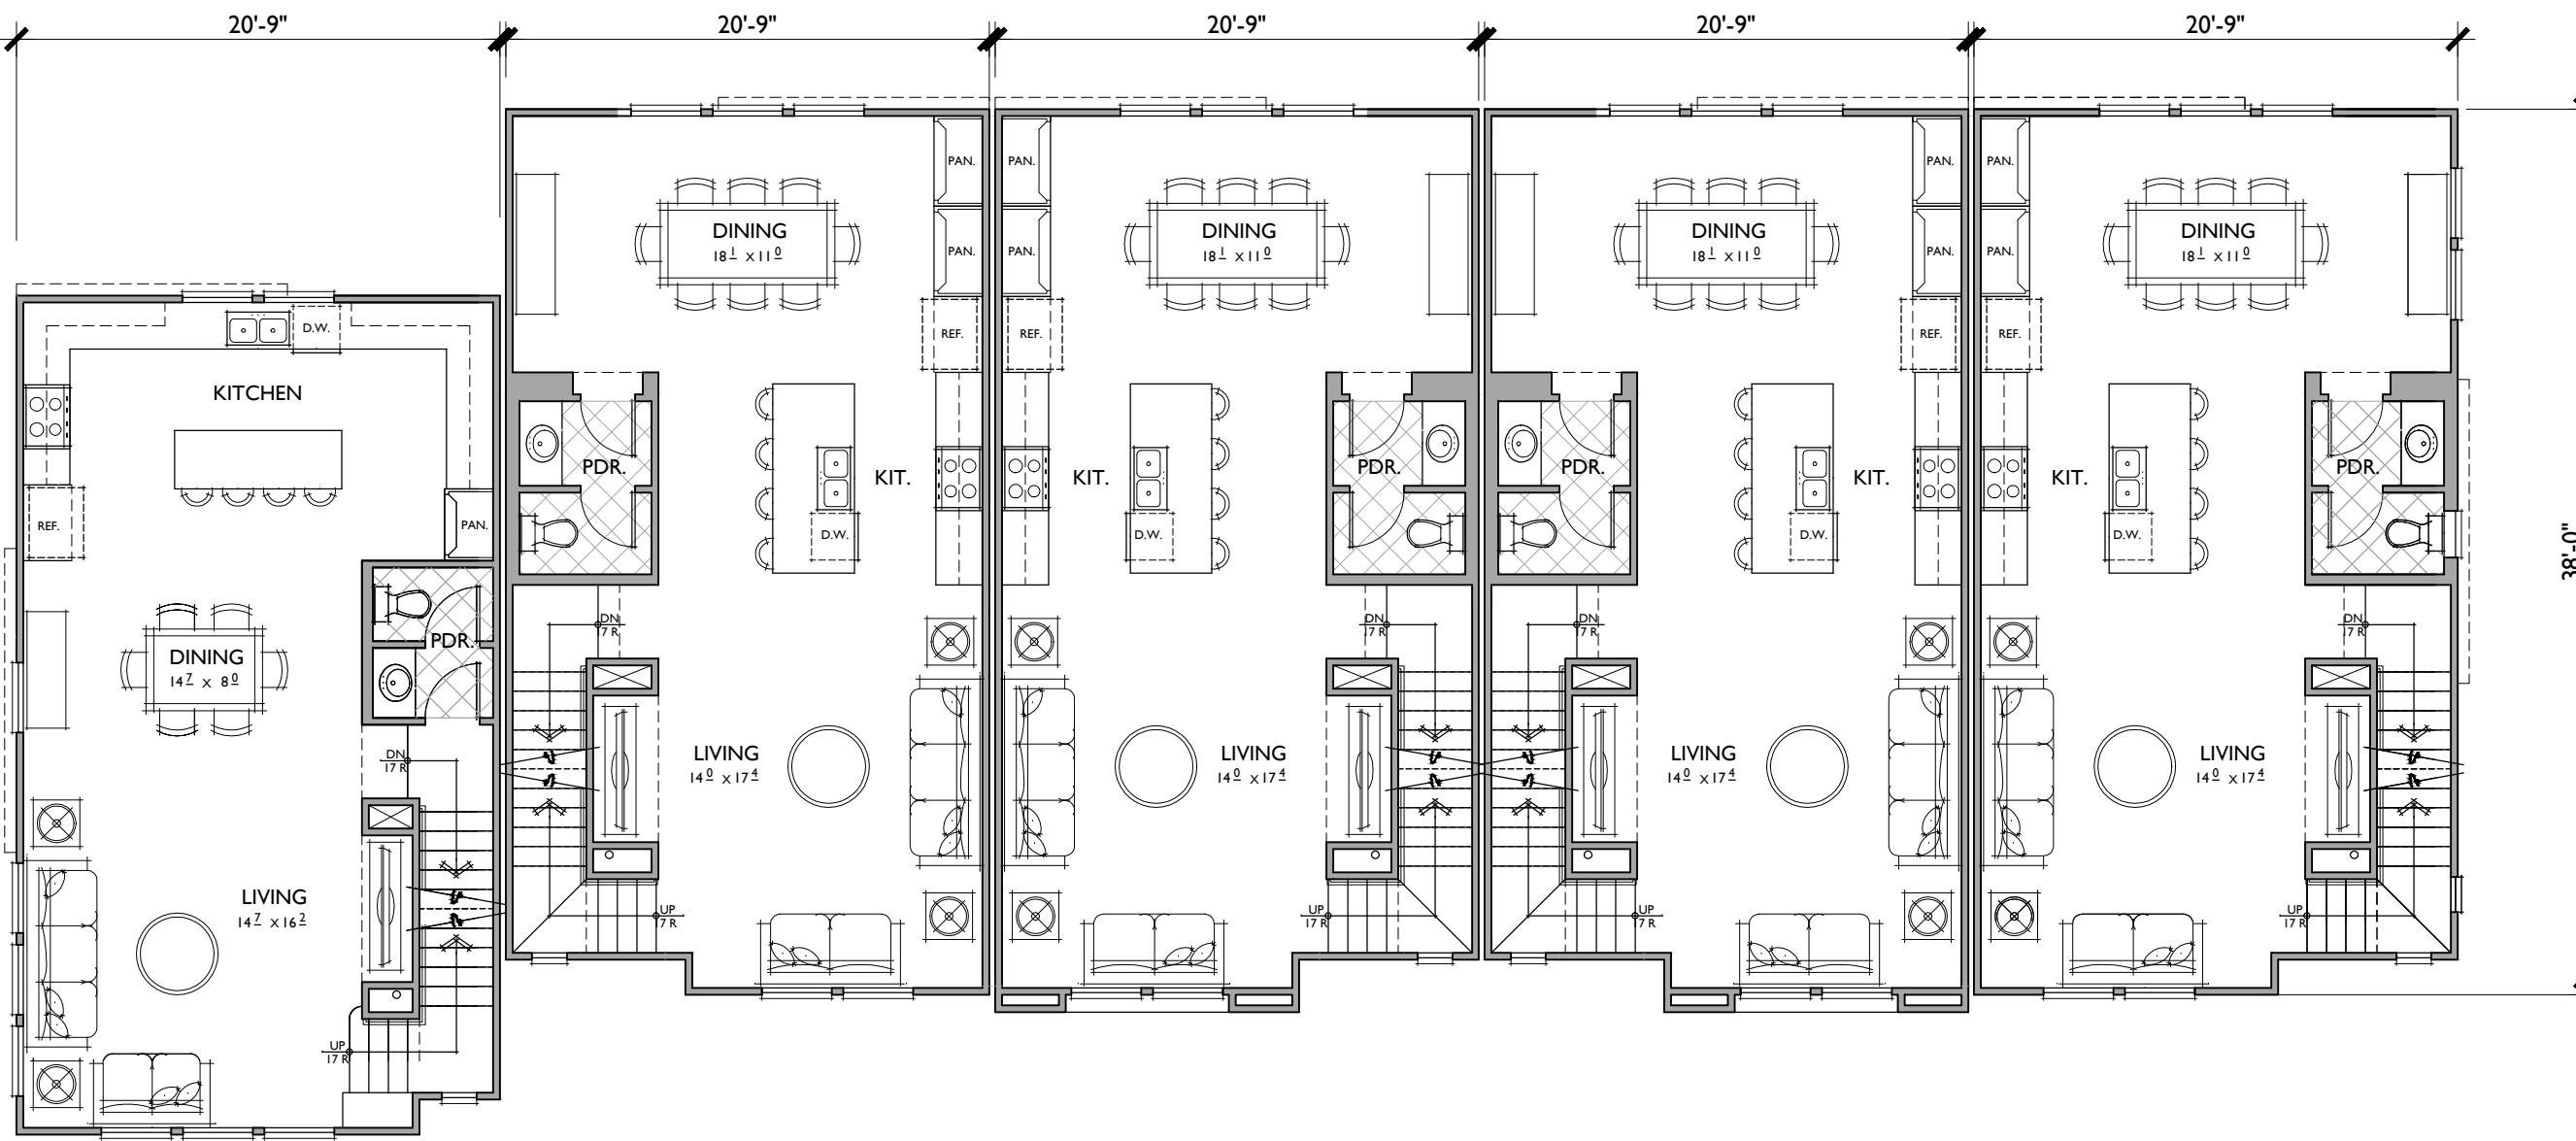

PLAN 1B


PLAN 2B

PLAN 2B

PLAN 2B

PLAN 2B

SECOND FLOOR

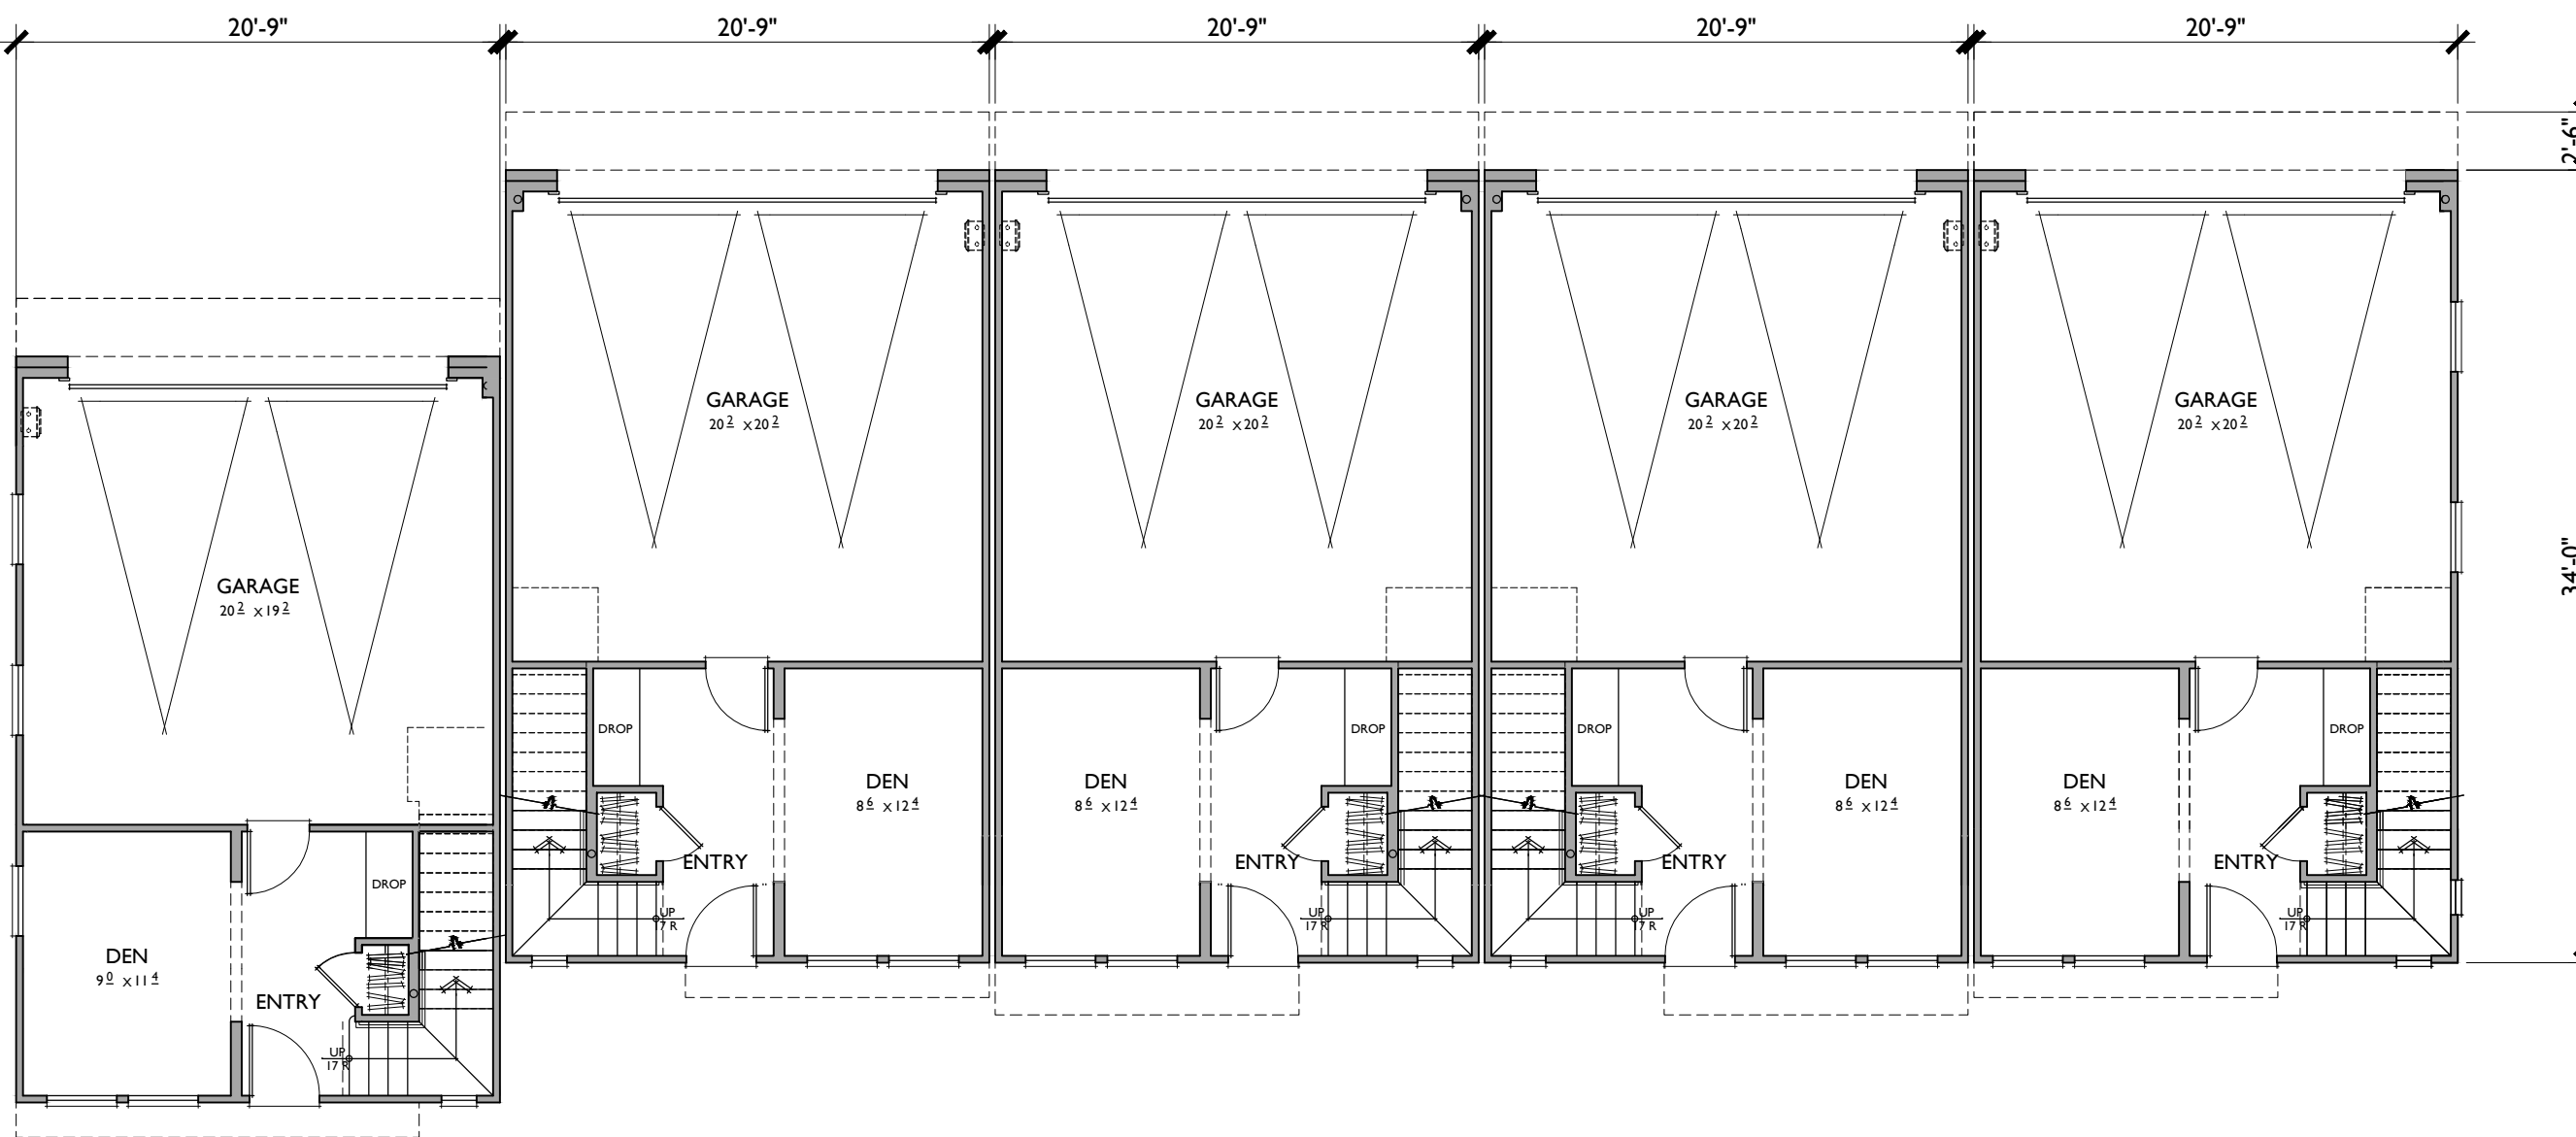

PLAN 1B

PLAN 2B

PLAN 2B

PLAN 2B

PLAN 2B

FIRST FLOOR

PLAN 1B

3 BEDROOMS / 2.5 BATHS
2 - CAR GARAGE

FLOOR AREA TABLE

1ST FLOOR	247 SQ. FT.
2ND FLOOR	742 SQ. FT.
3RD FLOOR	693 SQ. FT.
TOTAL	1682 SQ. FT.
2 - CAR GARAGE	407 SQ. FT.

NOTE: SQUARE FOOTAGE MAY VARY DUE TO METHOD OF CALCULATION


PLAN 2B

3 BEDROOMS / 2.5 BATHS
2 - CAR GARAGE

FLOOR AREA TABLE

1ST FLOOR	268 SQ. FT.
2ND FLOOR	777 SQ. FT.
3RD FLOOR	718 SQ. FT.
TOTAL	1763 SQ. FT.
2 - CAR GARAGE	428 SQ. FT.


NOTE: SQUARE FOOTAGE MAY VARY DUE TO METHOD OF CALCULATION

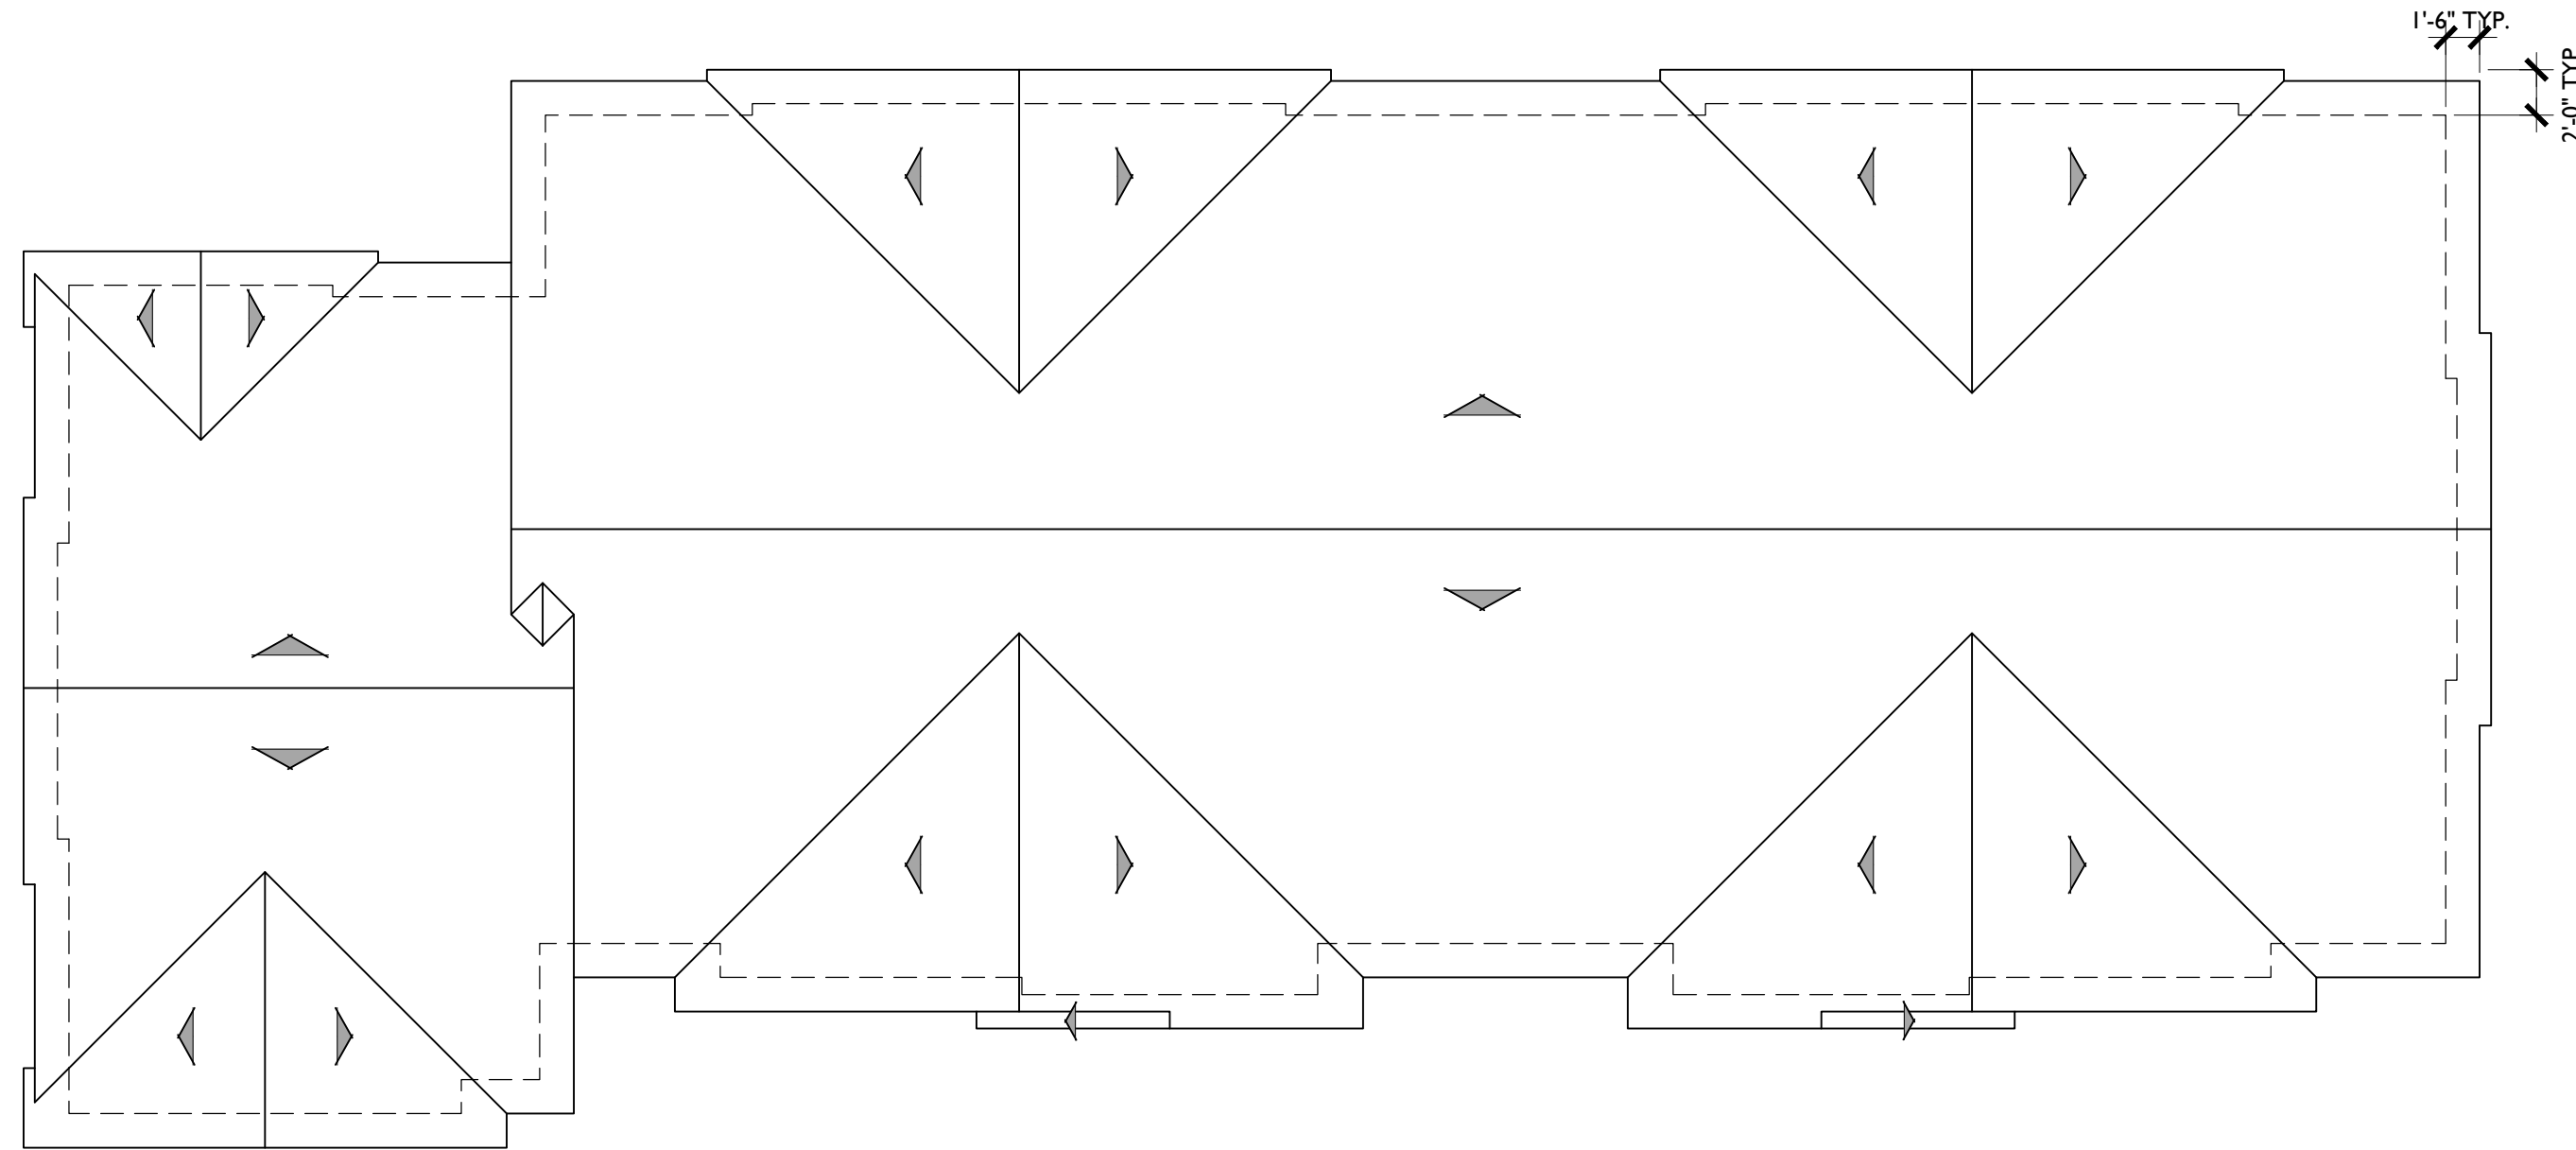

ROOF PLAN

BUILDING 3

PITCH: 4:12 U.N.O
RAKE: 18"
EAVE: 24"
ROOF MATERIAL: FLAT-TILE

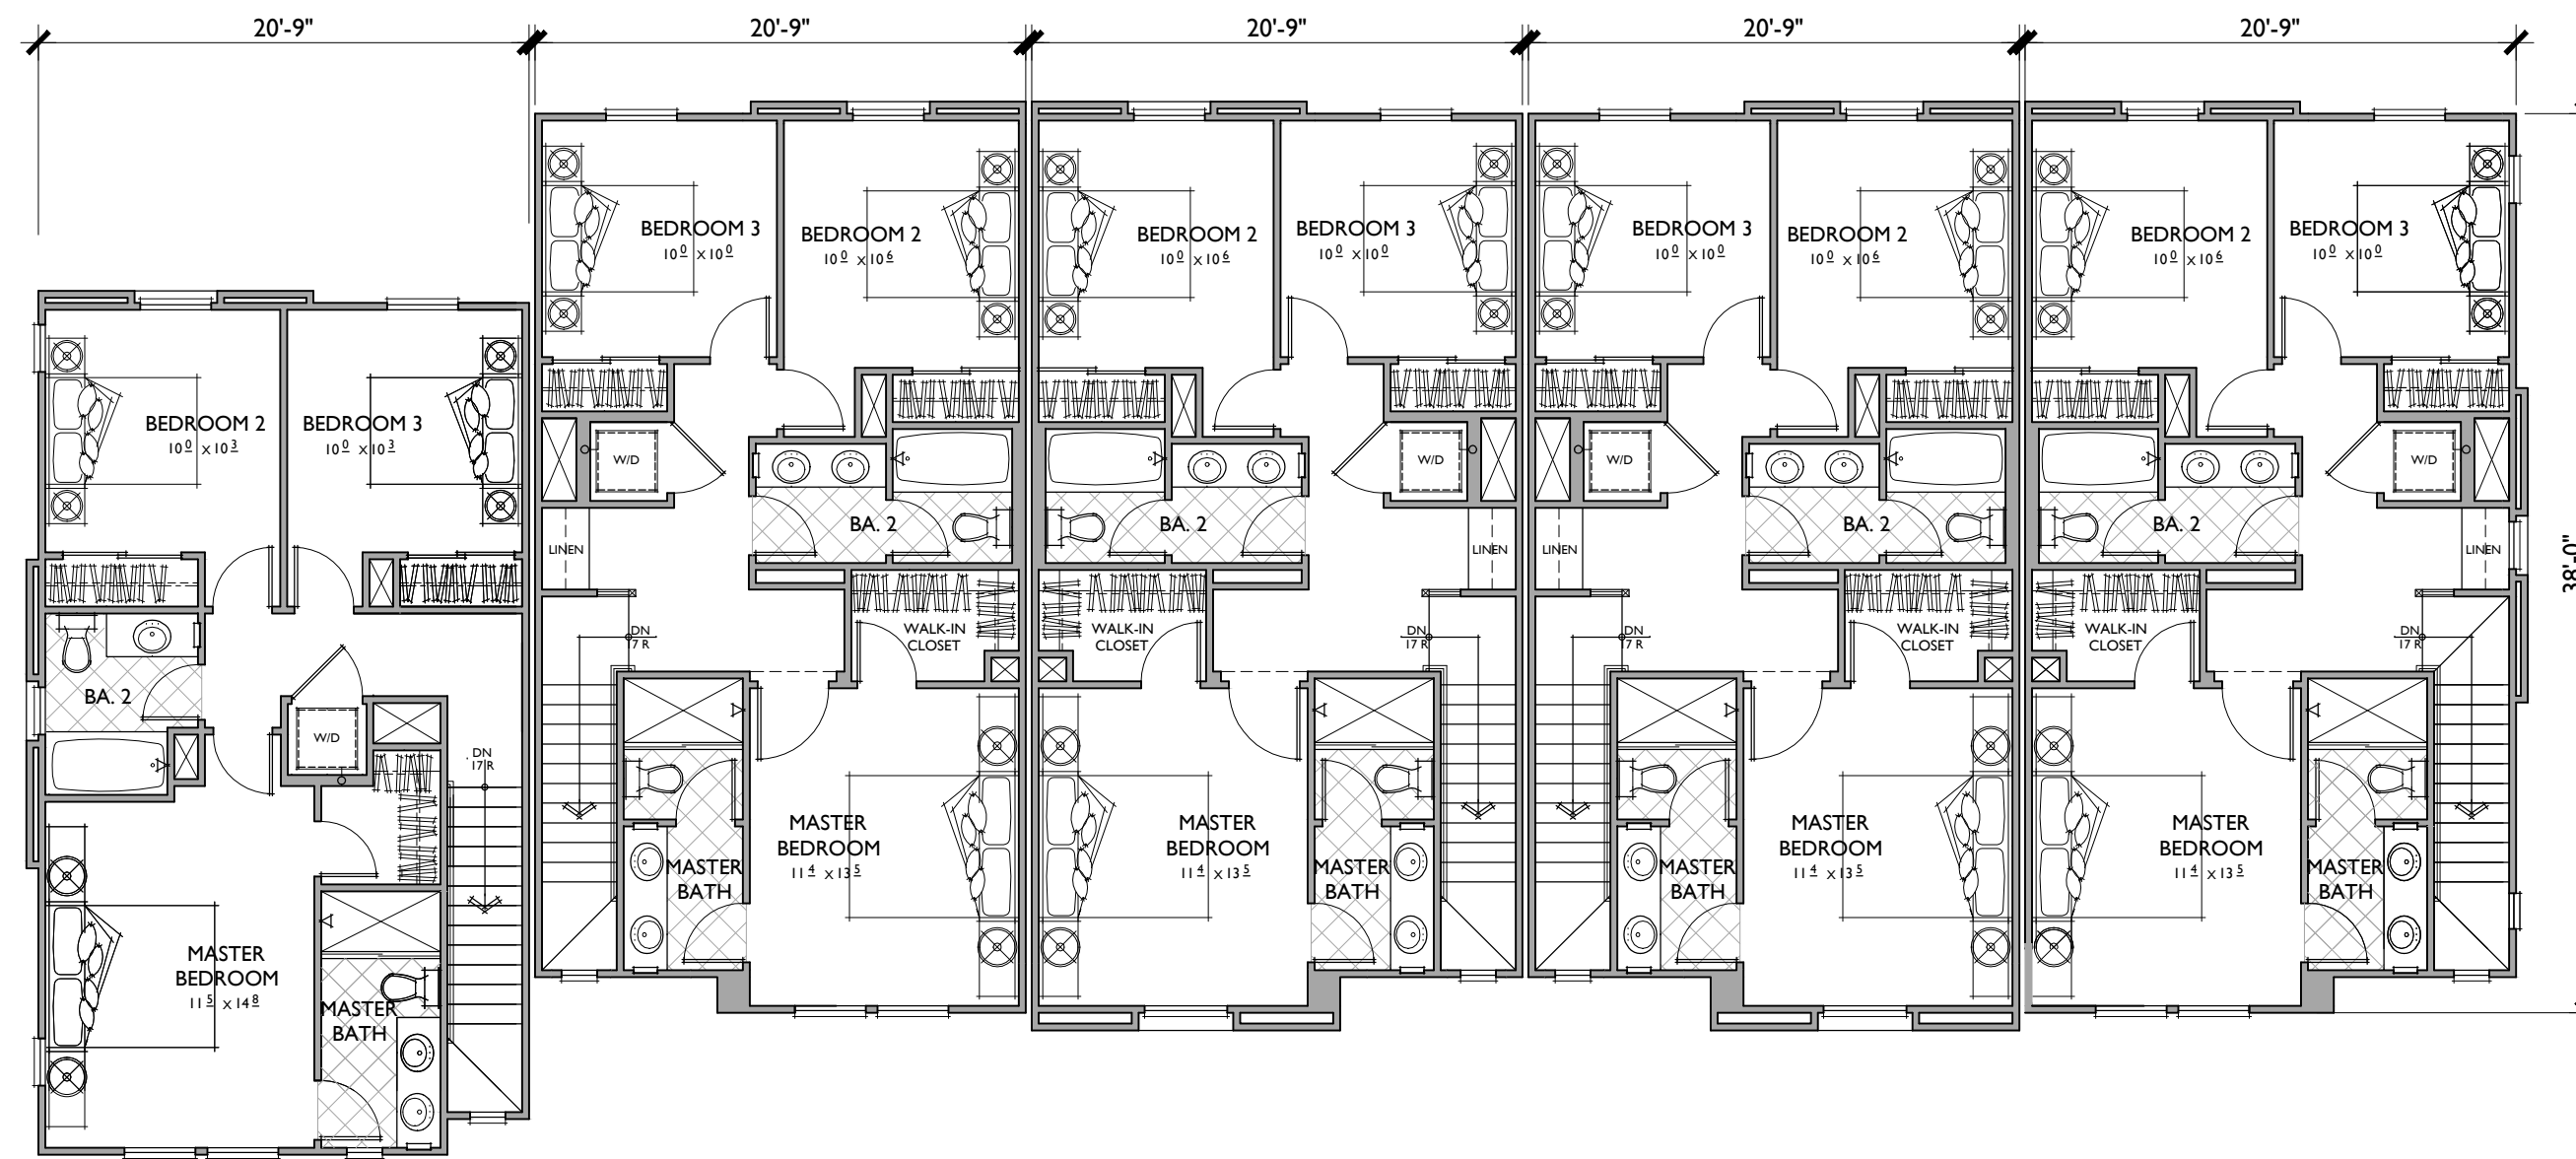

PLAN 1B



PLAN 2B


PLAN 2B

PLAN 2B

PLAN 2B


THIRD FLOOR

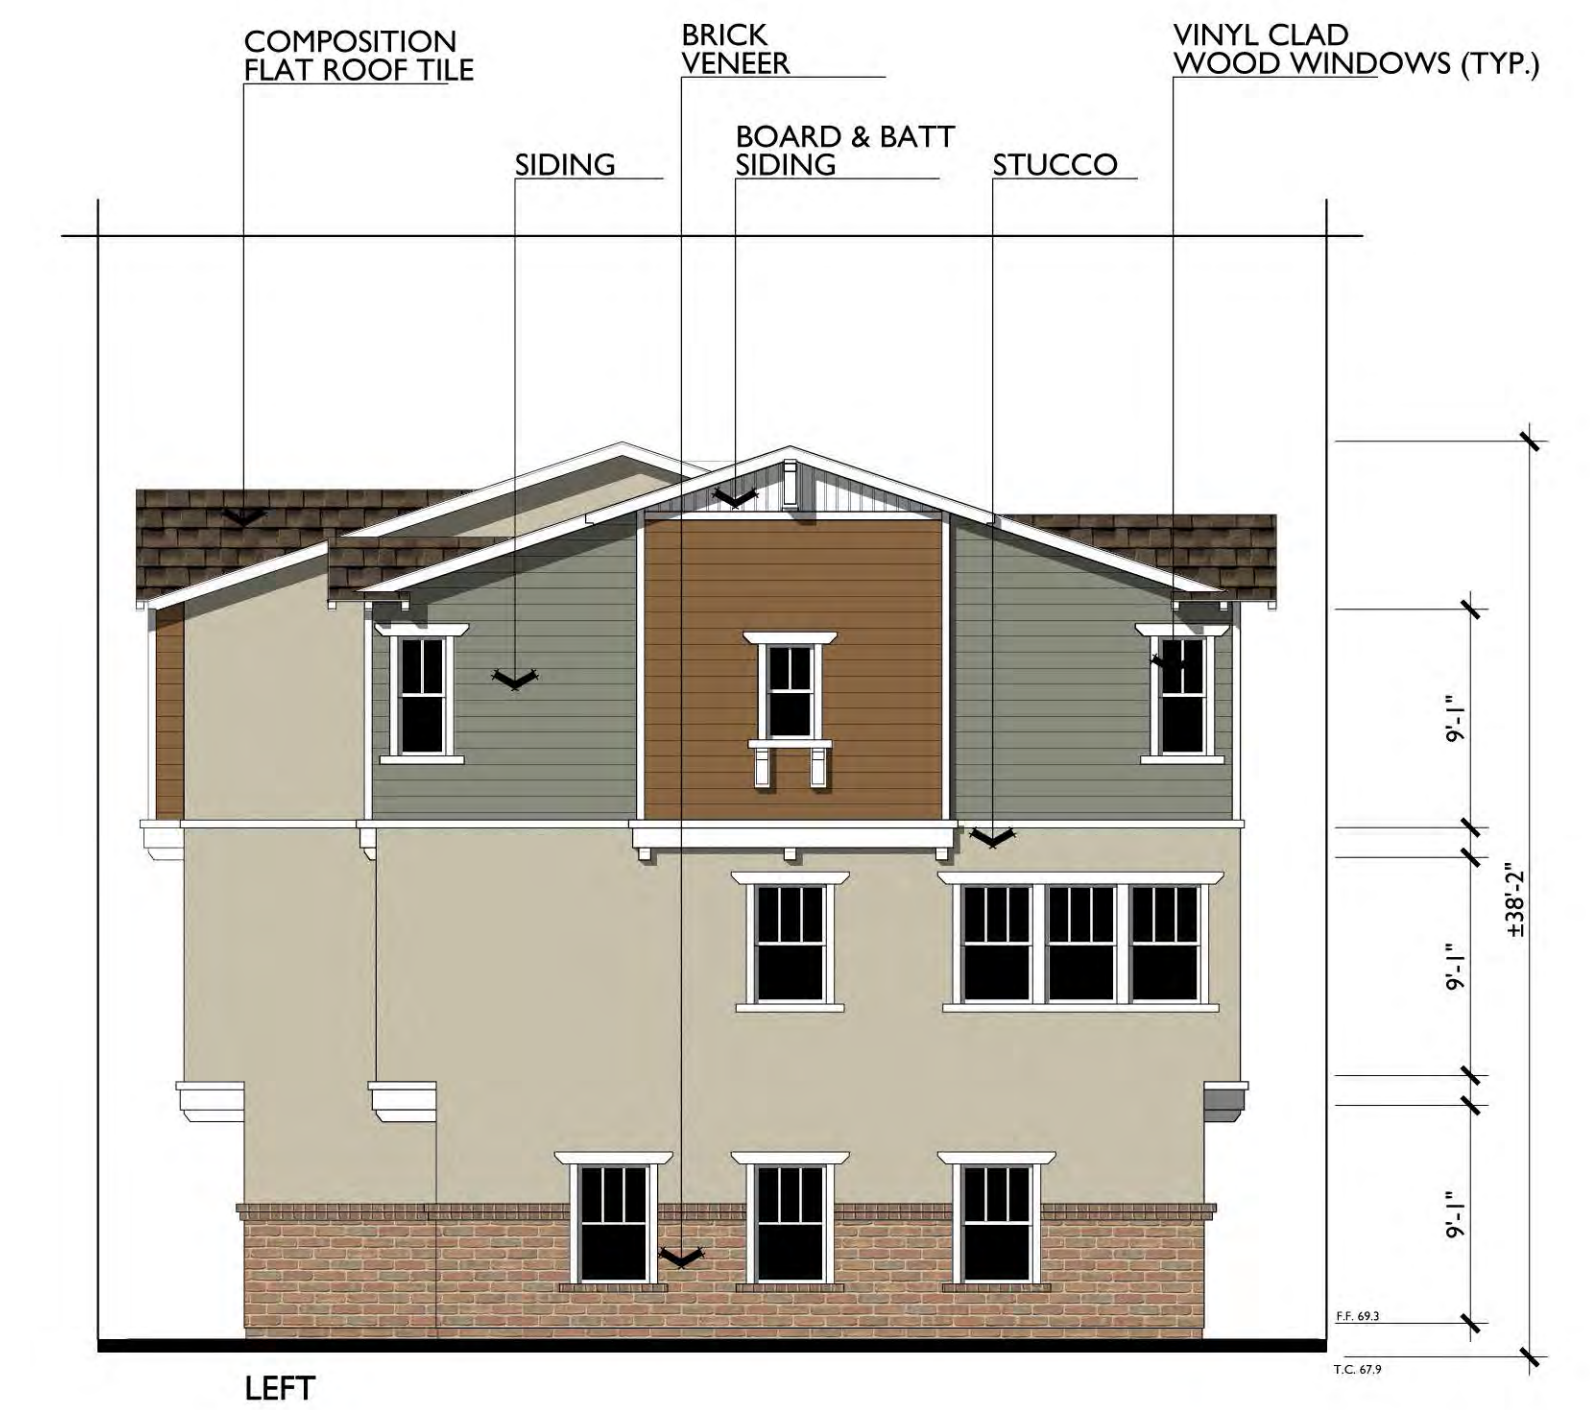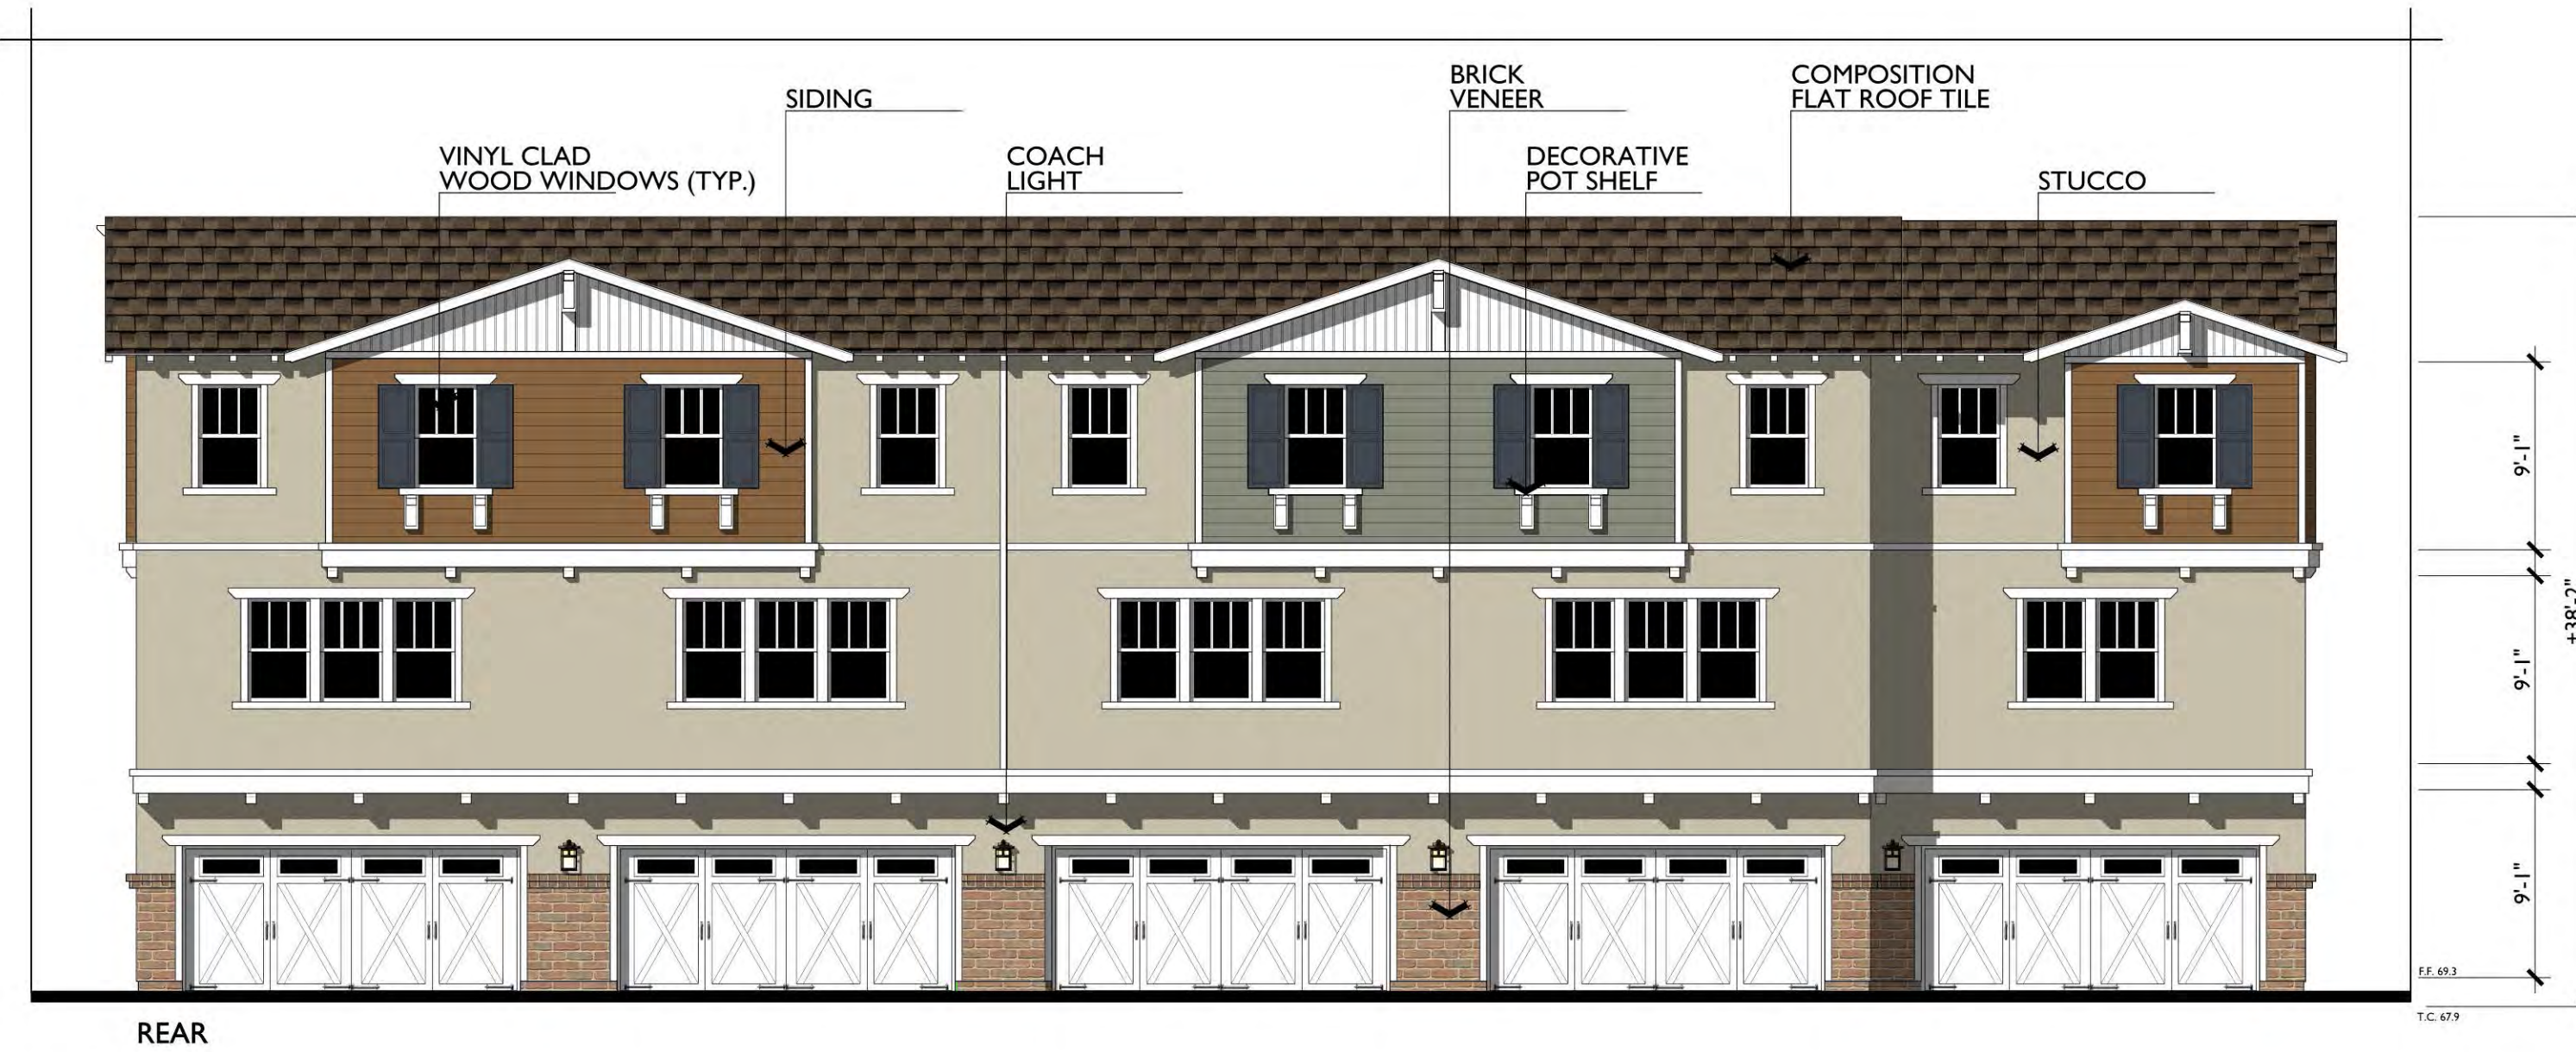

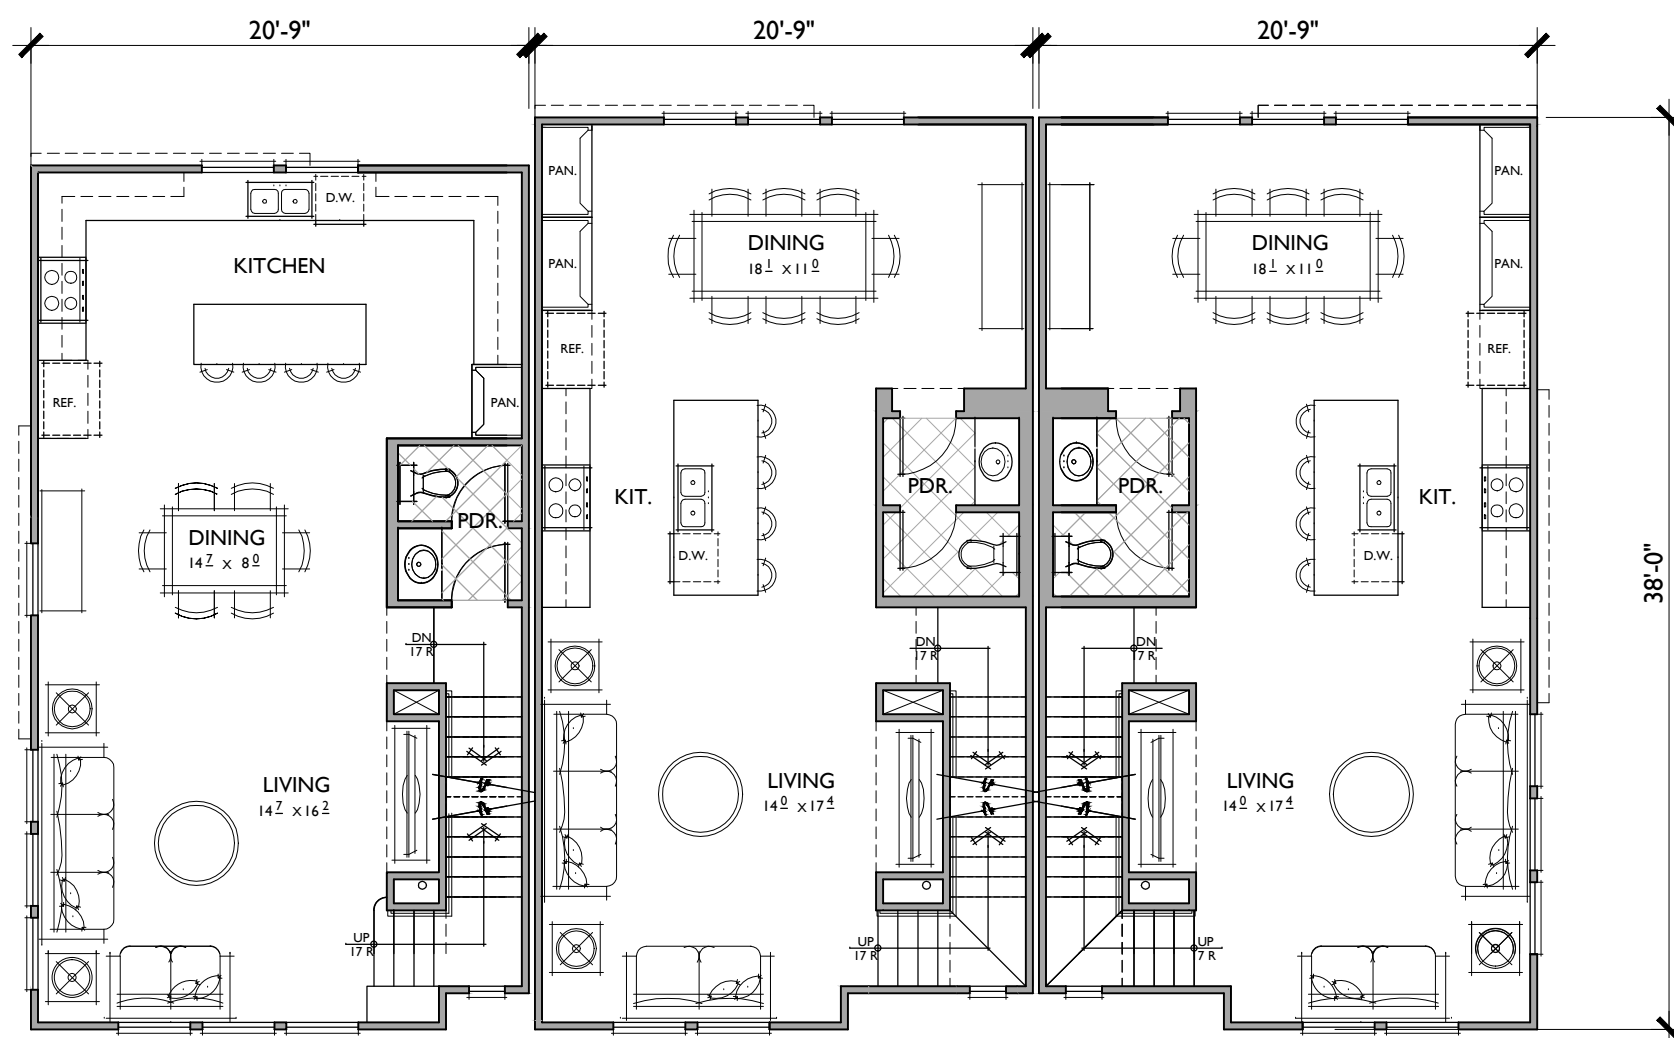

PLAN 1B PLAN 2B PLAN 2B

SECOND FLOOR

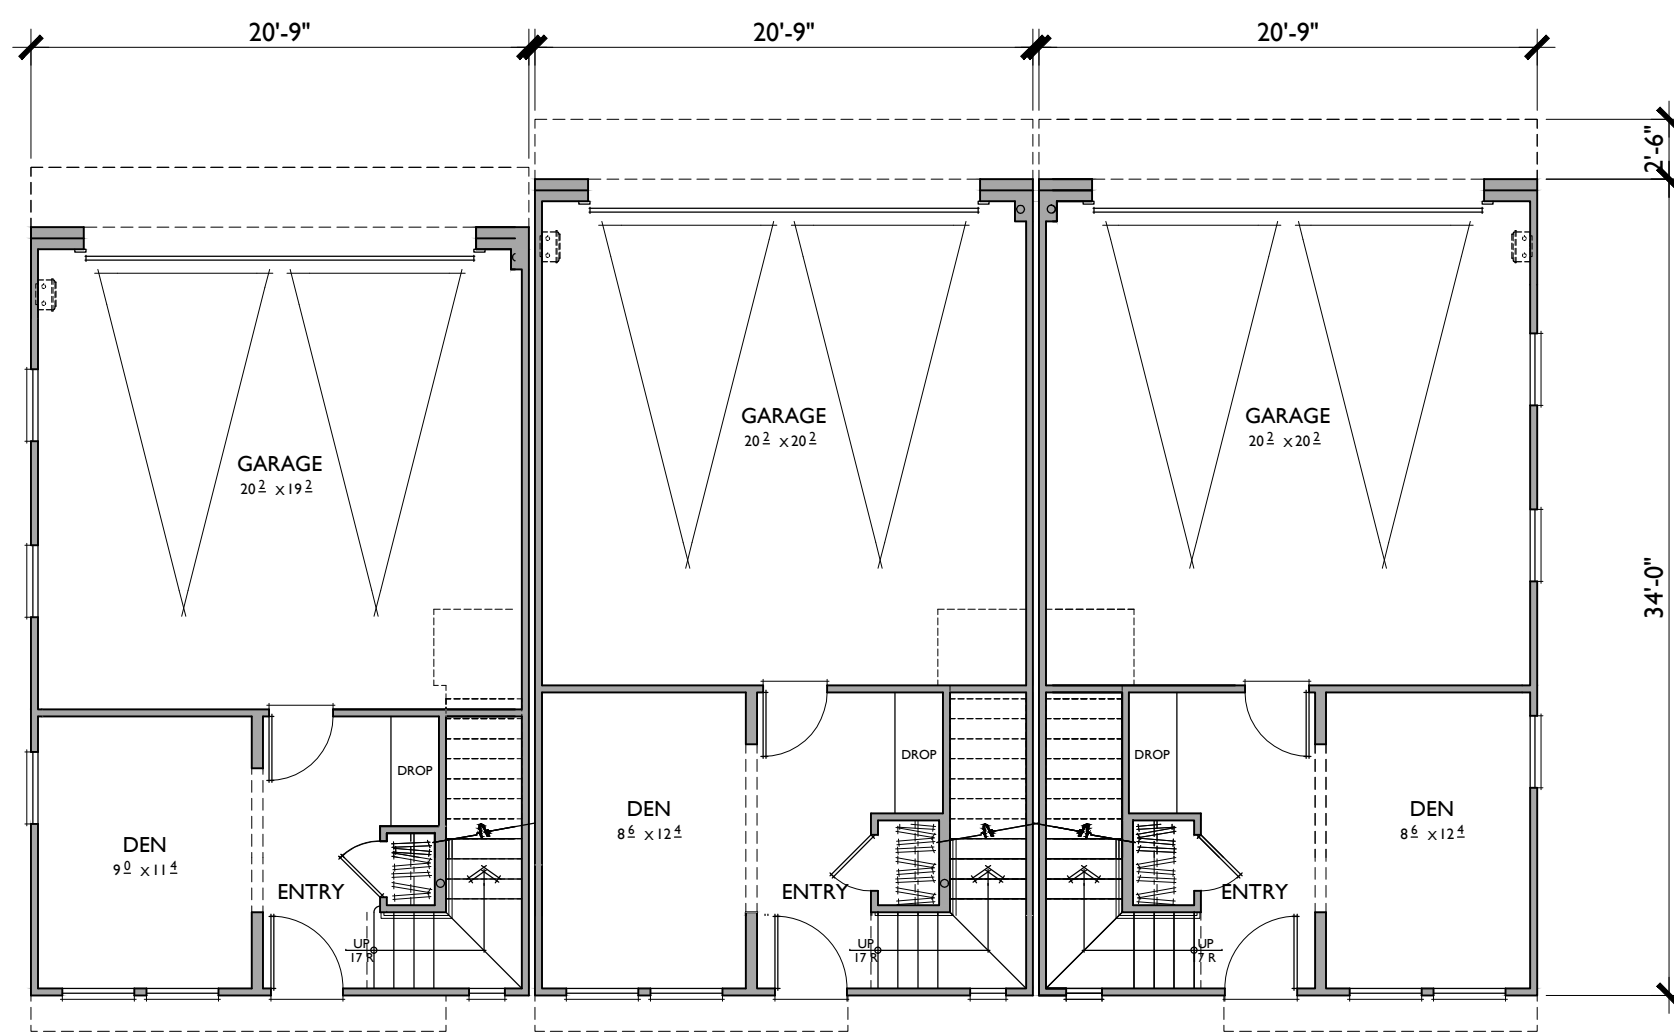

PLAN 1B PLAN 2B PLAN 2B

FIRST FLOOR

PLAN 1B

3 BEDROOMS / 2.5 BATHS
2 - CAR GARAGE

FLOOR AREA TABLE

1ST FLOOR	247 SQ. FT.
2ND FLOOR	742 SQ. FT.
3RD FLOOR	693 SQ. FT.
TOTAL	1682 SQ. FT.
2 - CAR GARAGE	407 SQ. FT.

NOTE: SQUARE FOOTAGE MAY VARY DUE TO METHOD OF CALCULATION


PLAN 2B

3 BEDROOMS / 2.5 BATHS
2 - CAR GARAGE

FLOOR AREA TABLE


1ST FLOOR	268 SQ. FT.
2ND FLOOR	777 SQ. FT.
3RD FLOOR	718 SQ. FT.
TOTAL	1763 SQ. FT.
2 - CAR GARAGE	428 SQ. FT.

NOTE: SQUARE FOOTAGE MAY VARY DUE TO METHOD OF CALCULATION

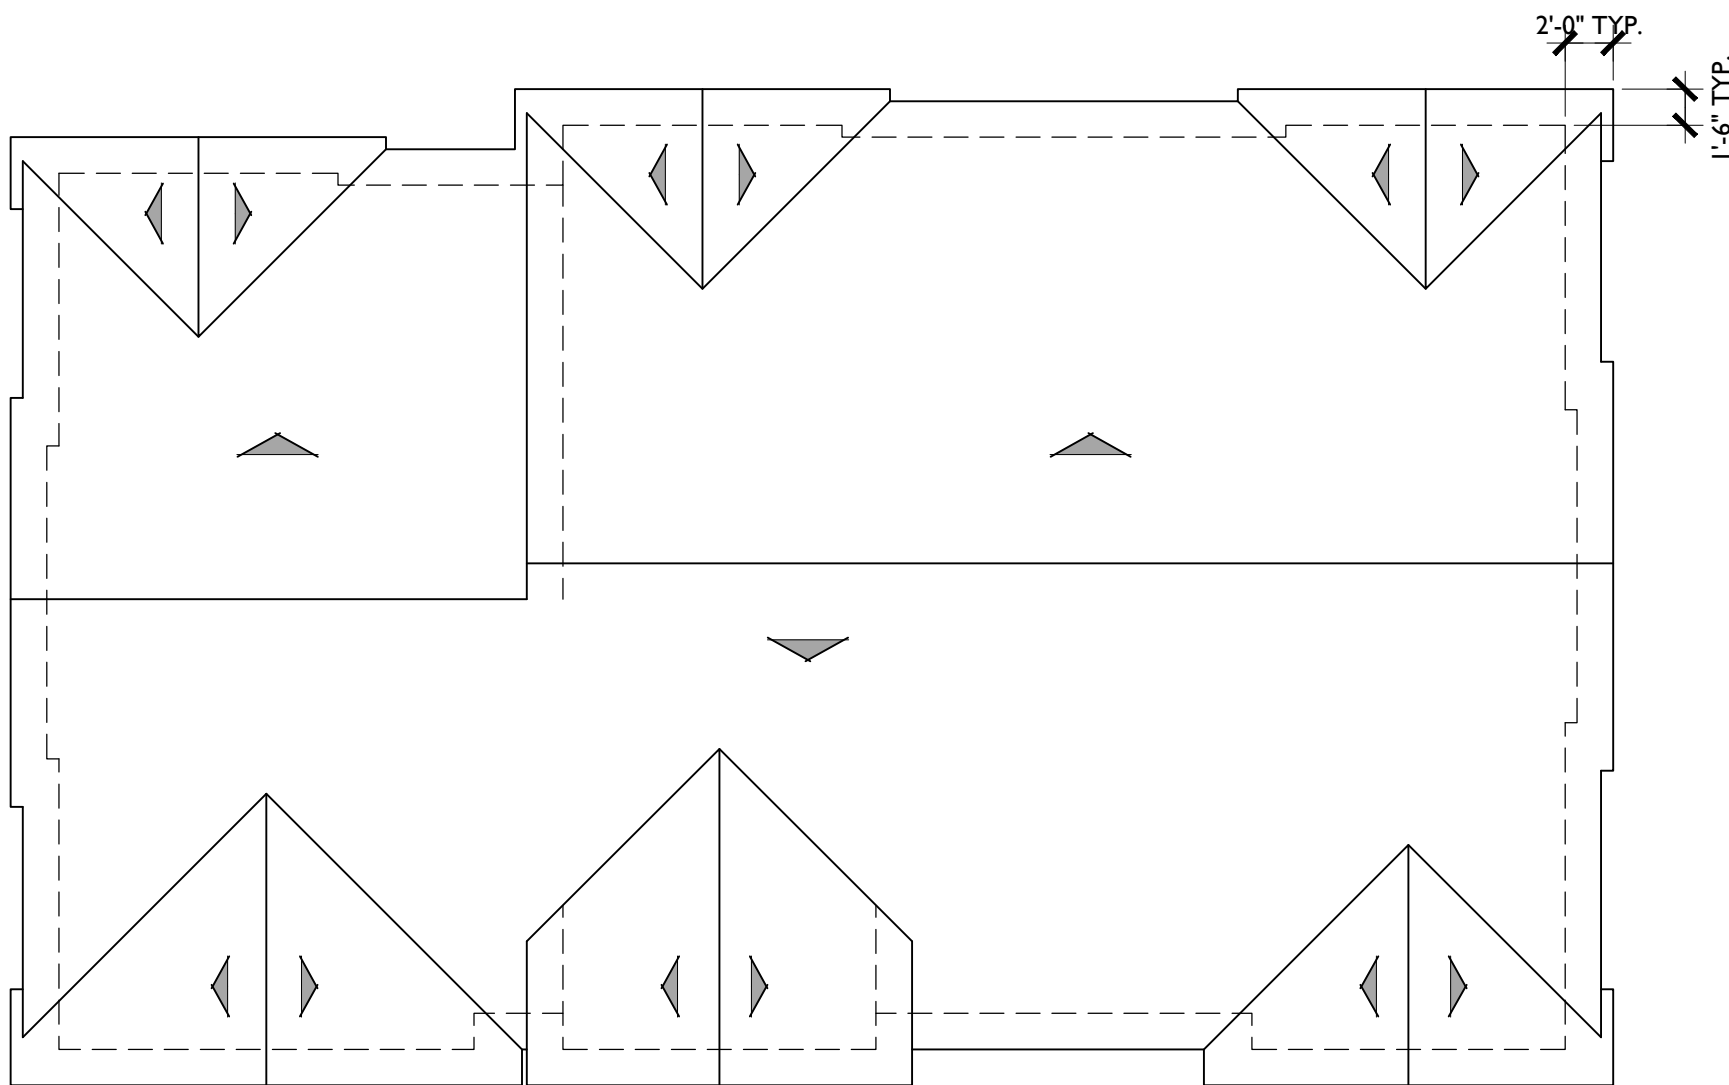


ROOF PLAN **BUILDING 4**

PITCH: 4:12 U.N.O
 RAKE: 18"
 EAVE: 24"
 ROOF MATERIAL: FLAT-TILE

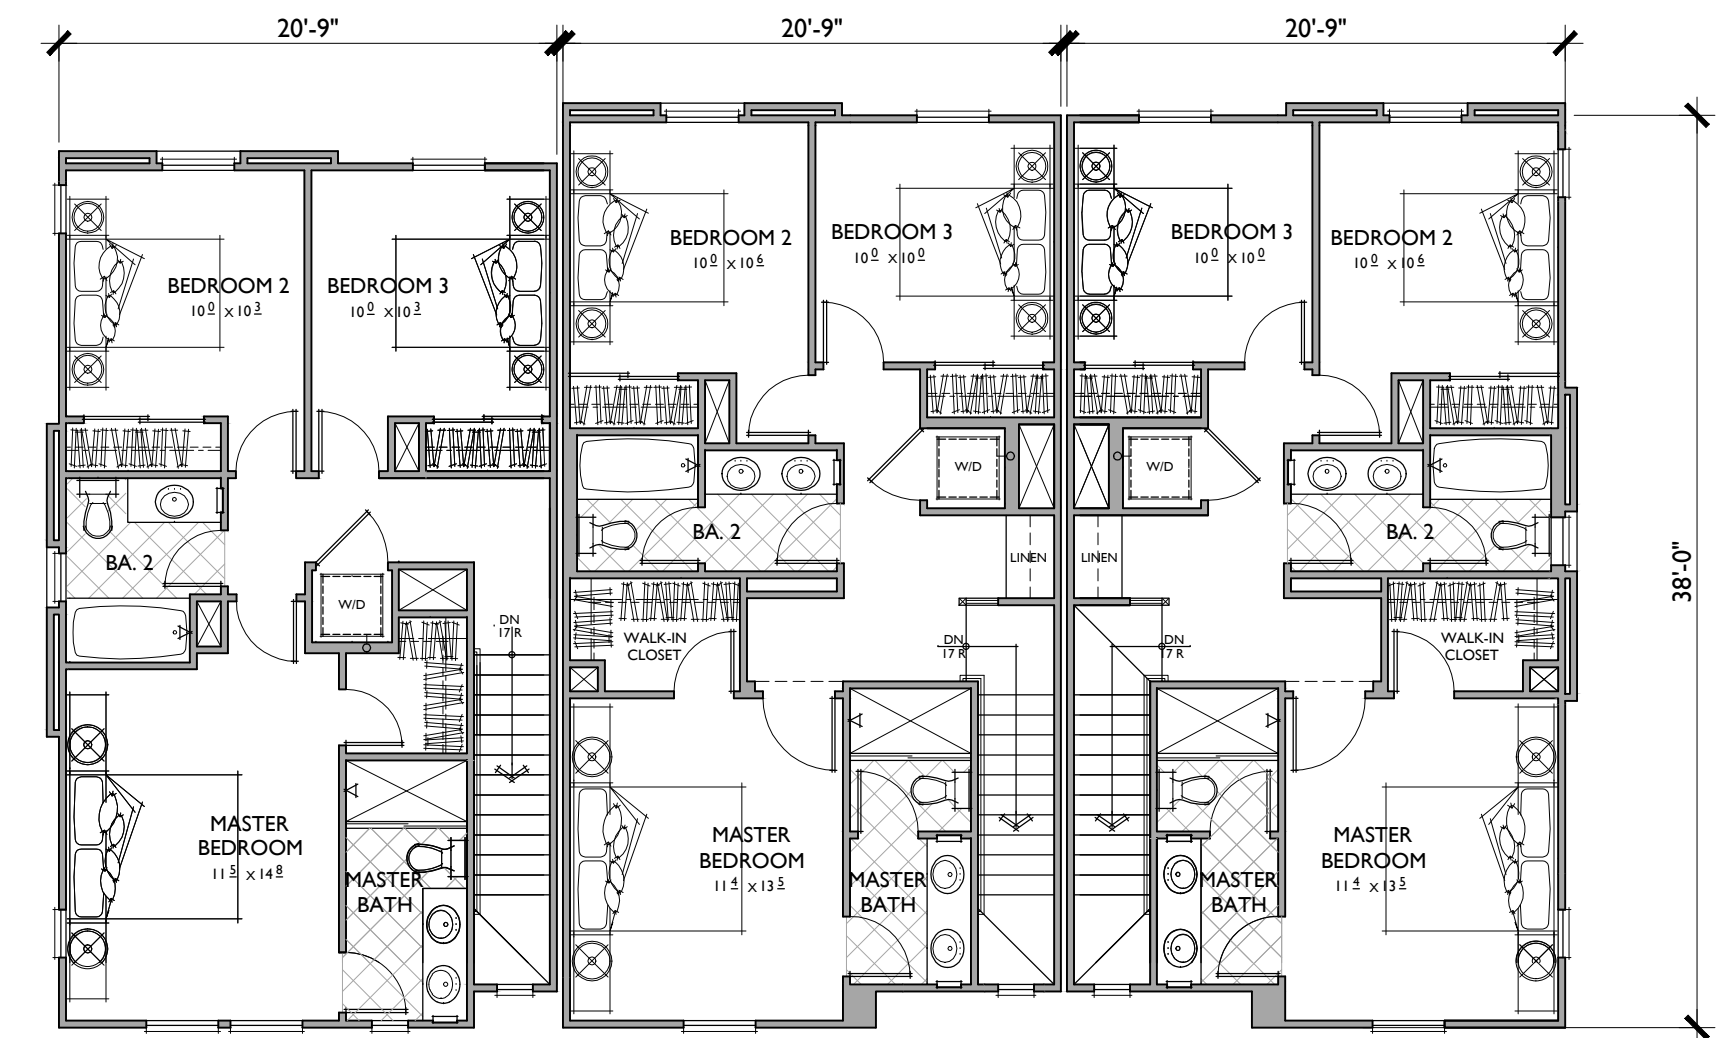

PLAN 1B PLAN 2B PLAN 2B

THIRD FLOOR

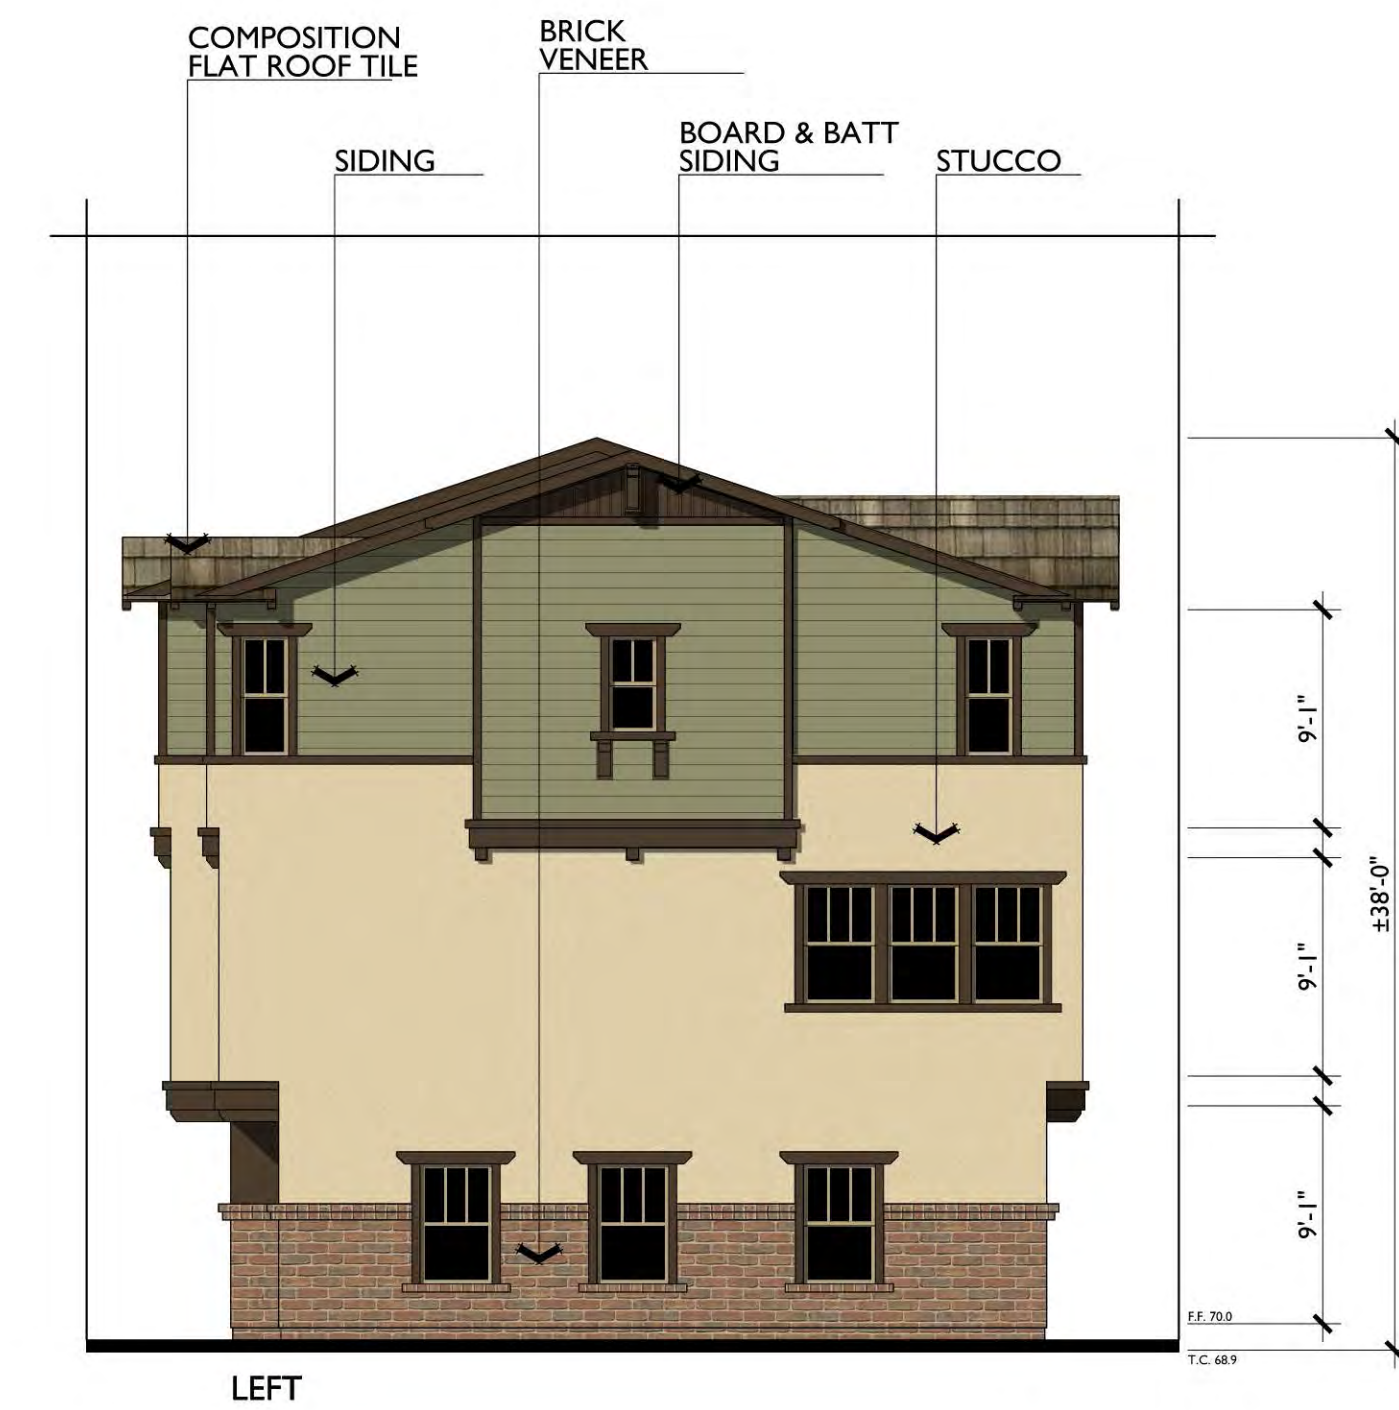


BUILDING 4 (3-PLEX)

Craftsman Elevations

1122 ASTER AVE.

Sunnyvale, California

 


252.15261

A-13

10.06.16



CLASSIC
COMMUNITIES

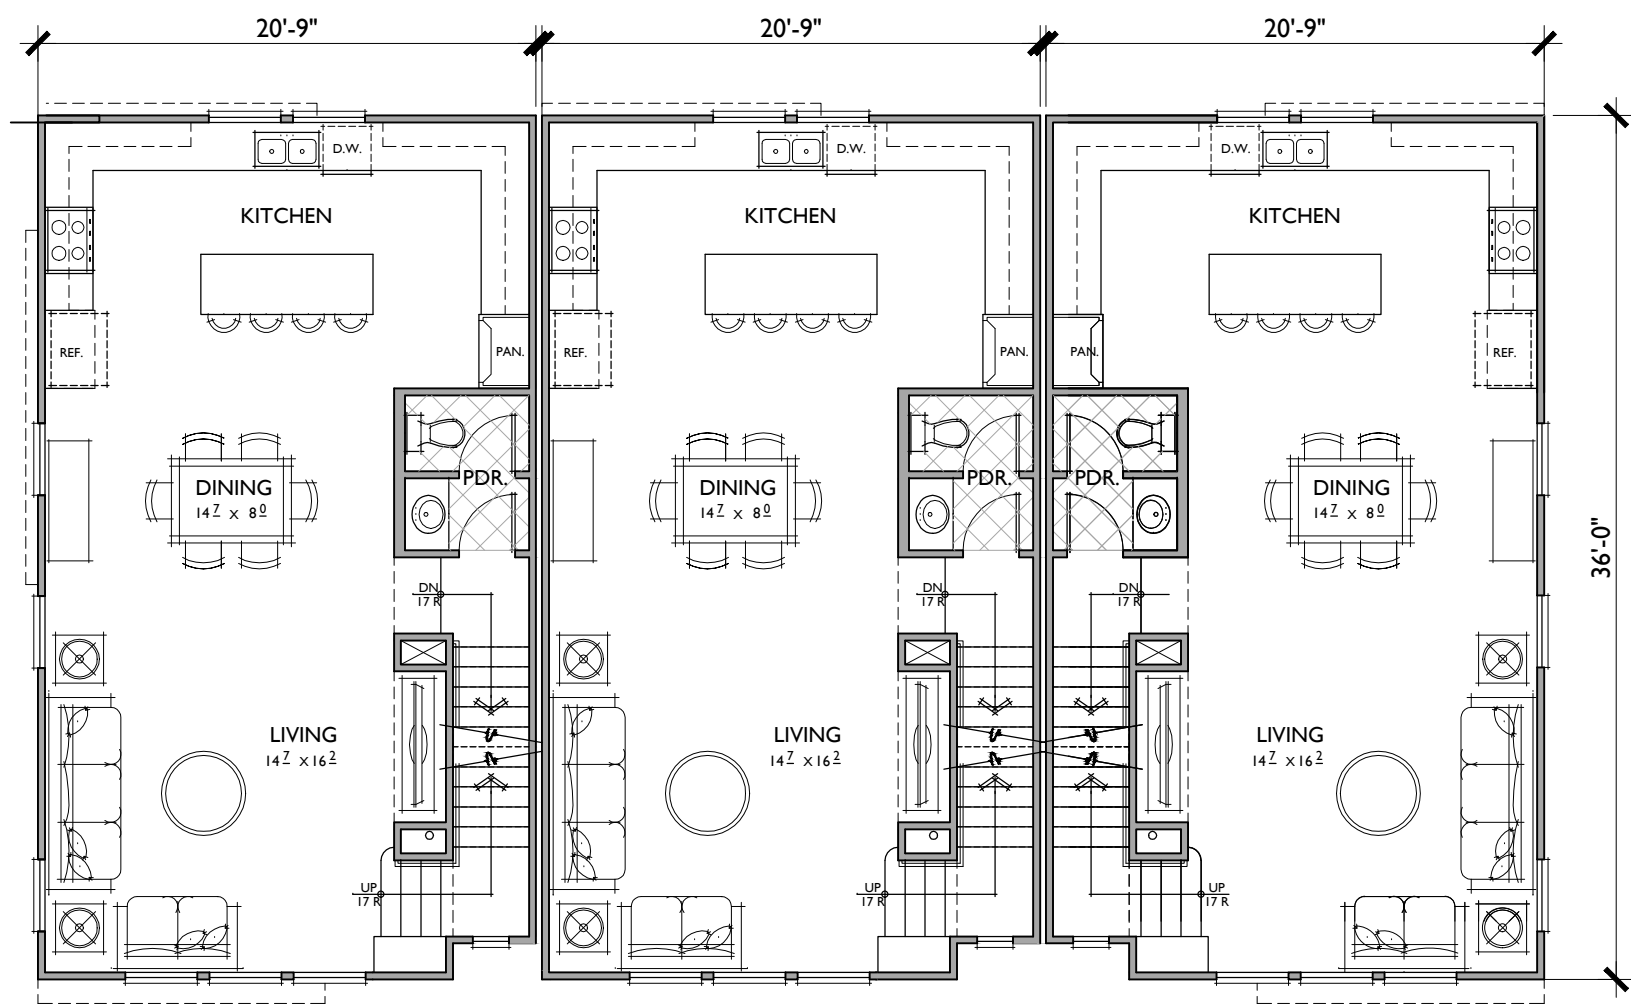


PLAN IC - ACC

PLAN IC

PLAN IC

SECOND FLOOR

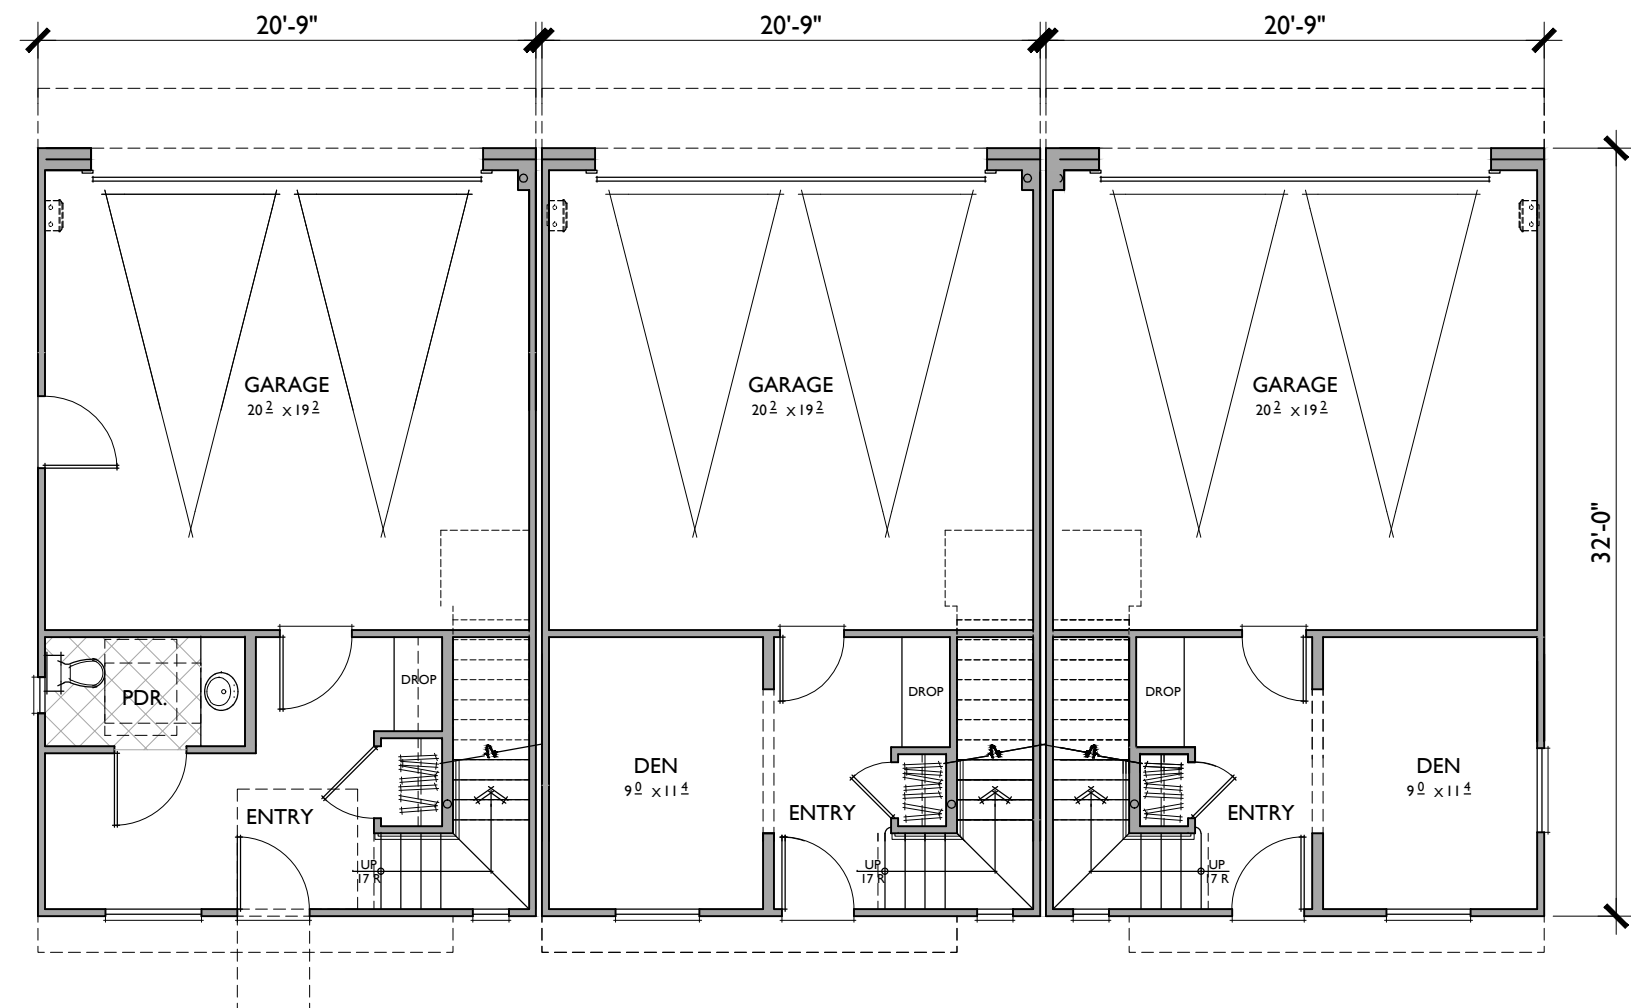

PLAN IC - ACC

PLAN IC

PLAN IC

FIRST FLOOR


PLAN IC / IC - ACC

3 BEDROOMS / 2.5 BATHS
2 - CAR GARAGE

FLOOR AREA TABLE

1ST FLOOR	247 SQ. FT.
2ND FLOOR	742 SQ. FT.
3RD FLOOR	693 SQ. FT.
TOTAL	1682 SQ. FT.
2 - CAR GARAGE	407 SQ. FT.


NOTE: SQUARE FOOTAGE MAY VARY DUE TO METHOD OF CALCULATION

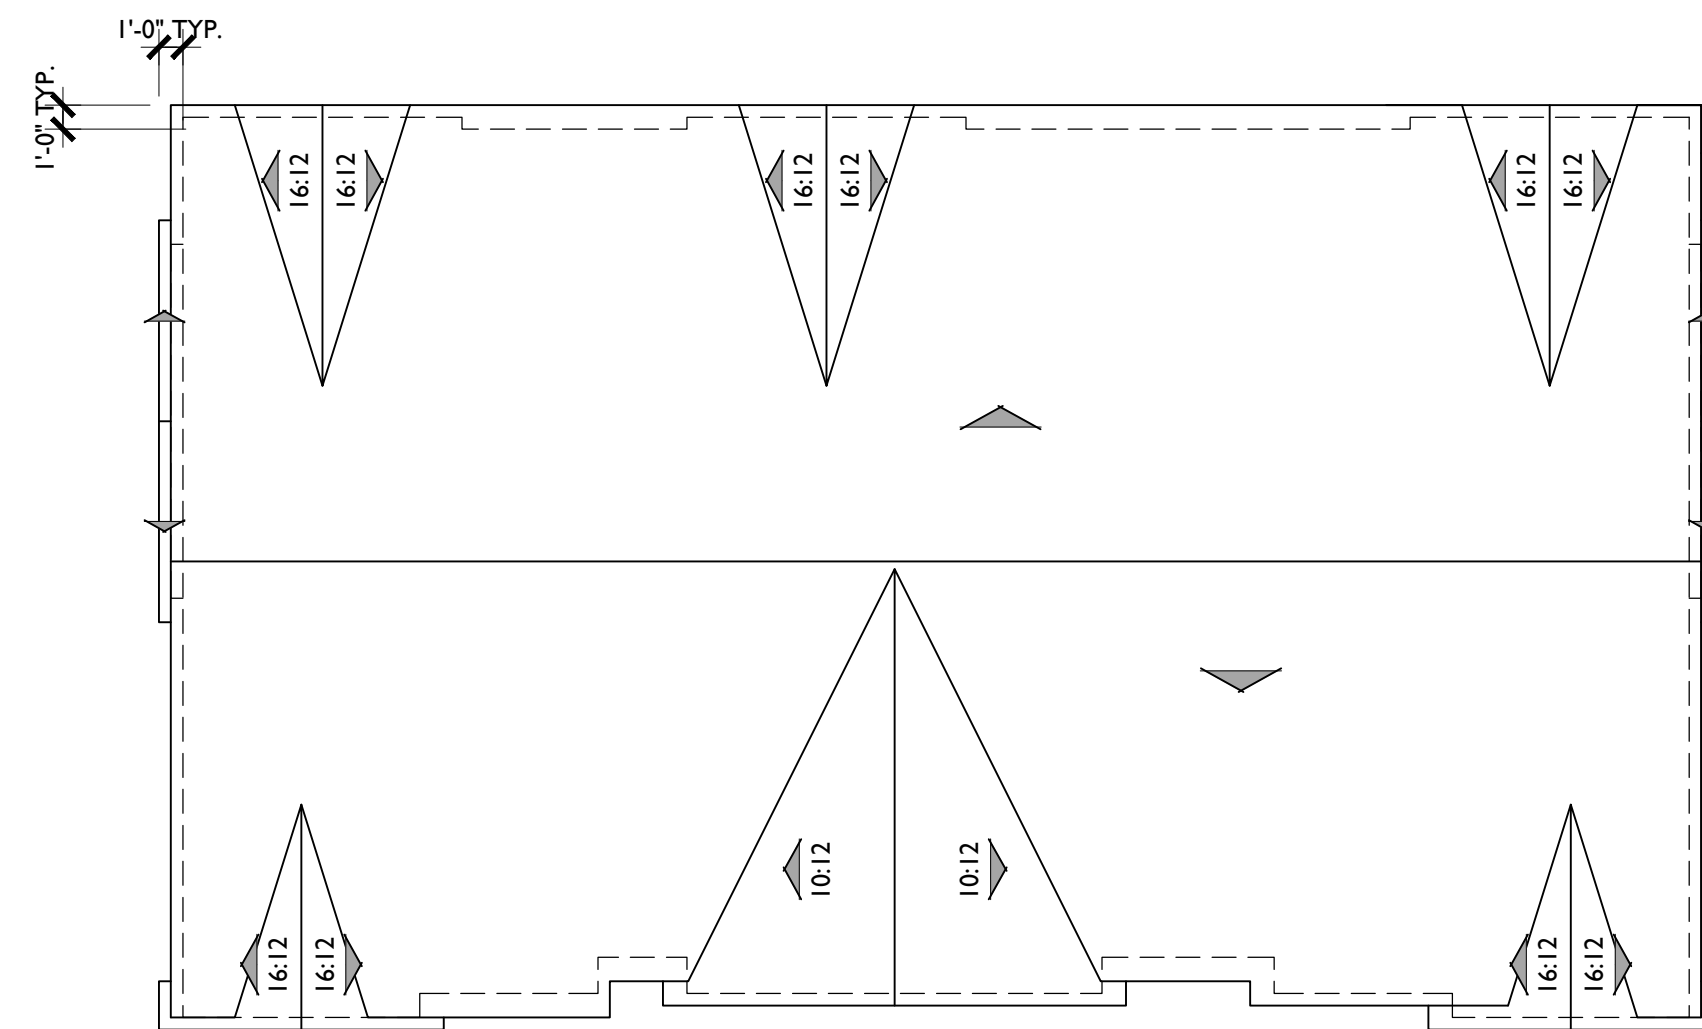

ROOF PLAN

BUILDING 5

PITCH: 5:12 U.N.O.
RAKE: 6"
EAVE: 12"
ROOF MATERIAL: FLAT-TILE



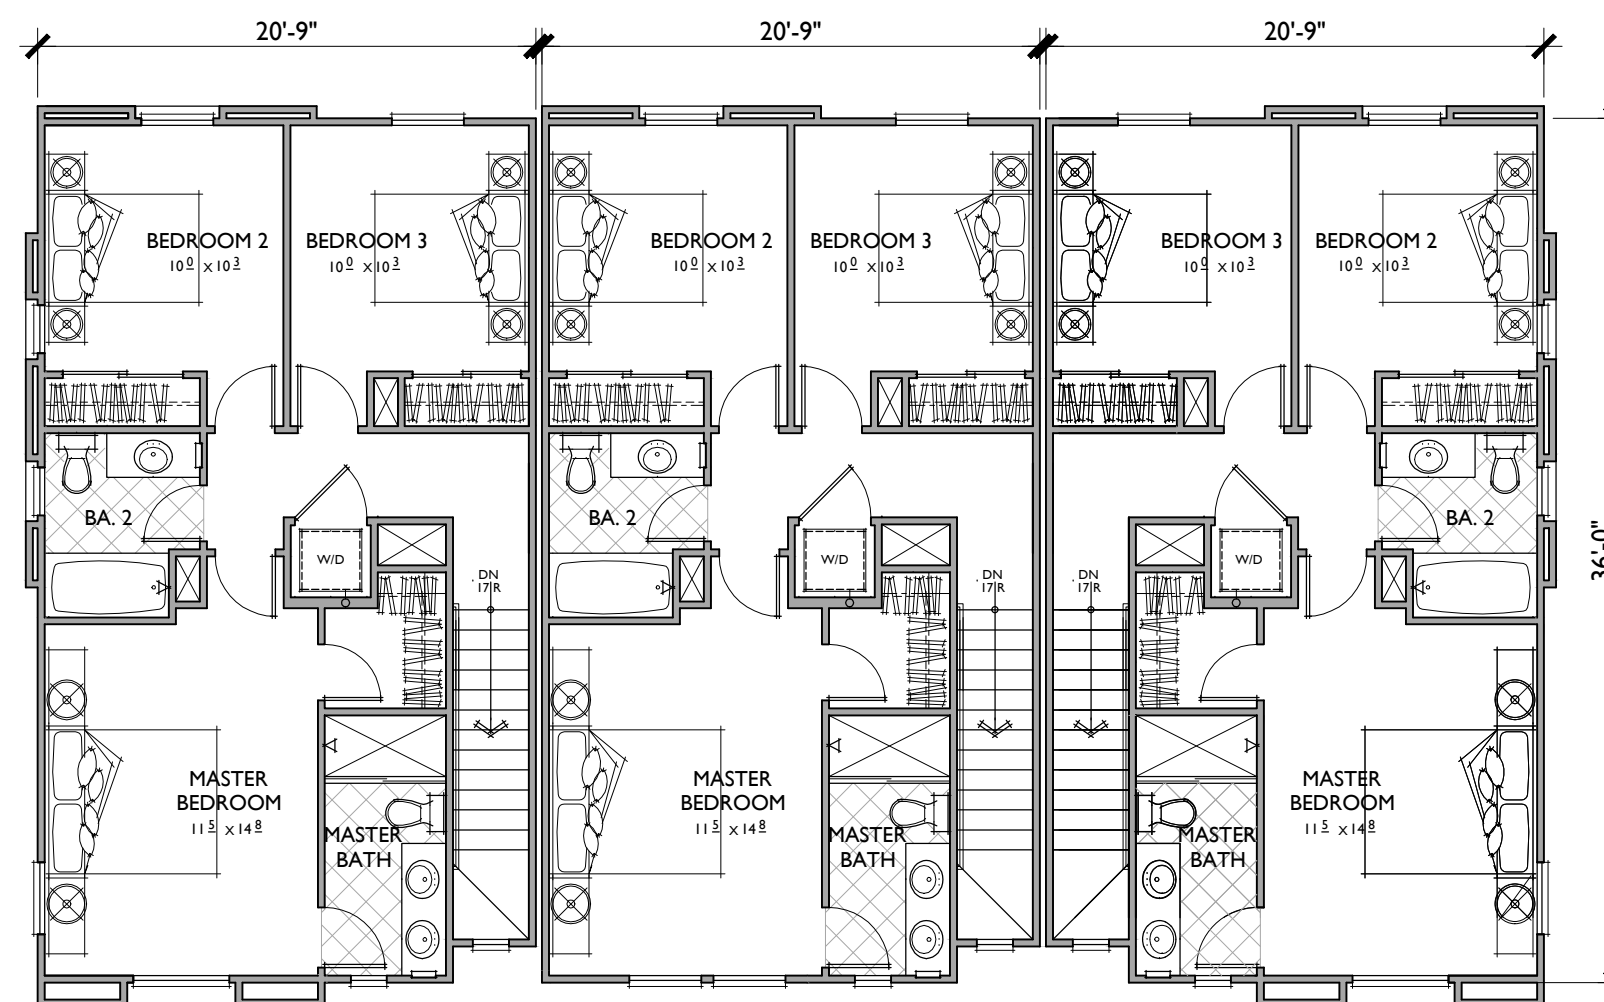



PLAN IC - ACC

PLAN IC

PLAN IC


THIRD FLOOR

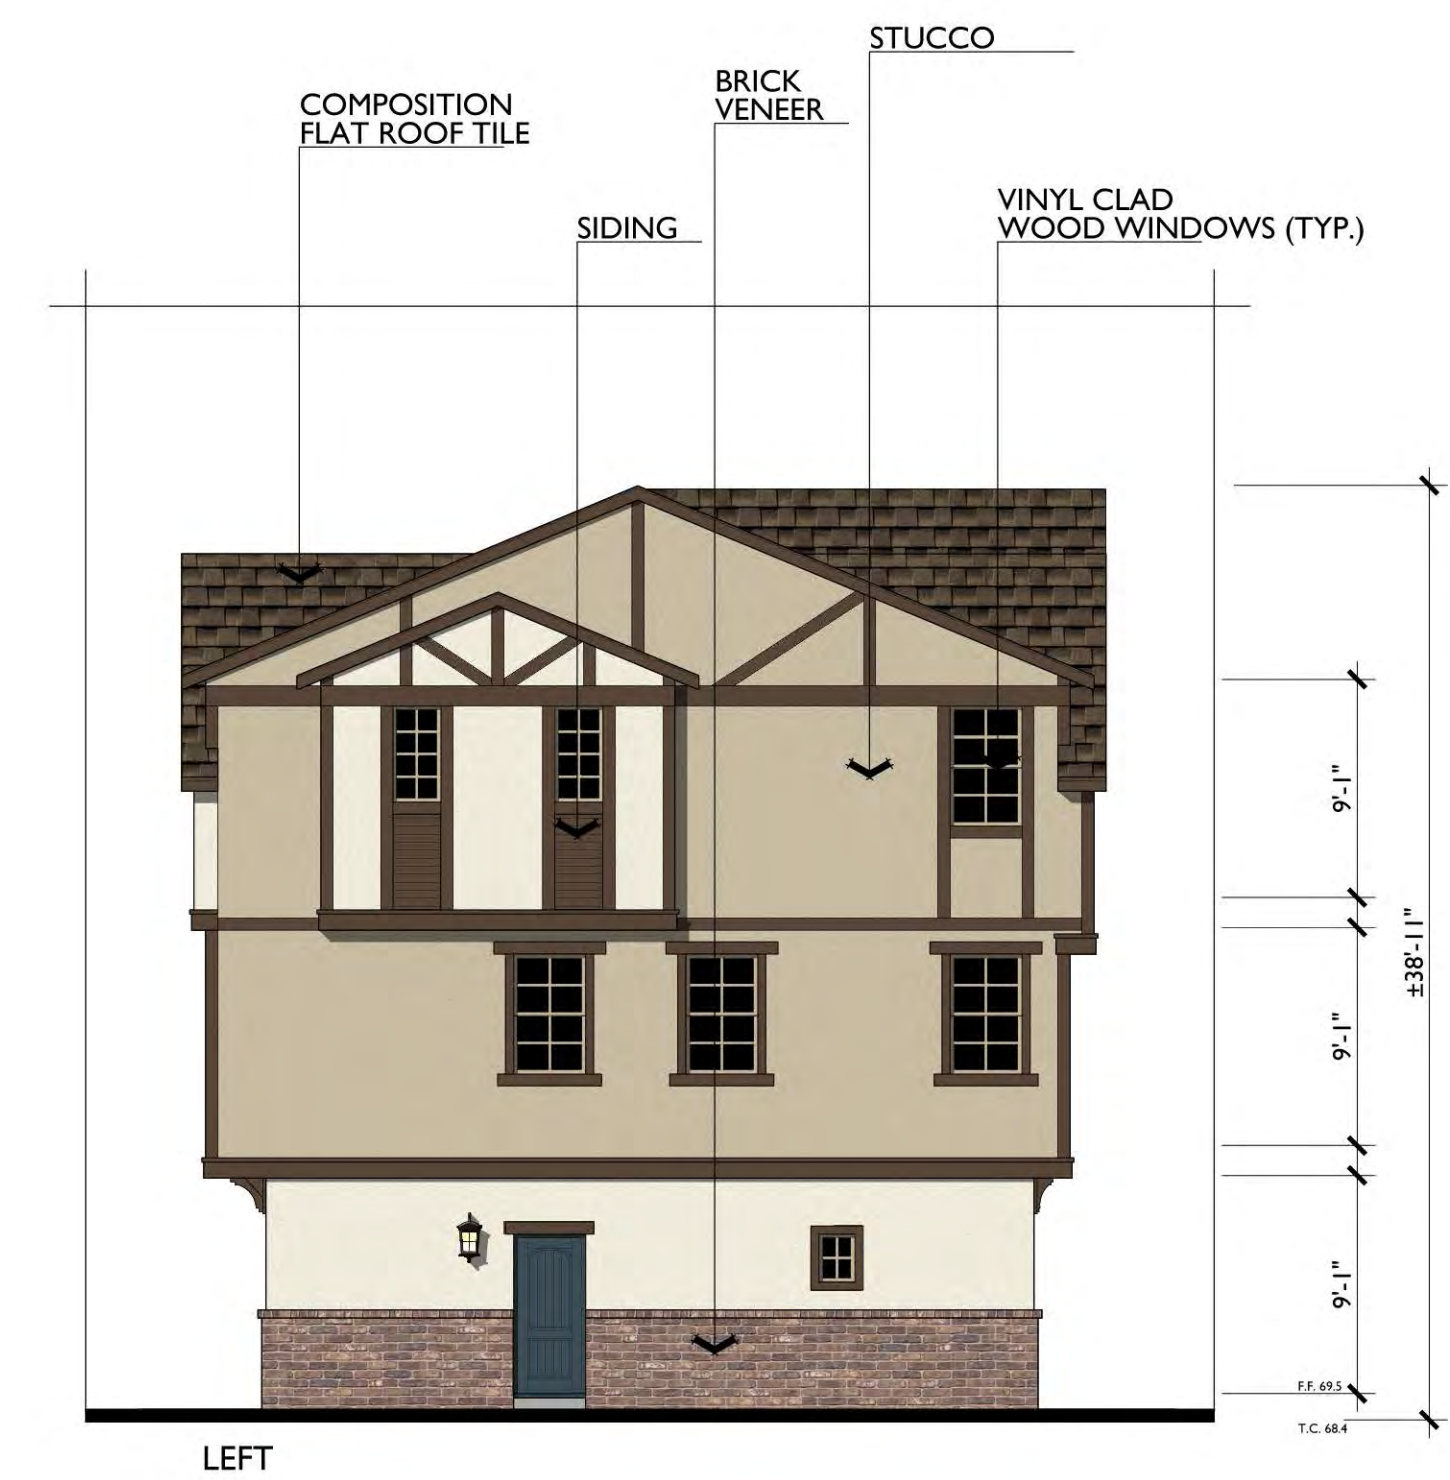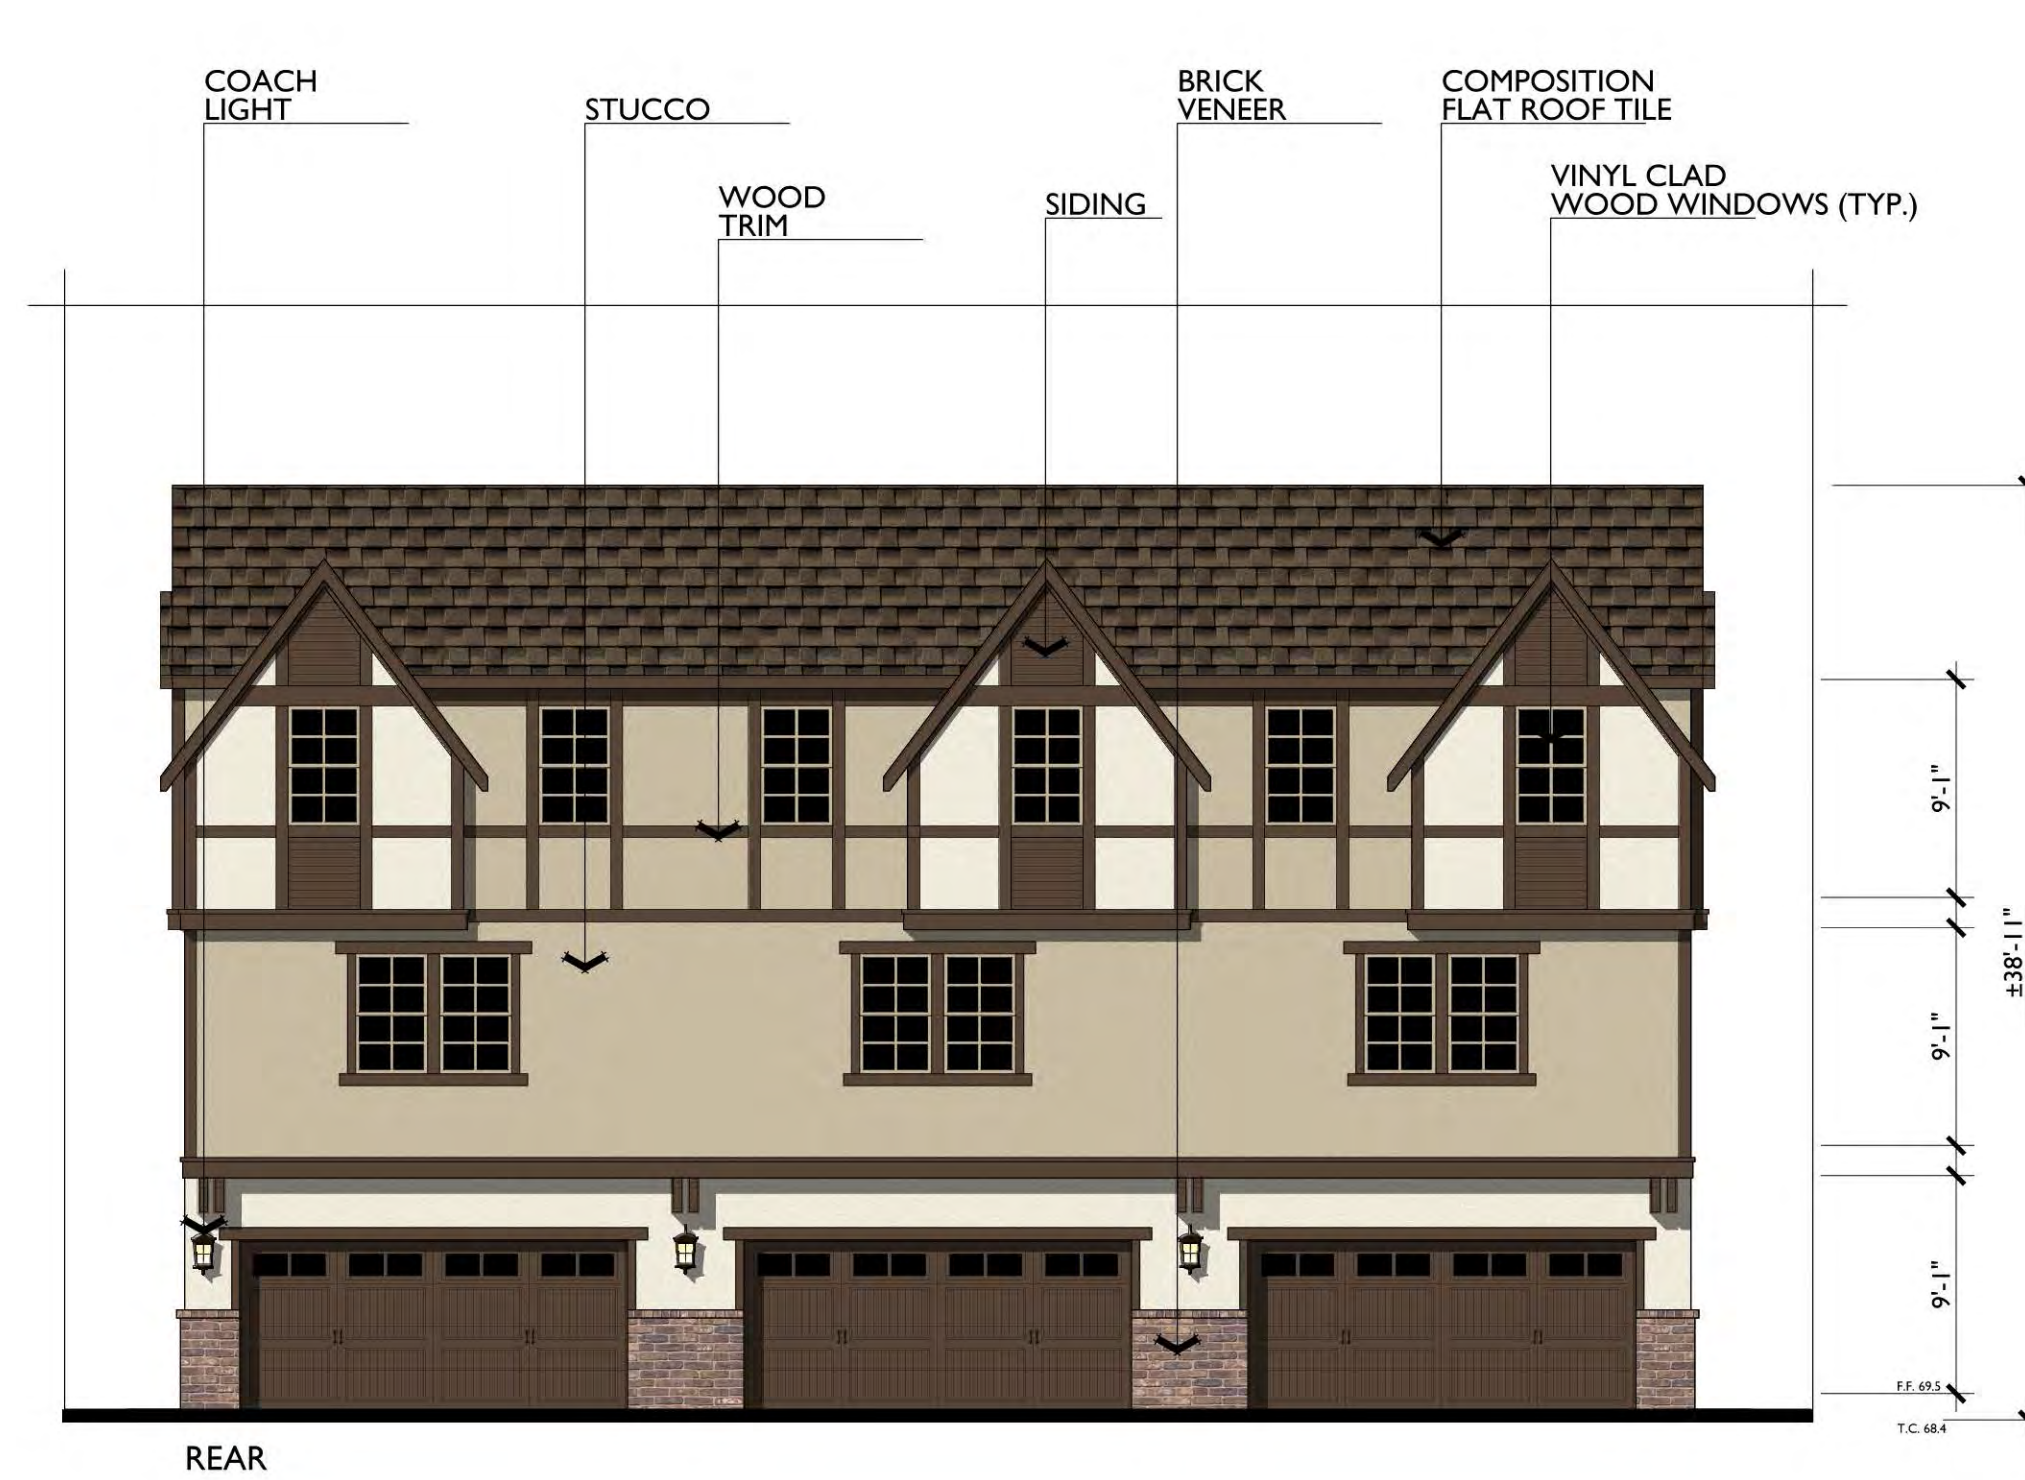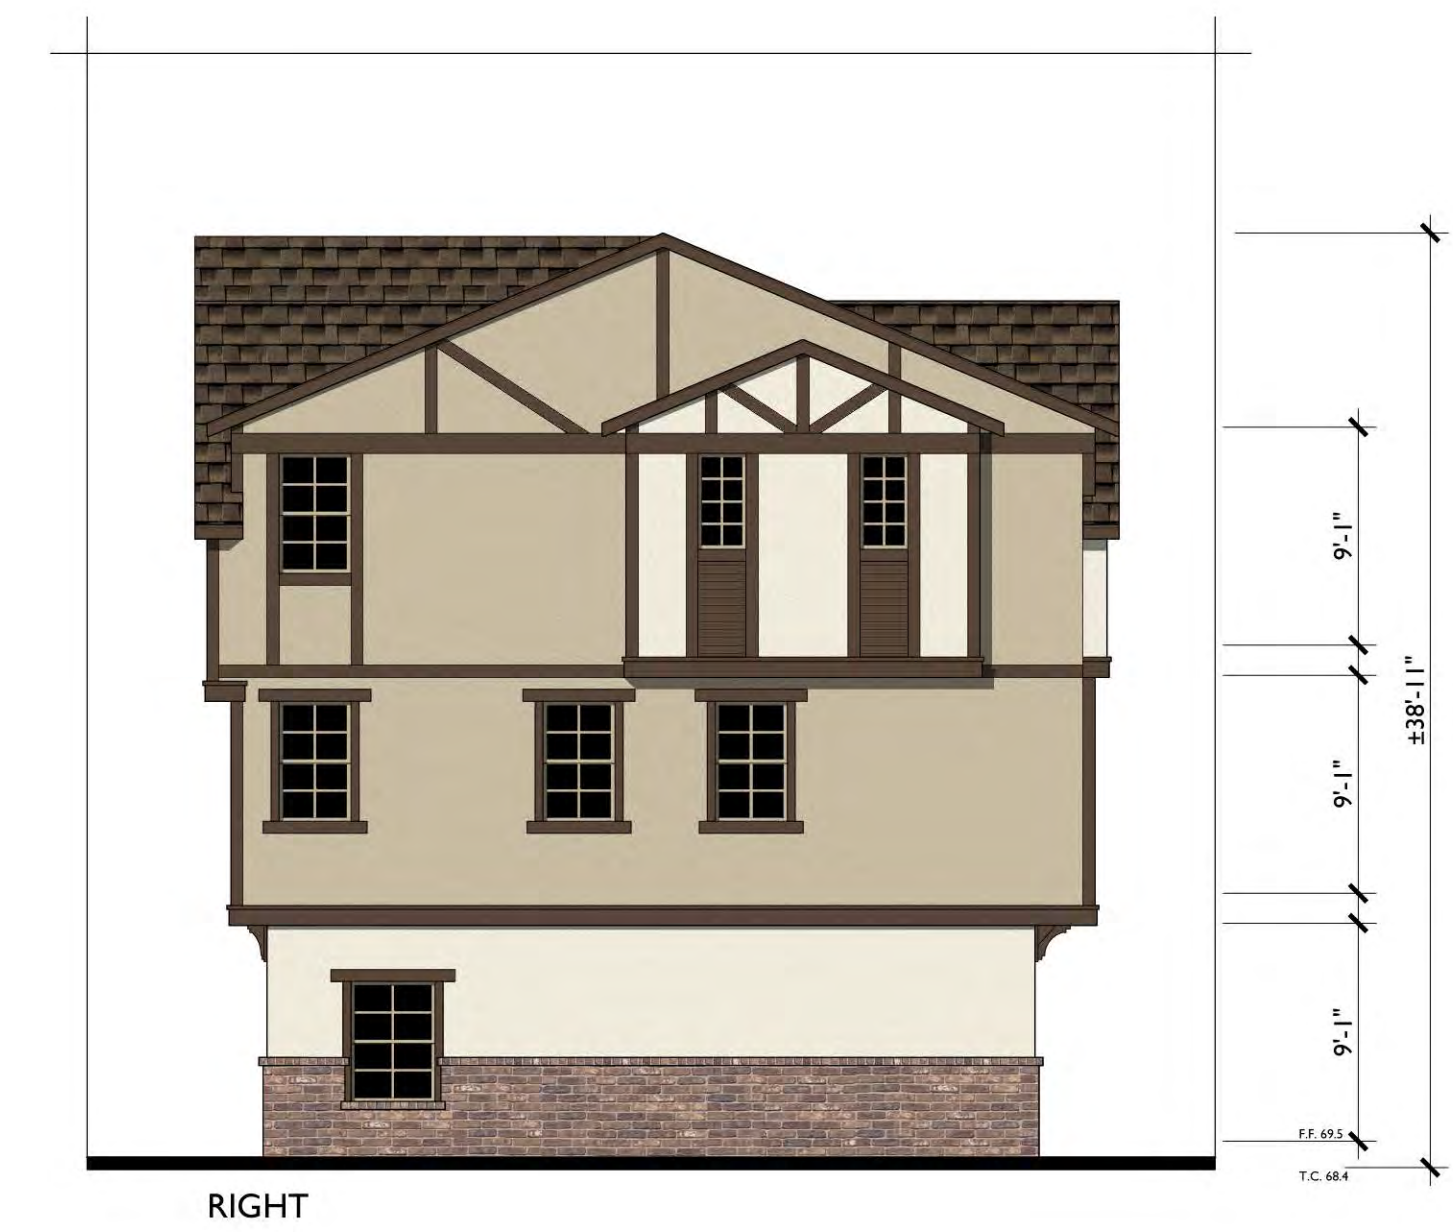

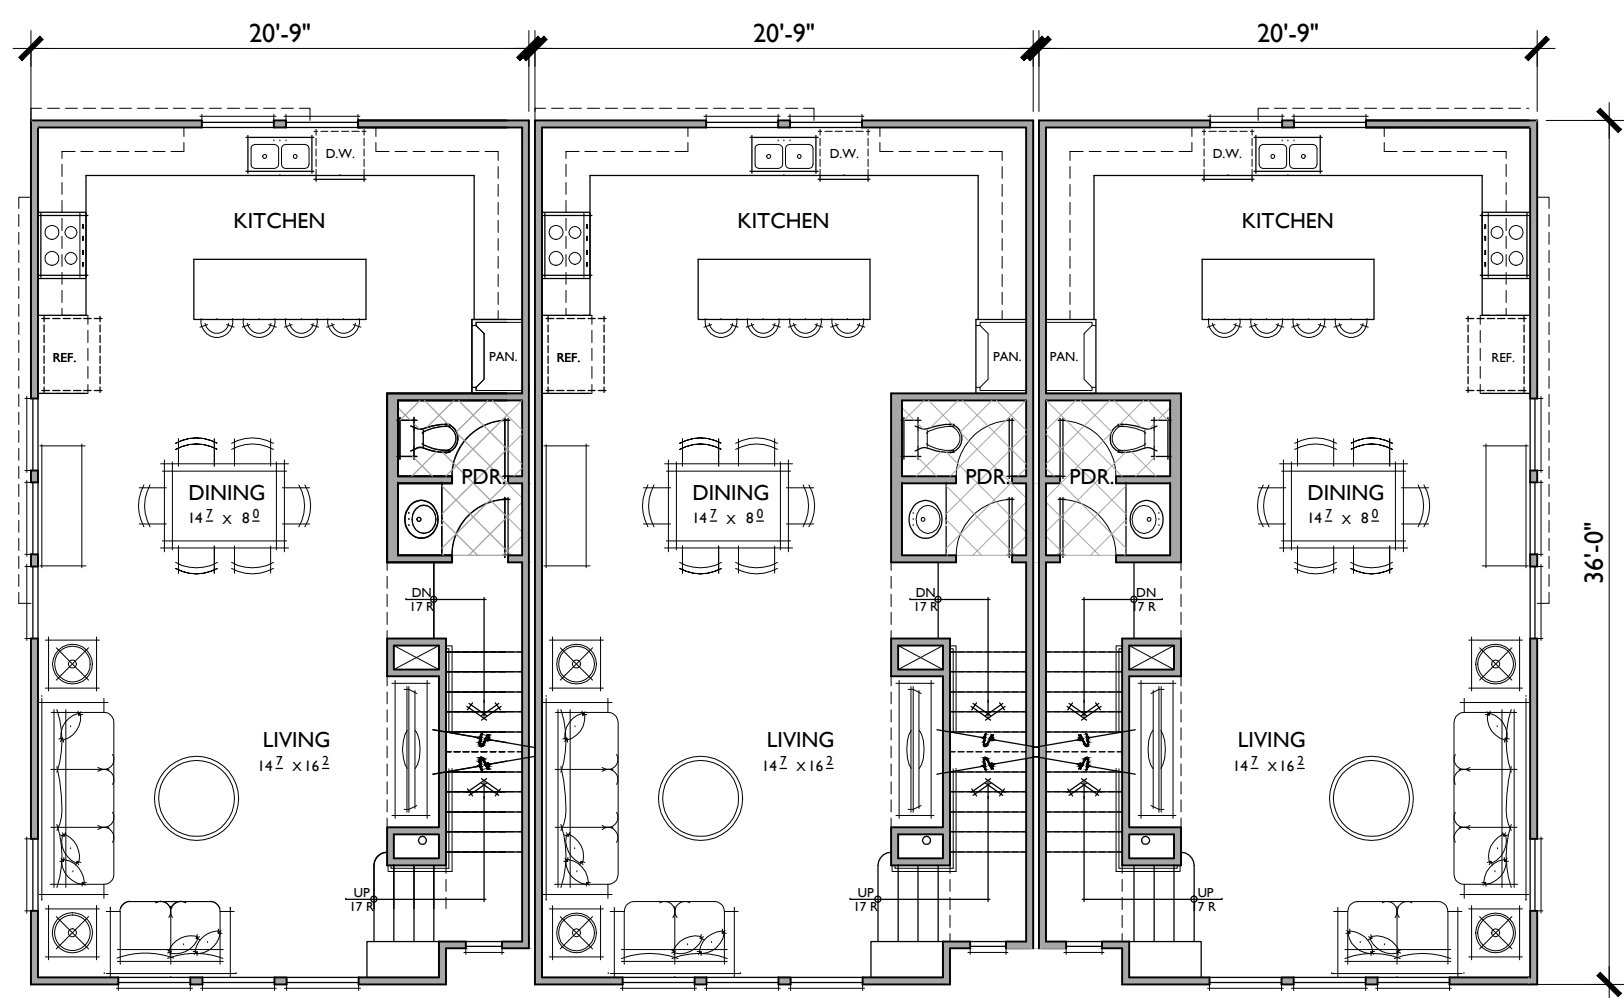

PLAN ID PLAN ID PLAN ID - ACC

SECOND FLOOR

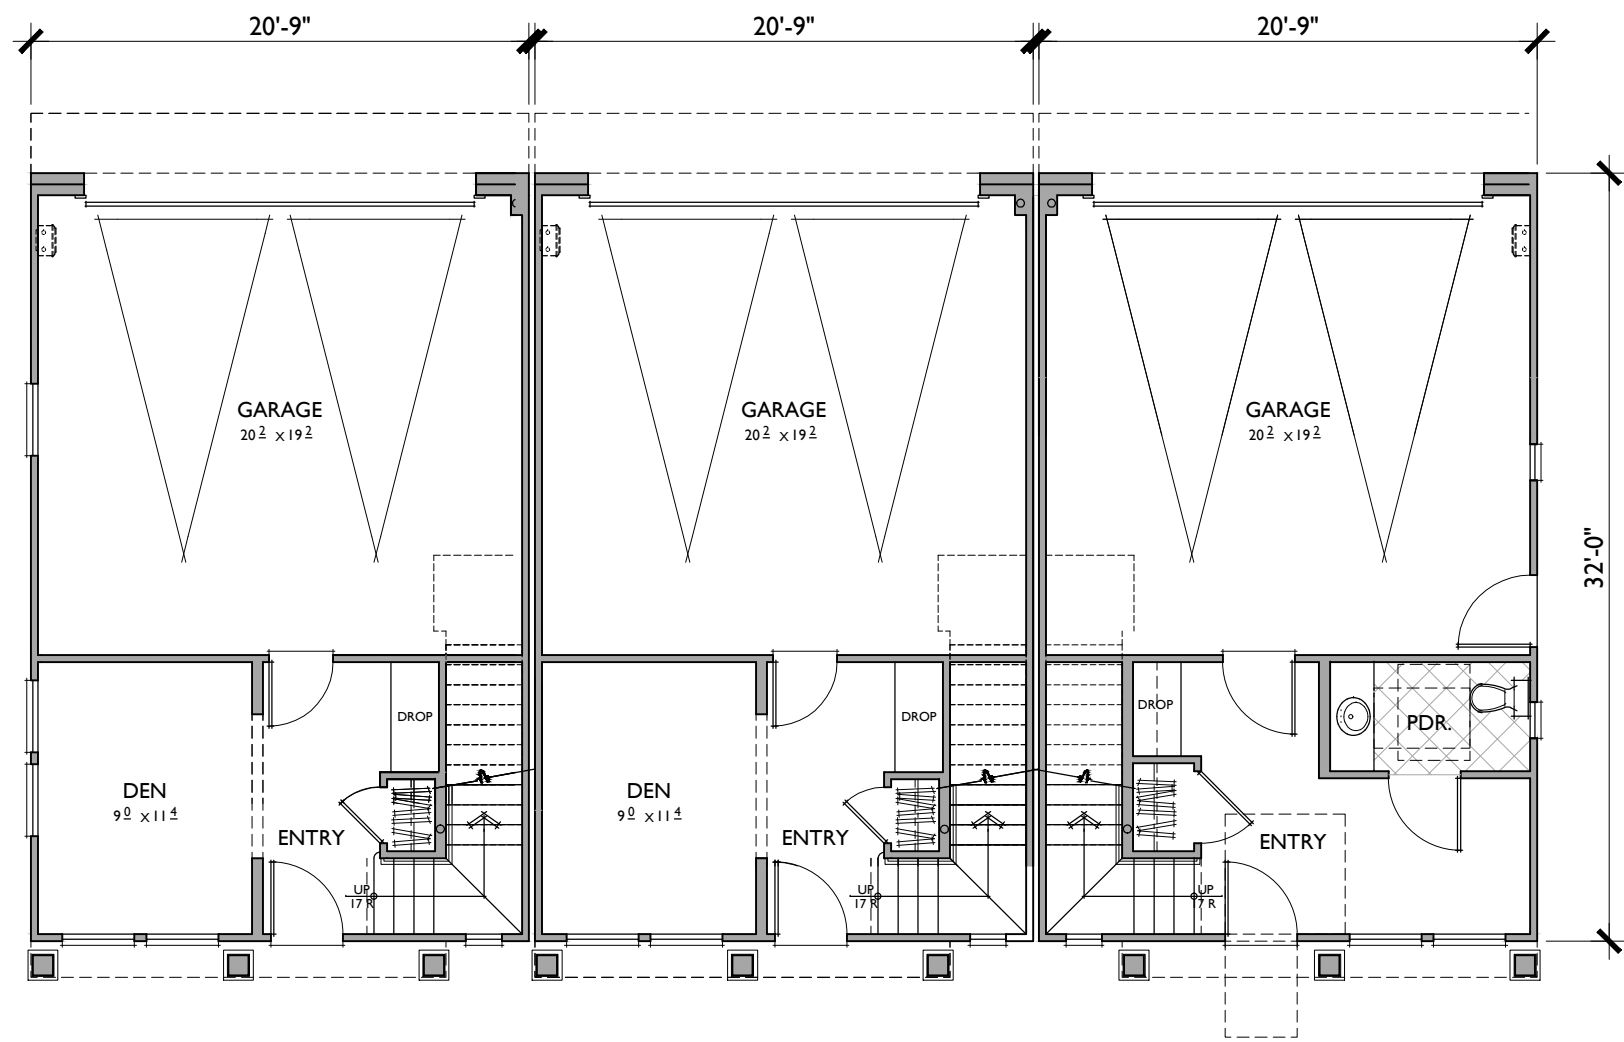

PLAN ID PLAN ID PLAN ID - ACC

FIRST FLOOR


PLAN ID / ID - ACC

3 BEDROOMS / 2.5 BATHS
2 - CAR GARAGE

FLOOR AREA TABLE

1ST FLOOR	247 SQ. FT.
2ND FLOOR	742 SQ. FT.
3RD FLOOR	693 SQ. FT.
TOTAL	1682 SQ. FT.
2 - CAR GARAGE	407 SQ. FT.


NOTE: SQUARE FOOTAGE MAY VARY DUE TO METHOD OF CALCULATION

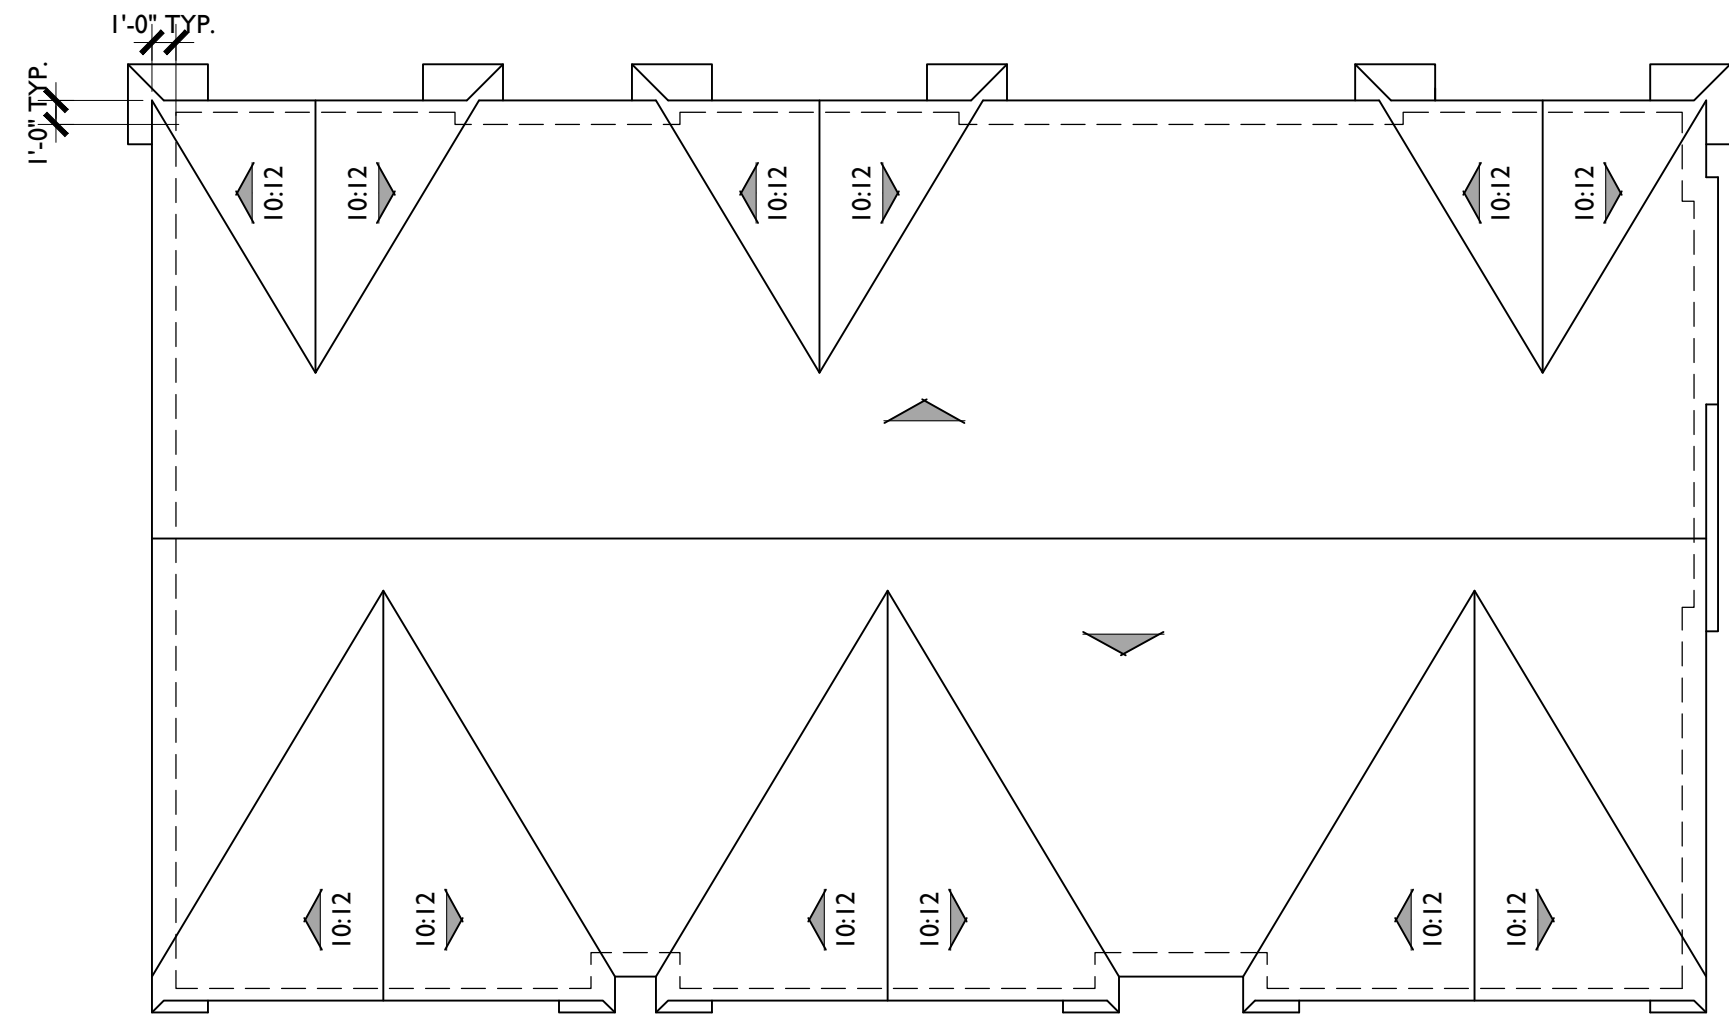

ROOF PLAN

BUILDING 6

PITCH: 6:12 U.N.O.
 RAKE: 12"
 EAVE: 12"
 ROOF MATERIAL: FLAT-TILE


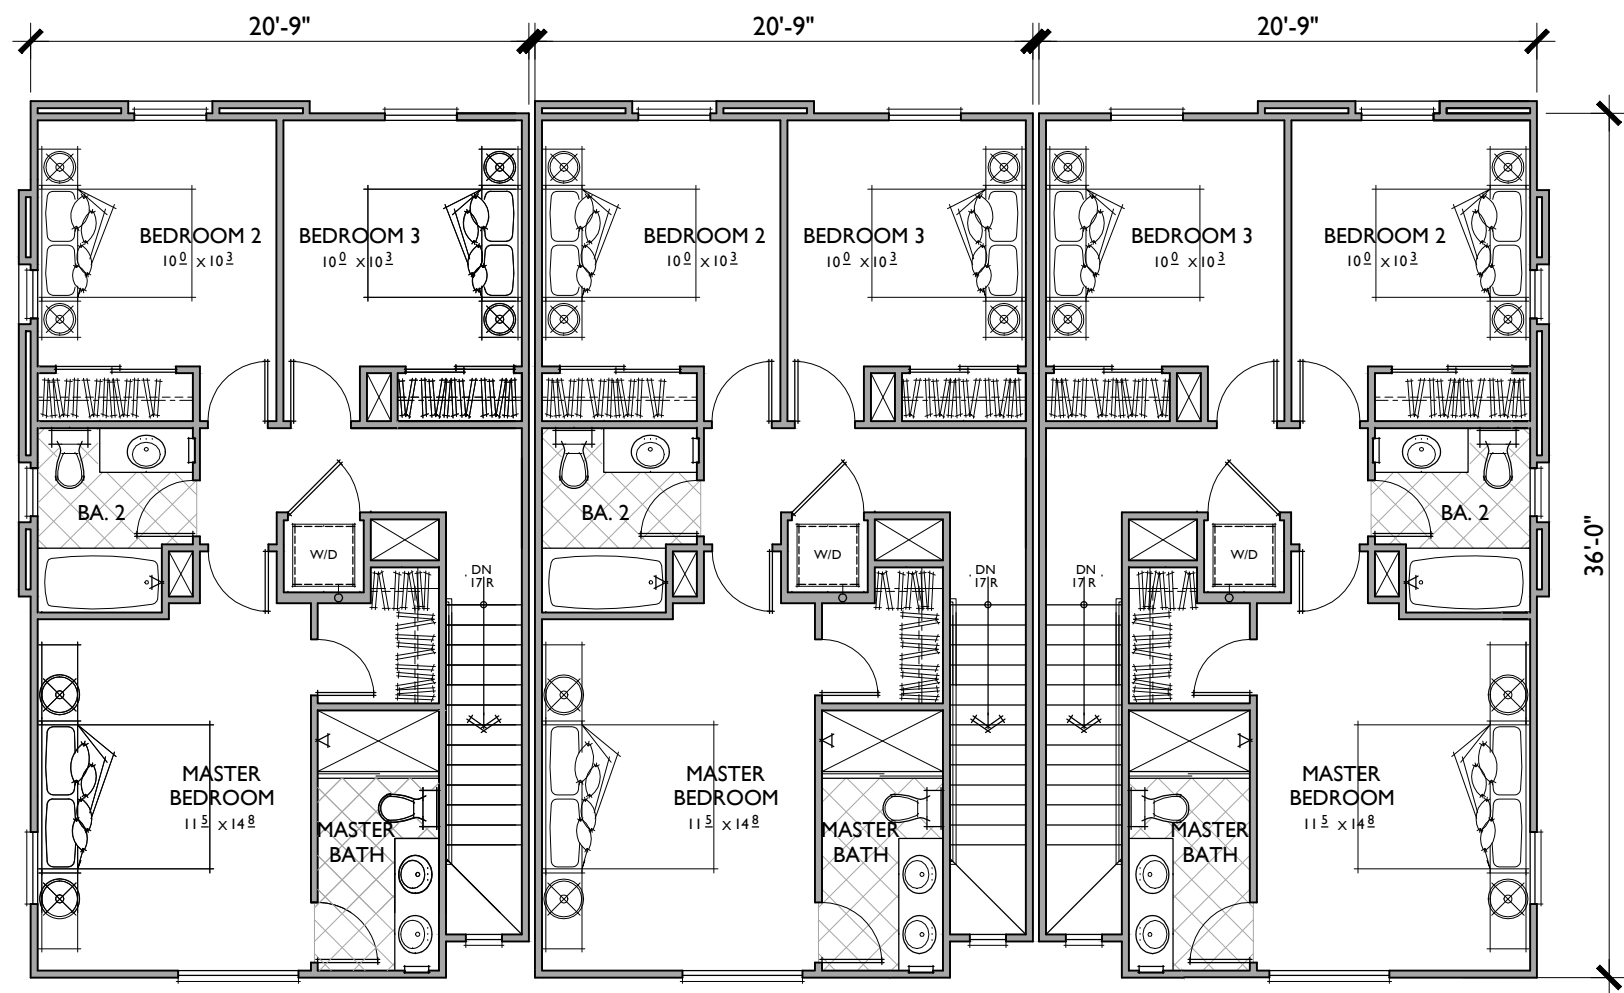



PLAN ID

PLAN ID

PLAN ID - ACC


THIRD FLOOR

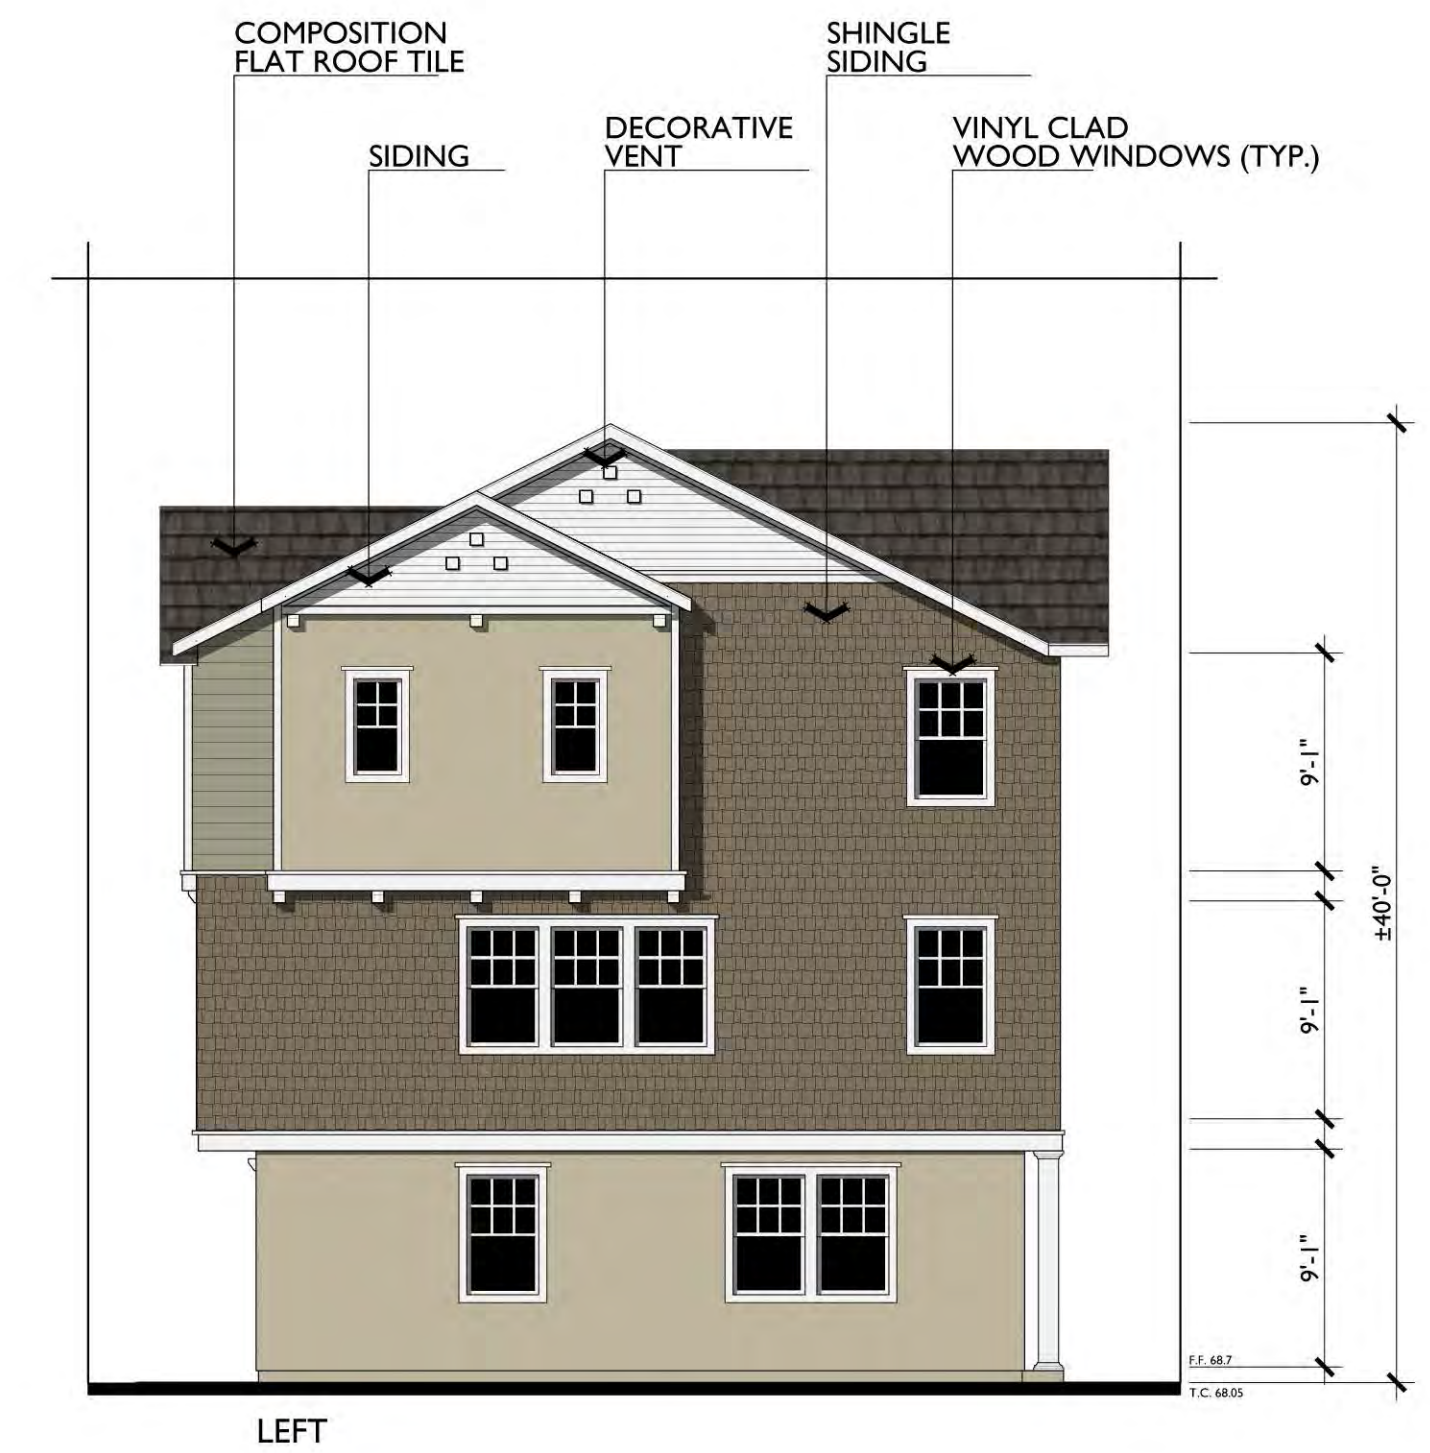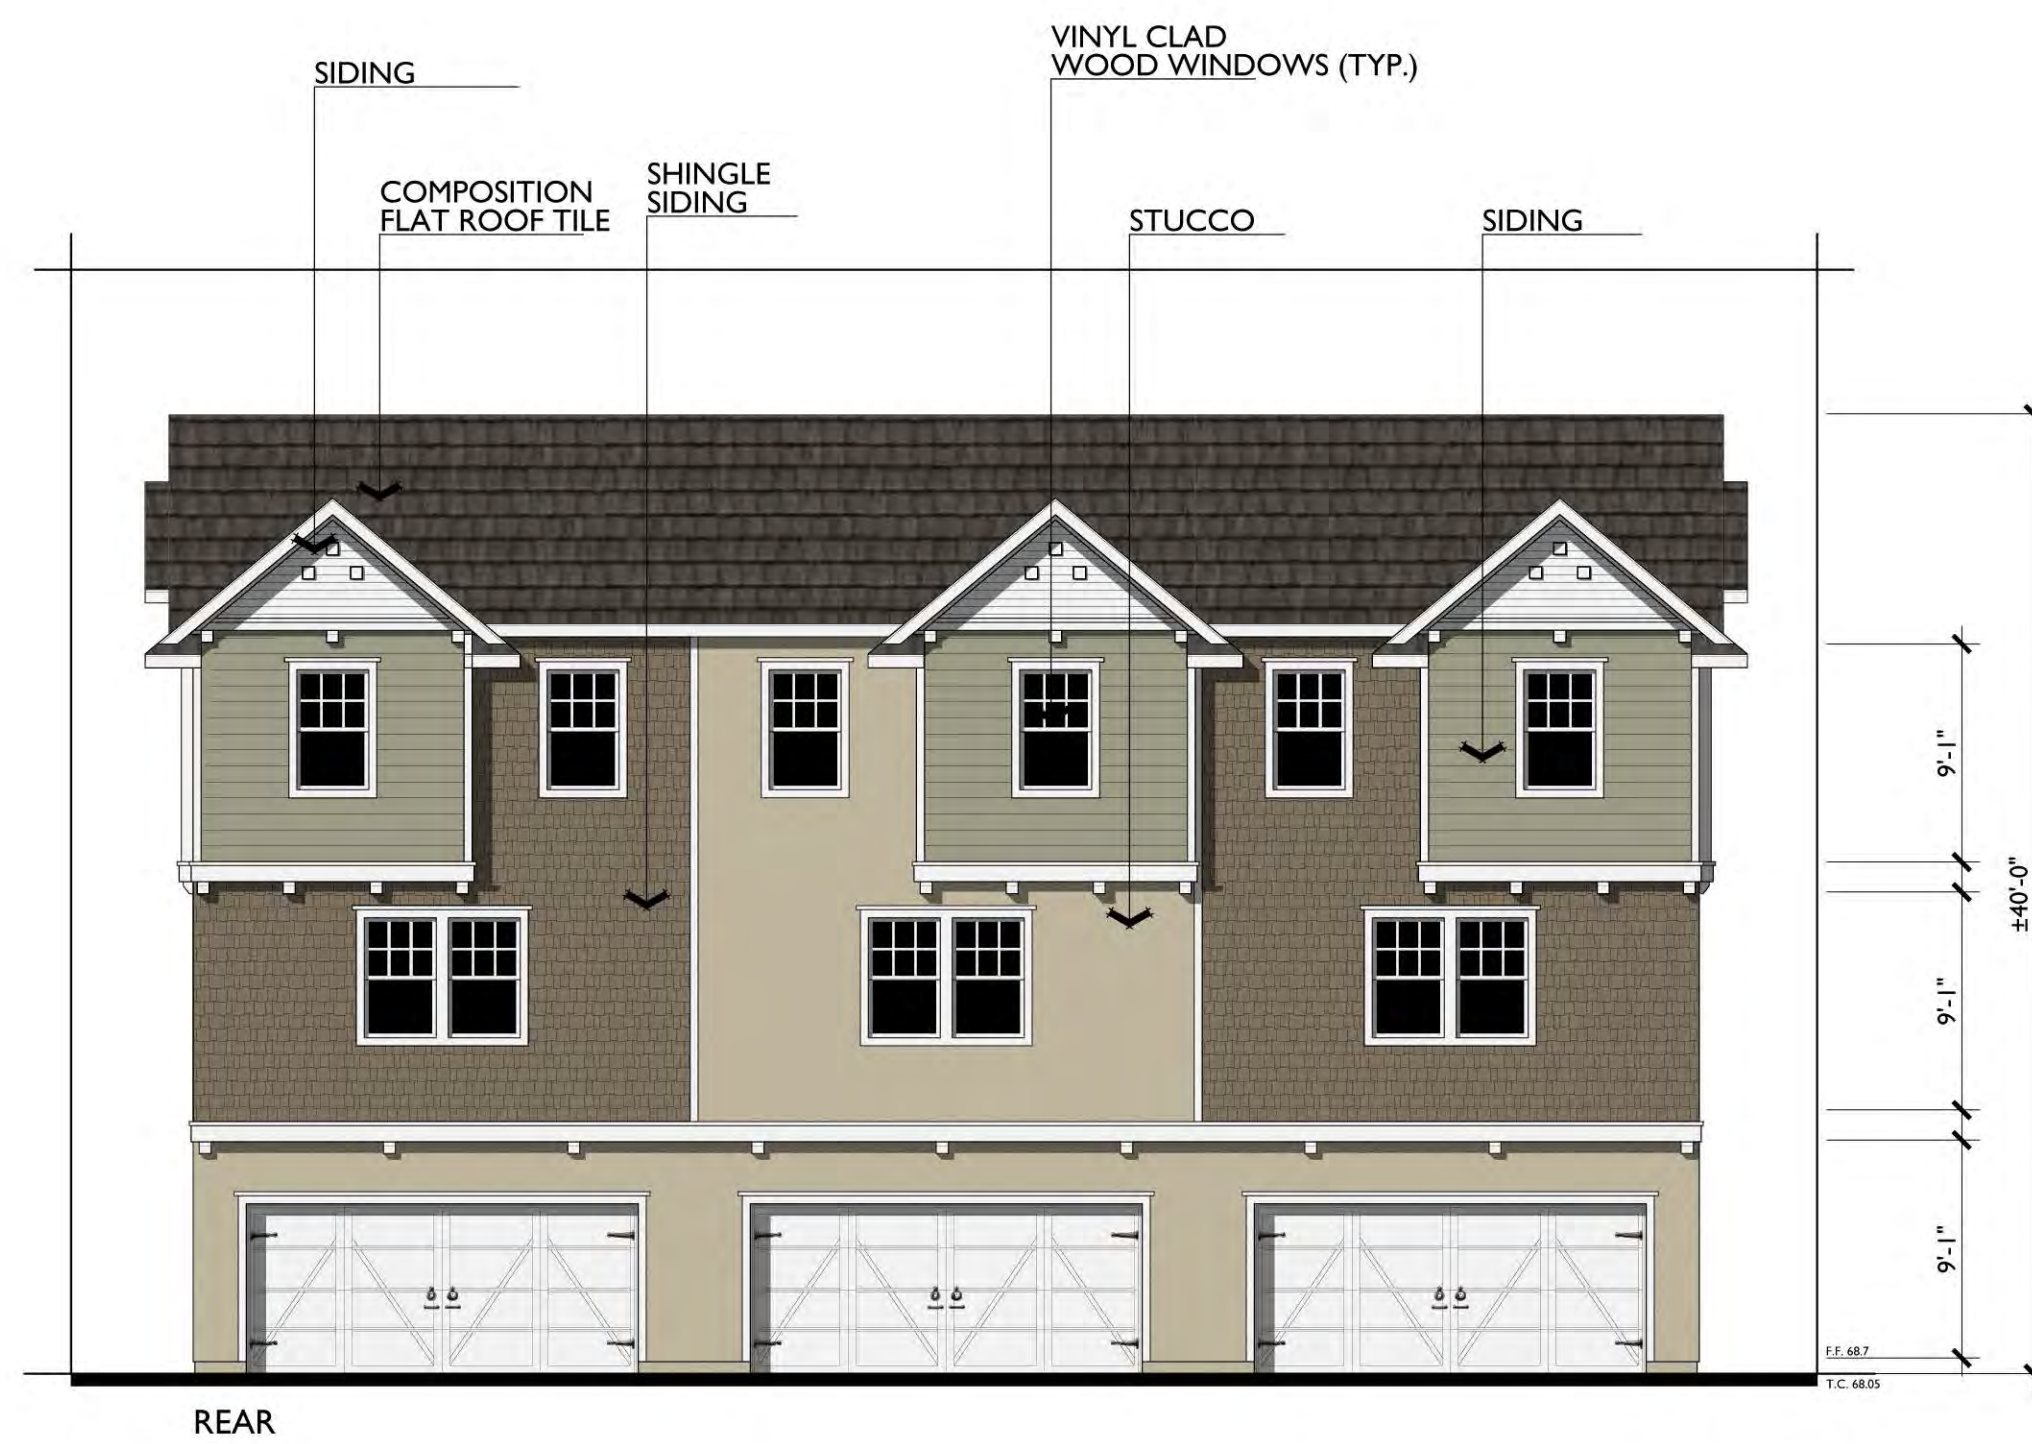

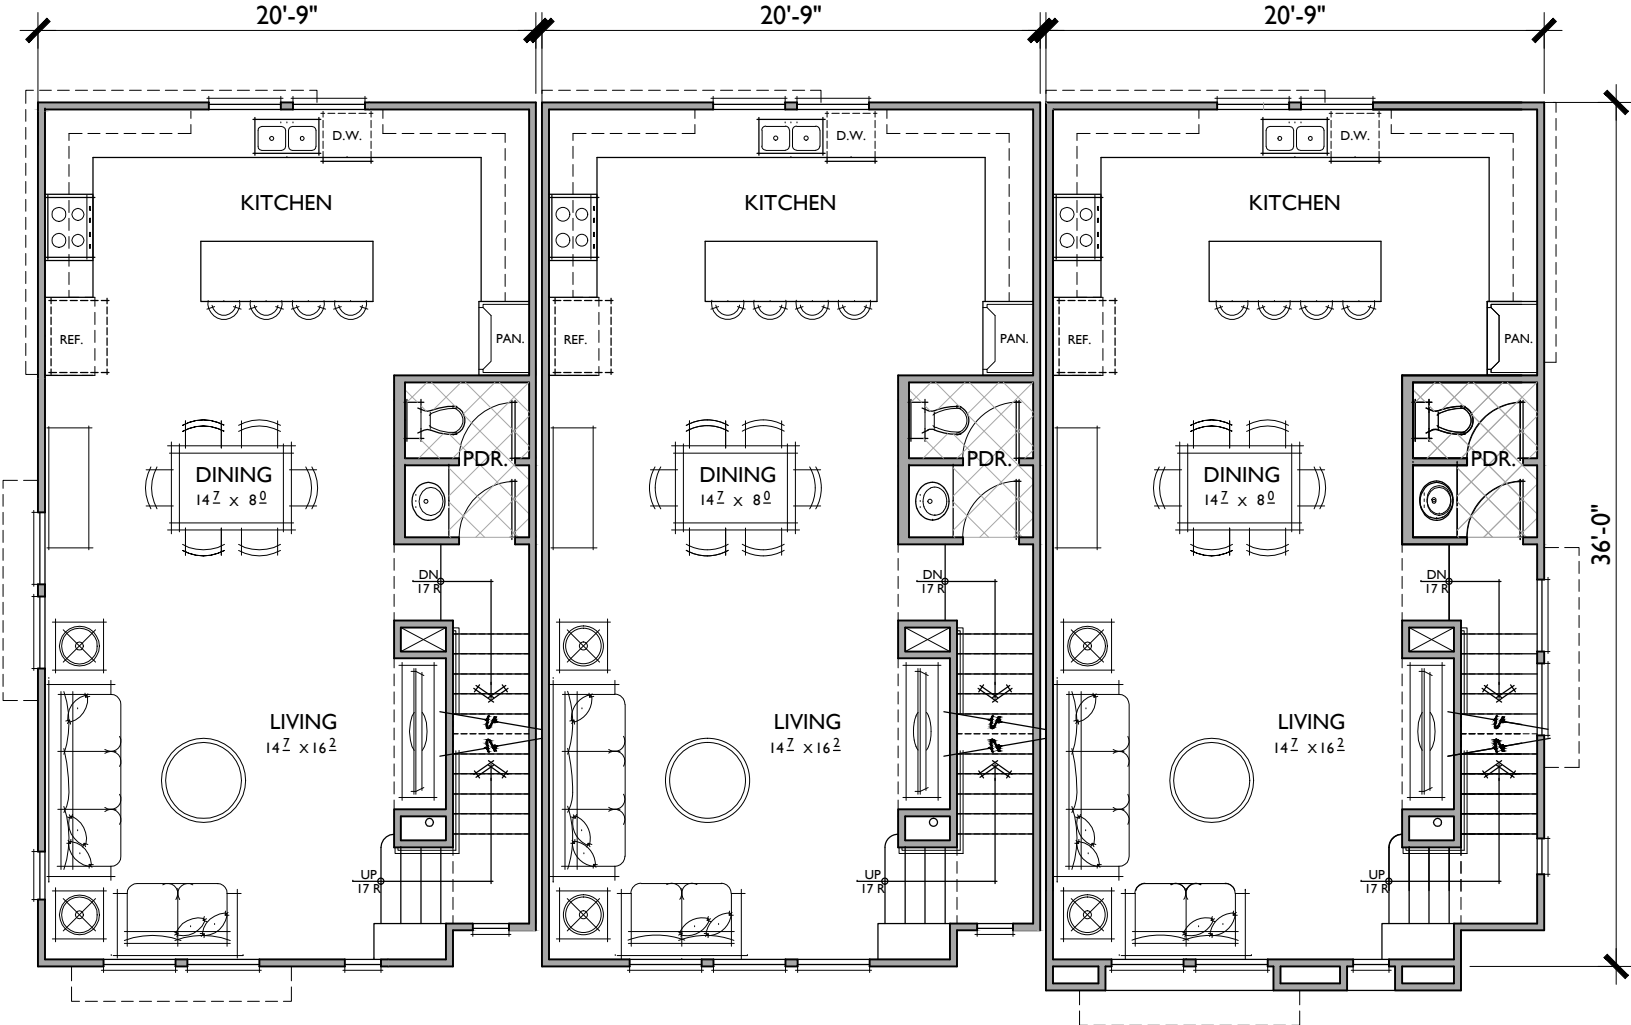

PLAN 1A PLAN 1A PLAN 1A

SECOND FLOOR

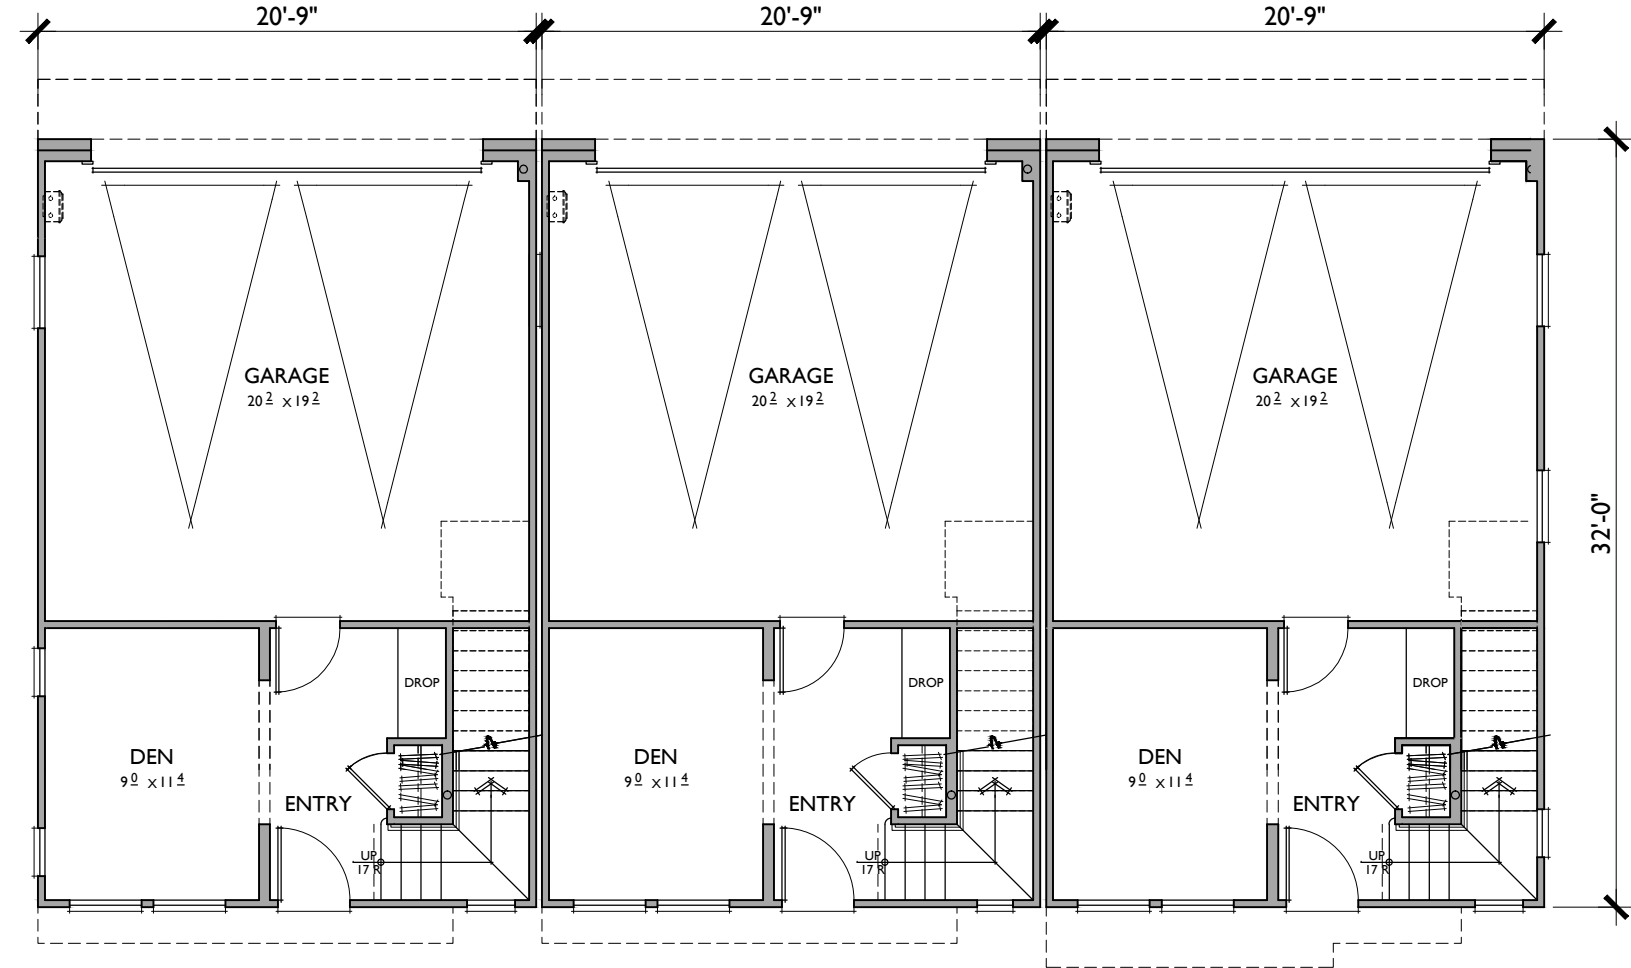

PLAN 1A PLAN 1A PLAN 1A


FIRST FLOOR

PLAN 1A

3 BEDROOMS / 2.5 BATHS
2 - CAR GARAGE

FLOOR AREA TABLE	
1ST FLOOR	247 SQ. FT.
2ND FLOOR	742 SQ. FT.
3RD FLOOR	693 SQ. FT.
TOTAL	1682 SQ. FT.
2 - CAR GARAGE	407 SQ. FT.


NOTE: SQUARE FOOTAGE MAY VARY DUE TO METHOD OF CALCULATION

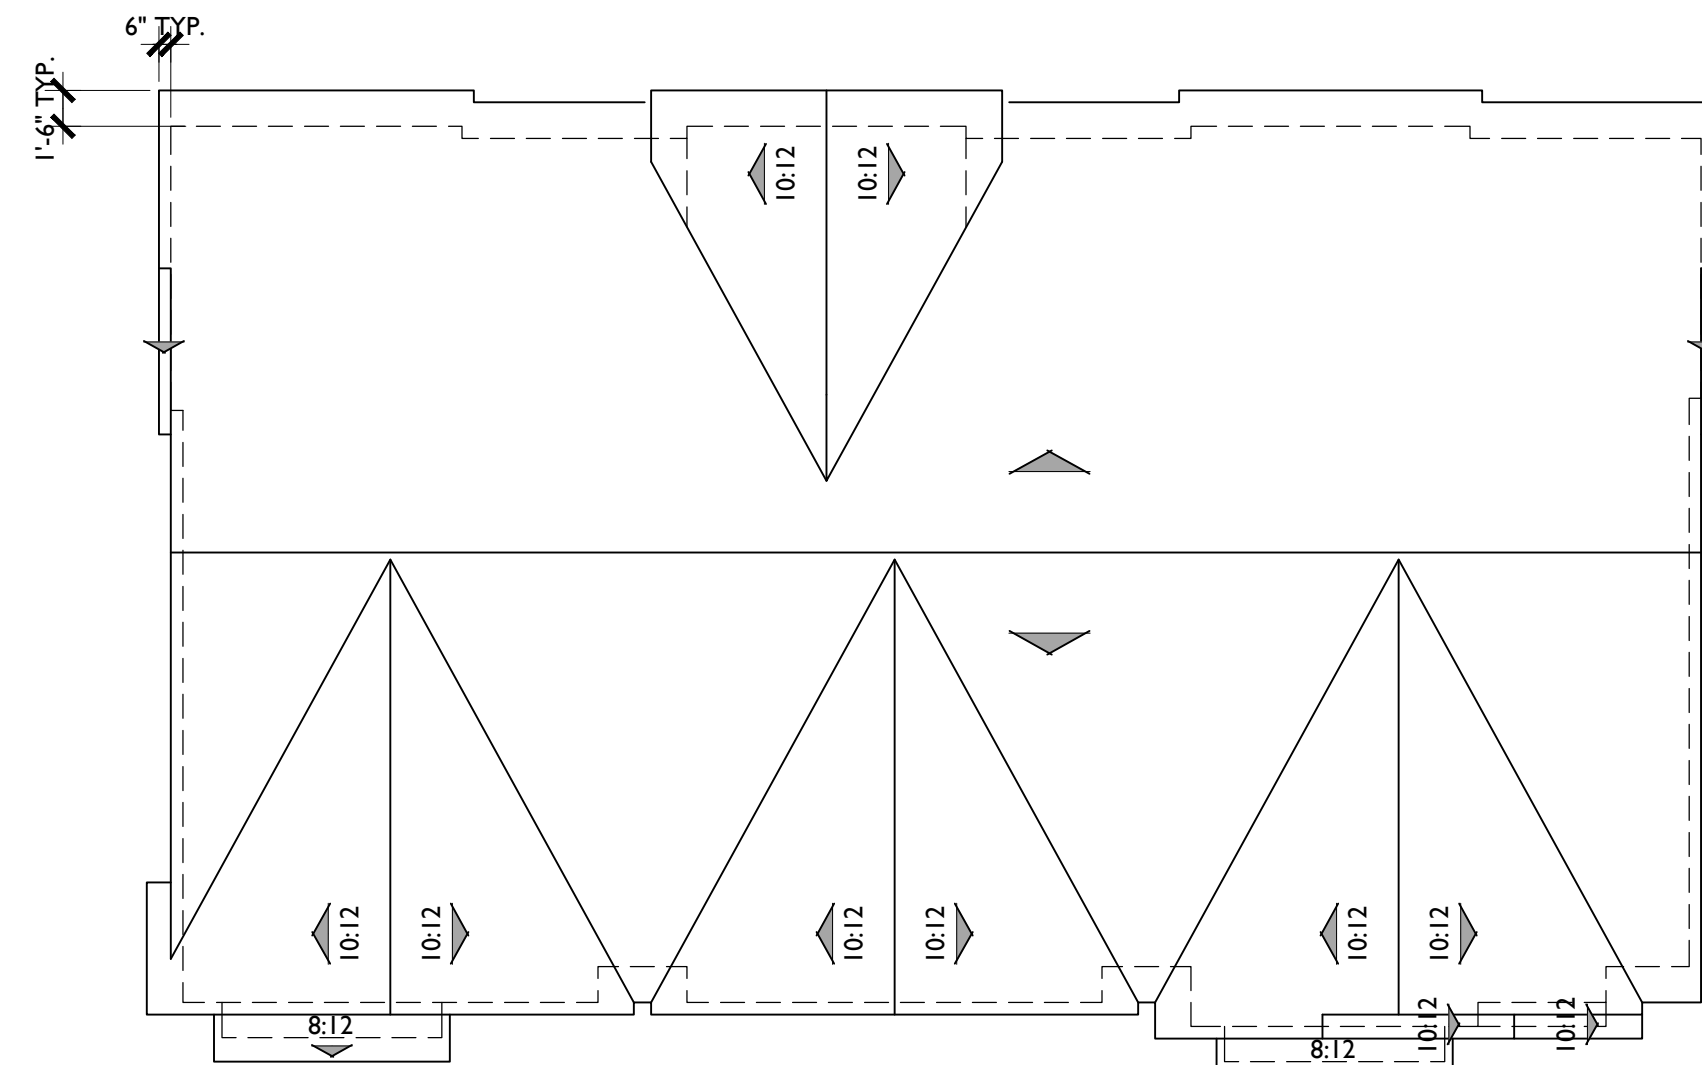

ROOF PLAN

BUILDING 7

PITCH: 5.5:12 U.N.O.
RAKE: 12"
EAVE: 18"
ROOF MATERIAL: FLAT-TILE


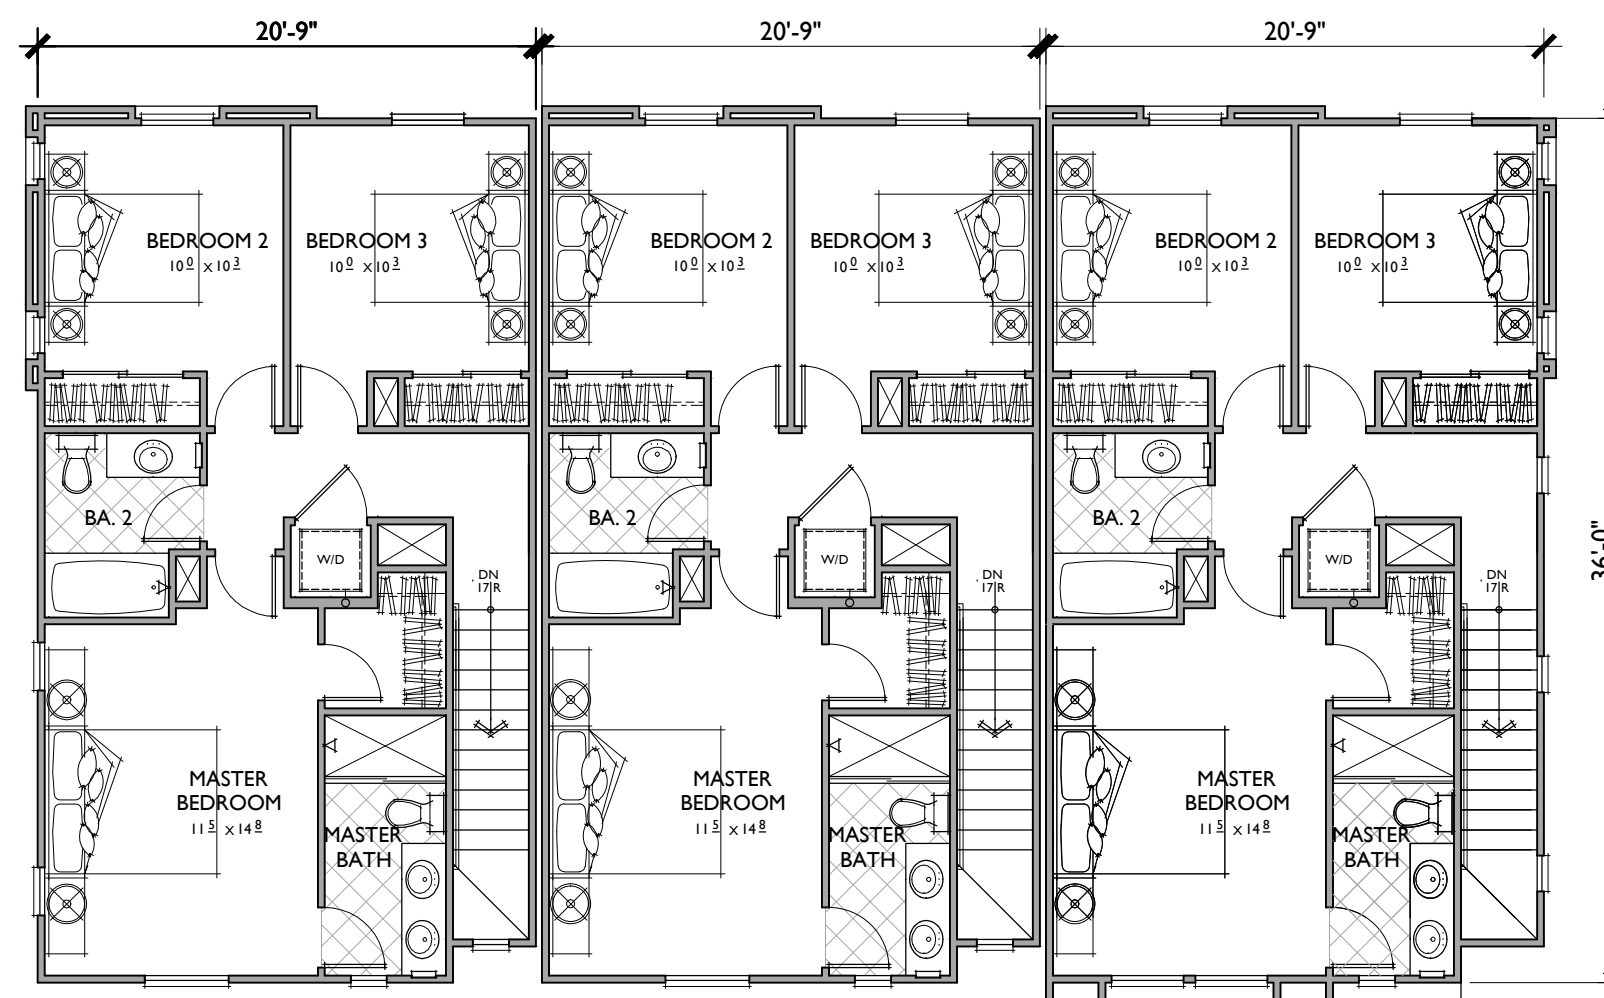



PLAN 1A

PLAN 1A

PLAN 1A

THIRD FLOOR

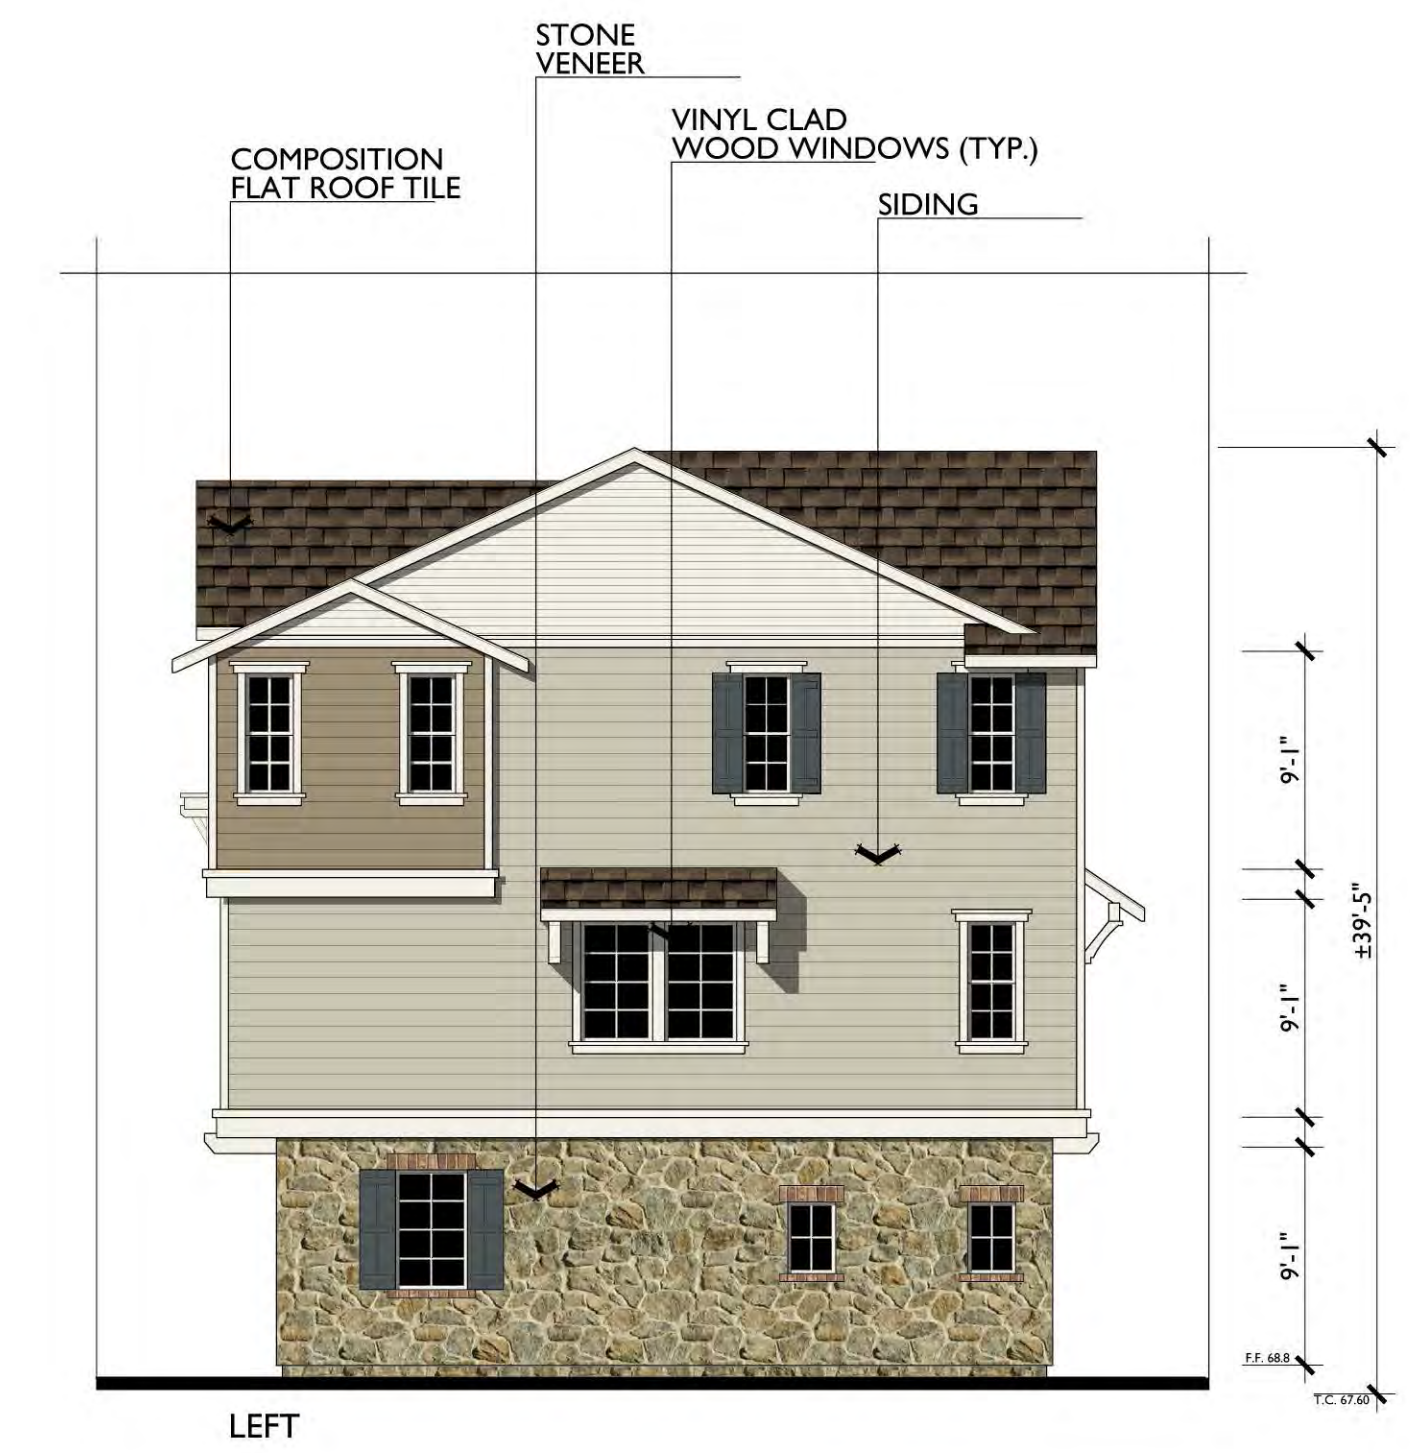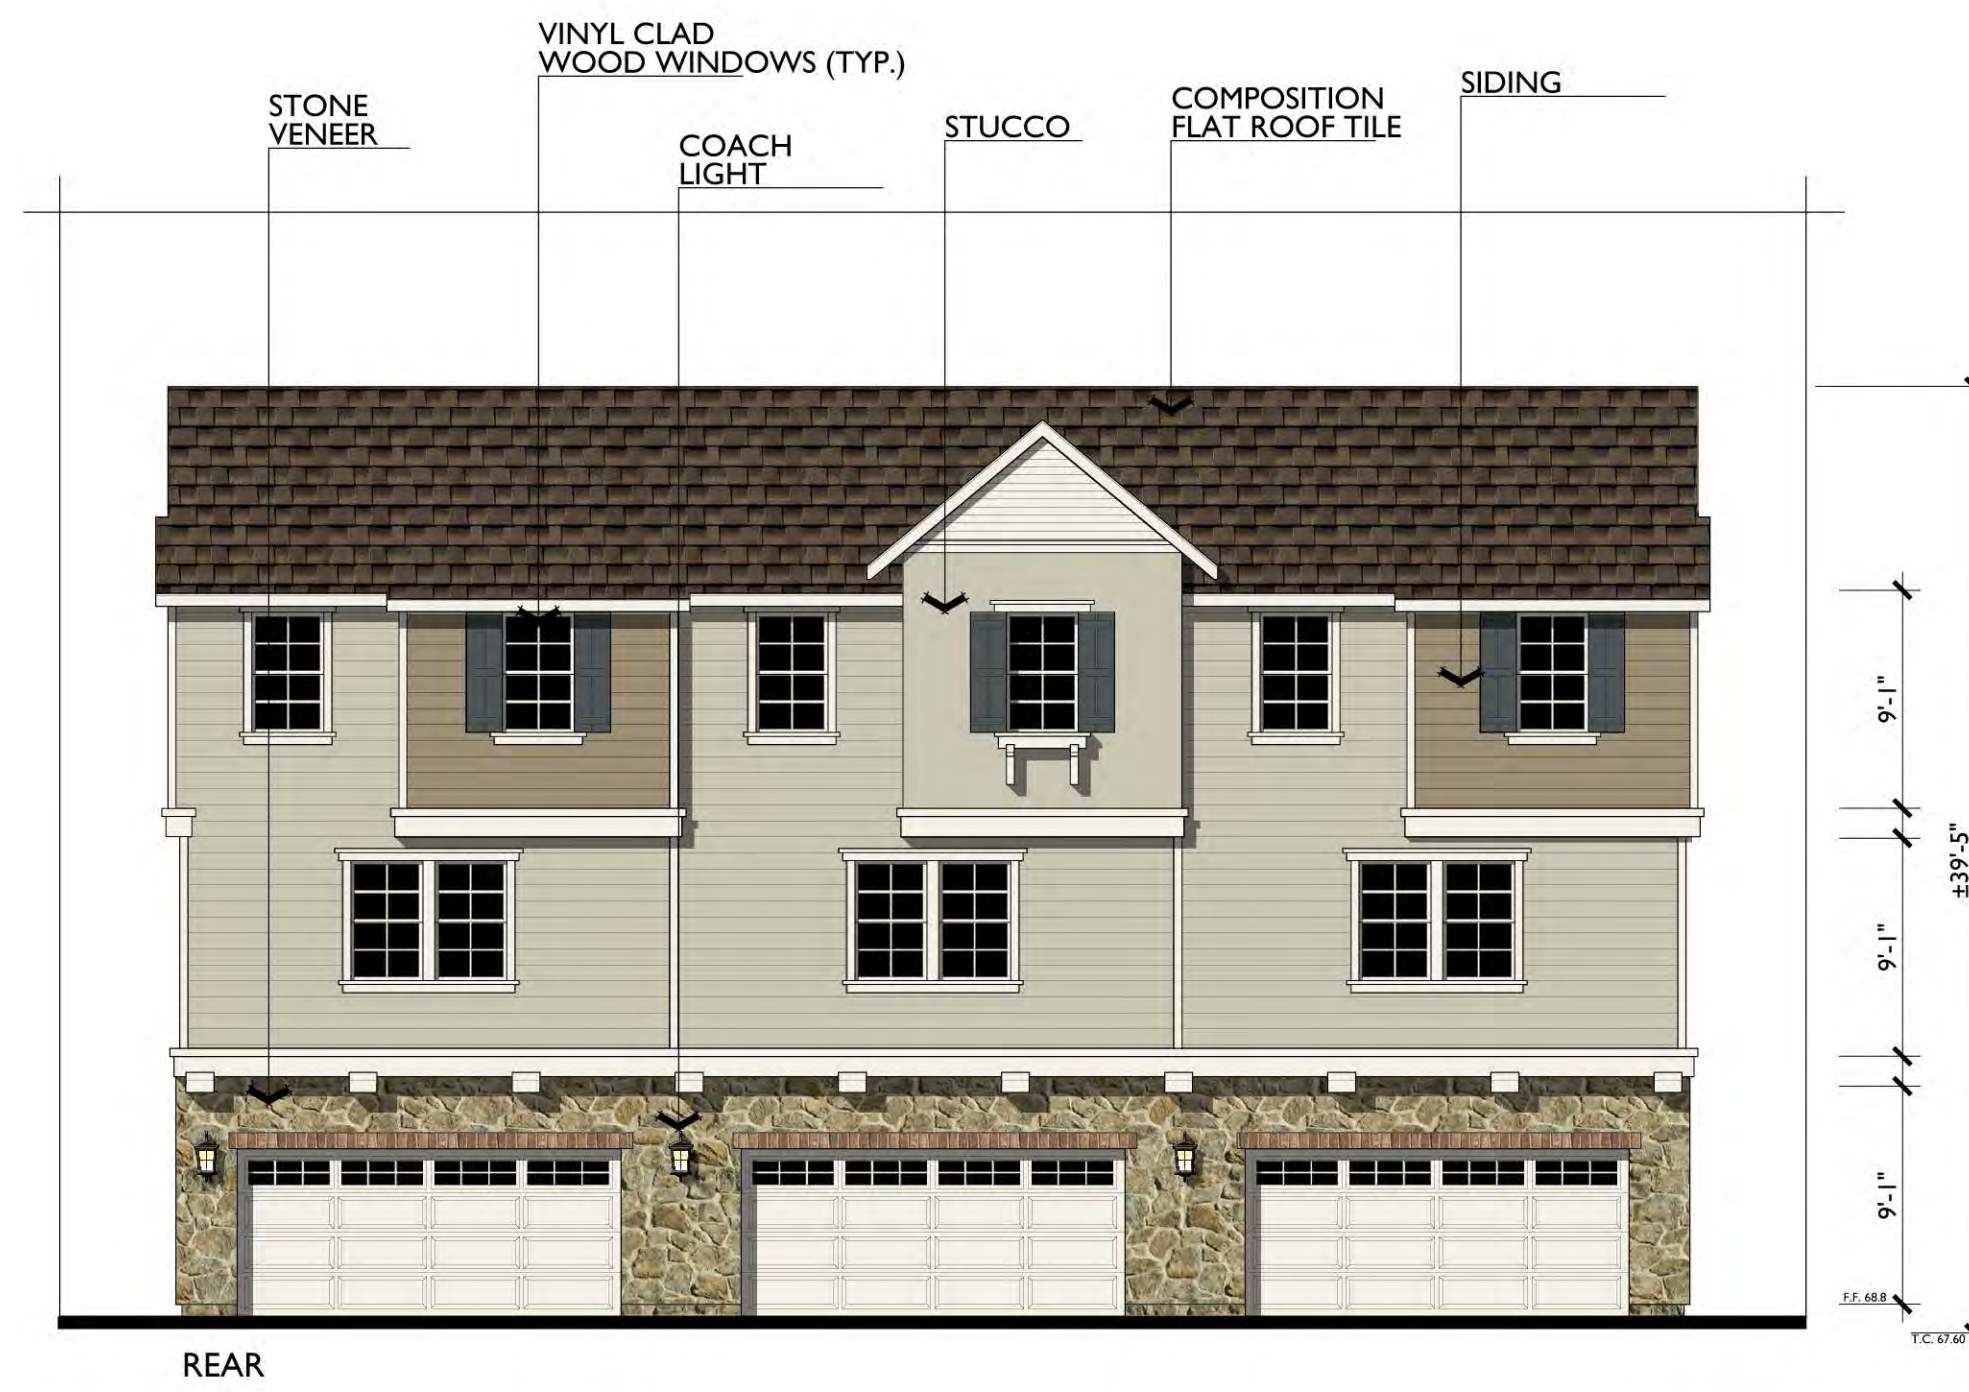

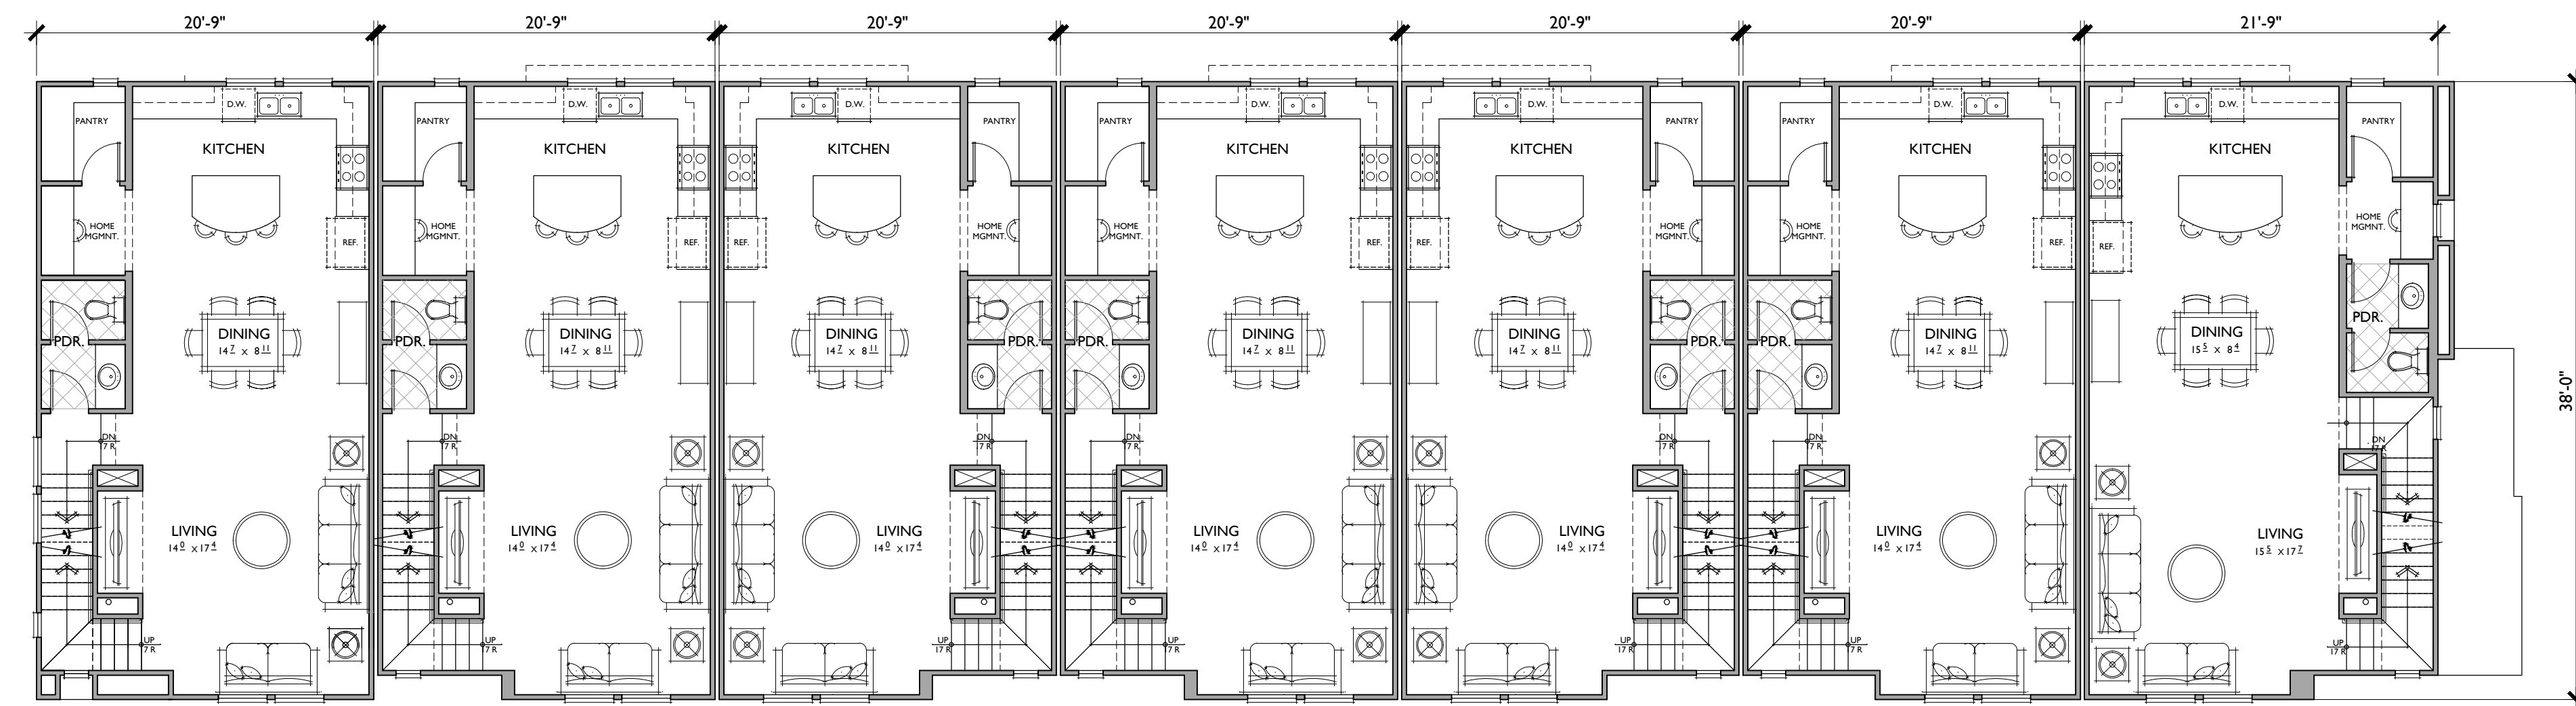

PLAN 3C

PLAN 3C

PLAN 3C


PLAN 3C

PLAN 3C

PLAN 3C

PLAN 4C

SECOND FLOOR

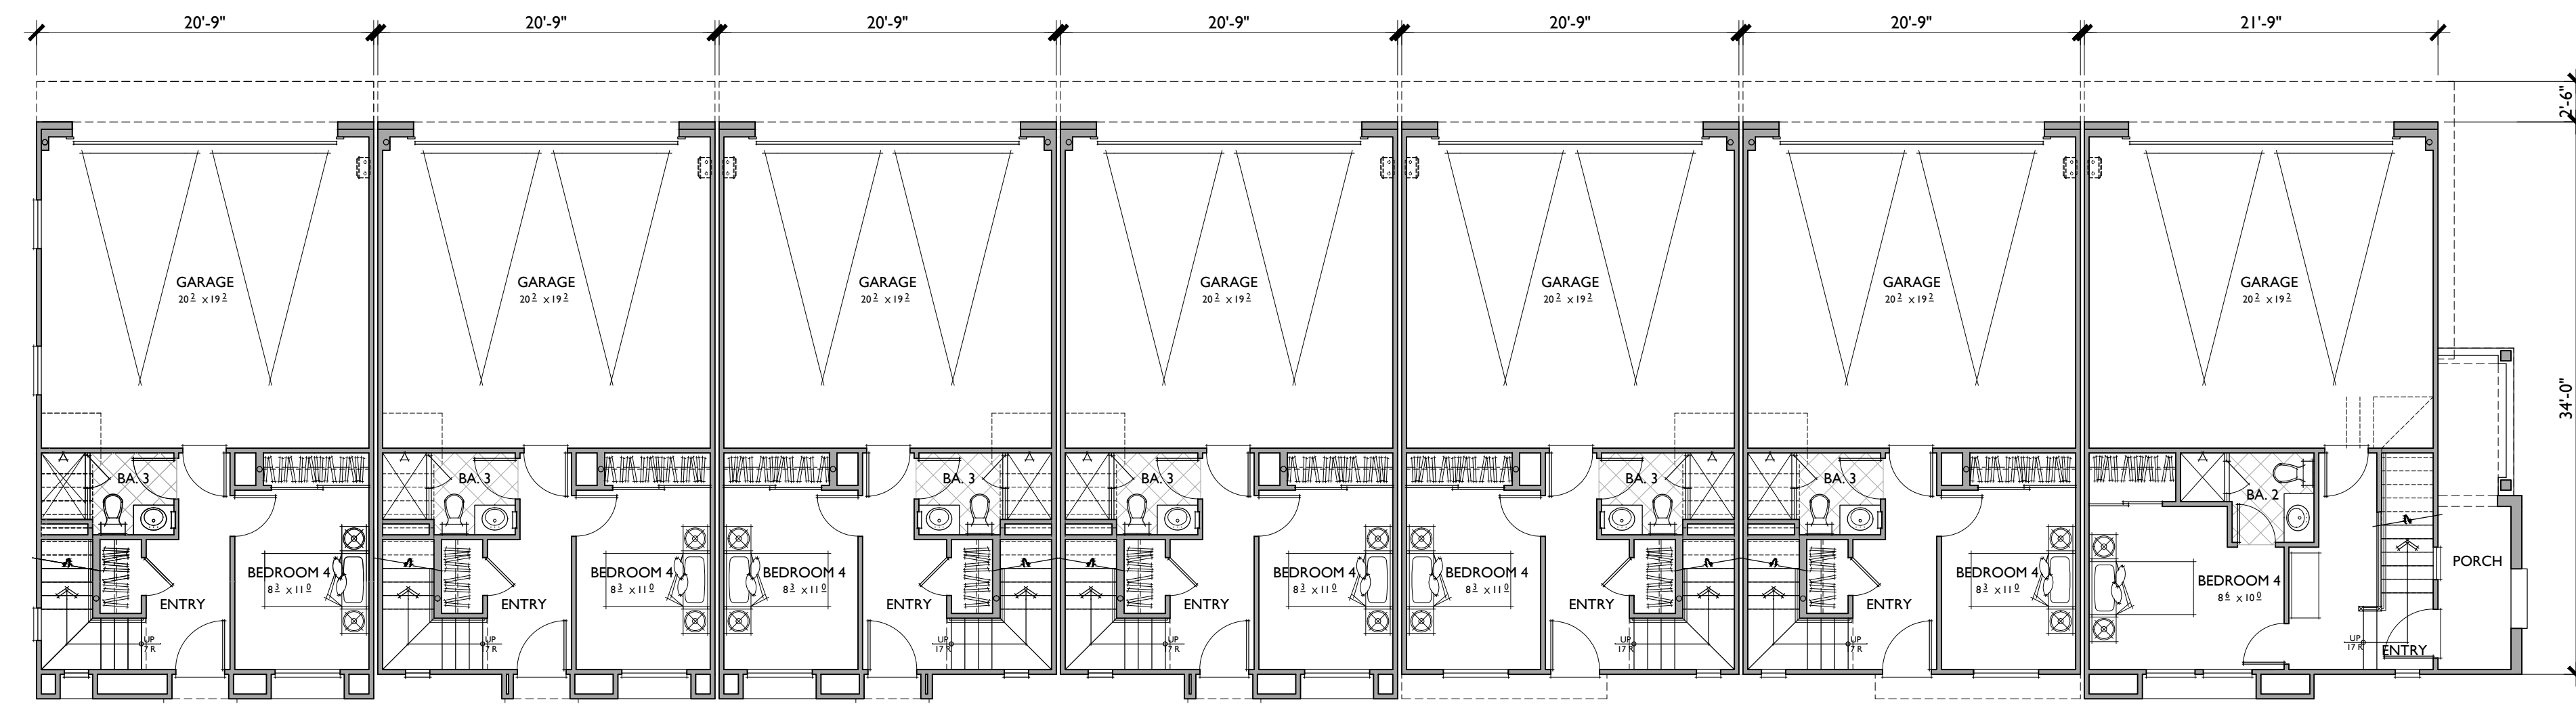

PLAN 3C

PLAN 3C

PLAN 3C

PLAN 3C

PLAN 3C

PLAN 3C

PLAN 4C

FIRST FLOOR

PLAN 3C

4 BEDROOMS / 3.5 BATHS
2 - CAR GARAGE

FLOOR AREA TABLE

1ST FLOOR	289 SQ. FT.
2ND FLOOR	776 SQ. FT.
3RD FLOOR	718 SQ. FT.
TOTAL	1783 SQ. FT.
2 - CAR GARAGE	407 SQ. FT.

NOTE: SQUARE FOOTAGE MAY VARY DUE TO METHOD OF CALCULATION


PLAN 4C

4 BEDROOMS / 3.5 BATHS
2 - CAR GARAGE

FLOOR AREA TABLE

1ST FLOOR	299 SQ. FT.
2ND FLOOR	813 SQ. FT.
3RD FLOOR	753 SQ. FT.
TOTAL	1865 SQ. FT.
2 - CAR GARAGE	427 SQ. FT.


NOTE: SQUARE FOOTAGE MAY VARY DUE TO METHOD OF CALCULATION

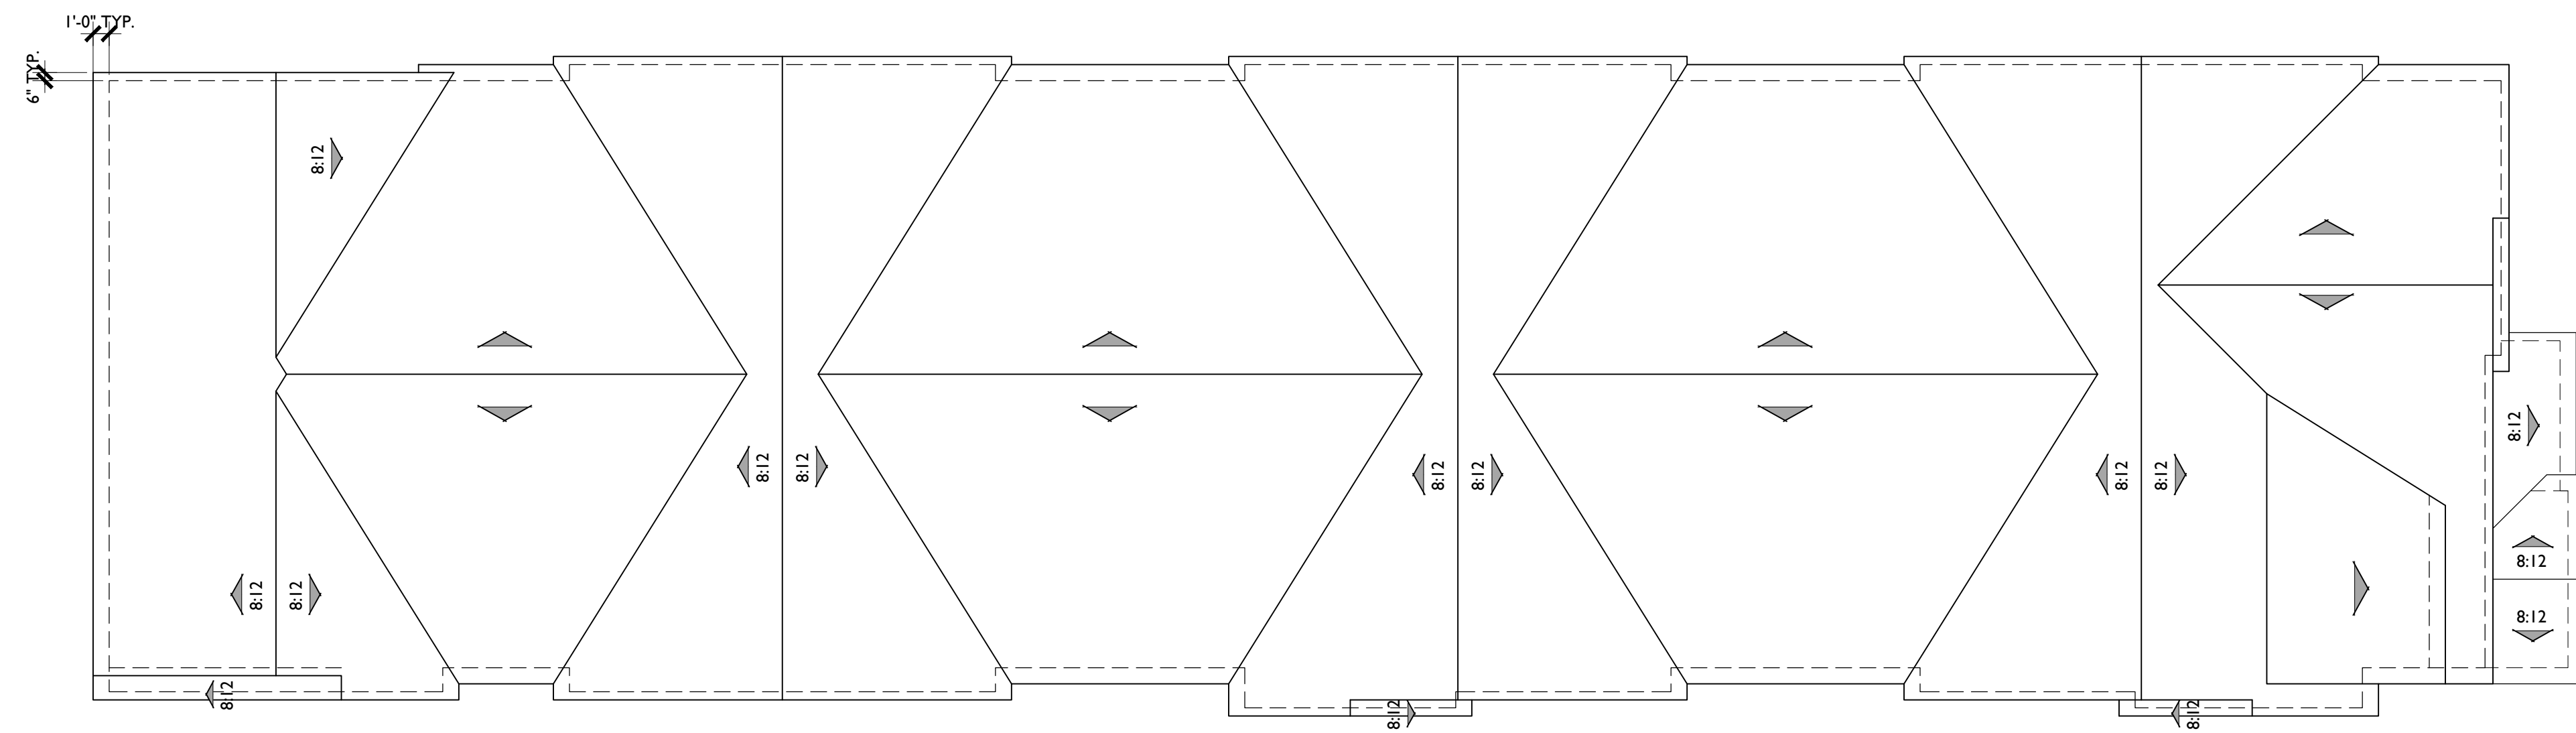

ROOF PLAN

PITCH: 5:12 U.N.O.
RAKE: 6"
EAVE: 12"
ROOF MATERIAL: FLAT-TILE

BUILDING 8

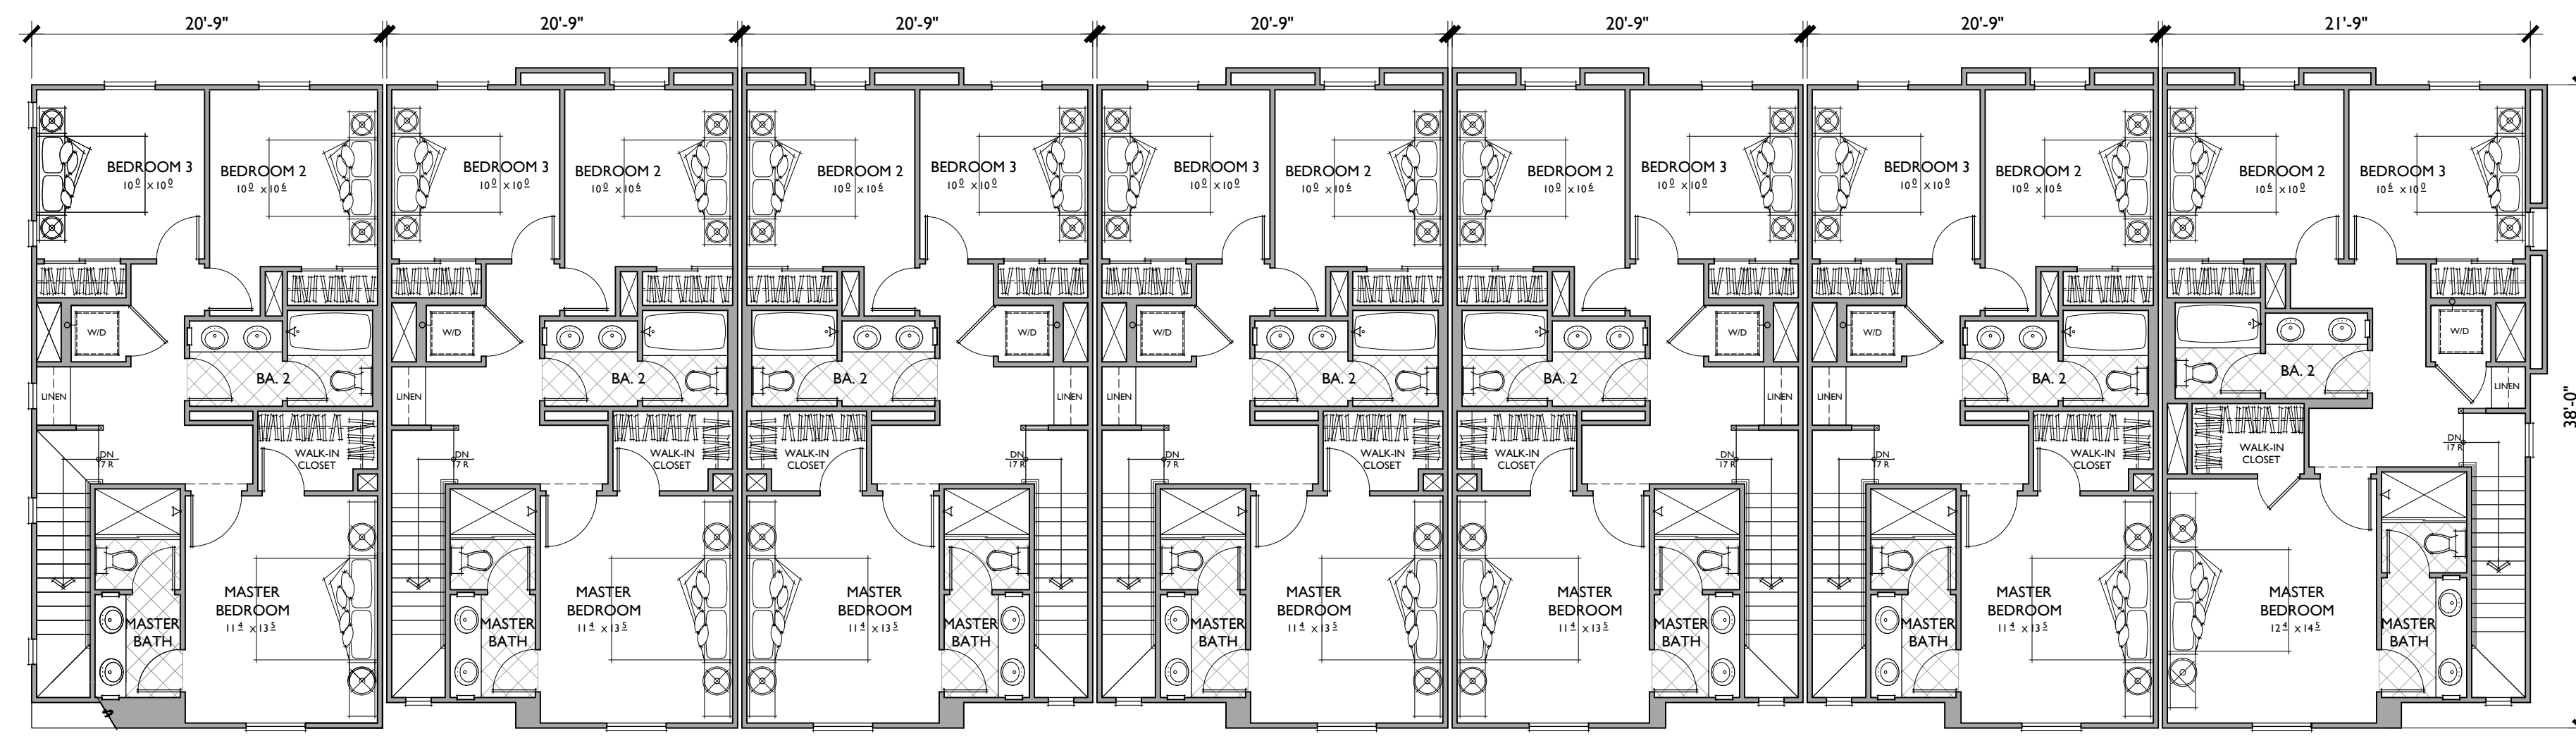

PLAN 3C

PLAN 3C

PLAN 3C




PLAN 3C


PLAN 3C

PLAN 3C


PLAN 4C

THIRD FLOOR

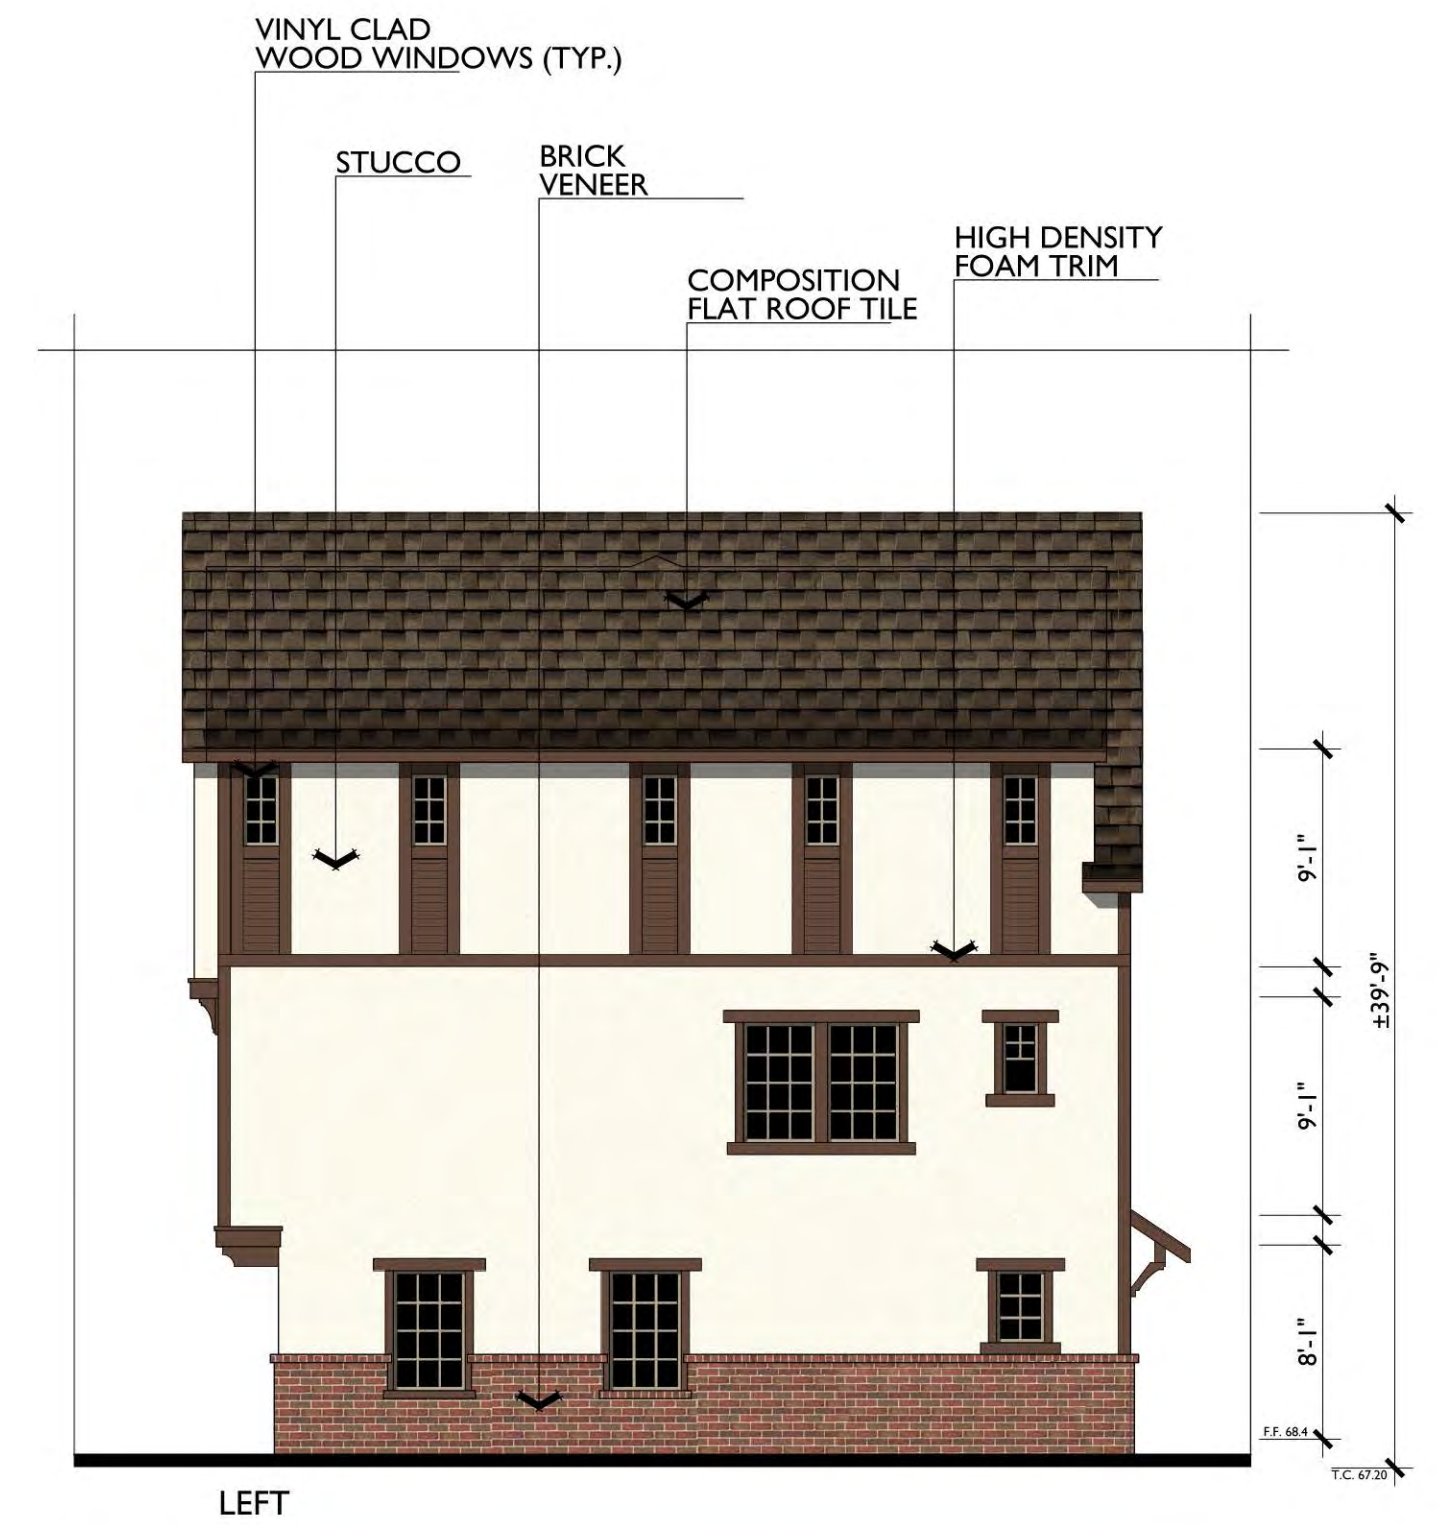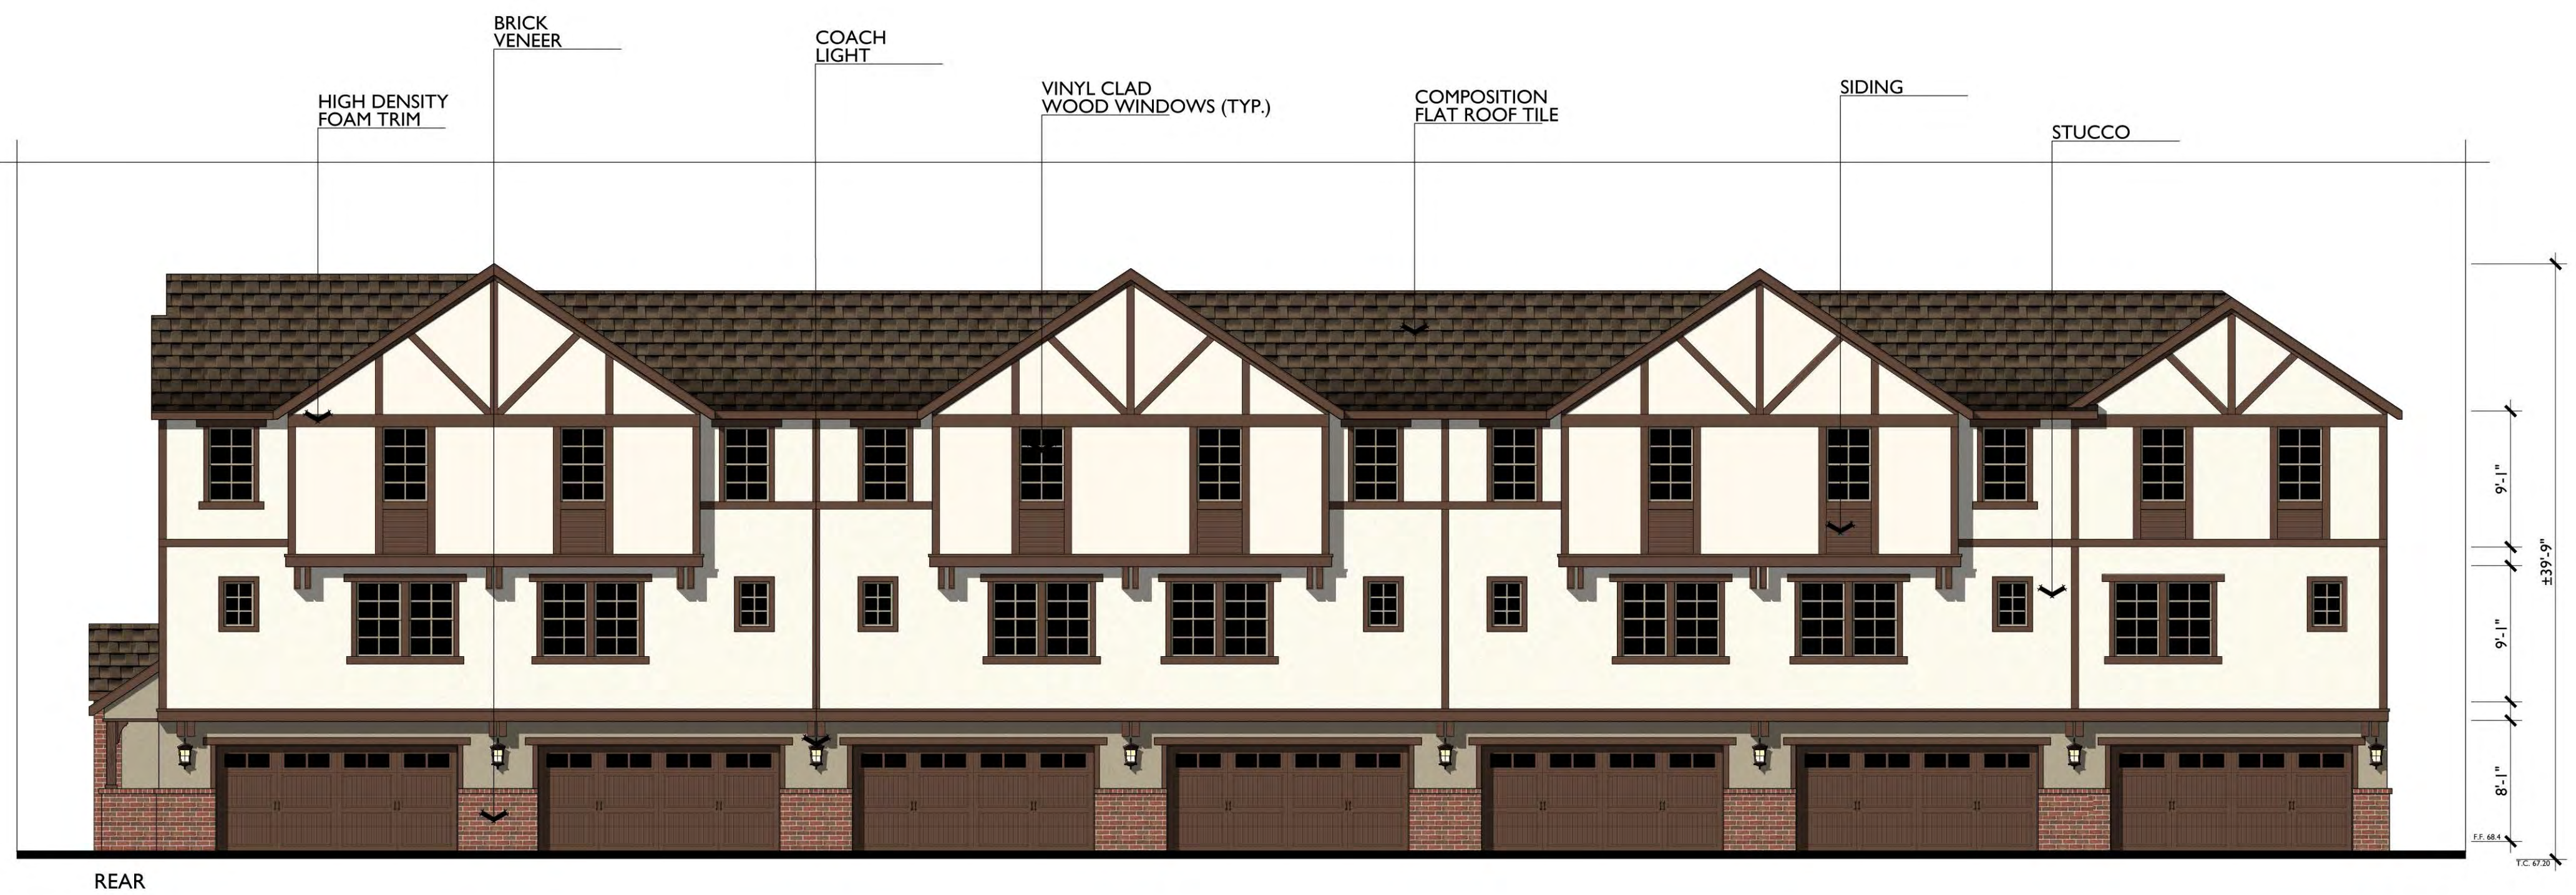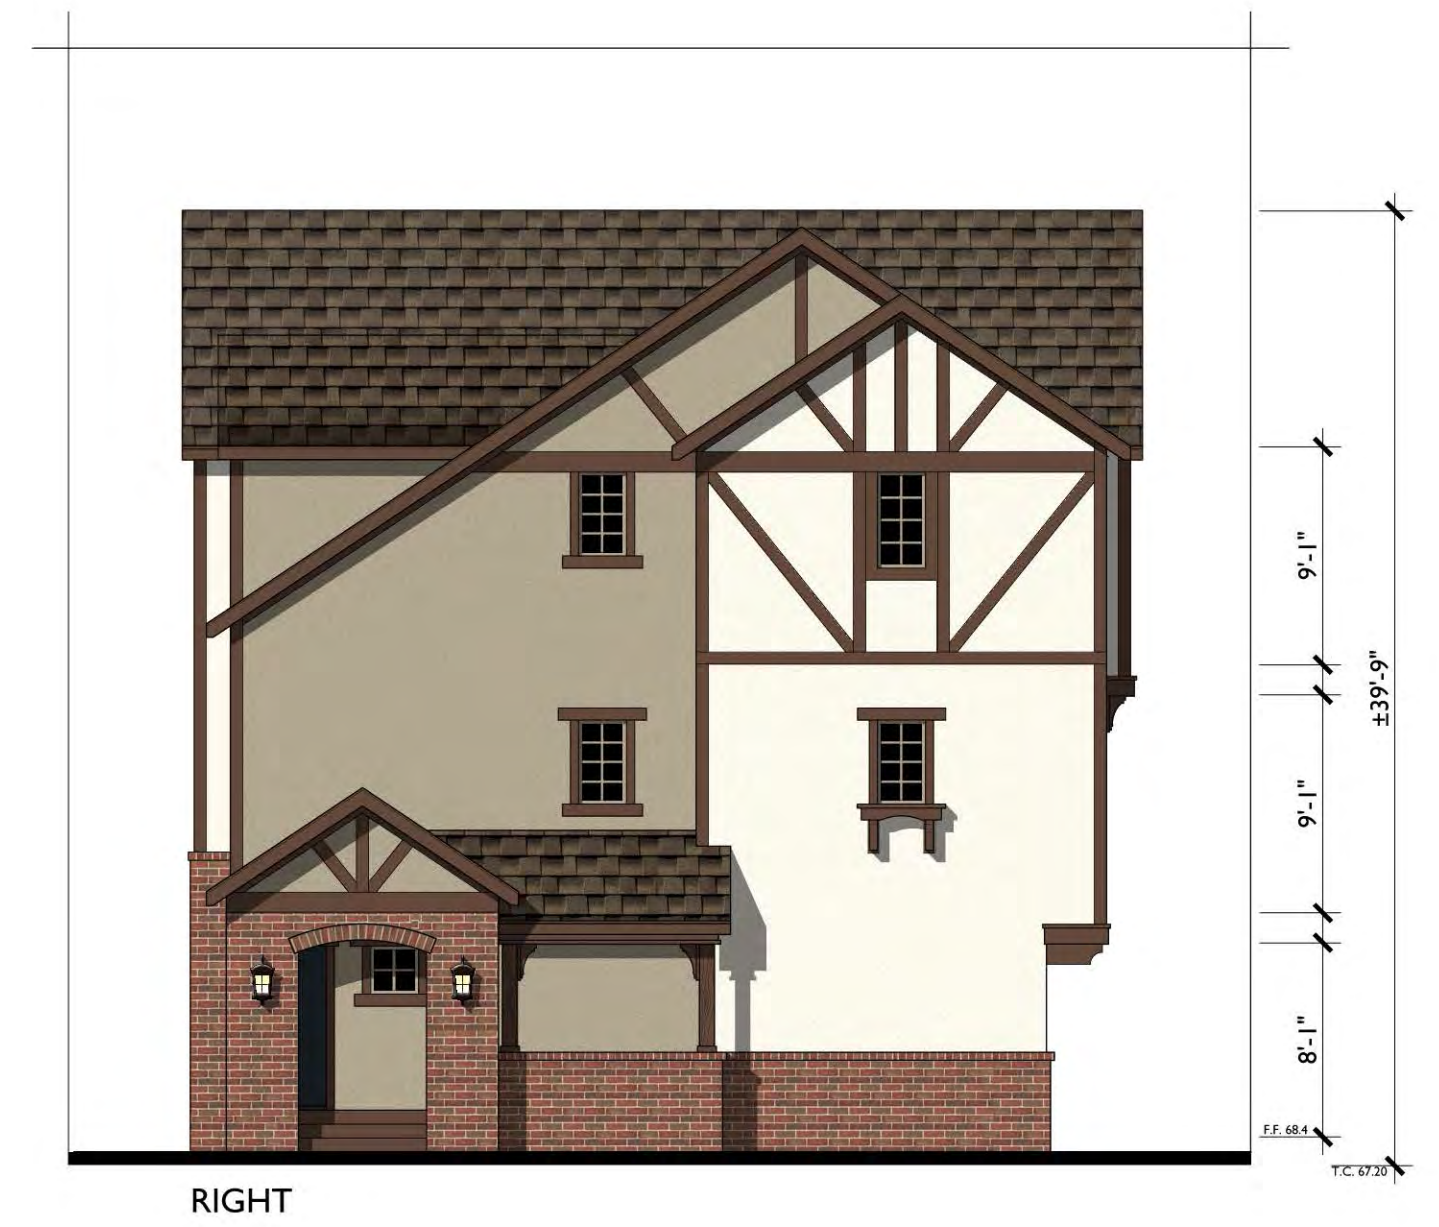


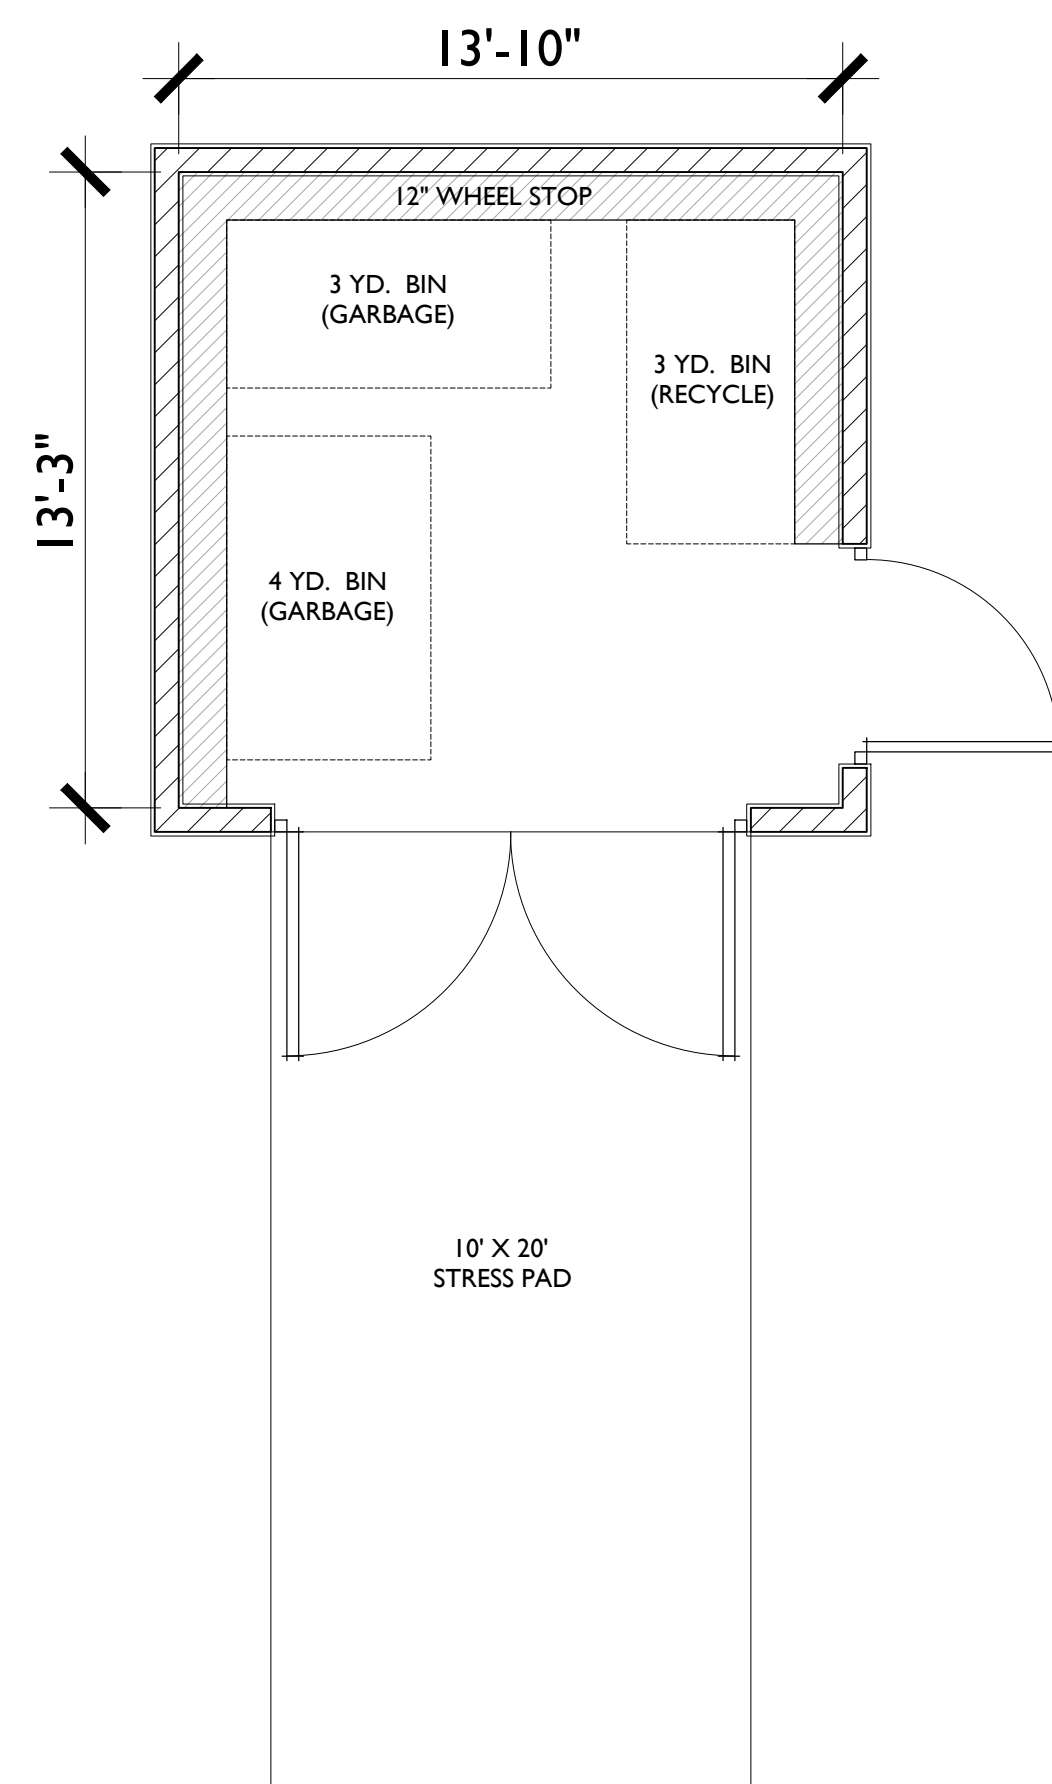


FLOOR PLAN

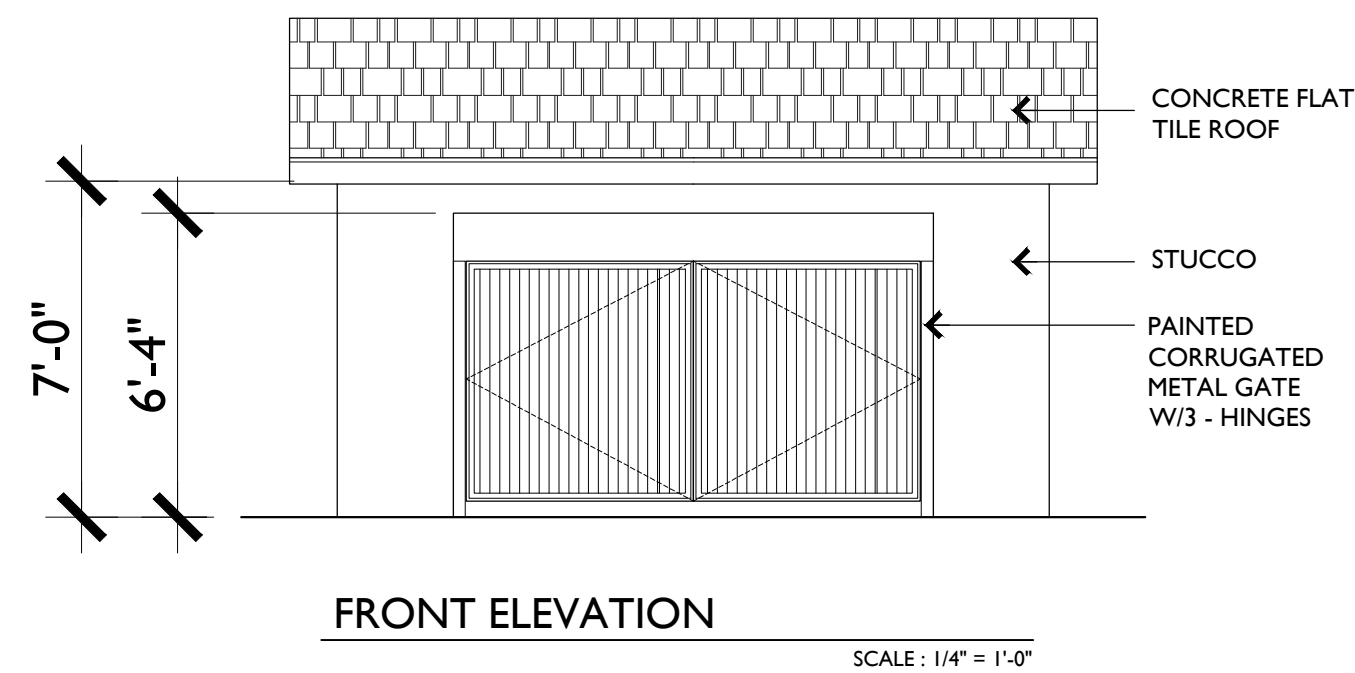


FRONT ELEVATION

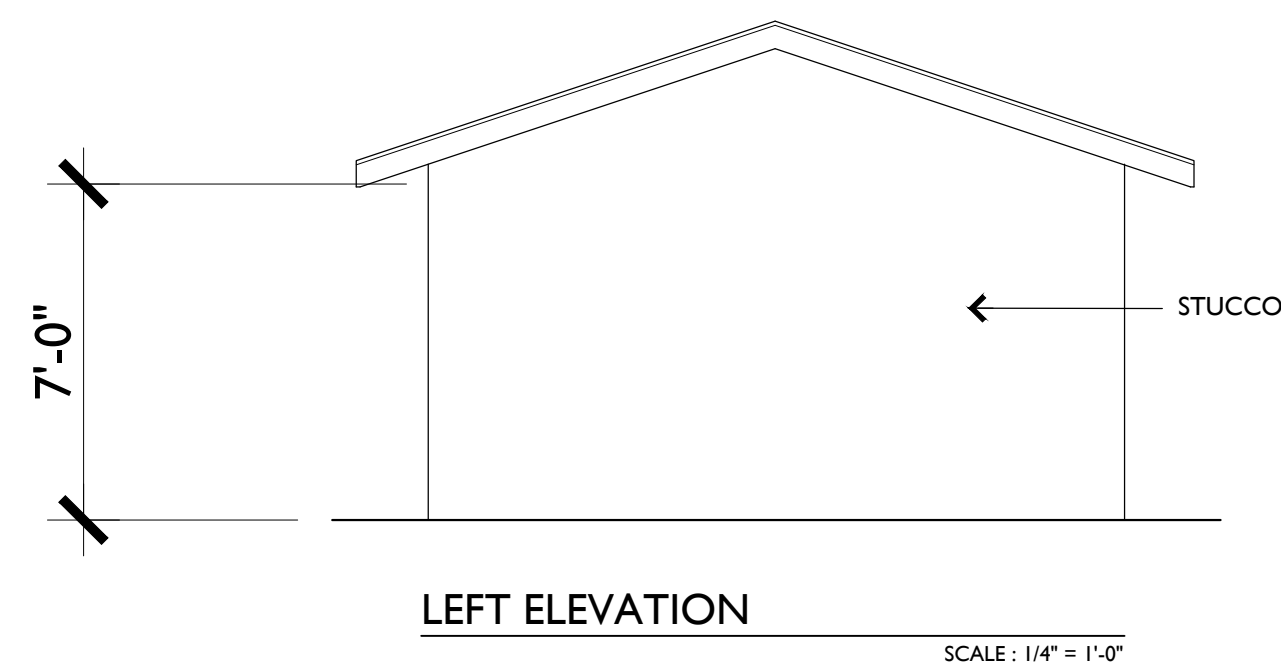

LEFT ELEVATION

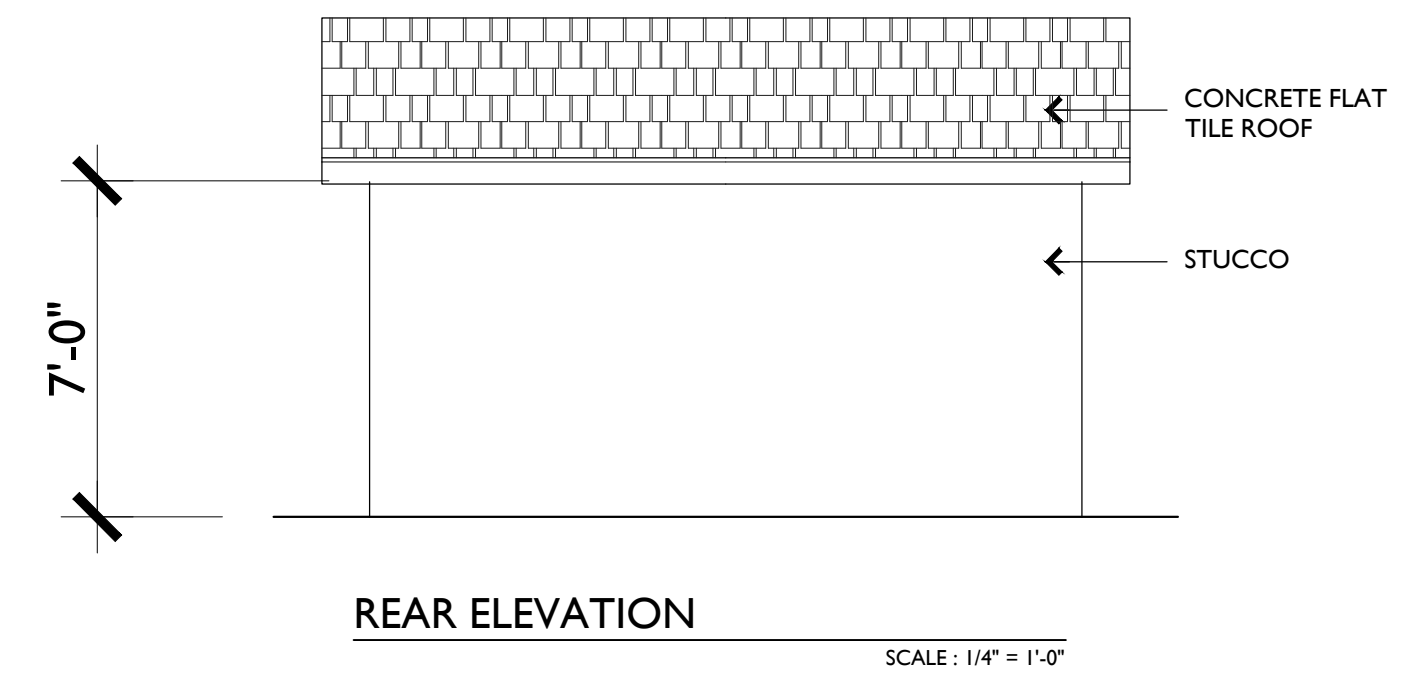


REAR ELEVATION

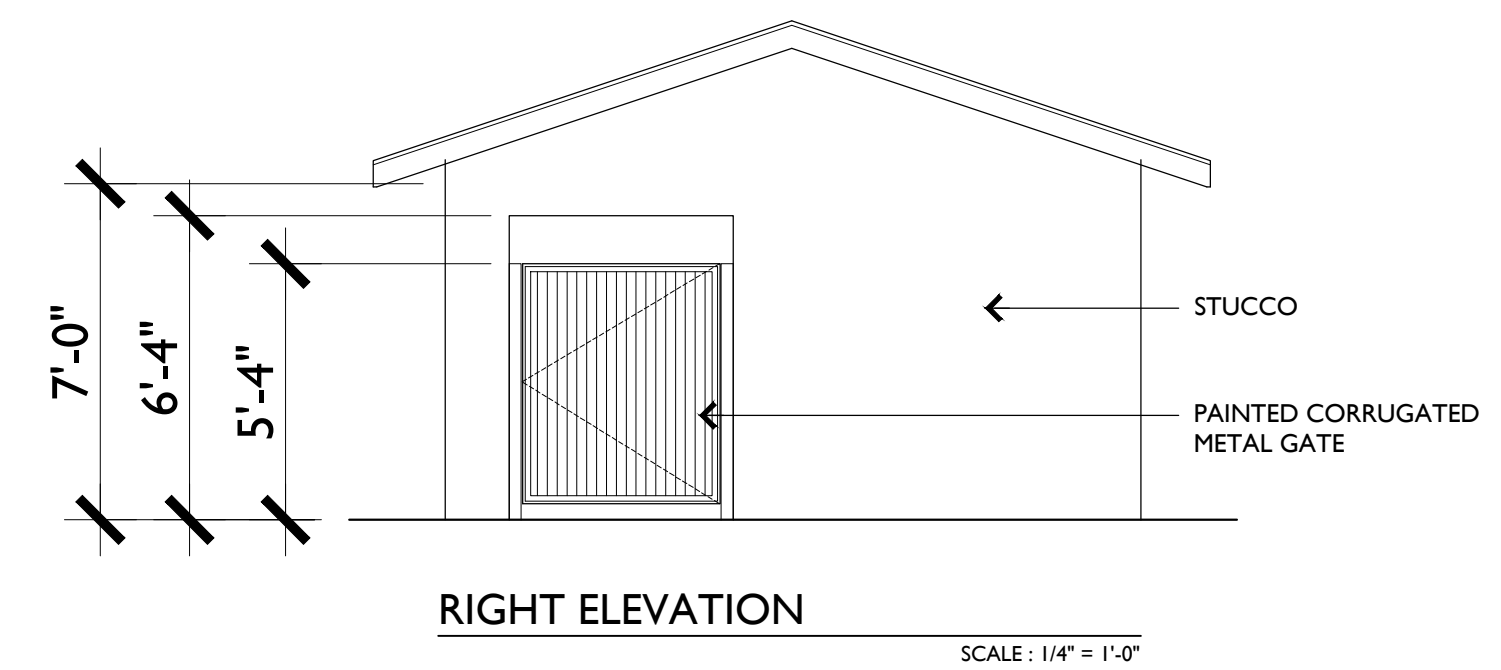


RIGHT ELEVATIONS




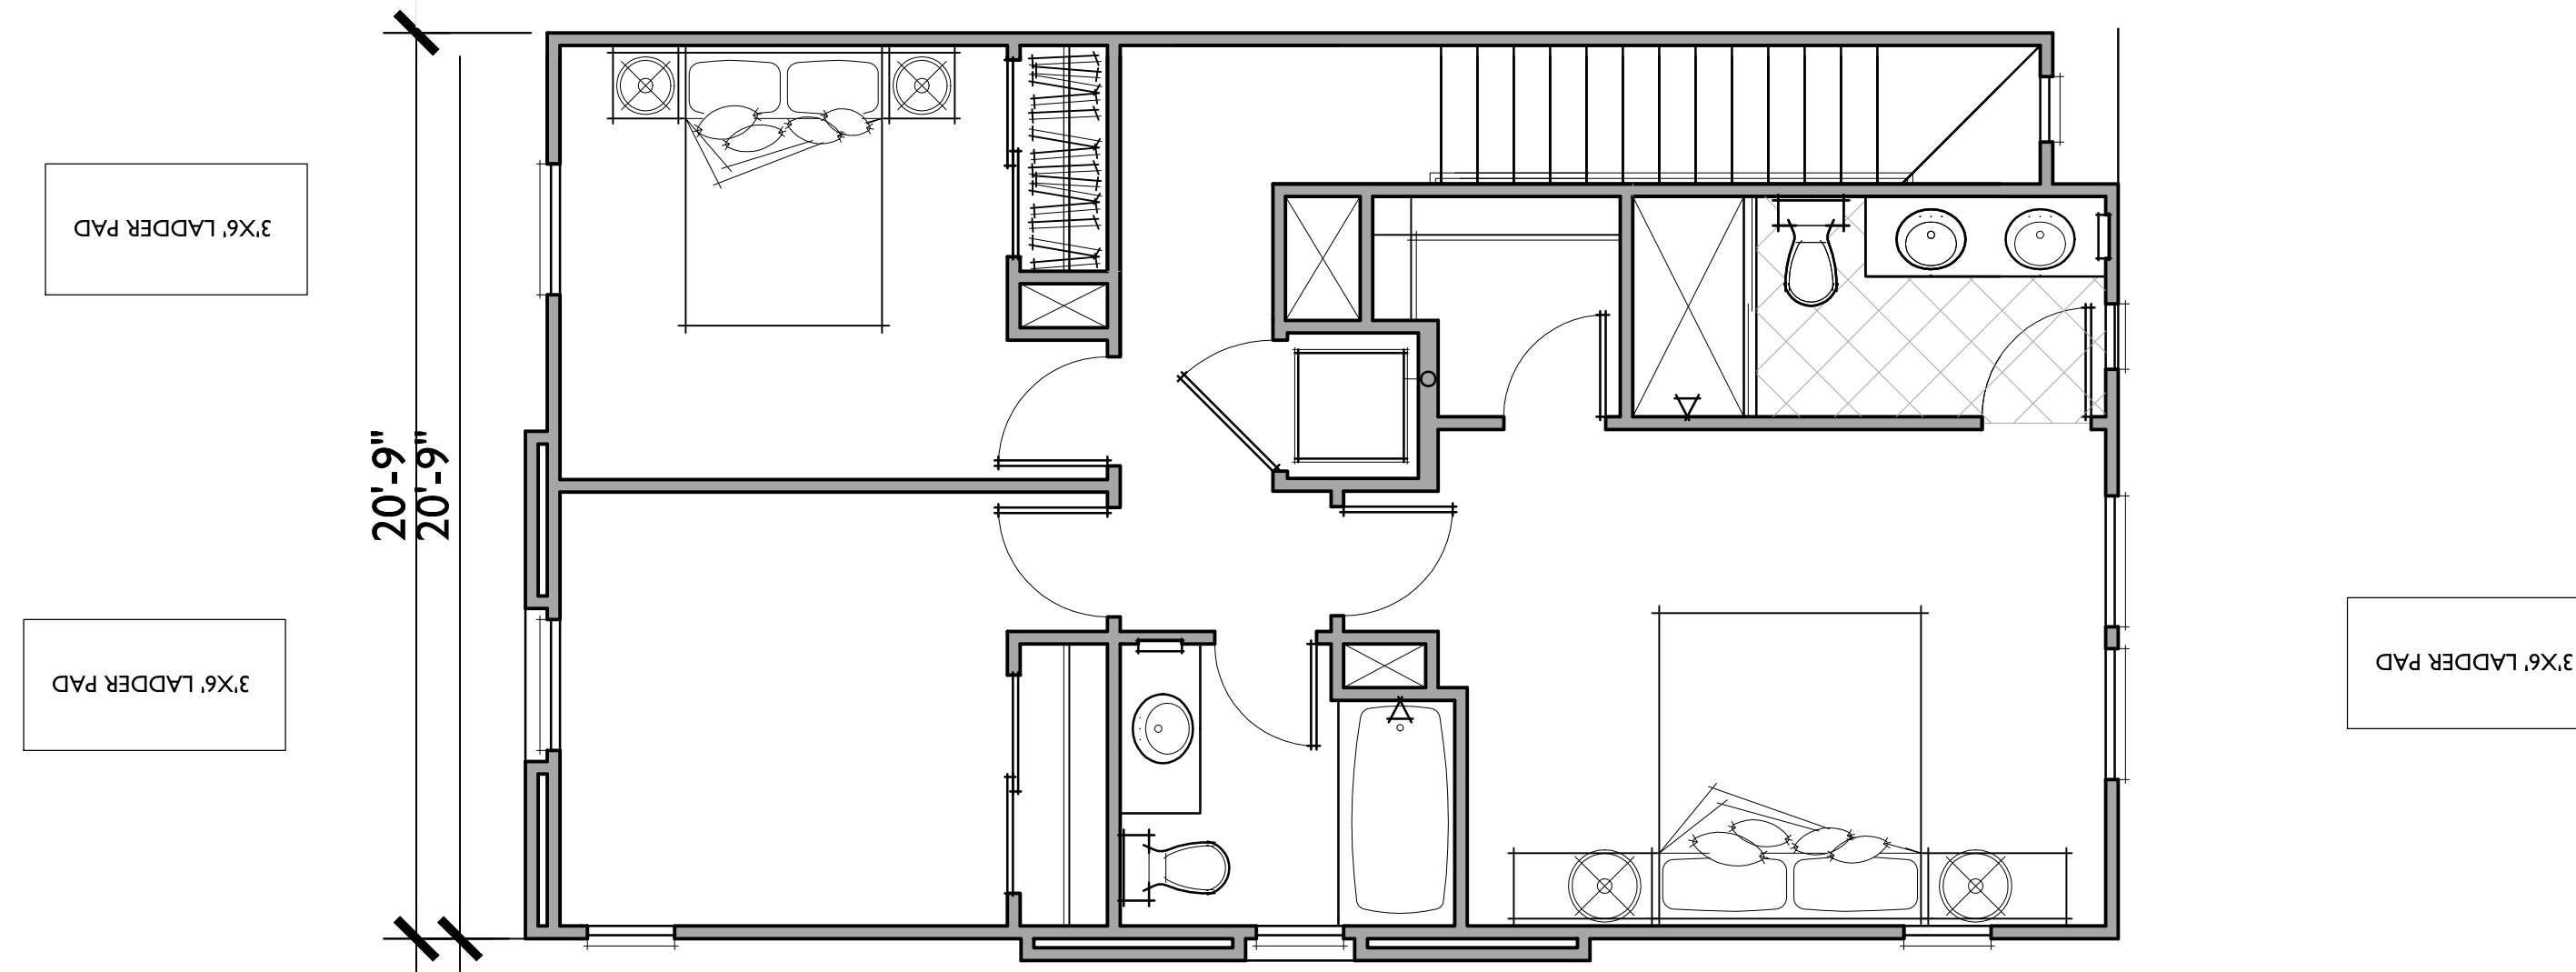

TYPICAL FLOOR PLAN

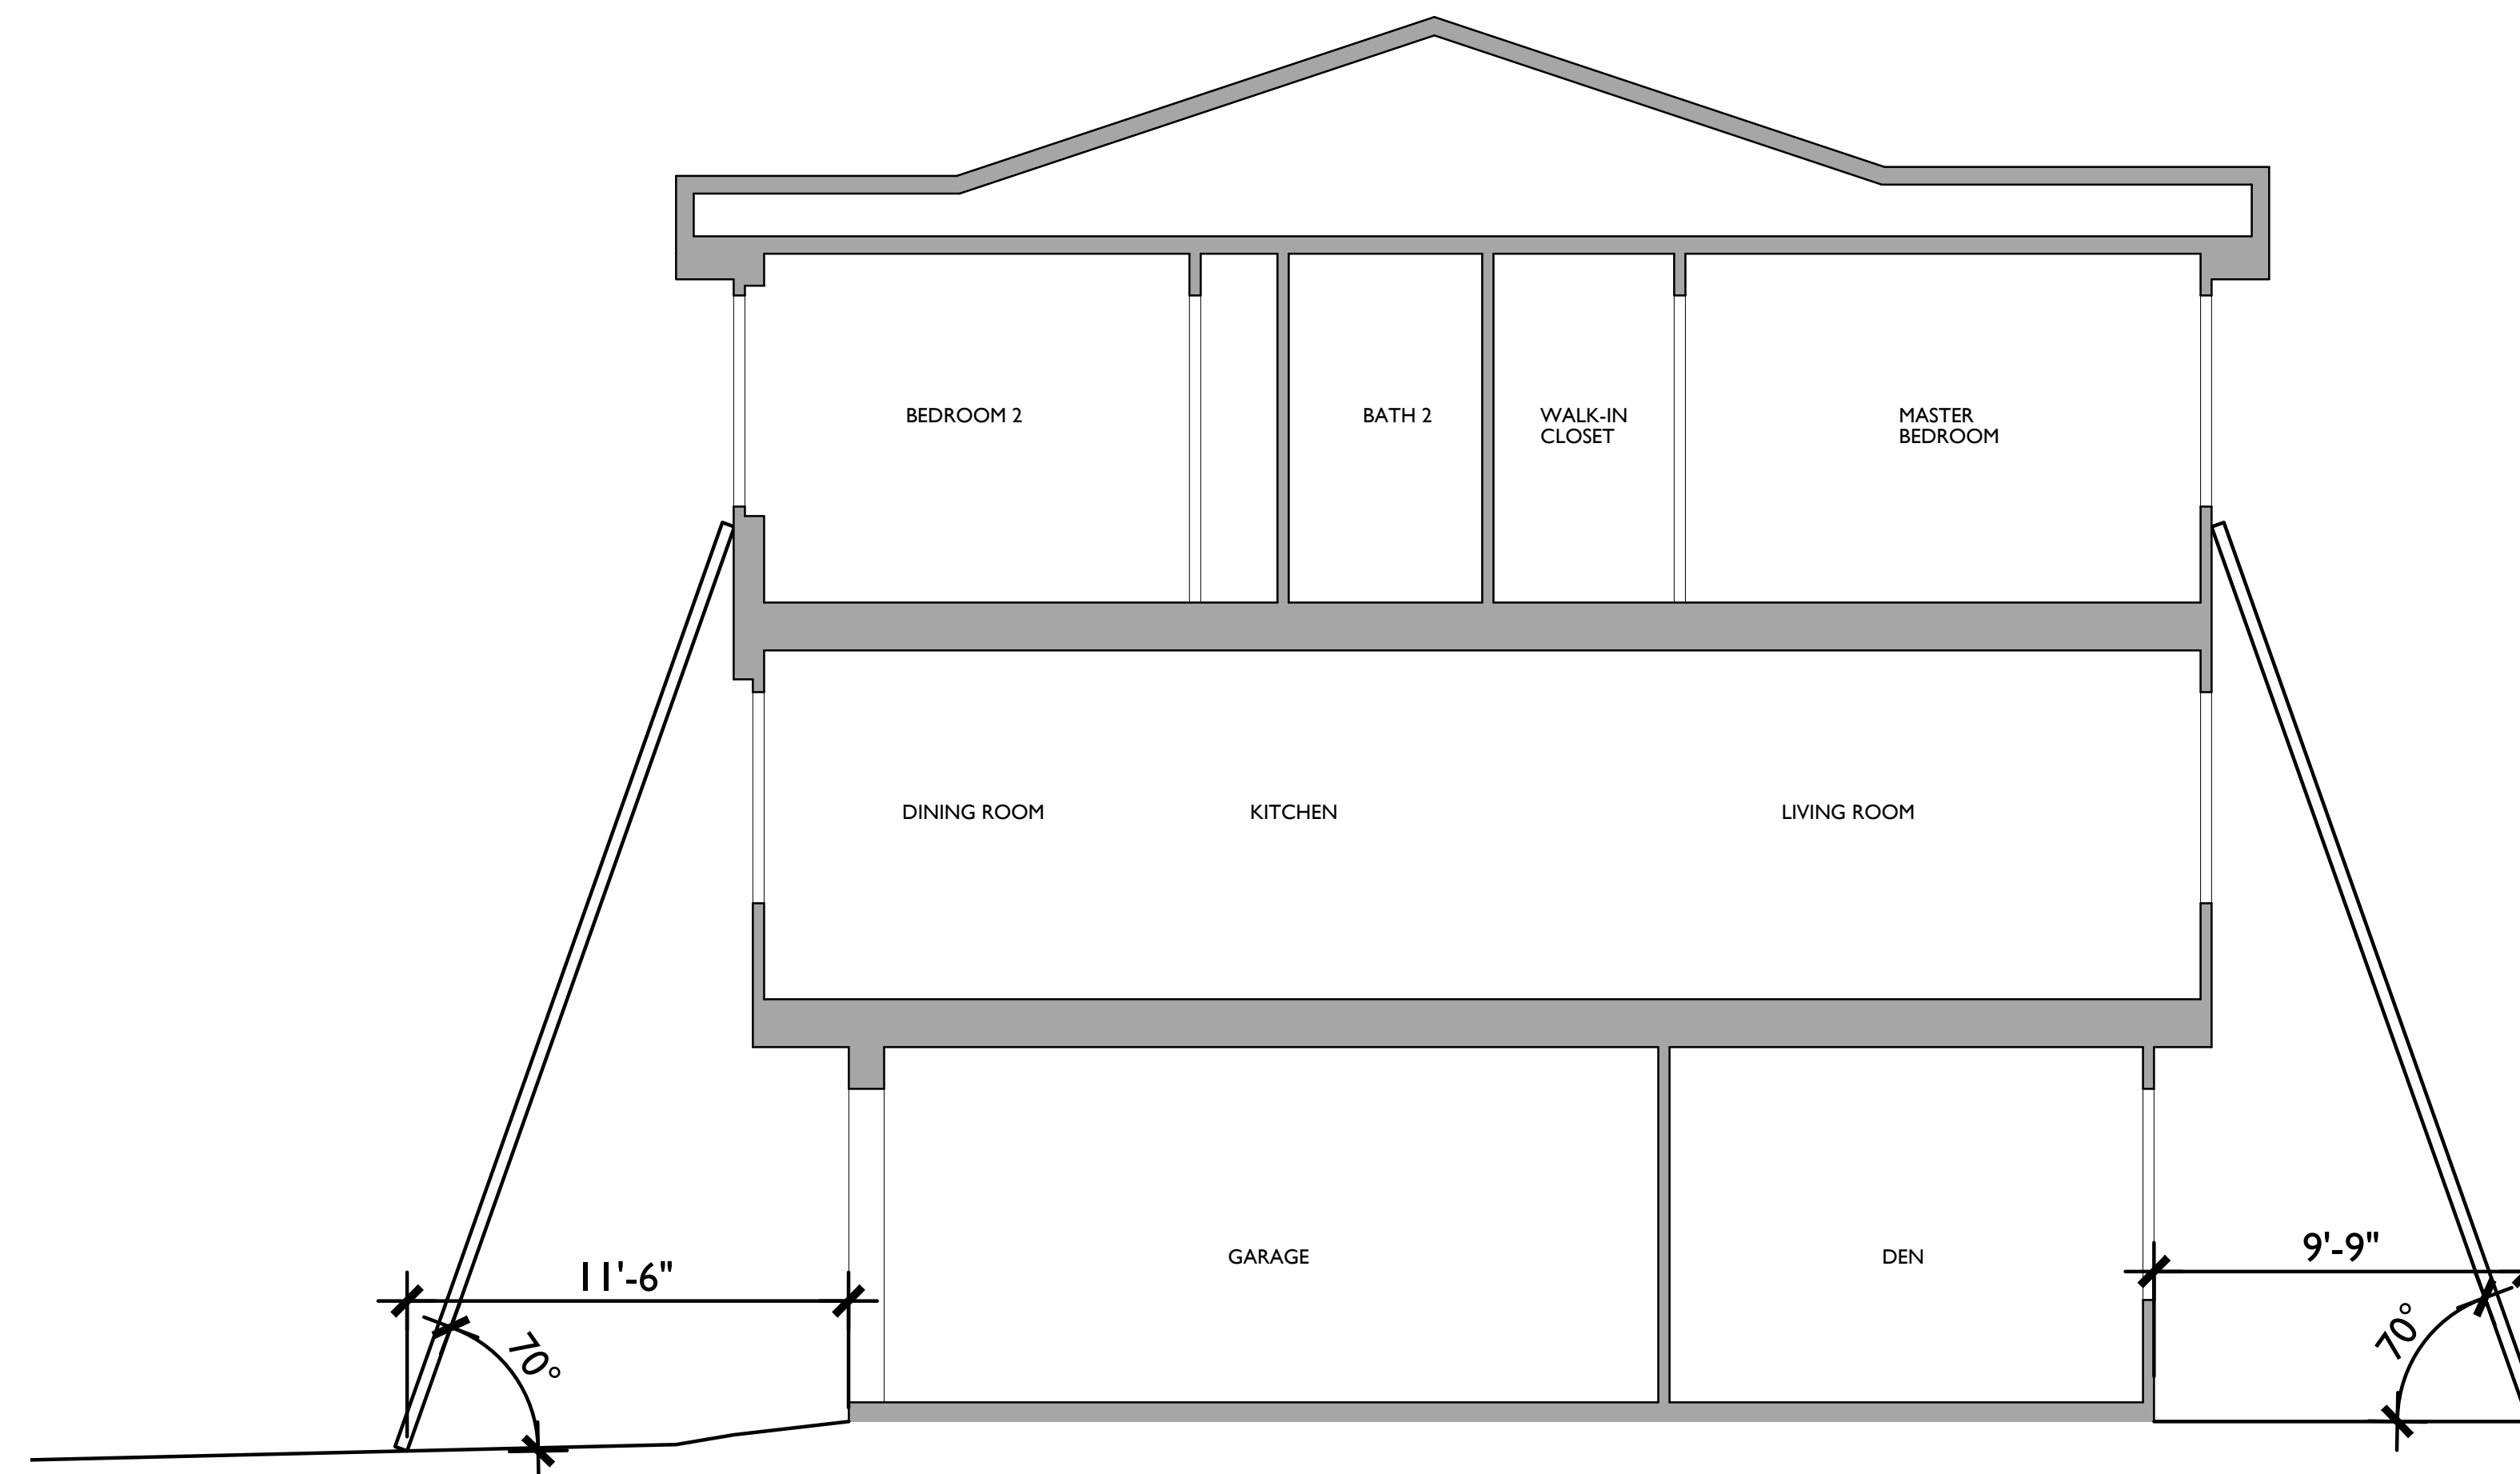

TYPICAL SECTION





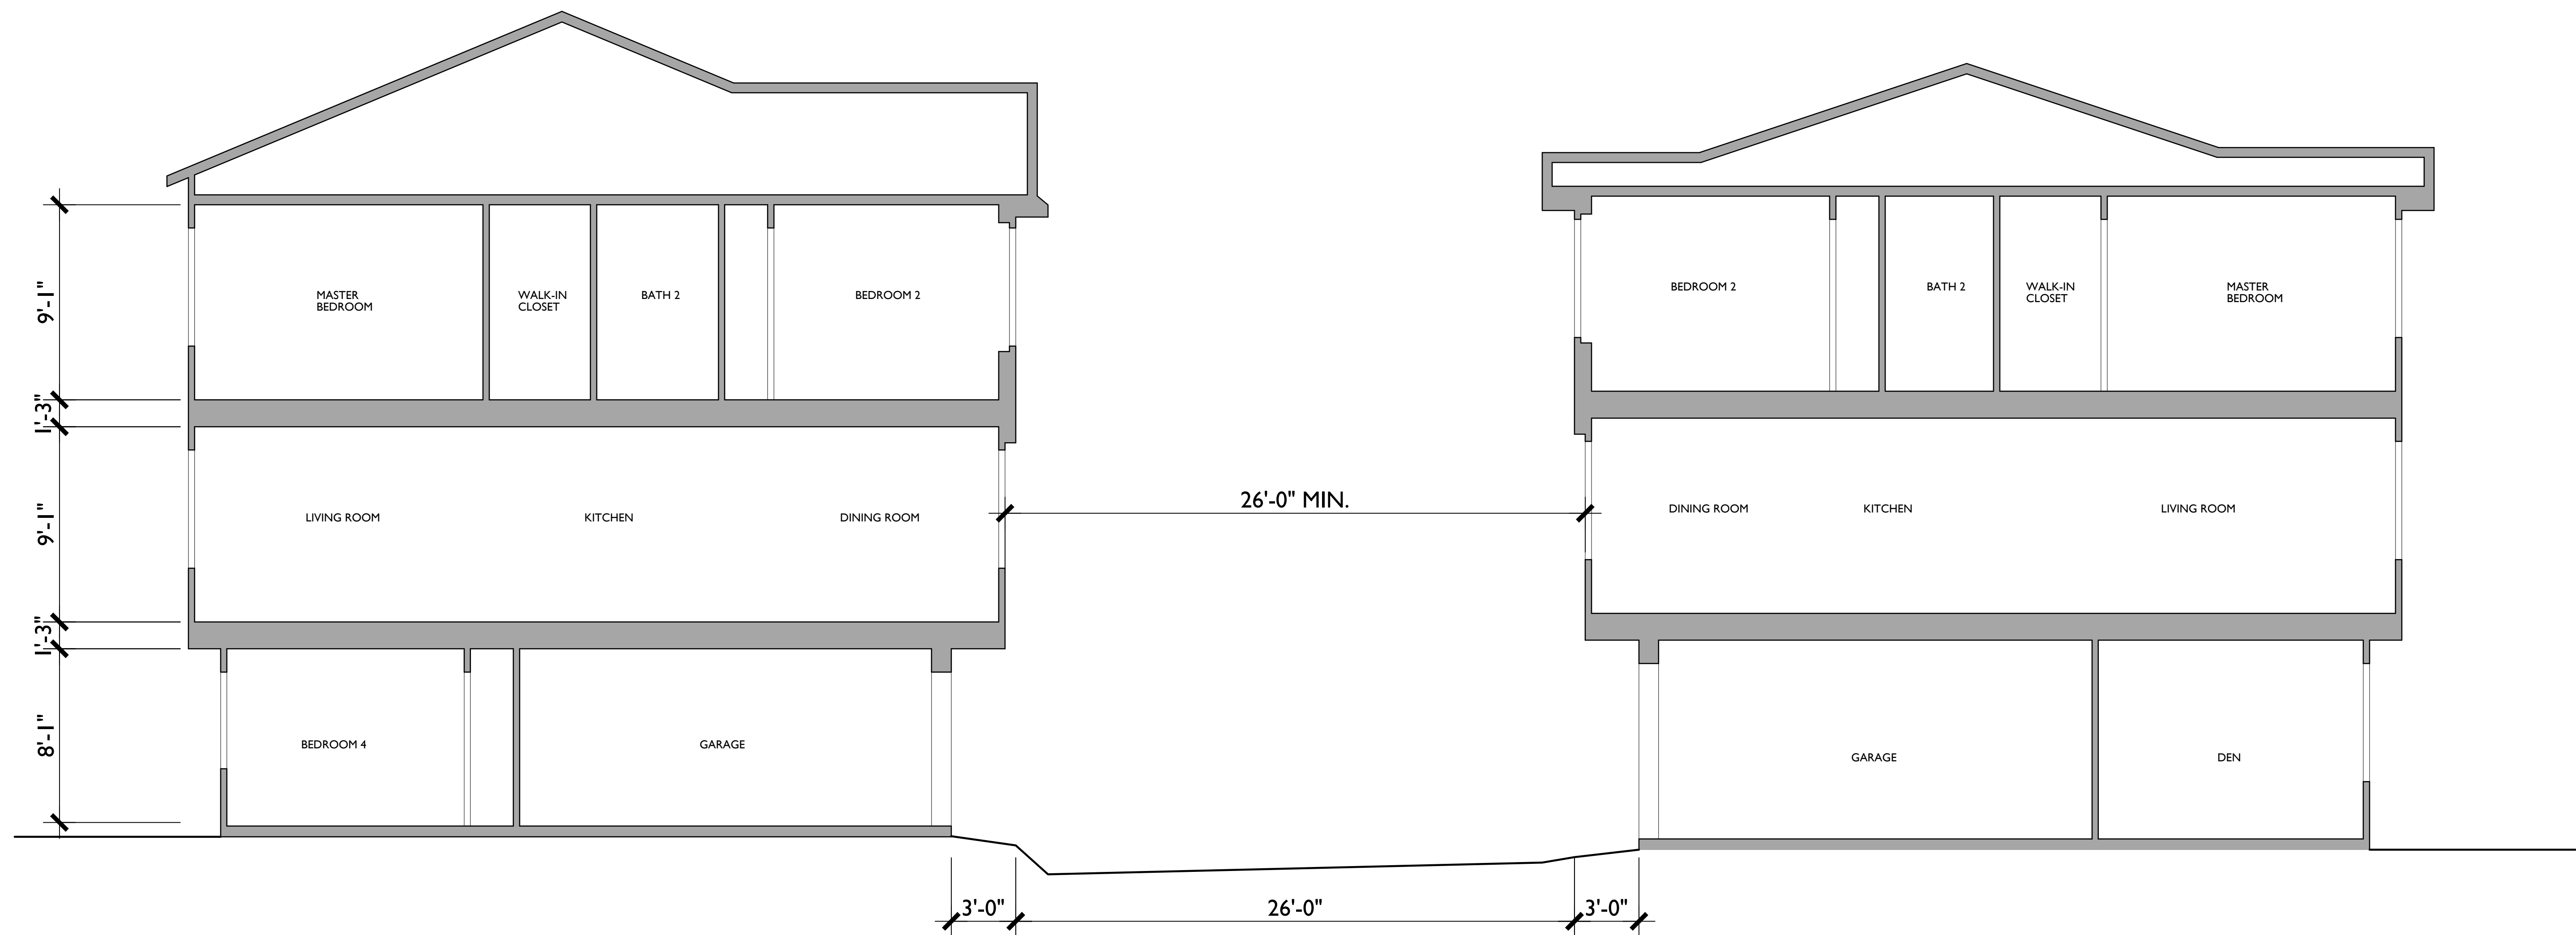


BUILDING 1

BUILDING 4

	6		4	
POTSHELF		TYP. GABLE END DETAIL		TYP. EAVE DETAIL
	5		3	
		GARAGE DOOR DETAIL		CORBEL @ CANTILEVER FLOOR

POTSHELF	6 TYP. GABLE END DETAIL	4 TYP. EAVE DETAIL
	5 GARAGE DOOR DETAIL	3 CORBEL @ CANTILEVER FLOOR

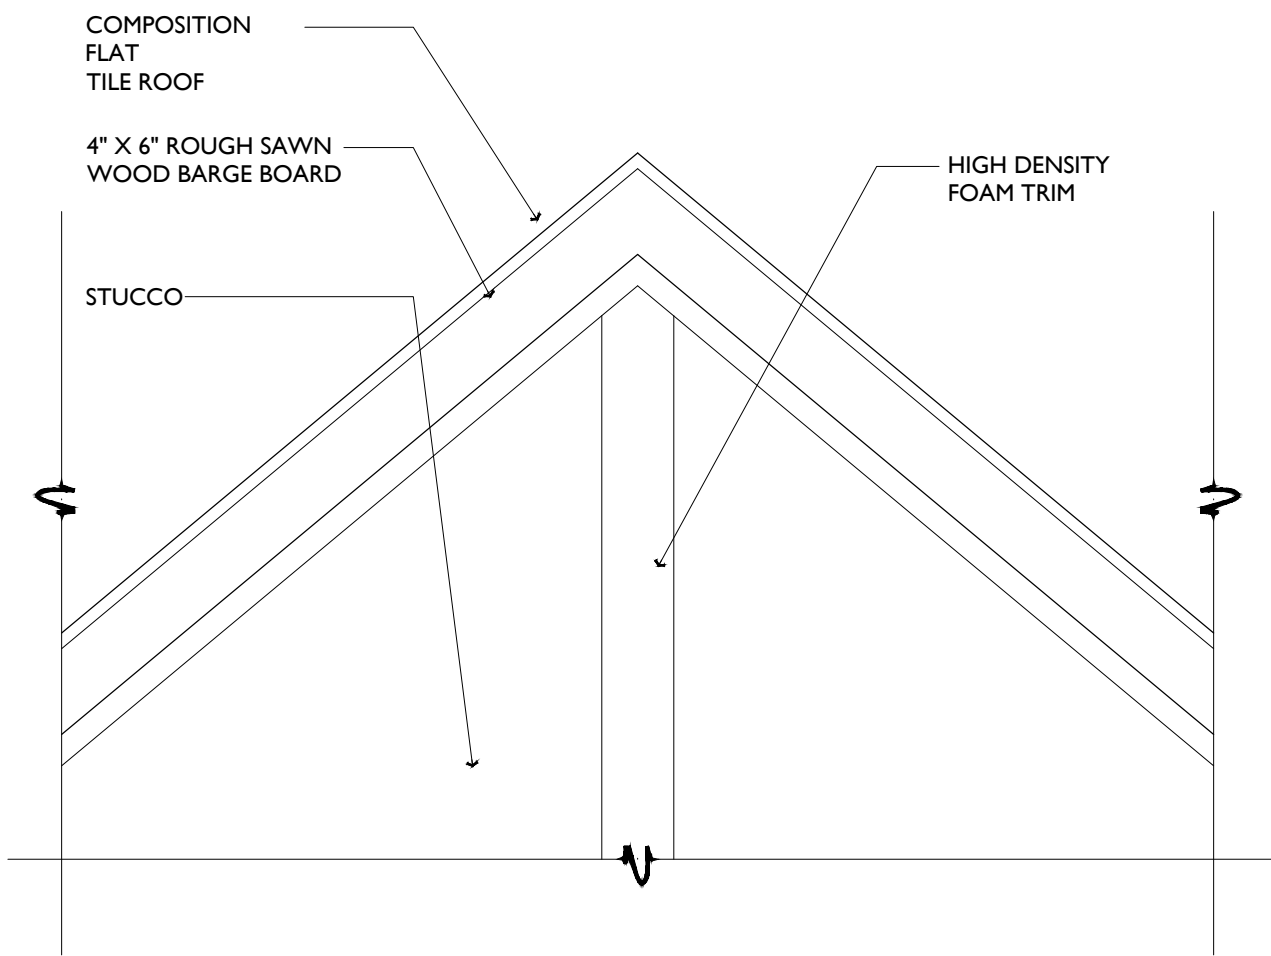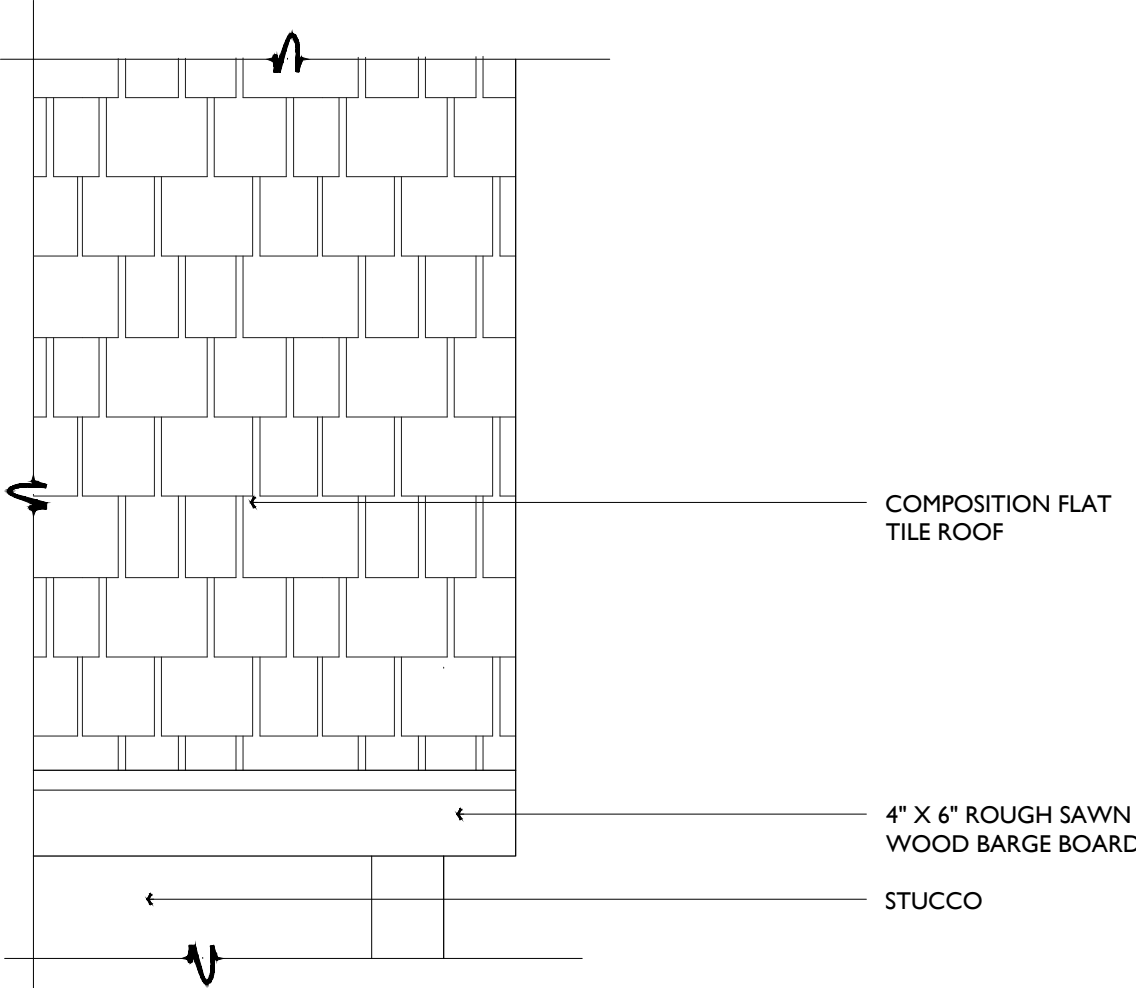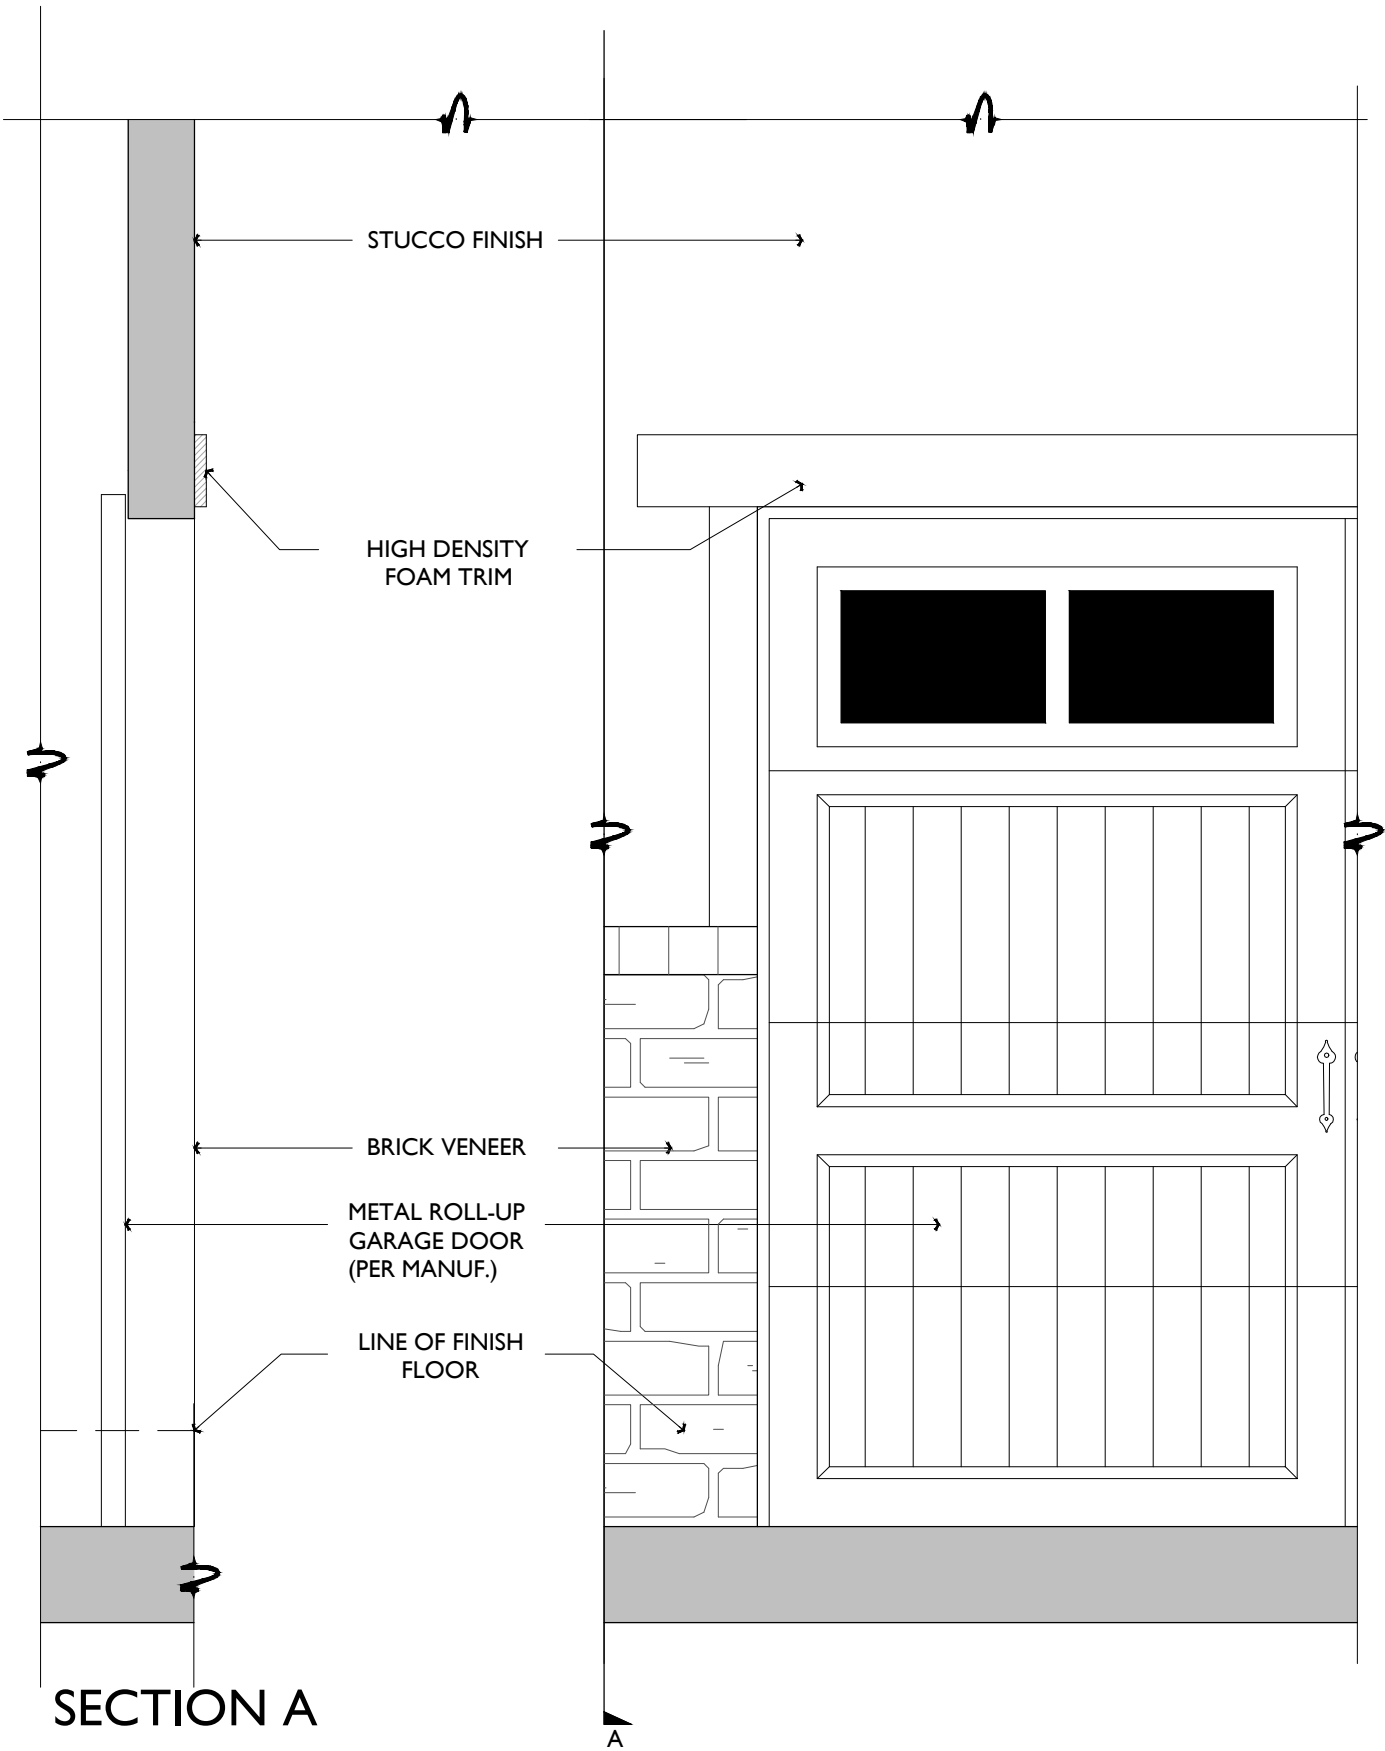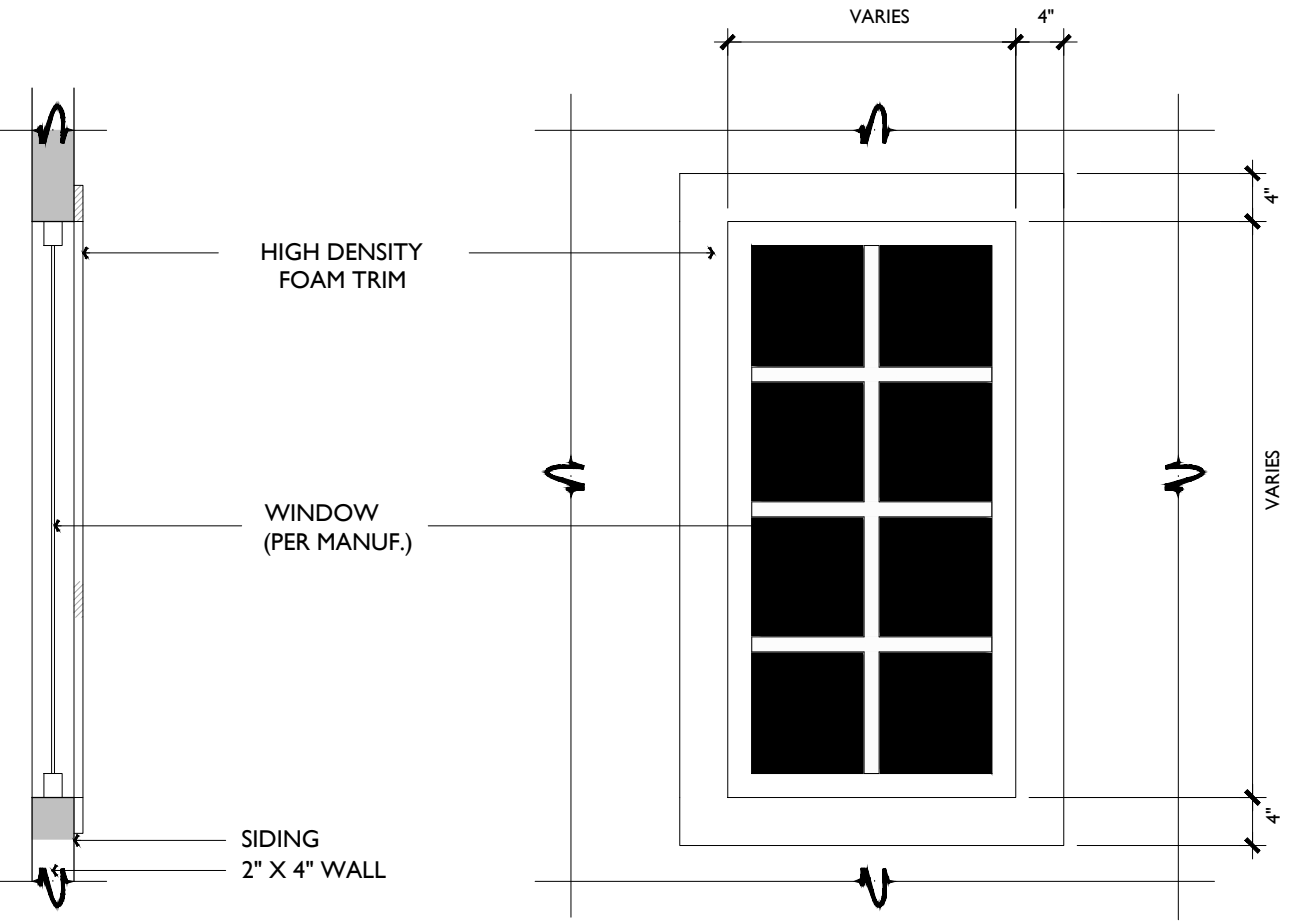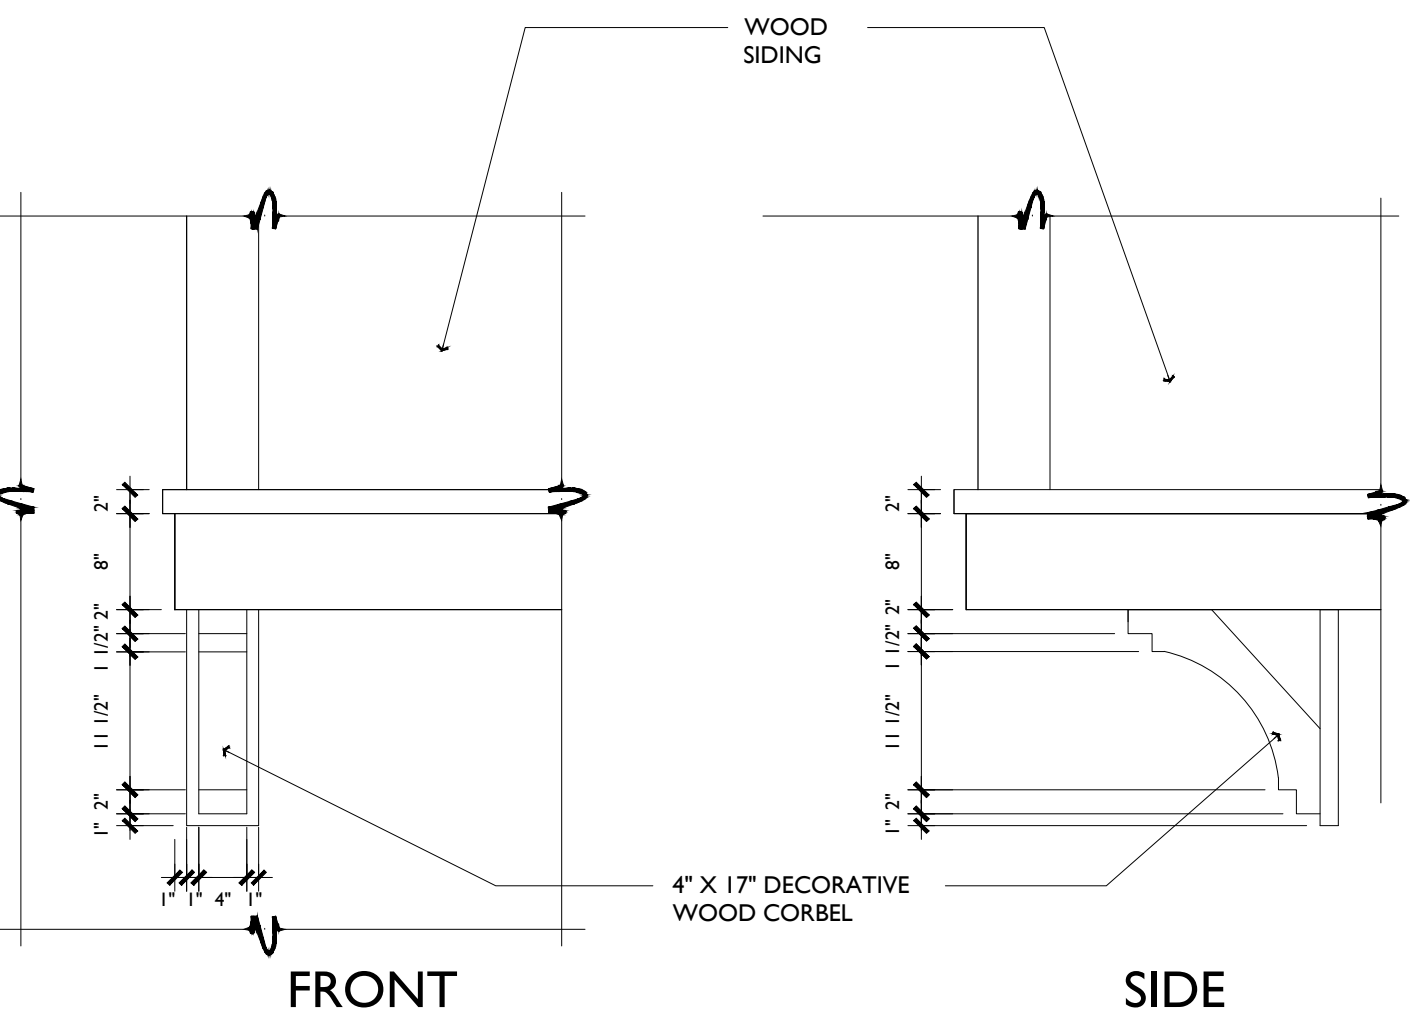		
	TYP. GABLE END DETAIL	TYP. EAVE DETAIL
		 
	GARAGE DOOR DETAIL	CORBEL @ CANTILEVER FLOOR

TREE INVENTORY SPREADSHEET (FOR CLASSICS AT ASTER):

Tree No.	Tree Name	Trunk Diameter (in.)	Canopy Height (ft)	Canopy Spread (ft)	Health	Structural Integrity	Overall Condition	Protected Tree	Preserve or Remove
1	Chinese Elm (Ulmus parvifolia)	17	40	45	4	3	Poor	Yes	Remove
2	Chinese Elm	18	40	40	4	3	Poor	Yes	Remove
3	Canary Island Pine (Pinus canariensis)	16	75	30	1	2	Good	Yes	Remove
4	Canary Island Pine	15	75	30	1	2	Good	Yes	Remove
5	Canary Island Pine	12	75	25	1	2	Good	Yes	Remove
6	Canary Island Pine	22	75	30	1	2	Good	Yes	Remove
7	Canary Island Pine	13	75	30	1	2	Good	Yes	Remove
8	Canary Island Pine	13	75	30	1	2	Good	Yes	Remove
9	Canary Island Pine	12	75	20	1	3	Good	Yes	Remove
10	Chinese Elm	17	35	45	3	3	Poor	Yes	Remove
11	Canary Island Pine	13	75	20	1	2	Good	Yes	Remove
12	Canary Island Pine	10	70	15	1	2	Good	No	Remove
13	Canary Island Pine	6	15	10	3	3	Poor	No	Remove
14	Canary Island Pine	17	75	25	1	2	Good	Yes	Remove
15	Canary Island Pine	14	75	25	1	2	Good	Yes	Remove
16	Canary Island Pine	19	75	30	1	2	Good	Yes	Remove
17	Carob (Ceratonia siliqua)	14	20	30	1	3	Good	Yes	Remove
18	Carob	25	30	30	1	3	Good	Yes	Remove
19	Canary Island Pine	22	80	35	1	3	Good	Yes	Remove
20	Canary Island Pine	18	70	25	1	2	Good	Yes	Remove
21	Canary Island Pine	12	60	25	1	2	Good	Yes	Remove
22	Canary Island Pine	18	70	30	1	2	Good	Yes	Remove
23	Canary Island Pine	12	70	20	1	2	Good	Yes	Remove
24	Canary Island Pine	14	60	25	1	2	Good	Yes	Remove
25	Canary Island Pine	17	60	25	1	2	Good	Yes	Remove
26	Canary Island Pine	15	50	25	1	3	Good	Yes	Remove
27	Carob	21	35	45	1	3	Good	Yes	Remove
28	Chinese Elm	17	40	35	5	5	Extremely Poor	Yes	Remove
29	Chinese Elm	16	30	35	4	3	Poor	Yes	Remove
30	Deodar Cedar	10	60	20	1	1	Excellent	No	Preserve
31	Japanese Privet (Ligustrum japonicum)	5 (x4)	25	20	2	3	Fair	No	Remove
32	Camphor (Cinnamomi camphora)	3	10	6	4	3	Poor	No	Remove
33	Chinese Elm	16	35	40	4	3	Poor	Yes	Remove
34	Evergreen Pear (Pyrus kawakami)	7	15	20	2	1		No	Remove
35	Evergreen Pear	12	15	30	2	1	Fair	Yes	Remove
36	Evergreen Pear	12	15	30	2	1	Fair	Yes	Remove
37	Evergreen Pear	6	10	20	2	1	Fair	No	Remove
38	Chinese Elm	19	35	40	4	1	Very Poor	Yes	Remove
39	Chinese Elm	20	35	60	3	1	Poor	Yes	Remove
40	Camphor	15	30	35	3	2	Fair	Yes	Remove
41	Camphor	17	30	35	1	2	Good	Yes	Remove
42	Camphor	13	30	30	2	1	Fair	Yes	Remove
43	Camphor	15	35	35	2	1	Fair	Yes	Remove
44	Shamel Ash (Fraxinus uhdei)	10	30	25	4	3	Poor	No	Preserve
45	Shamel Ash	14	45	35	4	3	Poor	Yes	Preserve
46	Lombardy Poplar (Populus nigra 'Italica')	30	80	15	2	3	Fair	Yes	Preserve
47	Coast Redwood (Sequoia sempervirens)	27	90	30	1	3	Good	Yes	Preserve
48	Coast Redwood	42	90	30	1	3	Good	Yes	Preserve
49	Coast Redwood	23	90	25	1	2	Good	Yes	Preserve
50	Coast Redwood	35	90	30	1	2	Good	Yes	Preserve
51	Coast Redwood	45	75	30	4	2	Poor	Yes	Remove
52	Japanese Privet	10 / 8 / 6	40	40	1	4	Fair	No	Preserve
53	Coast Redwood	24 / 18 (E)	90	30	1	3	Good	Yes	Preserve

TREE PROTECT NOTES:

- L. PRIOR TO INITIATING ANY CONSTRUCTION ACTIVITY IN THE AREA, INCLUDING GRADING, TEMPORARY PROTECTIVE FENCING SHALL BE INSTALLED AT EACH SITE TREE. FENCING SHALL BE LOCATED AT OR BEYOND THE CANOPY DRIP LINE SO THAT 100% OF THE DRIP LINE WILL BE PROTECTED BY FENCING. TO REDUCE SOIL COMPACTION FROM EQUIPMENT, A MULCH OF 1-2 INCH SIZED WOOD CHIPS SHALL BE PLACED AT A DEPTH OF 4 INCHES WHERE NO EXCAVATION IS TO OCCUR IN THE VICINITY OF THE TREES TO BE PROTECTED.

2. THE TREE PROTECTION FENCE SHALL BE 6' HIGH CHAIN LINK WITH IMMOVABLE POSTS. THE FENCING SHALL FORM A CONTINUOUS BARRIER WITHOUT ENTRY POINTS AROUND EACH TREE. ANY ENCROACHMENT INTO THE DRIP LINE FOR FENCING OR CONSTRUCTION PURPOSES SHALL NOT BE PERMITTED.

3. LOW HANGING LIMBS OF SAVED TREES SHALL BE PRUNED PRIOR TO GRADING, OR ANY EQUIPMENT MOBILIZATION ON SITE. THE PURPOSE OF THIS REQUIREMENT IS TO AVOID TEARING LIMBS BY HEAVY EQUIPMENT. ALL LIMBS TO BE PRUNED SHALL BE SUPERVISED BY THE ARBORIST OF RECORD FOR THE JOB.

4. THIS FENCING SHALL SERVE AS A BARRIER TO PREVENT DRIP LINE ENCROACHMENT OF ANY TYPE OF CONSTRUCTION ACTIVITIES AND EQUIPMENT. NO OILS, GAS, CHEMICALS, LIQUID WASTE, SOLID WASTE CONSTRUCTION MACHINERY OR CONSTRUCTION MATERIALS SHALL BE STORED OR ALLOWED TO STAND FOR ANY PERIOD OF TIME WITHIN THE DRIP LINE OF THE TREE. FURTHER, NO ONE SHALL ENTER THE FENCE PERIMETER FOR ANY REASON EXCEPT FOR THE PURPOSE OF MONITORING THE HEALTH OF THE TREE. ACCIDENTAL DAMAGE TO BARK, ROOT CROWN, OR LIMBS MAY INCREASE POTENTIAL FOR FUTURE DECLINE.

5. CONTRACTORS AND SUBCONTRACTORS SHALL DIRECT ALL EQUIPMENT AND PERSONNEL TO REMAIN OUTSIDE THE FENCED AREA AND AT ALL TIMES UNTIL PROJECT IS COMPLETE, AND SHALL INSTRUCT EMPLOYEES AS TO THE PURPOSE AND IMPORTANCE OF FENCING.

6. A WARNING SIGN SHALL BE POSTED AT EACH TREE INDICATING THE PURPOSE OF THE FENCING.

7. THE ARBORIST OF RECORD FOR THE JOB OR THE CITY ARBORIST SHALL BE RESPONSIBLE FOR INSPECTION AND APPROVAL OF THE FENCING PRIOR TO ANY GRADING OPERATIONS.

8. FENCING MUST REMAIN IN PLACE AND SHALL NOT BE REMOVED UNTIL ALL CONSTRUCTION ACTIVITIES ARE COMPLETED. THIS SHALL INCLUDE GRADING AND COMPACTION ACTIVITIES, INSTALLATION OF UNDERGROUND, ALL CONSTRUCTION ACTIVITIES AND ANY OTHER CONSTRUCTION OR ACTIVITY WHICH IS SCHEDULED PRIOR OR LANDSCAPE INSTALLATION.

9. ROOTS OF SINGLE STANDING TREES OFTEN EXTEND UP TO THREE TIMES THE DISTANCE OF THE ACTUAL DRIP LINE AND FUNCTION PRIMARILY IN THEY UPTAKE OF NUTRIENTS AND WATER. THE DRIP LINE IS ARBITRARILY ESTABLISHED AS THE MINIMUM ROOT AREA GENERALLY REQUIRED TO PRESERVE TREE HEALTH. AS MUCH AREA AROUND THE CIRCUMFERENCE OF THE TREE SHOULD HAVE MINIMUM INTRUSION TO FURTHER INSURE TREE SURVIVAL AND HEALTH.

10. UNAUTHORIZED TREE REMOVAL IS SUBJECT TO IN-KIND REPLACEMENT EQUAL TO THE MATURE RESOURCE LOST, AS DETERMINED BY THE CITY.
11. THE CONTRACTOR IS REQUIRED TO WATER, FERTILIZE AND ATTEND TO OTHER MAINTENANCE NEEDS OF EXISTING TREES AS NEEDED PER ARBORIST'S RECOMMENDATIONS TO MAINTAIN HEALTHY GROWTH THROUGHOUT THE CONSTRUCTION PERIOD. SIX FEET DIAMETER, MINIMUM, BY SIX INCH TALL EARTH BERMS SHALL BE CONSTRUCTED AT THE BASE OF EACH TREE TO FUNCTION AS TEMPORARY WATERING BASINS DURING THE CONSTRUCTION PERIOD. TREES SHALL BE WATERED ACCORDING TO WEATHER AND TREE REQUIREMENTS.

12. RELOCATION OF EXISTING TREES SHALL OCCUR UNDER THE OBSERVATION AND DIRECTION OF A CERTIFIED ARBORIST APPROVED BY THE CITY OF SUNNYVALE. CONTACT CITY FOR ADDITIONAL NOTES REGARDING TREE RELOCATION.

13. PLEASE CONSULT SPECIFICATIONS CONCERNING TREE PROTECTION AND MAINTENANCE PREPARED BY HORTICULTURAL SCIENCES FOR MORE INFORMATION.

14. NO TRENCHING SHALL OCCUR WITHIN THE TREE PROTECTION ZONE. ALL UTILITIES SHALL BE HUNG FROM THE DECK OR PLACED ON TOP OF SUBGRADE BELOW BEDDING AND PERVIOUS PAVING. FOOTINGS SHALL EXTEND TO THE DEPTH OF THE EXISTING SUBGRADE.

15. ALL DIGGING WITHIN DRIP LINE OF TREES SHALL BE DONE BY HAND.

16. EXPOSED SOIL AFTER DEMOLITION MUST BE COVERED IMMEDIATELY WITH A 6" LAYER OF WOOD CHIP MULCH.

17. INCORPORATE CITY STANDARD PROVISION 36-03.02:

36-03.02 PROTECTION OF EXISTING TREES DURING CONSTRUCTION ACTIVITIES.

A. ALL EXISTING HERITAGE TREES AND DESIGNATED TREES ON THE JOB SITE REQUIRE PROTECTION FROM CONSTRUCTION ACTIVITIES WITHIN THE DRIP LINES. TEMPORARY CHAIN-LINK FENCING AND PLASTIC CONSTRUCTION FENCE ARE ACCEPTABLE AS PROTECTIVE BARRIERS FOR TREE PROTECTION PURPOSES. FENCING SHALL BE MINIMUM FIVE FEET (5') HIGH. TREE PROTECTION SHALL REMAIN IN PLACE UNTIL ALL CONSTRUCTION IS COMPLETE. THE CITY RESERVES THE RIGHT TO ISSUE A STOP-WORK NOTICE IF THE TREE PROTECTION DEVICES ARE NOT INSTALLED OF IF THE DEVICES ARE NOT MAINTAINED.


B. NO EXCAVATIONS WITHIN THE TREE PROTECTION AREA ARE ALLOWED UNLESS APPROVED BY THE CITY AND UNDER THE SUPERVISION OF A LICENSED ARBORIST. ANY FILLING WITHIN THE TREE PROTECTION AREA SHALL BE DONE IN ACCORDANCE WITH A DETAILED IMPROVEMENT PLAN APPROVED BY THE CITY. NO TRIMMING, CUTTING OR PRUNING OF DESIGNED TREES CAN OCCUR WITHOUT APPROVAL BY THE CITY AND SUPERVISION OF A LICENSED ARBORIST.

C. NO STORAGE OF MATERIALS; DISPOSAL OF PAINTS, SOLVENTS OR OTHER NOXIOUS MATERIALS; OPERATION OF EQUIPMENT, PARKED CARS, UNNECESSARY TRENCHING, GRADING OR COMPACTION SHALL BE ALLOWED WITHIN THE DRIP LINE OF ANY TREES.


18. 100% OF TREES, STUMPS, ROCKS AND ASSOCIATED VEGETATION AND SOILS RESULTING PRIMARILY FROM LAND CLEARING SHALL BE REUSED OR RECYCLED. FOR A PHASED PROJECT, SUCH MATERIAL MAY BE STOCKPILED ON-SITE UNTIL THE STORAGE SITE IS DEVELOPED.

TREE REMOVAL/ PRESERVATION NOTES


0
 DATE: 10/12/2016

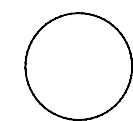


CLASSICS AT ASTER AVE.
 SUNNYVALE, CA

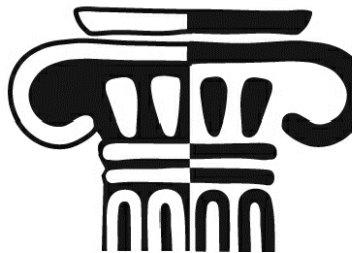

CLASSIC
 COMMUNITIES

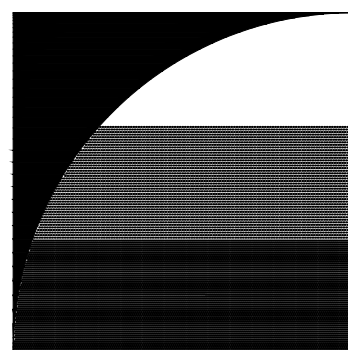

GATES
 +ASSOCIATES
 LANDSCAPE ARCHITECTURE
 LAND PLANNING • URBAN DESIGN
 2671 CROW CANYON ROAD, CALIFORNIA 94583
 T 925.736.8176 www.dgates.com

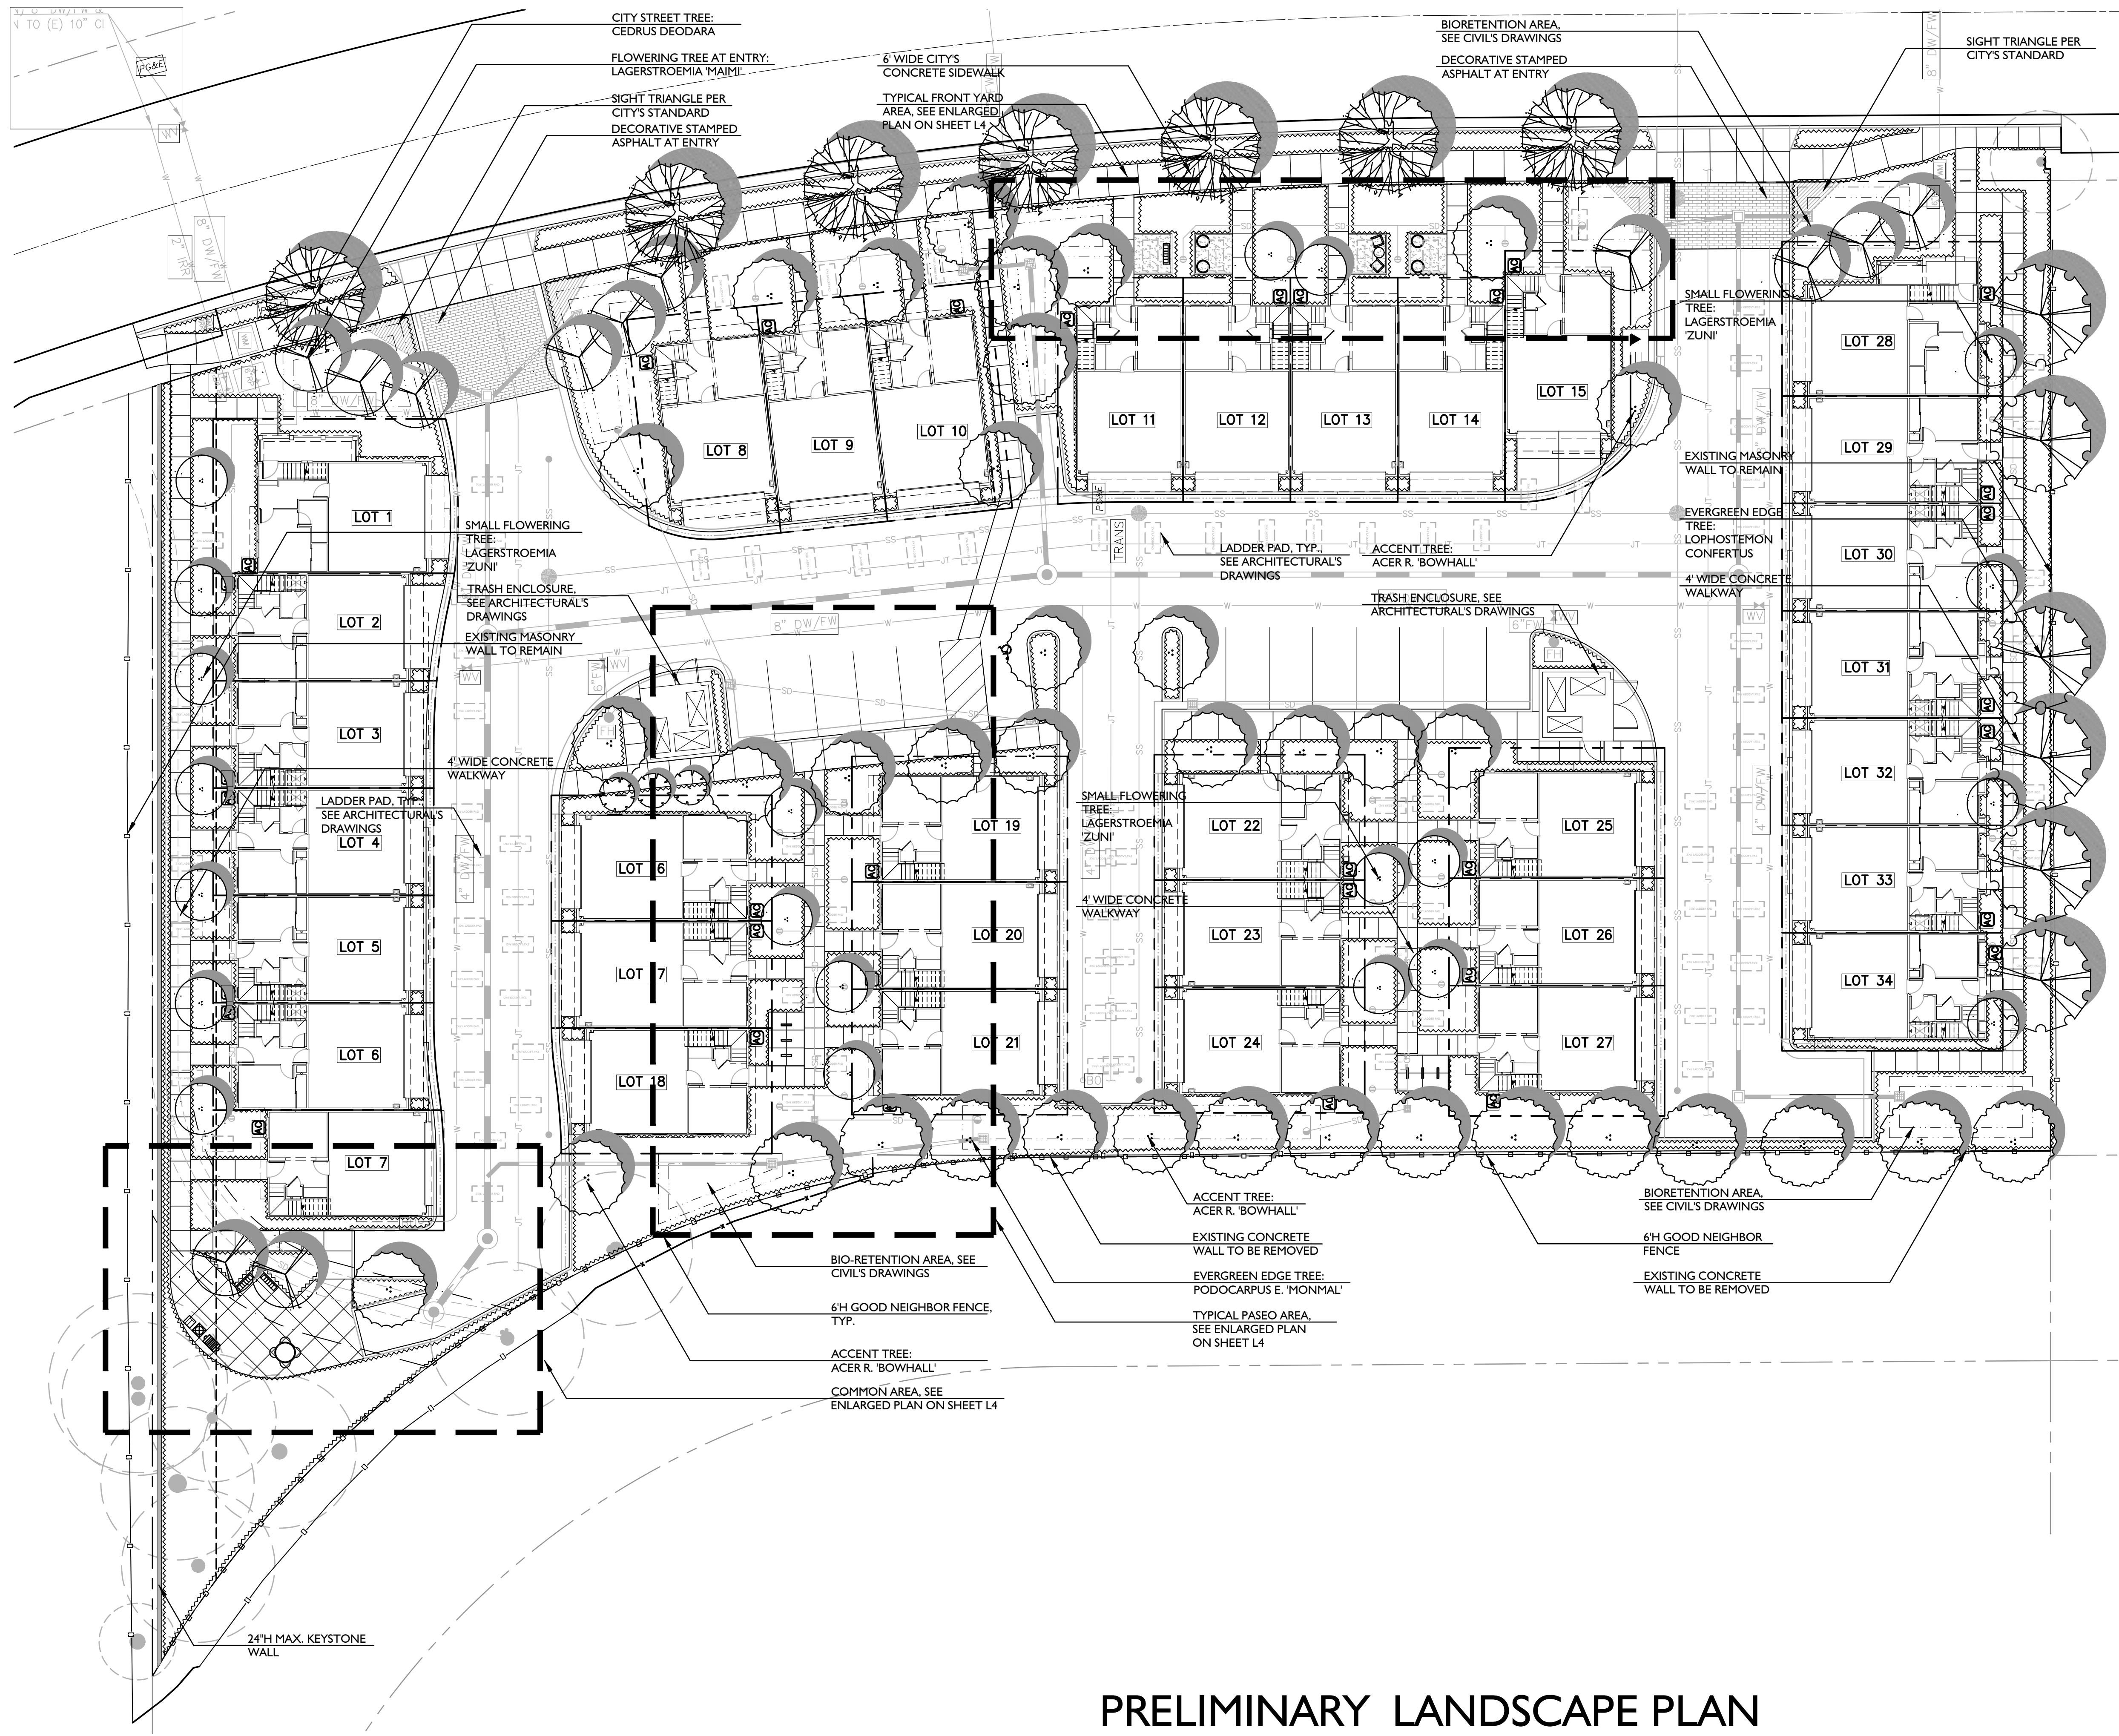




PLANT LIST

TREE					
SYMBOL	BOTANICAL NAME	COMMON NAME	SIZE	O.C. SPACING	WATER REQ.
AR	Acer r. 'Bowhall'	Bowhall Maple	24" Box.	As Shown	MODERATE
CD	Cedrus deodara	Deodar Cedar	24" Box.	As Shown	MODERATE
CC	Cercis canadensis 'Forest Pansy'	Eastern Redbud	24" Box.	As Shown	MODERATE
LT	Lagerstroemia hybrid 'Miami' - Standard	Crape Myrtle	24" Box.	As Shown	LOW
LZ	Lagerstroemia hybrid 'Zuni' - Standard	Crape Myrtle	24" Box.	As Shown	LOW
LC	Lophostemon confertus	Brisbane Box	36" Box.	As Shown	MODERATE
PE	Podocarpus elongatus 'Monmal'	Icee Blue Yellow Wood	24" Box.	As Shown	MODERATE
FM	Podocarpus macrophyllus 'Maki'	Shrubby Yew Podocarpus	15 Gal.	As Shown	MODERATE
SHRUB					
SYMBOL	BOTANICAL NAME	COMMON NAME	SIZE	O.C. SPACING	WATER REQ.
GP	Cistus x purpureus	Orchid Rockrose	5 Gal.	3'-0"	LOW
DG	Diets grandiflora 'Variegata'	Variegated Forsythia	5 Gal.	2'-6"	LOW
DV	Dodonaea viscosa	Hopsed Bush	5 Gal.	4'-0"	LOW
ET	Escallonia terni	Escallonia	5 Gal.	2'-6"	MODERATE
FJ	Feijoa sellowiana	Pineapple Guava	5 Gal.	4'-0"	LOW
LH	Lavandula a. 'Hidcote Blue'	English Lavender	1 Gal.	2'-0"	LOW
PM	Phormium t. 'Maori Maiden'	New Zealand Flax	5 Gal.	3'-0"	LOW
PS	Phormium t. 'Pink Stripe'	New Zealand Flax	5 Gal.	4'-0"	LOW
PT	Phormium t. 'Torn Thumb'	New Zealand Flax	5 Gal.	2'-0"	LOW
PV	Phormium t. 'Duet'	New Zealand Flax	5 Gal.	3'-0"	MODERATE
PW	Pittosporum t. 'Turner's Variegated Dwarf'	Pittosporum	5 Gal.	3'-0"	MODERATE
RE	Pittosporum t. 'Wheeler's Dwarf'	Pittosporum	5 Gal.	3'-0"	MODERATE
RC	Rhamnus c. 'Leatherleaf' (N)	Coffeetree	5 Gal.	4'-0"	LOW
RJ	Raphiolepis l. 'Clara'	Indian Hawthorne	5 Gal.	4'-0"	LOW
RB	Rosa r. 'Blanc Double De Coubert'	Indian Hawthorne	5 Gal.	4'-0"	LOW
RH	Rosa r. 'Hansel'	Rose	5 Gal.	3'-0"	LOW
SG	Salvia greggii	Autumn Sage	5 Gal.	3'-0"	LOW
GROUND COVER					
SYMBOL	BOTANICAL NAME	COMMON NAME	SIZE	O.C. SPACING	WATER REQ.
AP	Agapanthus 'Peter Pan'	Lily of the Nile	1 Gal.	1'-6"	MODERATE
AE	Arctostaphylos 'Emerald Carpet' (N)	Manzanita	1 Gal.	2'-0"	LOW
CS	Cistus salvifolius 'Sunset'	Sage-leaf Rockrose	5 Gal.	3'-0"	LOW
EK	Eriogon karwinskianus	Santa Barbara Daisy	1 Gal.	2'-0"	LOW
GM	Gazania mitsui	Trailing Gazania	1 Gal.	2'-0"	MODERATE
HM	Heuchera m. 'Martha Roederick' (N)	Coral Bells	1 Gal.	1'-6"	MODERATE
LS	Lantana m. 'Spreading Sunshine'	Yellow Trailing Lantana	1 Gal.	3'-0"	LOW
RO	Rosa spp. 'Carpet Rose'	Flowering Carpet Rose	2 Gal.	2'-6"	LOW
SM	Scaevola 'Maui Clusters'	Fan Flower	1 Gal.	2'-0"	LOW
TR	Teucrium c. 'Prostratum'	Germander	1 Gal.	1'-6"	LOW
GRASSES					
SYMBOL	BOTANICAL NAME	COMMON NAME	SIZE	O.C. SPACING	WATER REQ.
CT	Carex tumicola (N)	Berkeley Sedge	1 Gal.	12"	MODERATE
CH	Chondropetalum tectorum	Cape Reed	5 Gal.	3'-0"	LOW
FR	Festuca c. 'River House Blues' (N)	Ron's California Fescue	1 Gal.	2'-0"	LOW
FE	Festuca g. 'Elijah Blue' (N)	Blue Fescue	1 Gal.	12"	LOW
HS	Helictotrichon sempervirens	Blue Oat Grass	1 Gal.	1'-6"	LOW
JP	Juncus patens 'Elk Blue' (N)	California Rush	5 Gal.	2'-0"	MODERATE
VINES					
SYMBOL	BOTANICAL NAME	COMMON NAME	SIZE	O.C. SPACING	WATER REQ.
DB	Distictis buccinatoria	Blood Red Trumpet Vine	15 Gal.	As Shown	MODERATE
HH	Hardenbergia v. 'Happy Wanderer'	Hardenbergia	15 Gal.	As Shown	MODERATE
JL	Jasminum polyanthum	Pink Jasmine	15 Gal.	As Shown	MODERATE
WS	Wisteria sinensis	Chinese Wisteria	15 Gal.	As Shown	MODERATE

(N) = NATIVE PLANTS	
TOTAL PLANTS	SUBTOTAL PLANTS WITH NATIVE, LOW WATER OR NO WATER USE REQUIREMENTS
17,100 S.F.	14,500 S.F.
PERCENTAGE OF PLANTS MEETING NATIVE/ LOW WATER REQUIREMENTS: 85% MORE THAN 80% REQUIRED.	

PRELIMINARY LANDSCAPE PLAN

L3

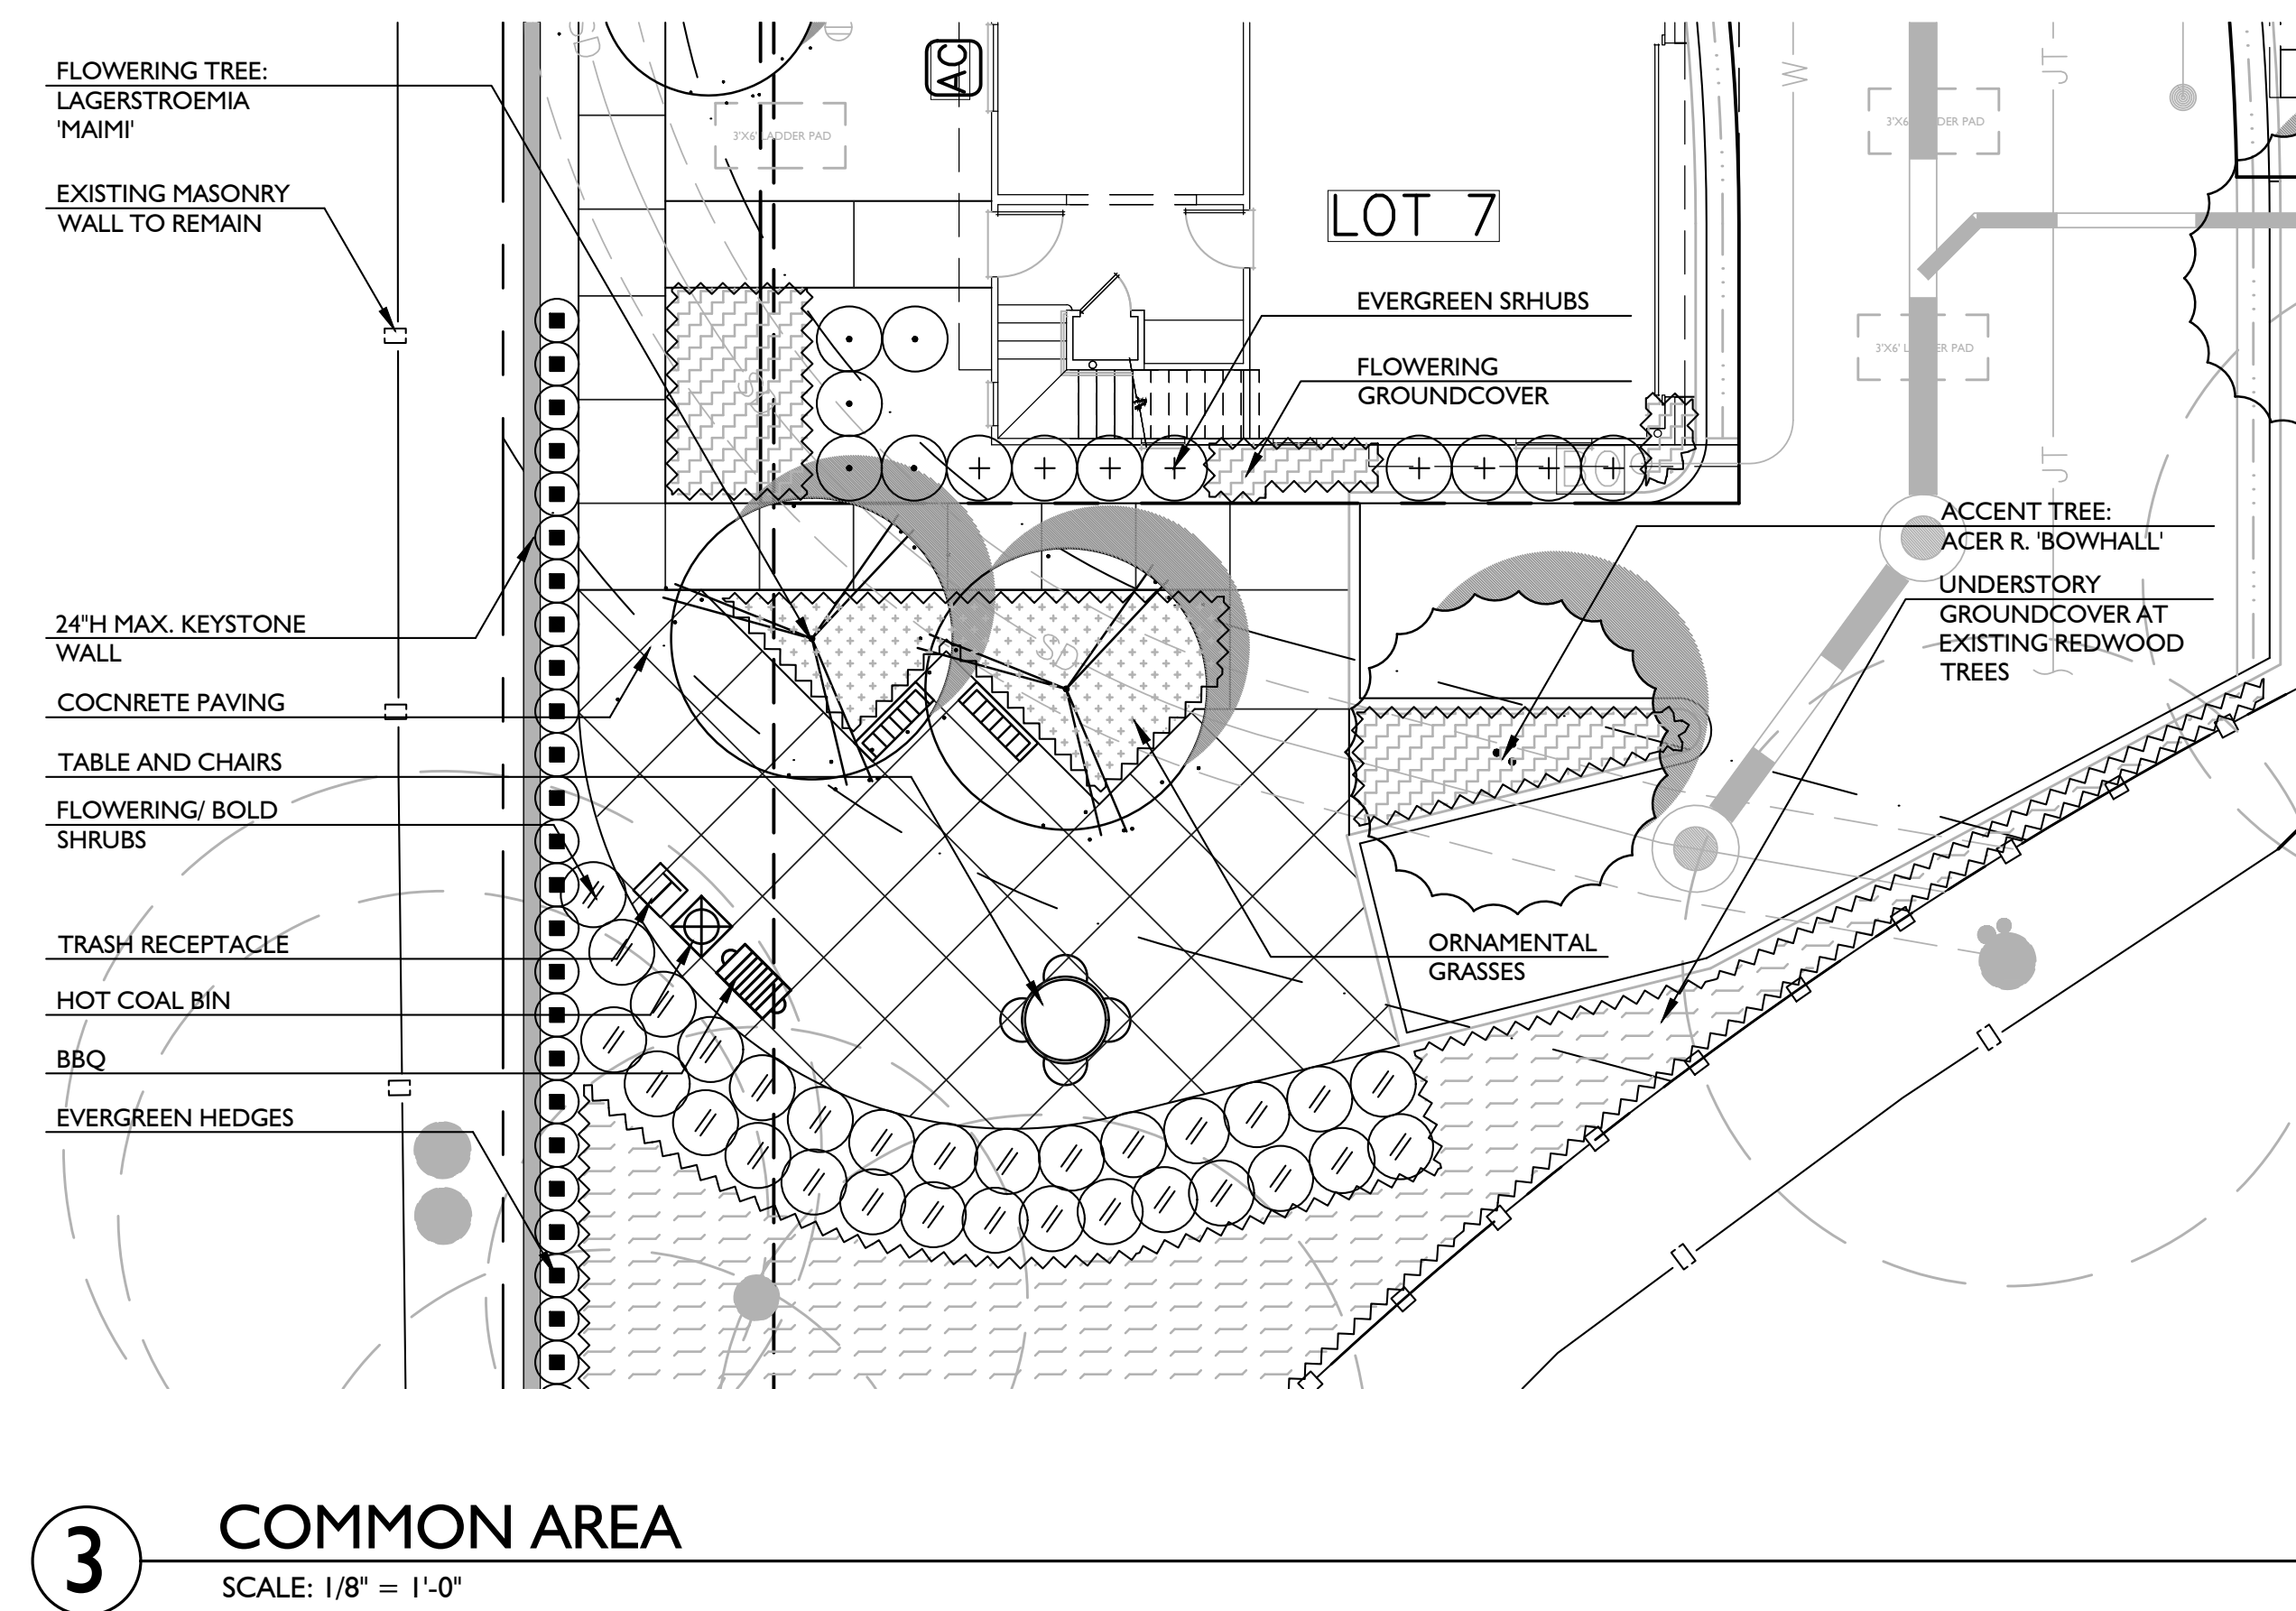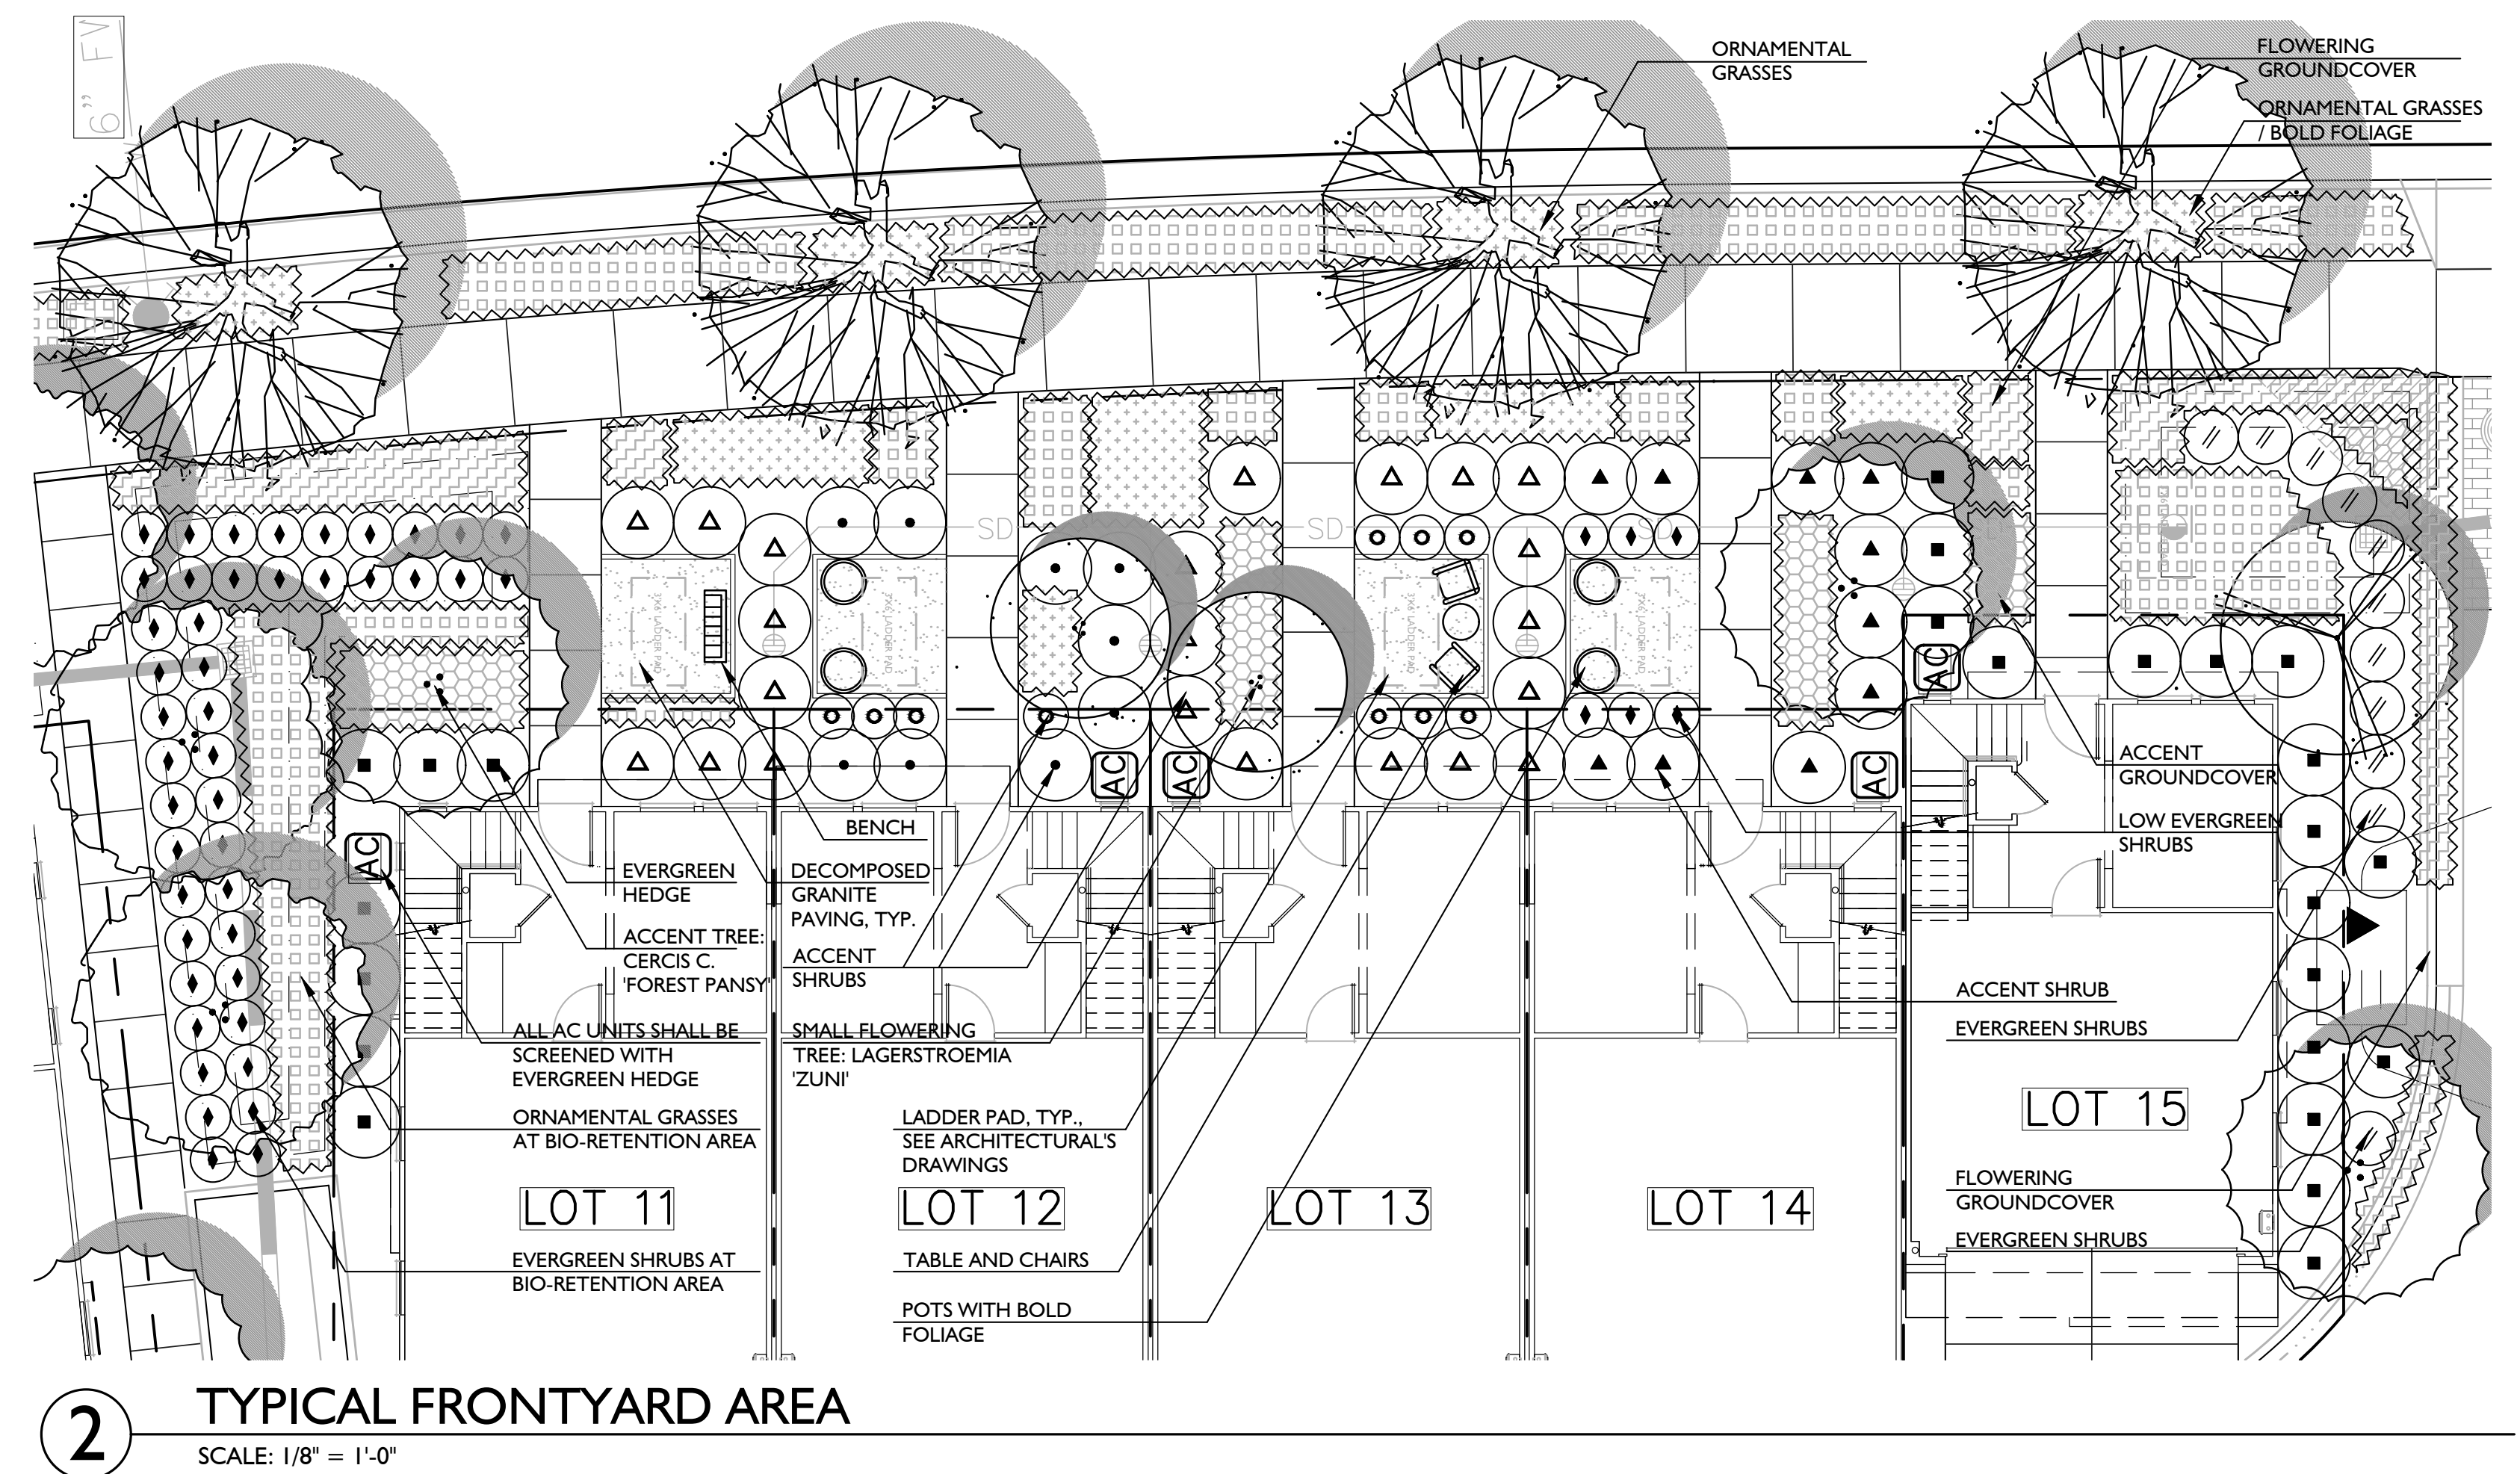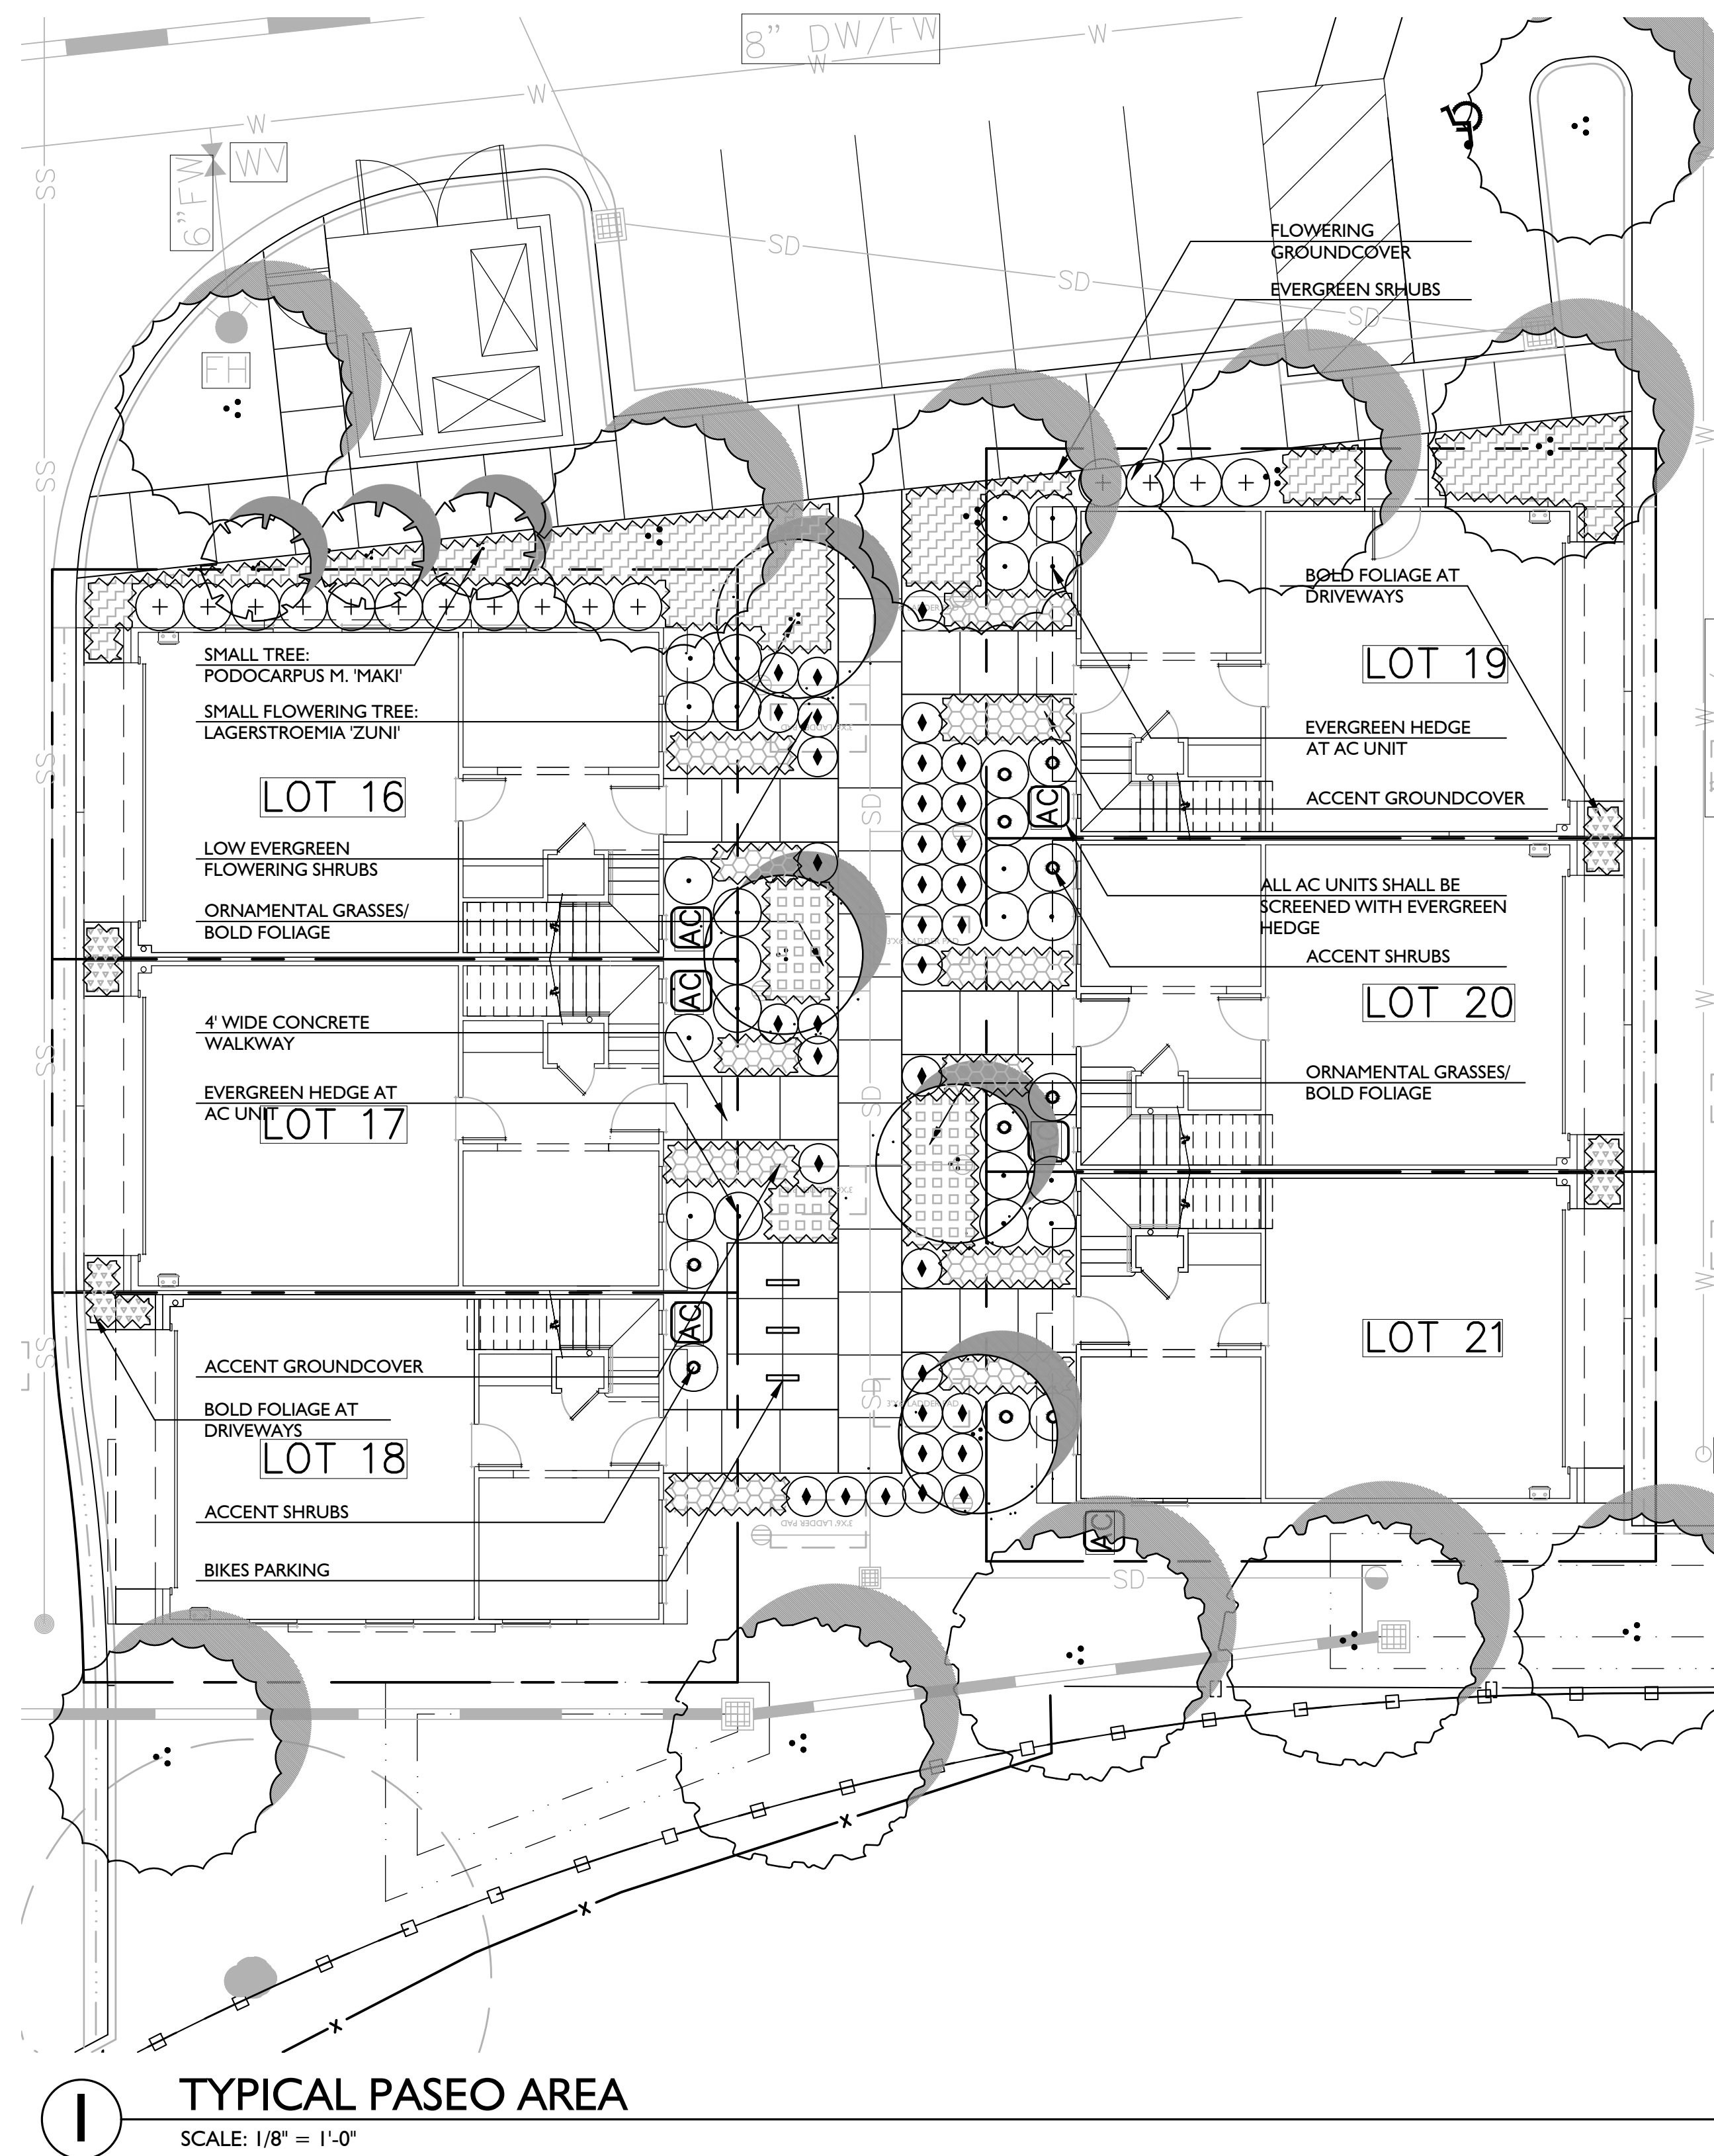

ENLARGED PRELIMINARY LANDSCAPE PLANS

L4

0 4' 8' 16' DATE: 10/12/2016



CLASSICS AT ASTER AVE.
SUNNYVALE, CA



GATES
+ASSOCIATES
LANDSCAPE ARCHITECTURE
LAND PLANNING • URBAN DESIGN
2671 CROW CANYON ROAD, CALIFORNIA 94583
T 925.736.8176 www.dgates.com



LEGEND

- SHADE: 3,822 S.F.
- PARKING AREA: 7,248 S.F.
- RATIO SHADE/PARKING: 53% Coverage.
- 50% SHADE COVERAGE REQUIRED PER ZONING ORDINANCE 19.37.070

PRELIMINARY TREE SHADING DIAGRAM (15 YEARS)

L5



1 COMMON OPEN SPACE



2 TRASH RECEPTACLE



3 HOT COAL BIN



5 TABLE AND CHAIRS



4 BBQ



6 BENCH

PRELIMINARY LANDSCAPE DETAILS


L7



1 DECORATIVE STAMPED ASPHALT




2 MAILBOX CLUSTERS

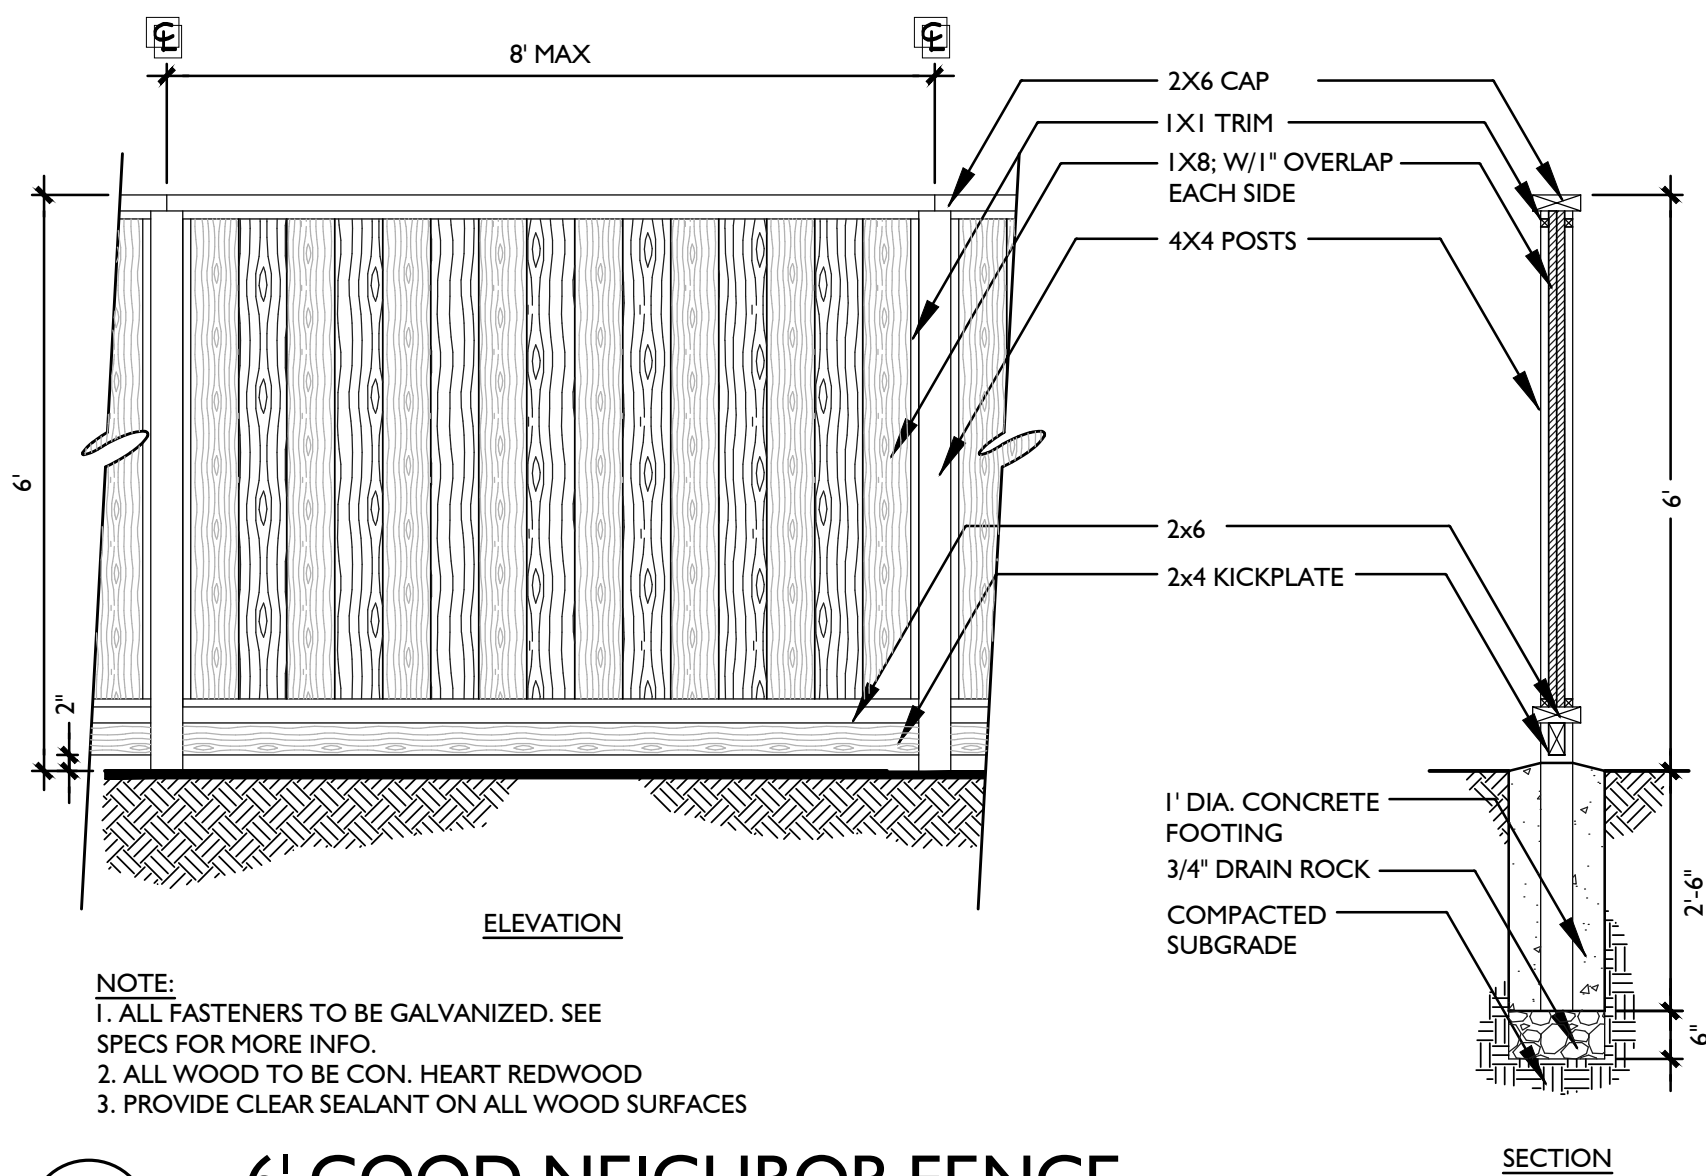

3 6' GOOD NEIGHBOR FENCE
SCALE: 1/2" = 1'-0"



4 LOW KEYSTONE WALL

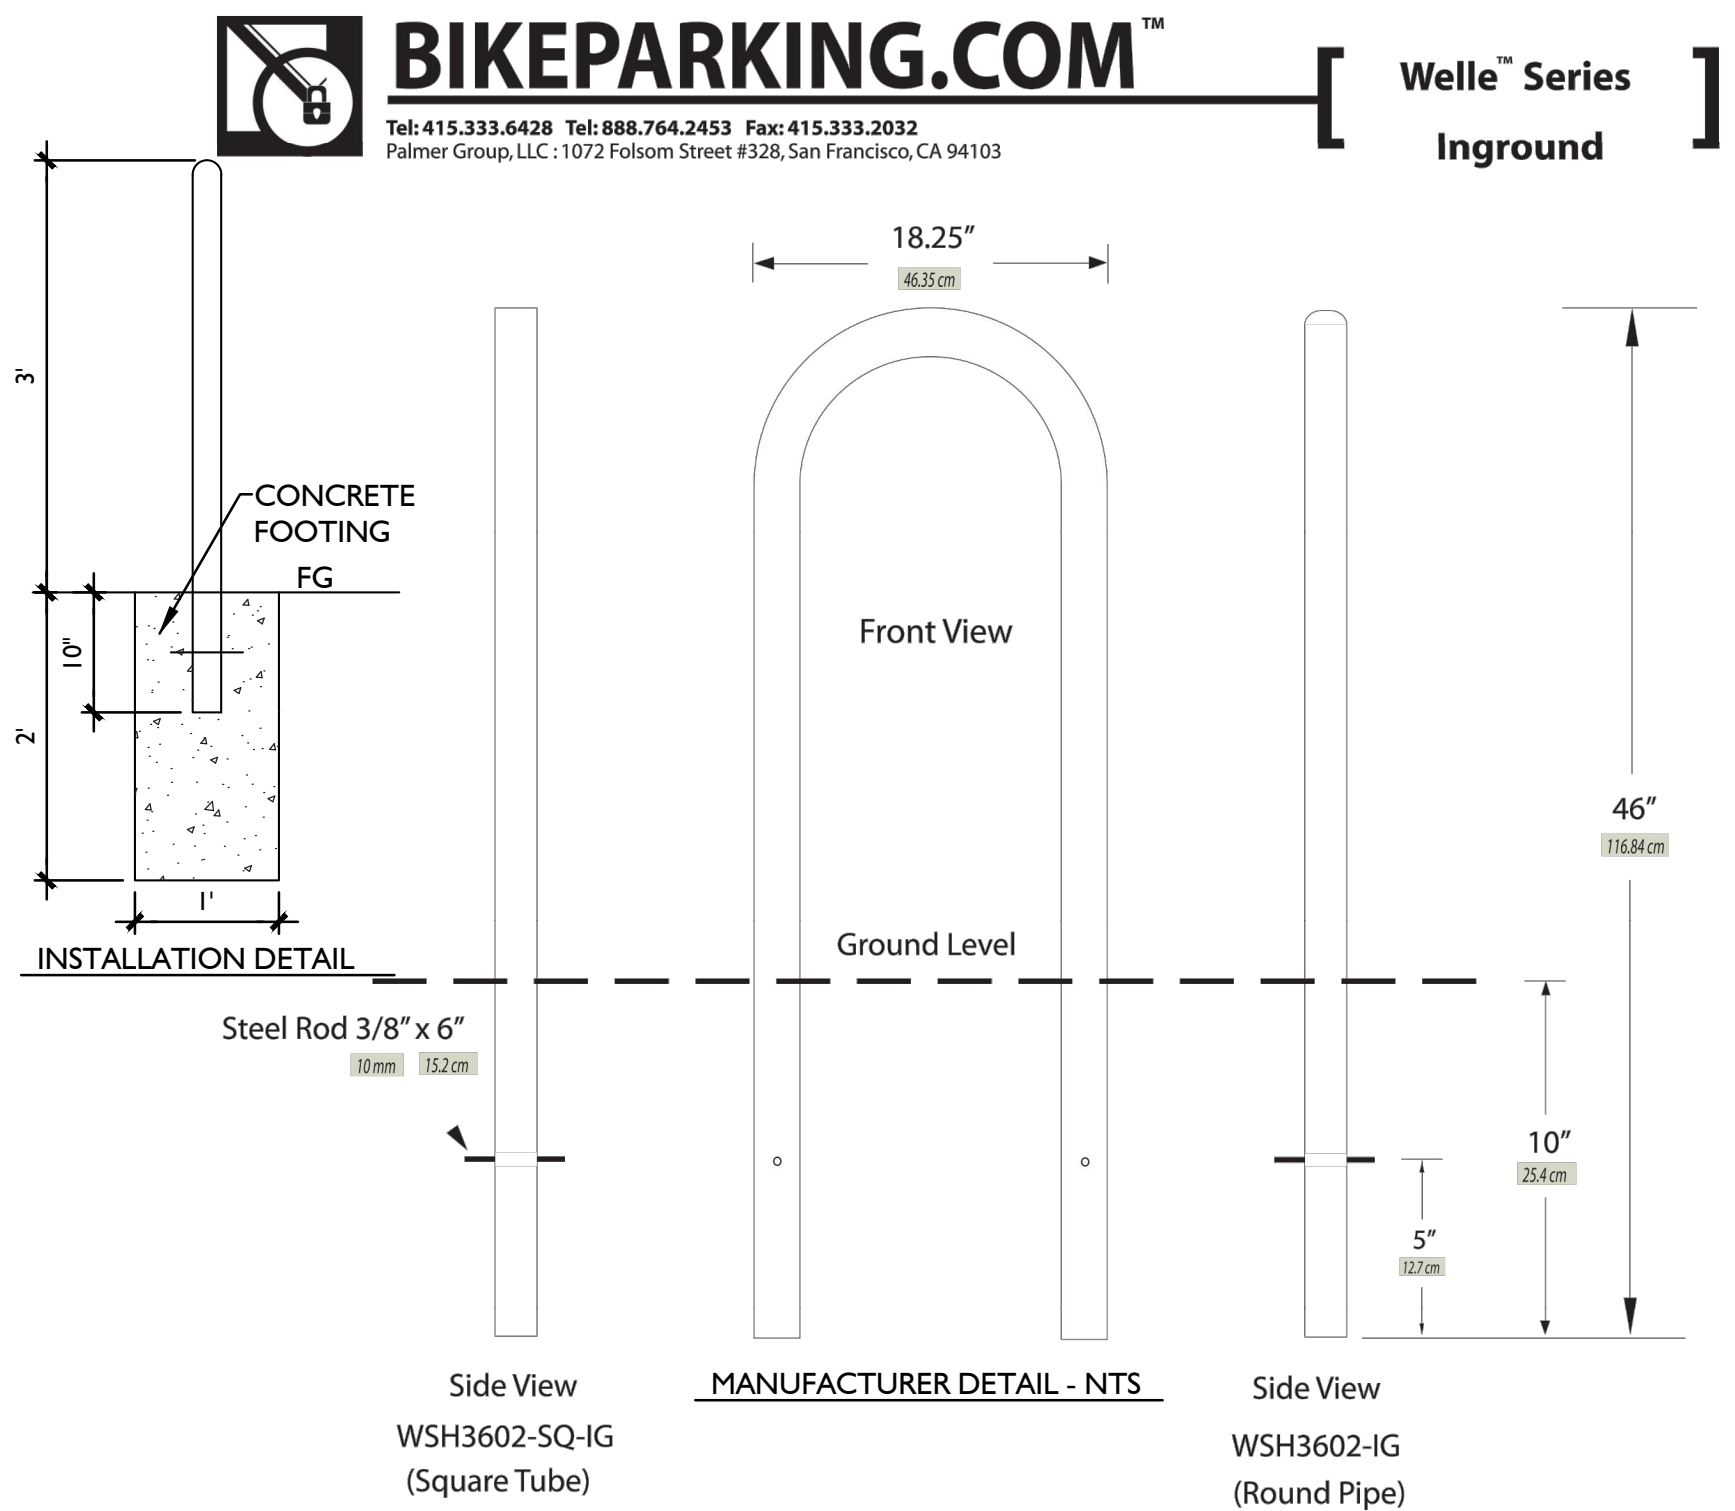


Welle™ Series Rack, Inground						
Tubing	Model	Weight	Finish Options	Hoop	Steel Rod	
Round Pipe	WSH3602-IG	30 lbs 13.51 kg	-G Hot Dipped Galvanized	-G, -P, -GP 2.375" O.D. x 0.154" Wall 60.3mm 4.0mm	Schedule 40 Pipe (Regular Steel)	3/8" x 6" 10.0mm 152.0mm
			-P Powder Coated (color)	-SS 2.375" O.D. x 0.154" Wall 60.3mm 4.0mm	Schedule 40 Pipe (304 SS Alloy)	
			-GP Hot Dipped Galvanized with Powder Coat (color) Top-Coat	-G, -P, -GP 2" x 2" x 0.188" Square Tube (Regular Steel)		
Square Tube	WSH3602-SQ-IG	34 lbs 15.45 kg	-SS Stainless #4 Brush Finish	-SS 2" x 2" x 0.188" Square Tube (304 SS Alloy)	Solid Rod (Regular Steel)	
				5.1cm x 5.1cm x 5.1mm		

© 1999 Palmer Group, LLC - All Rights Reserved.

09/06/12

5 BIKE RACK
SCALE: 3/4" = 1'-0"

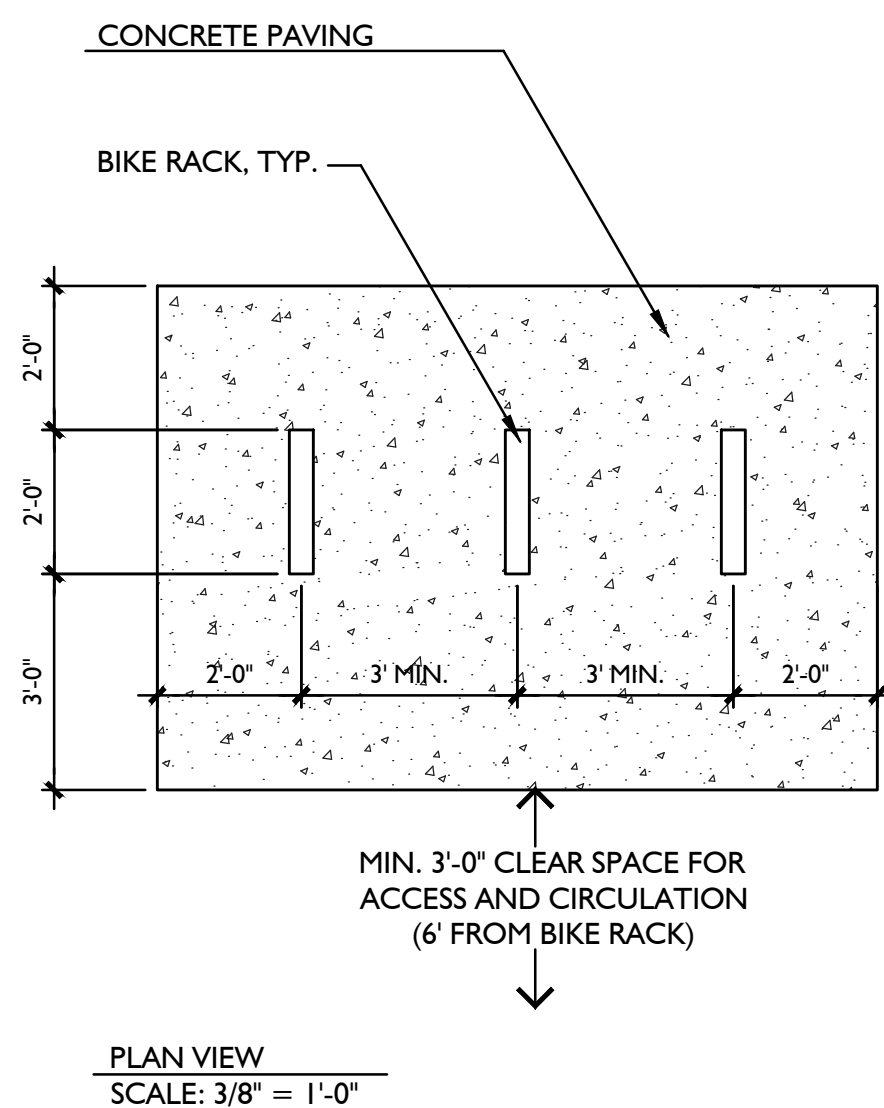


PLAN VIEW
SCALE: 3/8" = 1'-0"

PRELIMINARY LANDSCAPE DETAILS

L8


0 DATE: 10/12/2016

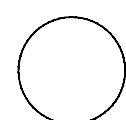

CLASSICS AT ASTER AVE.
SUNNYVALE, CA



TREES

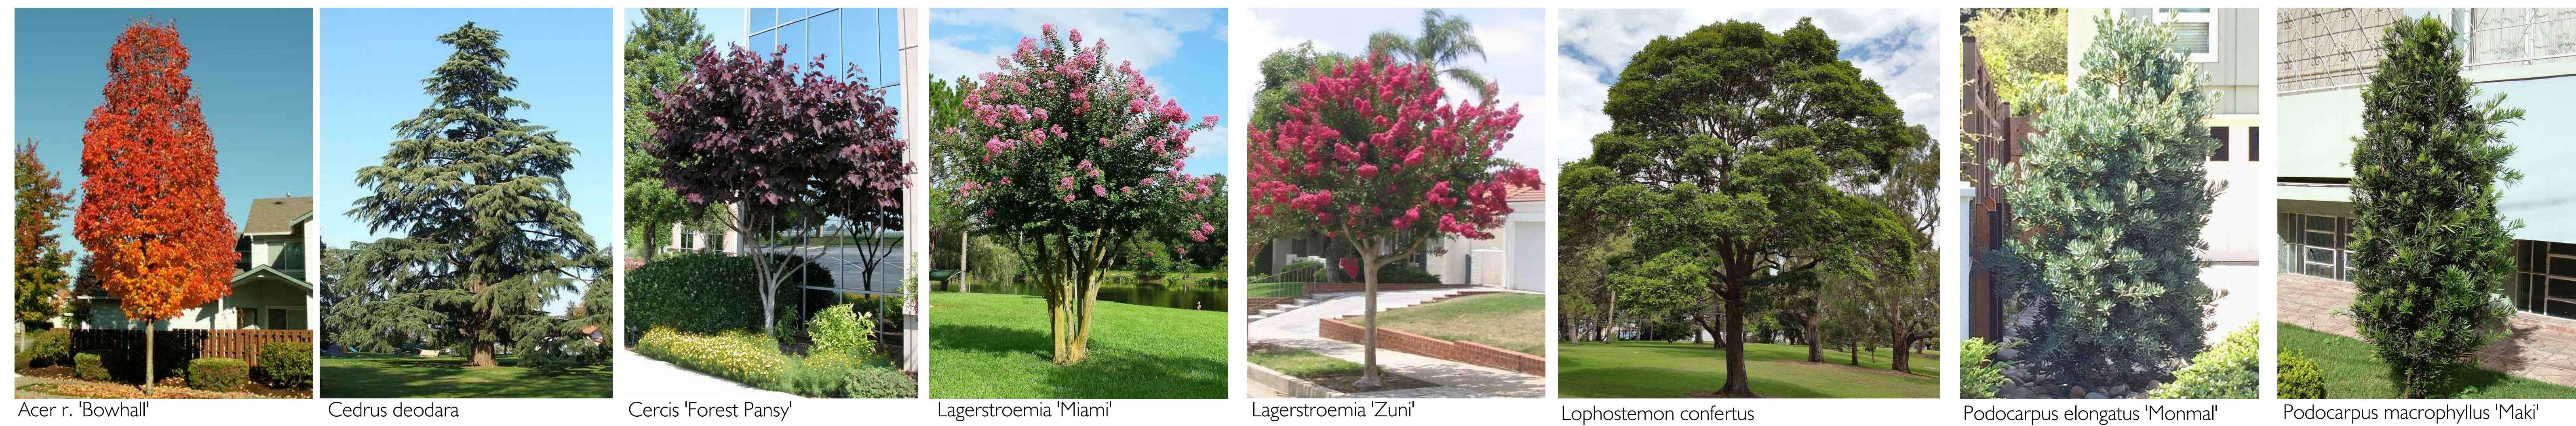

SHRUBS



GROUNDCOVER



BIORETENTION AREA




VINES



PRELIMINARY PLANT PALETTE

L9

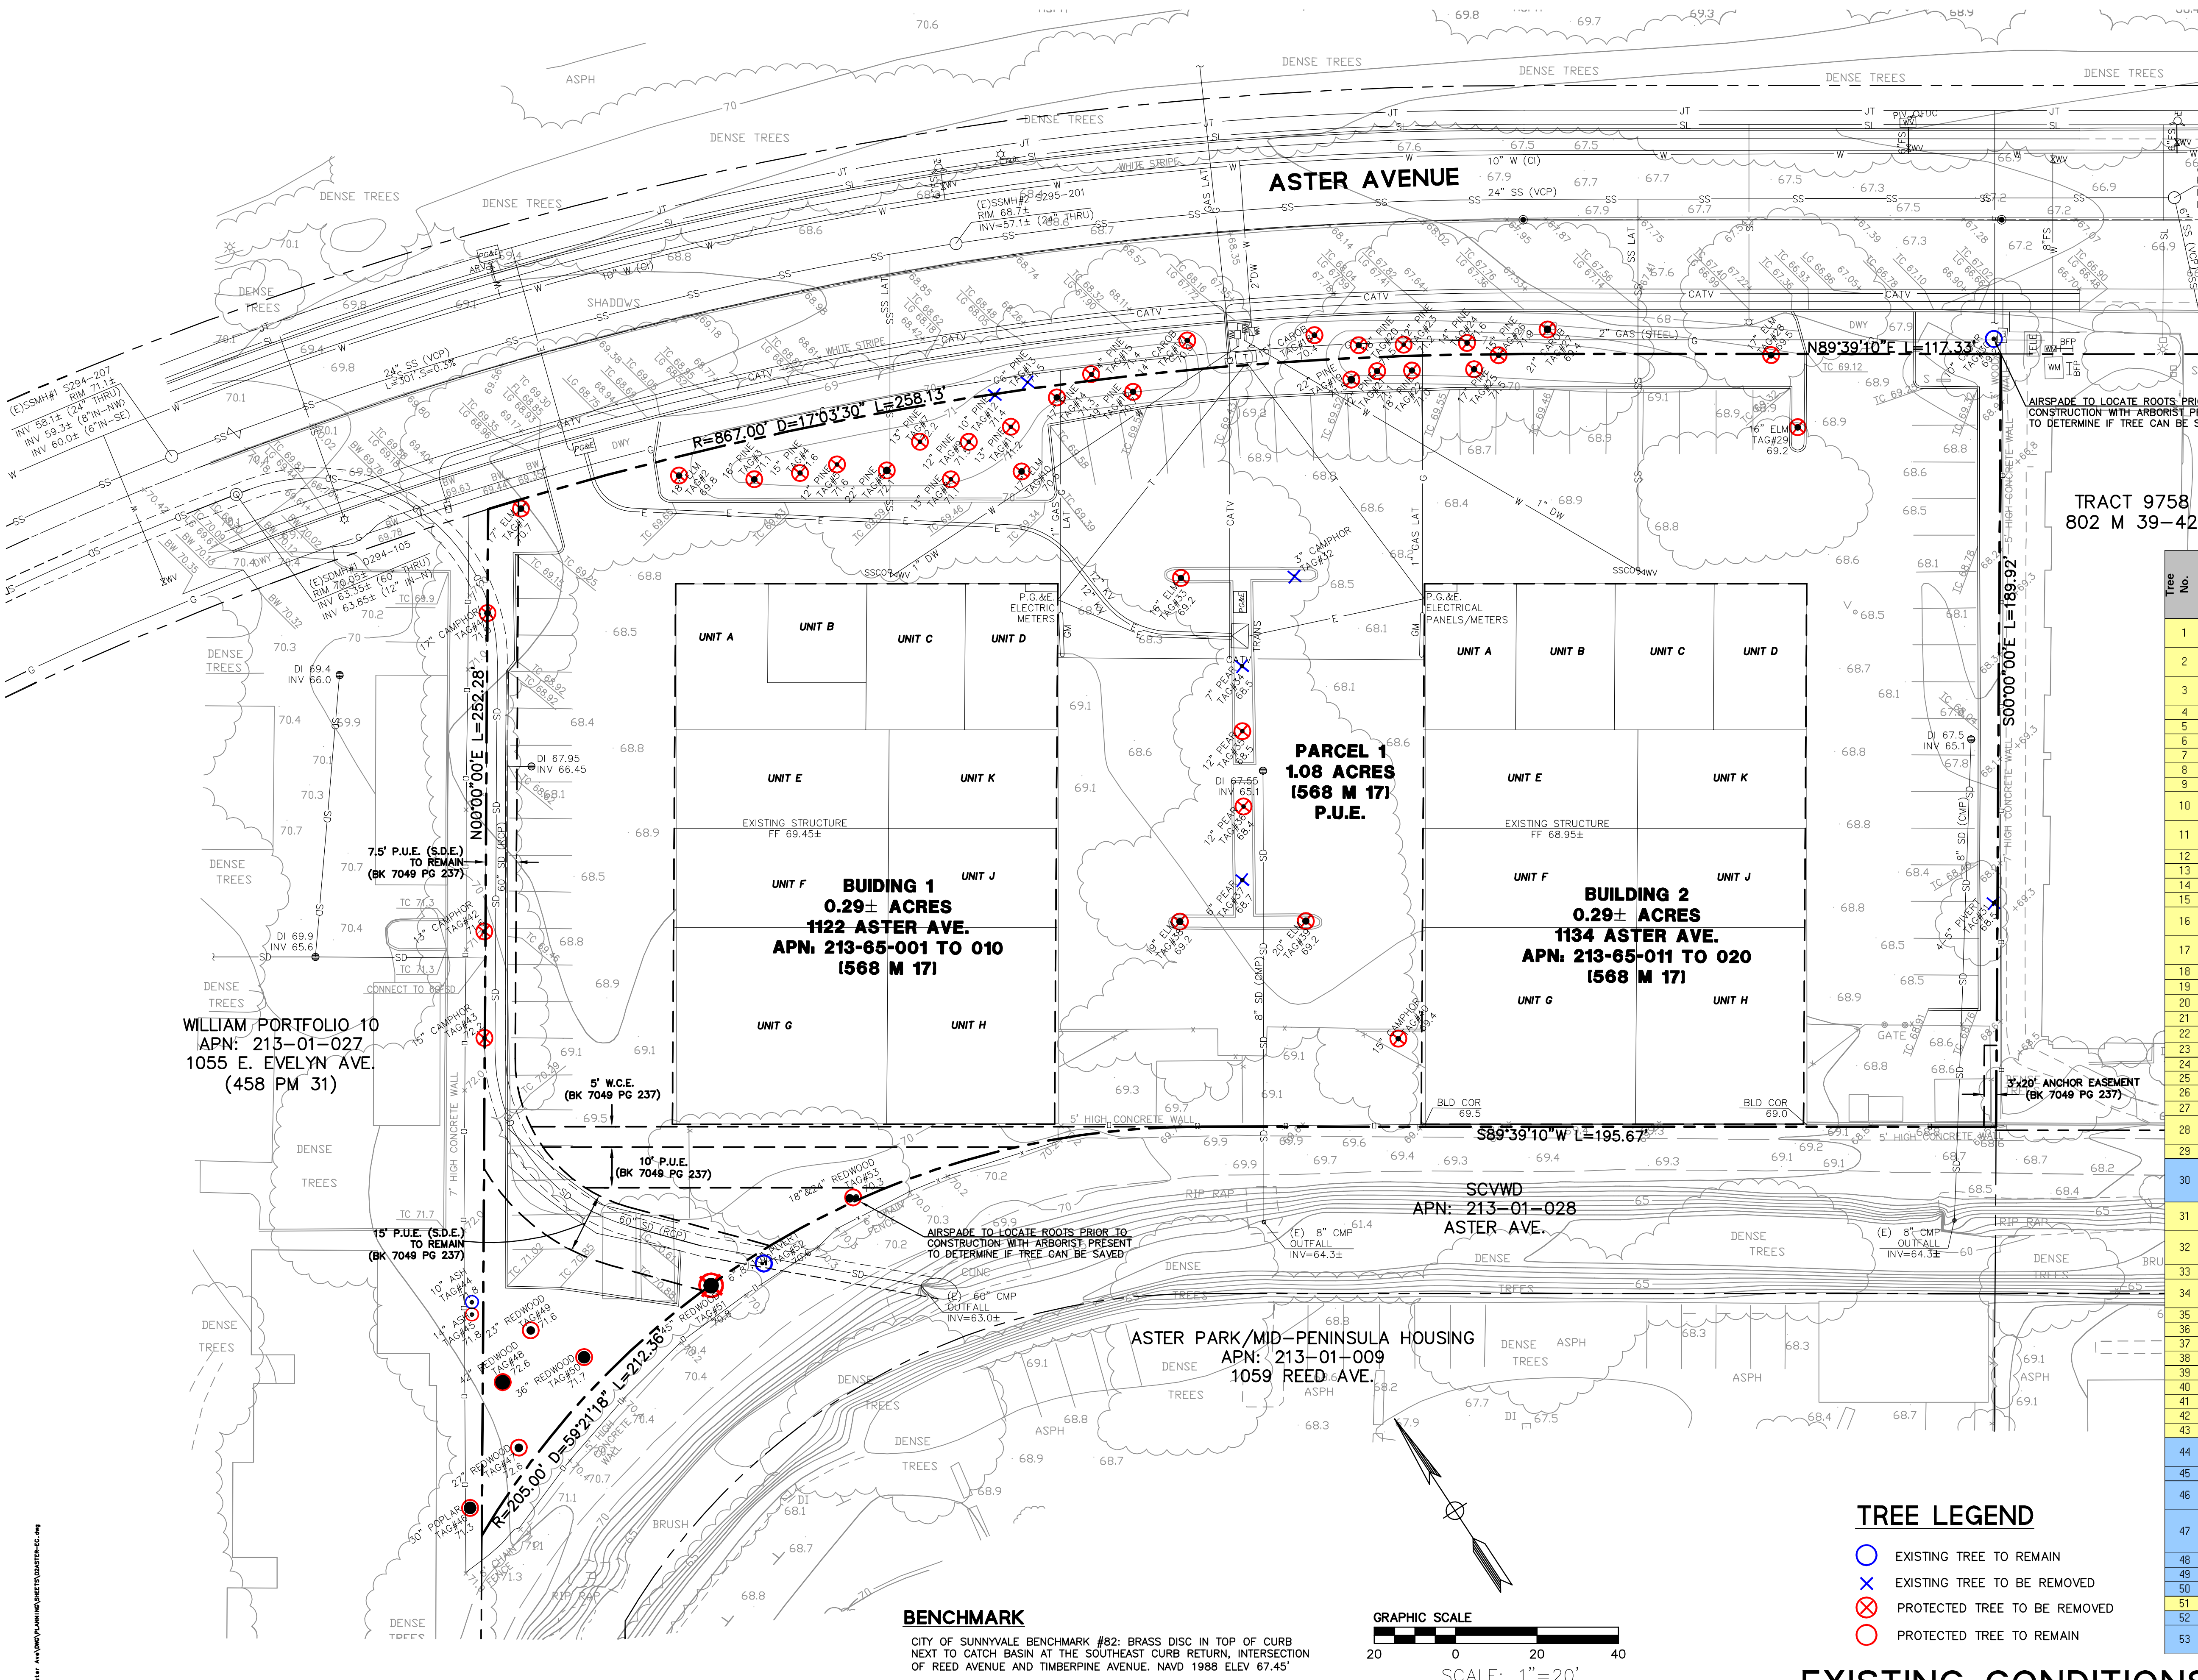

LEGEND

- PROPERTY LINE
- EASEMENT
- GAS MAIN
- WATER MAIN
- ELECTRICAL LINE
- SANITARY SEWER LINE
- STORM DRAIN LINE
- JOINT TRENCH LINE
- STREET LIGHT LINE
- CHAIN LINK FENCE
- TELEPHONE LINE
- PRECAST WALL
- CABLE TELEVISION LINE
- 60" STORM DRAIN MAIN (CITY)
- CURB AND GUTTER
- MONUMENT
- ELECTRIC PULLBOX
- GAS METER
- TRANSFORMER
- PG&E VAULT
- P.U.E. PUBLIC UTILITY EASEMENT
- S.D.E. STORM DRAIN EASEMENT
- DROP INLET
- STORM DRAIN MANHOLE
- SANITARY SEWER MANHOLE
- SANITARY SEWER CLEANOUT
- ELECTROLIER
- STREETLIGHT
- STREET LIGHT BOX
- CABLE BOX
- TELEPHONE BOX
- TELEPHONE MANHOLE
- SIGN (SINGLE POLE)
- JOINT UTILITY POLE
- WATER VALVE/AIR RELIEF VALVE
- WATER METER
- FIRE HYDRANT
- BACK FLOW PREVENTOR
- BACK FLOW CONNECTION
- ELECTRICAL BOX
- UTILITY BOX (GENERAL)
- CATCH BASIN
- WIRE CLEARANCE EASEMENT

Tree No.	Tree Name	Trunk Diameter (in.)	Canopy Height (ft)	Canopy Spread (ft)	Health	Structural Integrity	Overall Condition	Protected Tree	Preserve or Remove	Notes
1	Chinese Elm (Ulmus parvifolia)	17	40	45	4	3	Poor	Yes	Remove	Poor Condition / Sidewalk Const.
2	Chinese Elm	18	40	40	4	3	Poor	Yes	Remove	Poor Condition / Bio-Retention Construction
3	Canary Island Pine (Pinus canariensis)	16	75	30	1	2	Good	Yes	Remove	Roadway Const.
4	Canary Island Pine	15	75	30	1	2	Good	Yes	Remove	Roadway Const.
5	Canary Island Pine	12	75	25	1	2	Good	Yes	Remove	Bio-Retention/ Berm Removal
6	Canary Island Pine	22	75	30	1	2	Good	Yes	Remove	Berm Removal/ Residence Const.
7	Canary Island Pine	13	75	30	1	2	Good	Yes	Remove	Berm Removal/ Residence Const.
8	Canary Island Pine	13	75	30	1	2	Good	Yes	Remove	Berm Removal/ Residence Const.
9	Canary Island Pine	12	75	20	1	3	Good	Yes	Remove	Berm Removal/ Residence Const.
10	Chinese Elm	17	35	45	3	3	Poor	Yes	Remove	Poor Condition / Residence Const./ Berm Removal
11	Canary Island Pine	13	75	20	1	2	Good	Yes	Remove	Hardscape Const./ Berm Removal/ Residence Const.
12	Canary Island Pine	10	70	15	1	2	Good	No	Remove	Sidewalk Const./ Berm Removal
13	Canary Island Pine	6	15	10	3	3	Poor	No	Remove	Sidewalk Const./ Berm Removal
14	Canary Island Pine	17	75	25	1	2	Good	Yes	Remove	Sidewalk Const./ Berm Removal
15	Canary Island Pine	14	75	25	1	2	Good	Yes	Remove	Sidewalk Const./ Berm Removal
16	Canary Island Pine	19	75	30	1	2	Good	Yes	Remove	Bio-Retention/ Berm Removal/ Sidewalk Const.
17	Carob (Ceratonia siliqua)	14	20	30	1	3	Good	Yes	Remove	Sidewalk Const.
18	Carob	15	30	30	1	3	Good	Yes	Remove	Sidewalk Const./ Berm Removal
19	Canary Island Pine	22	80	35	1	3	Good	Yes	Remove	Sidewalk Const./ Berm Removal
20	Canary Island Pine	18	70	25	1	2	Good	Yes	Remove	Sidewalk Const./ Berm Removal
21	Canary Island Pine	12	60	25	1	2	Good	Yes	Remove	Sidewalk Const./ Berm Removal
22	Canary Island Pine	18	70	30	1	2	Good	Yes	Remove	Sidewalk Const./ Berm Removal
23	Canary Island Pine	12	70	20	1	2	Good	Yes	Remove	Sidewalk Const./ Berm Removal
24	Canary Island Pine	14	60	25	1	2	Good	Yes	Remove	Sidewalk Const./ Berm Removal
25	Canary Island Pine	17	60	25	1	2	Good	Yes	Remove	Sidewalk Const./ Berm Removal
26	Canary Island Pine	15	50	25	1	3	Good	Yes	Remove	Sidewalk Const./ Berm Removal
27	Carob	21	35	45	1	3	Extremely Poor	Yes	Remove	Sidewalk Const./ Berm Removal
28	Chinese Elm	17	40	35	5	5	Extremely Poor	Yes	Remove	Poor Condition / Roadway Const.
29	Chinese Elm	16	30	35	4	3	Poor	Yes	Remove	Poor Condition / Roadway Const.
30	Deodar Cedar	10	60	20	1	1	Excellent	No	Preserve	Airspade to Locate Roots Prior to Construction, with Arborist Present, to Determine if Tree can be Saved
31	Japanese Privet (Ligustrum japonicum)	5 (x4)	25	20	2	3	Fair	No	Remove	Pathway / Residence Const.
32	Camphor (Cinnamomi)	3	10	6	4	3	Poor	No	Remove	Poor Condition / Residence Const.
33	Chinese Elm	16	35	40	4	3	Poor	Yes	Remove	Residence Const.
34	Evergreen Pear (Pyrus kawakami)	7	15	20	2	1	No	Remove	Remove	Roadway Const.
35	Evergreen Pear	12	15	30	2	1	Fair	Yes	Remove	Alleyway Const.
36	Evergreen Pear	12	15	30	2	1	Fair	Yes	Remove	Alleyway Const.
37	Evergreen Pear	6	10	20	2	1	Fair	No	Remove	Alleyway Const.
38	Chinese Elm	19	35	40	4	1	Very Poor	Yes	Remove	Poor Condition / Residence Const.
39	Chinese Elm	20	35	60	3	1	Poor	Yes	Remove	Residence Const.
40	Camphor	15	30	35	3	2	Fair	Yes	Remove	Residence Const.
41	Camphor	17	30	35	1	2	Good	Yes	Remove	Fence Const./ Grading
42	Camphor	13	30	30	2	1	Fair	Yes	Remove	Fence Const./ Grading
43	Camphor	15	35	35	2	1	Fair	Yes	Remove	Fence Const./ Grading
44	Shamel Ash (Fraxinus uhdei)	10	30	25	4	3	Poor	No	Preserve	
45	Shamel Ash	14	45	35	4	3	Poor	Yes	Preserve	
46	Lombardy Poplar (Populus nigra 'Italica')	30	80	15	2	3	Fair	Yes	Preserve	
47	Coast Redwood (Sequoia sempervirens)	27	90	30	1	3	Good	Yes	Preserve	
48	Coast Redwood	42	90	30	1	3	Good	Yes	Preserve	
49	Coast Redwood	23	90	25	1	2	Good	Yes	Preserve	
50	Coast Redwood	35	90	30	1	2	Good	Yes	Preserve	
51	Coast Redwood	45	75	30	4	2	Poor	Yes	Remove	Poor Condition
52	Japanese Privet	10/8/6	40	40	1	4	Fair	No	Preserve	
53	Coast Redwood	24/18 (E)	90	30	1	3	Good	Yes	Preserve	

TREE LEGEND

- EXISTING TREE TO REMAIN
- EXISTING TREE TO BE REMOVED
- PROTECTED TREE TO BE REMOVED
- PROTECTED TREE TO REMAIN

EXISTING CONDITIONS AND TREE PRESERVATION PLAN


1122-1134 ASTER AVENUE
CLASSICS AT ASTER
IN SUNNYVALE, CALIFORNIA



BKF 100+ YEARS
ENGINEERS, SURVEYORS, PLANNERS
1730 N First Street, Ste. 600
San Jose, CA 95112
408.467.9100, 408.467.9199

JOB NO. 20146073
DATE 10/13/2016



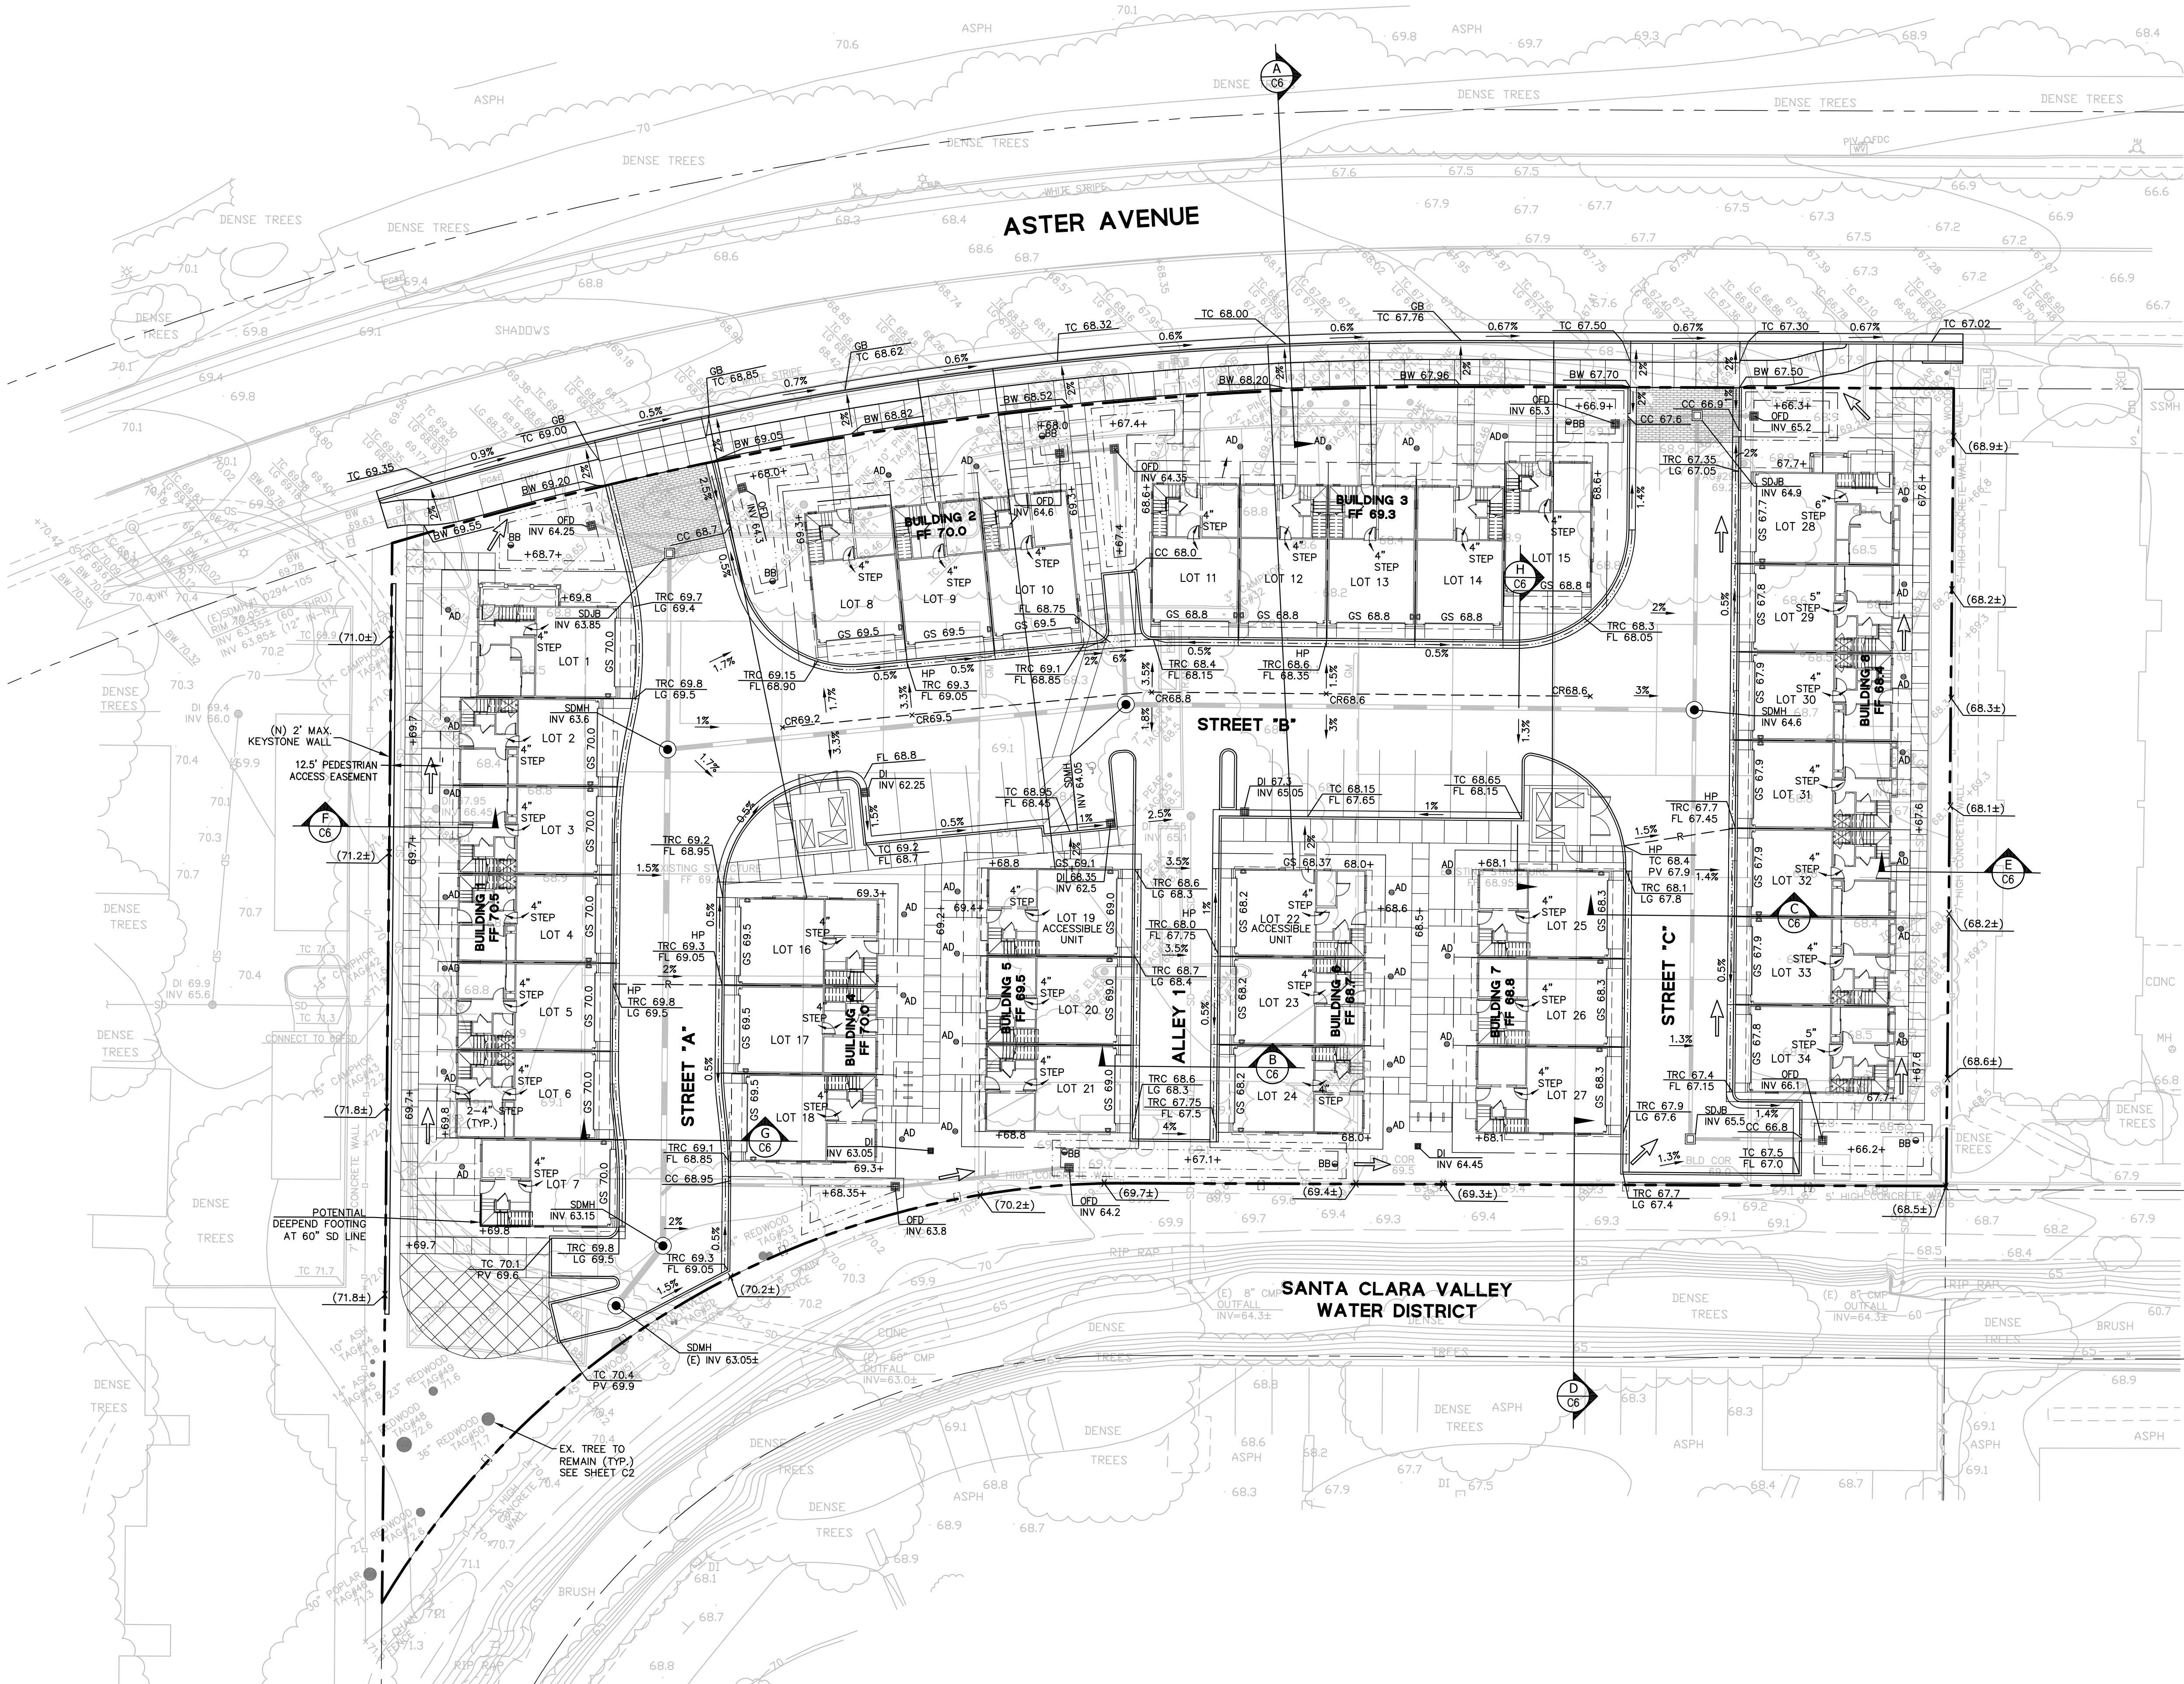

LEGEND


PROPERTY LINE	---
LOT LINE	- - -
CURB AND GUTTER	=====
FLARED CURB & GUTTER	=====
VERTICAL CURB	=====
VALLEY GUTTER	=====
BIORETENTION BASIN	=====
OVERLAND RELEASE	====>
AREA DRAIN	⊙ AD
OVER FLOW DRAIN	⊙ OFD
STORM DRAIN MANHOLE	⊙ SDMH
STORM DRAIN CURB INLET	⊙ CB/DI
BUBBLER BOX	⊙ BB
STORM DRAIN JUNCTION BOX	⊙ JB

ABBREVIATIONS

SYMBOL	DESCRIPTION
AC	HVAC UNIT
AD	AREA DRAIN
BB	BUBBLER BOX
BW	BACK OF WALK
B/W	BOTTOM OF WALL
CB	CATCH BASIN
CC	CURB CUT (CURB OPENING)
CR	CROWN
CSV	CITY OF SUNNYVALE
DET	DETAIL
DIP	DUCTILE IRON PIPE
DWY	DRIVEWAY
(E)	EXISTING
FC	FLUSH CURB
FF	FINISH FLOOR
FG	FINISH GRADE
FL	FLOW LINE
GB	GRADE BREAK
GS	GARAGE SLAB
HP	HIGH POINT
JB	JUNCTION BOX
LG	LIP OF GUTTER
LP	LOW POINT
MH	MANHOLE
MIN	MINIMUM
(N)	NEW
N.T.S.	NOT TO SCALE
OFD	OVER FLOW DRAIN
PV	PAVEMENT
SD	STORM DRAIN
STD	STANDARD
TC	TOP OF CURB
TW	TOP OF WALL
TRC	TOP OF FLARED CURB
TYP	TYPICAL

BENCHMARK

CITY OF SUNNYVALE BENCHMARK #82: BRASS DISC IN TOP OF CURB NEXT TO CATCH BASIN AT THE SOUTHEAST CURB RETURN, INTERSECTION OF REED AVENUE AND TIMBERPINE AVENUE. NAVD 1988 ELEV 67.45'

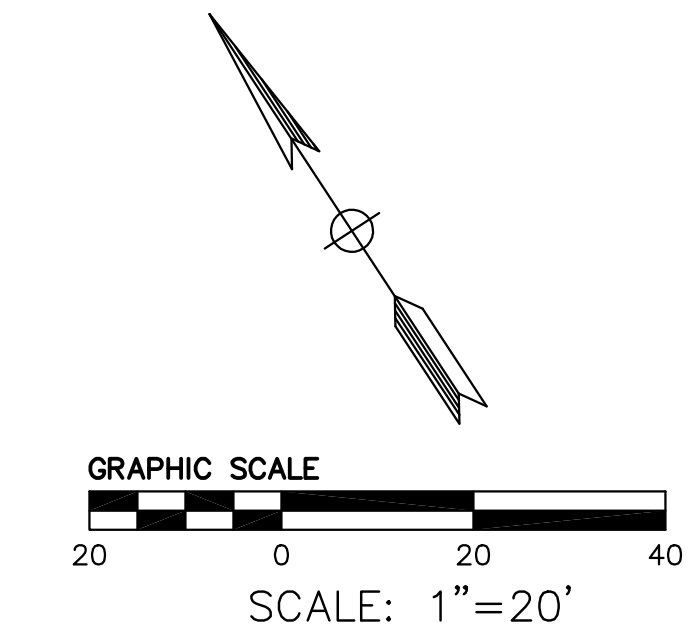


PRELIMINARY GRADING & DRAINAGE PLAN

1122-1134 ASTER AVENUE
CLASSICS AT ASTER
IN SUNNYVALE, CALIFORNIA



BKF100+
YEARS
ENGINEERS . SURVEYORS . PLANNERS
1730 N First Street, Ste. 600
San Jose, CA 95112
408.467.9100, 408.467.9199

JOB NO. 20146073
DATE 10/13/2016

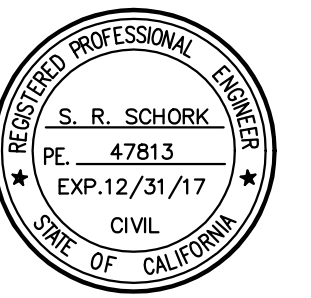

C3

LEGEND


PROPERTY LINE	---
LOT LINE	- - -
(E) EASEMENT TO REMAIN	- - - - -
(N) PUBLIC ACCESS EASEMENT	- - - - -
CURB AND GUTTER	=====
FLARED CURB & GUTTER	=====
VERTICAL CURB	=====
SANITARY LINE	SS
STORM DRAIN LINE (TREATED)	SD
STORM DRAIN LINE (UNTREATED)	SD
(E) 60" SD (PUBLIC)	SD
DOMESTIC WATER LINE	W
FIRE WATER LINE	FW
JOINT TRENCH	JT
AREA DRAIN	AD
BIORETENTION BASIN	OFD
OVER FLOW DRAIN	OFD
SANITARY SEWER MANHOLE	SSMH
SANITARY SEWER CLEANOUT	SSCO
STORM DRAIN MANHOLE	SDMH
STORM DRAIN CLEAN OUT	SDCO
BUBBLER BOX	BB
STORM DRAIN CATCH BASIN	CB
STORM DRAIN JUNCTION BOX	JB
FIRE HYDRANT	FH
WATER VALVE	WV
SUBSURFACE TRANSFORMER	ST
IRRIGATION BACKFLOW PREVENTER	IRRP
REDUCED PRESSURE ASSEMBLY	RPA
WATER METER	WM
IRRIGATION WATER METER	IRWM

GENERAL UTILITY NOTES:

- ALL PUBLIC WATER METERS ARE TO BE RADIO-READ TYPE.
- ALL EXISTING UTILITY SERVICES WILL BE ABANDONED IN ACCORDANCE W/CITY'S STANDARD ABANDONMENT NOTES.
- THE PROJECT IS A R3 OCCUPANCY, FEE SIMPLE LOTS, AND SPRINKLER SYSTEM IS 13d. THEREFORE, THE FIRE AND DOMESTIC LATERALS ARE COMBINED AND FIRE HYDRANT CONNECTS TO THE MAIN WATER SYSTEM.
- REMOVE AND REPLACE EXISTING HYDRANT BARREL TO CITY STANDARD CLOW-RICH 865. ON-SITE HYDRANTS SHALL BE CLOW-RICH 865.
- THE WATER METERS SHALL BE A COMPOUND METER.
- DRY UTILITY LINES AND STRUCTURES ARE SHOWN SCHEMATICALLY. FINAL LOCATIONS TO BE DETERMINED AT THE CONSTRUCTION PERMIT PHASE.

BENCHMARK

CITY OF SUNNYVALE BENCHMARK #82: BRASS DISC IN TOP OF CURB NEXT TO CATCH BASIN AT THE SOUTHEAST CURB RETURN, INTERSECTION OF REED AVENUE AND TIMBERPINE AVENUE. NAVD 1988 ELEV 67.45'

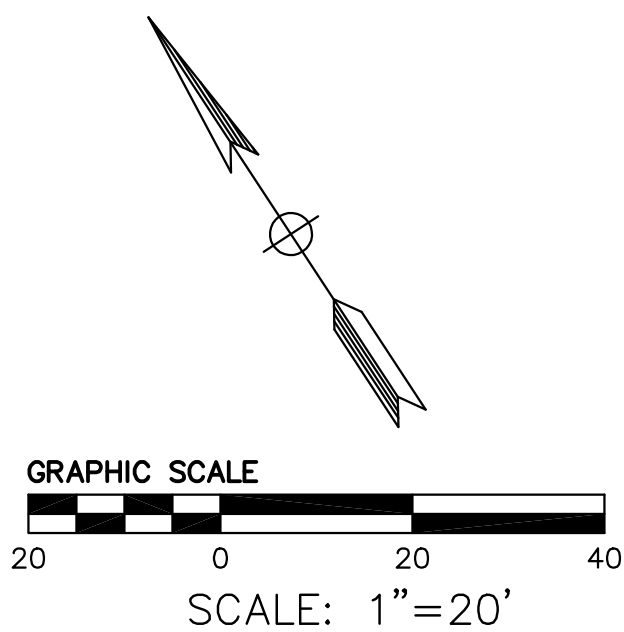

PRELIMINARY UTILITY PLAN


1122-1134 ASTER AVENUE
CLASSICS AT ASTER

IN SUNNYVALE, CALIFORNIA




BKF 100+ YEARS
ENGINEERS . SURVEYORS . PLANNERS
1730 N First Street, Ste. 600
San Jose, CA 95112
408.467.9100, 408.467.9199

JOB NO. 20146073
DATE 10/13/2016

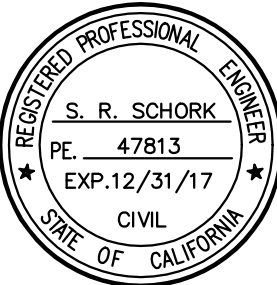

C4


1122-1134 ASTER AVENUE
CLASSICS AT ASTER
IN SUNNYVALE, CALIFORNIA

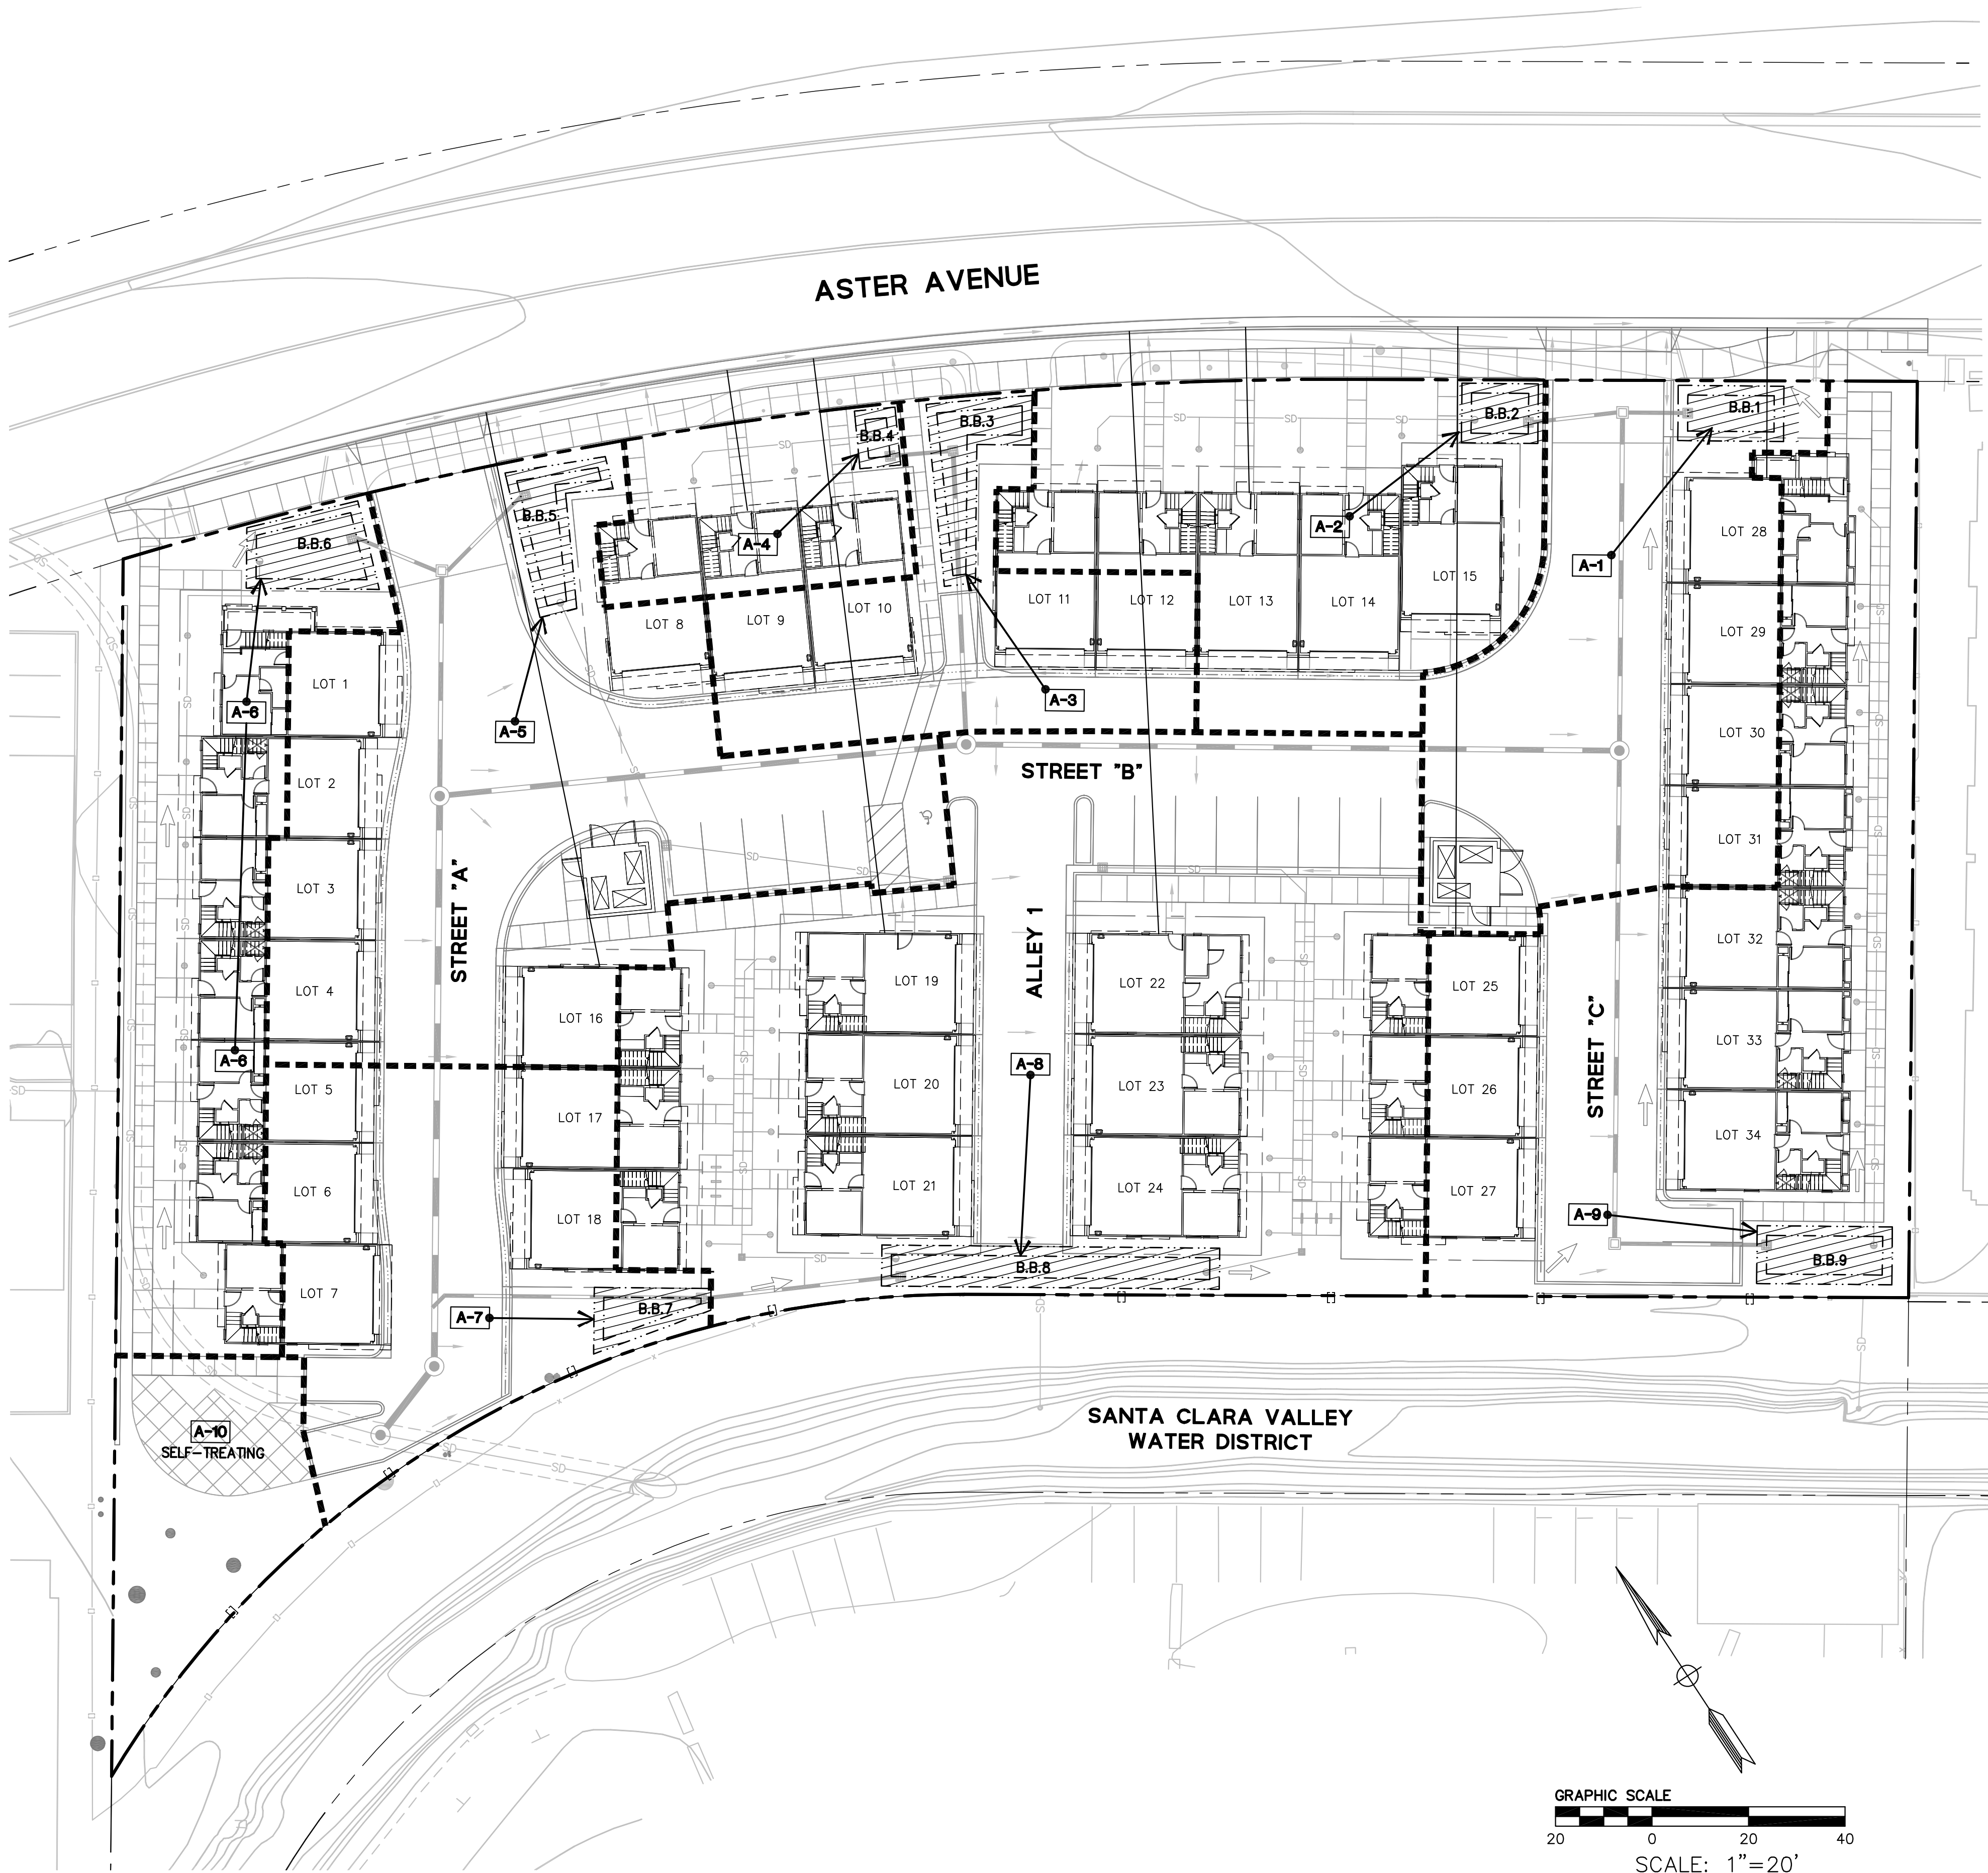

TREATMENT CONTROL MEASURE SUMMARY TABLE									
DRAINAGE AREAS	DRAINAGE AREA SIZE (SQ. FT.)	PERVIOUS SURFACE (SQ. FT.)	TYPE OF PERVIOUS SURFACE	IMPERVIOUS SURFACE (SQ. FT.)	TYPE OF IMPERVIOUS SURFACE	WATER QUANTITY (FLOW AND/OR VOLUME GENERATED)		TREATMENT CONTROLS	CONFORMS TO SIZE STANDARD?
						REQUIRED (SF)	PROVIDED (SF)		
A-1	6539	654	LANDSCAPE	5885	ROOF AC PAVING CONCRETE	190	190	B.B.1 BIORETENTION BASIN 1	YES
A-2	6375	2550	LANDSCAPE	3825	ROOF AC PAVING CONCRETE	175	175	B.B.2 BIORETENTION BASIN 2	YES
A-3	4152	831	LANDSCAPE	3321	ROOF AC PAVING CONCRETE	125	125	B.B.3 BIORETENTION BASIN 3	YES
A-4	2141	429	LANDSCAPE	1712	ROOF AC PAVING CONCRETE	60	60	B.B.4 BIORETENTION BASIN 4	YES
A-5	10895	1090	LANDSCAPE	9805	ROOF AC PAVING CONCRETE	320	320	B.B.5 BIORETENTION BASIN 5	YES
A-6	6100	1220	LANDSCAPE	4880	ROOF AC PAVING CONCRETE	180	180	B.B.1 BIORETENTION BASIN 1	YES
A-7	5512	551	LANDSCAPE	4961	ROOF AC PAVING CONCRETE	165	165	B.B.2 BIORETENTION BASIN 2	YES
A-8	17688	3538	LANDSCAPE	14150	ROOF AC PAVING CONCRETE	520	520	B.B.3 BIORETENTION BASIN 3	YES
A-9	10630	1063	LANDSCAPE	9567	AC PAVING CONCRETE	315	315	B.B.4 BIORETENTION BASIN 4	YES
A-10	5097	-	LANDSCAPE	-	-	-	-	SELF-TREATING	-

LEGEND

- PROPERTY LINE
- LOT LINE
- TREATED STORM DRAIN LINE
- UNTREATED STORM DRAIN LINE
- DRAINAGE AREA BOUNDARY
- TREATMENT AREA
- STORM DRAIN MANHOLE
- OVER FLOW DRAIN
- STORM DRAIN CATCH BASIN
- AREA DRAIN
- JUNCTION BOX
- BUBBLER BOX
- DRAINAGE SLOPE
- BIORETENTION SWALE/BASIN
- DIRECTION OF RUNOFF

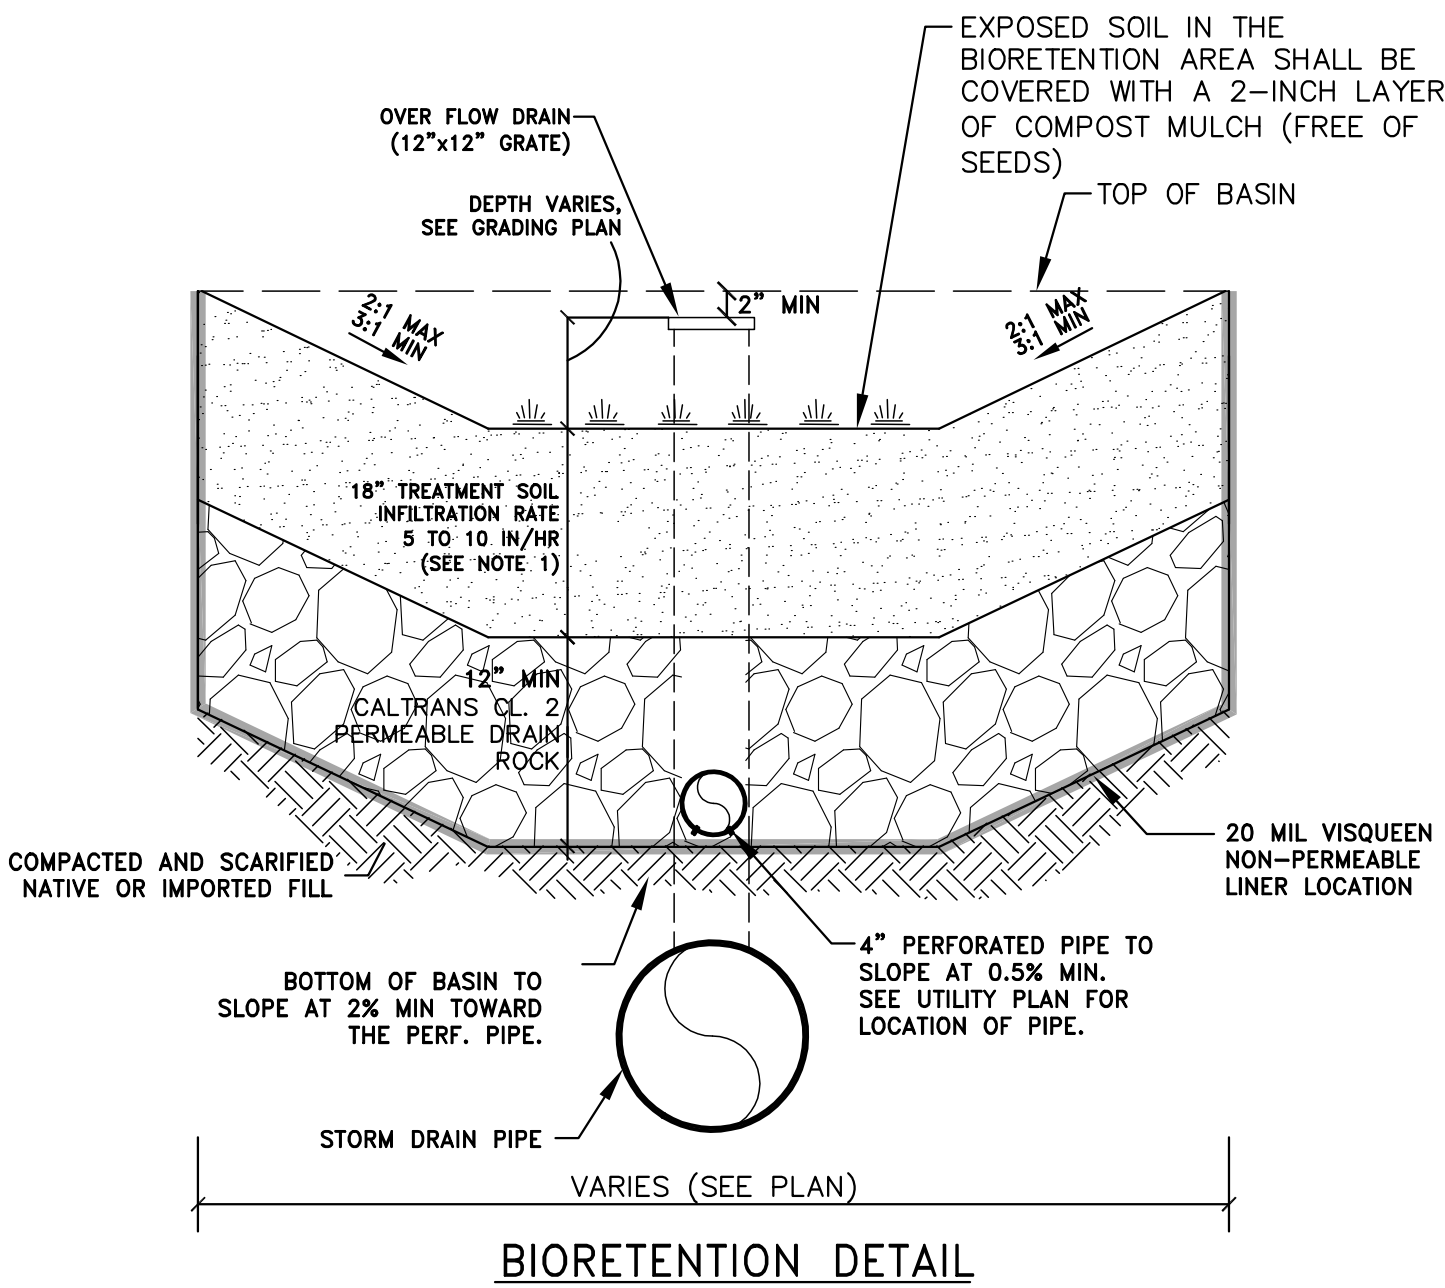

NOTE:
1. FOR TREATMENT SOIL SPECIFICATION, SEE APPENDIX C IN SCVURPPP C3 STORMWATER HANDBOOK DATED APRIL 2012.
2. BACKFILL BIORETENTION ONLY WITH PERMEABLE PLANTING MATERIAL AND DRAIN ROCK AS SPECIFIED IN THIS DETAIL. ABSOLUTELY NO NATIVE MATERIAL SHALL BE USED FOR BACKFILL. CONTRACTOR MUST COORDINATE WITH CIVIL ENGINEER PRIOR TO CONSTRUCTION.


PRELIMINARY STORMWATER MANAGEMENT PLAN

1122-1134 ASTER AVENUE
CLASSICS AT ASTER
IN SUNNYVALE, CALIFORNIA




BKF 100+ YEARS
ENGINEERS · SURVEYORS · PLANNERS
1730 N First Street, Ste. 600
San Jose, CA 95112
408.467.9100, 408.467.9199


JOB NO. 20146073
DATE 10/13/2016

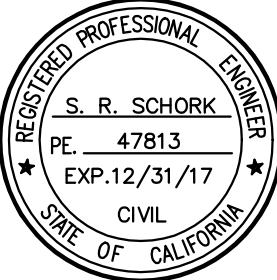


C5

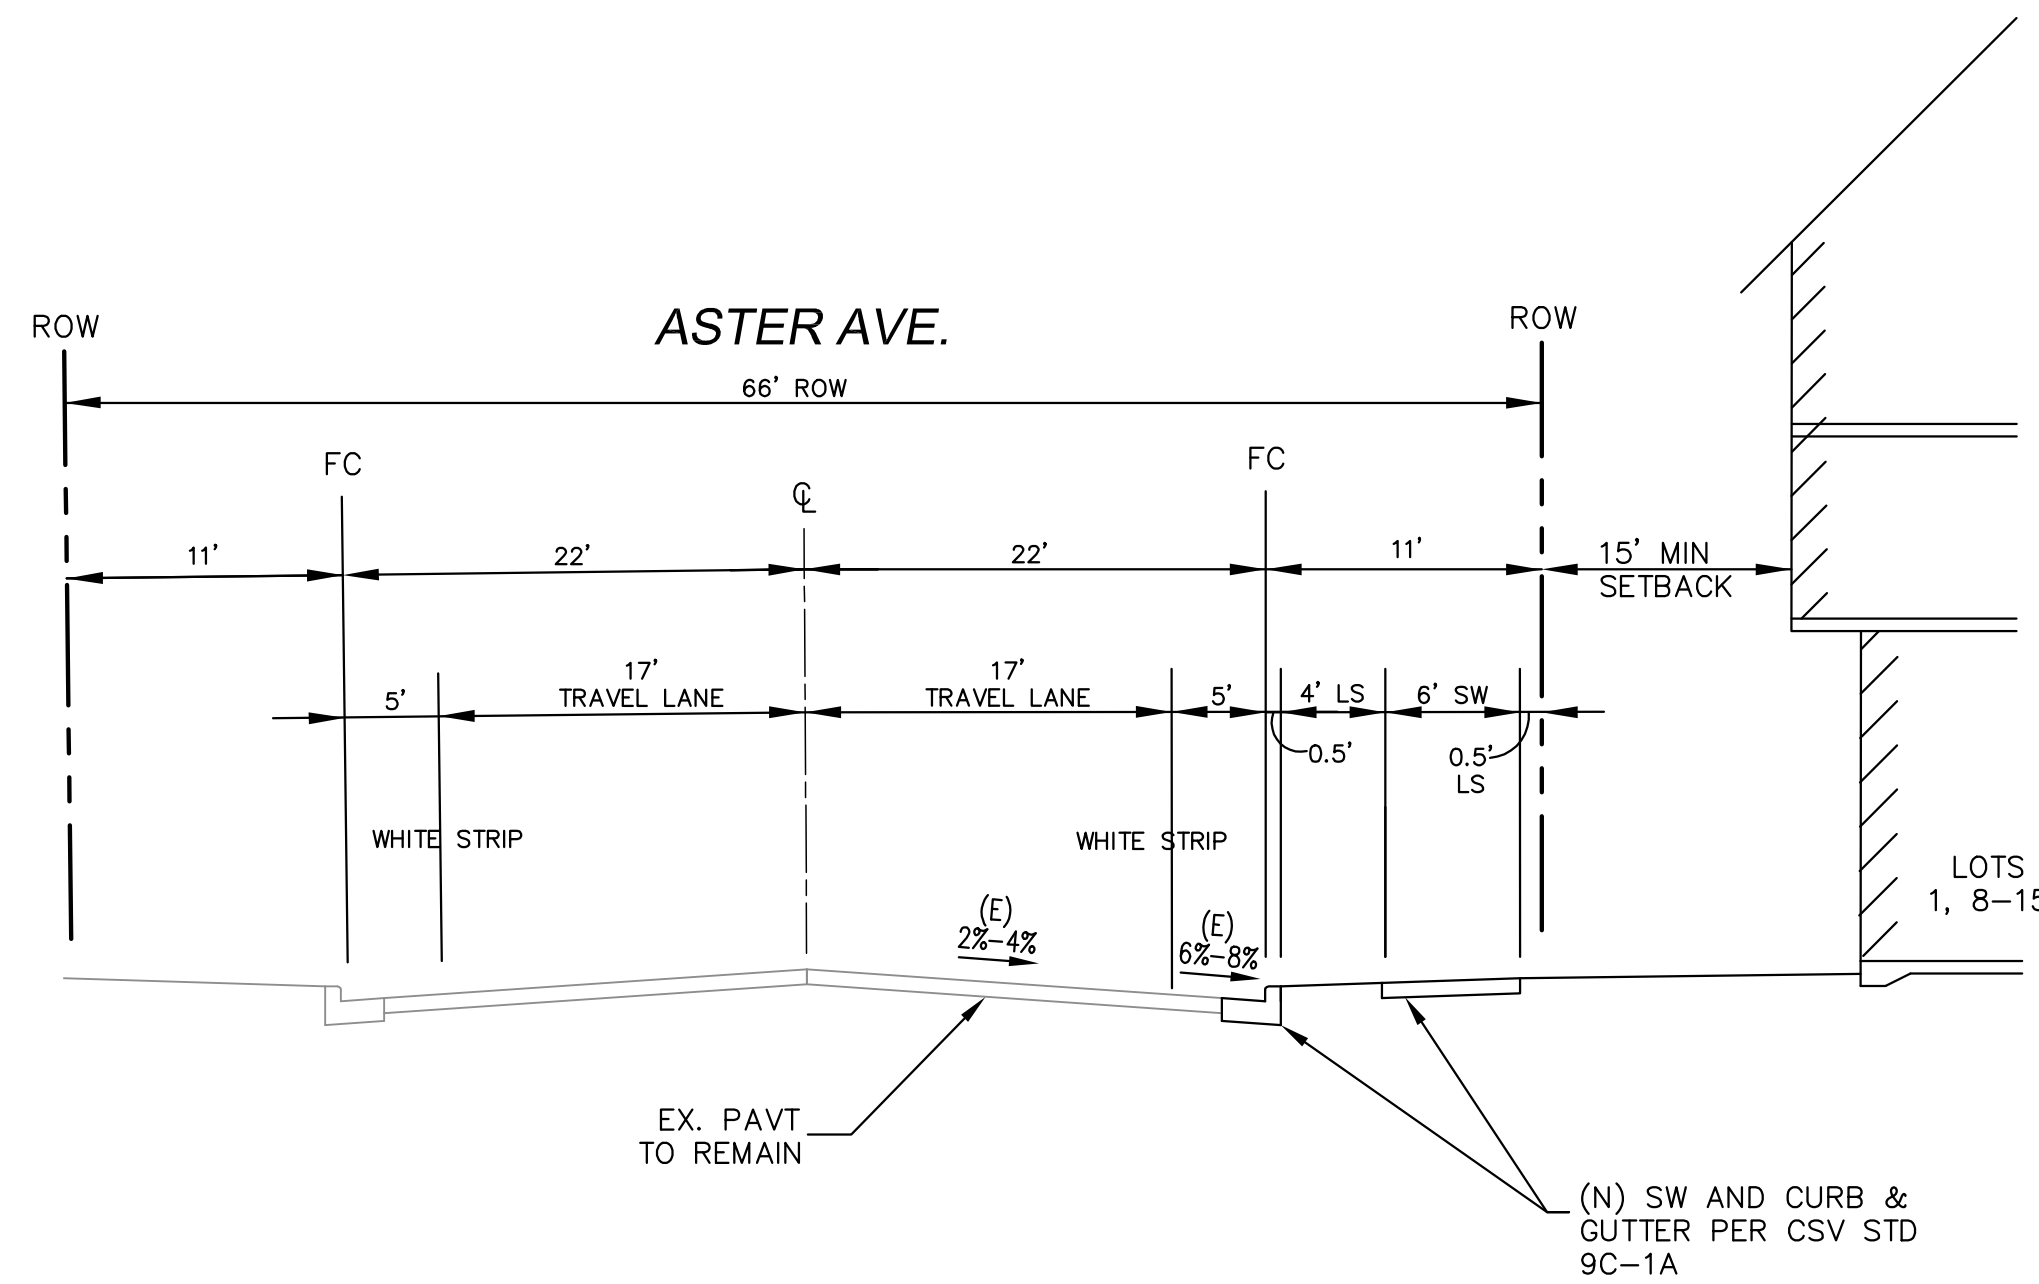


ASTER AVE. TYPICAL STREET
SECTION A-A
N.T.S.

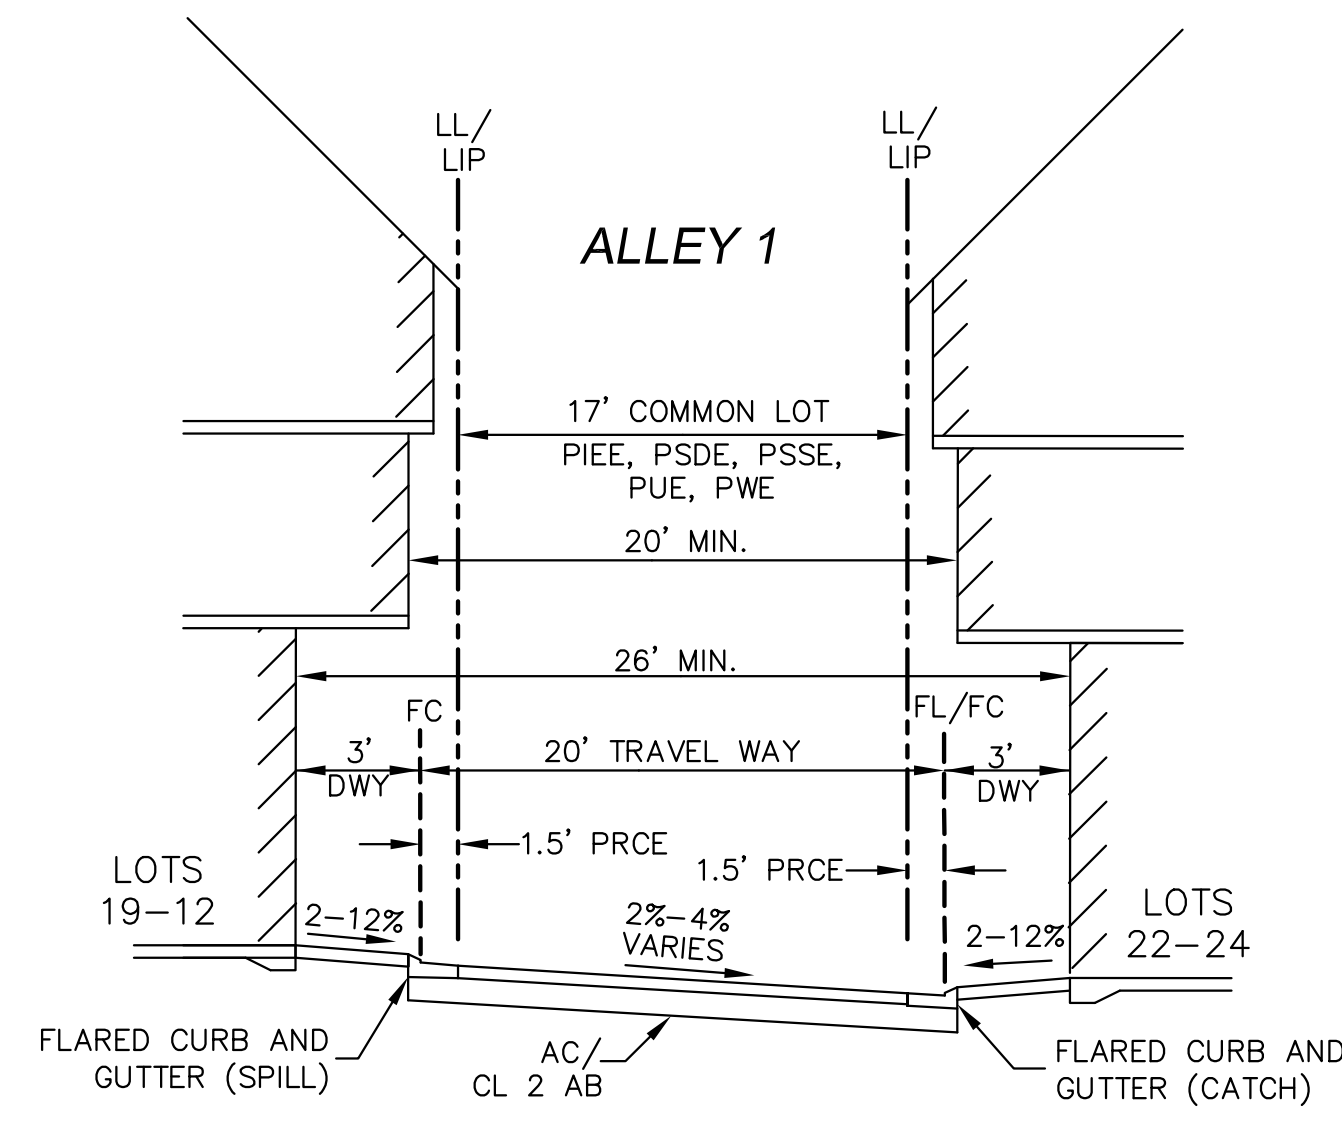


PRIVATE ALLEY 1 SECTION B-B
N.T.S.

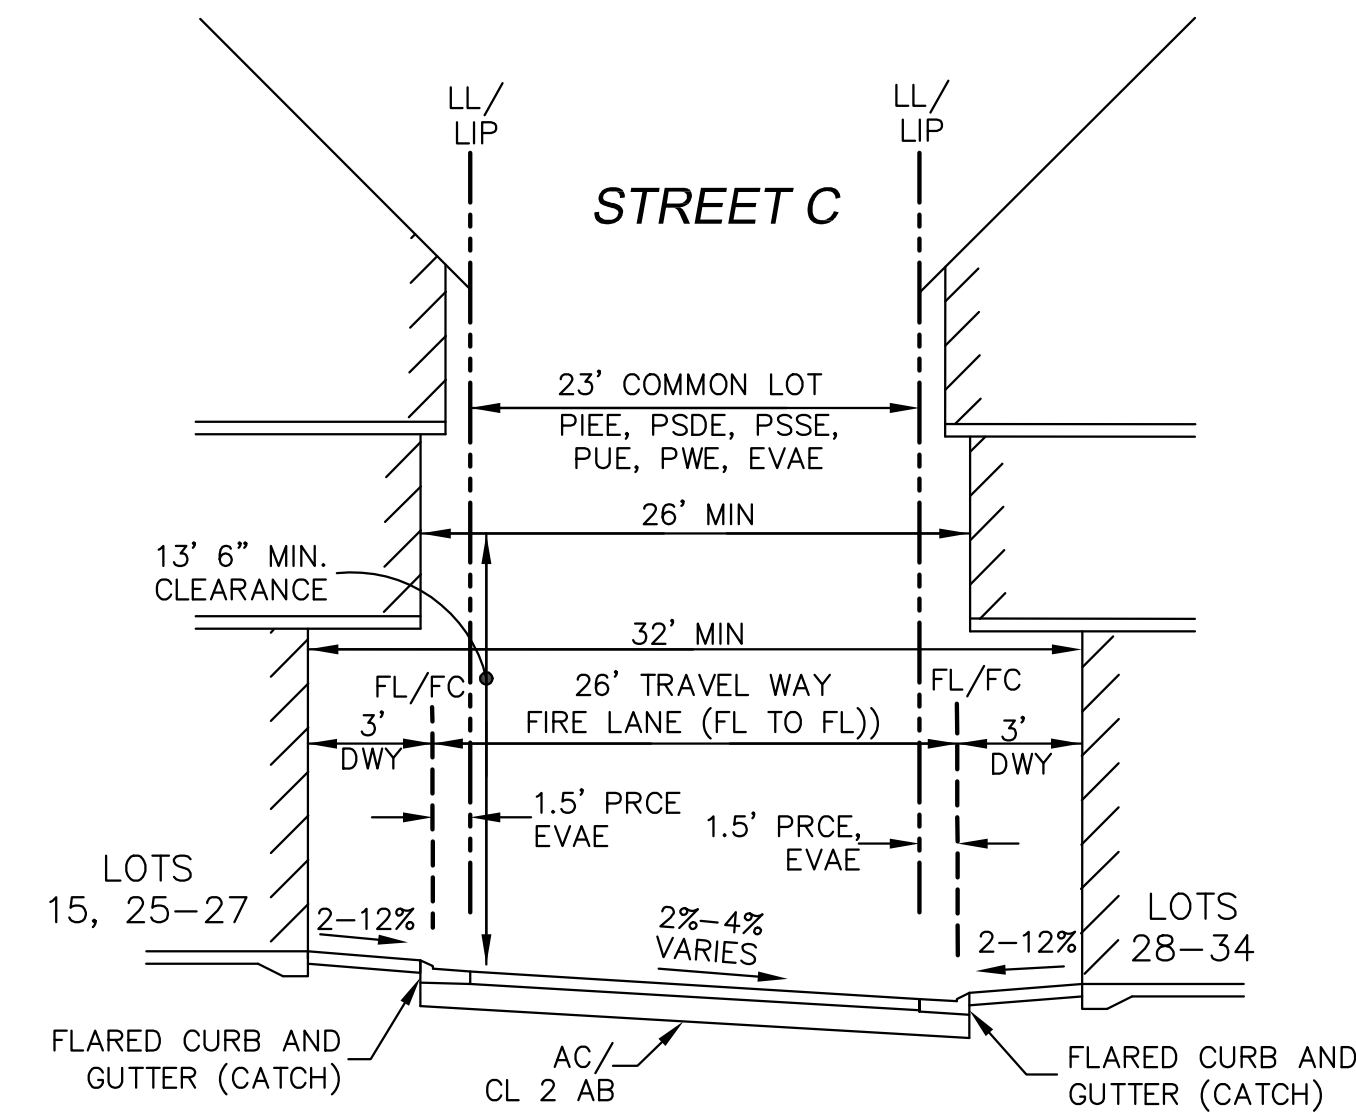


PRIVATE STREET "C" SECTION C-C
N.T.S.

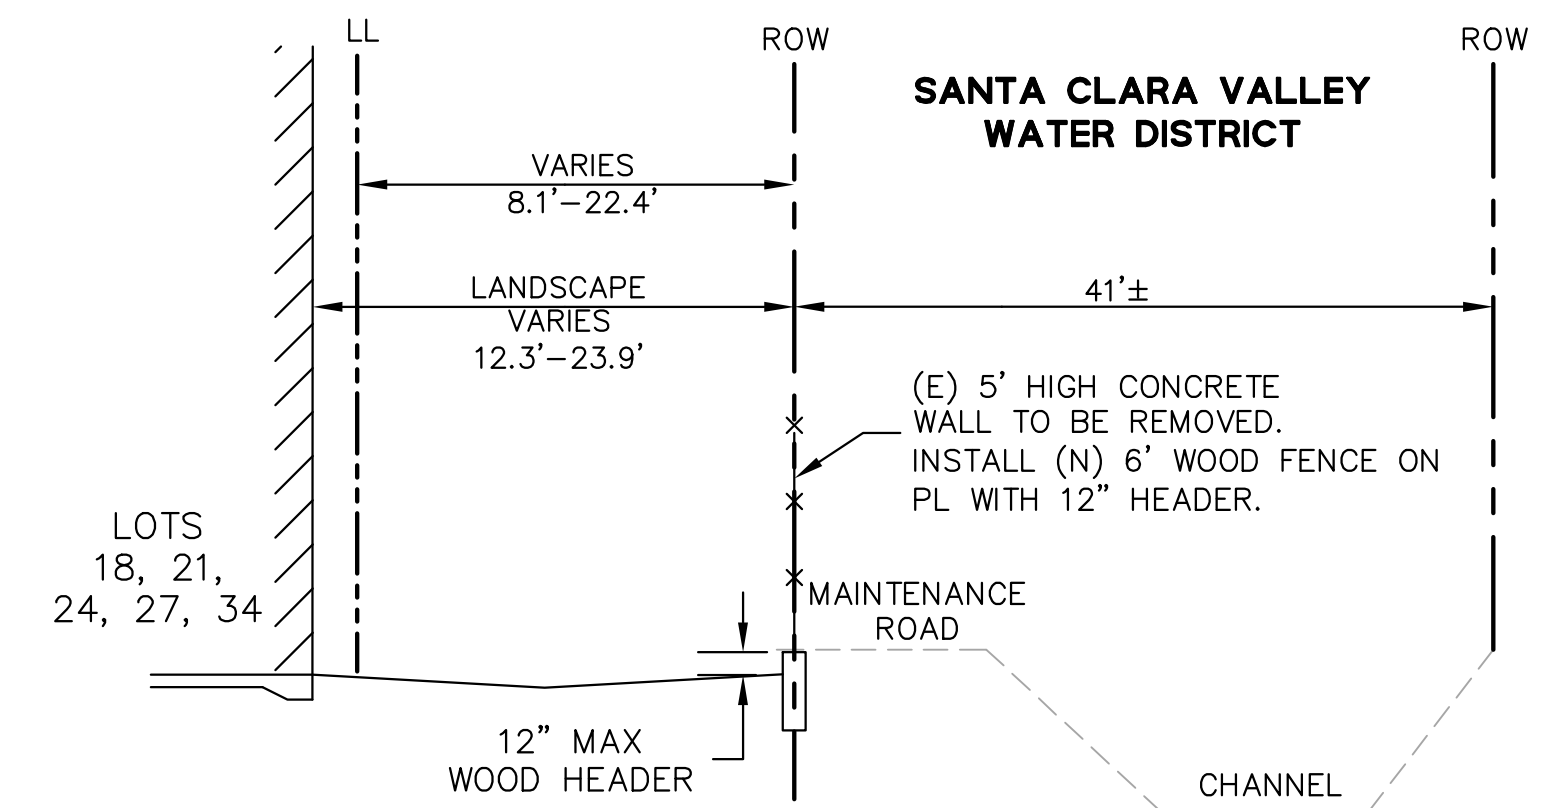


SOUTHERLY PROPERTY LINE
SECTION D-D
N.T.S.

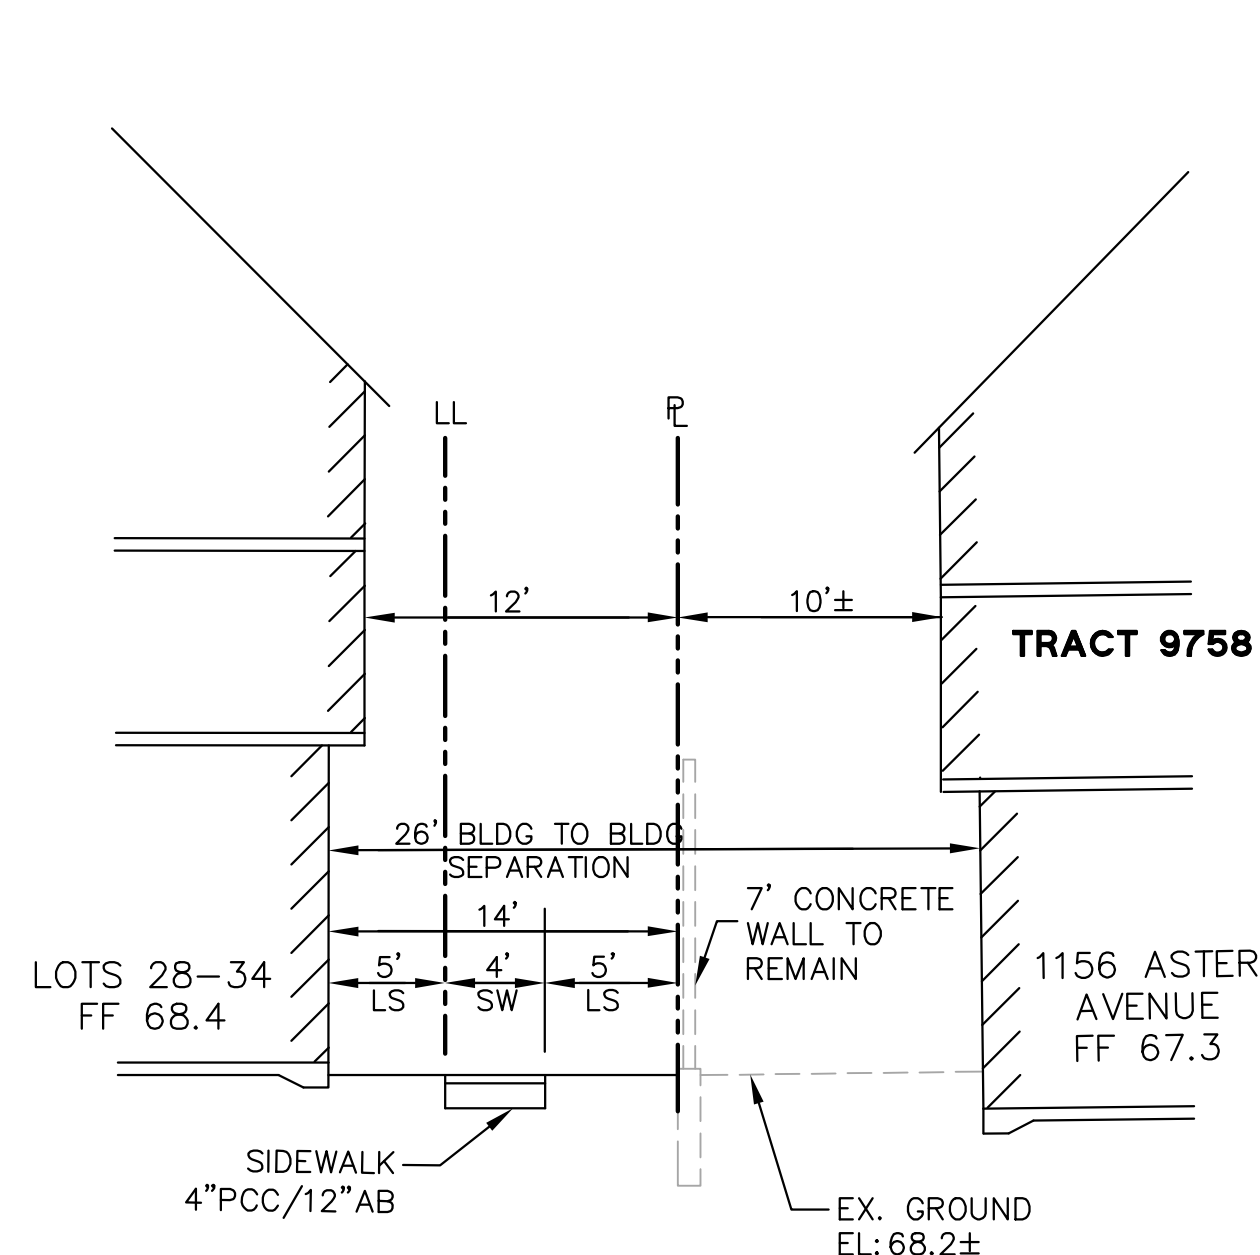


EASTERLY PROPERTY LINE
SECTION E-E
N.T.S.

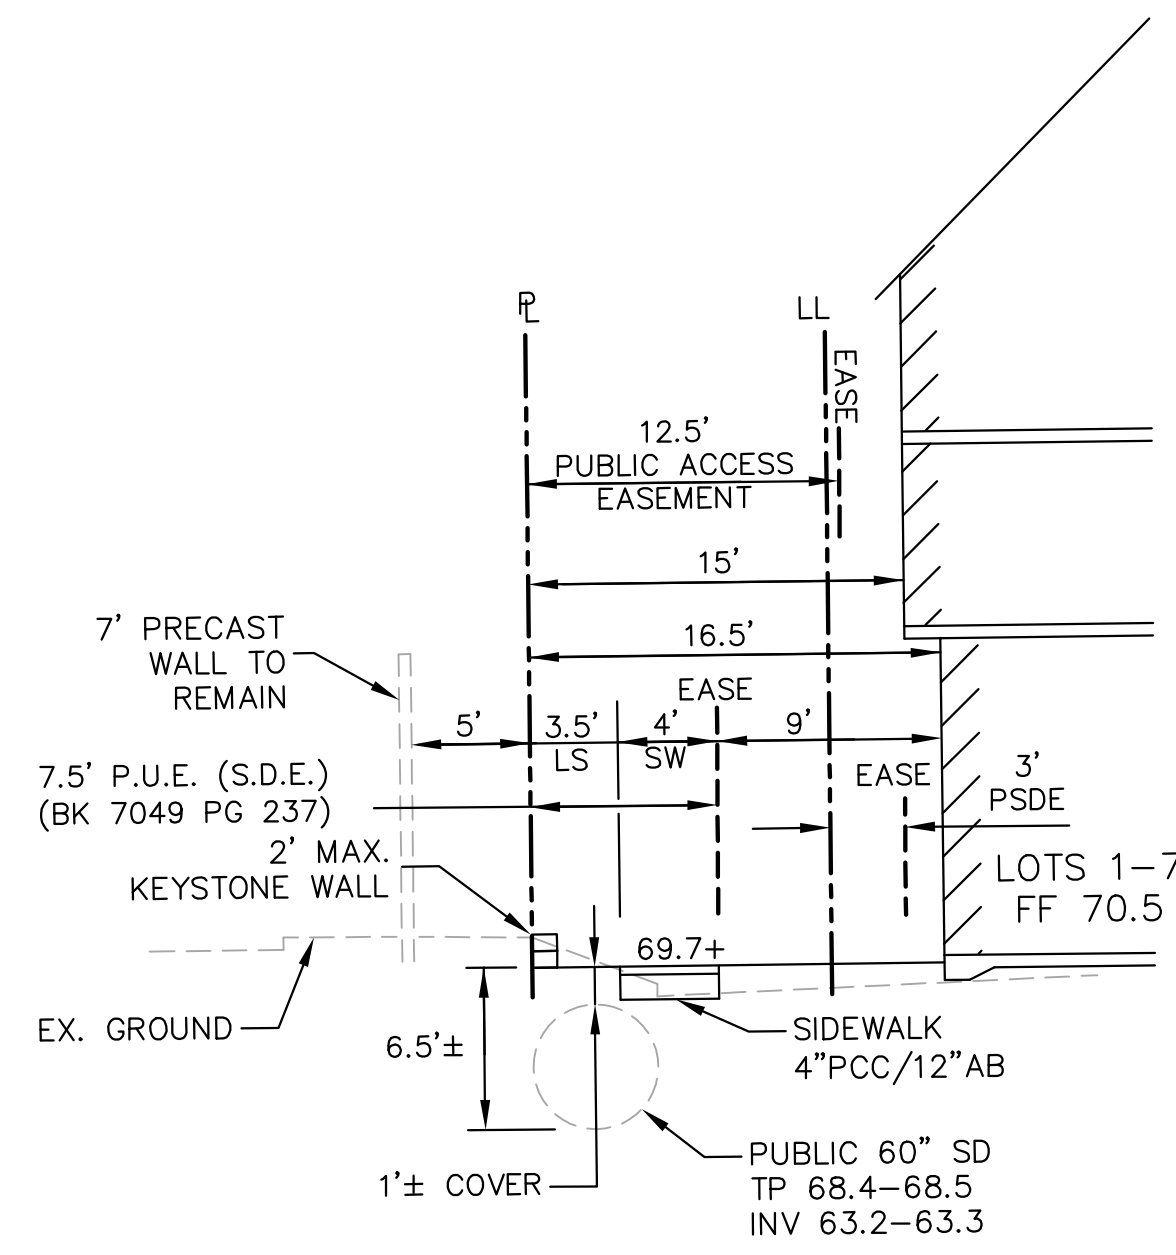

WESTERLY PROPERTY LINE
SECTION F-F
N.T.S.

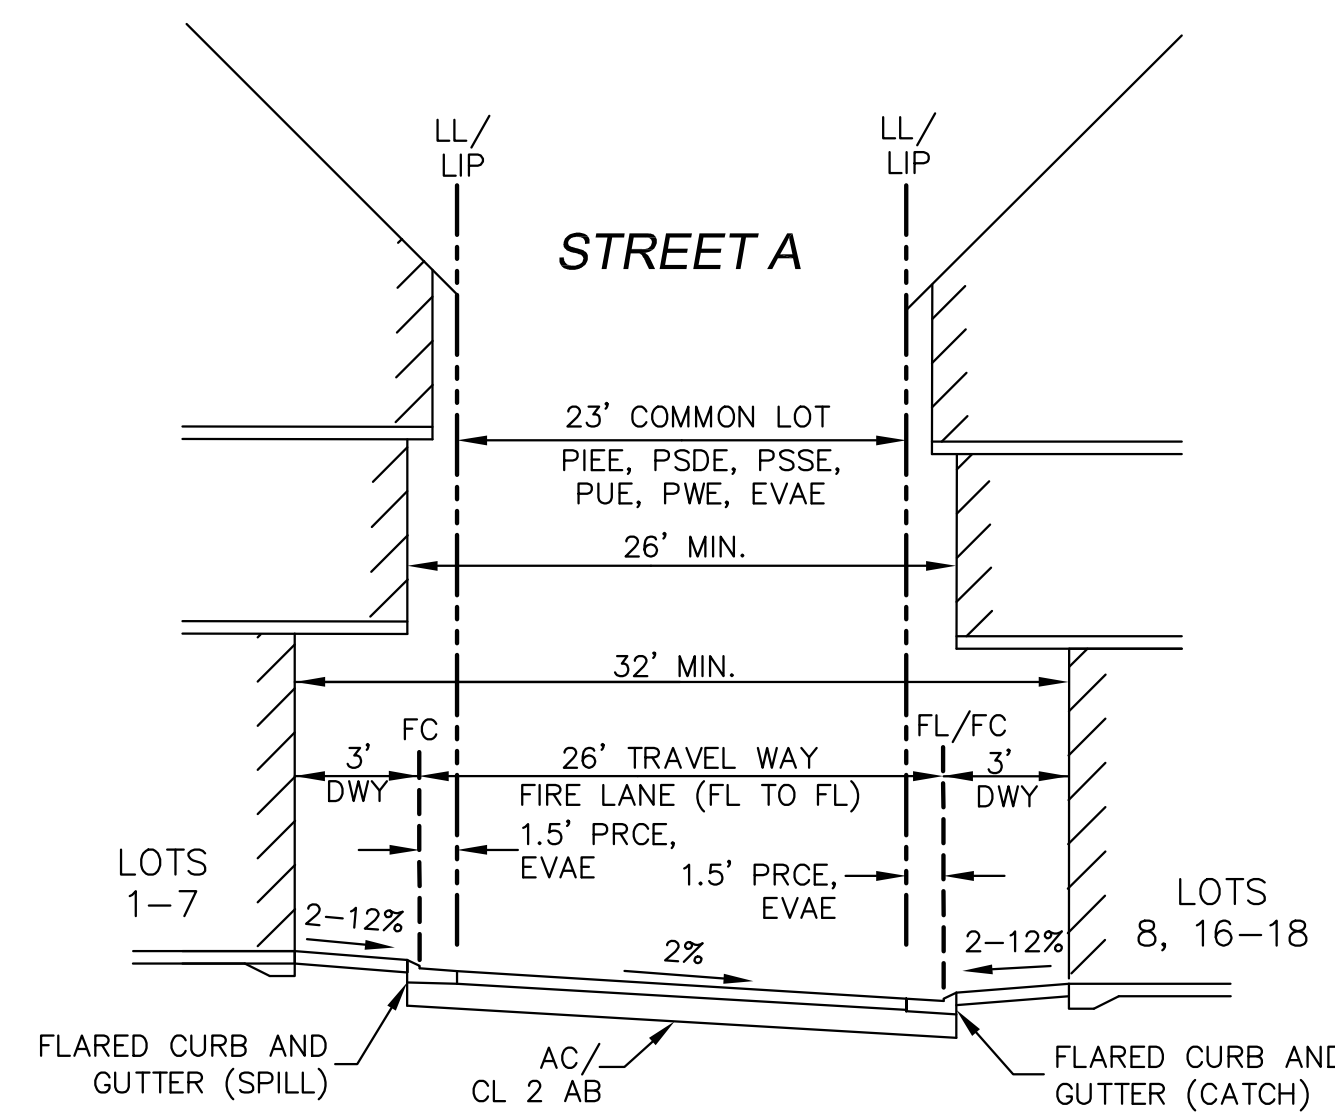

PRIVATE STREET "B" SECTION G-G
N.T.S.

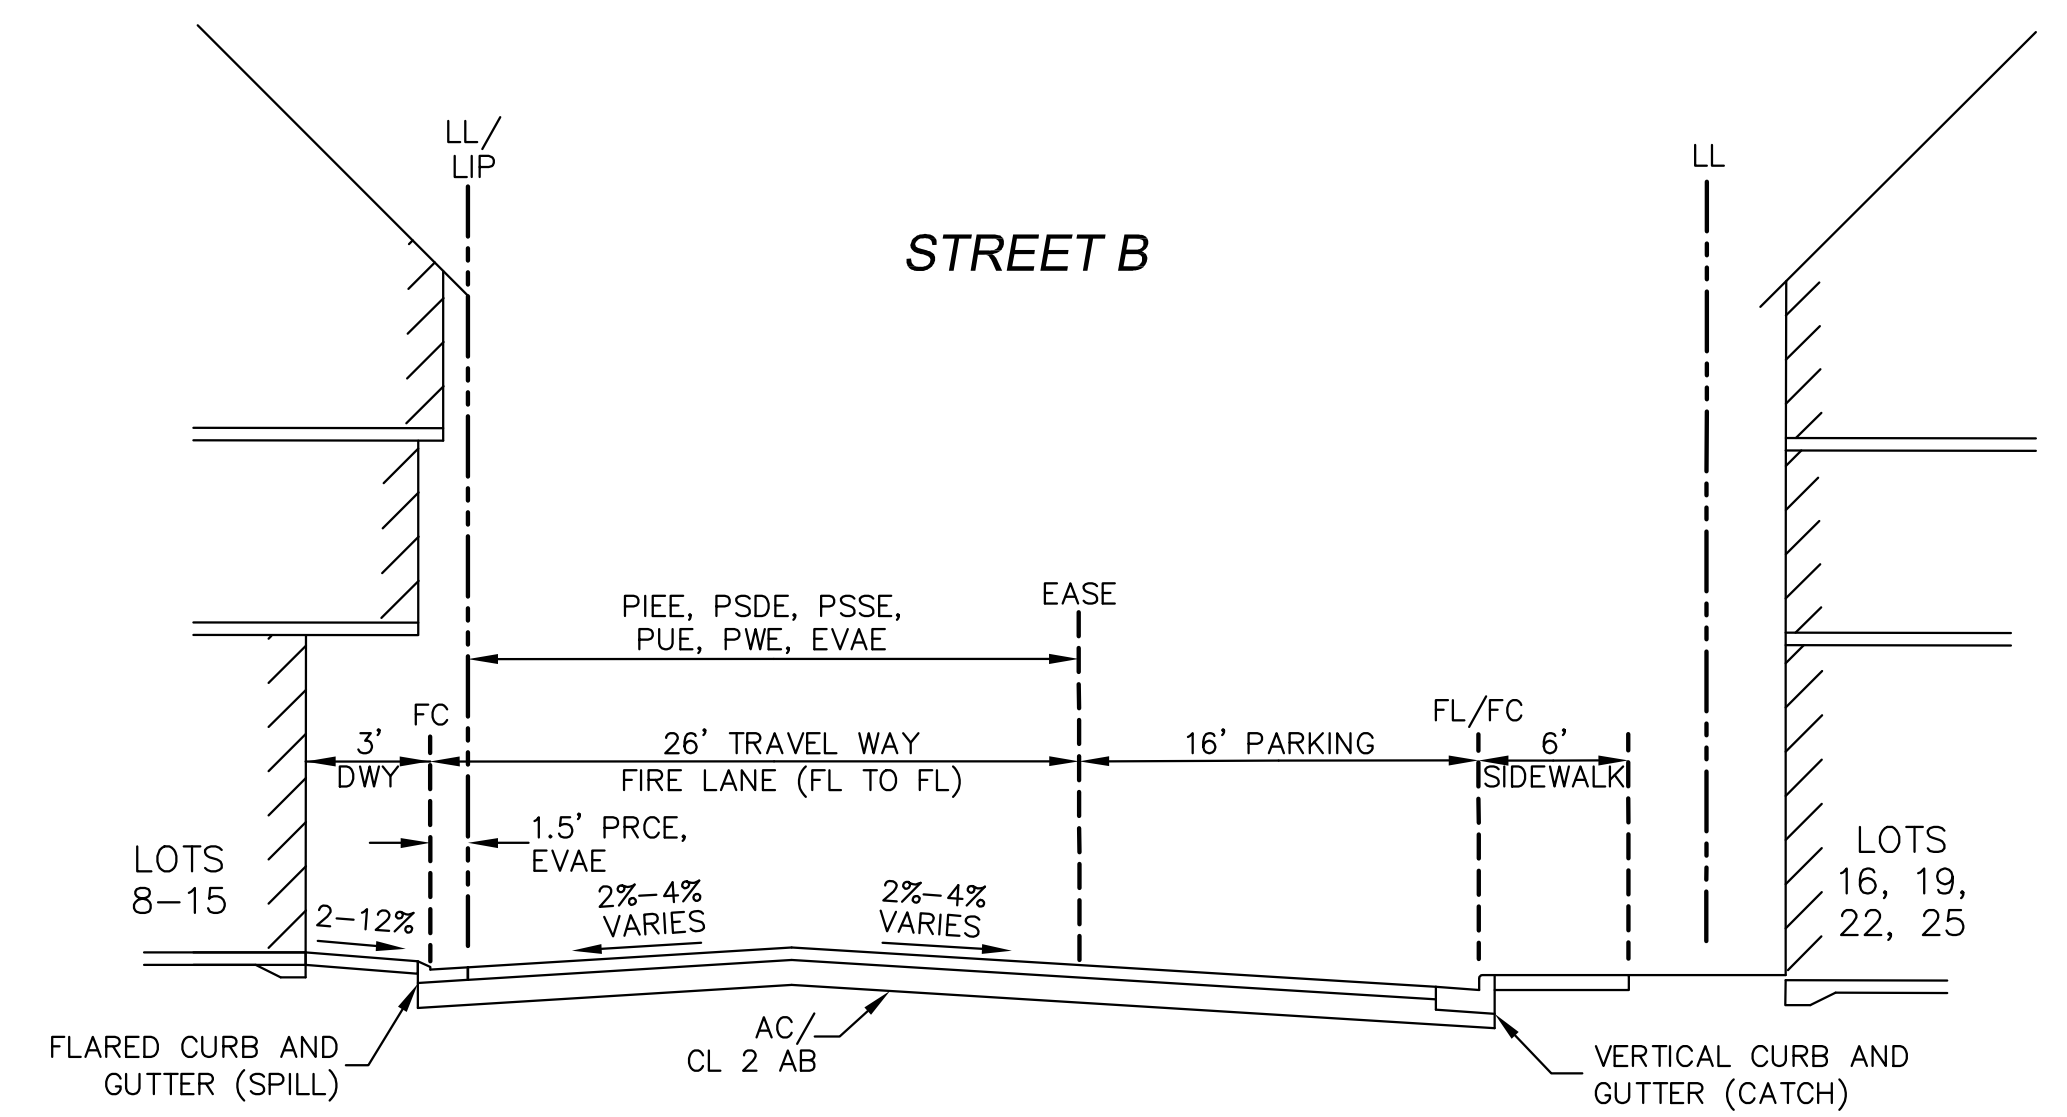

PRIVATE STREET "A" SECTION H-H
N.T.S.

1122-1134 ASTER AVENUE CLASSICS AT ASTER

IN SUNNYVALE, CALIFORNIA



BKF 100+
YEARS
ENGINEERS . SURVEYORS . PLANNERS
1730 N First Street, Ste. 600
San Jose, CA 95112
408.467.9100, 408.467.9199

CROSS SECTIONS

JOB NO. 20146073
DATE 10/13/2016



C6

LEGEND

---	PROPERTY LINE
[Pattern]	USABLE OPEN SPACE (US) AND LANDSCAPE AREA
[Pattern]	LANDSCAPE AREA (LS)


LANDSCAPE AREA TABLE

	TOTAL LANDSCAPE AREA (SQ. FT)	PROVIDED (SQ. FT/UNIT)	REQUIRED (SQ. FT/UNIT)
LANDSCAPE AREA	24,625	724	425

USABLE OPEN SPACE TABLE



	AREA (SF)
US1	5,397
US2	170
US3	318
US4	400
US5	2,500
US6	3,350
US7	2,085
USABLE OPEN SPACE GRAND TOTAL (US1-4): 14,220 SF	

	TOTAL USABLE OPEN SPACE PROVIDED PER UNIT (SQ. FT)	USABLE OPEN SPACE PROVIDED PER UNIT (SQ. FT/UNIT)	REQUIRED USABLE OPEN SPACE PER UNIT (SQ. FT/UNIT)
USABLE OPEN SPACE	14,220±	418	400

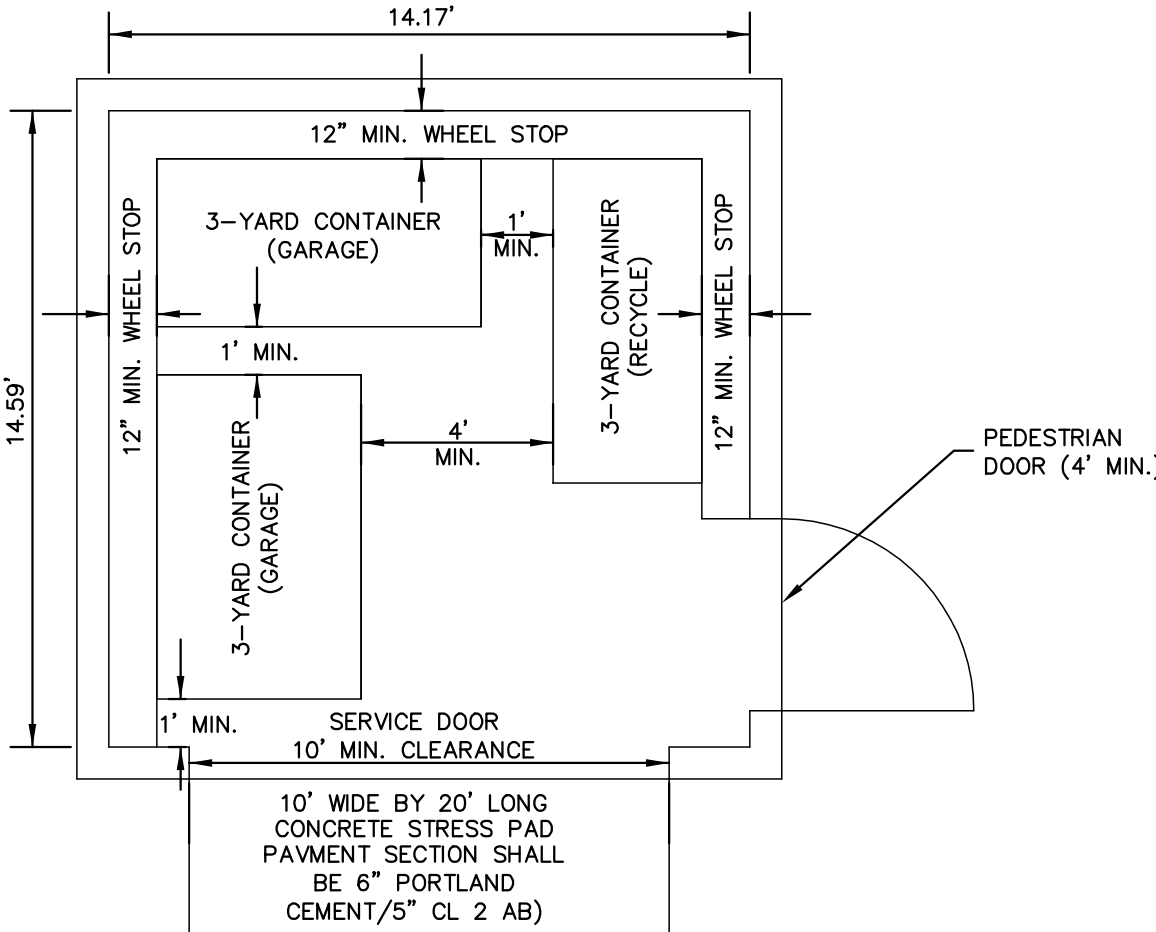

TRASH ENCLOSURE LAYOUT

- NOTES:
- DESIGN OF ENCLOSURE TO BE PROVIDED BY ARCHITECT.
 - EACH TRASH ENCLOSURE IS SIZED FOR 17 LOTS. SIZING IS BASED ON CITY'S CRITERIA OF 10 UNITS EQUAL A 3-YARD BIN AND 2-36 GALLON RECYCLING CARTS.
 - BIN SIZES ARE PER CITY'S COMMON CONTAINER SIZES.

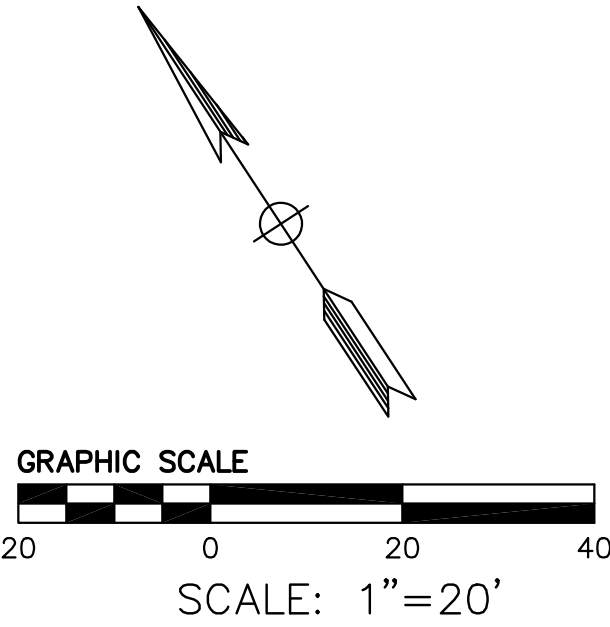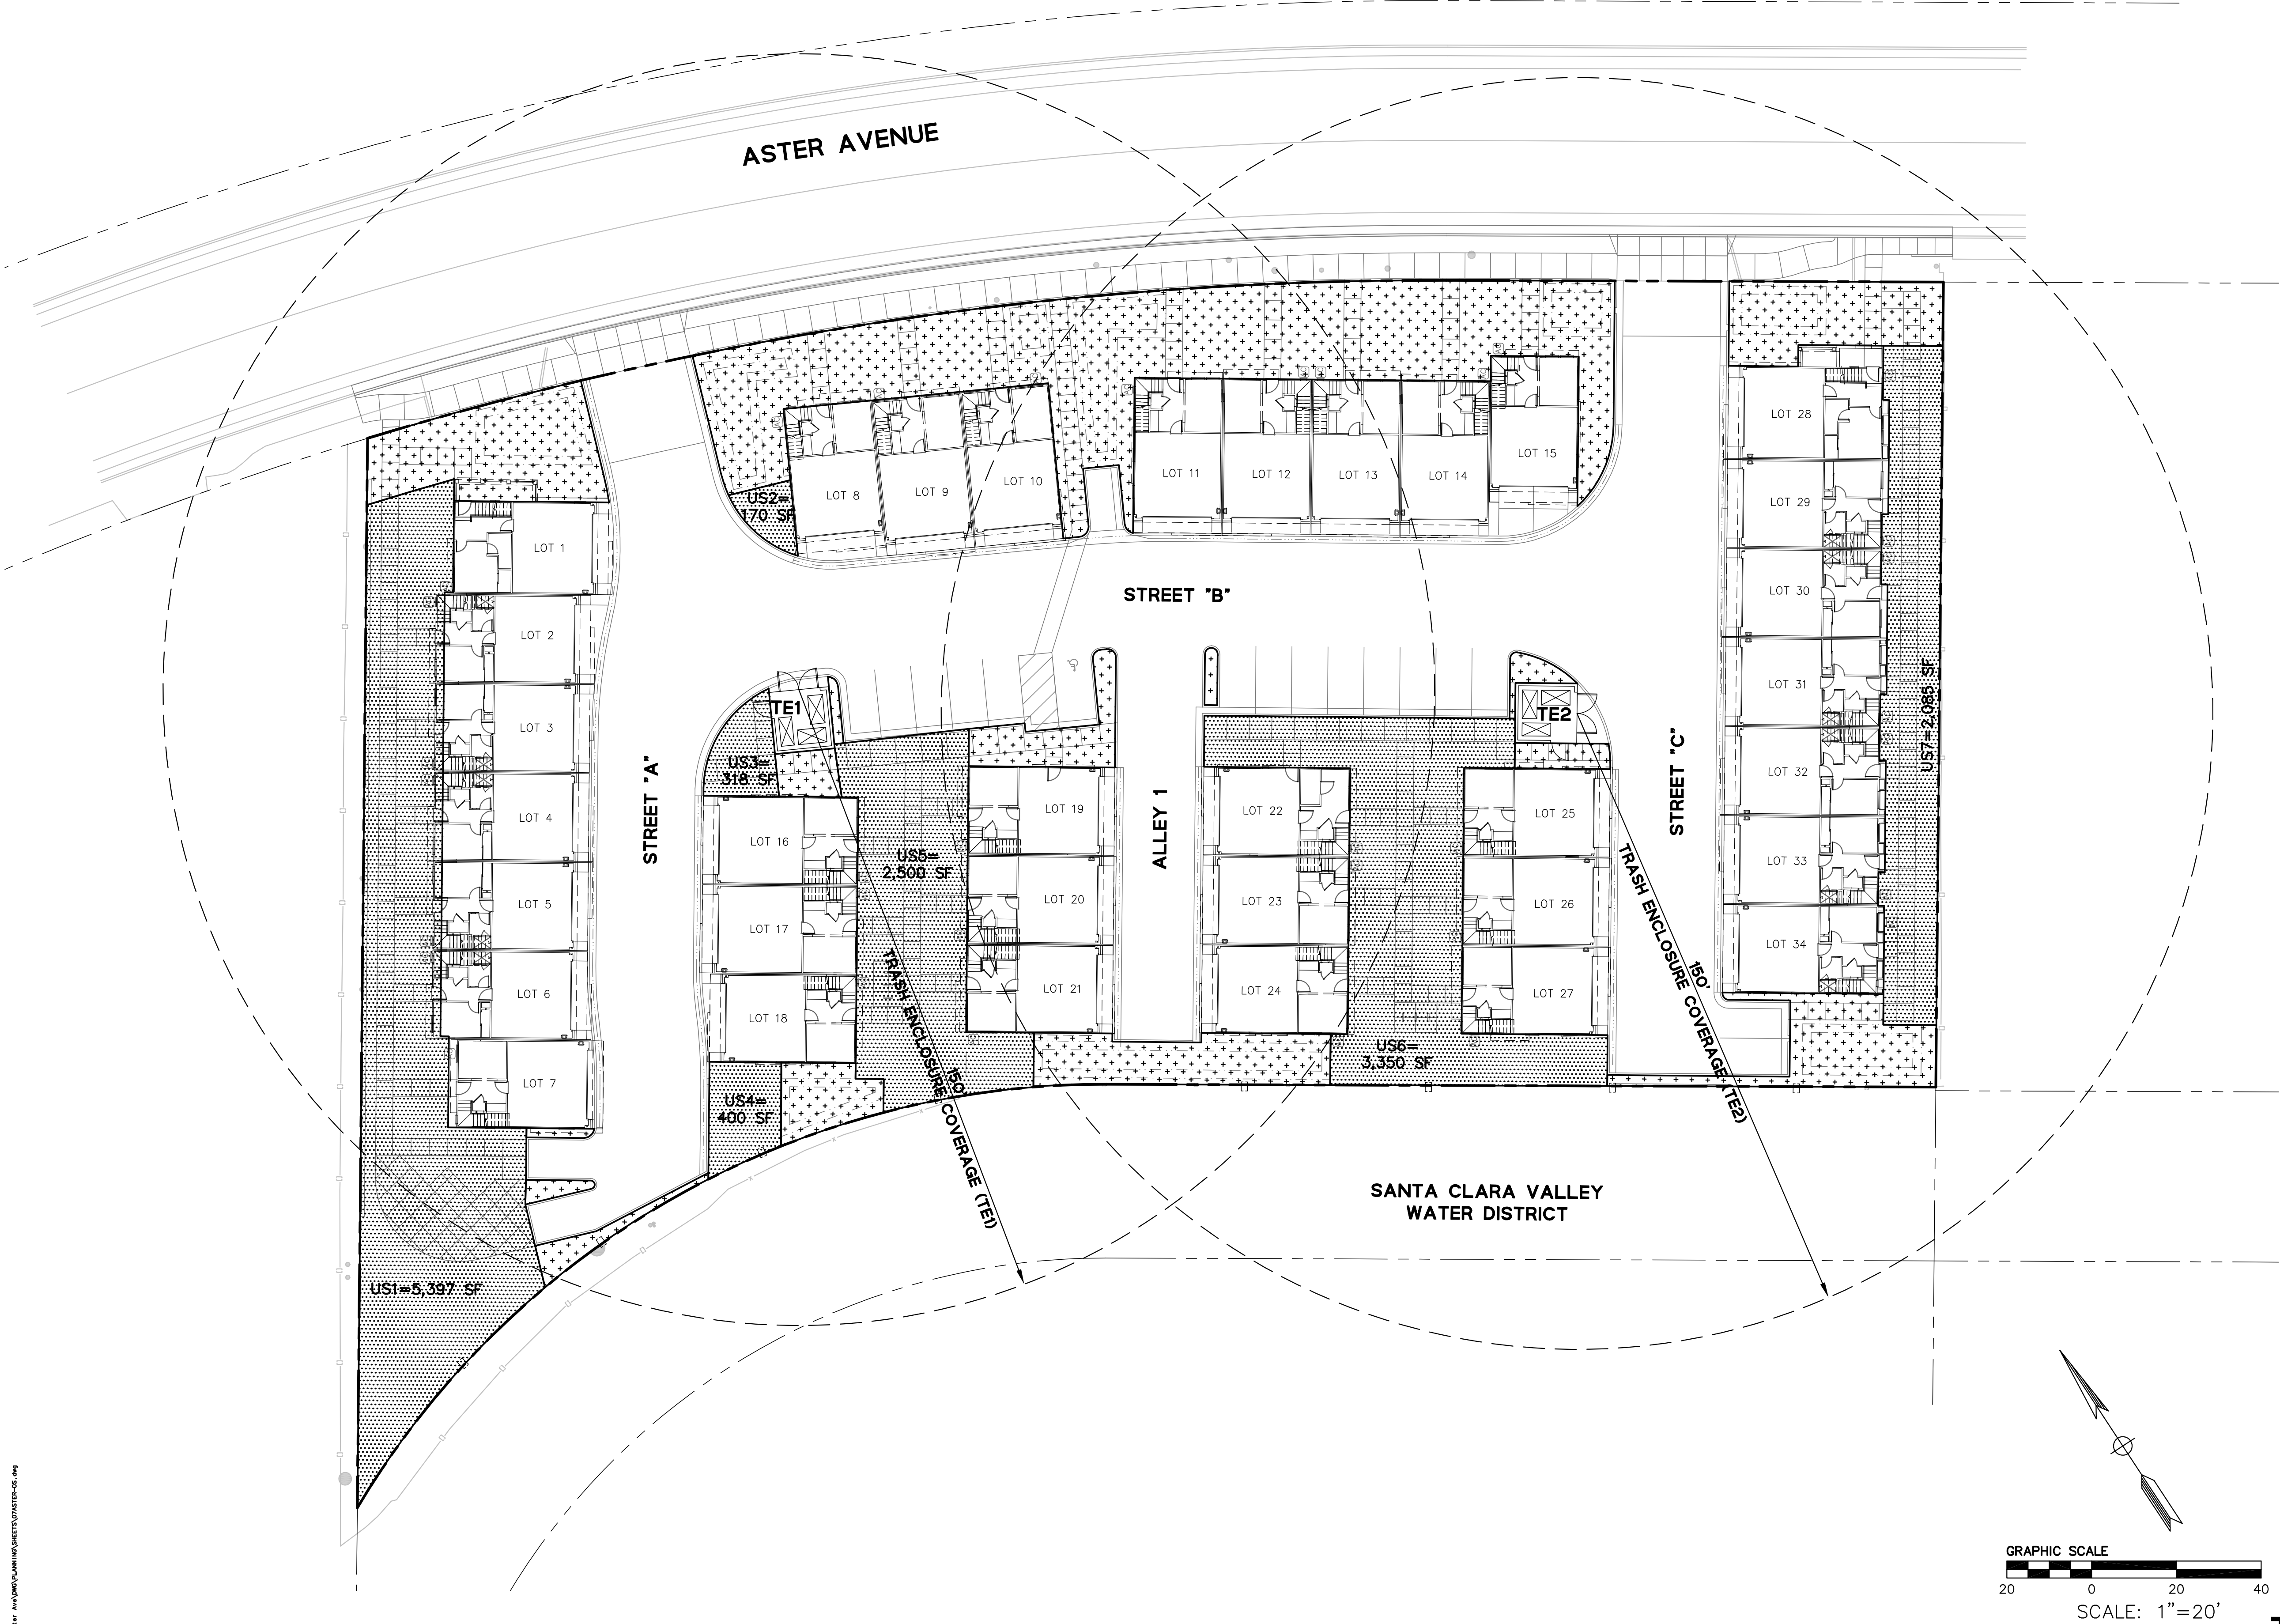


1122-1134 ASTER AVENUE
CLASSICS AT ASTER
IN SUNNYVALE, CALIFORNIA




BKF100+
YEARS
ENGINEERS . SURVEYORS . PLANNERS
1730 N First Street, Ste. 600
San Jose, CA 95112
408.467.9100, 408.467.9199

JOB NO. 20146073
DATE 10/13/2016

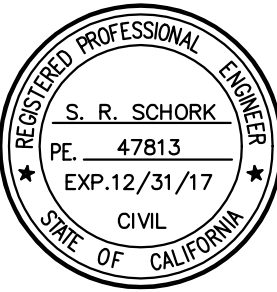

CLASSIC COMMUNITIES
1122-1134 ASTER AVENUE
SUNNYVALE, CA 95112
PLANNED UNIT DEVELOPMENT
1/17/2016

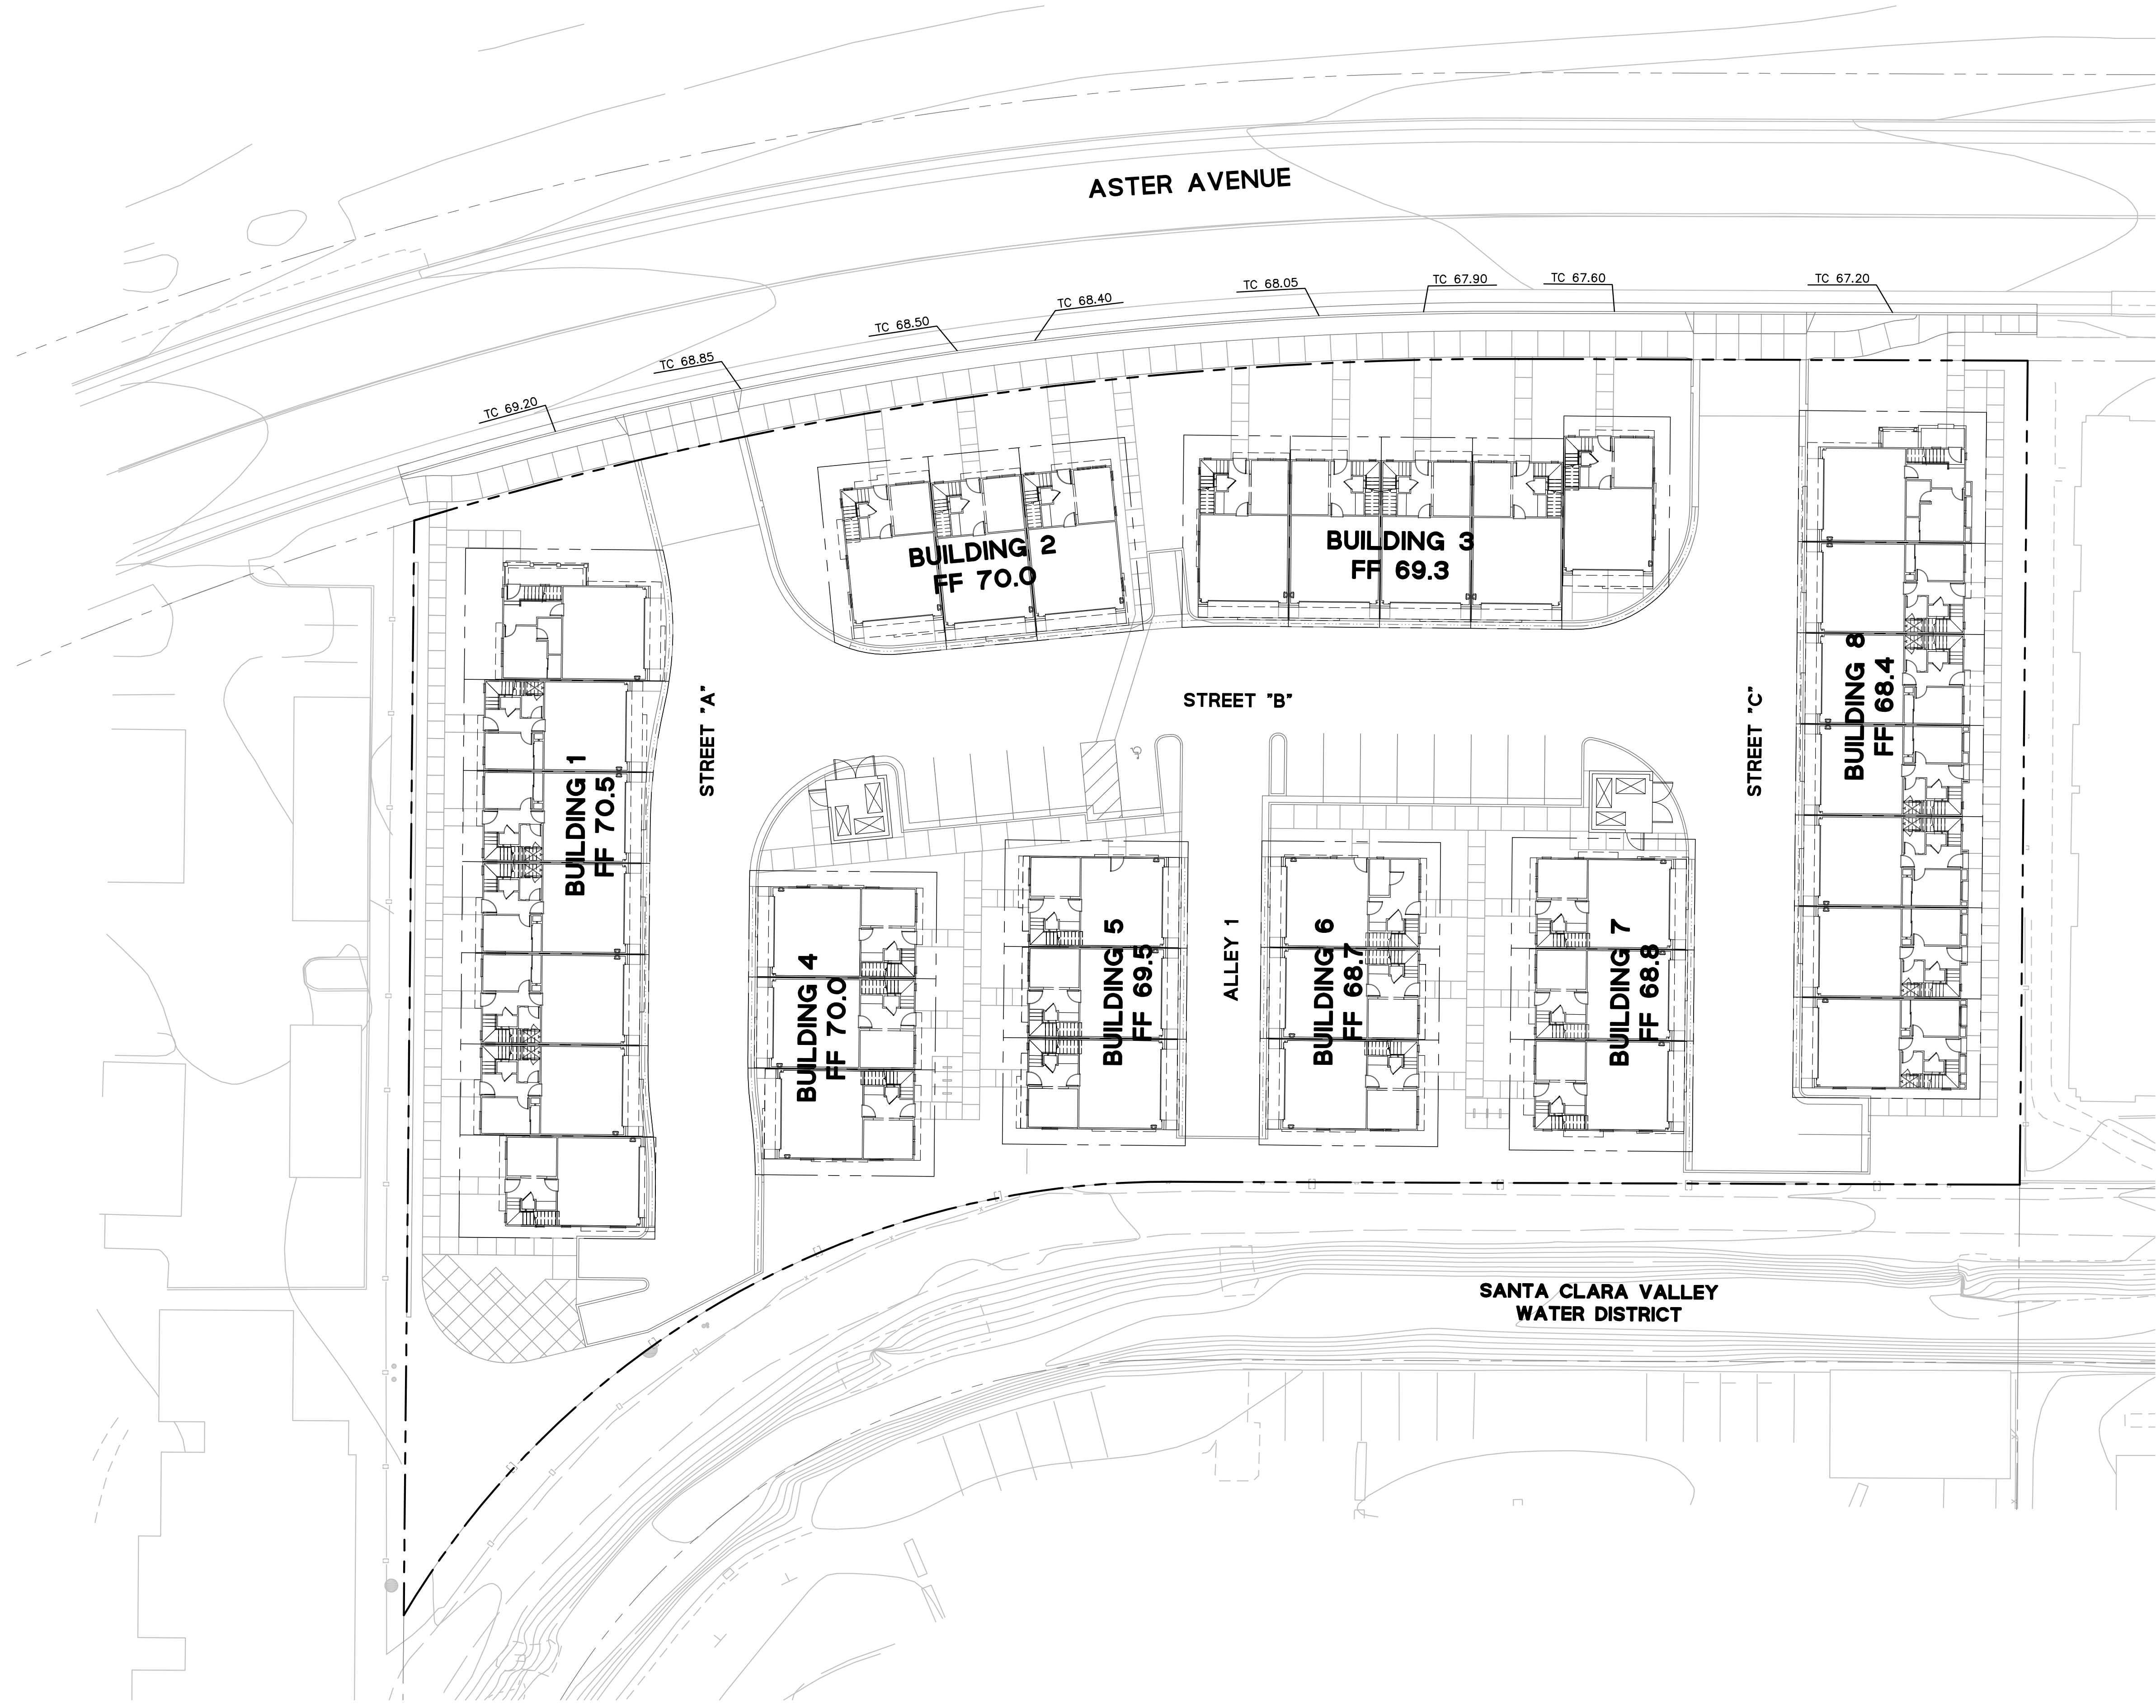


	Avg. Top of Curb (along the project frontage) (ft)	Building Finish Floor Elevation (ft)	Vertical Difference between TC and FF (ft)	Building Height from FF to the highest Peak (See Arch Plans)	Total Building Height (ft)
Building 1	69.20	70.5	1.30	38.37	39.67
Building 2	68.50	70.0	1.50	37.92	39.42
Building 3	67.90	69.3	1.40	36.77	38.17
Building 4	68.85	70.0	1.15	36.85	38.00
Building 5	68.40	69.5	1.10	37.65	38.75
Building 6	68.05	68.7	0.65	39.35	40.00
Building 7	67.60	68.8	1.20	38.22	39.42
Building 8	67.20	68.4	1.20	38.55	39.75

BUILDING HEIGHT NOTES

- 1. BUILDING HEIGHT IS TAKEN FROM THE AVERAGE TOP OF CURB ELEVATION ALONG ASTER AVE. BETWEEN THE LIMITS OF THE BUILDING FOOTPRINT.
- 2. BUILDING HEIGHTS ARE TAKEN FROM ARCHITECTURAL PLANS.

LEGEND

TC TOP OF CURB ELEVATION
FF BUILDING FINISH FLOOR ELEVATION
AVG. AVERAGE

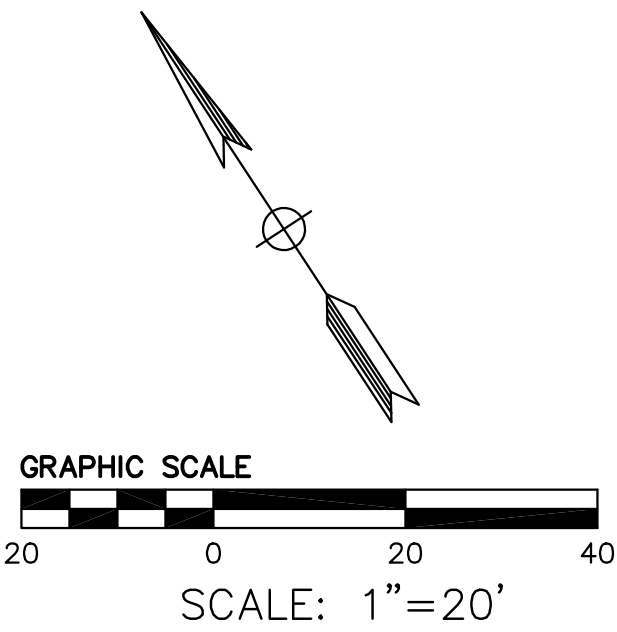

BUILDING HEIGHT EXHIBIT

1122-1134 ASTER AVENUE
CLASSICS AT ASTER
IN SUNNYVALE, CALIFORNIA




BKF 100+ YEARS
ENGINEERS . SURVEYORS . PLANNERS
1730 N First Street, Ste. 600
San Jose, CA 95112
408.467.9100, 408.467.9199

JOB NO. 20146073
DATE 10/13/2016

C8



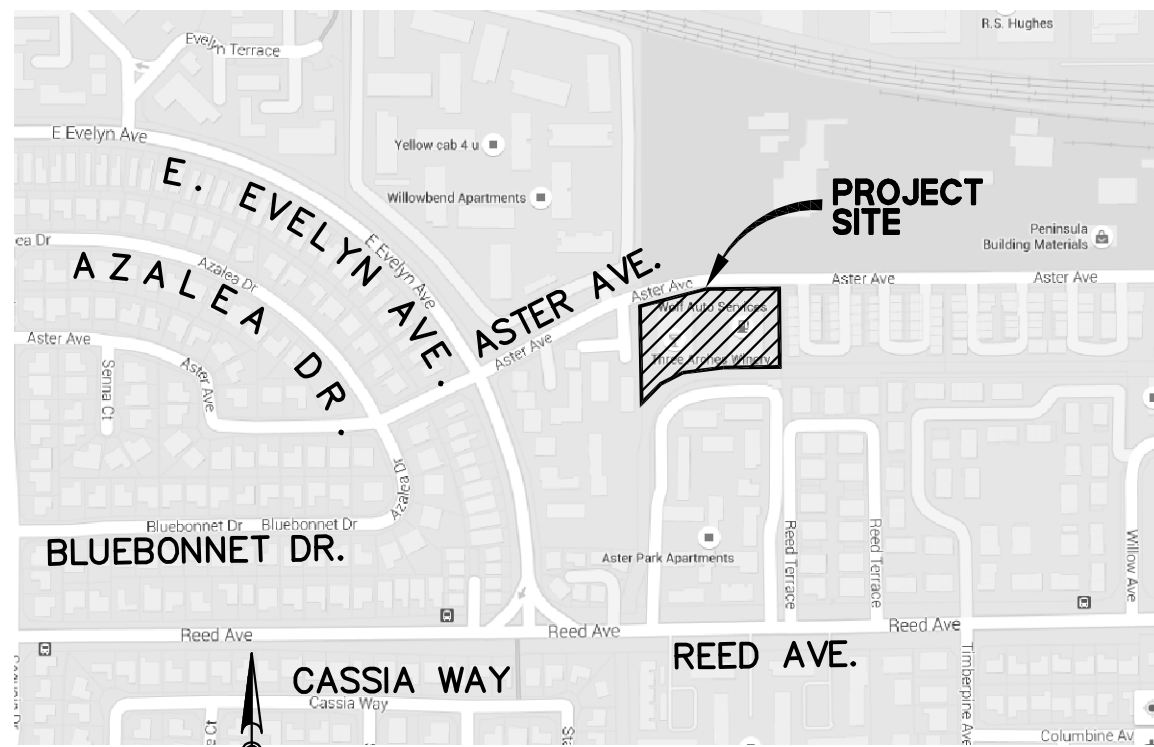

VICINITY MAP

N.T.S.

WILLIAM PORTFOLIO 10
APN: 213-01-027
1055 E. EVELYN AVE.
(458 PM 31)

GENERAL NOTES

1. THIS TENTATIVE MAP IS BEING FILED IN ACCORDANCE WITH CHAPTER 3, ARTICLE 2, SECTION 66452 OF THE SUBDIVISION MAP ACT AND CONFORMS TO THE REQUIREMENTS OF CHAPTER 18.20.050 & 18.20.060 OF THE CITY OF SUNNYVALE MUNICIPAL CODE.

BENCHMARK

CITY OF SUNNYVALE BENCHMARK #82: BRASS DISC IN TOP OF CURB NEXT TO CATCH BASIN AT THE SOUTHEAST CURB RETURN, INTERSECTION OF REED AVENUE AND TIMBERPINE AVENUE. NAVD 1988 ELEV 67.45'

LEGEND

	PROPOSED	EXISTING
PROJECT BOUNDARY	---	---
EASEMENT LINE	---	---
LOT LINE	---	---
EX. PUBLIC UTILITY EASEMENT (STORM DRAIN) TO REMAIN		
PROPOSED EASEMENTS		
PSDE, PUE		
PUE		
PSDE, PWE		
PSDE		

ABBREVIATIONS

EVAE	= EMERGENCY VEHICLE ACCESS EASEMENT
PAE	= PEDESTRIAN ACCESS EASEMENT
PSDE	= PRIVATE STORM DRAIN EASEMENT
PSSE	= PRIVATE SANITARY SEWER EASEMENT
PUE	= PUBLIC UTILITY EASEMENT
PWE	= PRIVATE WATER EASEMENT
PIEE	= PRIVATE INGRESS AND EGRESS EASEMENT
PRCE	= PRIVATE ROLLED CURB EASEMENT
PSE	= PUBLIC SIDEWALK EASEMENT
PGE	= PRIVATE GAS EASEMENT
SDE	= STORM DRAIN EASEMENT


EASEMENT NOTES

- PUE PER BK 568 PG 17 TO BE VACATED
- 10' PUE PER BK 7049 PG 237 TO BE VACATED
- 5' W.C.E. PER BK 7049 PG 237 TO BE VACATED
- 15' PUE (SDE) PER BK 7049 PG 237 TO REMAIN
- CC&R'S TO BE QUITCLAIMED PER BK J960, PAGE 101
- 12.5' PAE EASEMENT

GENERAL NOTES

- OWNER: 1122 & 1134 ASTER AVENUE ASSOCIATION ENABLING DECLARATION ESTABLISHING A PLAN FOR CONDOMINIUM OWNERSHIP
- DEVELOPER: CLASSIC COMMUNITIES
1068 E. MEADOW CIRCLE
PALO ALTO, CA 94303
CONTACT: JIM POLLART
(650) 496-4162
- CIVIL ENGINEER: BKF ENGINEERS
1730 N. FIRST STREET, SUITE 600
SAN JOSE, CA 95112
CONTACT: SCOTT SCHORK
(408) 467-9100
- PROPERTY: PARCEL 1 FOR A 20 UNIT INDUSTRIAL CONDOMINIUM AS SHOWN ON THAT CERTAIN PARCEL MAP FILED DECEMBER 10, 1986 IN BOOK 568 OF MAP AT PAGE 17, SANTA CLARA COUNTY RECORDS
- ASSESSORS PARCEL NO. 1122 ASTER AVE.: 213-65-001 TO 010
1134 ASTER AVE.: 213-65-011 TO 020
- GENERAL PLAN INDUSTRIAL TO RESIDENTIAL (MED DENSITY)
- EXISTING ZONING: M3-PD (ITRR3-INDUSTRIAL TO RESIDENTIAL MEDIUM)
- PROPOSED ZONING: R3-MEDIUM DENSITY ZONING
- EXISTING USE: INDUSTRIAL
- PROPOSED USE: RESIDENTIAL (TOWNHOMES)
- GROSS AREA: 1.66± ACRES
- NUMBER OF UNITS: 34
- NUMBER OF LOTS: 34 DEVELOPABLE, 1 NON-DEVELOPABLE COMMON PARCEL
- UTILITIES:
 - A. WATER: CITY OF SUNNYVALE HOMEOWNERS ASSOCIATION
 - B. SANITARY SEWER: CITY OF SUNNYVALE HOMEOWNERS ASSOCIATION
 - C. STORM DRAIN: CITY OF SUNNYVALE HOMEOWNERS ASSOCIATION
 - D. GAS/ELECTRIC: PACIFIC GAS & ELECTRIC
 - E. TELEPHONE: AT&T
 - F. CABLE TV: COMCAST
- BENCHMARK: CITY OF SUNNYVALE BENCHMARK #82: BRASS DISC IN TOP OF CURB NEXT TO CATCH BASIN AT THE SOUTHEAST CURB RETURN, INTERSECTION OF REED AVENUE AND TIMBERPINE AVENUE
- TOPOGRAPHY: INFORMATION SHOWN IS BASED ON AERIAL SURVEY PREPARED BY AMERICAN AERIAL MAPPING AND GROUND SURVEY PREPARED BY BKF ENGINEERS CONDUCTED APRIL 2016.
- FLOOD ZONE: THIS PROPERTY IS LOCATED WITHIN ZONE X AS SHOWN IN FLOOD INSURANCE RATE MAP COMMUNITY PANEL NO. 06085C0207H.
- LOT SIZES:

PARCEL A	= 38,549 SF
LOT 1-34	= 33,934 SF
TOTAL	= 72,483 SF
AVERAGE LOT SIZE	= 989 SF
SMALLEST LOT	= 865 SF

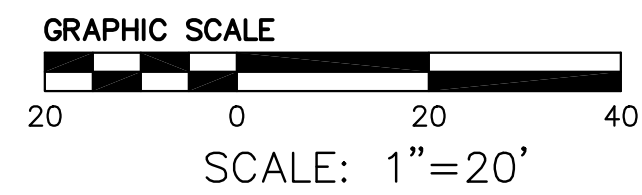


1122-1134 ASTER AVENUE CLASSICS AT ASTER

IN SUNNYVALE, CALIFORNIA



BKF 100+ YEARS
ENGINEERS. SURVEYORS. PLANNERS
1730 N First Street, Ste. 600
San Jose, CA 95112
408.467.9100, 408.467.9199

JOB NO. 20146073
DATE 10/13/2016

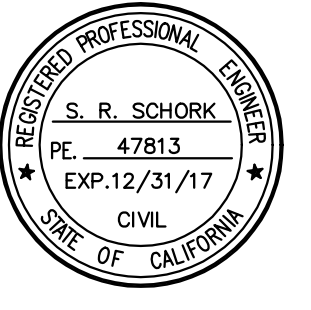

TM1