

DESIGN STUDIO

4180 WATKINS WAY
SAN JOSE, CA 95135
408.575.0041

REVISIONS

These drawings are instruments of service & are the property of C8 Design Studio. All designs and other information on these drawings are for use on the specified project and shall not be used without the expressed written consent of C8 Design Studio. Written dimensions on these drawings shall have precedence over scaled dimensions. Contractors shall verify and be responsible for all dimensions and conditions shown by these drawings.

DESIGNED BY: CN

PROJECT

NEW SINGLE FAMILY HOUSES

485 E. MCKINLEY
LLC

485 E. MCKINLEY AVE.
SUNNYVALE, CALIFORNIA

SHEET CONTENTS

TITLE SHEET

DATE 05-08-17

SCALE AS SHOWN

JOB 1710

SHEET

A-0

NEW SINGLE FAMILY HOUSES
485 E. MCKINLEY LLC

485 E. MCKINLEY AVE.
SUNNYVALE, CALIFORNIA

SHEET INDEX

- A-0

TITLE SHEET
- A-1.0

SITE PLAN
- A-SC

STREETSCAPE NEIGHBORHOOD
- A-SS

SHADOW STUDY
- AC-1A

LOT 1 – AREA CALCULATIONS
- A-2.0A

LOT 1 – FLOOR PLANS
- A-3.1A

LOT 1 – ELEVATIONS
- A-3.2A

LOT 1 – ELEVATIONS
- A-4.0A

LOT 1 – ROOF PLAN
- AC-1B

LOT 2 – AREA CALCULATIONS
- A-2.0B

LOT 2 – FLOOR PLANS
- A-3.1B

LOT 2 – ELEVATIONS
- A-3.2B

LOT 2 – ELEVATIONS
- A-4.0B

LOT 2 – ROOF PLAN
- C-1

CIVIL COVER SHEET
- C-2

GRADING AND DRAINAGE PLAN
- C-3

UTILITY PLAN
- C-4

DETAILS
- L.0

COVER SHEET/ CHECKLISTS
- L.1

LANDSCAPE SITE AND PLANTING PLAN
- L.2

COVER SHEET/ CHECKLISTS
- L.3

LANDSCAPE SITE AND PLANTING PLAN
- L.4

SPECIFICATIONS

BUILDING ANALYSIS

APN: 209-11-047
TYPE OF CONSTRUCTION: X-B
ZONE: R-2 / PP
TOTAL SITE AREA: 7,500 SF.
SUBDIVIDE INTO 2 LOTS:
LOT 1: 3,003 SF.
LOT 2: 4,497 SF.

HISTORICAL: NO
OCCUPANCY GROUP: R3/U

PLAN 1

LOT AREA: 2,947 SF.
FIRST FLOOR PLAN
LIVING AREA: 647 SF.
GARAGE: 400 SF.
TOTAL: 1,047 SF.

SECOND FLOOR PLAN
AREA: 828 SF.

LIVING AREA: 1,475 SF.
GARAGE AREA: 400 SF.
TOTAL AREA: 1,875 SF.

COVERED PORCH: 93 SF.
FAR: 1,875 / 2,947 = .636 (63.6%)
LOT COVERAGE:
(1,047 + 93) / 2,947 = .387 (38.7%)

PLAN 2

LOT AREA: 4,553 SF.
FIRST FLOOR PLAN
LIVING AREA: 968 SF.
GARAGE: 400 SF.
TOTAL: 1,368 SF.

SECOND FLOOR PLAN
AREA: 1,074 SF.

LIVING AREA: 2,042 SF.
GARAGE AREA: 400 SF.
TOTAL AREA: 2,442 SF.

FAR: 2,442 / 4,553 = .536 (53.6%)
LOT COVERAGE:
1,368 / 4,553 = .30 (30%)

TOTAL FAR: 4,317 / 7,500= 0.575 OR 57.5%

TOTAL LOT AREA: 7,500 SQFT.

	PLAN 1	PLAN 2
LOT AREA	2,947 SQFT.	4,553 SQFT.
LIVING AREA	1,475 SQFT.	1,825 SQFT.
GARAGE AREA	400 SQFT.	400 SQFT.
BEDROOMS	3 BEDROOMS	4 BEDROOMS
BATHROOMS	2.5 BATHS	2.5 BATHS
PARKING SPACES	2 SPACES	2 SPACES

SCOPE OF WORK


- SUBDIVIDED 1 LOT INTO 2 LOTS
- CONSTRUCT NEW 2 SINGLE FAMILY HOMES
FIRST HOUSE: 1,875 SF. (INCLUDING GARAGE)
SECOND HOUSE: 2,442 SF. (INCLUDING GARAGE)

BUILDING CODES

THIS PROJECT SHALL COMPLY WITH

2016 CALIFORNIA BUILDING CODE (CBC)
2016 CALIFORNIA MECHANICAL CODE (CMC)
2016 CALIFORNIA PLUMBING CODE (CPC)
2016 CALIFORNIA ELECTRICAL CODE (CEC)
2016 CALIFORNIA RESIDENTIAL CODE (CRC)
CALIFORNIA ENERGY CODE
CALIFORNIA GREEN BUILDING CODE
LOCAL CITY OF SUNNYVALE ORDINANCE

VICINITY MAP

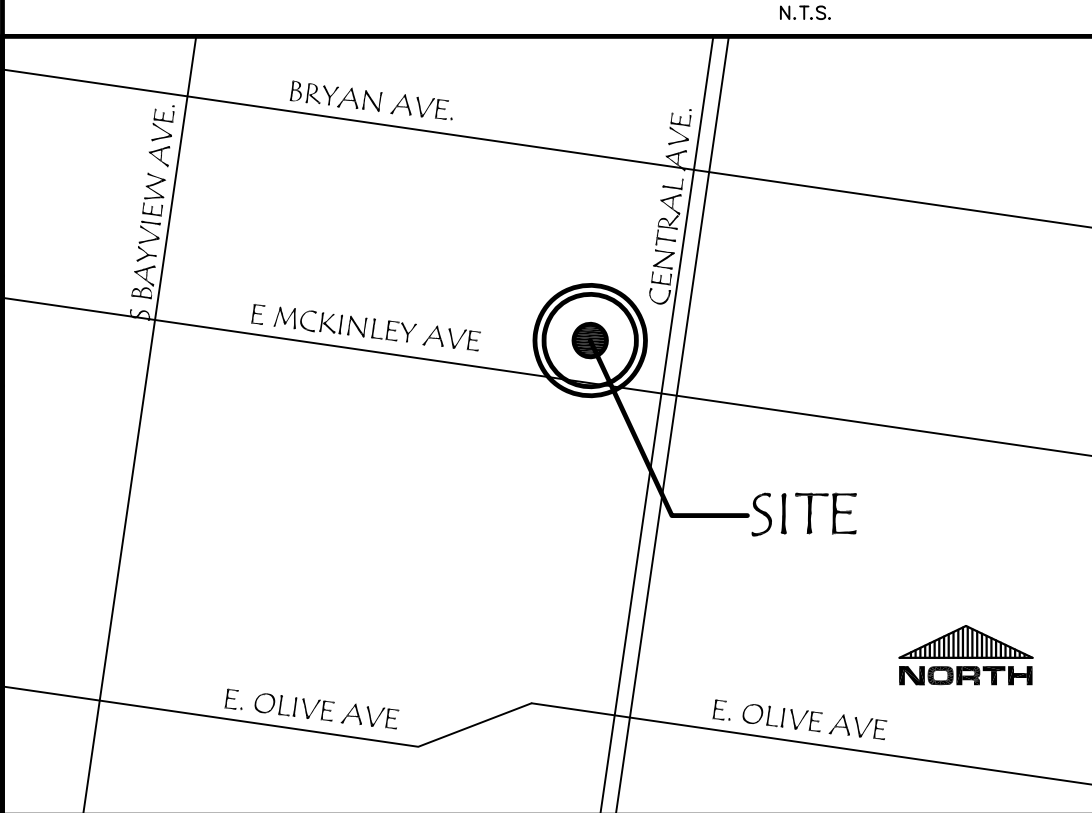

GENERAL NOTES

- HERS VERIFICATION REQUIRED FOR THE HVAC COOLING, HVAC DISTRIBUTION SYSTEM FAN SYSTEMS, AND IAQ (INDOOR AIR QUALITY). PROVIDE EVIDENCE OF THIRD PARTY VERIFICATION (HERS) TO PROJECT BUILDING INSPECTOR, PRIOR TO FINAL INSPECTION.
- AT FINAL INSPECTION, A MANUAL, COMPACT DISC, WEB-BASED REFERENCE, OR OTHER ACCEPTABLE MEDIA INCLUDING ITEMS 1 THROUGH 10 IN ACCORDANCE WITH CGBSC SECTION 4.410.1 SHALL BE PLACED IN THE BUILDING.
- ALL ADHESIVES, SEALANTS, CAULKS, PAINTS, COATINGS, AND AEROSOL PAINT CONTAINERS MUST REMAIN ON THE SITE FOR FIELD VERIFICATION BY THE BUILDING INSPECTOR.
- PRIOR TO ENCLOSING THE WALL AND FLOOR FRAMING, CONFIRMATION MUST BE PROVIDED TO THE BUILDING INSPECTOR SHOWING THE FRAMING MEMBERS DO NOT EXCEED 19% MOISTURE CONTENT.

DEFERRED SUBMITTAL

- CONTRACTOR TO INSTALL A NFPA 13-D FIRE SPRINKLER SYSTEM UNDER SEPARATE PERMIT
- CONTRACTOR TO SUBMIT SHOP DRAWINGS AND A PERMIT APPLICATION TO THE CAMPBELL FIRE DEPARTMENT FOR APPROVAL PRIOR CONSTRUCTION.

CONTACT INFO.

OWNER: 487 E. MCKINLEY LLC

ARCHITECTURAL CHAD NGUYEN
4180 WATKINS WAY
SAN JOSE, CA
(408)-375-0041

SYMBOLS

- Ⓐ — COLUMN/GRIDLINE
Ⓐ — DETAIL REF. #
Ⓐ — SECTION REF.

LANDSCAPE ARCHITECTURE


ENERGY CONSULTANT

CONSUL. CIVIL ENGINEERS


ENGINEERS CONSULTING STRUCTURAL

GREGORY LEWIS LANDSCAPE ARCHITECT
736 PARK WAY
SANTA CRUZ, CA
831-425-4747

SMP ENGINEERS
1534 CAROB LANE
LOS ALTOS, CA
650-941-8055

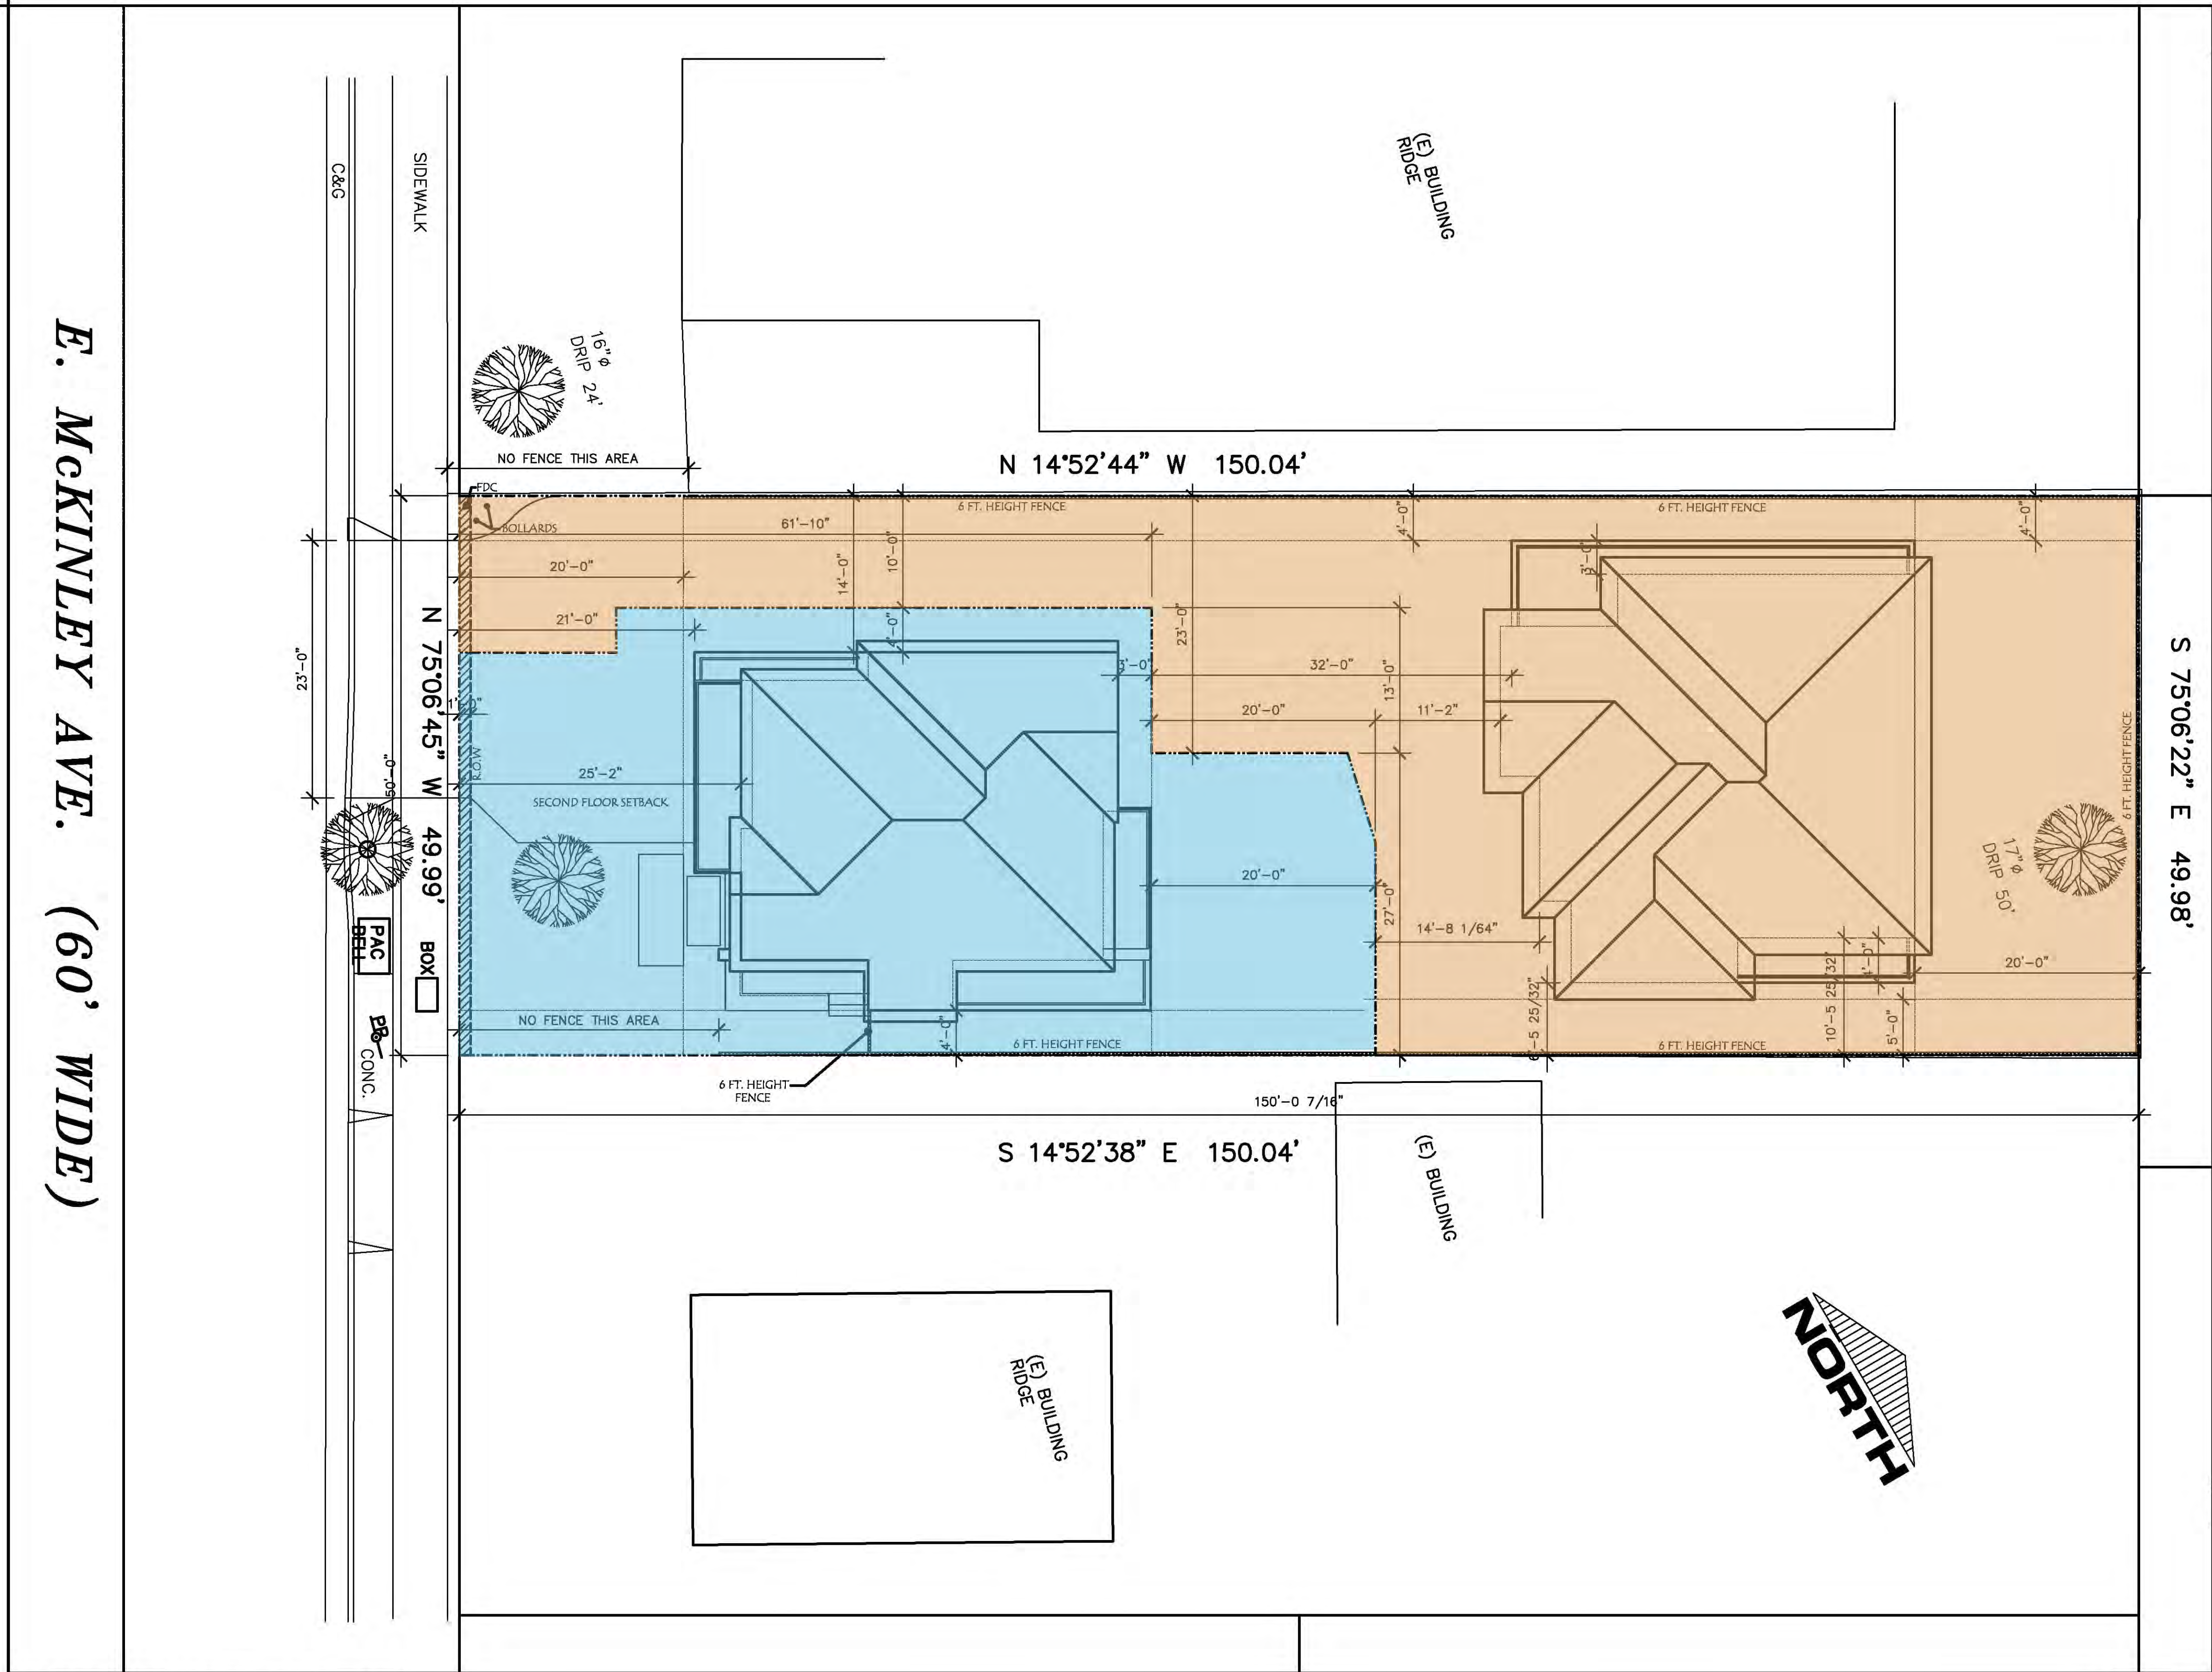

KEYNOTES			
1	PROPERTY LINE	2	BUILDING SETBACK LINE
3	PUBLIC UTILITY EASEMENT	4	STREET TREE EASEMENT
5	EASEMENT -	6	STEPPING STONE
7	ROOF LINE		
STRUCTURES/ MISCELLANEOUS ITEMS		(E=EXISTING, N=NEW)	
12	TERRACE	13	DECK
14	OPEN PORCH AREA	15	CONDENSOR UNIT
16	FENCE	17	DOOR FENCE
20	TREE	19	PLANER AREA
PAVING (E=EXISTING, N=NEW)		21	GATE
26	CONCRETE DRIVEWAY	27	PAVER PER OWNER
28	WALKWAY	29	PATIO

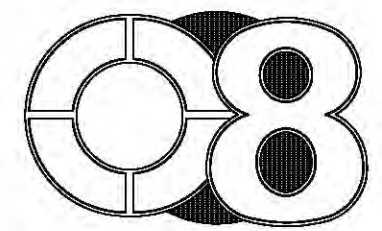

DESIGN STUDIO

4180 WATKINS WAY
SAN JOSE, CA 95135
408.375.0041

REVISIONS

These drawings are instruments of service & are the property of O8 Design Studio. All designs and other information on these drawings are for use on the specified project and shall not be used without the express written consent of O8 Design Studio. Written dimensions on these drawings shall have precedence over scaled dimensions. Contractors shall verify and be responsible for all dimensions and conditions shown by these drawings.

DESIGNED BY: CN

PROJECT

NEW SINGLE FAMILY HOUSES

485 E. MCKINLEY LLC

485 E. MCKINLEY AVE.
SUNNYVALE, CALIFORNIA

SHEET CONTENTS

SITE PLAN

GENERAL NOTES	
ALL EXTERIOR LANDING SHALL BE MAX. OF 7.75" IF DOOR OPEN TOWARD INSIDE AND MAX. OF 1" IF DOOR OPEN TOWARD LANDING.	
CONTRACTOR TO OBTAIN DEMOLITION PERMIT AND TREE REMOVAL PERMIT FROM PLANNING AND BUILDING DEPARTMENT PRIOR ANY CONSTRUCTION COMMENCEMENT.	
AUTOMATIC IRRIGATION SYSTEM CONTROLLERS FOR LANDSCAPING PROVIDED BY THE BUILDER AND INSTALLED AT THE TIME OF FINAL INSPECTION SHALL COMPLY WITH THE FOLLOWING:	
A. CONTROLLERS SHALL BE WEATHER OR SOIL MOISTURE-BASED CONTROLLERS THAT AUTOMATICALLY ADJUST IRRIGATION IN RESPONSE TO CHANGE IN PLANTS' NEEDS AS WEATHER CONDITIONS CHANGE.	
B. WEATHER BASED CONTROLLERS WITHOUT INTEGRAL RAIN SENSORS OR COMMUNICATION SYSTEMS THAT ACCOUNT FOR LOCAL RAINFALL SHALL HAVE A SEPARATE WIRED OR WIRELESS RAIN SENSOR WHICH CONNECTS OR COMMUNICATES WITH THE CONTROLLER.	

DATE	O5-08-17
SCALE	AS SHOWN
JOB	1710
SHEET	A-1.0

PROPOSED SITE PLAN

SIDEWALK, CURB & GUTTER:

OWNER MUST REPLACE THOSE PORTIONS OF THE EXISTING SIDEWALKS, CURBS, GUTTERS OR DRIVEWAY APPROACHES IN THE PUBLIC RIGHT-OF-WAY ALONG THE FRONTAGE OF THE PROPERTY THAT ARE BROKEN, BADLY CRACKED, DISPLACED, OR NON-STANDARD, AND MUST REMOVE ANY UNPERMITTED PAVEMENT IN THE PLANTER STRIP. CONTACT PUBLIC WORKS' INSPECTOR TO ARRANGE A VISIT SO THE INSPECTOR CAN DETERMINE THE EXTENT OF REPLACEMENT WORK.

ANY WORK IN THE RIGHT-OF-WAY MUST BE DONE PER PUBLIC WORKS' STANDARDS BY A LICENSED CONTRACTOR WHO MUST FIRST OBTAIN A STREET-WORK PERMIT FROM PUBLIC WORKS AT THE DEVELOPMENT CENTER.


THE OWNER MY BE REQUIRED TO REPLACE EXISTING AND OR ADD NEW STREET TREES IN THE PUBLIC RIGHT-OF-WAY ALONG THE PROPERTY'S FRONTAGE. CALL THE PUBLIC WORKS' ARBORIST TO ARRANGE A SITE VISIT SO HE/SHE CAN DETERMINE WHAT STREET TREE WORK, IF ANY, WILL BE REQUIRED FOR THIS PROJECT.

1. ADDRESS NUMBERS SHALL BE CLEARLY VISIBLE FROM THE STREET AND SHALL BE MIN. OF 6 INCHES IN HEIGHT AND A COLOR CONTRASTING WITH THE BACKGROUND MATERIAL. NUMBERS SHALL BE ILLUMINATED DURING HOURS OF DARKNESS. INDIVIDUAL UNIT NUMBERS SHALL BE A MINIMUM 6 INCHES IN HEIGHT AND A COLOR CONTRASTING TO THE BACKGROUND MATERIAL, AND EITHER VISIBLE FROM THE STREET OR FROM THE DRIVEWAY AREA OF THE PROJECT.
2. LANDSCAPING SHALL BE OF THE TYPE AND SITUATED IN LOCATIONS TO MAXIMIZE VISIBILITY FROM THE STREET WHILE PROVIDING THE DESIRED DEGREE OF AESTHETICS. SECURITY PLANTING MATERIALS ARE ENCOURAGED ALONG THE FENCE AND PROPERTY LINES AND UNDER VULNERABLE WINDOWS.
3. PROVIDE A MINIMUM ILLUMINATION OF ONE-FOOT CANDLE IN DRIVEWAY, AND IN ALL COMMON PEDESTRIAN OR LANDSCAPED AREAS OF THE DEVELOPMENT. THE ILLUMINATION SHOULD BE DEPLOYED IN FIXTURES THAT ARE BOTH WEATHER AND VANDAL RESISTANT. THIS WILL ALLOW RESIDENTS TO EASILY IDENTIFY AND DIFFERENTIATE BETWEEN COMMON NEIGHBORS VS TRESPASSERS.
4. FOR EACH INDIVIDUAL ADDRESS (UNIT) PHONE COMPANY RECORDS (SPECIFICALLY "911" PATCH) SHALL REFLECT THE ACTUAL ADDRESS THE PHONE IS LOCATED AT.

PUBLIC WORK NOTES

SAFETY NOTES

NOTES

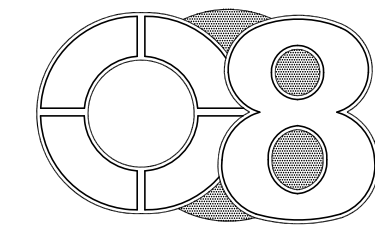

DESIGN STUDIO

4180 WATKINS WAY
SAN JOSE, CA 95155
408.375.0041

REVISIONS

These drawings are instruments of service & are the property of O8 Design Studio. All designs and other information on these drawings are for use on the specified project and shall not be used without the expressed written consent of O8 Design Studio. Written dimensions on these drawings shall have precedence over scaled dimensions. Contractors shall verify and be responsible for all dimensions and conditions shown by these drawings.

DESIGNED BY: CN

PROJECT

NEW SINGLE FAMILY HOUSES

485 E. MCKINLEY
LLC

485 E. MCKINLEY AVE.
SUNNYVALE, CALIFORNIA

SHEET CONTENTS

STREET SCAPE
NEIGHBORHOOD


DATE 05-08-17


SCALE AS SHOWN

JOB 1710

SHEET

A-SC

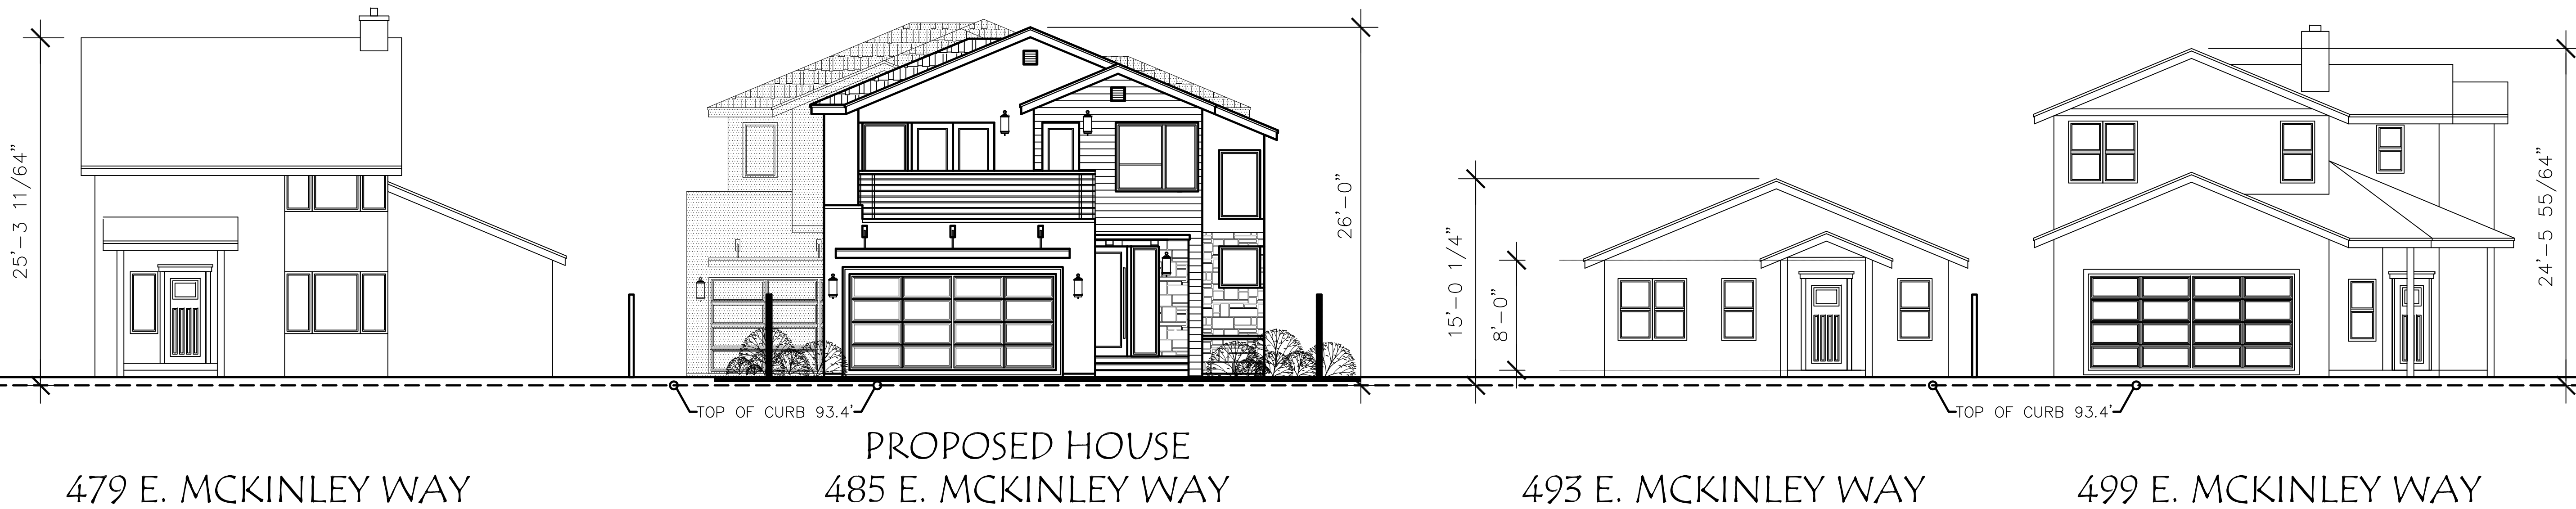

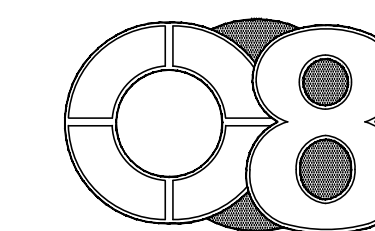

DESIGN STUDIO

4180 WATKINS WAY
SAN JOSE, CA 95135
408.375.0041

REVISIONS

These drawings are instruments of service & are the property of O8 Design Studio. All designs and other information on these drawings are for use on the specified project and shall not be used without the expressed written consent of O8 Design Studio. Written dimensions on these drawings shall have precedence over scaled dimensions. Contractors shall verify and be precedence over scaled dimensions. Contractors shall verify and be responsible for all dimensions and conditions shown by these drawings.

DESIGNED BY: CN

PROJECT

NEW SINGLE FAMILY HOUSES

485 E. MCKINLEY
LLC

485 E. MCKINLEY AVE.
SUNNYVALE, CALIFORNIA

SHEET CONTENTS

SHADOW STUDY


DATE 05-08-17


SCALE AS SHOWN

JOB 1710

SHEET

A-SS

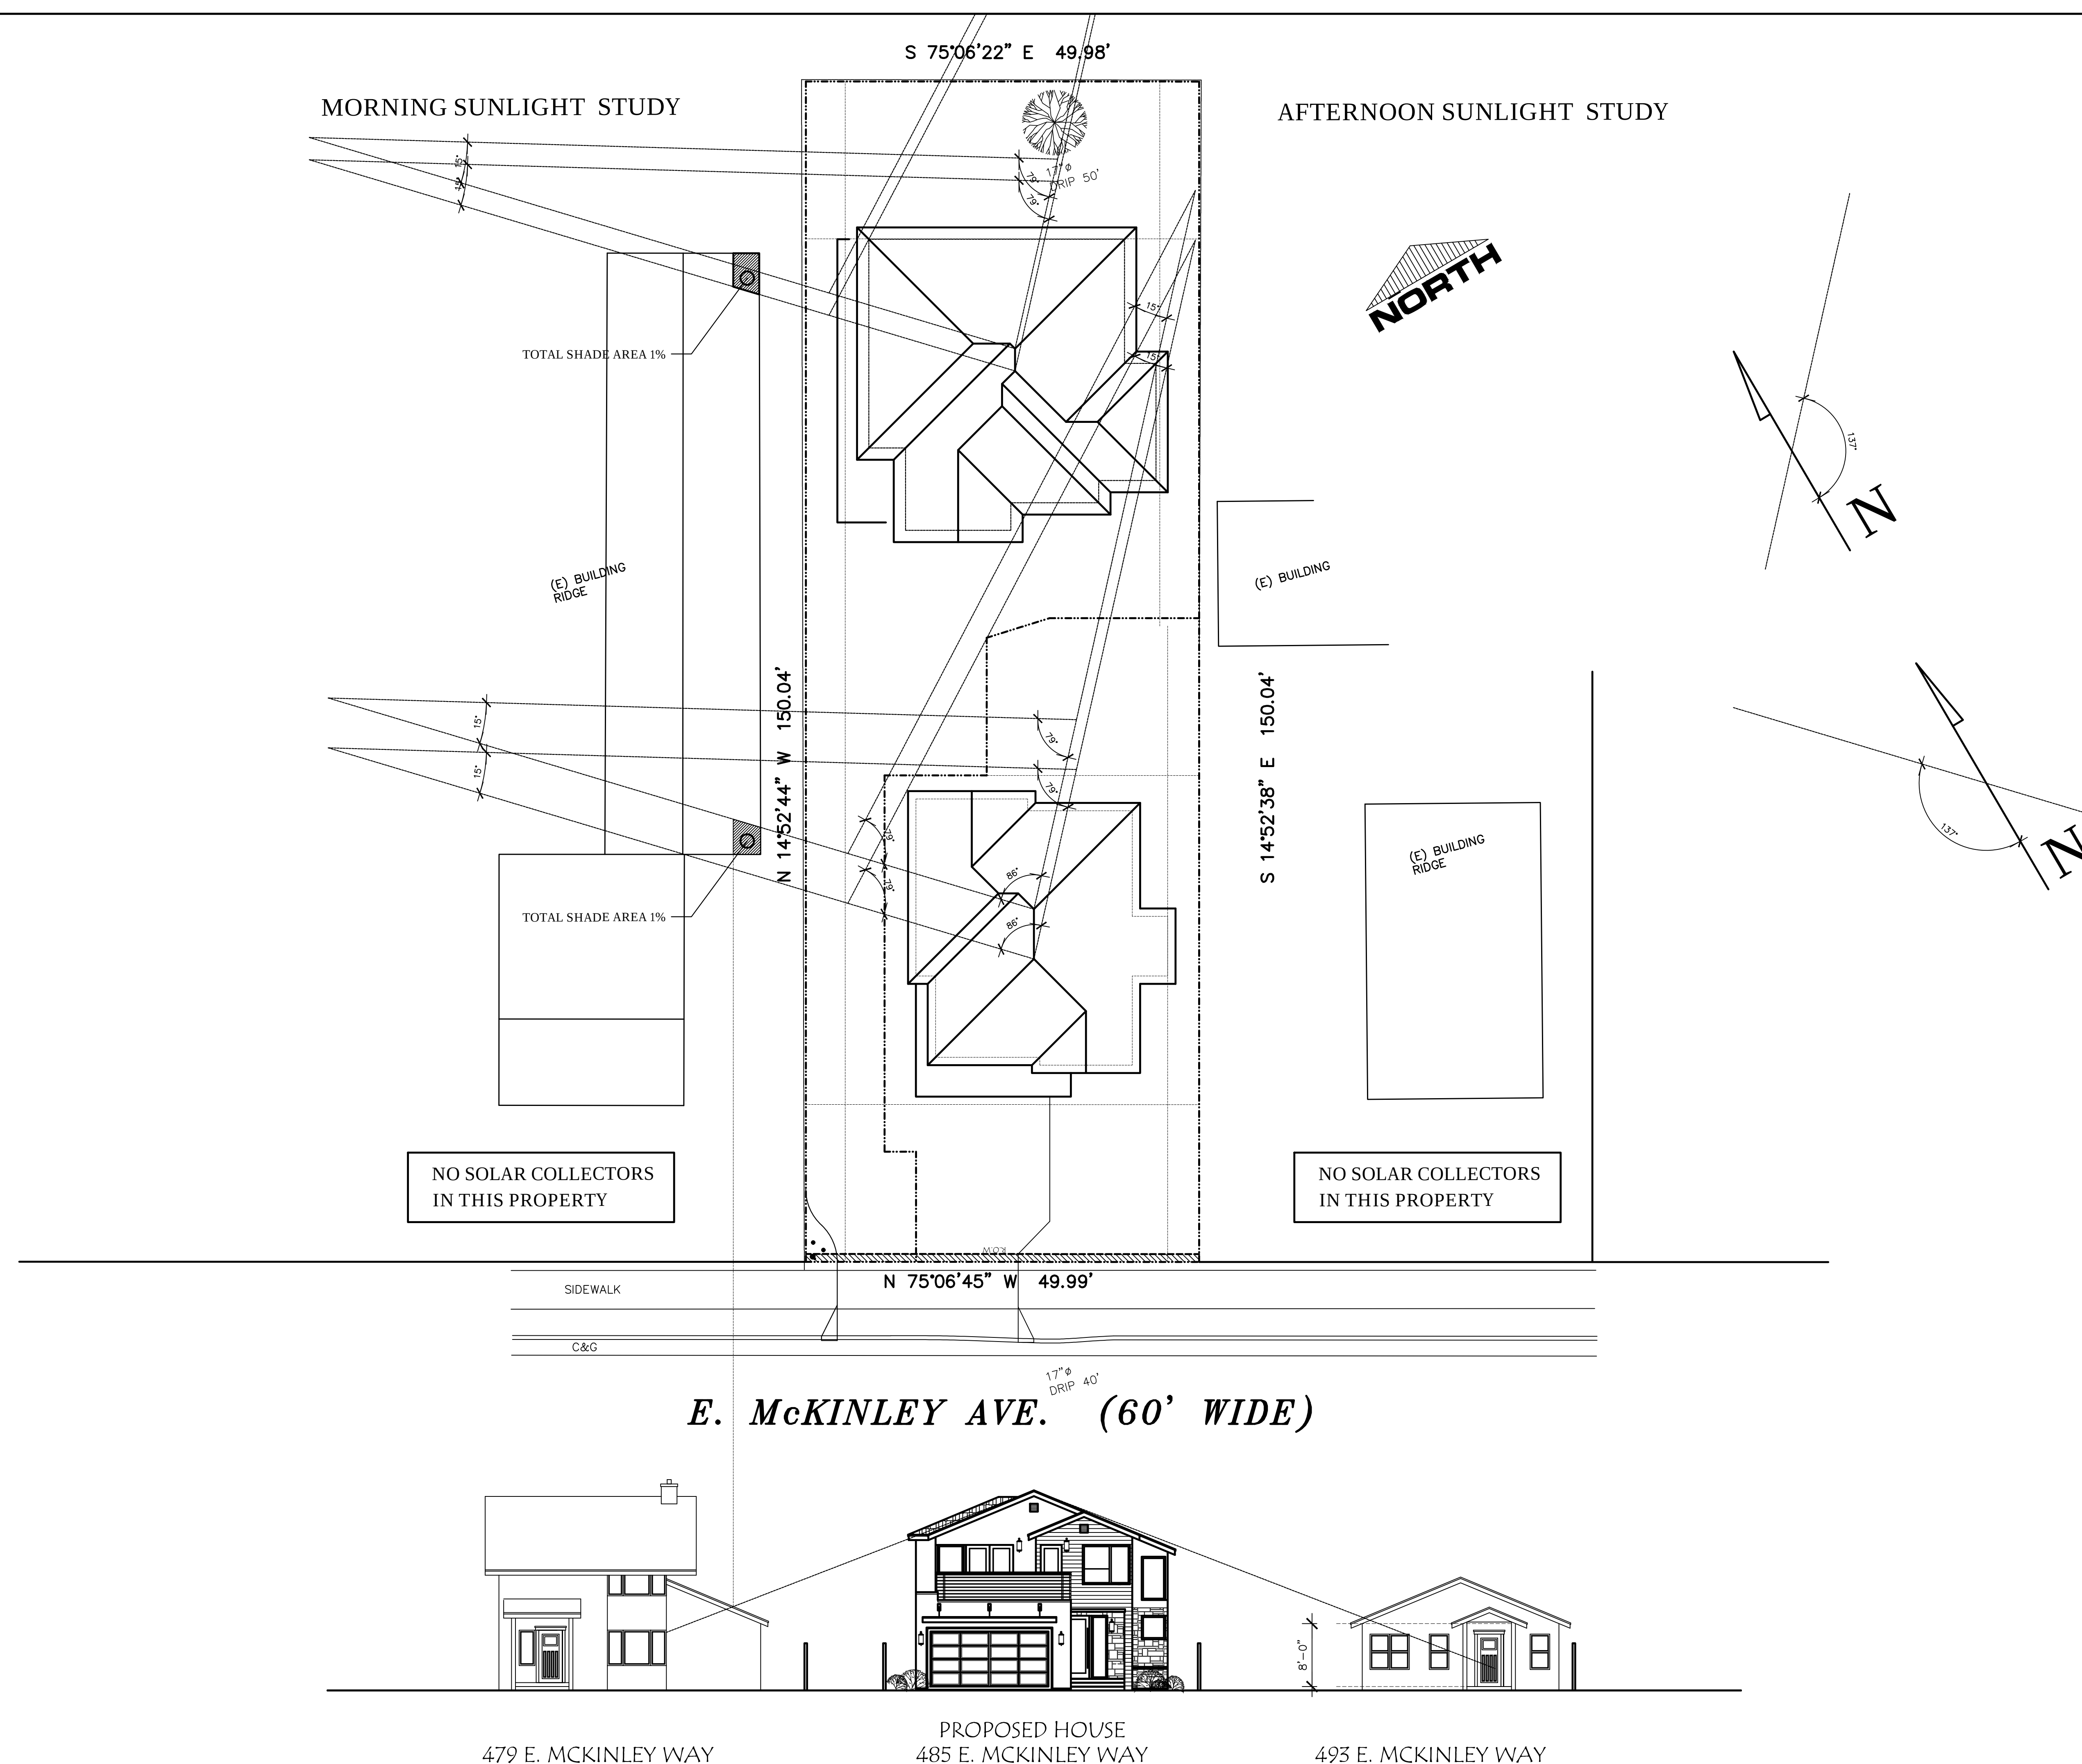

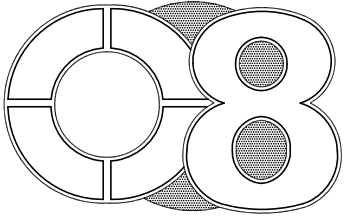

DESIGN STUDIO

4180 WATKINS WAY
SAN JOSE, CA 95135
408.575.0041

REVISIONS

These drawings are instruments of service & are the property of C8 Design Studio. All designs and other information on these drawings are for use on the specified project and shall not be used without the expressed written consent of C8 Design Studio. Written dimensions on these drawings shall have precedence over scaled dimensions. Contractors shall verify and be responsible for all dimensions and conditions shown by these drawings.

DESIGNED BY: CN

PROJECT

NEW SINGLE FAMILY HOUSES

485 E. MCKINLEY
LLC

485 E. MCKINLEY AVE.
SUNNYVALE, CALIFORNIA

SHEET CONTENTS

FLOOR AREA
CALCULATIONS


DATE 05-08-17

SCALE AS SHOWN

JOB 1710

SHEET


AC-1A

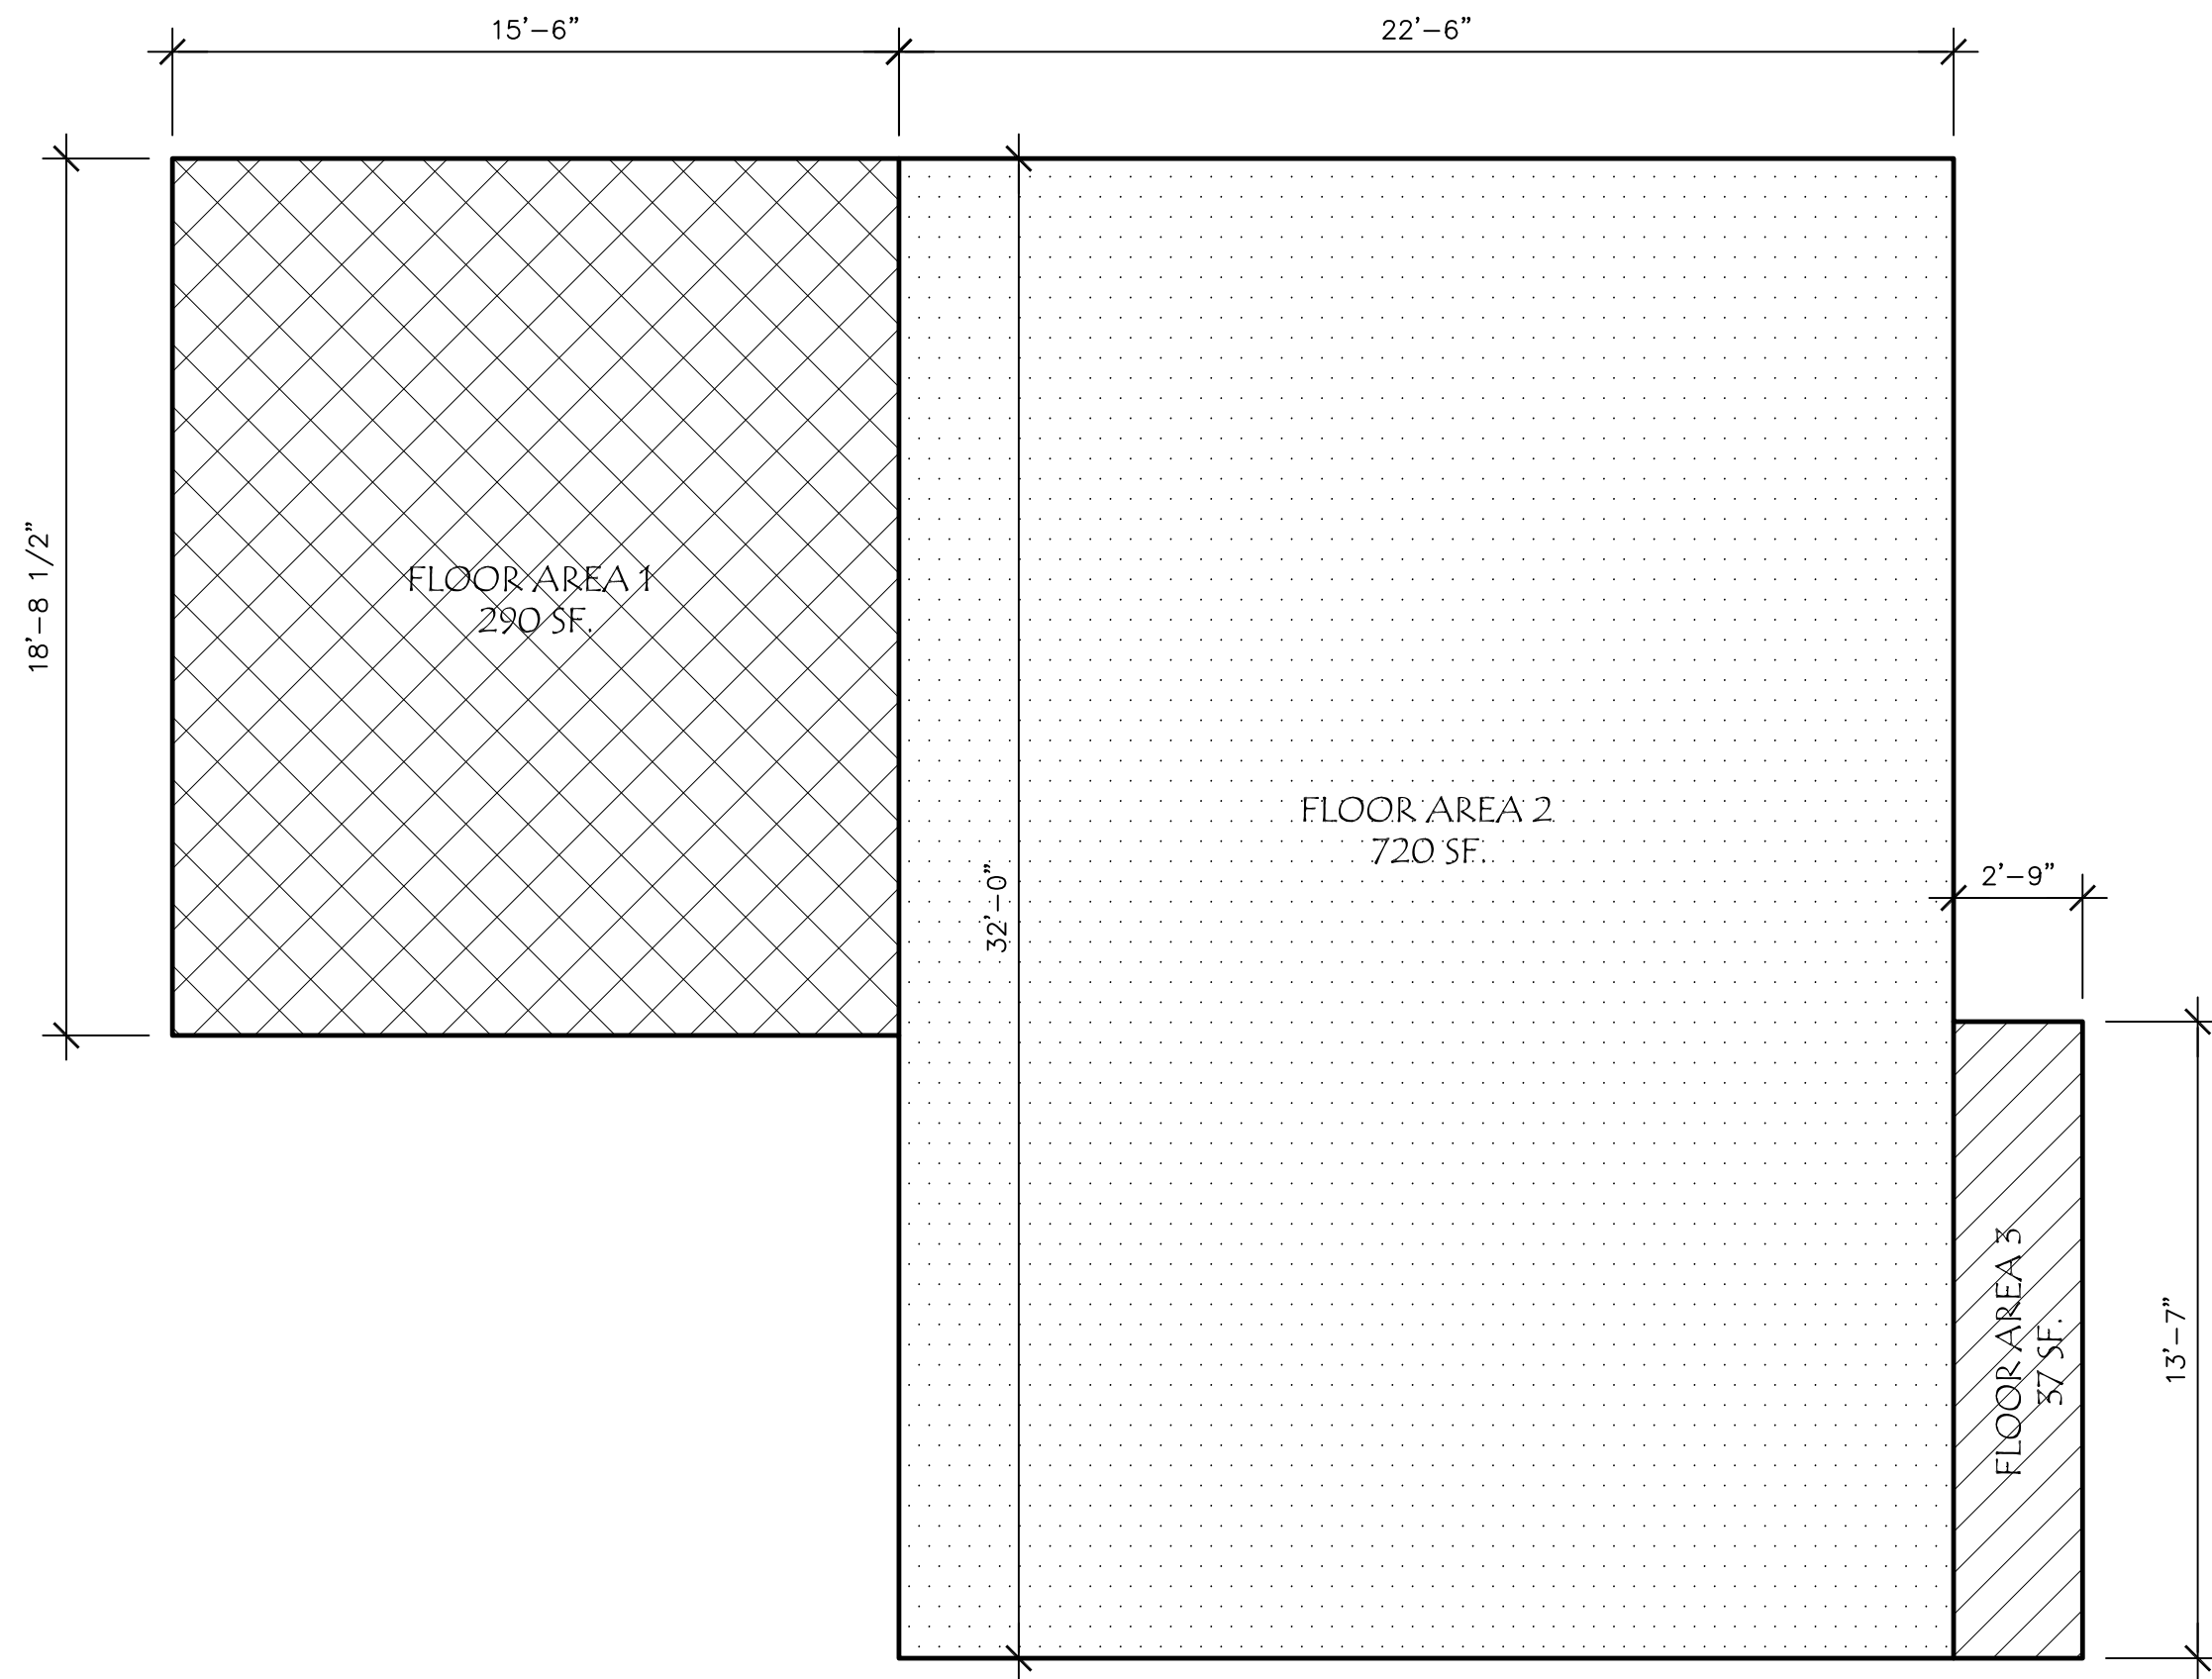

FIRST FLOOR

FIRST FLOOR AREA:

	DIMENSIONS	AREA
FLOOR AREA 1	25'-6" X 18'-8 1/2"	290 SQFT.
FLOOR AREA 2	22'-6" X 32'-0"	720 SQFT.
FLOOR AREA 3	2'-9" X 13'-7"	37 SQFT.
		1,047 SQFT.

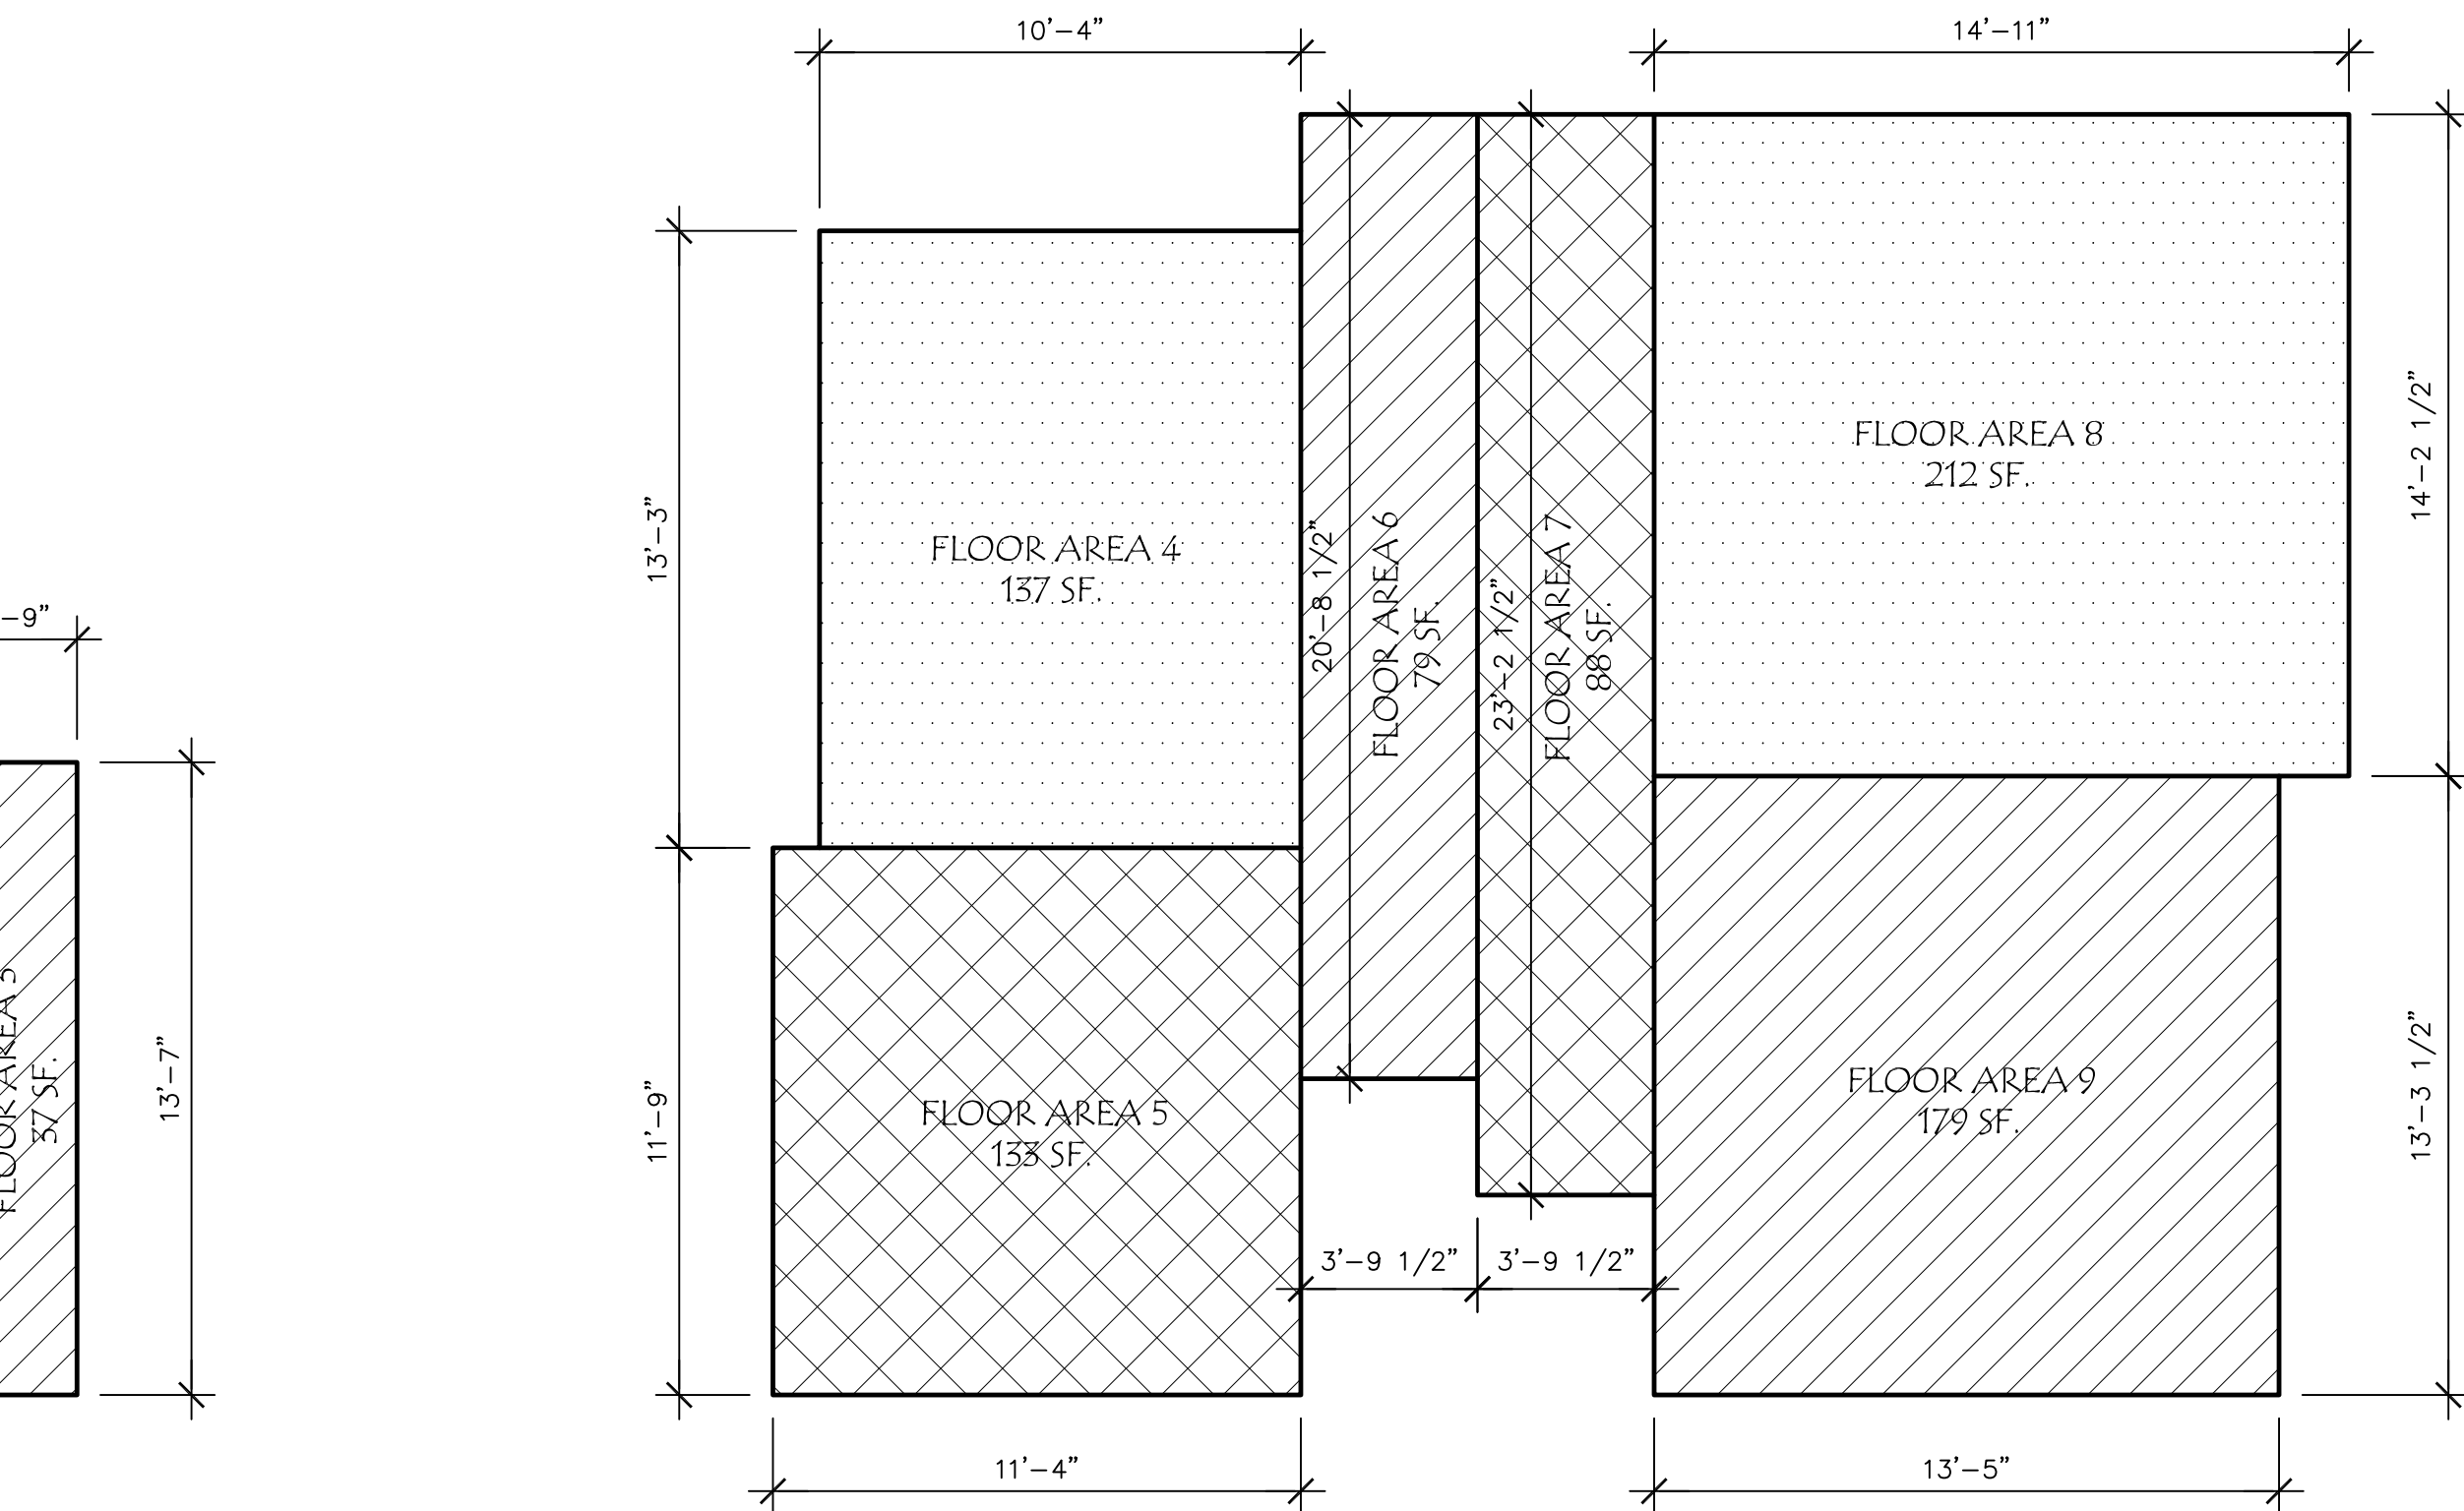

SECOND FLOOR

SECOND FLOOR AREA:

	DIMENSIONS	AREA
FLOOR AREA 4	10'-4" X 13'-3"	137 SQFT.
FLOOR AREA 5	11'-4" X 11'-9"	133 SQFT.
FLOOR AREA 6	3'-9 1/2" X 20'-8 1/2"	79 SQFT.
FLOOR AREA 7	3'-9 1/2" X 23'-2 1/2"	88 SQFT.
FLOOR AREA 8	14'-11" X 14'-2 1/2"	212 SQFT.
FLOOR AREA 9	13'-5" X 13'-3 1/2"	179 SQFT.
		828 SQFT.

LOT AREA: 2,947 SF.

FIRST FLOOR PLAN
LIVING AREA: 647 SF.
GARAGE: 400 SF.
TOTAL: 1,047 SF.
SECOND FLOOR PLAN AREA: 828 SF.

TOTAL LIVING AREA: 1,475 SF.


TOTAL BUILDING AREA: 1,875 SF. (INCLUDING GARAGE)

COVERED PORCH: 93 SF.

FAR: 1,875 / 2,947 = .636 (63.6%)

LOT COVERAGE:

(1,047 + 93) / 2,947 = .387 (38.7%)

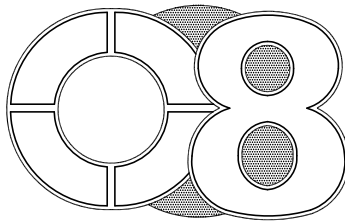

DESIGN STUDIO

4180 WATKINS WAY
SAN JOSE, CA 95155
408.375.0041

REVISIONS

These drawings are instruments of service & are the property of OB Design Studio. All designs and other information on these drawings are for use on the specified project and shall not be used without the expressed written consent of OB Design Studio. Written dimensions on these drawings shall have precedence over scaled dimensions. Contractors shall verify and be responsible for all dimensions and conditions shown by these drawings.

DESIGNED BY: CN

Chm

PROJECT

NEW SINGLE FAMILY HOUSES

485 E. MCKINLEY
LLC

485 E. MCKINLEY AVE.
SUNNYVALE, CALIFORNIA

SHEET CONTENTS

FLOOR PLANS

LOT 1

DATE 05-08-17

SCALE AS SHOWN

JOB 1710

SHEET

A-2.0A

FLOOR PLAN NOTES

FIREPLACE NOTES:

MONESSEN GAS FIREPLACE OR EQUAL
MODEL B0V600N / P/V7
FIREPLACE SHALL BE FACTORY-BUILT AND SHALL BE LISTED, LABELED AND SHALL BE INSTALLED IN ACCORDANCE WITH ITS LISTING AND MANUFACTURER'S INSTALLATION INSTRUCTIONS.

DRYER NOTES:

EXHAUST AIR VENT FOR DRYER TERMINATES TO THE OUTSIDE OF BUILDING MIN. 3 FEET FROM ANY OPENING.

PLUMBING NOTES:

ALL WATER CLOSETS SHALL HAVE MAX 1.28 GPF

SHOWER AND TUB/SHOWER WALLS SHALL BE SMOOTH, HARD, NONABSORBENT SURFACE OVER A MOISTURE RESISTANT UNDERLAYMENT TO HEIGHT OF 72 INCHES ABOVE THE DRAIN INLET. WATER-RESISTANT BACKING BOARD SHALL NOT BE USED OVER A VAPOR RETARDER IN SHOWER OR BATHTUB COMPARTMENTS.

PLUMBING VENTS TO BE MINIMUM 3 FEET ABOVE OR 10 FEET AWAY FROM ALL OPERABLE SKYLIGHTS.

ALL PLUMBING FIXTURE AND FITTINGS SHALL MEET THE STANDARDS REFERENCED IN TABLE 1401.1 OF THE CPC.

MECHANICAL NOTE:

DUCTS IN GARAGE PENETRATING THE WALLS AND CEILING OF AT SEPARATION WALL SHALL BE CONSTRUCTED OF A MIN NO. 26 GAGE STEEL SHEET

VENTILATION FOR MECHANICAL CLOTHS DRYERS SHALL BE VENTED TO OUTSITE

VENTILATION HEATING AND AIR CONDITIONING SYSTEMS SHALL HAVE MERV 6 FILTERS OR BETTER.

HEATING AND AIR-CONDITIONING SYSTEMS SHALL BE DESIGNED IN ACCORDANCE WITH THE REQUIREMENTS OF CBCSC SECTION 4.507.2

ALL DUCT AND OTHER REALTED AIR DISTRIBUTION COMPONENT OPENINGS SHALL BE COVERED WITH TAPE, PLASTIC, SHEET METAL, OR OTHER ACCEPTABLE METHODS AT THE TIME OR ROUGH INSTALLATION OR DURING STORAGE ON THE CONSTRUCTION SITE AND UNTIL FINAL STARTUP OF THE HEATING AND COOLING EQUIPMENT.

ELECTRICAL NOTES:

ANNULAR SPACES AROUND PIPES, ELECTRIC CABLE, CONDUITS OR OTHER OPENINGS IN SOLE/ BOTTOM PLATES AT EXTERIOR WALLS SHAL BE PROTECTED AGAINST THE PASSAGE OF RODENTS BY CLOSING SUCH OPENINGS WITH CEMENT MORTAR, CONCRETE MASONRY, OR SIMILAR ACCEPTABLE METHODS.

RAIL AND GUARDRAIL NOTE:

OPEN GUARDS SHALL HAVE BALUSTERS OR ORNAMENTAL PATTERNS SUCH THAT A 4 INCH DIAMETER SPHERE CANNOT PASS THROUGH ANY OPENING UP TO A HEIGHT OF 42 INCHES.

PROVIDE MIN. OF 1/2" GYPBOARD UNDER STAIR CEILING

UNDERFLOOR VENT CALCULATION:

LIVING AREA:

AREA TO BE VENTED: 1,554 SF.
TOTAL AREA OF VENT REQUIRE: 10.36 SF.

TOTAL VENT REQUIRE:


VENT TYPE: 8"x14" = .75 SF.
10.36 / .75 = 14 VENTS
TOTAL VENT PROVIDE: 14 VENTS

NOTES: PROVIDE 1/4" WIRE MESH COVER EACH VENT

SEE ELEVATIONS SHEET A3.1 AND A3.2 FOR VENT LOCATIONS.

LEGEND

- BUILT-OUT WALL
- 1 HR. FIRE RATED WALL
- SOUND INSULATED WALL
- NEW 2X4 STUD WALL
- NEW 2X6 STUD WALL
- TEMPERED GLASS
- SHUTOFF VALVE FOR GAS LOCATED OUTSIDE THE FIREBOX AND WITHIN 3 FT. OF THE APPLIANCE.
- EMERGENCY EGRESS WINDOW OR DOOR

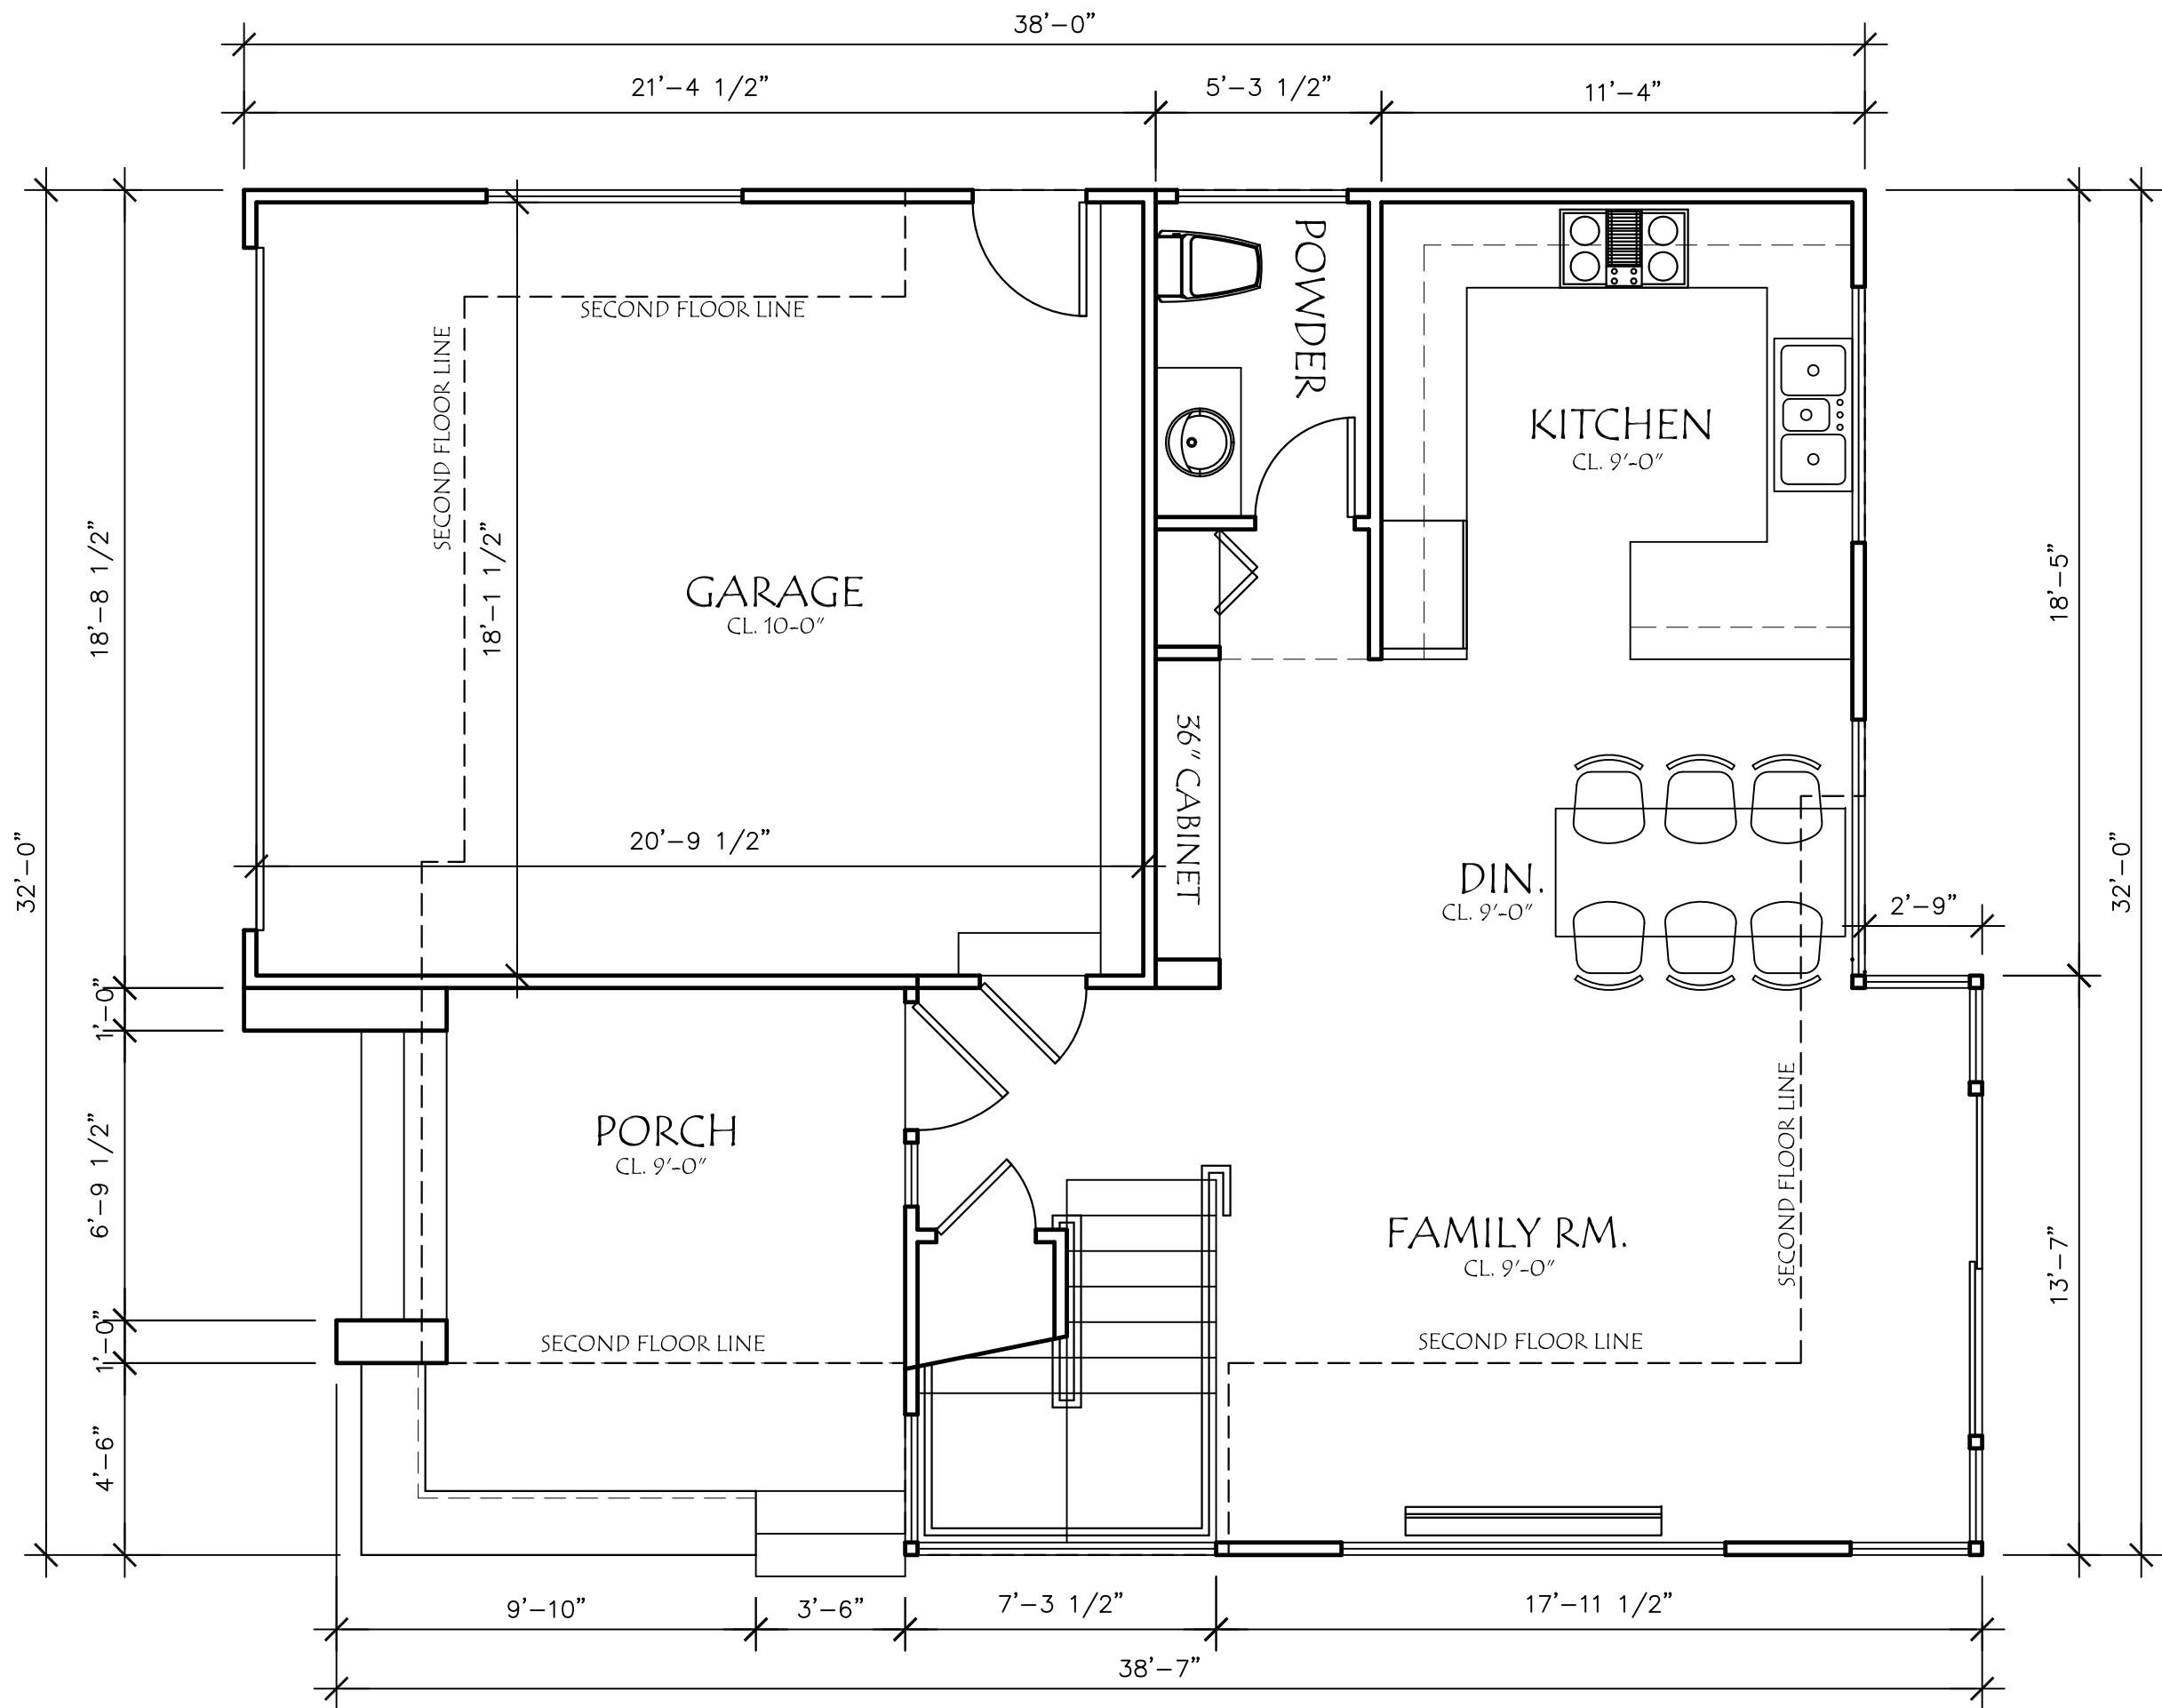


EXTERIOR LANDING NOTE:

ALL EXTERIOR THRESHOLD HEIGHT AT ALL EXTERIOR DOORS. A DOOR MAY OPEN AT A LANDING THAT IS NOT MORE THAN 7-3/4" LOWER THAN THE FLOOR LEVEL IF THE DOOR DOES NOT SWING OVER THE LANDING. MAXIMUM 1-1/2" IF DOOR SWING OVER THE LANDING.


FIRST FLOOR

SCALE: 1/4" = 1'-0"

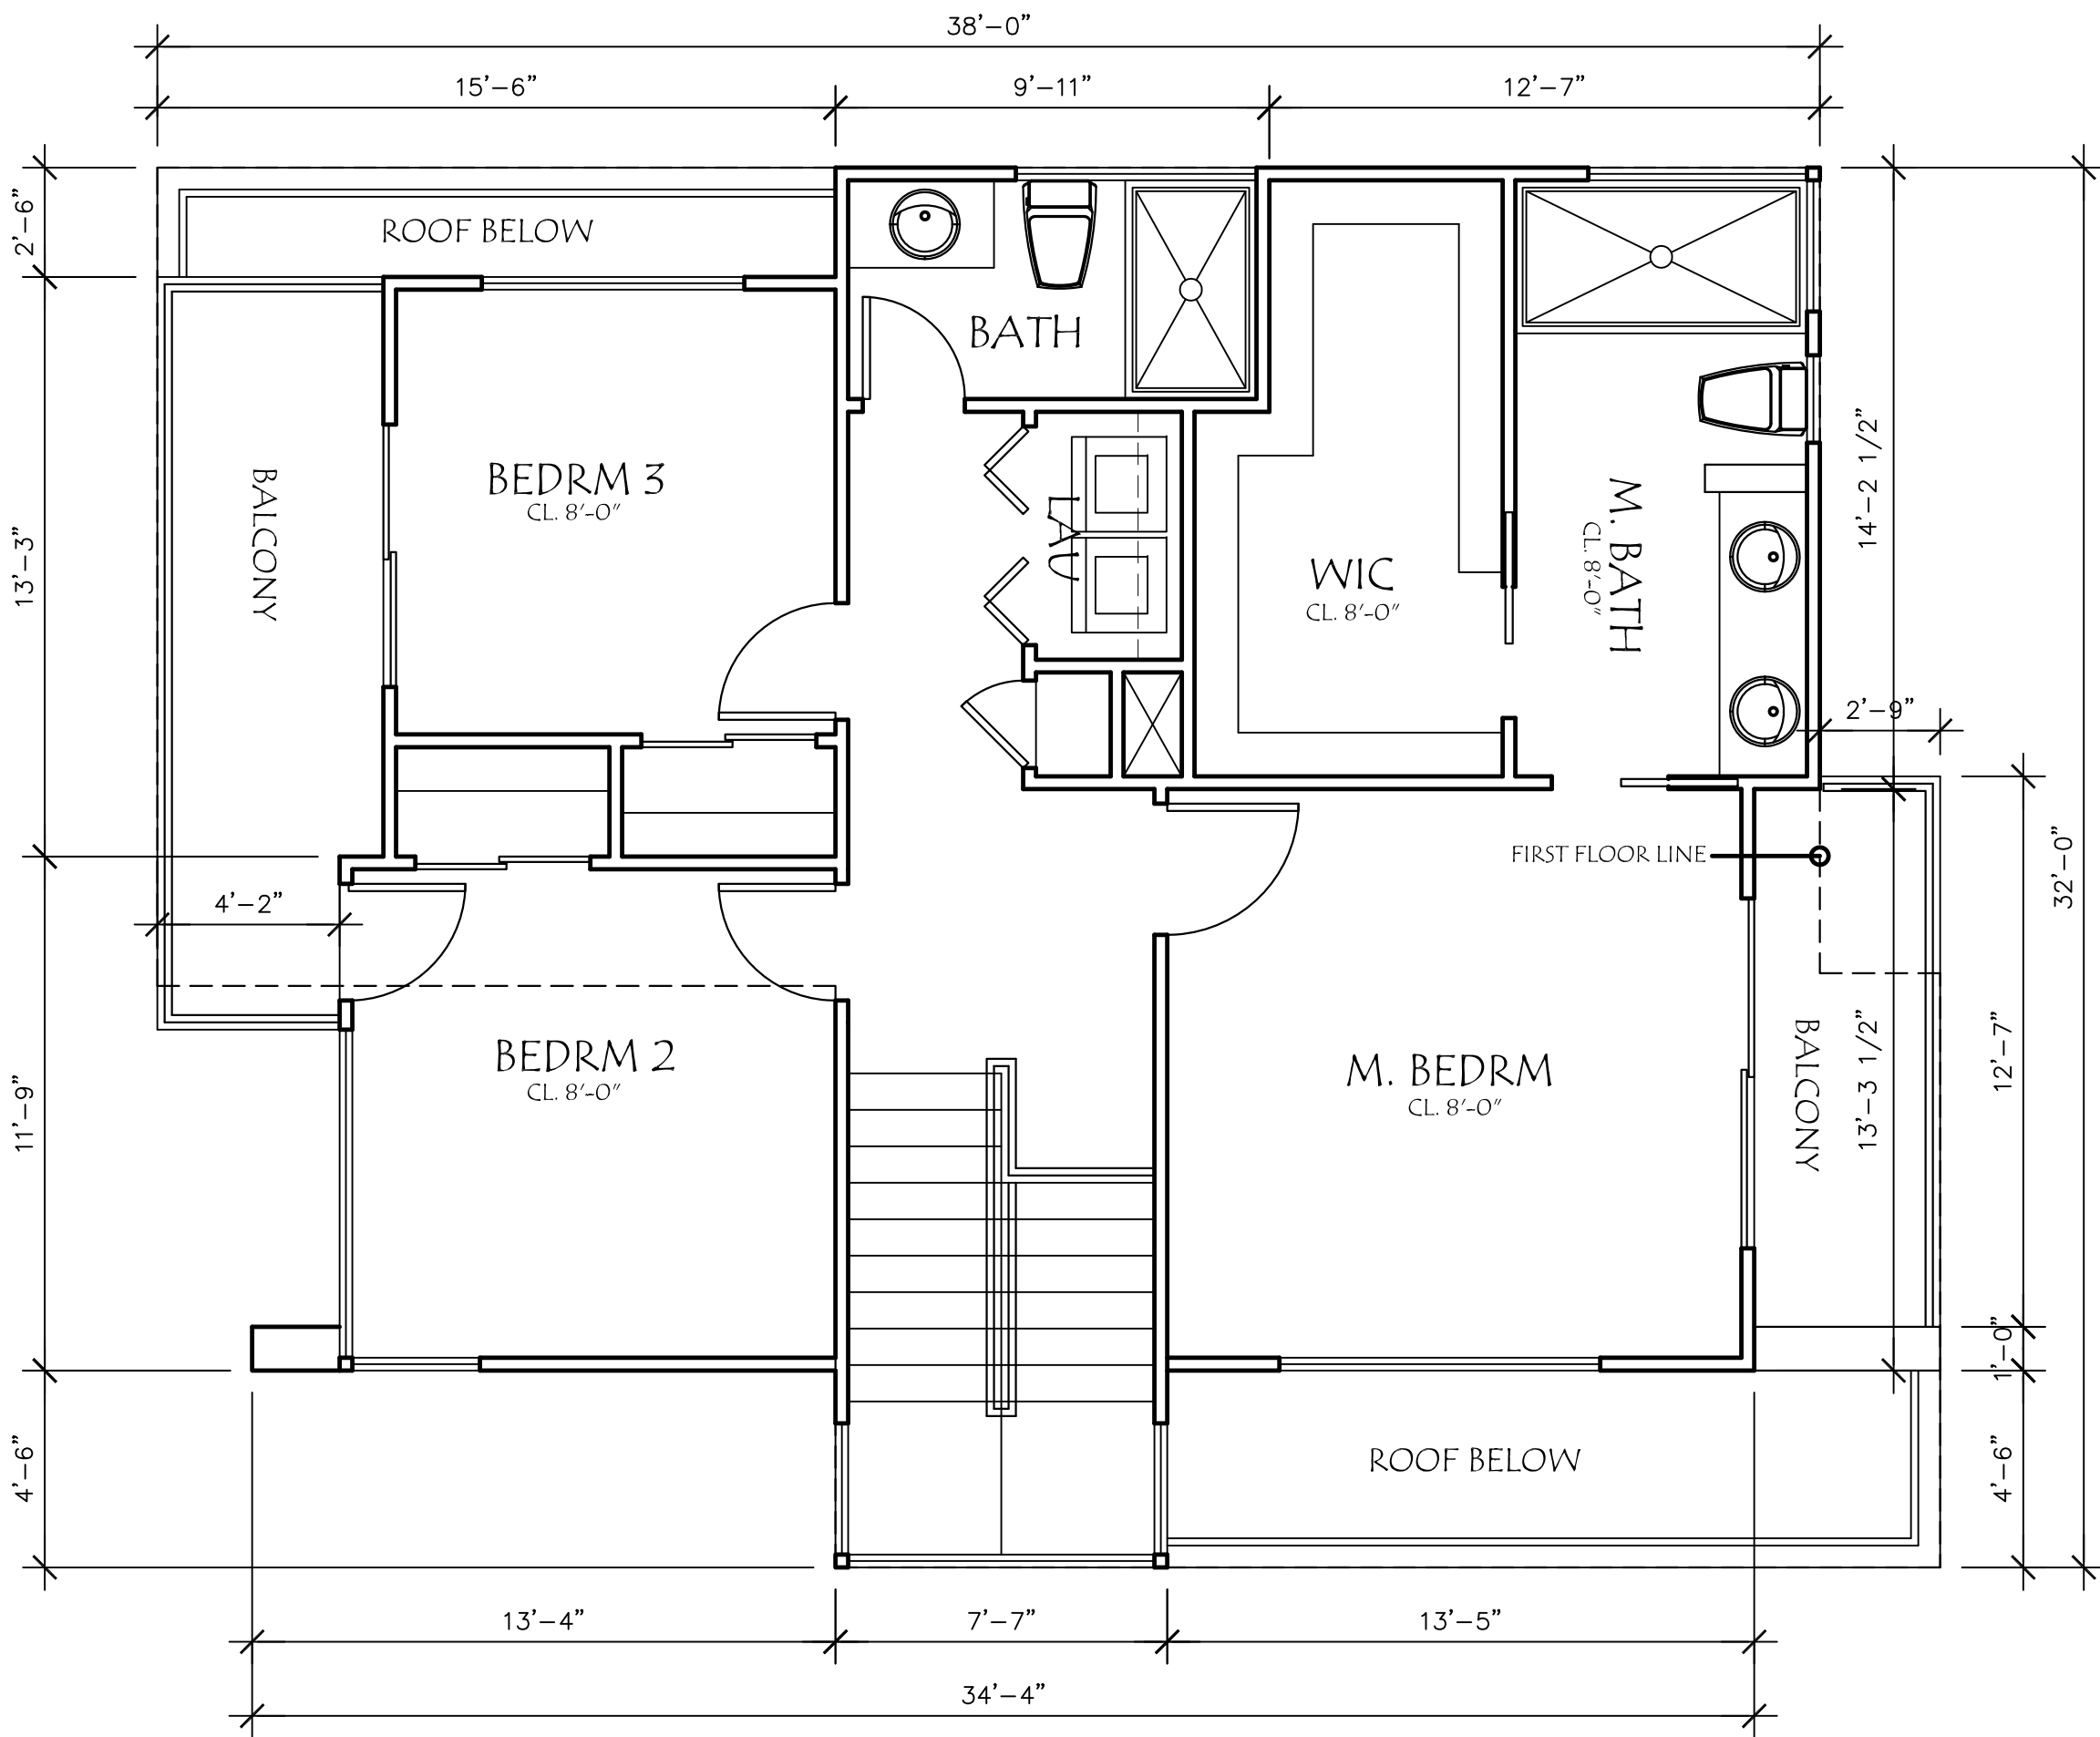

SECOND FLOOR

SCALE: 1/4" = 1'-0"

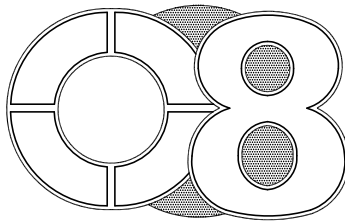

DESIGN STUDIO

4180 WATKINS WAY
SAN JOSE, CA 95135
408.375.0041

REVISIONS

These drawings are instruments of service & are the property of O8 Design Studio. All designs and other information on these drawings are for use on the specified project and shall not be used without the expressed written consent of O8 Design Studio. Written dimensions on these drawings shall have precedence over scaled dimensions. Contractors shall verify and be responsible for all dimensions and conditions shown by these drawings.

DESIGNED BY: CN

PROJECT

NEW SINGLE FAMILY HOUSES

485 E. MCKINLEY
LLC

485 E. MCKINLEY AVE.
SUNNYVALE, CALIFORNIA

SHEET CONTENTS

ELEVATIONS

LOT 1

DATE 05-08-17

SCALE AS SHOWN

JOB 1710

SHEET

A-3.1A

KEYNOTES

- 1 ROOFING - ASPHALT SHINGLE - CERTAINTED OR EQUAL
- 2 DOOR
- 3 WINDOW
- 4 CEMENT PLASTER
- 5 WOOD SIDING
- 6 WROUGHT IRON GUARD RAILS
- 7 STONE VENEER
- 8 UNDER FLOOR VENT
- 9 CONCRETE STEPS
- 10 STEEL CABLE
- 11 HOUSE ADDRESS
- 12 OVERHANG
- 13 1" ALUMINUM REVEAL
- 14 GARAGE DOOR
- 15 EXTERIOR LIGHT

GENERAL NOTES

EXTERIOR LANDING NOTE:
ALL EXTERIOR THRESHOLD HEIGHT AT ALL EXTERIOR DOORS. A DOOR MAY OPEN AT A LANDING THAT IS NOT MORE THAN 7-3/4" LOWER THAN THE FLOOR LEVEL IF THE DOOR DOES NOT SWING OVER THE LANDING.


MATERIAL NOTES

- ROOFING:
MANUFACTURE: ASPHALT SHINGLE - CERTAINTED OR EQUAL
COLOR: CHARCOAL
- WINDOWS AND DOORS:
MANUFACTURE: MILGARD OR EQUAL
TYPE: VINYL FRAME - WHITE COLOR
- WINDOW TRIM/SILL:
FOAM TRIM
MANUFACTURE: STYRO TRIM OR EQUAL
TYPE: SMOOTH FINISH FOAM TRIM




FRONT ELEVATION

SCALE: 1/4" = 1'-0"

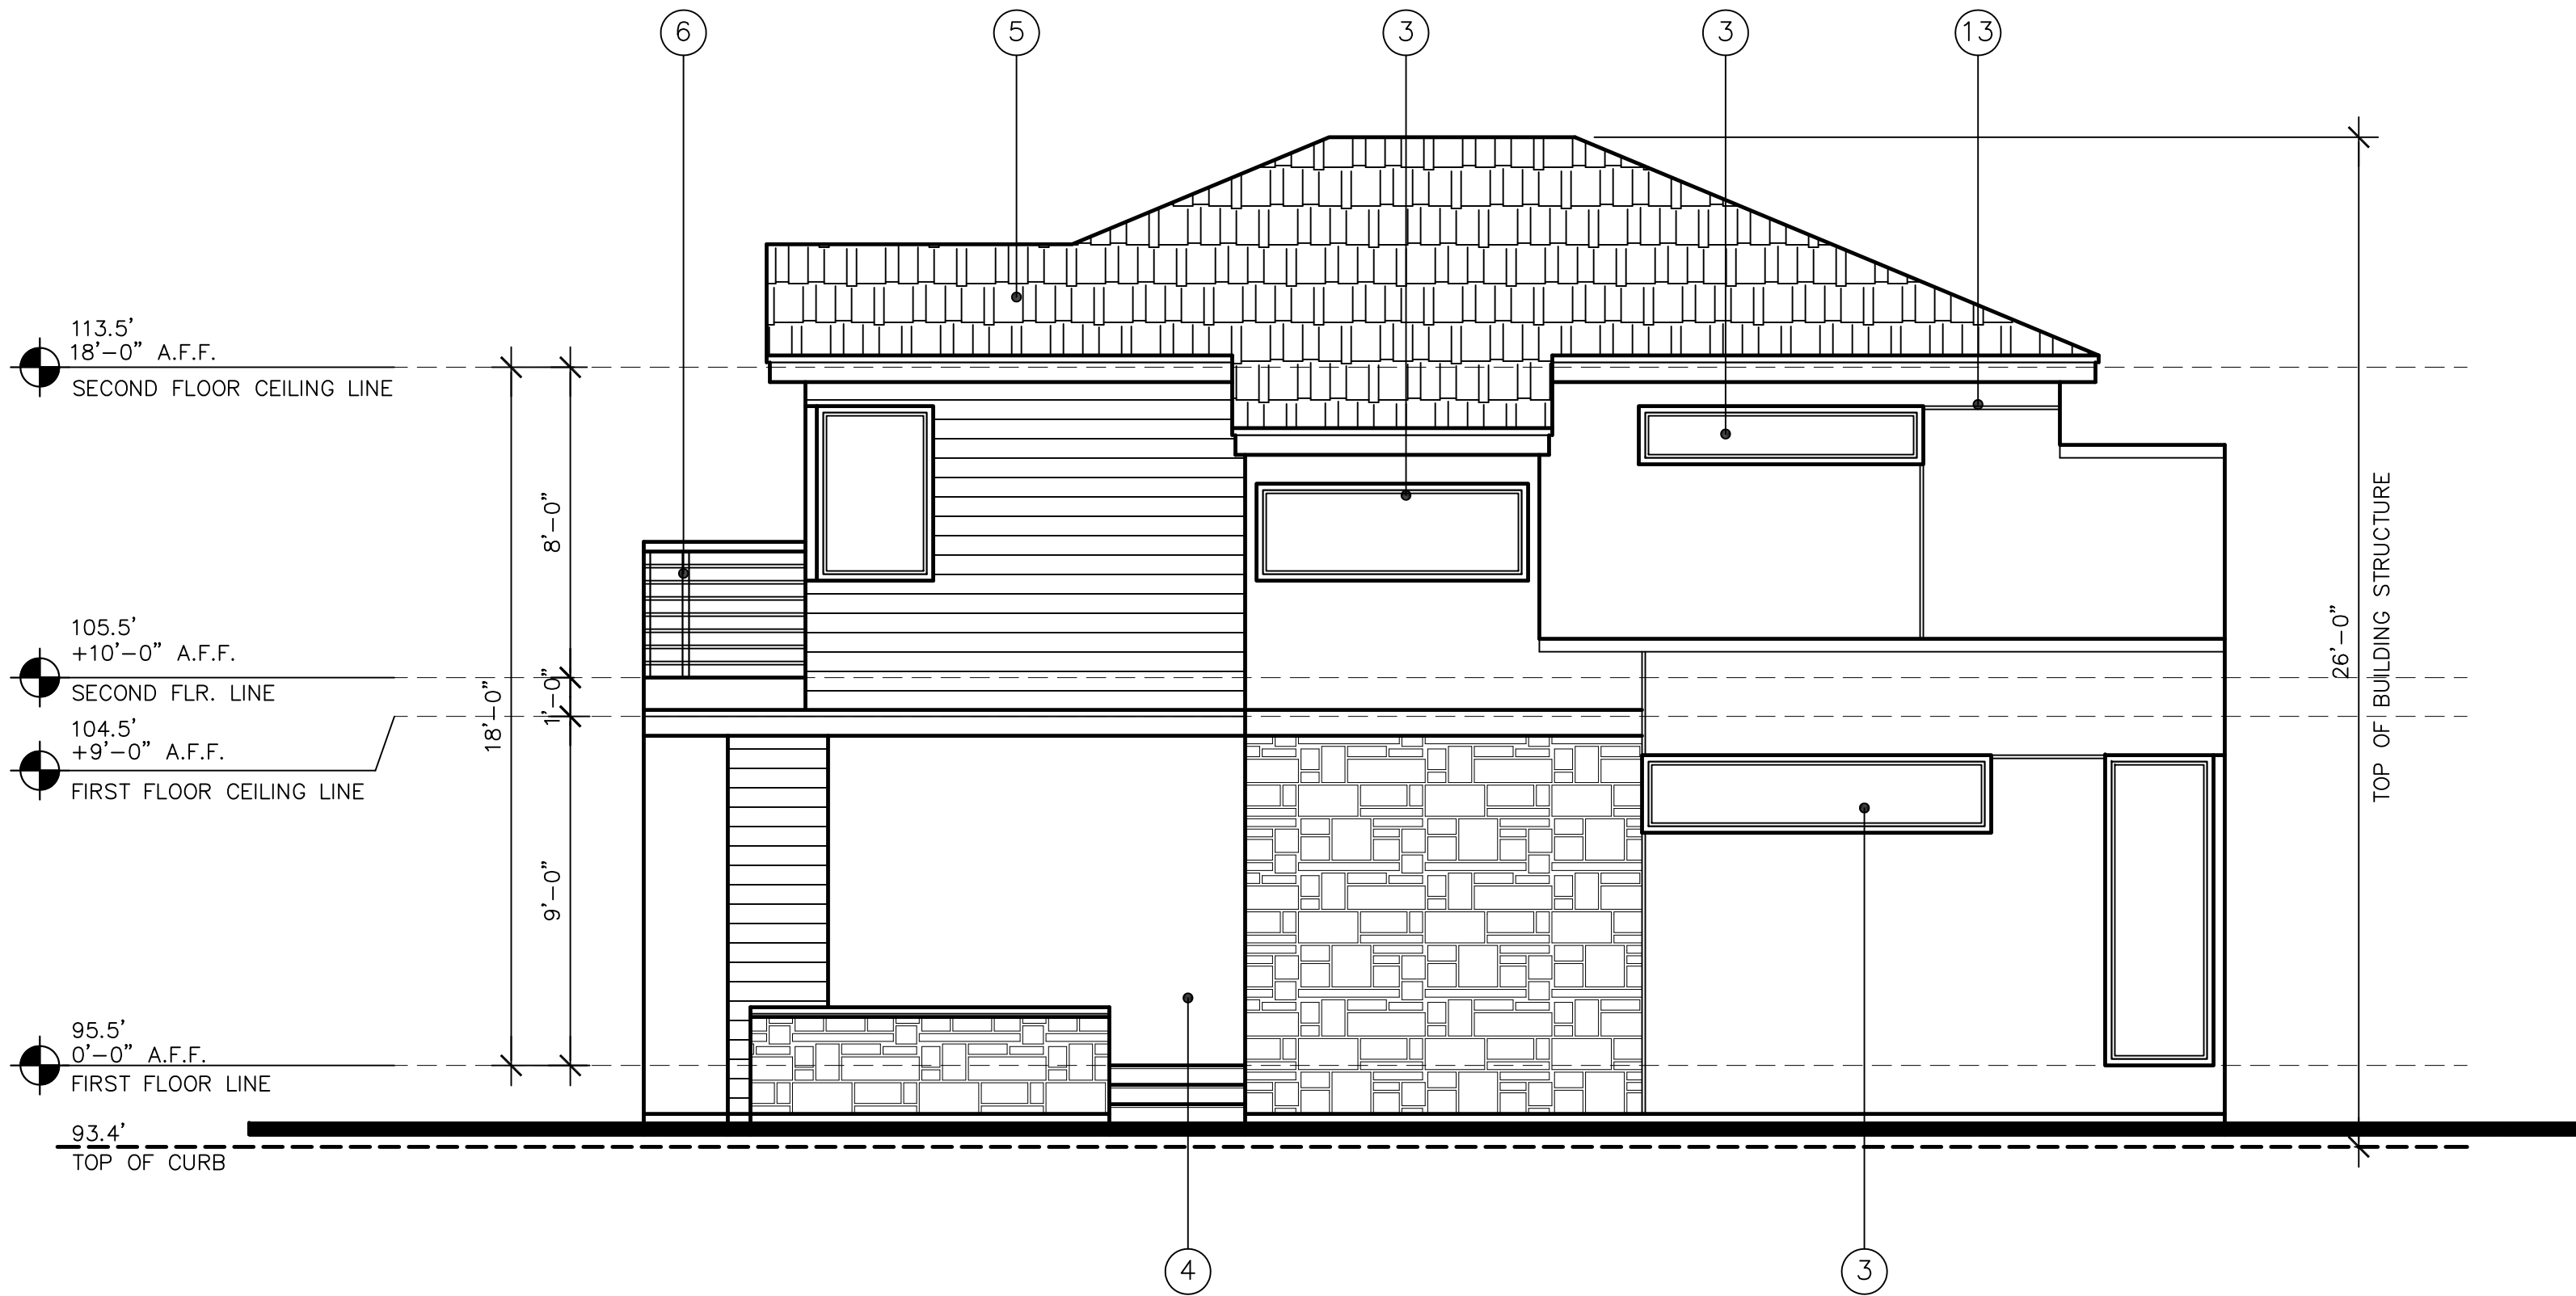

RIGHT ELEVATION

SCALE: 1/4" = 1'-0"

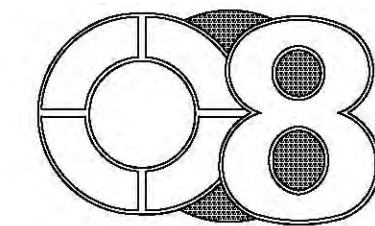

DESIGN STUDIO

4180 WATKINS WAY
SAN JOSE, CA 95155
408.375.0041

REVISIONS

These drawings are instruments of service and are the property of O8 Design Studio. All designs and other information on these drawings are for use on the specified project and shall not be used without the expressed written consent of O8 Design Studio. Written dimensions on these drawings shall have precedence over scaled dimensions. Contractors shall verify and be responsible for all dimensions and conditions shown by these drawings.

DESIGNED BY: CN

PROJECT

NEW SINGLE FAMILY HOUSES

487 E. MCKINLEY
LLC

487 E. MCKINLEY AVE.
SUNNYVALE, CALIFORNIA

SHEET CONTENTS

COLOR BOARD

PLAN 1


DATE 05-08-17

SCALE AS SHOWN


JOB 1710

SHEET

CB-1

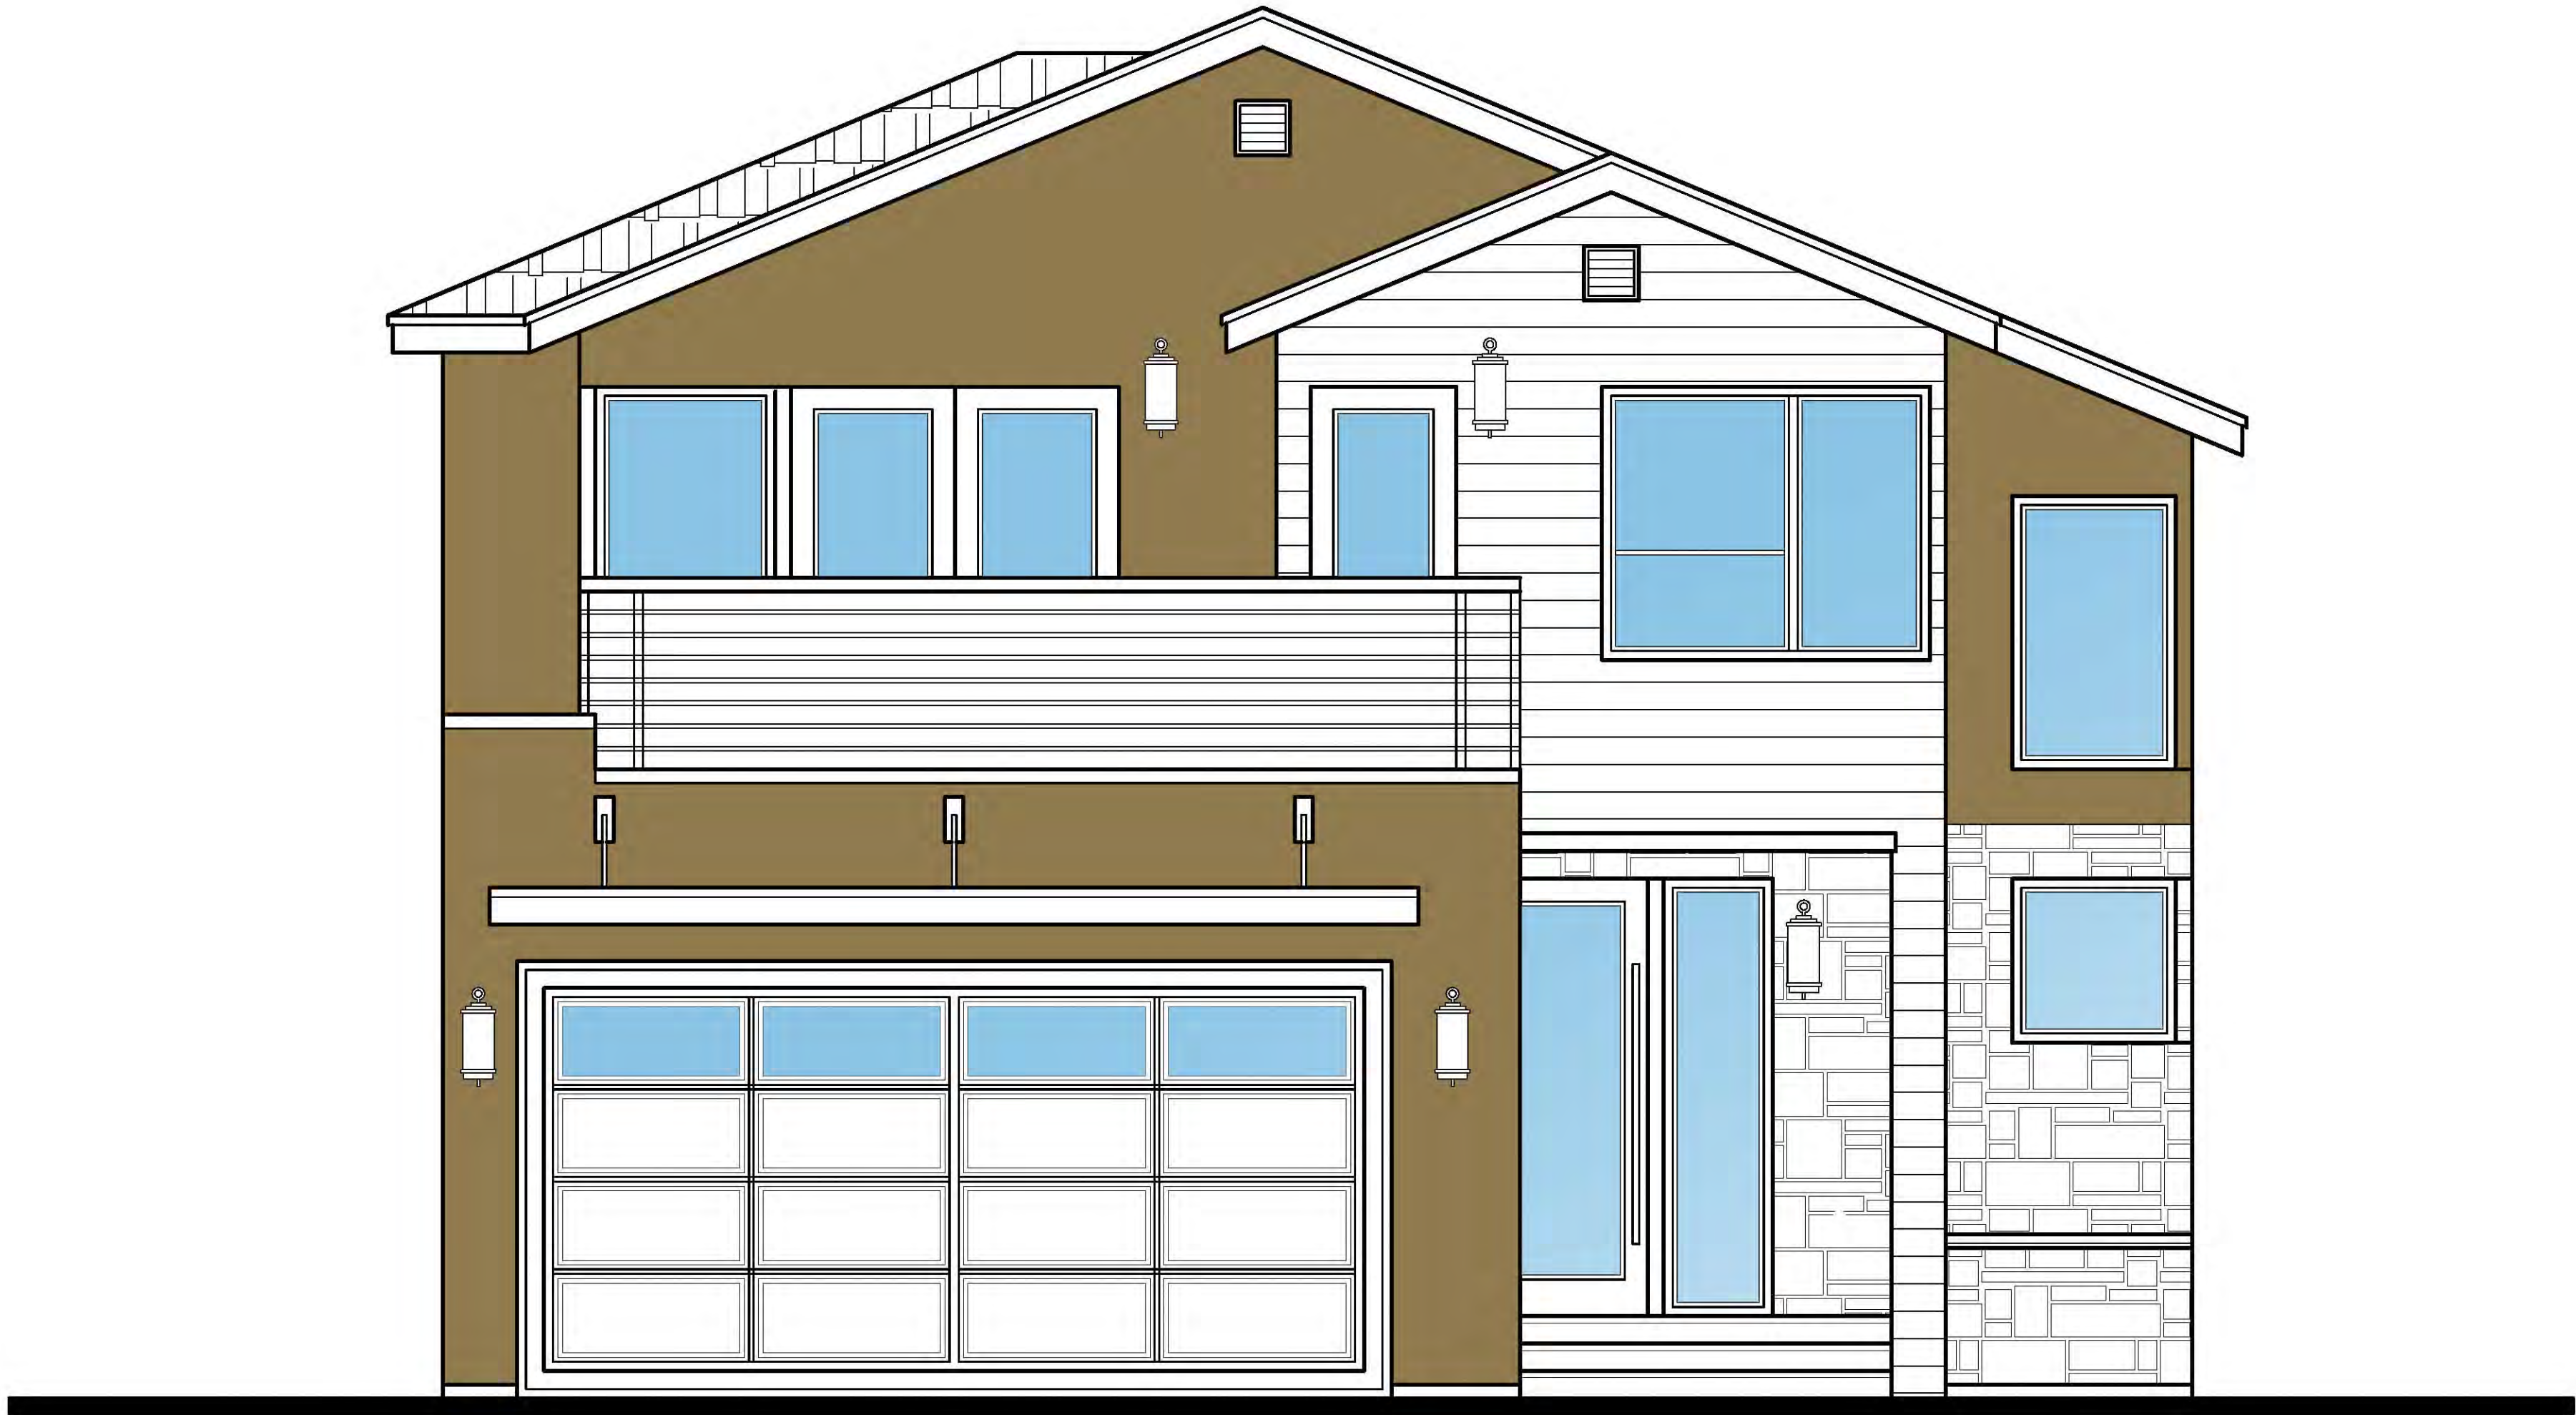


FRONT ELEVATION

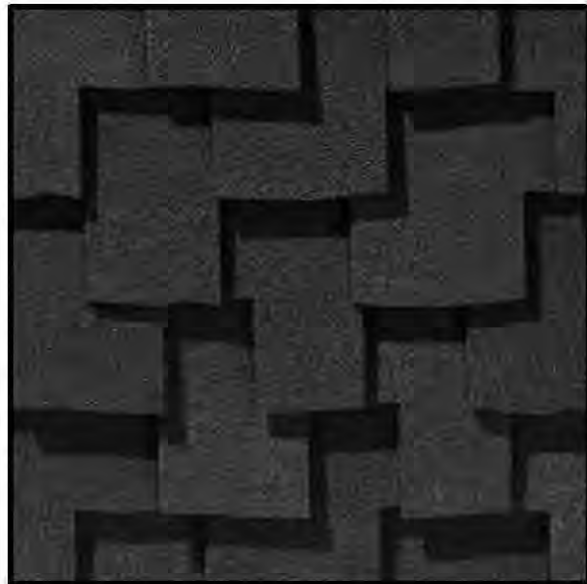

ROOF
CERTAINTEED
PRESIDENTIAL SHAKE
TL CHARCOAL




STONE VENEER
ELDORADO STONE
WEATHER EDGE

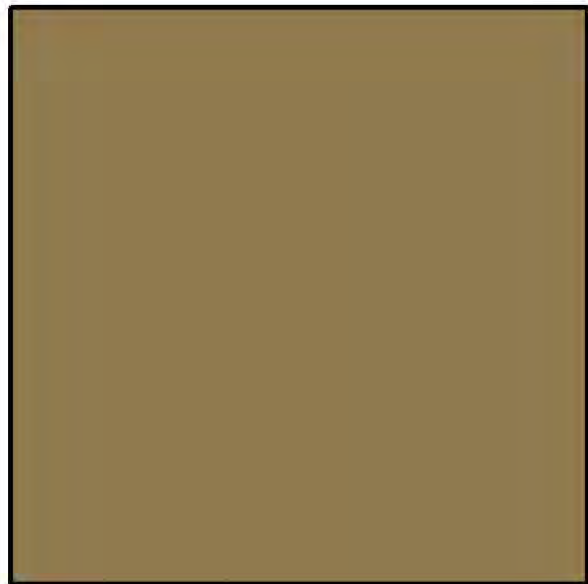

BODY PAINT
KELLY MOORE
CITY LOFT KM4566




WOOD SIDING
NATURAL STAINED

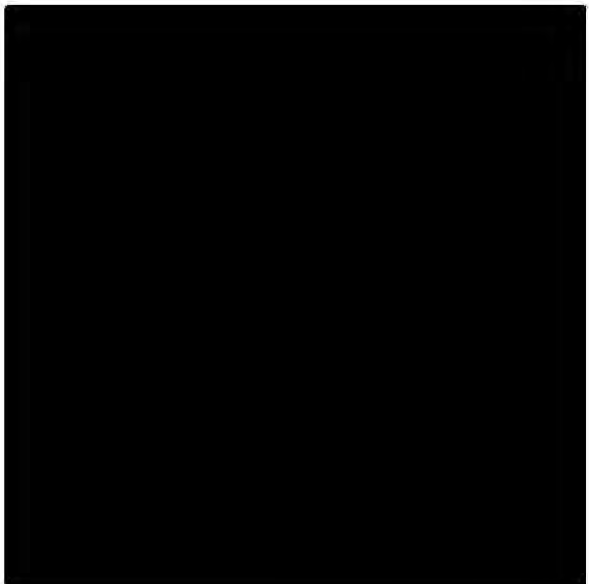

METAL RAILING PAINT
KELLY MOORE
BLACK



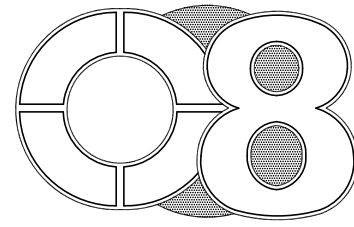

DESIGN STUDIO

4180 WATKINS WAY
SAN JOSE, CA 95155
408.375.0041

REVISIONS

These drawings are instruments of service & are the property of O8 Design Studio. All designs and other information on these drawings are for use on the specified project and shall not be used without the expressed written consent of O8 Design Studio. Written dimensions on these drawings shall have precedence over scaled dimensions. Contractors shall verify and be responsible for all dimensions and conditions shown by these drawings.

DESIGNED BY: CN

PROJECT

NEW SINGLE FAMILY HOUSES

485 E. MCKINLEY
LLC

485 E. MCKINLEY AVE.
SUNNYVALE, CALIFORNIA

SHEET CONTENTS

ELEVATIONS

LOT 1

DATE 05-08-17

SCALE AS SHOWN

JOB 1710

SHEET

A-3.2A

KEYNOTES

- 1 ROOFING - ASPHALT SHINGLE - CERTAINTED OR EQUAL
- 2 DOOR
- 3 WINDOW
- 4 CEMENT PLASTER
- 5 WOOD SIDING
- 6 WROUGHT IRON GUARD RAILS
- 7 STONE VENEER
- 8 UNDER FLOOR VENT
- 9 CONCRETE STEPS
- 10 STEEL CABLE
- 11 HOUSE ADDRESS
- 12 OVERHANG
- 13 1" ALUMINUM REVEAL
- 14 GARAGE DOOR
- 15 EXTERIOR LIGHT

GENERAL NOTES

EXTERIOR LANDING NOTE:
ALL EXTERIOR THRESHOLD HEIGHT AT ALL EXTERIOR DOORS. A DOOR MAY OPEN AT A LANDING THAT IS NOT MORE THAN 7-3/4" LOWER THAN THE FLOOR LEVEL IF THE DOOR DOES NOT SWING OVER THE LANDING.

MATERIAL NOTES

ROOFING:
MANUFACTURE: ASPHALT SHINGLE - CERTAINTED OR EQUAL
COLOR: CHARCOAL


WINDOWS AND DOORS:
MANUFACTURE: MILGARD OR EQUAL
TYPE: VINYL FRAME - WHITE COLOR

WINDOW TRIM/SILL:
FOAM TRIM
MANUFACTURE: STYRO TRIM OR EQUAL
TYPE: SMOOTH FINISH FOAM TRIM




REAR ELEVATION

SCALE: 1/4" = 1'-0"

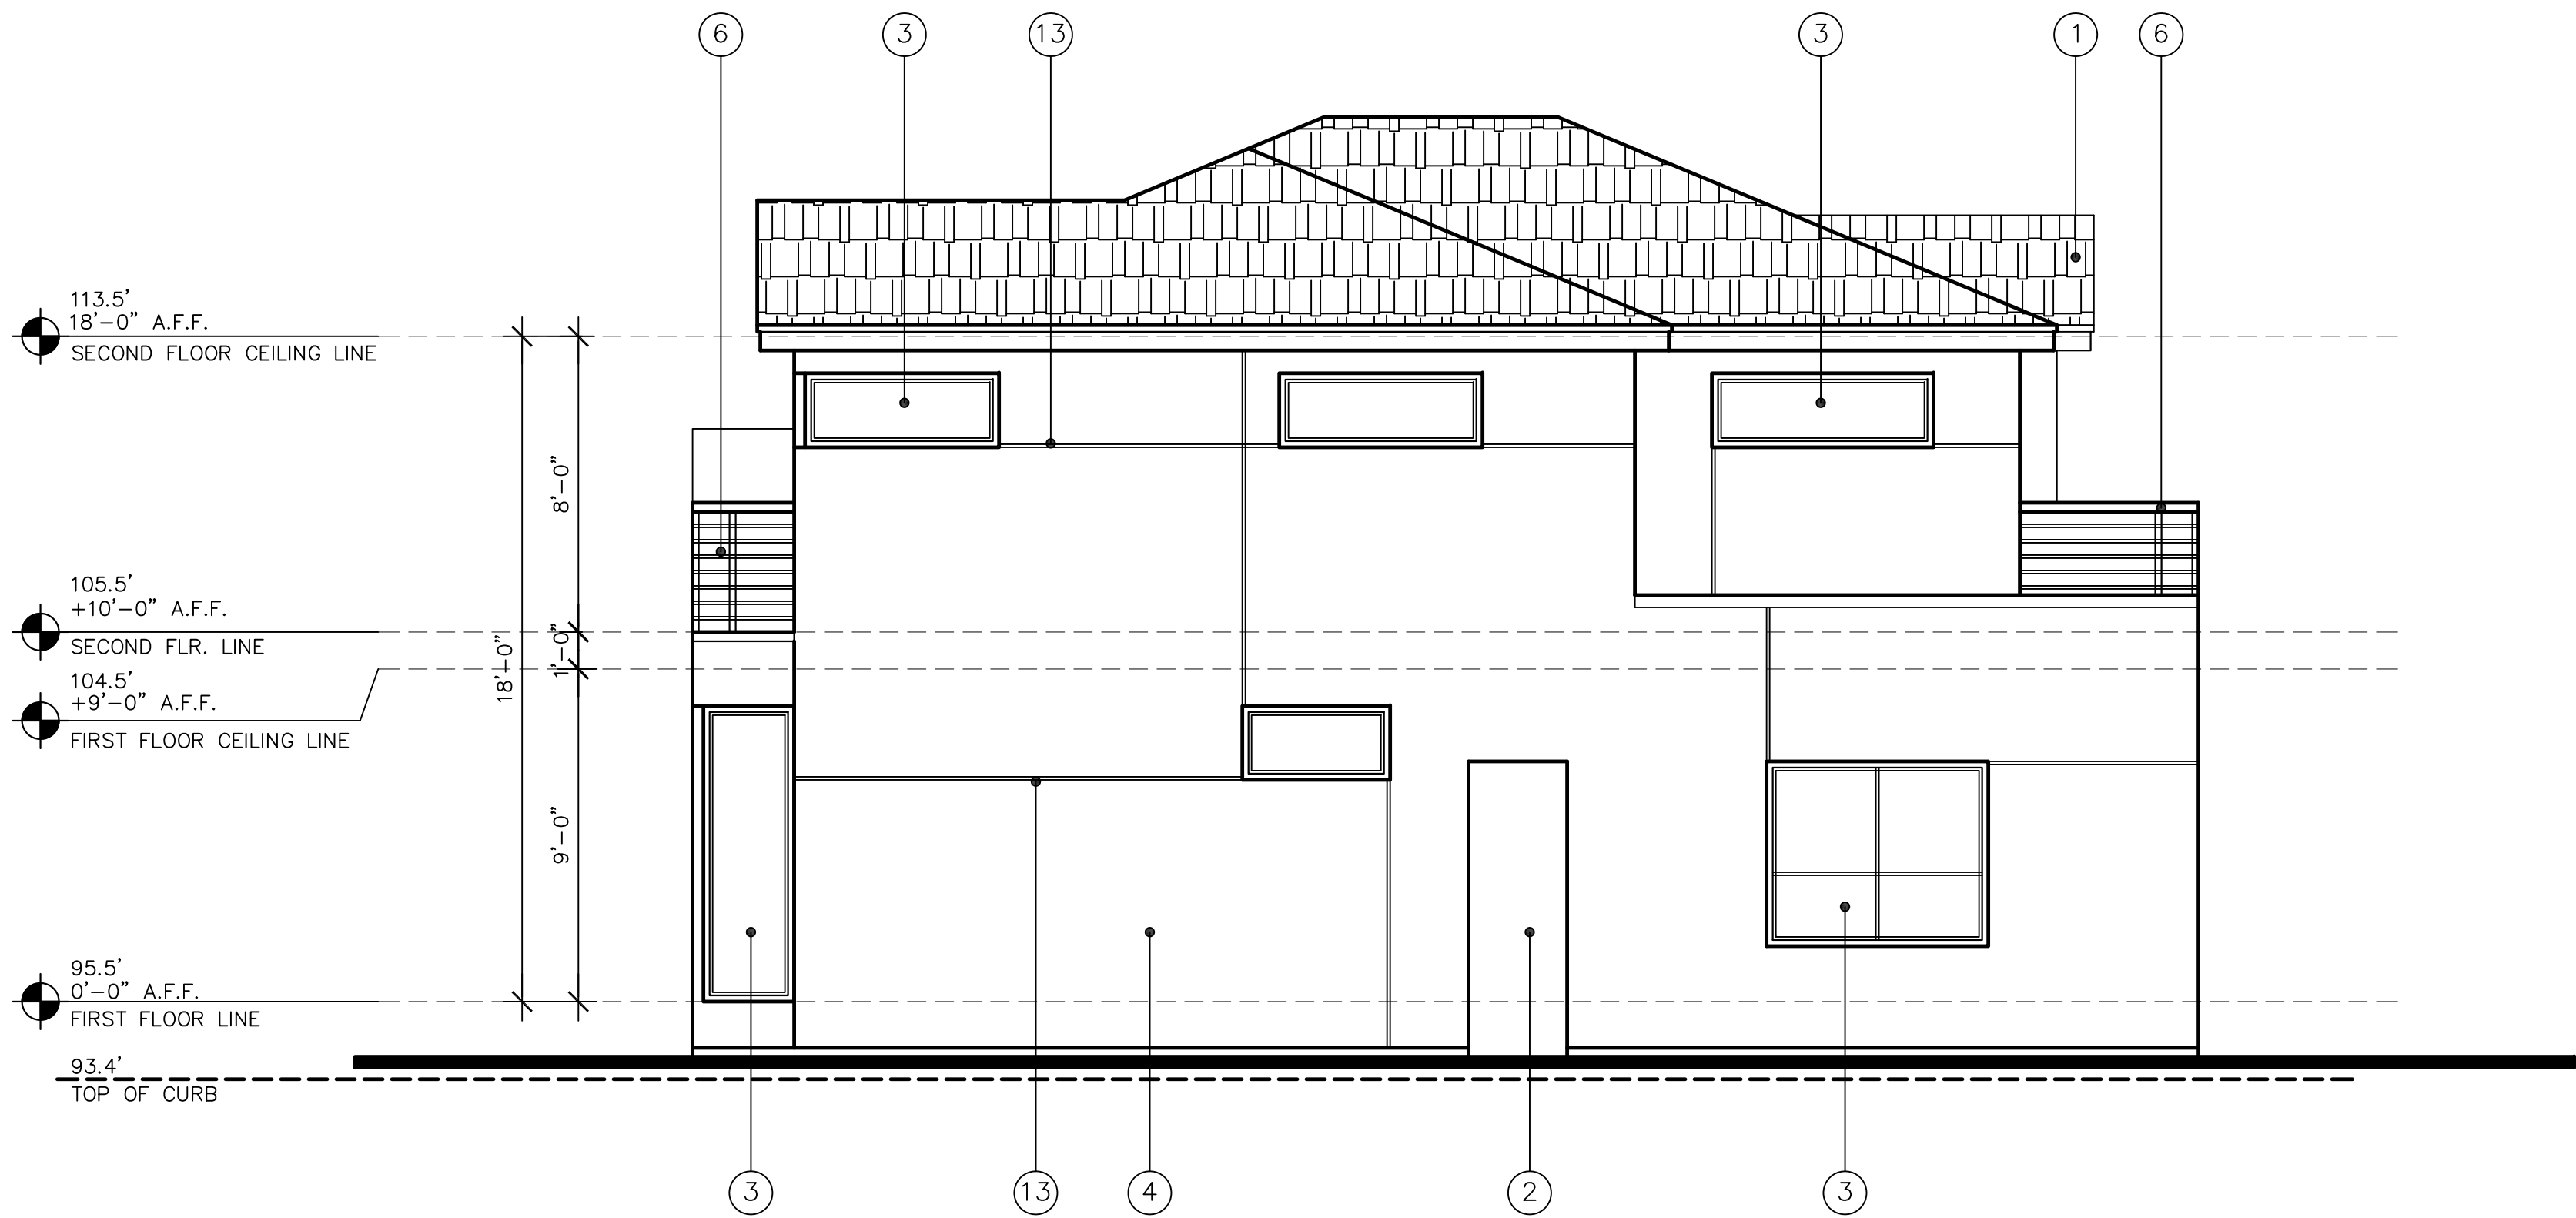

LEFT ELEVATION

SCALE: 1/4" = 1'-0"

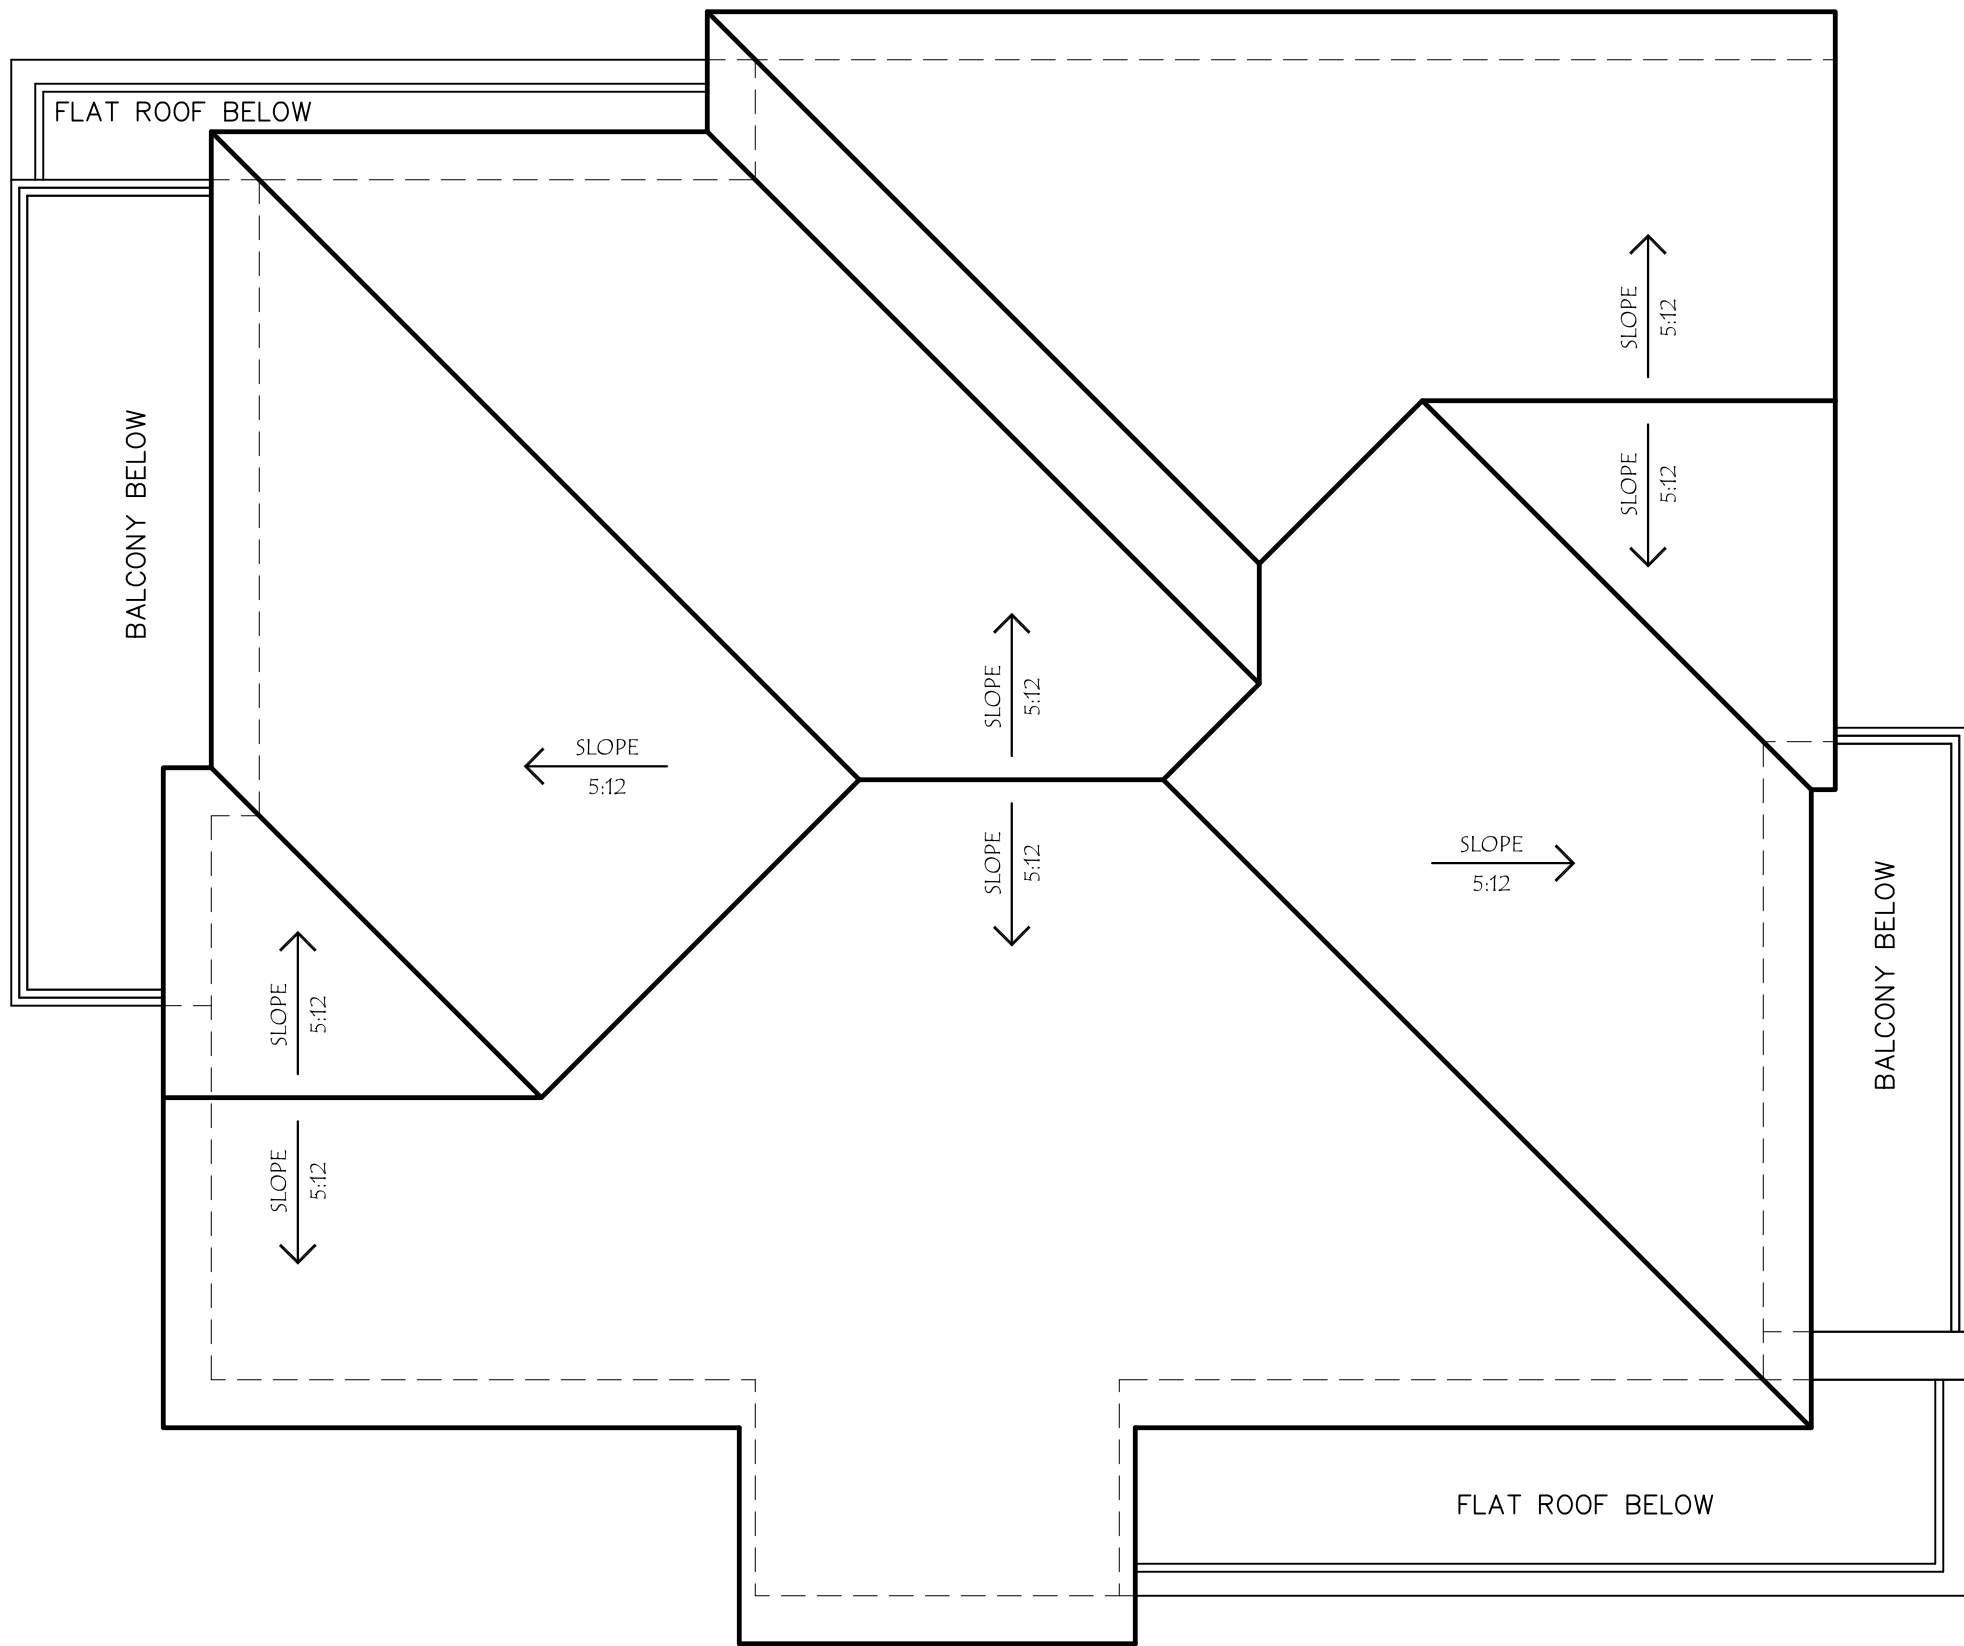

ATTIC VENT CALCULATION

ATTIC SPACE	ATTIC AREA	$\times \frac{1}{150}$ = REQ'D. FREE VENT	ATTIC VENT VENT=2 SF.	ATTIC VENT VENT=1.25 SF.	24X9 ATTIC EYEBROW VENT AREA= .75 SF.	1" HOLE VENT 3 @ EA. BLKG 1-1/2" DIA. = .0123 SF.
A						
B						

SUMMARY:

ROOF PLAN NOTES

BUILDING ROOF ITEMS

(E=EXISTING, N=NEW)

- 1 FLOOR LINE

2 FASOIA

3 GUTTER

4 BUILDING LINE BELOW

5 HIP LINE

6 CRICKET

7 FLAT ROOF AREA - 1/2" PER FT. GAL. MTL. FLASHING

8 WOOD TRELLIS

9 2'X2' SKYLIGHT

10 2'X4' SKYLIGHT
- 11 SILL / RAIL LINE

12 RIDGE LINE

13 ROOF EDGE/ FASOIA

14 VALLEY LINE

15 ATTIC VENT

16 CHIMNEY

17 RIDGE VENT

18 SMART STRIP VENT (FOR VAULTED CEILING)

20 EXPOSED WOOD RAFTERS
- 21 DOWN SPOUT

22 DRAIN

23 DECKING

24 PURLINS

25 ACCESS LADDER

26 MECHANICAL EQUIPMENT

27 DECK COATING

28 LATTICE PANEL

29 EXPOSED BEAMS

30 DORMER

NOTES

MANUFACTURE: ASPHALT SHINGLE - CERTANTEED OR EQUAL


INSTALLATION PER MANUFACTURE RECOMMEDATIONS.

ATTIC ACCESS: ON SECOND FLOOR HALLWAY

ROOF VENT: GALVANIZE ROOF VENT

GUTTER AND DOWN SPOUT: GALVANIZE GUTTER AND DOWN SPOUT, PAINTED FINISH

PLUMBING NOTE :PLUMBING VENTS TO BE MINIMUM 3 FEET ABOVE OR 10 FEET AWAY FROM ALL OPERABLE SKYLIGHTS

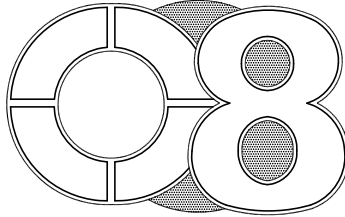

DESIGN STUDIO

4180 WATKINS WAY
SAN JOSE, CA 95155
408.375.0041

REVISIONS

These drawings are instruments of service & are the property of OB Design Studio. All designs and other information on these drawings are for use on the specified project and shall not be used without the expressed written consent of OB Design Studio. Written dimensions on these drawings shall have precedence over scaled dimensions. Contractors shall verify and be responsible for all dimensions and conditions shown by these drawings.

DESIGNED BY: CN

Chm

PROJECT

NEW SINGLE FAMILY HOUSES

485 E. MCKINLEY
LLC

485 E. MCKINLEY AVE.
SUNNYVALE, CALIFORNIA

SHEET CONTENTS

ROOF PLAN

LOT 1


DATE 05-08-17

SCALE AS SHOWN

JOB 1710

SHEET

A-4.0A

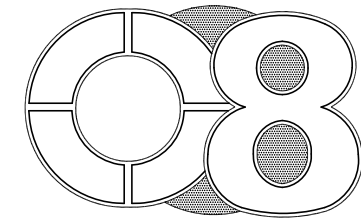

DESIGN STUDIO

4180 WATKINS WAY
SAN JOSE, CA 95135
408.575.0041

REVISIONS

These drawings are instruments of service & are the property of C8 Design Studio. All designs and other information on these drawings are for use on the specified project and shall not be used without the expressed written consent of C8 Design Studio. Written dimensions on these drawings shall have precedence over scaled dimensions. Contractors shall verify and be responsible for all dimensions and conditions shown by these drawings.

DESIGNED BY: CN

PROJECT


NEW SINGLE FAMILY HOUSES

485 E. MCKINLEY
LLC

485 E. MCKINLEY
SUNNYVALE, CALIFORNIA

SHEET CONTENTS


FLOOR AREA
CALCULATIONS

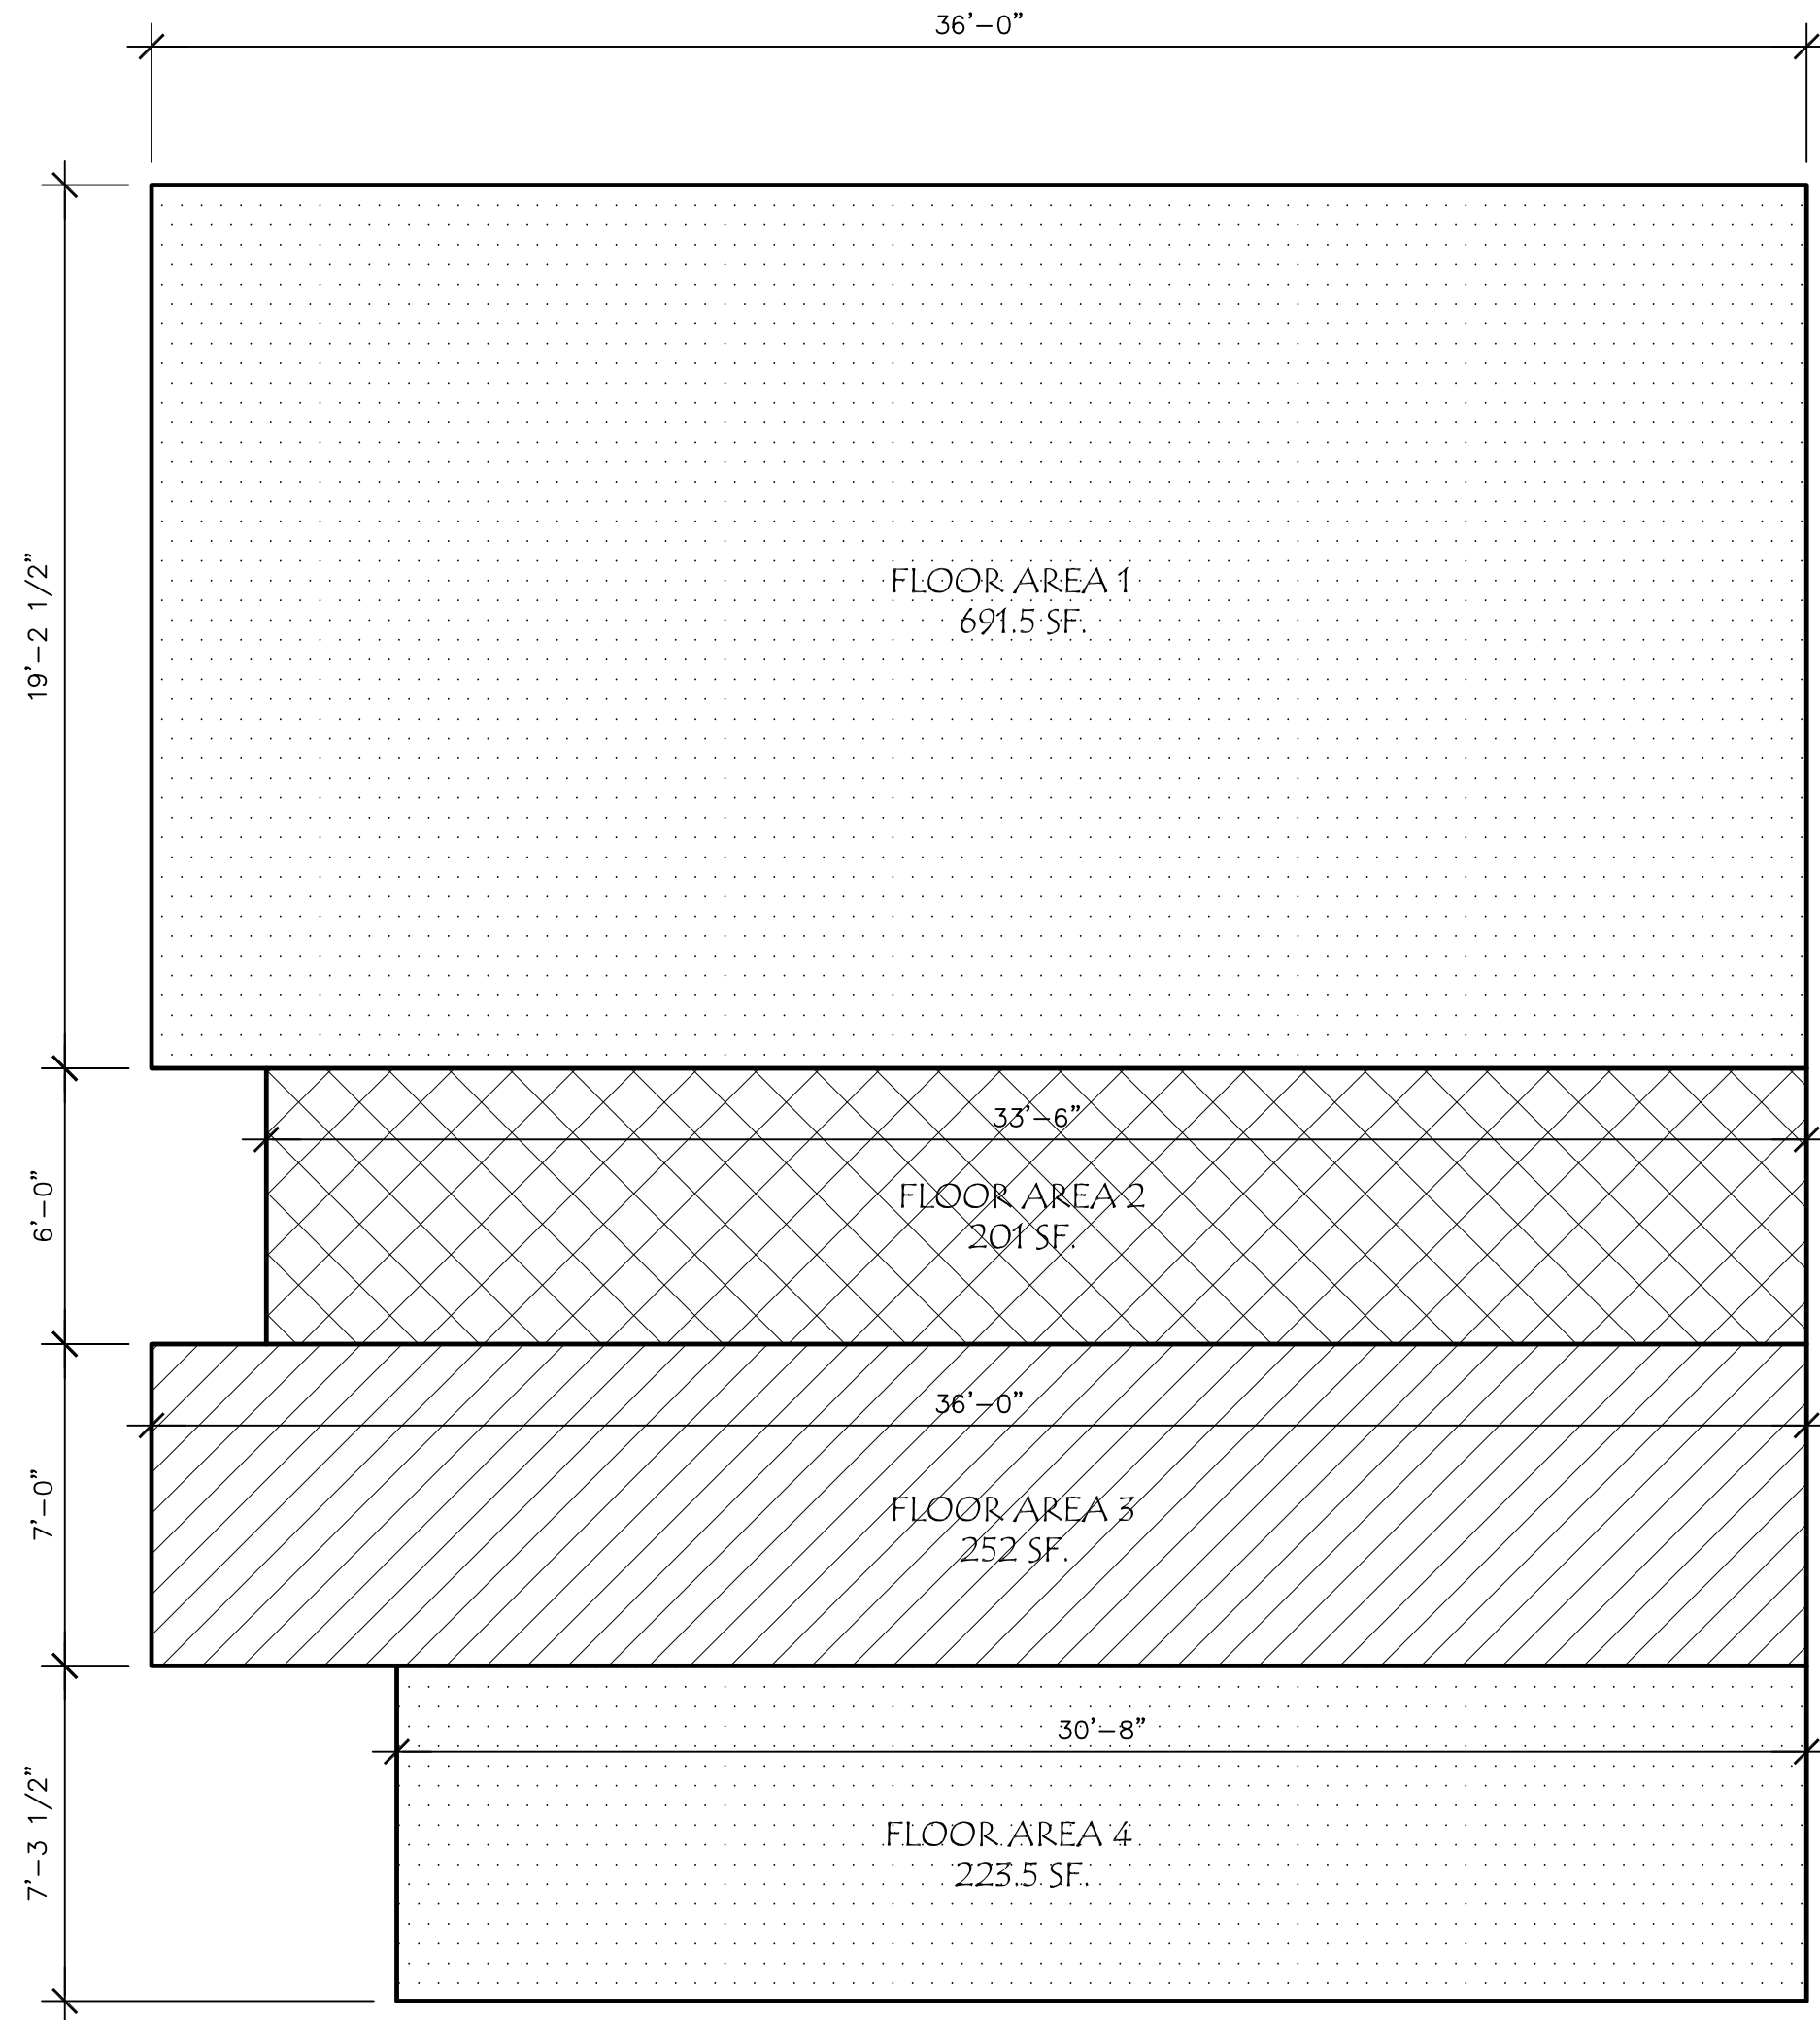

FIRST FLOOR

FIRST FLOOR AREA:

	DIMENSIONS	AREA
FLOOR AREA 1	36'-0" X 19'-2 1/2"	691.5 SQFT.
FLOOR AREA 2	33'-6" X 6'-0"	201 SQFT.
FLOOR AREA 3	36'-0" X 7'-0"	252 SQFT.
FLOOR AREA 4	30'-8" X 7'-3 1/2"	223.5 SQFT.
		1,047 SQFT.

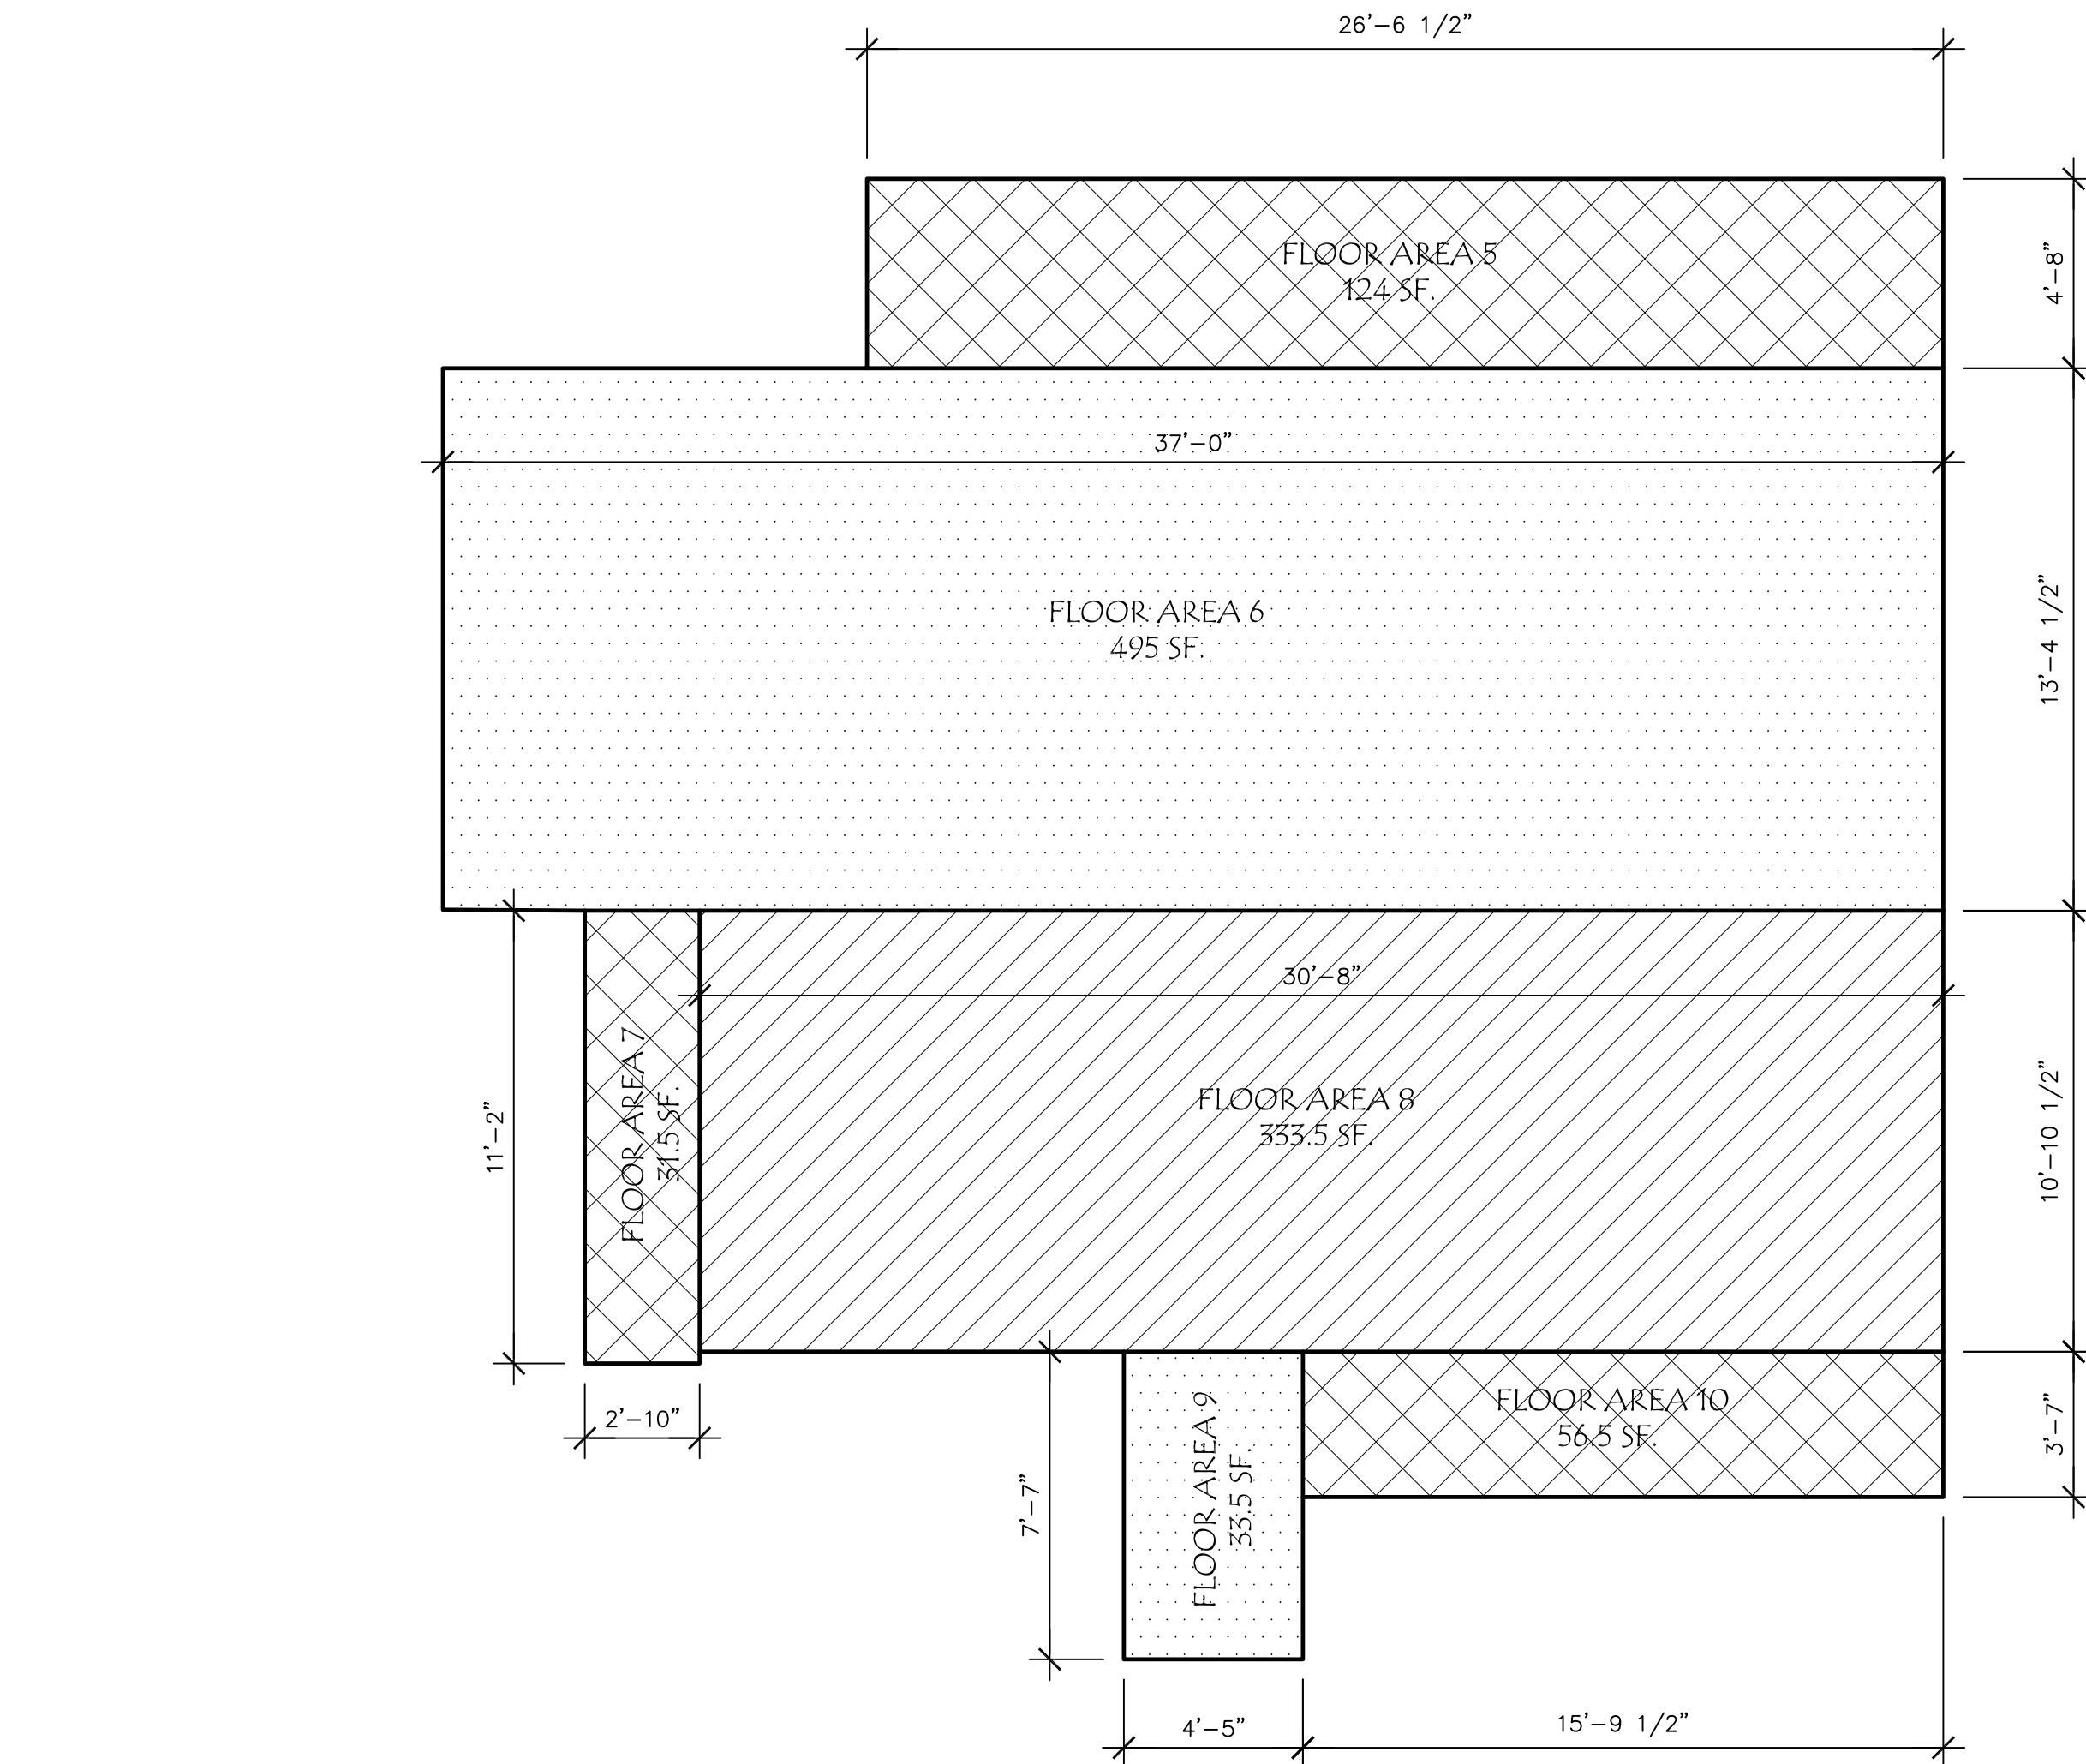

SECOND FLOOR

SECOND FLOOR AREA:

	DIMENSIONS	AREA
FLOOR AREA 5	26'-6 1/2" X 4'-8"	124 SQFT.
FLOOR AREA 6	37'-0" X 13'-4 1/2"	495 SQFT.
FLOOR AREA 7	2'-10" X 11'-2"	31.5 SQFT.
FLOOR AREA 8	30'-8" X 10'-10 1/2"	333.5 SQFT.
FLOOR AREA 9	4'-5" X 7'-7"	33.5 SQFT.
FLOOR AREA 10	15'-9 1/2" X 3'-7"	56.5 SQFT.
		828 SQFT.

LOT AREA: 4,553 SF.

FIRST FLOOR PLAN
LIVING AREA: 968 SF.
GARAGE: 400 SF.
TOTAL: 1,368 SF.

SECOND FLOOR PLAN AREA: 1,074 SF.

TOTAL LIVING AREA: 2,042 SF.

TOTAL BUILDING AREA: 2,442 SF. (INCLUDING GARAGE)

FAR: 2,442 / 4,553 = .536 (53.6%)

LOT COVERAGE:
1,368 / 4,553 = .30 (30%)


DATE 05-08-17

SCALE AS SHOWN

JOB 1710

SHEET

AC-1A

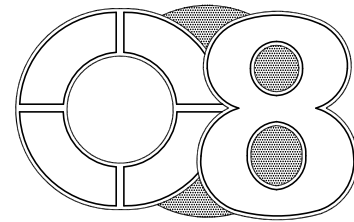

DESIGN STUDIO

4180 WATKINS WAY
SAN JOSE, CA 95155
408.375.0041

REVISIONS

These drawings are instruments of service & are the property of OB Design Studio. All designs and other information on these drawings are for use on the specified project and shall not be used without the expressed written consent of OB Design Studio. Written dimensions on these drawings shall have precedence over scaled dimensions. Contractors shall verify and be responsible for all dimensions and conditions shown by these drawings.

DESIGNED BY: CN

PROJECT

NEW SINGLE FAMILY HOUSES

485 E. MCKINLEY
LLC

485 E. MCKINLEY
SUNNYVALE, CALIFORNIA

SHEET CONTENTS

FLOOR PLANS

LOT 2

DATE 05-08-17


SCALE AS SHOWN

JOB 1710


SHEET

A-2.0B

EXTERIOR LANDING NOTE:
ALL EXTERIOR THRESHOLD HEIGHT AT ALL EXTERIOR DOORS. A DOOR MAY OPEN AT A LANDING THAT IS NOT MORE THAN 7-3/4" LOWER THAN THE FLOOR LEVEL IF THE DOOR DOES NOT SWING OVER THE LANDING. MAXIMUM 1-1/2" IF DOOR SWING OVER THE LANDING.

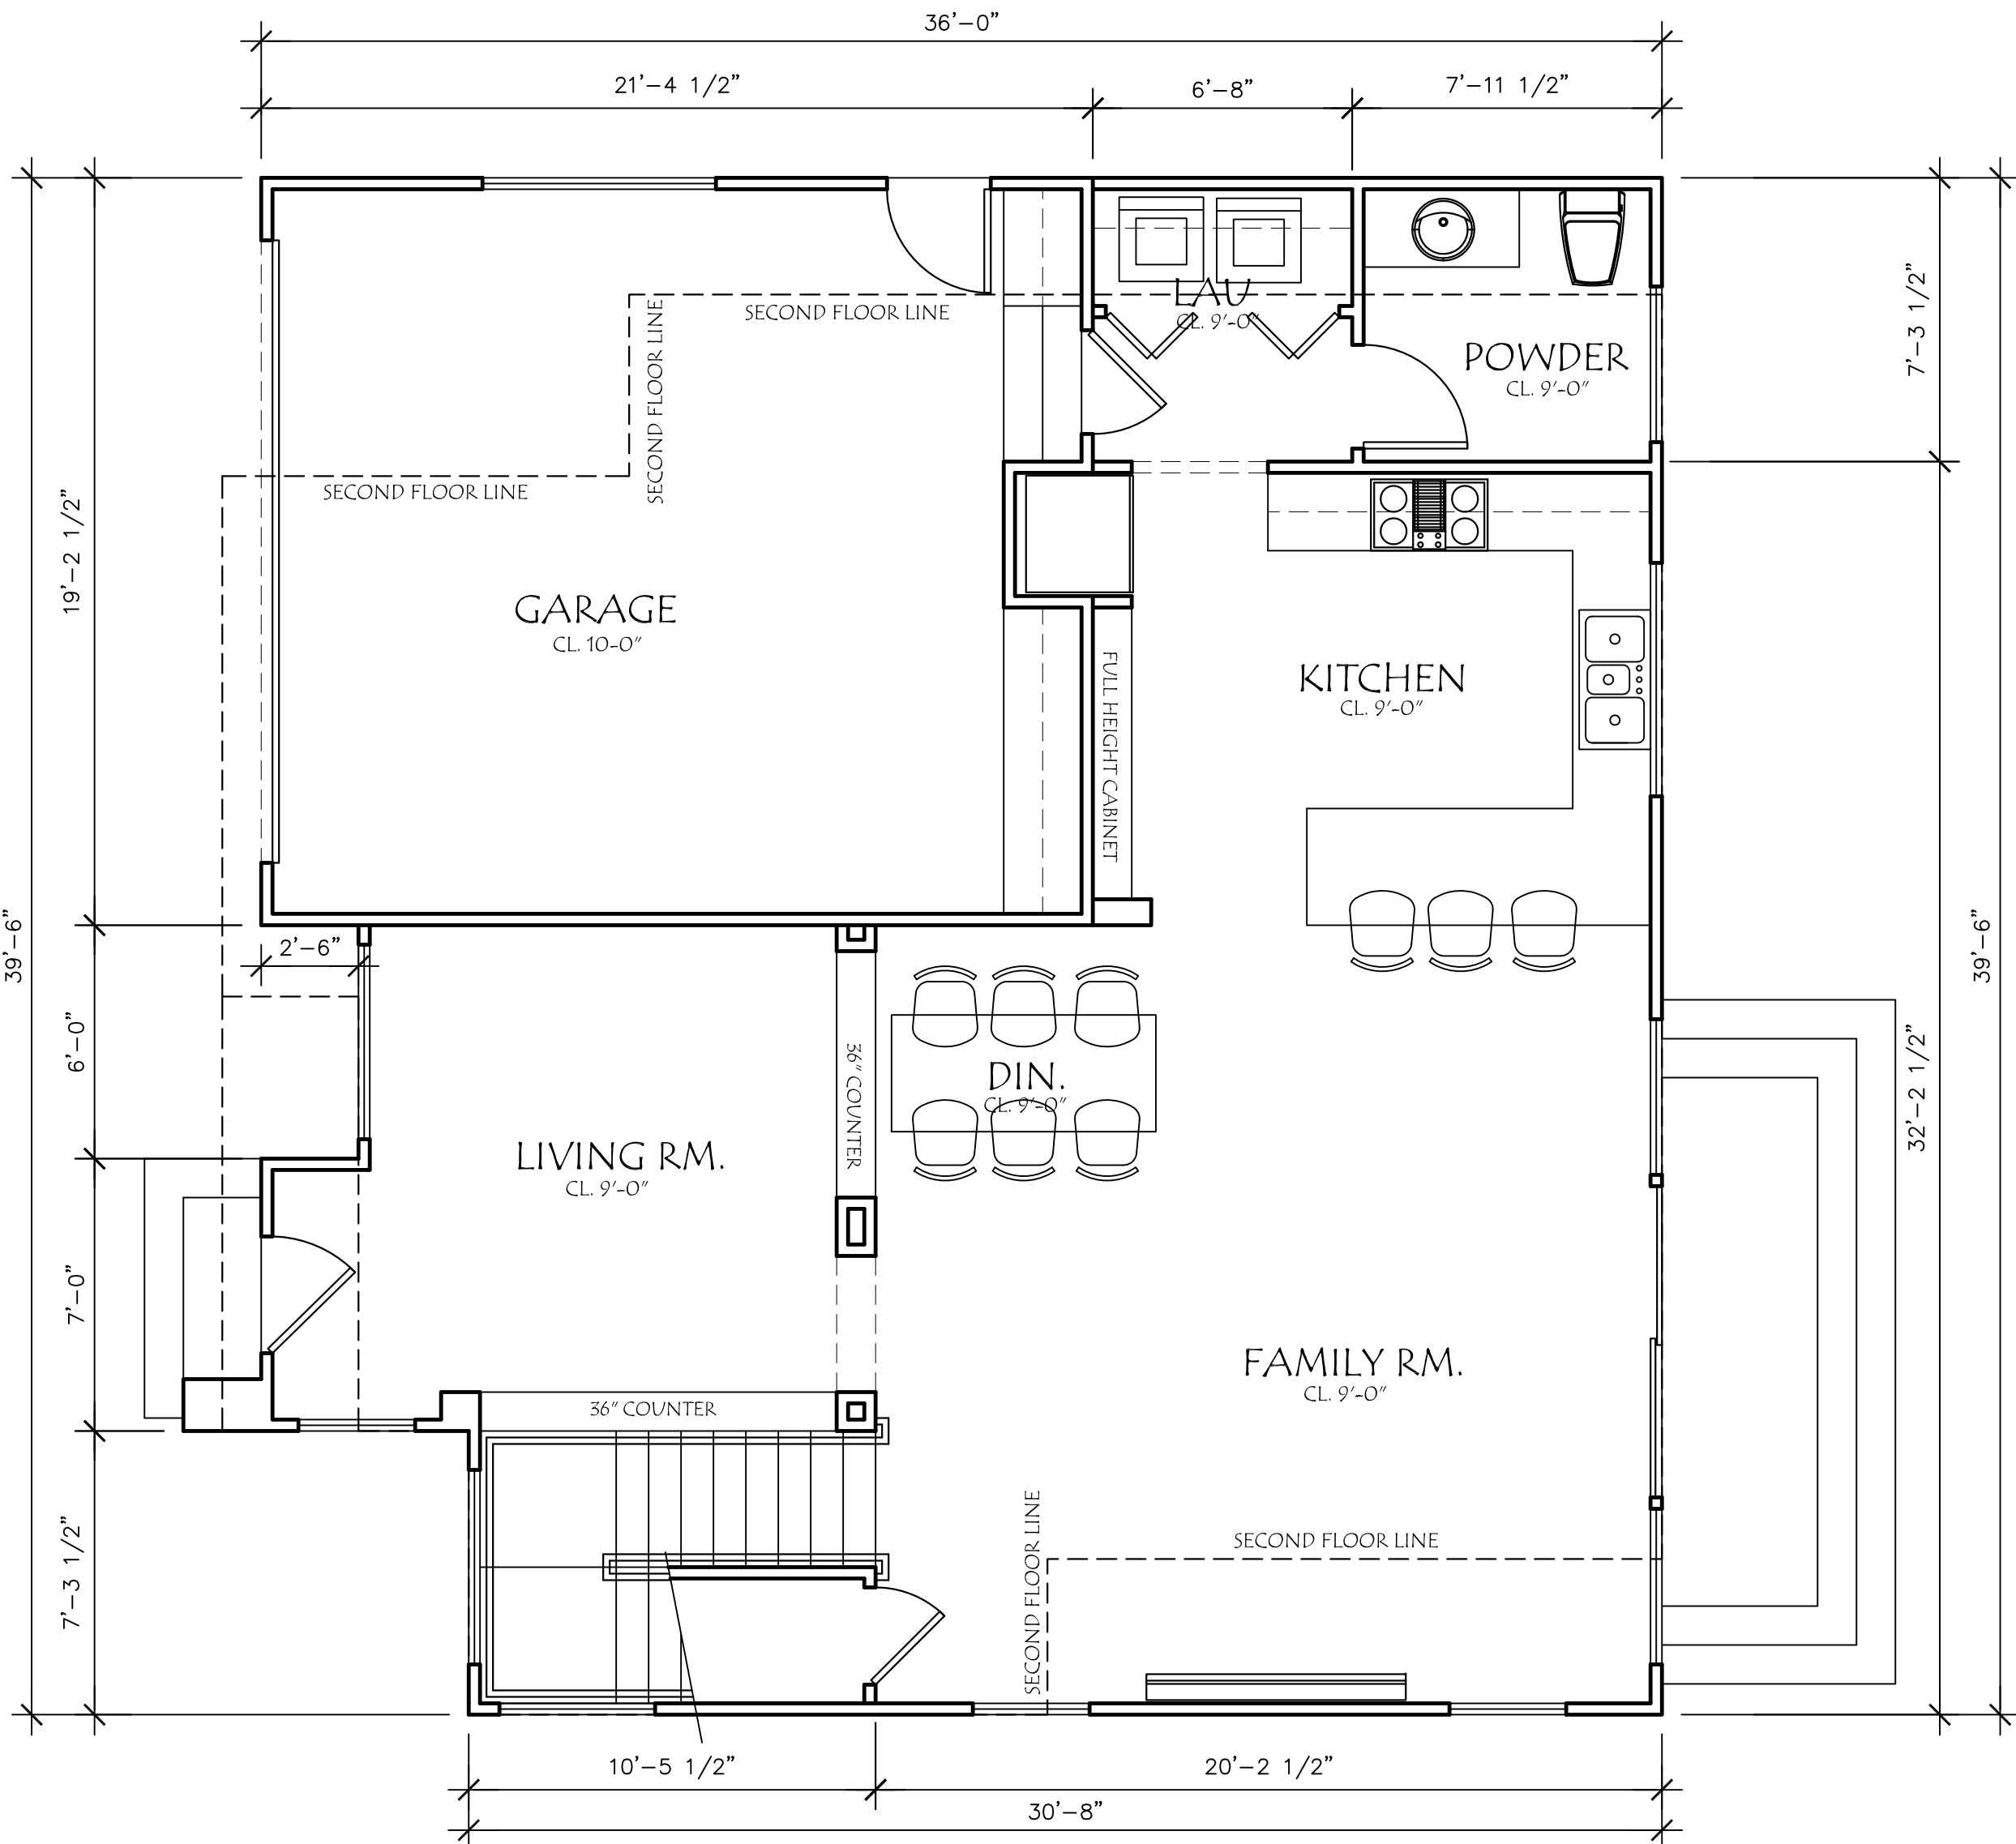

FIRST FLOOR PLAN

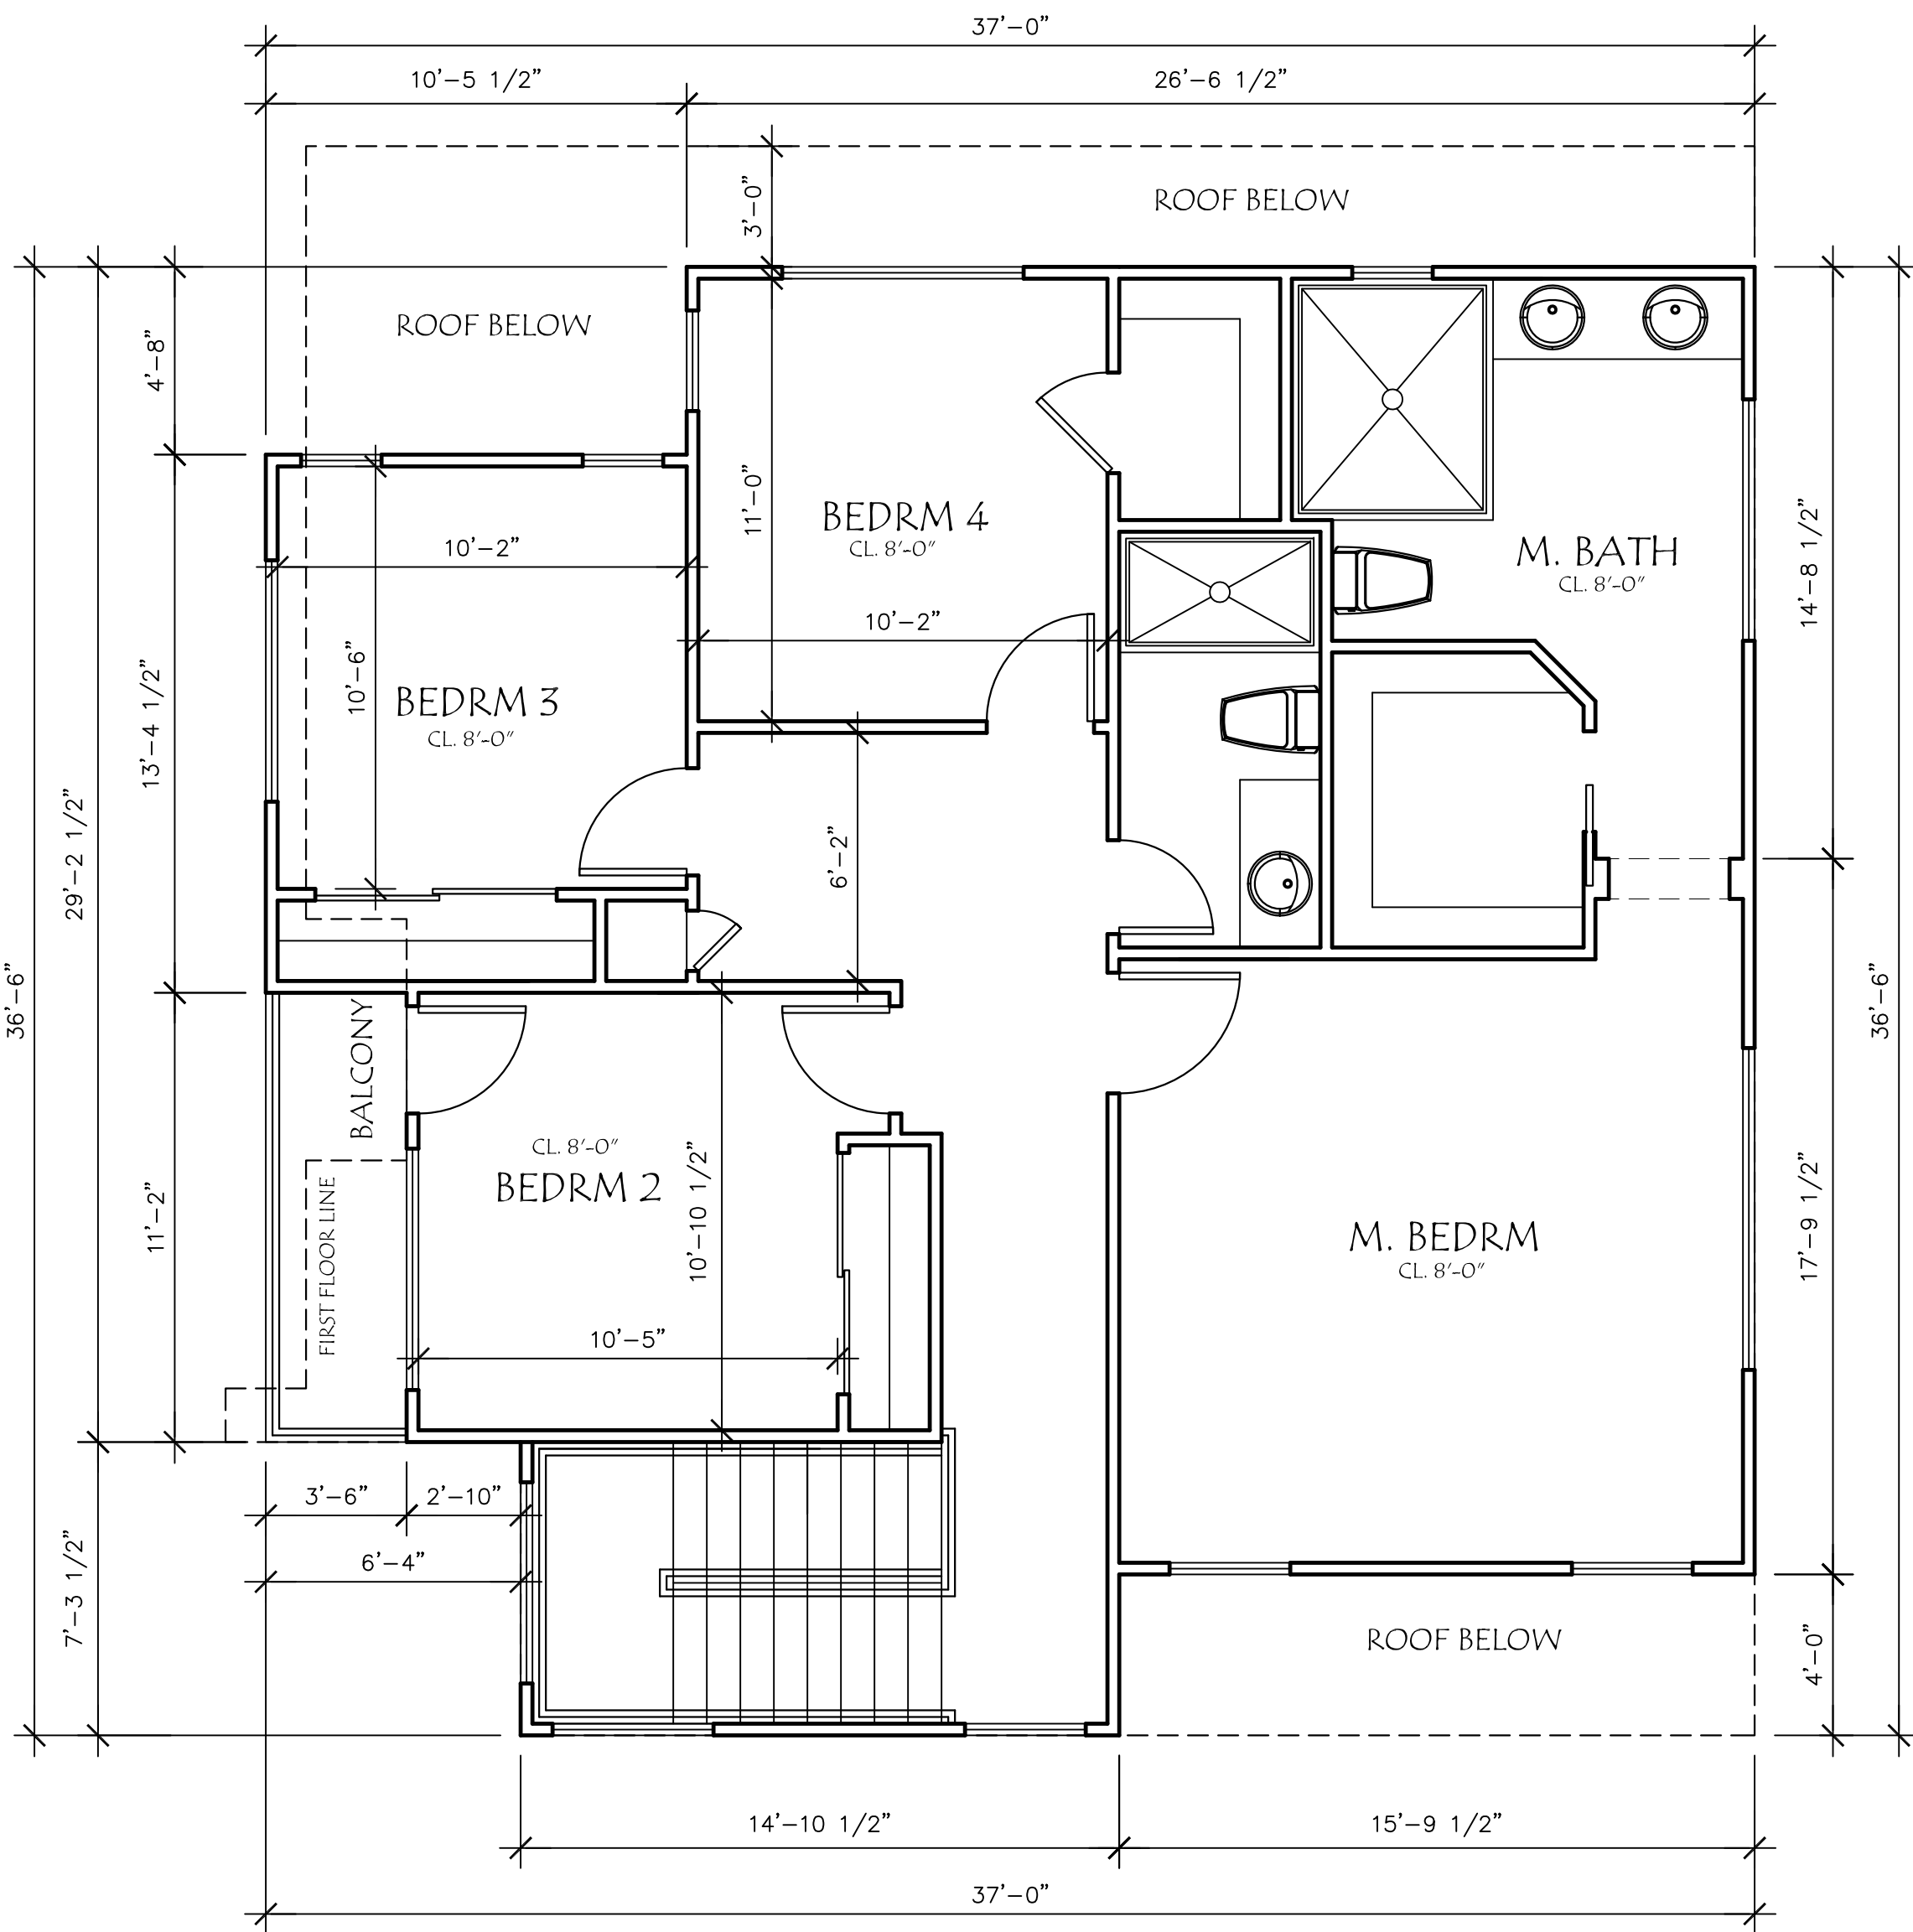

SECOND FLOOR PLAN

FLOOR PLAN NOTES

FIREPLACE NOTES:
MONESSEN GAS FIREPLACE OR EQUAL
MODEL B0V00N / P/V
FIREPLACE SHALL BE FACTORY-BUILT AND SHALL BE LISTED, LABELED AND SHALL BE INSTALLED IN ACCORDANCE WITH ITS LISTING AND MANUFACTURER'S INSTALLATION INSTRUCTIONS.

DRYER NOTES:
EXHAUST AIR VENT FOR DRYER TERMINATES TO THE OUTSIDE OF BUILDING MIN. 3 FEET FROM ANY OPENING.

PLUMBING NOTES:
ALL WATER CLOSETS SHALL HAVE MAX 1.28 GPF
SHOWER AND TUB/SHOWER WALLS SHALL BE SMOOTH, HARD, NONABSORBENT SURFACE OVER A MOISTURE RESISTANT UNDERLAYMENT TO HEIGHT OF 72 INCHES ABOVE THE DRAIN INLET. WATER-RESISTANT BACKING BOARD SHALL NOT BE USED OVER A VAPOR RETARDER IN SHOWER OR BATHTUB COMPARTMENTS.
PLUMBING VENTS TO BE MINIMUM 3 FEET ABOVE OR 10 FEET AWAY FROM ALL OPERABLE SKYLIGHTS.
ALL PLUMBING FIXTURE AND FITTINGS SHALL MEET THE STANDARDS REFERENCED IN TABLE 1401.1 OF THE CPC.


MECHANICAL NOTE:
DUCTS IN GARAGE PENETRATING THE WALLS AND CEILING OF AT SEPARATION WALL SHALL BE CONSTRUCTED OF A MIN NO. 26 GAGE STEEL SHEET
VENTILATION FOR MECHANICAL CLOTHS DRYERS SHALL BE VENTED TO OUTSIDE
VENTILATION HEATING AND AIR CONDITIONING SYSTEMS SHALL HAVE MERV 6 FILTERS OR BETTER.
HEATING AND AIR-CONDITIONING SYSTEMS SHALL BE DESIGNED IN ACCORDANCE WITH THE REQUIREMENTS OF CGCSC SECTION 4.507.2
ALL DUCT AND OTHER REALATED AIR DISTRIBUTION COMPONENT OPENINGS SHALL BE COVERED WITH TAPE, PLASTIC, SHEET METAL, OR OTHER ACCEPTABLE METHODS AT THE TIME OR ROUGH INSTALLATION OR DURING STORAGE ON THE CONSTRUCTION SITE AND UNTIL FINAL STARTUP OF THE HEATING AND COOLING EQUIPMENT.

ELECTRICAL NOTES:
ANNULAR SPACES AROUND PIPES, ELECTRIC CABLE, CONDUITS OR OTHER OPENINGS IN SOLE/ BOTTOM PLATES AT EXTERIOR WALLS SHAL BE PROTECTED AGAINST THE PASSAGE OF RODENTS BY CLOSING SUCH OPENINGS WITH CEMENT MORTAR, CONCRETE MASONRY, OR SIMILAR ACCEPTABLE METHODS.

RAIL AND GUARDRAIL NOTE:
OPEN GUARDS SHALL HAVE BALUSTERS OR ORNAMENTAL PATTERNS SUCH THAT A 4 INCH DIAMETER SPHERE CANNOT PASS THROUGH ANY OPENING UP TO A HEIGHT OF 42 INCHES.
PROVIDE MIN. OF 1/2" GYPBOARD UNDER STAIR CEILING

LEGEND

- BUILT-OUT WALL
- 1 HR. FIRE RATED WALL
- SOUND INSULATED WALL
- NEW 2X4 STUD WALL
- NEW 2X6 STUD WALL
- TEMPERED GLASS
- SHUTOFF VALVE FOR GAS LOCATED OUTSIDE THE FIREBOX AND WITHIN 3 FT. OF THE APPLIANCE.
- EMERGENCY EGRESS WINDOW OR DOOR

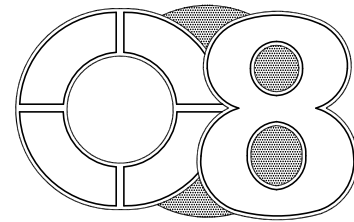

DESIGN STUDIO

4180 WATKINS WAY
SAN JOSE, CA 95155
408.575.0041

REVISIONS

These drawings are instruments of service & are the property of OB Design Studio. All designs and other information on these drawings are for use on the specified project and shall not be used without the expressed written consent of OB Design Studio. Written dimensions on these drawings shall have precedence over scaled dimensions. Contractors shall verify and be responsible for all dimensions and conditions shown by these drawings.

DESIGNED BY: CN

PROJECT

NEW SINGLE FAMILY HOUSES

485 E. MCKINLEY
LLC

485 E. MCKINLEY
SUNNYVALE, CALIFORNIA

SHEET CONTENTS

ELEVATIONS

LOT 2

DATE 05-08-17

SCALE AS SHOWN

JOB 1710

SHEET

A-3.1B

KEYNOTES

- 1 ROOFING - ASPHALT SHINGLE - CERTAINTED OR EQUAL
- 2 DOOR
- 3 WINDOW
- 4 CEMENT PLASTER
- 5 WOOD SIDING
- 6 WROUGHT IRON GUARD RAILS
- 7 STONE VENEER
- 8 UNDER FLOOR VENT
- 9 CONCRETE STEPS
- 10 STEEL CABLE
- 11 HOUSE ADDRESS
- 12 OVERHANG
- 13 1/2" ALUMINUM REVEAL
- 14 GARAGE DOOR
- 15 EXTERIOR LIGHT

GENERAL NOTES

EXTERIOR LANDING NOTE:
ALL EXTERIOR THRESHOLD HEIGHT AT ALL EXTERIOR DOORS. A DOOR MAY OPEN AT A LANDING THAT IS NOT MORE THAN 7-3/4" LOWER THAN THE FLOOR LEVEL IF THE DOOR DOES NOT SWING OVER THE LANDING.

MATERIAL NOTES

ROOFING:
MANUFACTURE: ASPHALT SHINGLE - CERTAINTED OR EQUAL
COLOR: CHARCOAL


WINDOWS AND DOORS:
MANUFACTURE: MILGARD OR EQUAL
TYPE: VINYL FRAME - WHITE COLOR

WINDOW TRIM/SILL:
FOAM TRIM
MANUFACTURE: STYRO TRIM OR EQUAL
TYPE: SMOOTH FINISH FOAM TRIM




FRONT ELEVATION

SCALE: 1/4" = 1'-0"

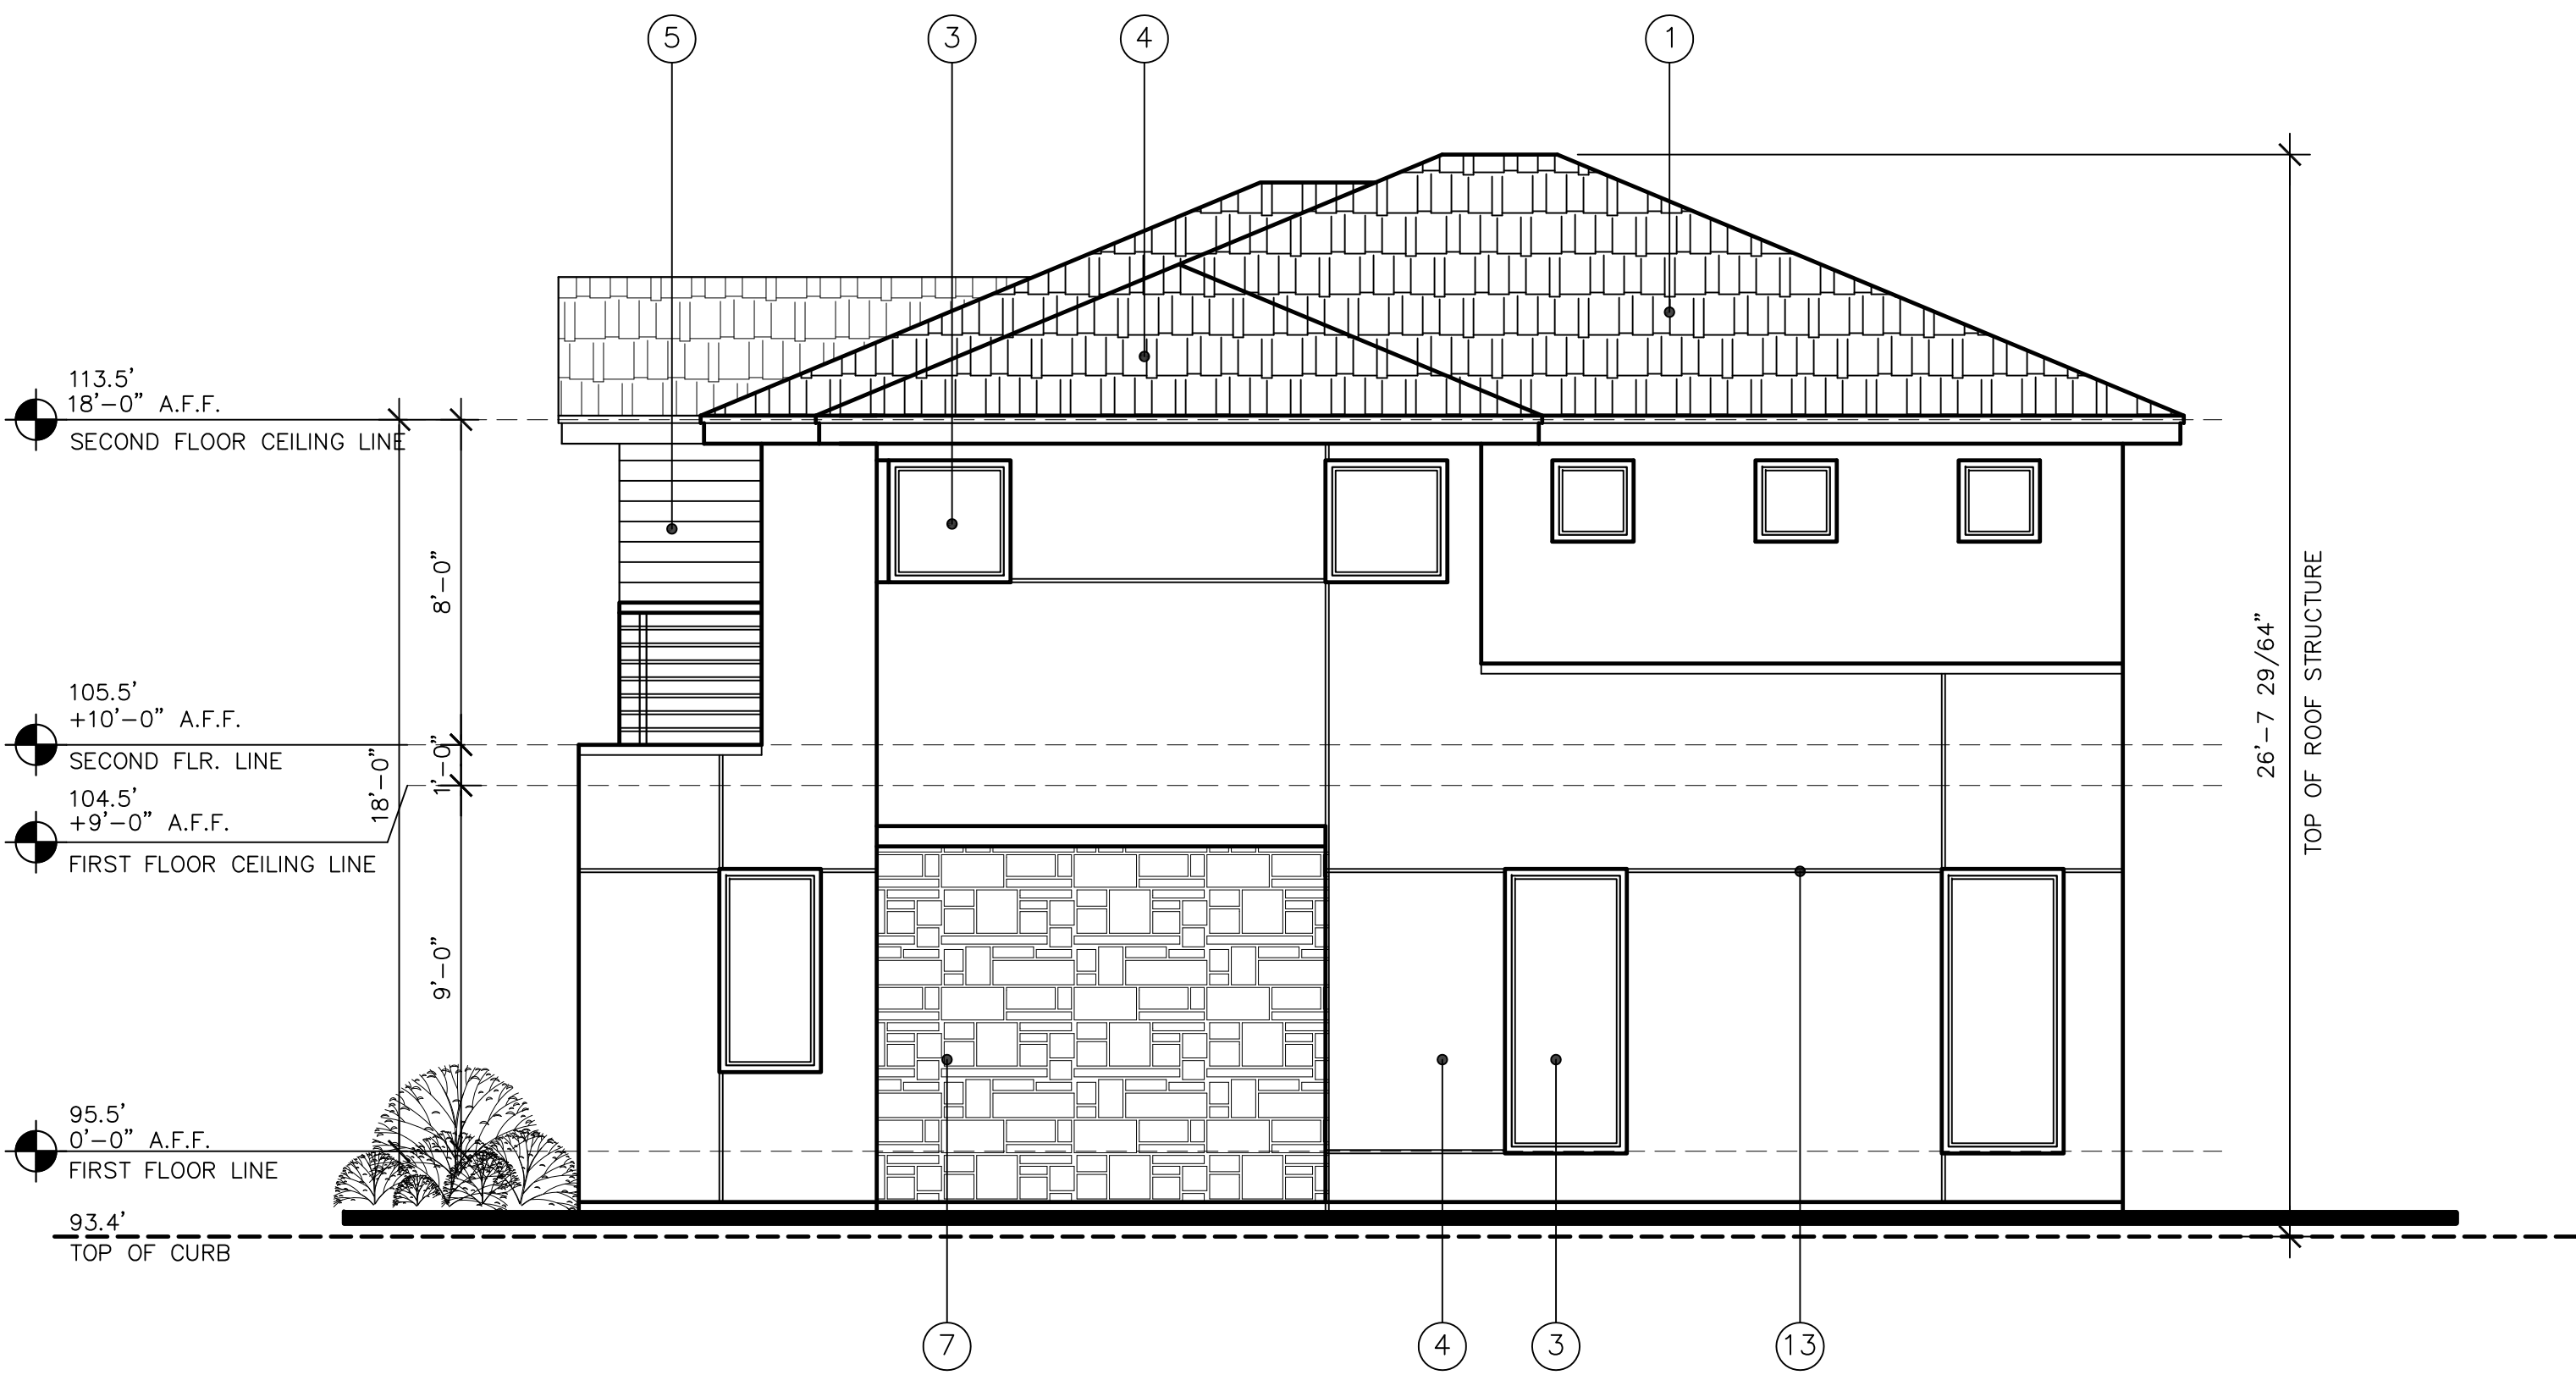

RIGHT ELEVATION

SCALE: 1/4" = 1'-0"

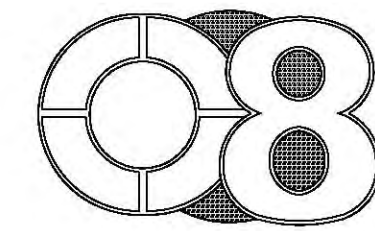

DESIGN STUDIO

4480 WATKINS WAY
SAN JOSE, CA 95155
408.575.0041

REVISIONS

These drawings are instruments of service & are the property of O8 Design Studio. All designs and other information on these drawings are for use on the specified project and shall not be used without the expressed written consent of O8 Design Studio. Written dimensions on these drawings shall have precedence over scaled dimensions. Contractors shall verify and be responsible for all dimensions and conditions shown by these drawings.

DESIGNED BY: CN

PROJECT

NEW SINGLE FAMILY HOUSES

487 E. MCKINLEY
LLC

487 E. MCKINLEY AVE.
SUNNYVALE, CALIFORNIA

SHEET CONTENTS

COLOR BOARD

PLAN 2


DATE 05-08-17

SCALE AS SHOWN


JOB 1710

SHEET

CB-2

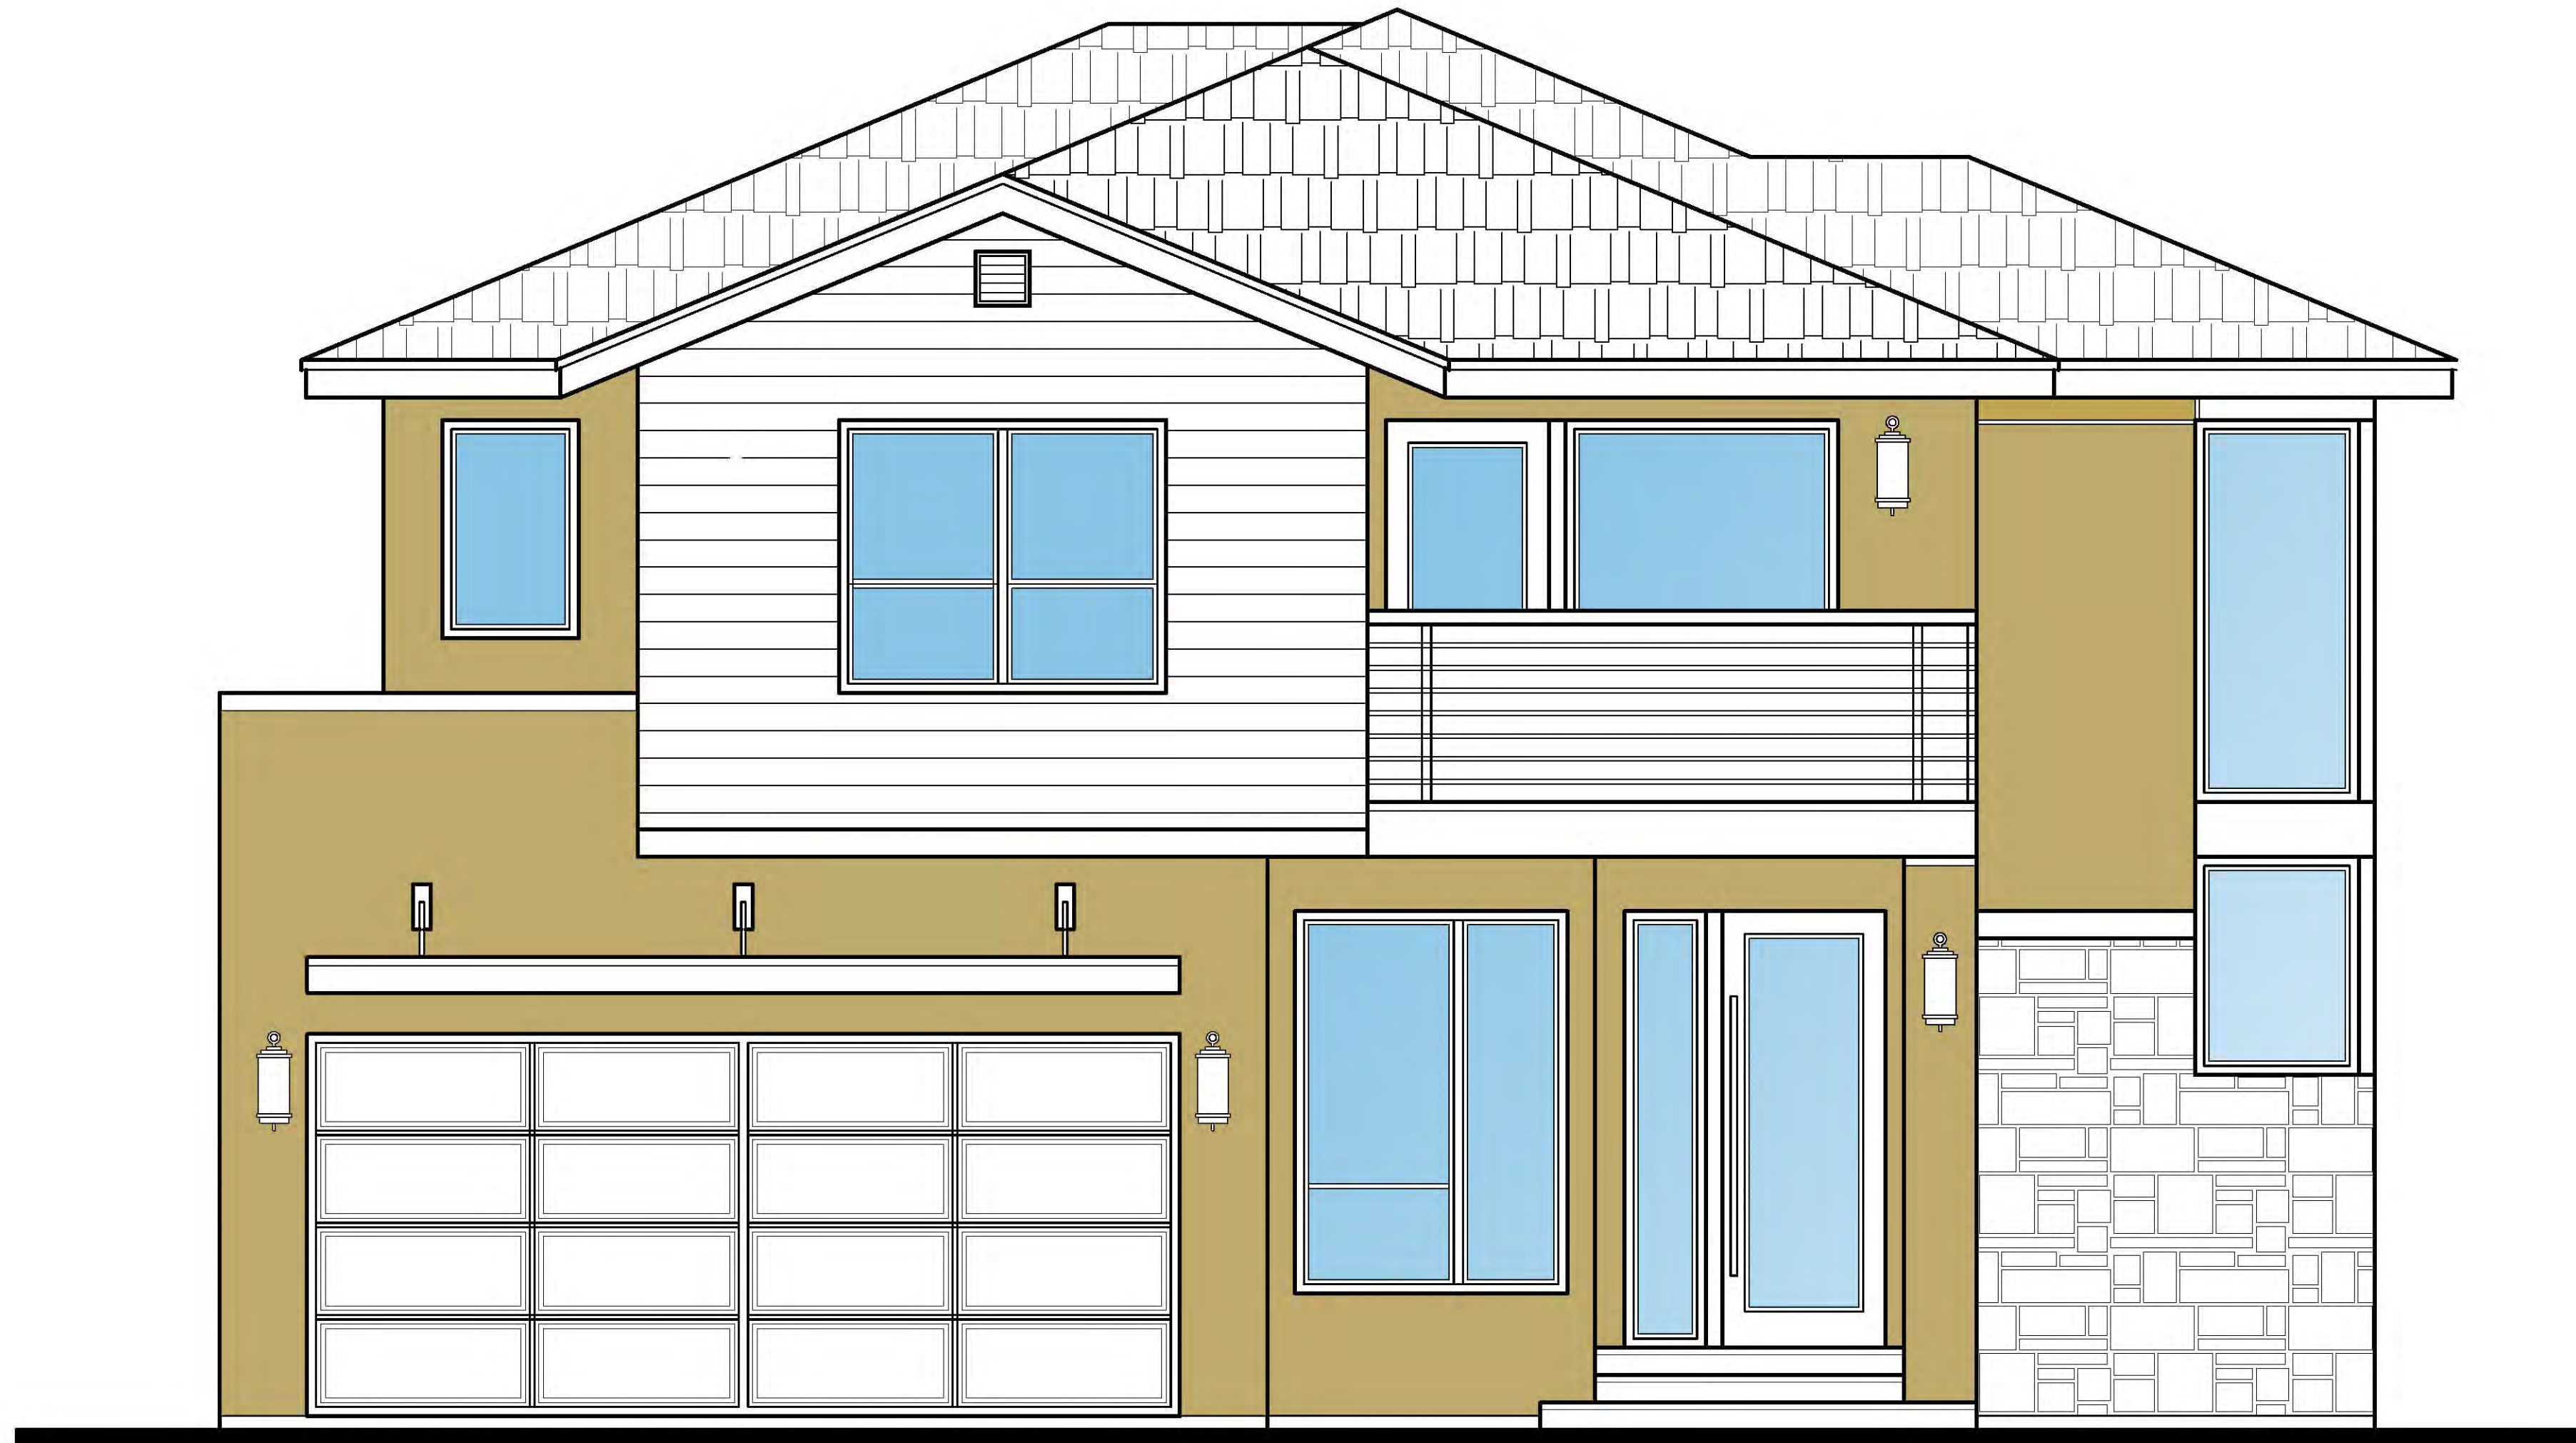


FRONT ELEVATION

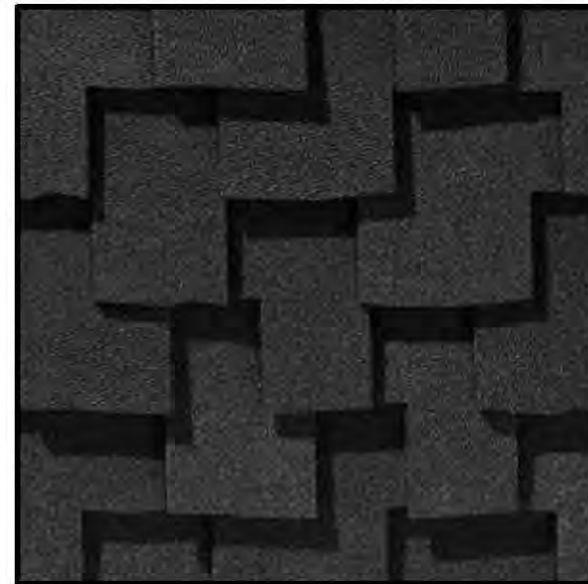

ROOF
CERTAINTEED
PRESIDENTIAL SHAKE
TL CHARCOAL



STONE VENEER
ELDORADO STONE
WEATHER EDGE

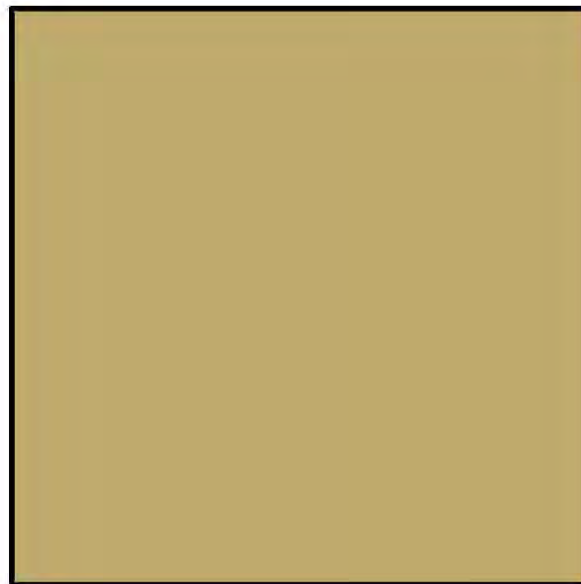

BODY PAINT
KELLY MOORE
QUICK SAND KM4558




WOOD SIDING
NATURAL STAINED



METAL RAILING PAINT
KELLY MOORE
BLACK



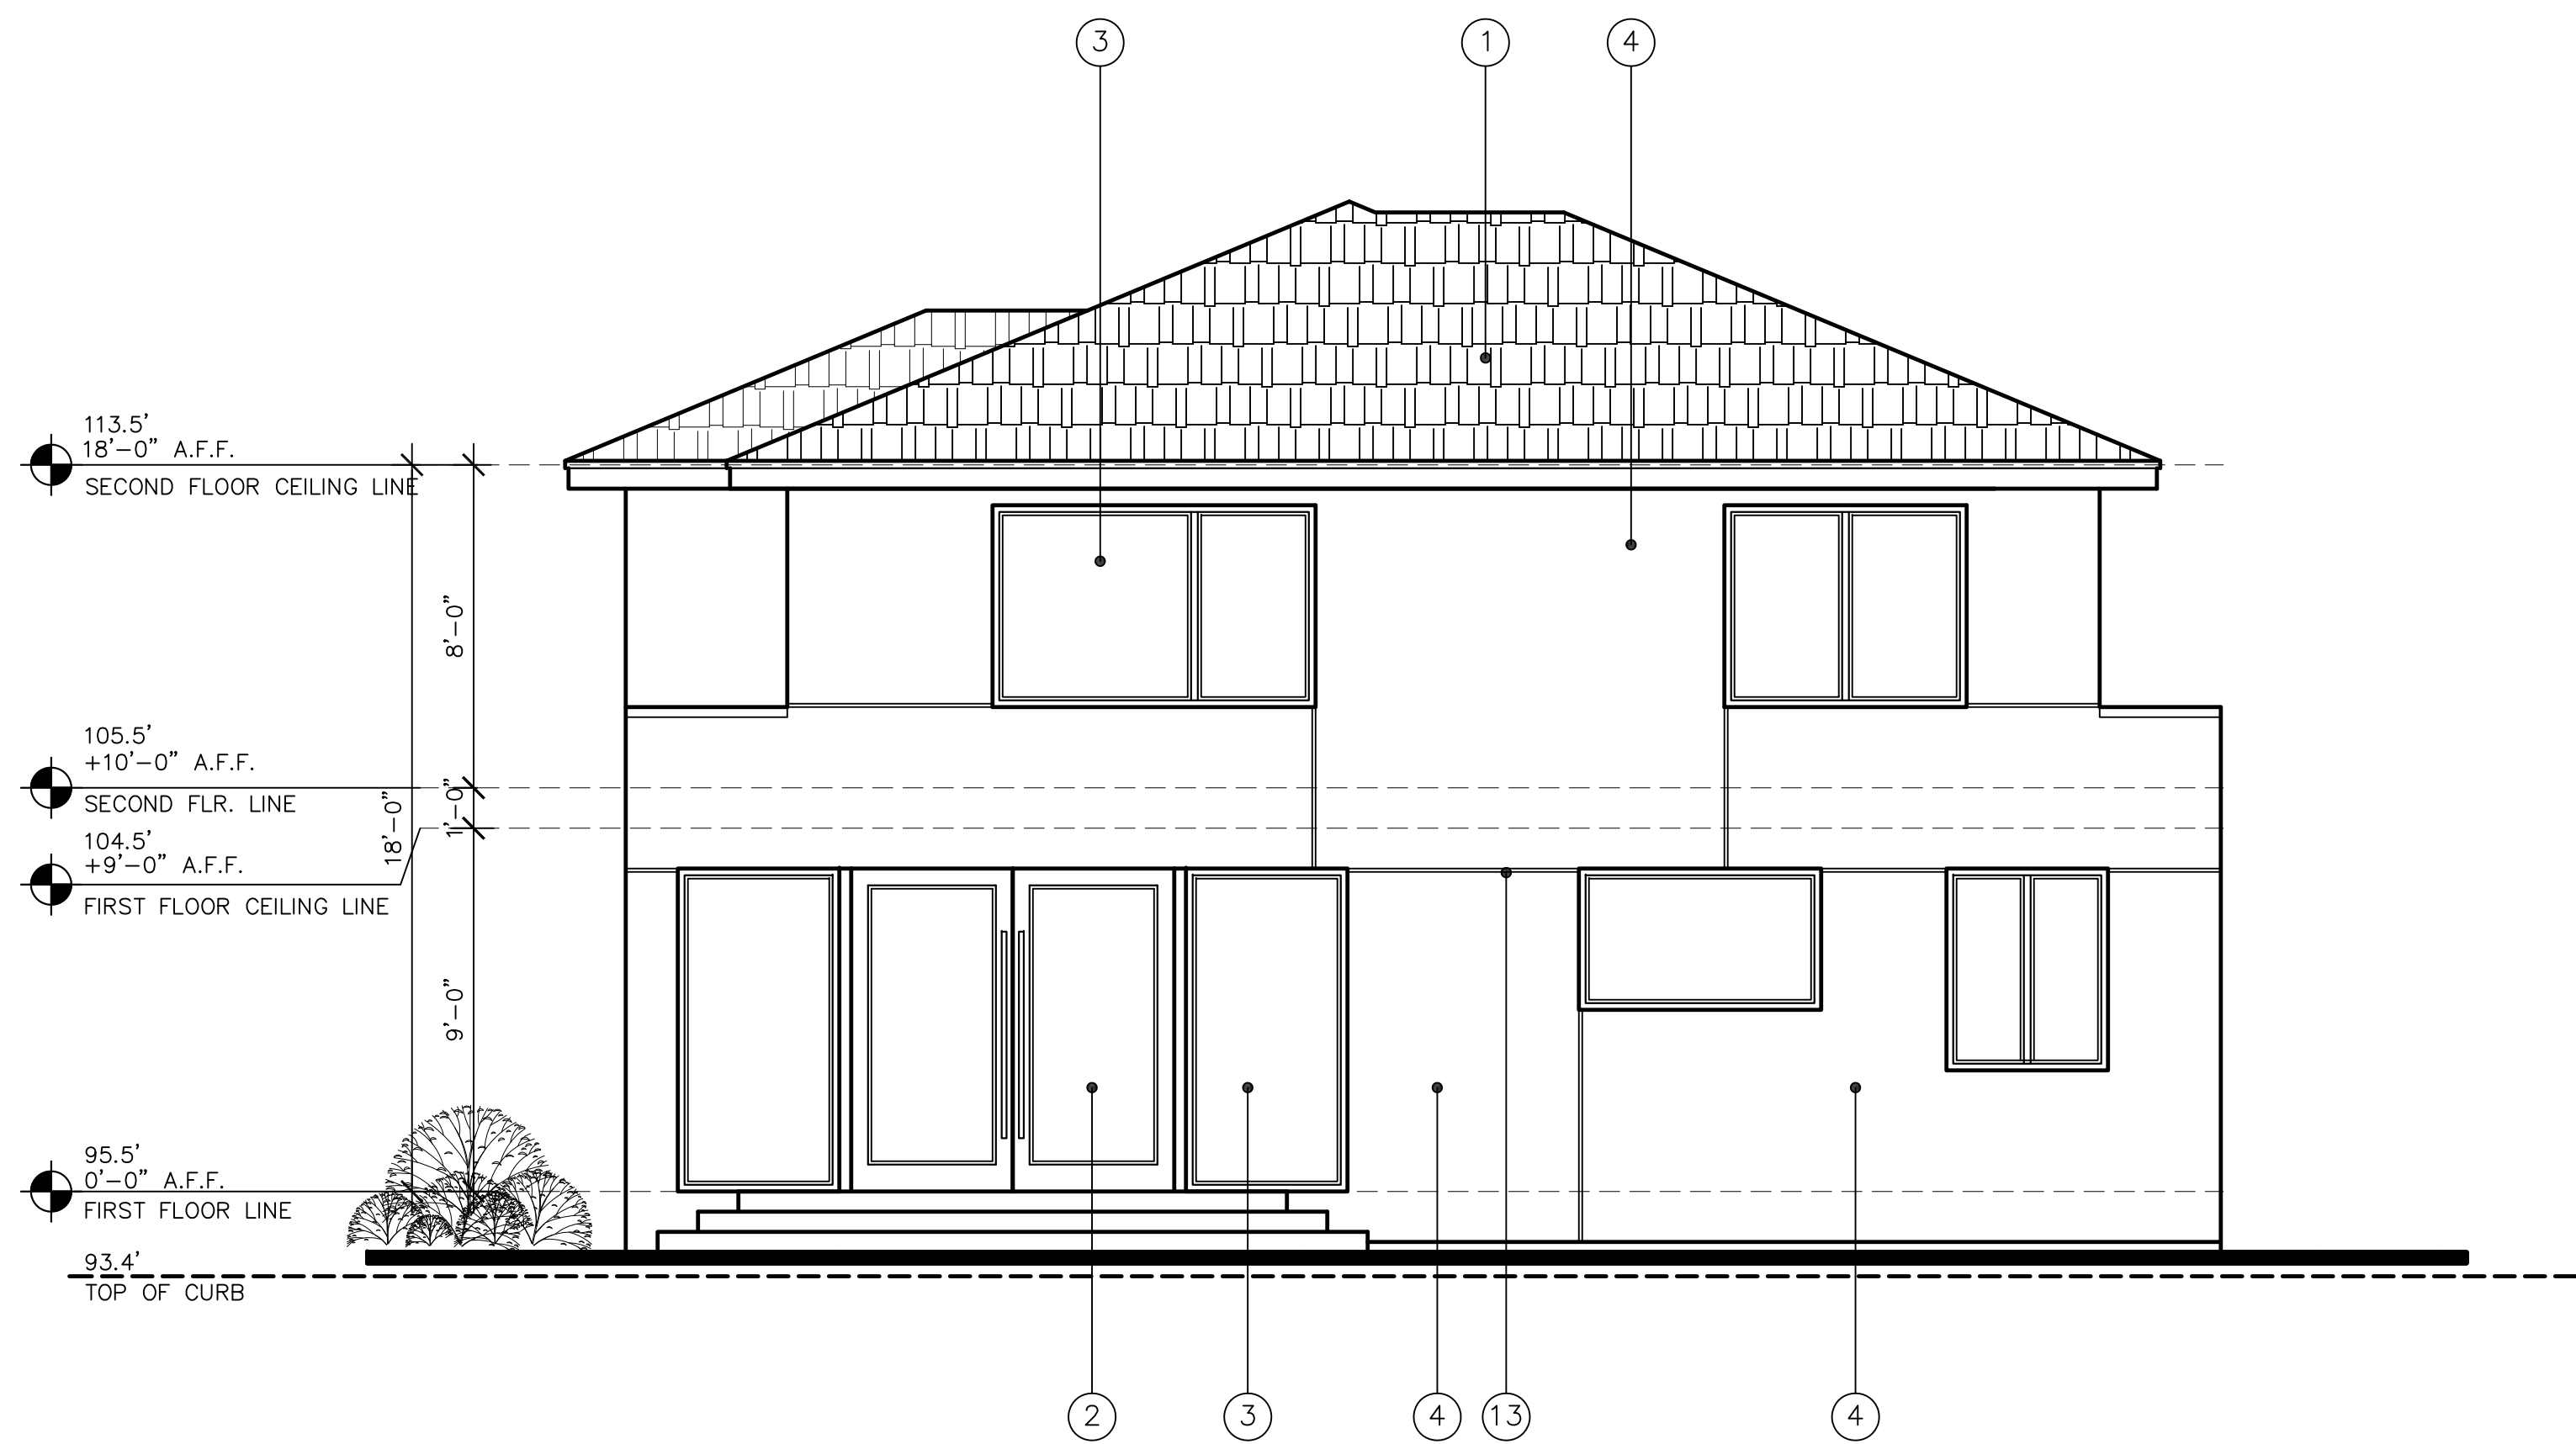

REAR ELEVATION

SCALE: 1/4" = 1'-0"




LEFT ELEVATION

SCALE: 1/4" = 1'-0"

KEYNOTES

- 1 ROOFING - ASPHALT SHINGLE - CERTAINTED OR EQUAL
- 2 DOOR
- 3 WINDOW
- 4 CEMENT PLASTER
- 5 WOOD SIDING
- 6 WROUGHT IRON GUARD RAILS
- 7 STONE VENEER
- 8 UNDER FLOOR VENT
- 9 CONCRETE STEPS
- 10 STEEL CABLE
- 11 HOUSE ADDRESS
- 12 OVERHANG
- 13 1/2" ALUMINUM REVEAL
- 14 GARAGE DOOR
- 15 EXTERIOR LIGHT

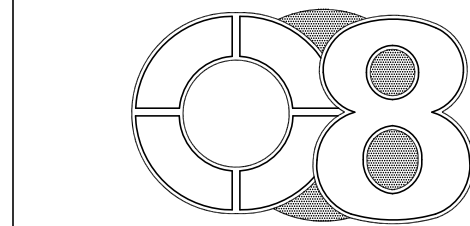

DESIGN STUDIO

4180 WATKINS WAY
SAN JOSE, CA 95155
408.375.0041

REVISIONS

These drawings are instruments of service & are the property of 08 Design Studio. All designs and other information on these drawings are for use on the specified project and shall not be used without the expressed written consent of 08 Design Studio. Written dimensions on these drawings shall have precedence over scaled dimensions. Contractors shall verify and be responsible for all dimensions and conditions shown by these drawings.

DESIGNED BY: CN

PROJECT

NEW SINGLE FAMILY HOUSES

485 E. MCKINLEY
LLC

485 E. MCKINLEY
SUNNYVALE, CALIFORNIA

SHEET CONTENTS

ELEVATIONS

LOT 2

GENERAL NOTES

EXTERIOR LANDING NOTE:
ALL EXTERIOR THRESHOLD HEIGHT AT ALL EXTERIOR DOORS. A DOOR MAY OPEN AT A LANDING THAT IS NOT MORE THAN 7-3/4" LOWER THAN THE FLOOR LEVEL IF THE DOOR DOES NOT SWING OVER THE LANDING.

MATERIAL NOTES

ROOFING:
MANUFACTURE: ASPHALT SHINGLE - CERTAINTED OR EQUAL
COLOR: CHARCOAL

WINDOWS AND DOORS:
MANUFACTURE: MILGARD OR EQUAL
TYPE: VINYL FRAME - WHITE COLOR

WINDOW TRIM/SILL:
FOAM TRIM
MANUFACTURE: STYRO TRIM OR EQUAL
TYPE: SMOOTH FINISH FOAM TRIM


DATE 05-08-17

SCALE AS SHOWN

JOB 1710

SHEET

A-3.2B

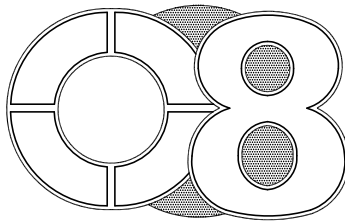

DESIGN STUDIO

4180 WATKINS WAY
SAN JOSE, CA 95155
408.375.0041

REVISIONS

These drawings are instruments of service & are the property of OB Design Studio. All designs and other information on these drawings are for use on the specified project and shall not be used without the expressed written consent of OB Design Studio. Written dimensions on these drawings shall have precedence over scaled dimensions. Contractors shall verify and be responsible for all dimensions and conditions shown by these drawings.

DESIGNED BY: CN

PROJECT

NEW SINGLE FAMILY HOUSES

485 E. MCKINLEY
LLC

485 E. MCKINLEY
SUNNYVALE, CALIFORNIA

SHEET CONTENTS

ROOF PLAN

LOT 2

DATE 05-08-17

SCALE AS SHOWN

JOB 1710

SHEET

A-4.OB

ATTIC VENT CALCULATION

ATTIC SPACE	ATTIC AREA	$\times \frac{1}{150}$ = REQ'D. FREE VENT	ATTIC VENT VENT=2 SF.	ATTIC VENT VENT=1.25 SF.	24X9 ATTIC EYEBROW VENT AREA= .75 SF.	1" HOLE VENT 3 @ EA. BLKG 1-1/2" DIA. = .0123 SF.
A						
B						

SUMMARY:

ROOF PLAN NOTES

BUILDING ROOF ITEMS

(E=EXISTING, N=NEW)

- | | | |
|--|---|-------------------------|
| 1 FLOOR LINE | 11 SILL/ RAIL LINE | 21 DOWN SPOUT |
| 2 FASCIA | 12 RIDGE LINE | 22 DRAIN |
| 3 GUTTER | 13 ROOF EDGE/ FASCIA | 23 DECKING |
| 4 BUILDING LINE BELOW | 14 VALLEY LINE | 24 PURLINS |
| 5 HIP LINE | 15 ATTIC VENT | 25 ACCESS LADDER |
| 6 CRICKET | 16 CHIMNEY | 26 MECHANICAL EQUIPMENT |
| 7 FLAT ROOF AREA - 1/2" PER FT. GAL. MTL. FLASHING | 17 RIDGE VENT | 27 DECK COATING |
| 8 WOOD TRELLIS | 18 SMART STRIP VENT (FOR VAULTED CEILING) | 28 LATTICE PANEL |
| 9 2'X2' SKYLIGHT | 20 EXPOSED WOOD RAFTERS | 29 EXPOSED BEAMS |
| 10 2'X4' SKYLIGHT | | 30 DORMER |

NOTES

MANUFACTURE: ASPHALT SHINGLE - CERTAINTED OR EQUAL


INSTALLATION PER MANUFACTURE RECOMMEDATIONS.


ATTIC ACCESS: ON SECOND FLOOR HALLWAY

ROOF VENT: GALVANIZE ROOF VENT

GUTTER AND DOWN SPOUT: GALVANIZE GUTTER AND DOWN SPOUT, PAINTED FINISH

PLUMBING NOTE :PLUMBING VENTS TO BE MINIMUM 3 FEET ABOVE OR 10 FEET AWAY FROM ALL OPERABLE SKYLIGHTS

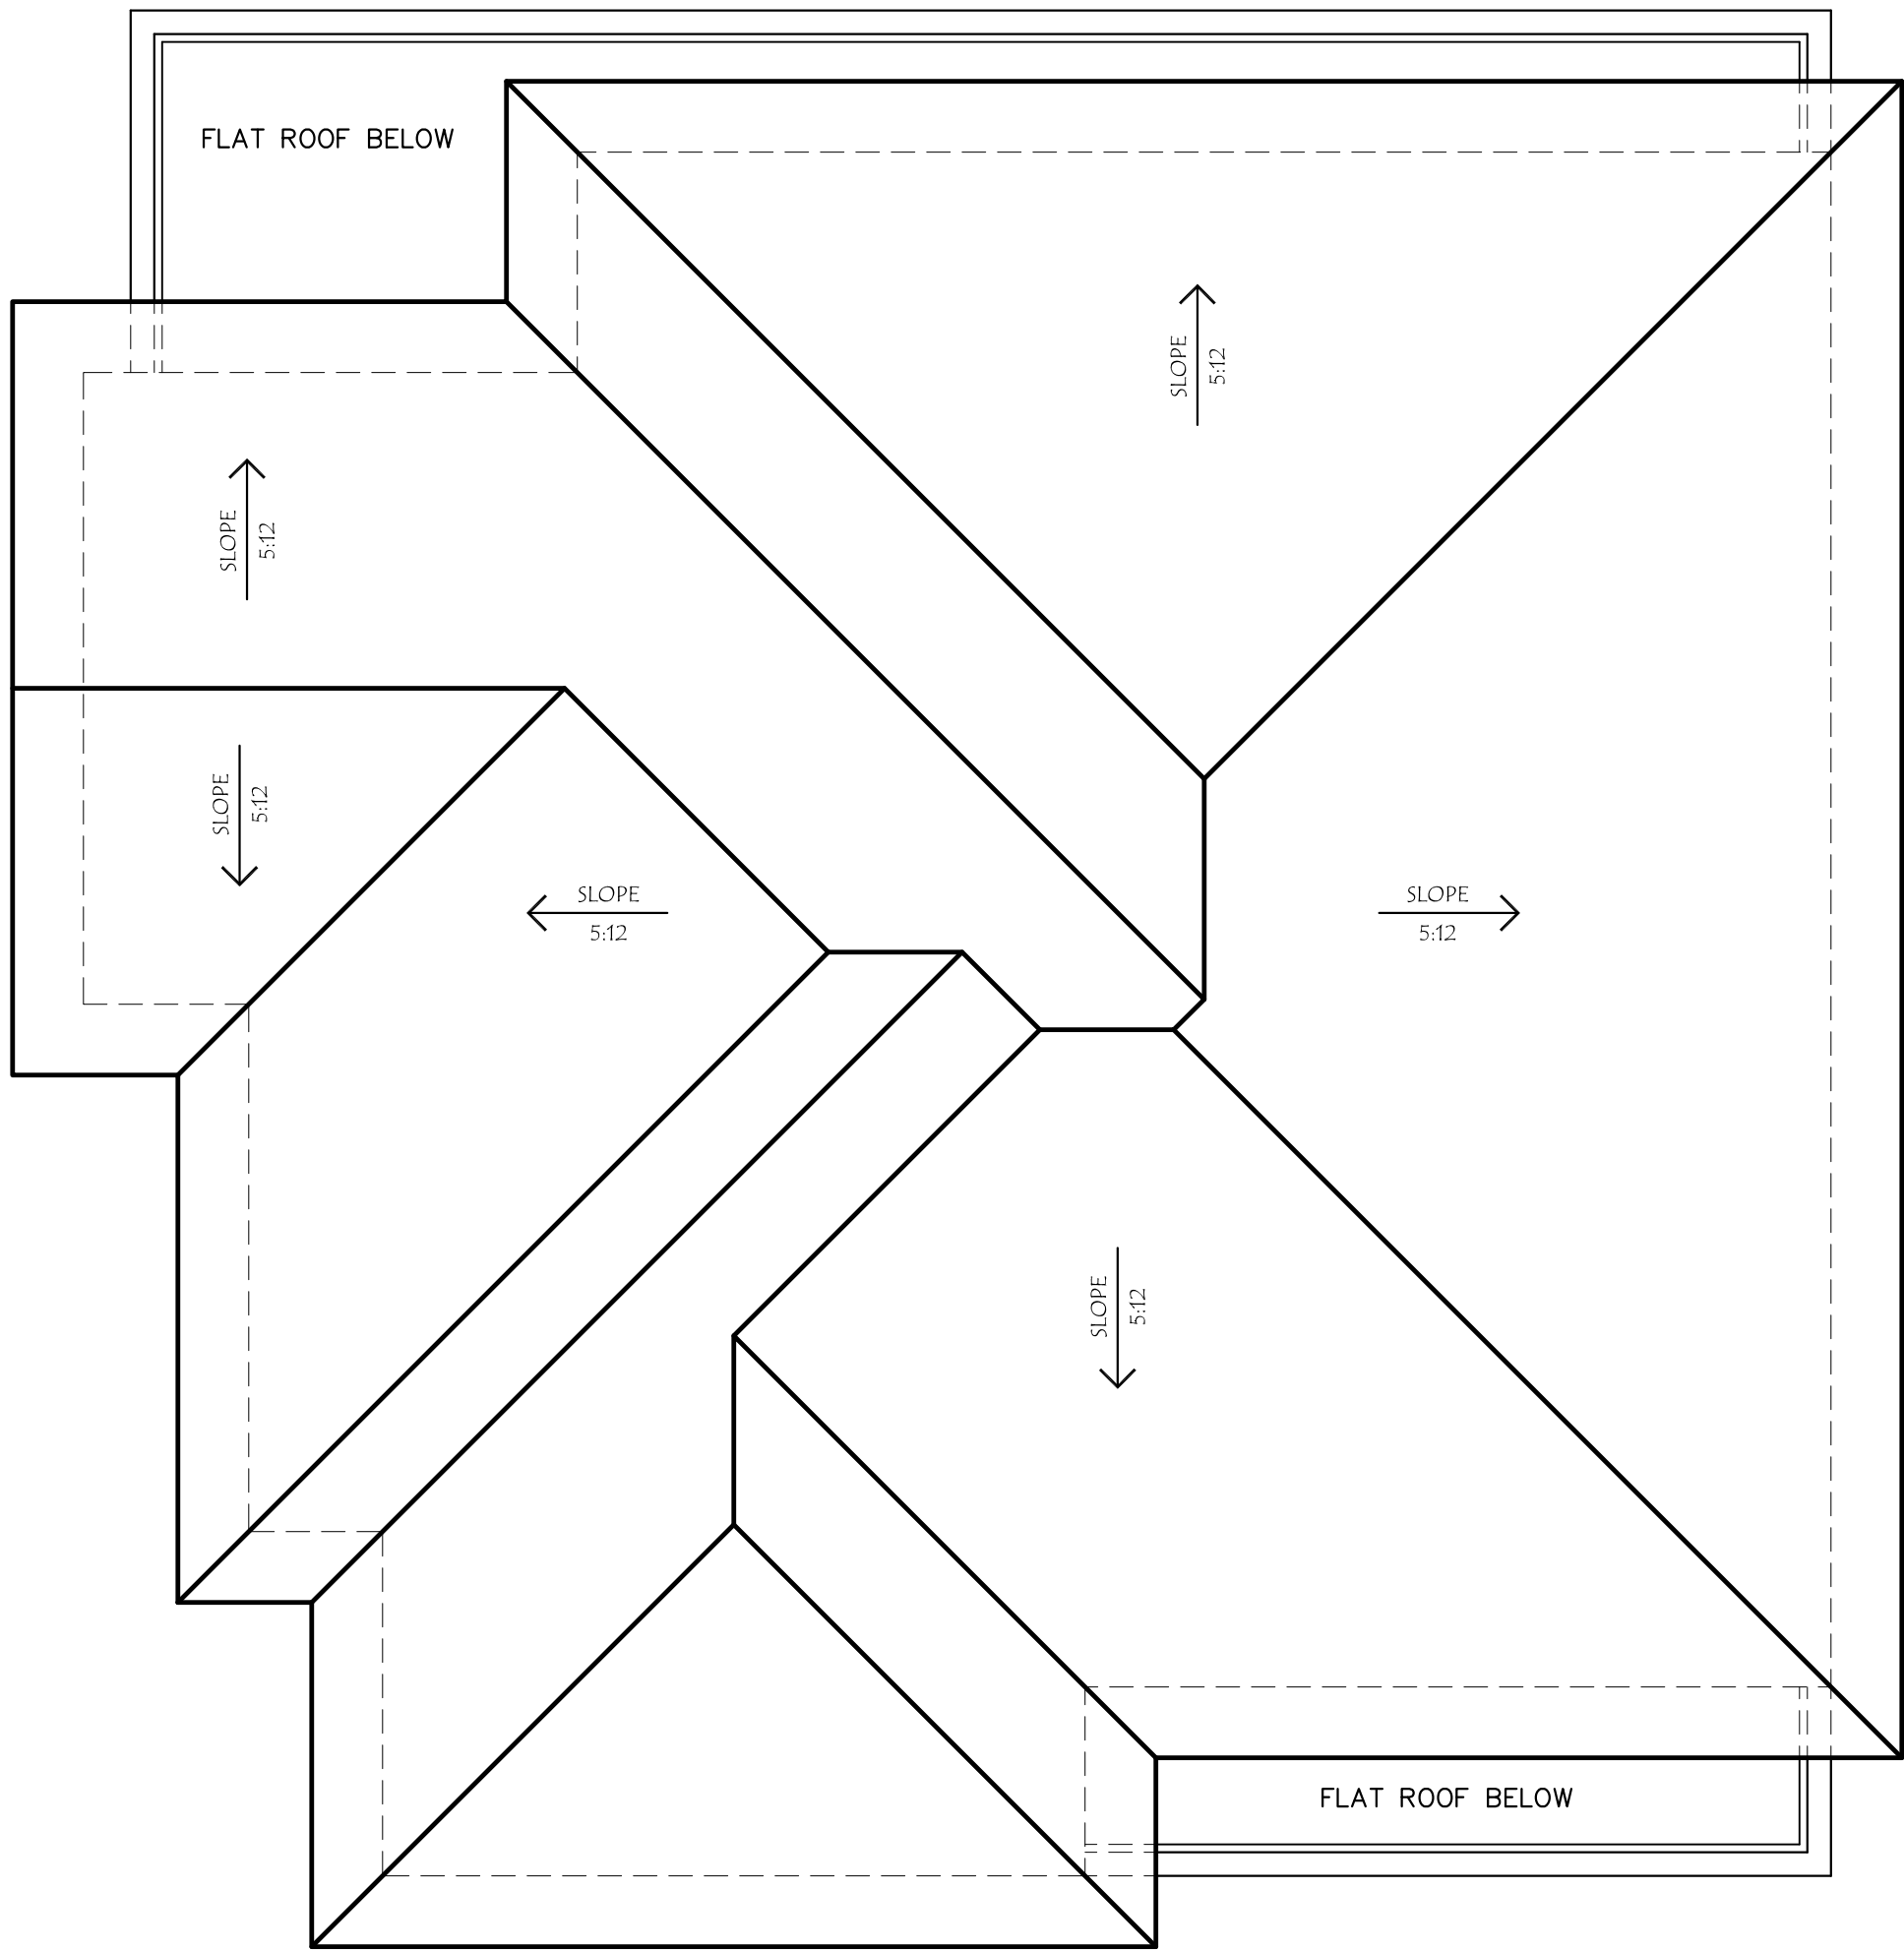

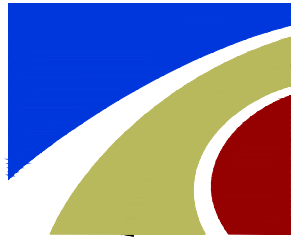

TENTATIVE MAP
TWO (2) LOT SUBDIVISION
CONSISTING OF ONE (1) SHEET
485 AND 487 E. MCKINLEY AVE., SUNNYVALE, CA
APN 209-11-047

BEING A SUBDIVISION OF LOT 3, IN BLOCK 1, AS SHOWN ON
"MAP OF LARSON SUBDIVISION NO. 1", RECORDED IN BOOK "L"
OF MAPS, AT PAGE 76, RECORDS OF SANTA CLARA COUNTY

LYING ENTIRELY WITHIN THE
CITY OF SUNNYVALE, COUNTY OF SANTA CLARA, CALIFORNIA

OCTOBER 2017
SMP ENGINEERS
1534 CAROB LANE
LOS ALTOS, CA 94024

GENERAL NOTES & STATEMENTS

- OWNERS AND DEVELOPERS:
487 E. MCKINLEY LLC
5730 UPLANDER WAY #110
CULVER CITY, CA 90230
- APPLICANT: SAME AS ABOVE.
- EXISTING ZONING: R2/ PD
- EXISTING APN: 209-11-047
- EXISTING USE: DUPLEX
- PROPOSED USE: 2 SINGLE FAMILY HOMES
- EXISTING BUILDING: DUPLEX
- GENERAL PLAN: LOW-MEDIUM DENSITY
- STREETS: ALL PROPOSED STREET MODIFICATIONS WILL BE DONE TO THE SATISFACTION OF THE DIRECTOR OF PUBLIC WORKS
- EXISTING USE OF ADJACENT PROPERTIES: RESIDENTIAL, SINGLE FAMILY
- GAS: PACIFIC GAS AND ELECTRIC
- WATER: CITY OF SUNNYVALE
- FIRE PROTECTION: CITY OF SUNNYVALE
- STORM/SANITARY SEWER: CITY OF SUNNYVALE
- POWER AND GAS: PACIFIC GAS AND ELECTRIC
- TELEPHONE/CABLE: AT&T/COMCAST
- STREET TREES: STREET TREE(S) TO BE PLANTED PER CITY OF SUNNYVALE DIRECTION.
- BUILDING FOOTPRINTS SHOWN ARE CONCEPTUAL AND ARE SUBJECT TO CHANGE IN FINAL CONSTRUCTION PLANS.
- EXISTING WELL: NONE

BASIS OF ELEVATIONS:

REFERENCED CITY OF SUNNYVALE BM #47
EL:86.325' (NAVD88)

DESCRIPTION: BRASS DISC IN TOP OF CURB NEXT TO CATCH BASIN AT THE SOUTHEAST CURB RETURN, INTERSECTION OF FAIR OAKS AVENUE AND EVELYN AVENUE

BASIS OF BEARINGS:

THE BEARING S 14°52'00" W OF CENTERLINE OF BAYVIEW AVE. AS SHOWN ON CERTAIN PARCEL MAP, RECORDED IN BOOK 673 OF MAPS AT PAGES 45 & 46, SANTA CLARA COUNTY RECORDS, WAS USED AS THE BASIS OF BEARINGS SHOWN ON THIS MAP


LOT AREA TABLE

PROPOSED PARCELS	SQ. FT.	ACRES
PARCEL A	2,947	0.07
PARCEL B	4,553	0.10
TOTAL (EXISTING LOT)	7,500	0.17

LEGEND AND ABBREVIATIONS

- CL --- STREET CENTER LINE
--- DBL --- DISTINCTIVE BORDER LINE
--- PL --- PROPOSED LOT LINE
--- PL --- OTHER PROPERTY LINES
PUE PUBLIC UTILITY EASEMENT

LOCATION MAP
N.T.S.

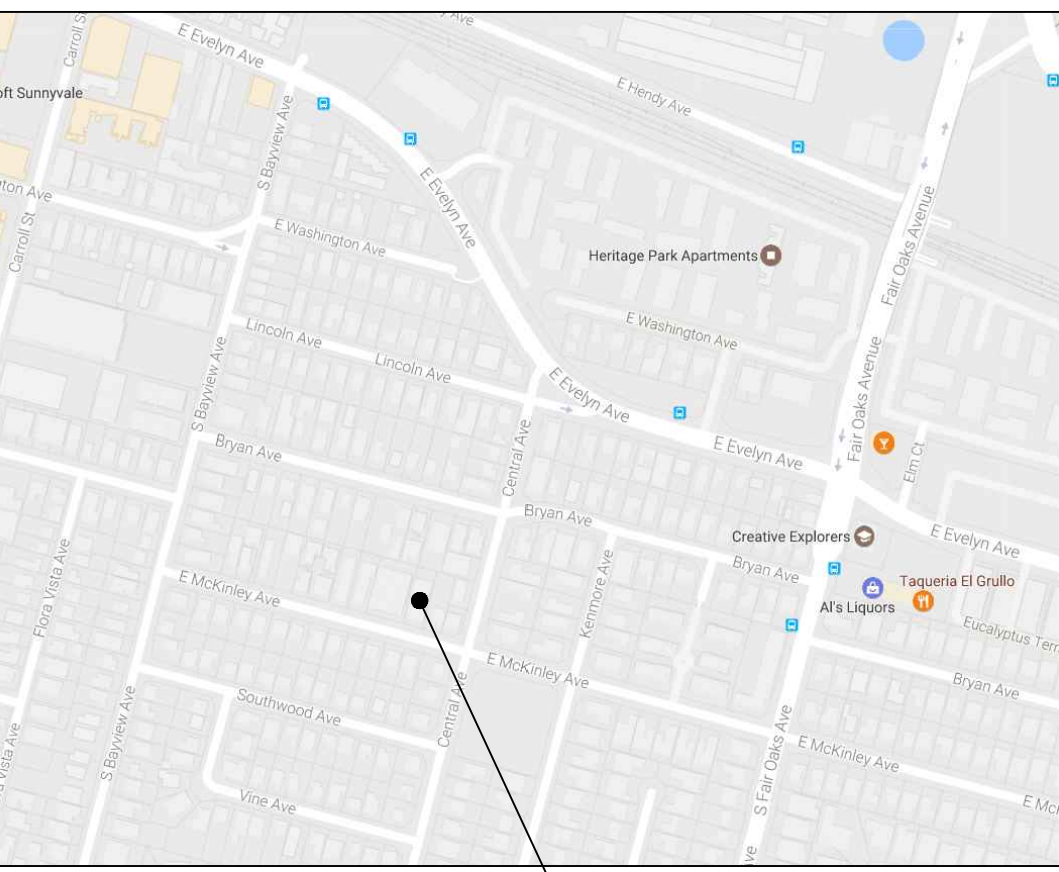

PARCEL MAP
487-M- 46

LOT 2, BLOCK 1
MAP OF LARSON
SUBDIVISION NO. 1
"L"-M-76

PARCEL MAP
673-M- 45 & 46


ABBREVIATIONS			
	DESCRIPTION		DESCRIPTION
AB	AGGREGATE BASE (CLASS AS NOTED)	JP	JOINT POLE
AC	ASPHALT CONCRETE	MON.	MONUMENT
AD	AREA DRAIN	OG	ORIGINAL GROUND
BC	BEGIN OF CURVE	PB	PULL BOX
BO	BLOW OFF	PGEV	PG&E VAULT
BFP	BACK FLOW PREVENTER	R.PL	PROPERTY LINE
BWAL	BLACK WALNUT TREE	PP	POWER POLE
OFF	GARAGE FINISH FLOOR (BACK)	PPP	PLASTIC PERFORATED PIPE
C.CL	CENTERLINE	PSE	PUBLIC SERVICE EASEMENT
CLSW	CENTERLINE SWALE	PVC	POLYVINYL CHLORIDE
CO	CLEANOUT	R/W	RIGHT OF WAY
CP	CONTROL POINT	RCP	REINFORCED CONCRETE PIPE
DDW	DIRT DRIVEWAY	SD	STORM DRAIN
DI	DROP INLET	SDMH	STORM DRAIN MANHOLE
DETAIL	DAYLIGHT	SS	SANITARY SEWER LINE
ELCT	ELECTROLUER	SSMH	SANITARY SEWER MANHOLE
EP	EDGE OF PAVEMENT ELEVATION	SW	SIDEWALK
EUC	EUCALYPTUS TREE	TC	TOP OF CURB
EX	EXISTING	TKB	TOP OF KICKBOARD
FF	FINISHED FLOOR	TOE	TOE OF SLOPE
FG	FINISH GRADE	TF	TOP OF FOUNDATION
FH	FIRE HYDRANT	TP	TOP OF PIPE
FL	FLOW LINE	UG	UNDERGROUND GAS
FNC	FENCE	USS	UNDERGROUND SANITARY SEWER
FOG	FOG LINE	UST	UNDERGROUND STORM DRAIN
GB	GRADE BREAK	UT	UNDERGROUND TELEPHONE
GFF	GARAGE FINISHED FLOOR (FRONT)	UW	UNDERGROUND WATER
GUY	GUY WIRE	VCP	VITRIFIED CLAY PIPE
HP	HIGH POINT	WL	WHITE LINE STRIPE
IP	IRON PIPE	WM	WATER METER
LP	LIP OF PAVEMENT	WV	WATER VALVE
C&G	CURB AND GUTTER	YL	YELLOW LINE STRIPE

GRADING AND DRAINAGE PLANS

TWO (2) LOT SUBDIVISION

485 AND 487 E. MCKINLEY AVE., SUNNYVALE, CA

APN: 209-11-047

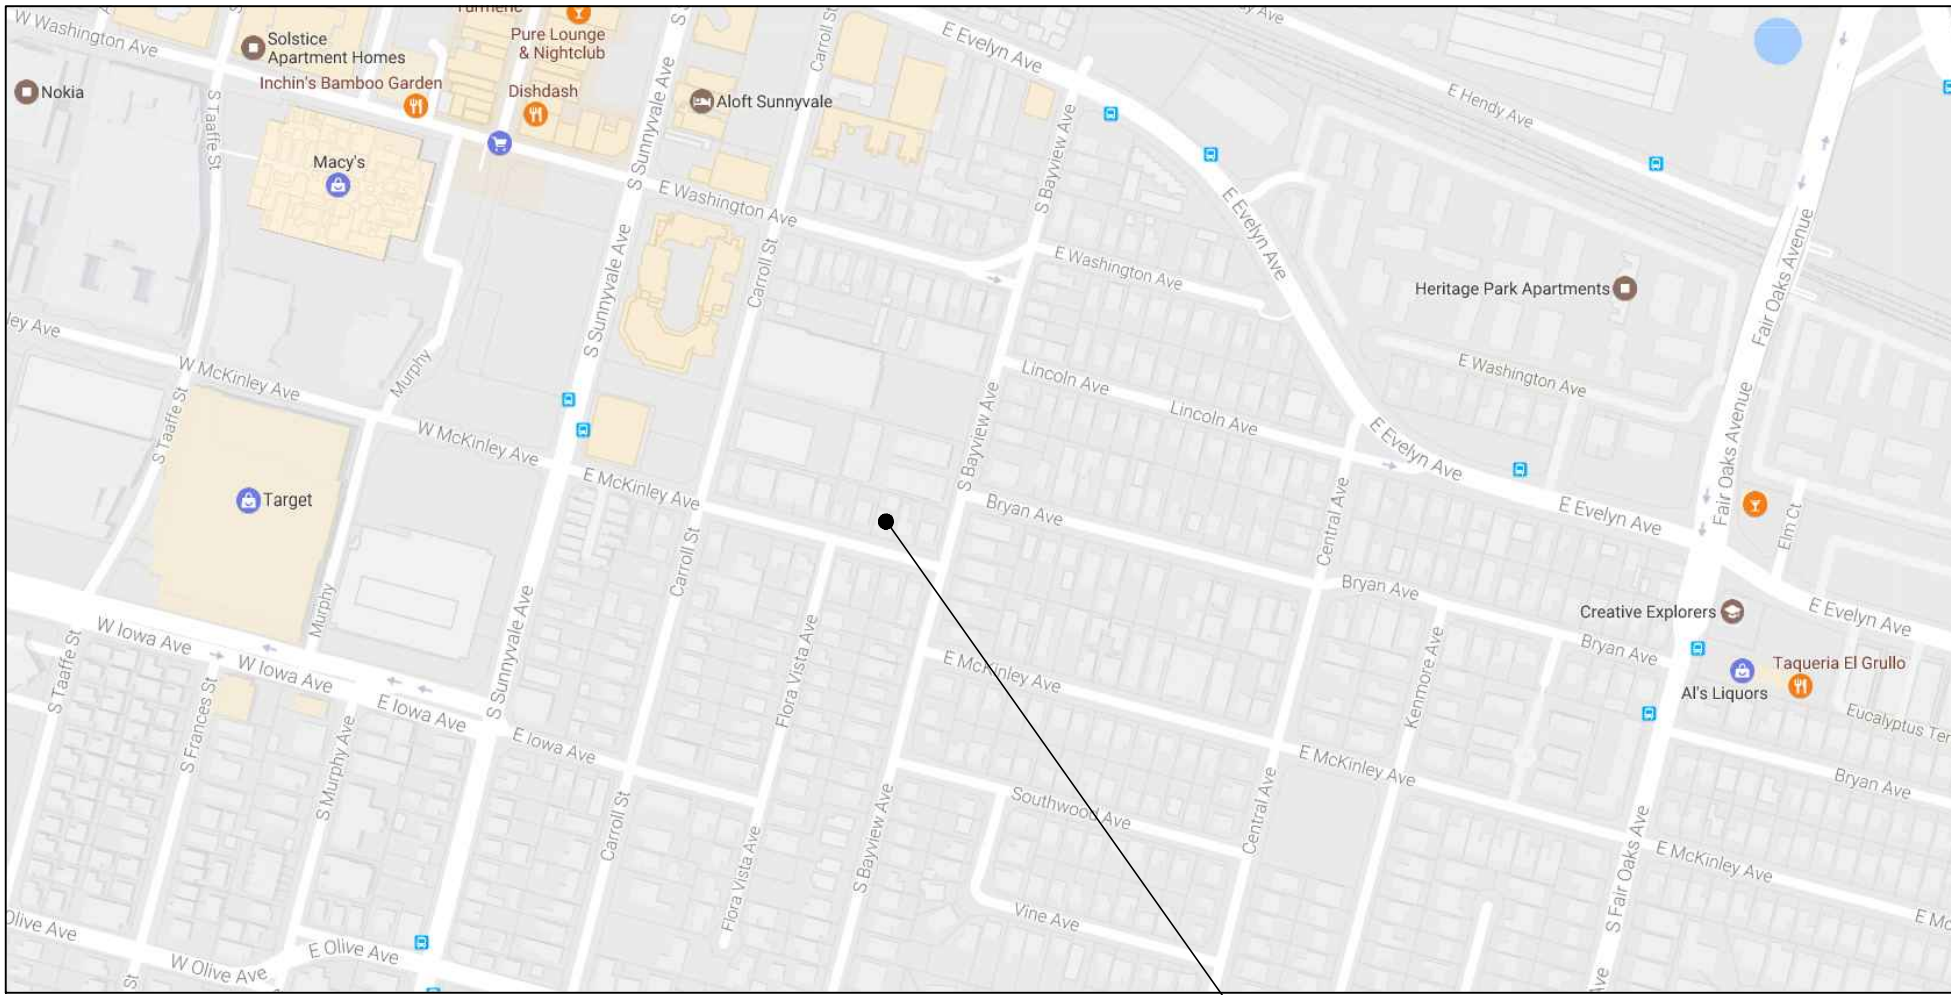

LOCATION MAP
N.T.S.

PROJECT SITE

SHEET INDEX:

- C-1COVER SHEET/ NOTES
- C-2GRADING AND DRAINAGE PLAN
- C-3UTILITY PLAN
- C-4DETAILS

GRADING AND DRAINAGE NOTES:

1. SURFACE WATER SHALL BE DIRECTED AWAY FROM ALL BUILDINGS INTO DRAINAGE SWALES, GUTTERS, STORM DRAIN INLETS AND DRAINAGE SYSTEMS.
2. ALL ROOF DOWNSPOUTS SHALL BE DISCONNECTED TO ON SITE INLETS.
3. ON SITE STORM DRAIN LINES SHALL CONSIST OF SOLID PVC-SDR35 MINIMUM OR BETTER.
4. STORM DRAIN INLETS SHALL BE PRECAST CONCRETE, CHRISTY U23 TYPE OR EQUIVALENT.

BASIS OF BEARINGS:

THE BEARING S 14°52'00" W OF CENTERLINE OF BAYVIEW AVE. AS SHOWN ON CERTAIN PARCEL MAP, RECORDED IN BOOK 673 OF MAPS AT PAGES 45 & 46, SANTA CLARA COUNTY RECORDS, WAS USED AS THE BASIS OF BEARINGS SHOWN ON THIS MAP

REFERENCED ASSUMED BENCHMARK:

REFERENCED CITY OF SUNNYVALE BM #47 EL: 86.325' (NAVD88)

EARTHWORK TABLE (BOTH LOTS)

	FILL (CY)	CUT (CY)	IMPORT (CY)	EXPORT (CY)
BUILDING	81	0		
SITE	192	4		
TOTAL	273	4	269	0

NOTE:

1. EARTHWORK QUANTITIES ON THIS TABLE ARE FOR INFORMATION ONLY. CONTRACTORS ARE TO PERFORM THEIR OWN QUANTITY TAKE OFFS.

NOTE:

GRADING AND DRAINAGE PLANS SHALL BE REVIEWED AND APPROVED BY THE PROJECT GEOTECHNICAL ENGINEER.

NOTICE TO CONTRACTORS

CONTRACTOR TO NOTIFY U.S.A. (UNDERGROUND SERVICE ALERT) AT 800-227-2600 A MINIMUM OF 2 WORKING DAYS BEFORE BEGINNING UNDERGROUND WORK FOR VERIFICATION OF THE LOCATION AND DEPTH OF UNDERGROUND UTILITIES.



ENGINEERS
CIVIL ENGINEERS

1534 CAROB LANE
LOS ALTOS, CA 94024
TEL: (650) 941-8055
FAX: (650) 941-8755

OWNER/APPLICANT:

COPYRIGHT © 2017
SMP ENGINEERS
CIVIL ENGINEERS

GRADING AND DRAINAGE PLANS


TWO (2) LOT SUBDIVISION

APN: 209-11-047

485 AND 487 E. MCKINLEY AVE. SUNNYVALE, CA 94087

COVER SHEET

Revisions:

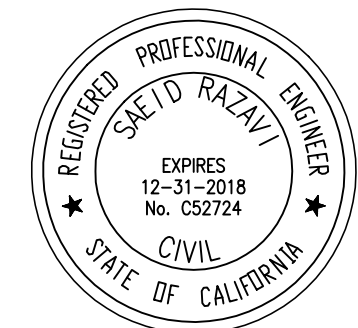

Date: 8/22/2017

Scale: NTS

Prepared by: K.A.

Checked by: S.R.

Job #: 217041

Sheet:

1 OF 4

C-1



ENGINEERS
CIVIL ENGINEERS

1534 CAROB LANE
LOS ALTOS, CA 94024
TEL: (650) 941-8055
FAX: (650) 941-8755

OWNER/APPLICANT:


COPYRIGHT © 2017
SMP ENGINEERS
CIVIL ENGINEERS

GRADING AND DRAINAGE PLANS
TWO (2) LOT SUBDIVISION
APN: 209-11-047
485 AND 487 E. MCKINLEY AVE. SUNNYVALE, CA 94087
GRADING AND DRAINAGE PLAN

Revisions:





Date: 8/22/2017
Scale: 1"=10'
Prepared by: K.A.
Checked by: S.R.
Job #: 217041

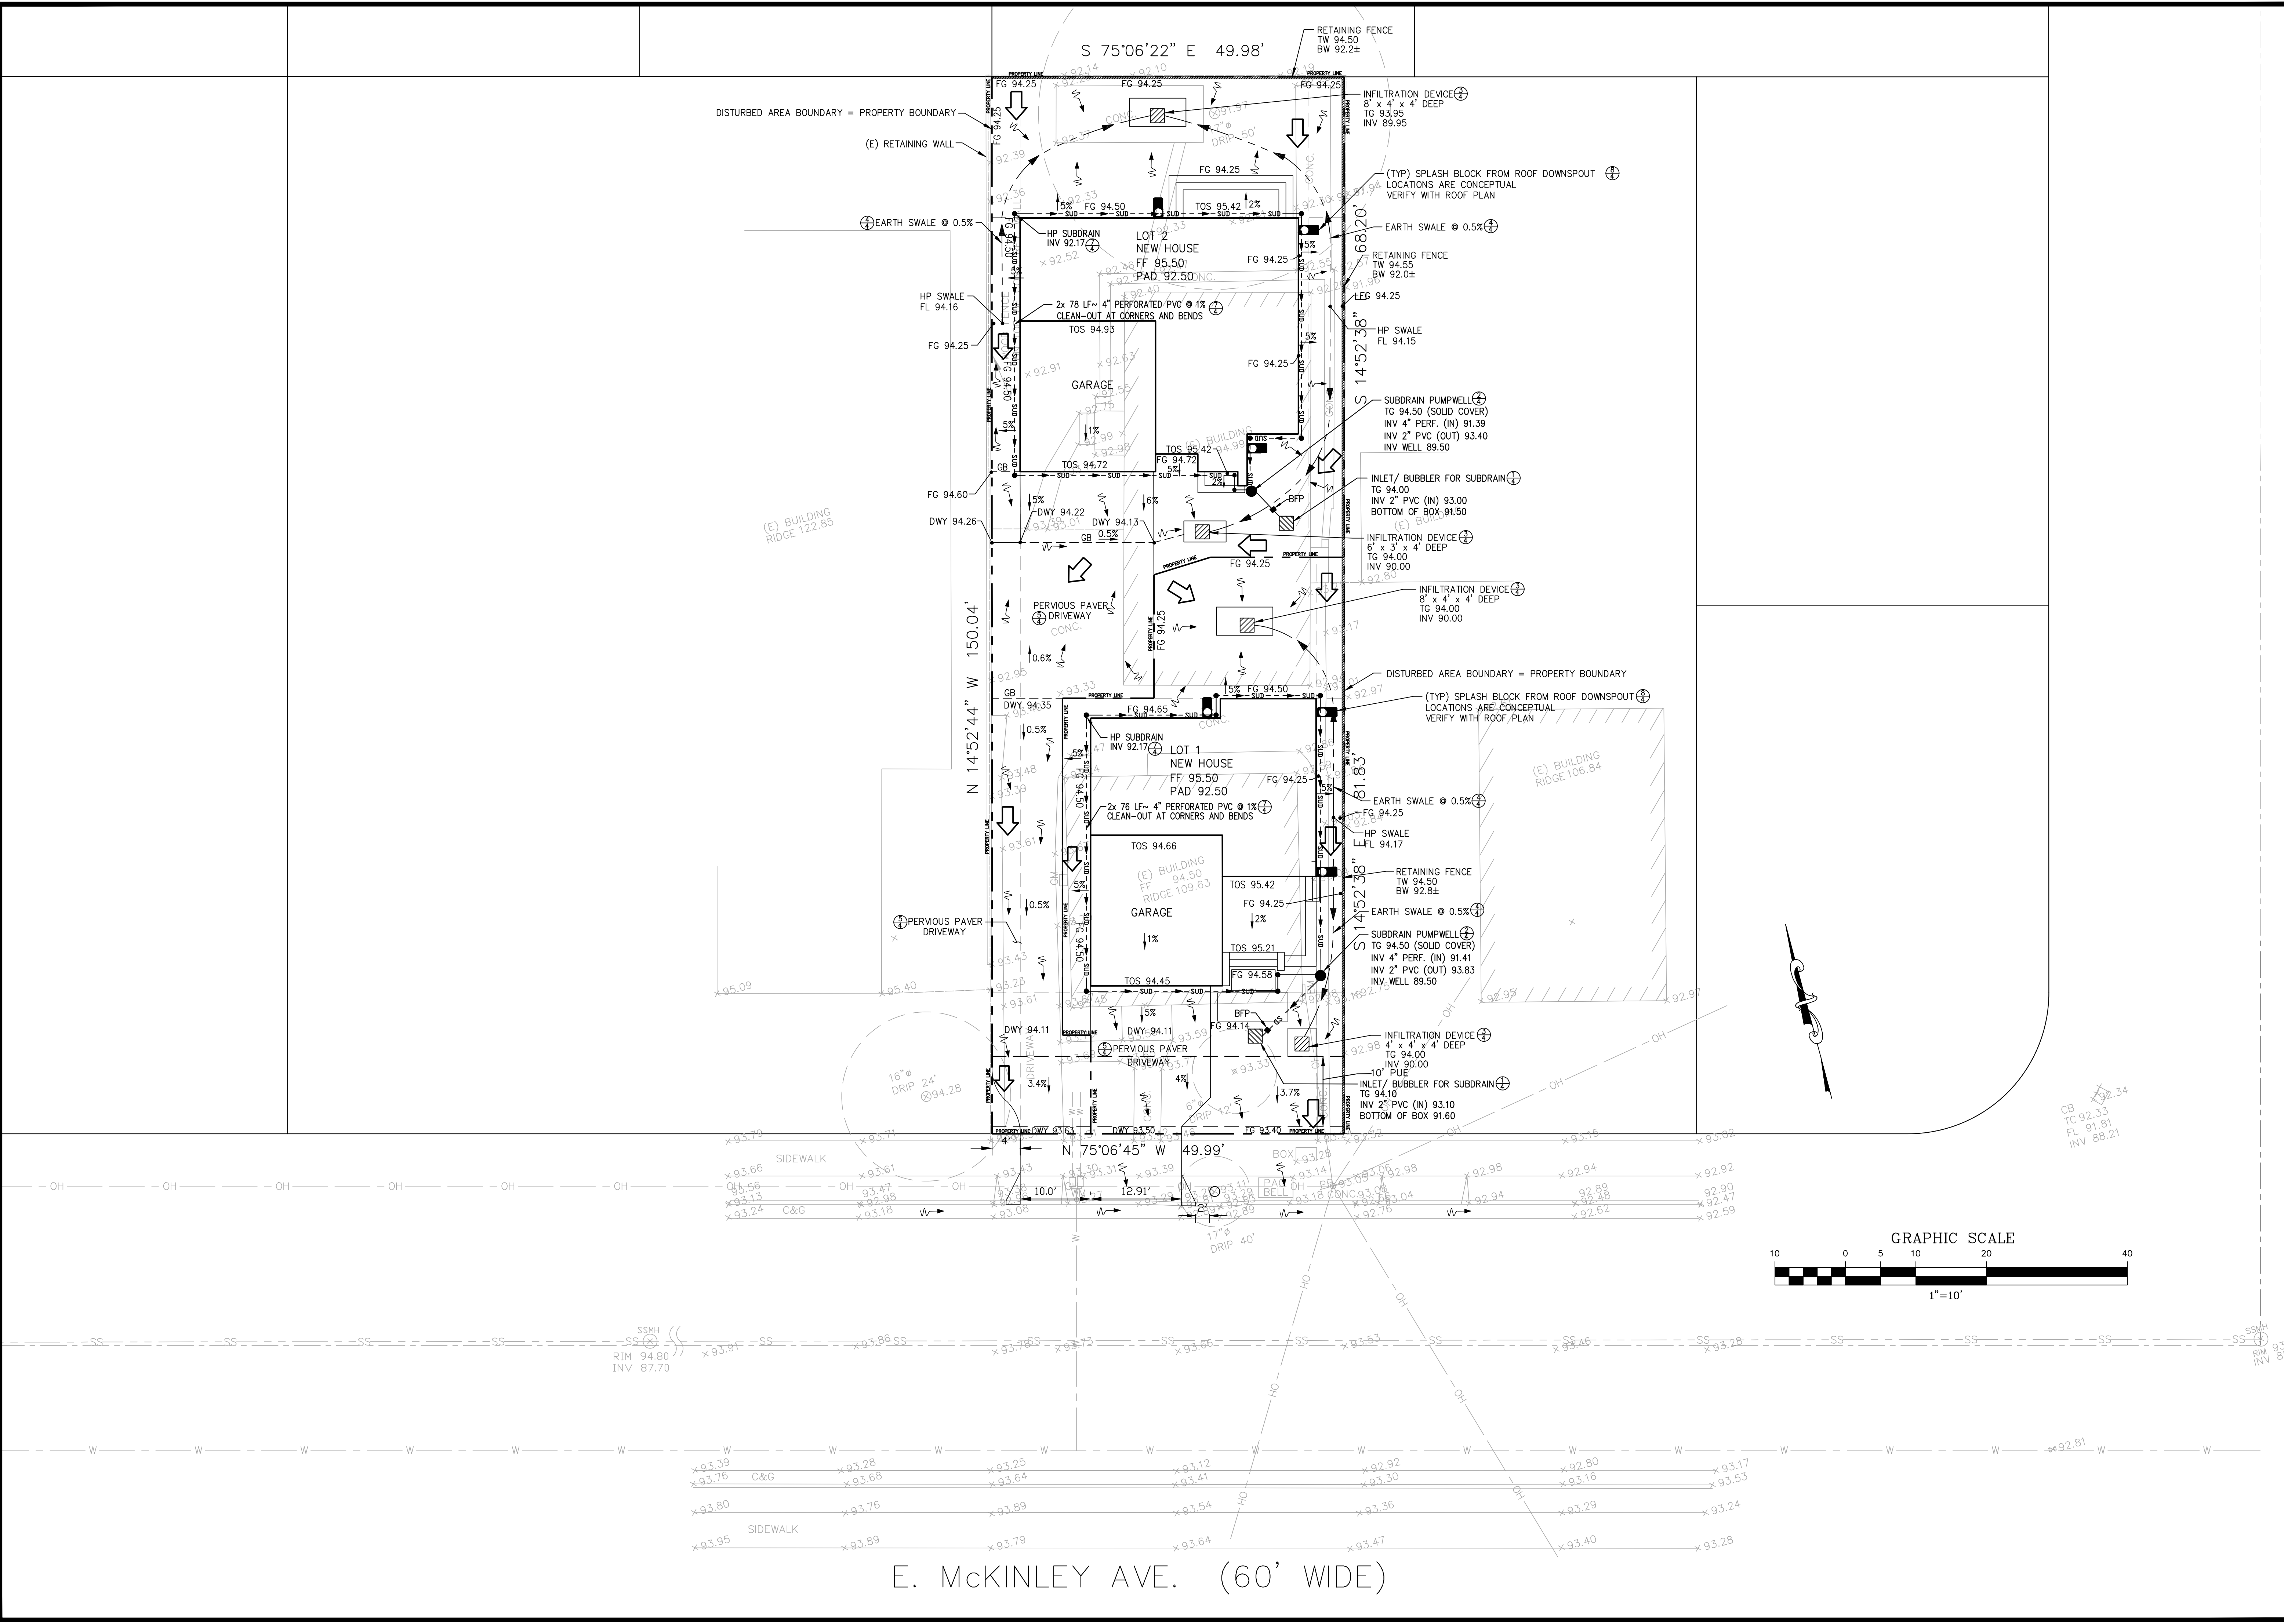

Revision
8/9/17 City comments Site Plan revised
City comments Site Plan revised
11/7/17 Site Plan revised slightly

GREGORY LEWIS LANDSCAPE ARCHITECT
#2176
736 Park Way Santa Cruz, CA 95065 (831) 425-4747
lewislandscape@sbglobal.net

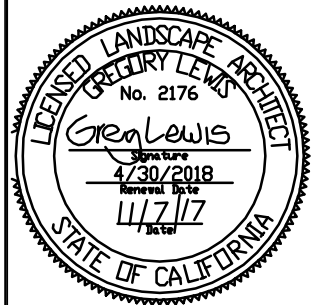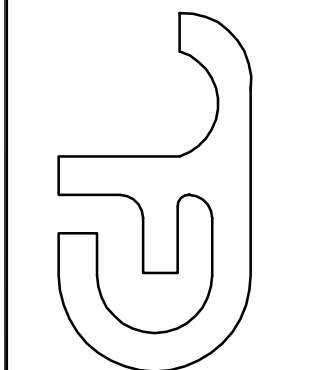

New Residence
485 & 487 E. McKinley Ave., Sunnyvale, CA

Date	5/9/17
Scale	As Noted
Drawn	Greg
Job	
Sheet	

L1
of 5

Plant Legend

KEY	SIZE	BOTANICAL NAME	COMMON NAME
MEDIUM SHRUBS			
RC	5	Rhaphiolepis minor	India Hawthorne
MC	5	Myrtus communis	Myrtle
PT	5	Pittosporum tobira	
LC	5	Loropetalum razzleberry	
AE	5	Aspidistra elatior	Cast Iron Plant
CC	5	Cyllostoma callistigoides - trained on fence	Lavender Trumpet Vine

GROUND COVERS			
LB	1	Lomandra Breeze	
DV	1	Dietes vegeta	Fortnight Lily
SL	1	Salvia leucantha	Mexican Sage
LAWN	sod	Turf tall fescue with 2x4 rough redwood header	

Landscape Site Legend

- 6 foot high solid wood good neighbor fence - replace any existing fence not in good condition
- 6 foot high solid wood fence
- 6 foot high x 3 foot wide gate
- Driveway - Permeable Pavers
- Walkway - Permeable Pavers
- Entry Walkway - Permeable Pavers
- Permeable pavers or gravel for rear patios

Tree Protection Measures

- See the arborist report by Kietly Arborist Services (650) 515-9783 kkarbor0476@yahoo.com for the most detailed and current tree protection measures.
- Prior to issuance of demolition permit existing trees that are to remain and be saved are to be protected with tree protection fencing made from 5 foot high chain link fence with steel stakes driven into ground. Install this fence as shown on the arborist tree protection measures in the arborist report. Do not remove protection fencing until all building construction is completed unless approved by certified arborist. If possible put tree protection fencing at the edge of tree drip line. If access is required under drip line for construction install 6 inches of coarse wood chips (and plywood if possible) to protect the roots from compaction.
- Do not park or store materials under existing tree canopies. Do not dump any solid or liquid construction waste under tree canopies. Do not allow rain or irrigation to puddle for more than a few hours under existing tree canopies.
- Any pruning of trees to be done by experienced and trained tree workers and supervised by a consulting arborist.
- Make sure tree is irrigated during construction during the dry time of the year.
- Do not trench under existing tree canopies. If there is no alternative use an air spade or do it by hand under the supervision of a consulting arborist.


Landscape Notes

- See sheets L3 and L4 for Planting and Irrigation Details and Specs.
- Exact location of plants on site to be adjusted so as to best coordinate with irrigation component locations, lights, drainage features, and swales.
- Use 3 inch deep mulch in all planting areas. Provide owner with different mulch samples and prices including Redwood Chip from Reuser in Cloverdale, and Mahogany colored Wonder Mulch from Vision Recycling in Fremont.
- Install plants for all plant circles shown on the plan even if they aren't labeled. Call for clarification. For bidding purposes, if no one is available to answer questions, assume that any plant circle scaled less than 8" wide is 5 gal. size and any circle scaled larger is 15 gal. size.
- The plan is schematic. Don't install plants too close to edges of paving or buildings. Keep valves and quick couplers away from trees.
- The plants will do much better if efforts to uncompact soil that has is compacted during building construction. Do not do excessive digging under existing tree canopies.
- Height of structures and vegetation are limited to 3.5 feet within vision triangle at driveway.

Max. Paved Surfaces

Maximum paved surfaces in front yard setback are limited to 50% paved surface including driveway


Total front yard setback area = 485 McKinley	800 sq.ft. (20'x40')
Total paved surface including driveway	= 396 sq.ft. (49.5%)
Driveway for 487 S. McKinley in 20' front yard setback is not counted.	

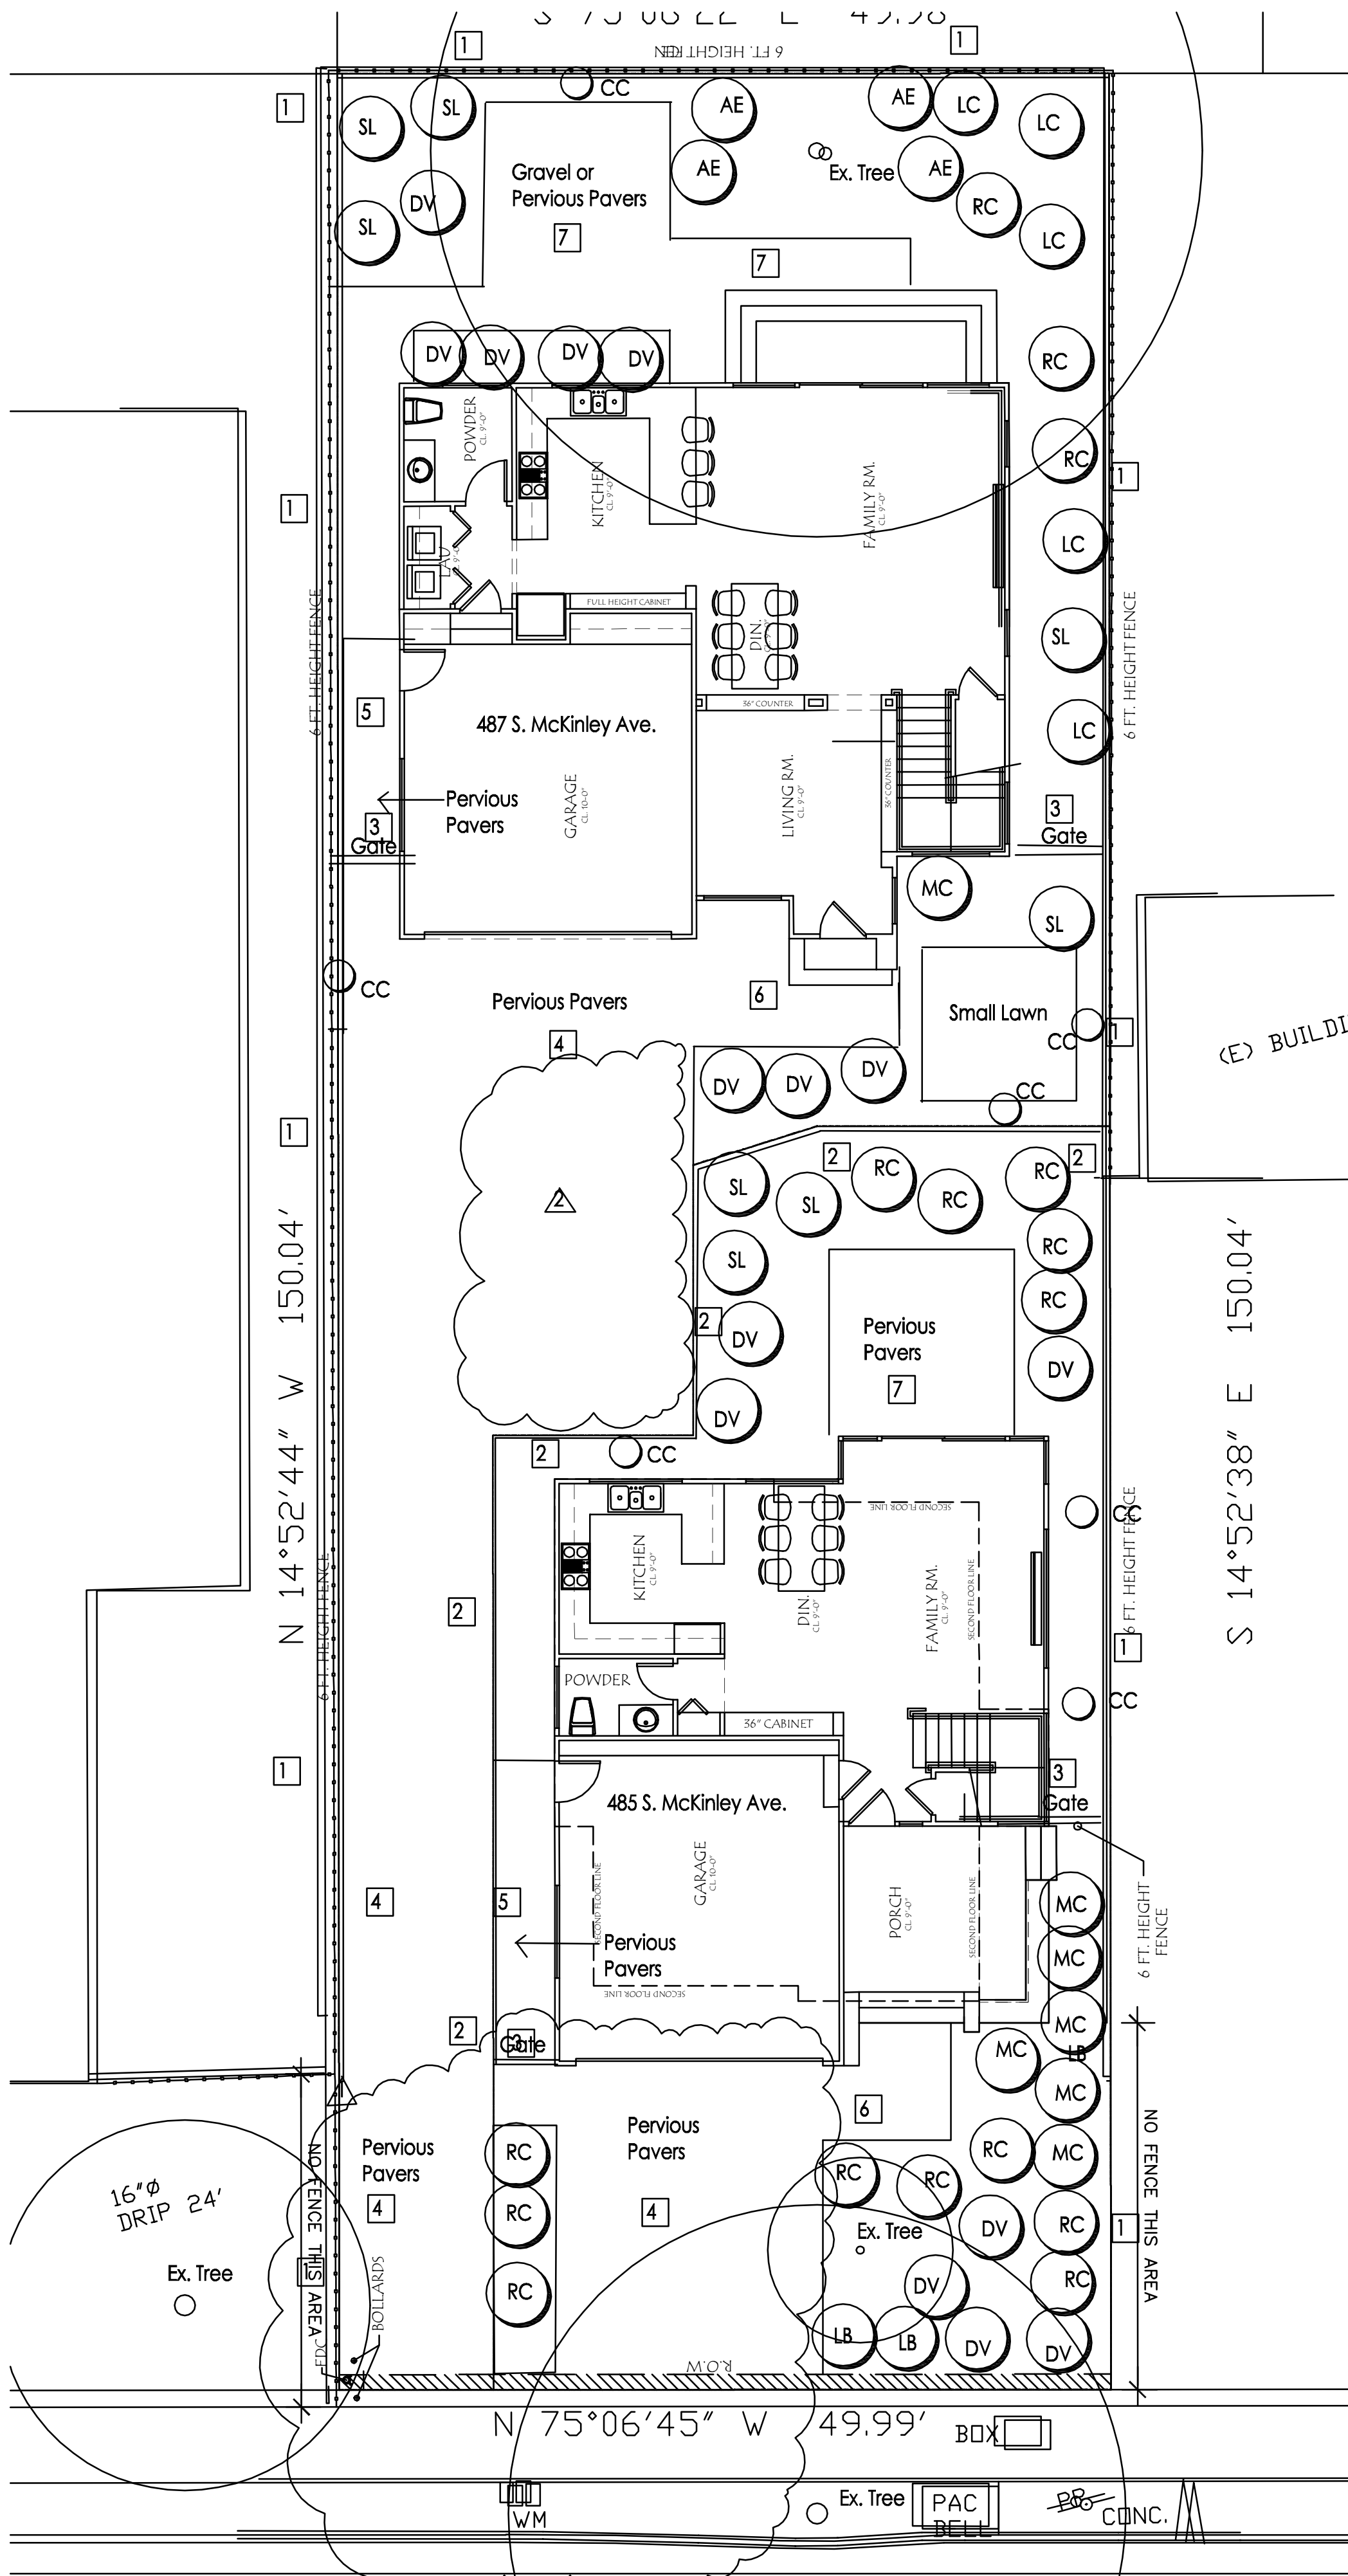

Landscape Site/Planting Plan

1/8"=1'-0"

0' 8' 16'

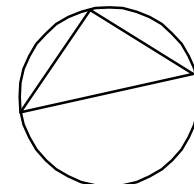

"I have complied with the criteria of the MWELD Ordinance and applied them accordingly for the efficient use of water in the landscape design plan"
Greg Lewis - Landscape Architect 11-7-17
Greg Lewis 11/7/17