



PROJECT TEAM

DEVELOPER: CONTACT: DOUG LEDEBOER BUSINESS: (925) 683-7052	HIGHLAND PARTNERS GROUP INC. P.O. BOX 1096 DANVILLE, CA 94526
ARCHITECT / PLANNER: CONTACT: TERESSA OEHRLEIN BUSINESS: (949) 553-9100	BASSENIAN / LAGONI 2031 ORCHARD DRIVE NEWPORT BEACH, CA 92660
CIVIL ENGINEER: CONTACT: JOEY BERNARDI BUSINESS: (408) 467-9152	BKF ENGINEERS. 1650 TECHNOLOGY DR. SUITE 650 SAN JOSE, CA 95110
LANDSCAPE ARCHITECT: CONTACT: ANNIKA CARPENTER BUSINESS: (925) 938-7377	RIPLEY DESIGN GROUP, INC. 1615 BONANZA STREET, ST. 314 WALNUT CREEK, CA 94596

SHEET INDEX

ARCHITECTURE

CONCEPTUAL SITE PLAN	SP-01
BLDG 1 - 1ST & 2ND FLOOR PLANS	A 1.1
BLDG 1 - 3RD FLOOR & ROOF PLAN	A 1.2
BLDG 1 - ELEVATIONS	A 1.3
BLDG 2 - 1ST & 2ND FLOOR PLANS	A 1.4
BLDG 2 - 3RD FLOOR & ROOF PLAN	A 1.5
BLDG 2 - ELEVATIONS	A 1.6
BLDG. 3 - 1ST & 2ND FLOOR PLANS	A 1.7
BLDG. 3 - 3RD FLOOR & ROOF PLAN	A 1.8
BLDG. 3 - ELEVATIONS	A 1.9
STREET SCENE	A 1.10
SITE SOLAR STUDY	A 1.11
LADDER EXHIBIT	A 1.12
CONCEPTUAL DETAILS	A 1.13
CONCEPTUAL DETAILS	A 1.14
CONCEPTUAL RENDERING	A 1.15
CONCEPTUAL RENDERING	A 1.16

CIVIL

VESTING TENTATIVE MAP	TM1.0
EXISTING CONDITIONS & TREE REMOVAL PLAN	C2.0
PRELIMINARY GRADING & DRAINAGE PLAN	C3.0
PRELIMINARY UTILITY PLAN	C4.0
PRELIMINARY STORM WATER MANAGEMENT PLAN	C5.0
OPEN SPACE EXHIBIT	C6.0
FIRE ACCESS EXHIBIT	C7.0

LANDSCAPE



PRELIMINARY LANDSCAPE SITE PLAN	L1
PRELIMINARY LANDSCAPE DETAILS	L2
PRELIMINARY LANDSCAPE SITE DATA	L3
PRELIMINARY LANDSCAPE OPEN SPACE AREA	L4
PRELIMINARY LANDSCAPE TREE SURVEY PLAN	L5

Site Summary:

Total Homes : 14
Site Area : ± 0.80 Acres
Density : ± 17.5 Homes/Acre

Parking Provided :
Garage Spaces = 28 Spaces
Guest Space = 9 Spaces

37 (2.6:1)

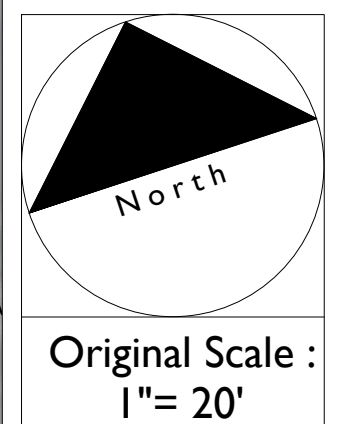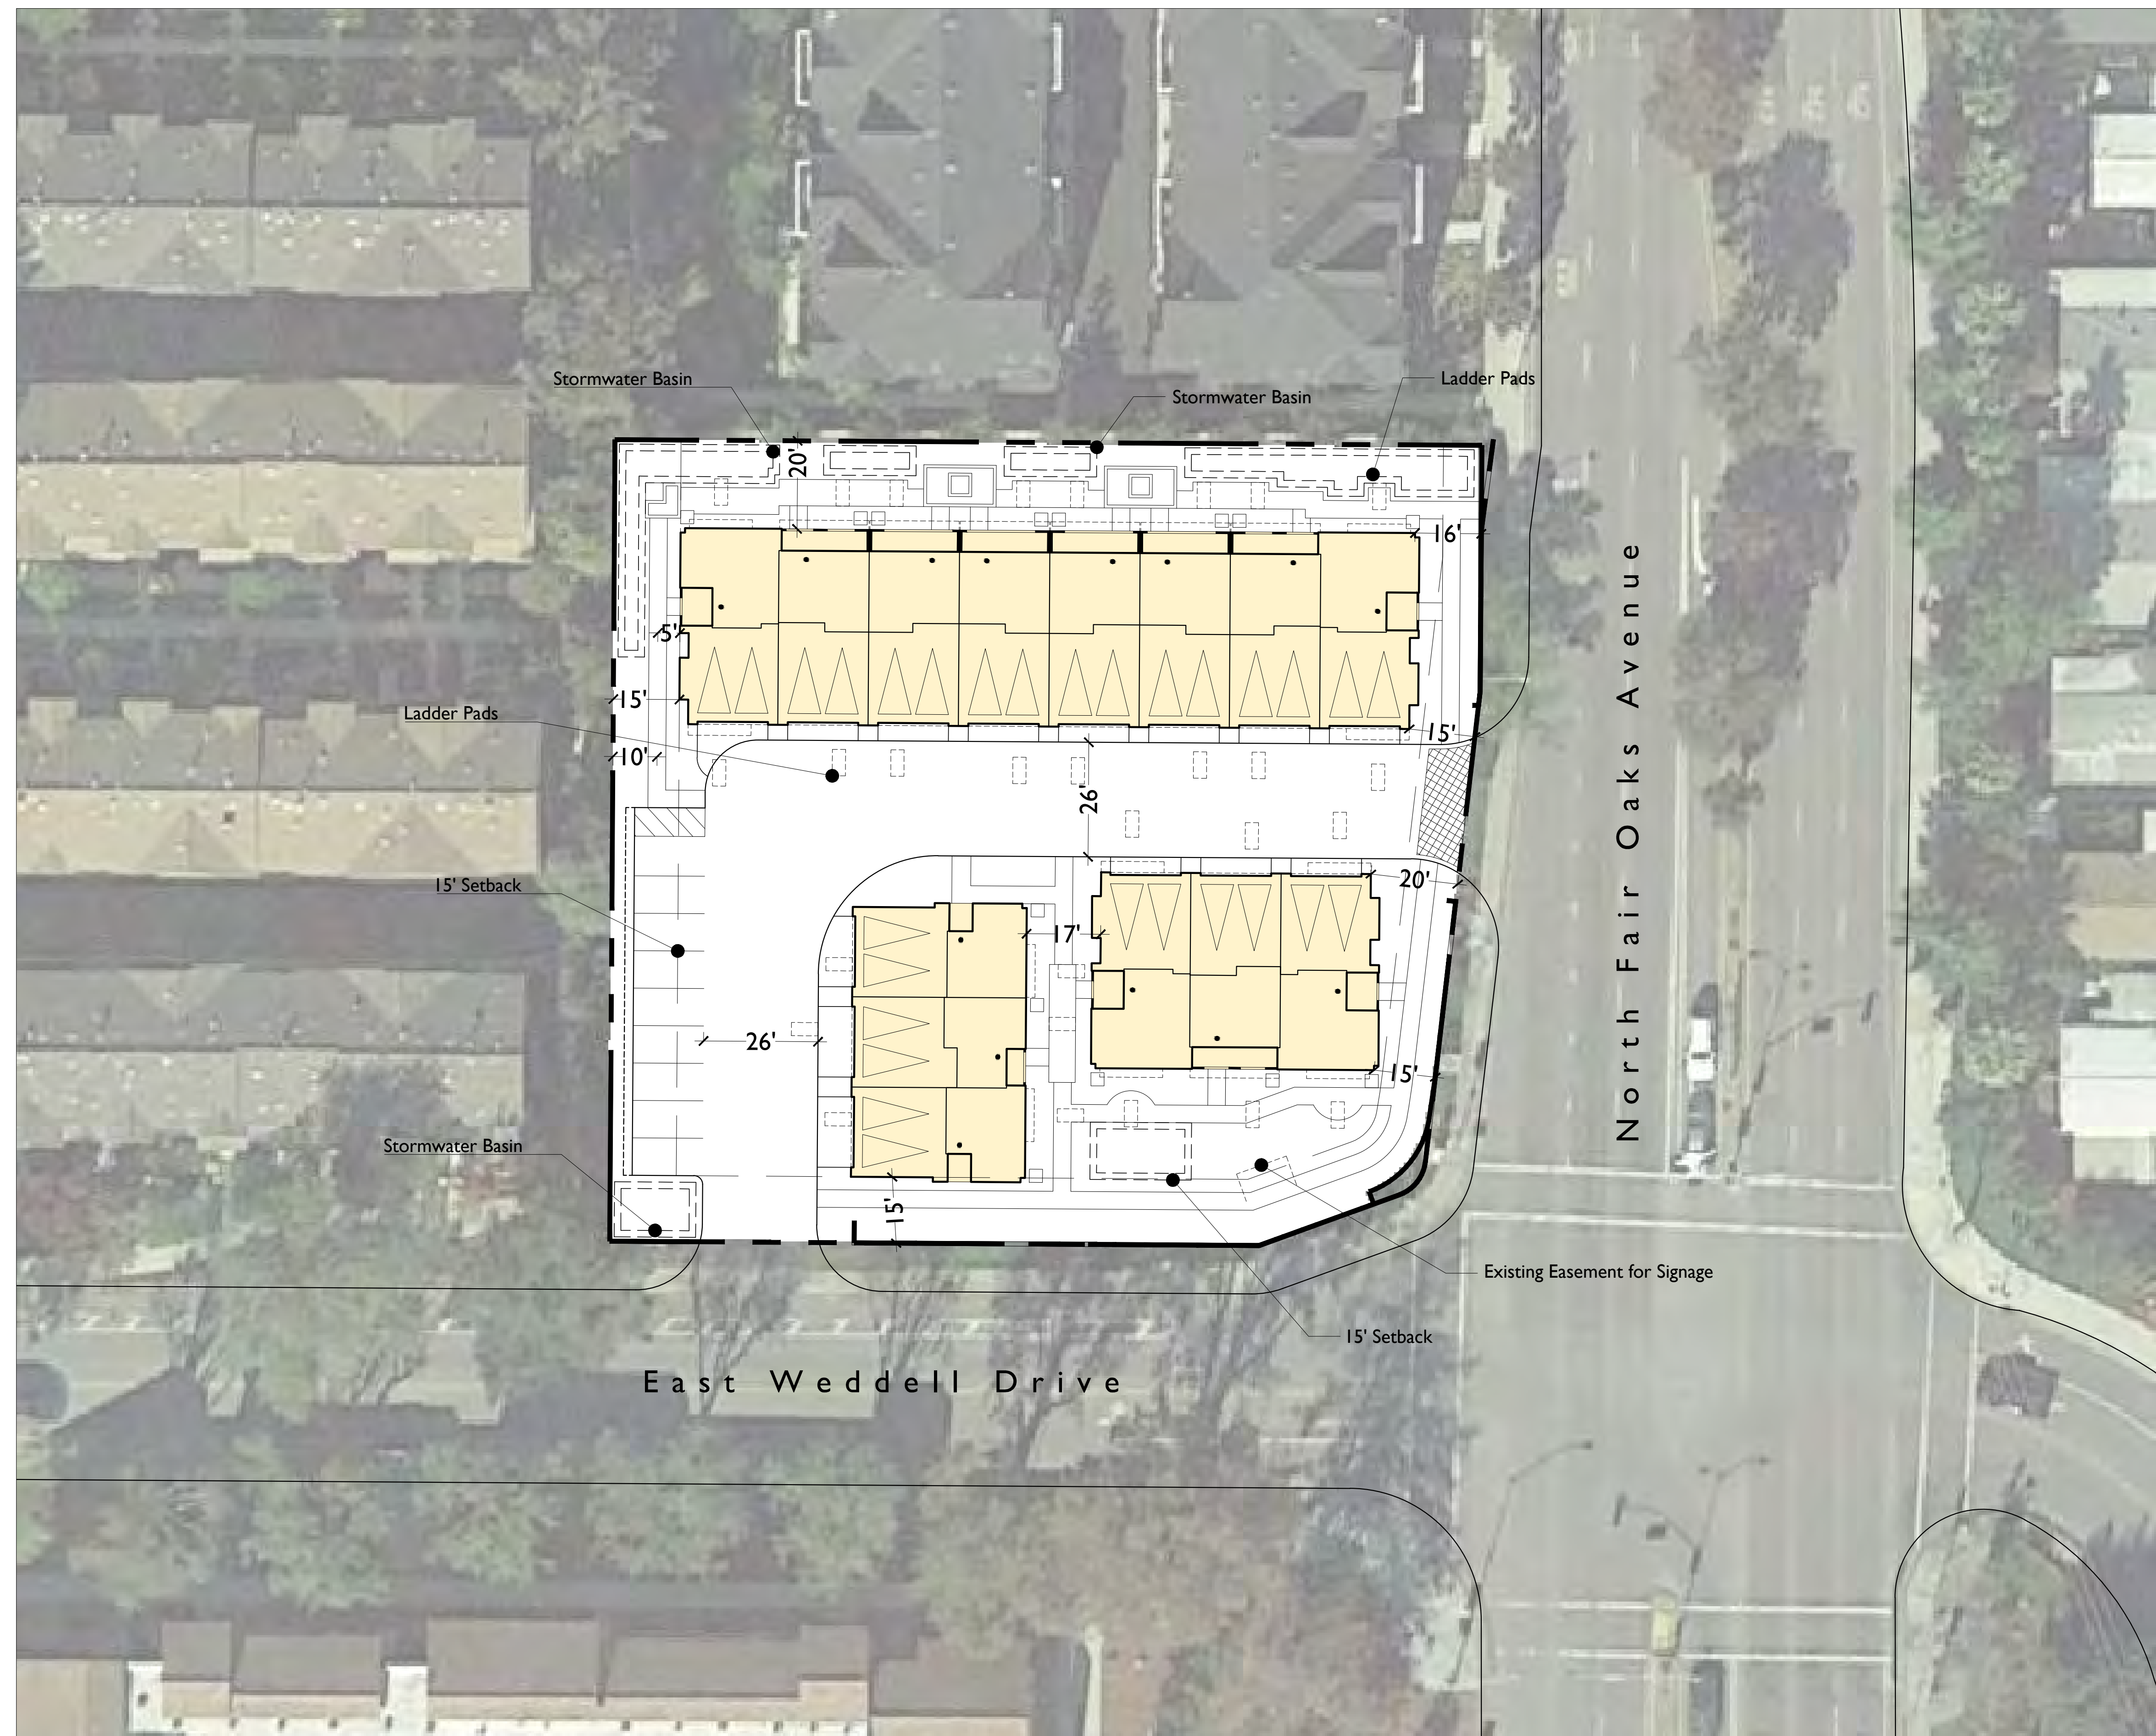

Bassenian | Lagoni
ARCHITECTURE • PLANNING • INTERIORS
Copyright 2017 Bassenian | Lagoni Architects

CONCEPTUAL SITE PLAN

NORTH FAIR OAKS TOWNHOMES

Sunnyvale, California


869-17026

SP-01

9.29.17


Note:
This yield study is for the purpose of estimating the maximum density of a residential product type on a site of a given configuration. If specific entitlement requirements differ from the criteria shown on the plan (such as setbacks, minimum lot sizes, street standards, retention requirements, etc.) then the actual possible density may vary substantially.



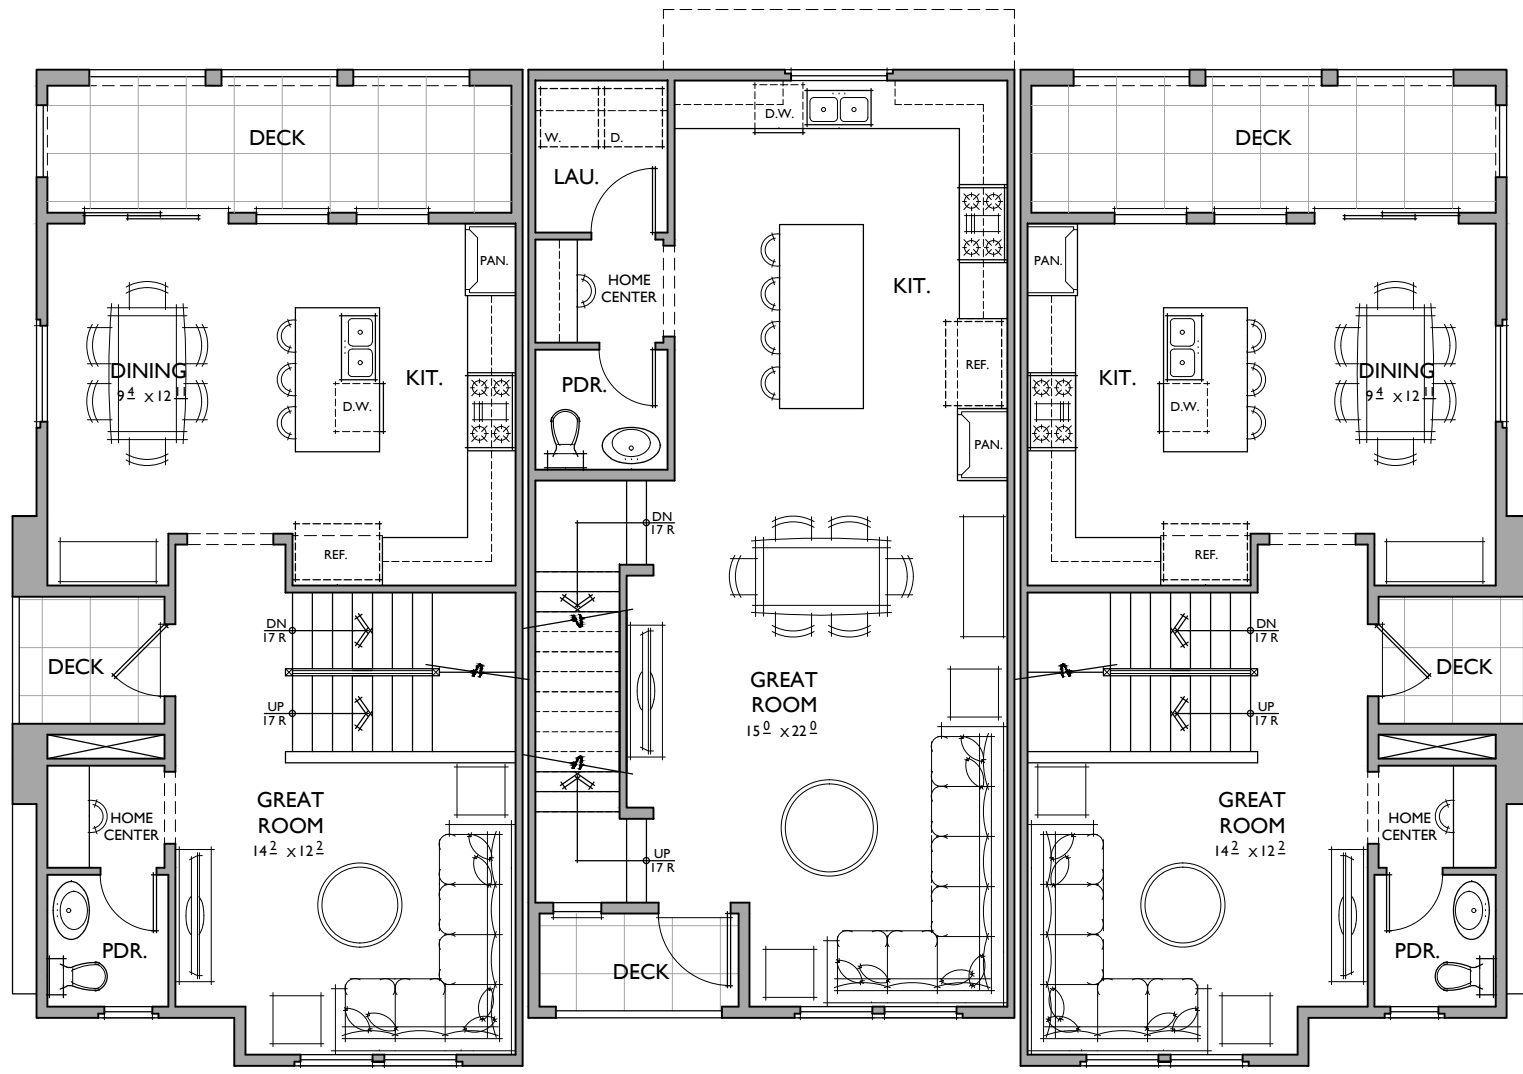

PLAN I PLAN 2 PLAN I

SECOND FLOOR

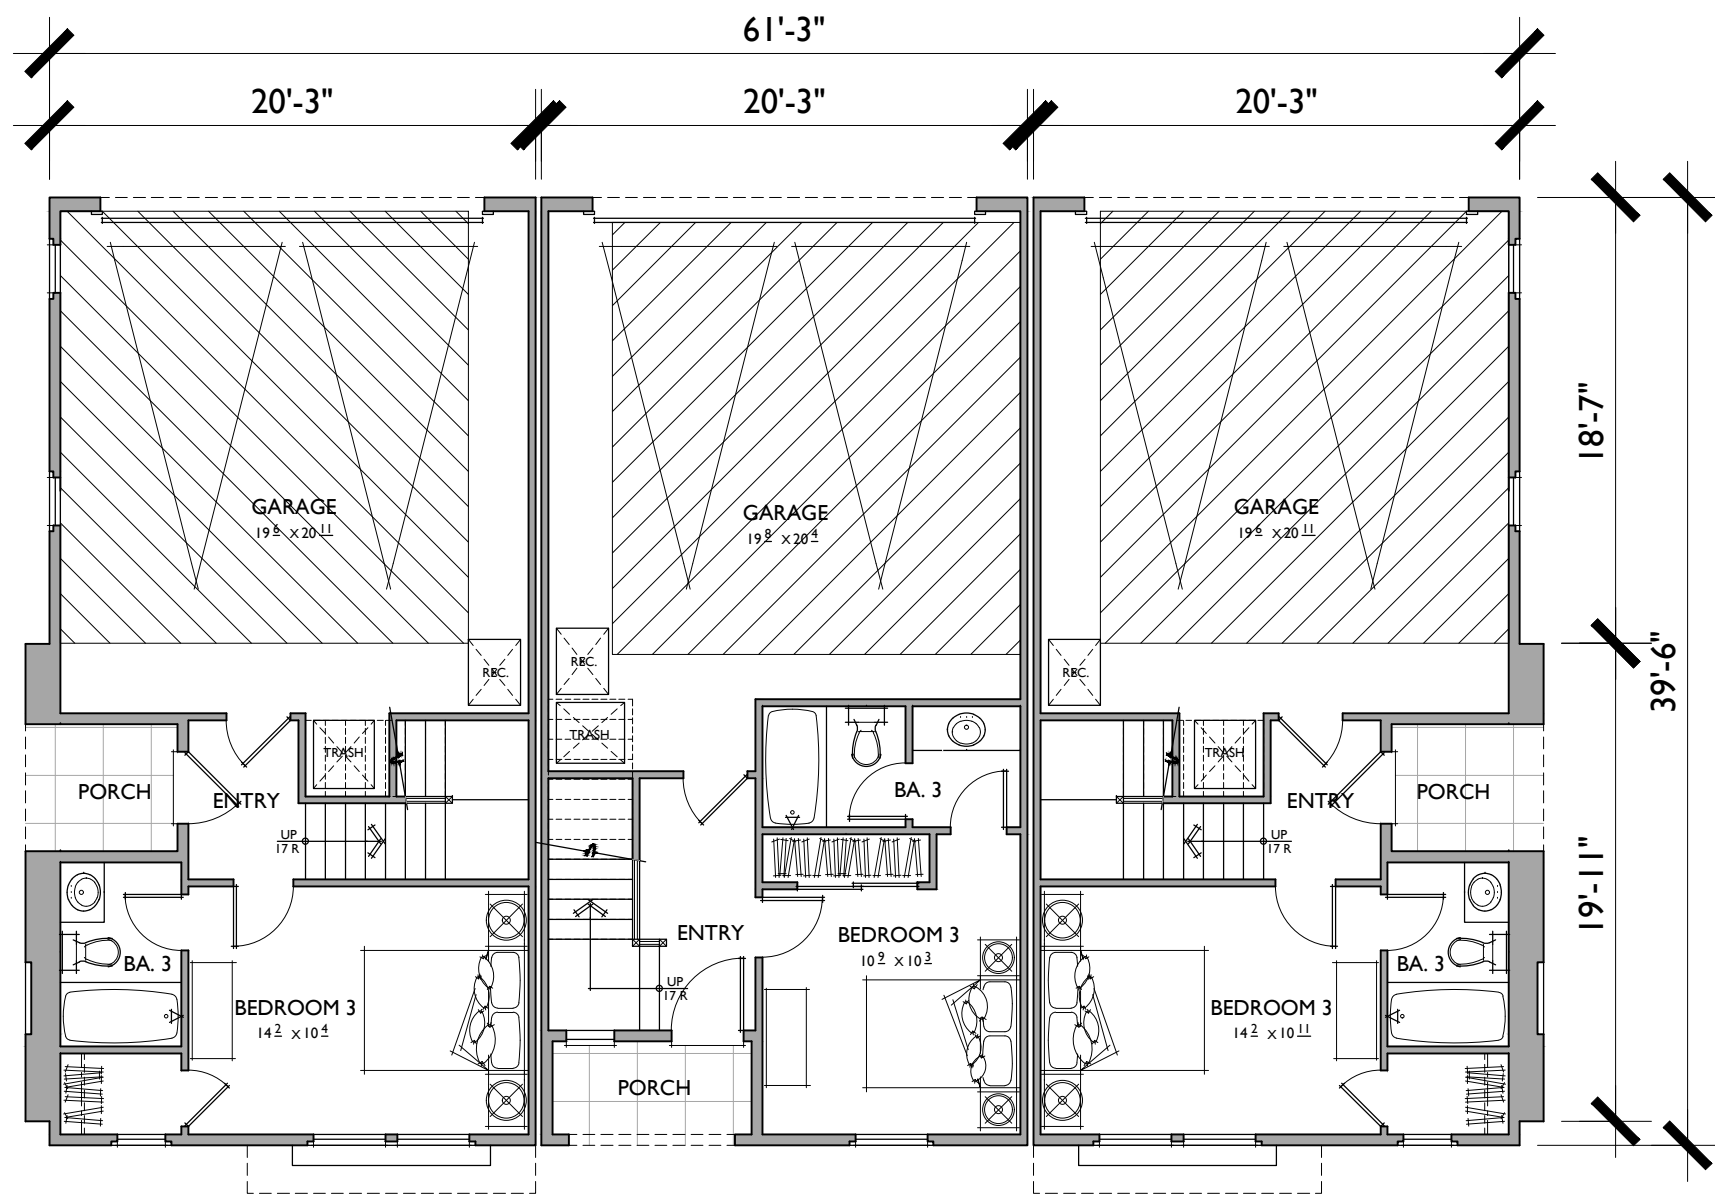

PLAN I PLAN 2 PLAN I

FIRST FLOOR

PLAN 1
1,665 SQ. FT.
3 BEDROOMS / 3.5 BATHS
2 - CAR GARAGE


FLOOR AREA TABLE	
1ST FLOOR	322 SQ. FT.
2ND FLOOR	703 SQ. FT.
3RD FLOOR	640 SQ. FT.
TOTAL	1,665 SQ. FT.
2 - CAR GARAGE	450 SQ. FT.
DECK	121 SQ. FT.
PORCH	34 SQ. FT.

NOTE: SQUARE FOOTAGE MAY VARY DUE TO METHOD OF CALCULATION

PLAN 2
1,819 SQ. FT.
3 BEDROOMS / 3.5 BATHS
2 - CAR GARAGE


FLOOR AREA TABLE	
1ST FLOOR	312 SQ. FT.
2ND FLOOR	762 SQ. FT.
3RD FLOOR	745 SQ. FT.
TOTAL	1,819 SQ. FT.
2 - CAR GARAGE	450 SQ. FT.
DECK	38 SQ. FT.
PORCH	38 SQ. FT.

NOTE: SQUARE FOOTAGE MAY VARY DUE TO METHOD OF CALCULATION

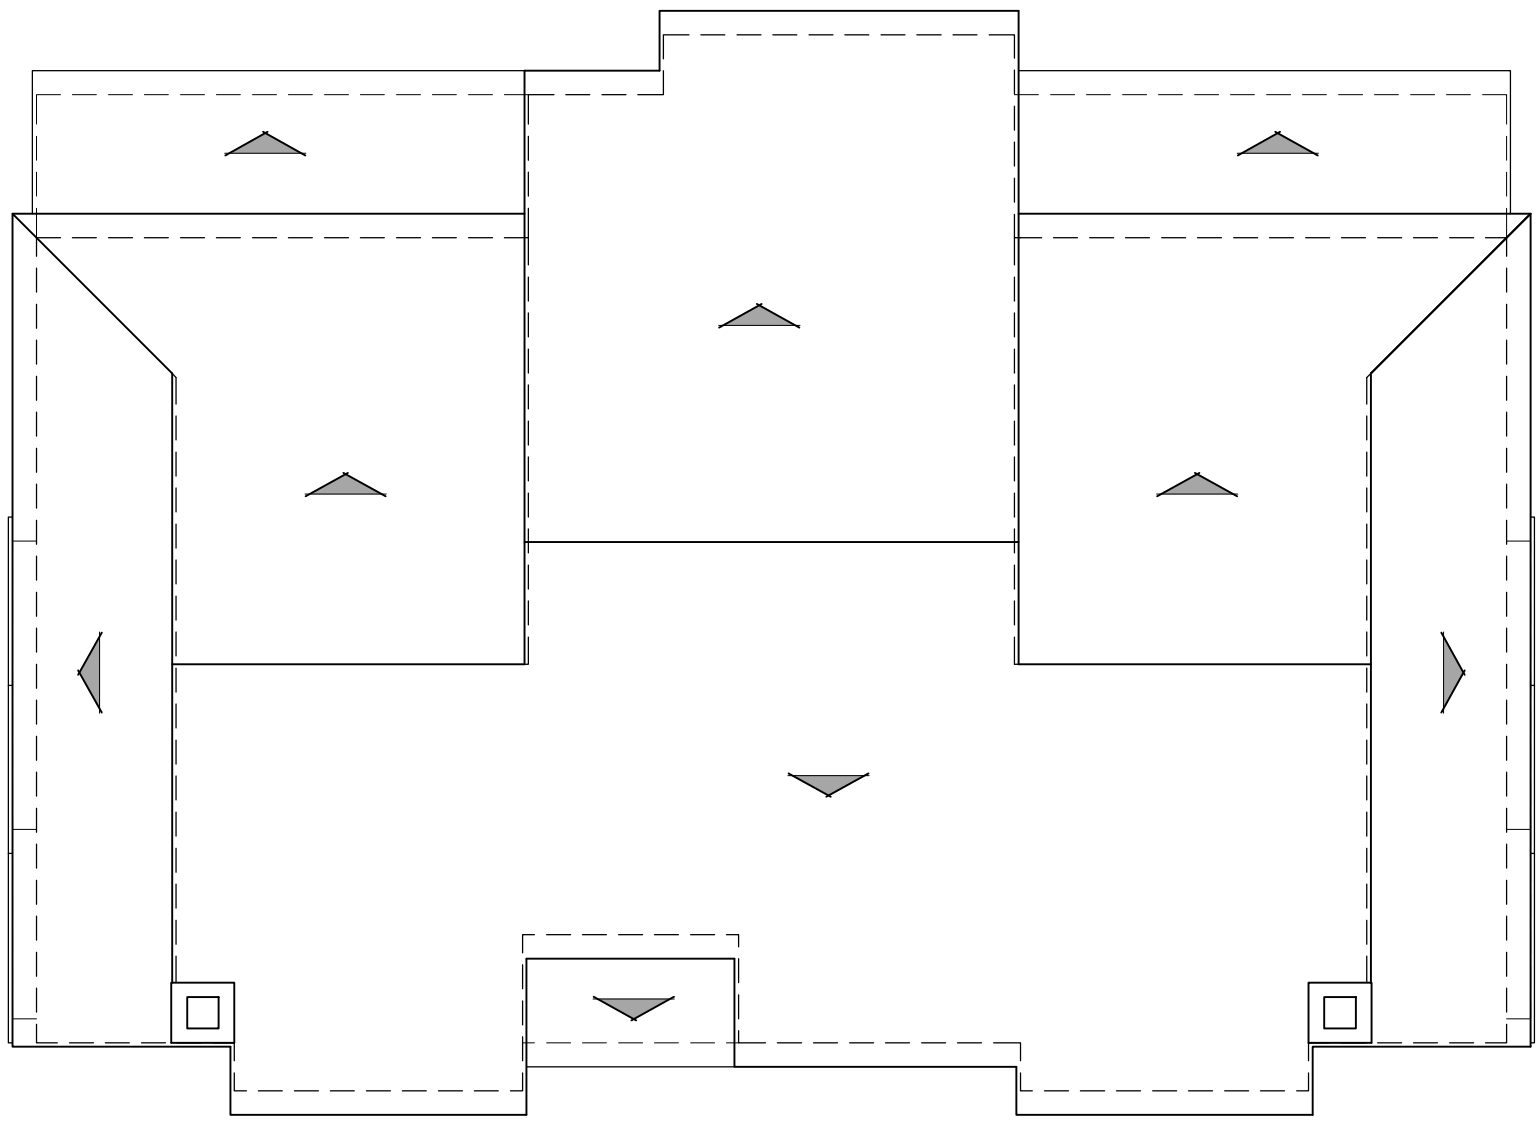

ROOF PLAN

PITCH: 3.5:12
RAKE: 2"
EAVE: 12"
ROOF MATERIAL: CONCRETE 'S' TILE

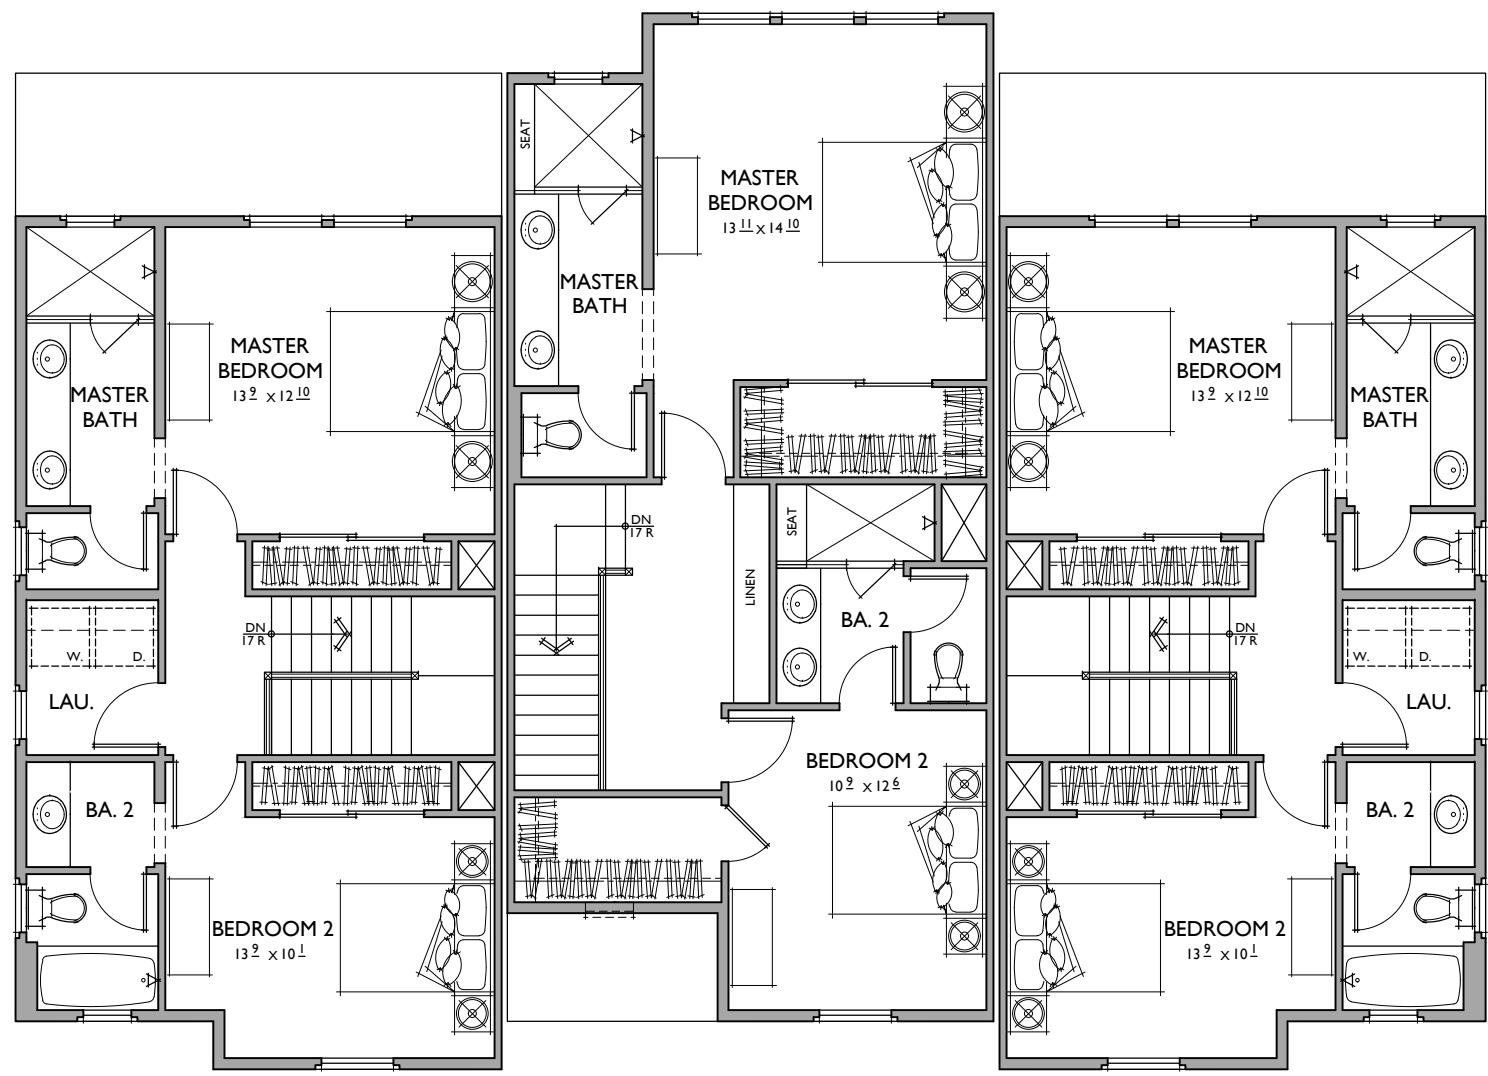

PLAN I PLAN 2 PLAN I


THIRD FLOOR



FRONT



LEFT

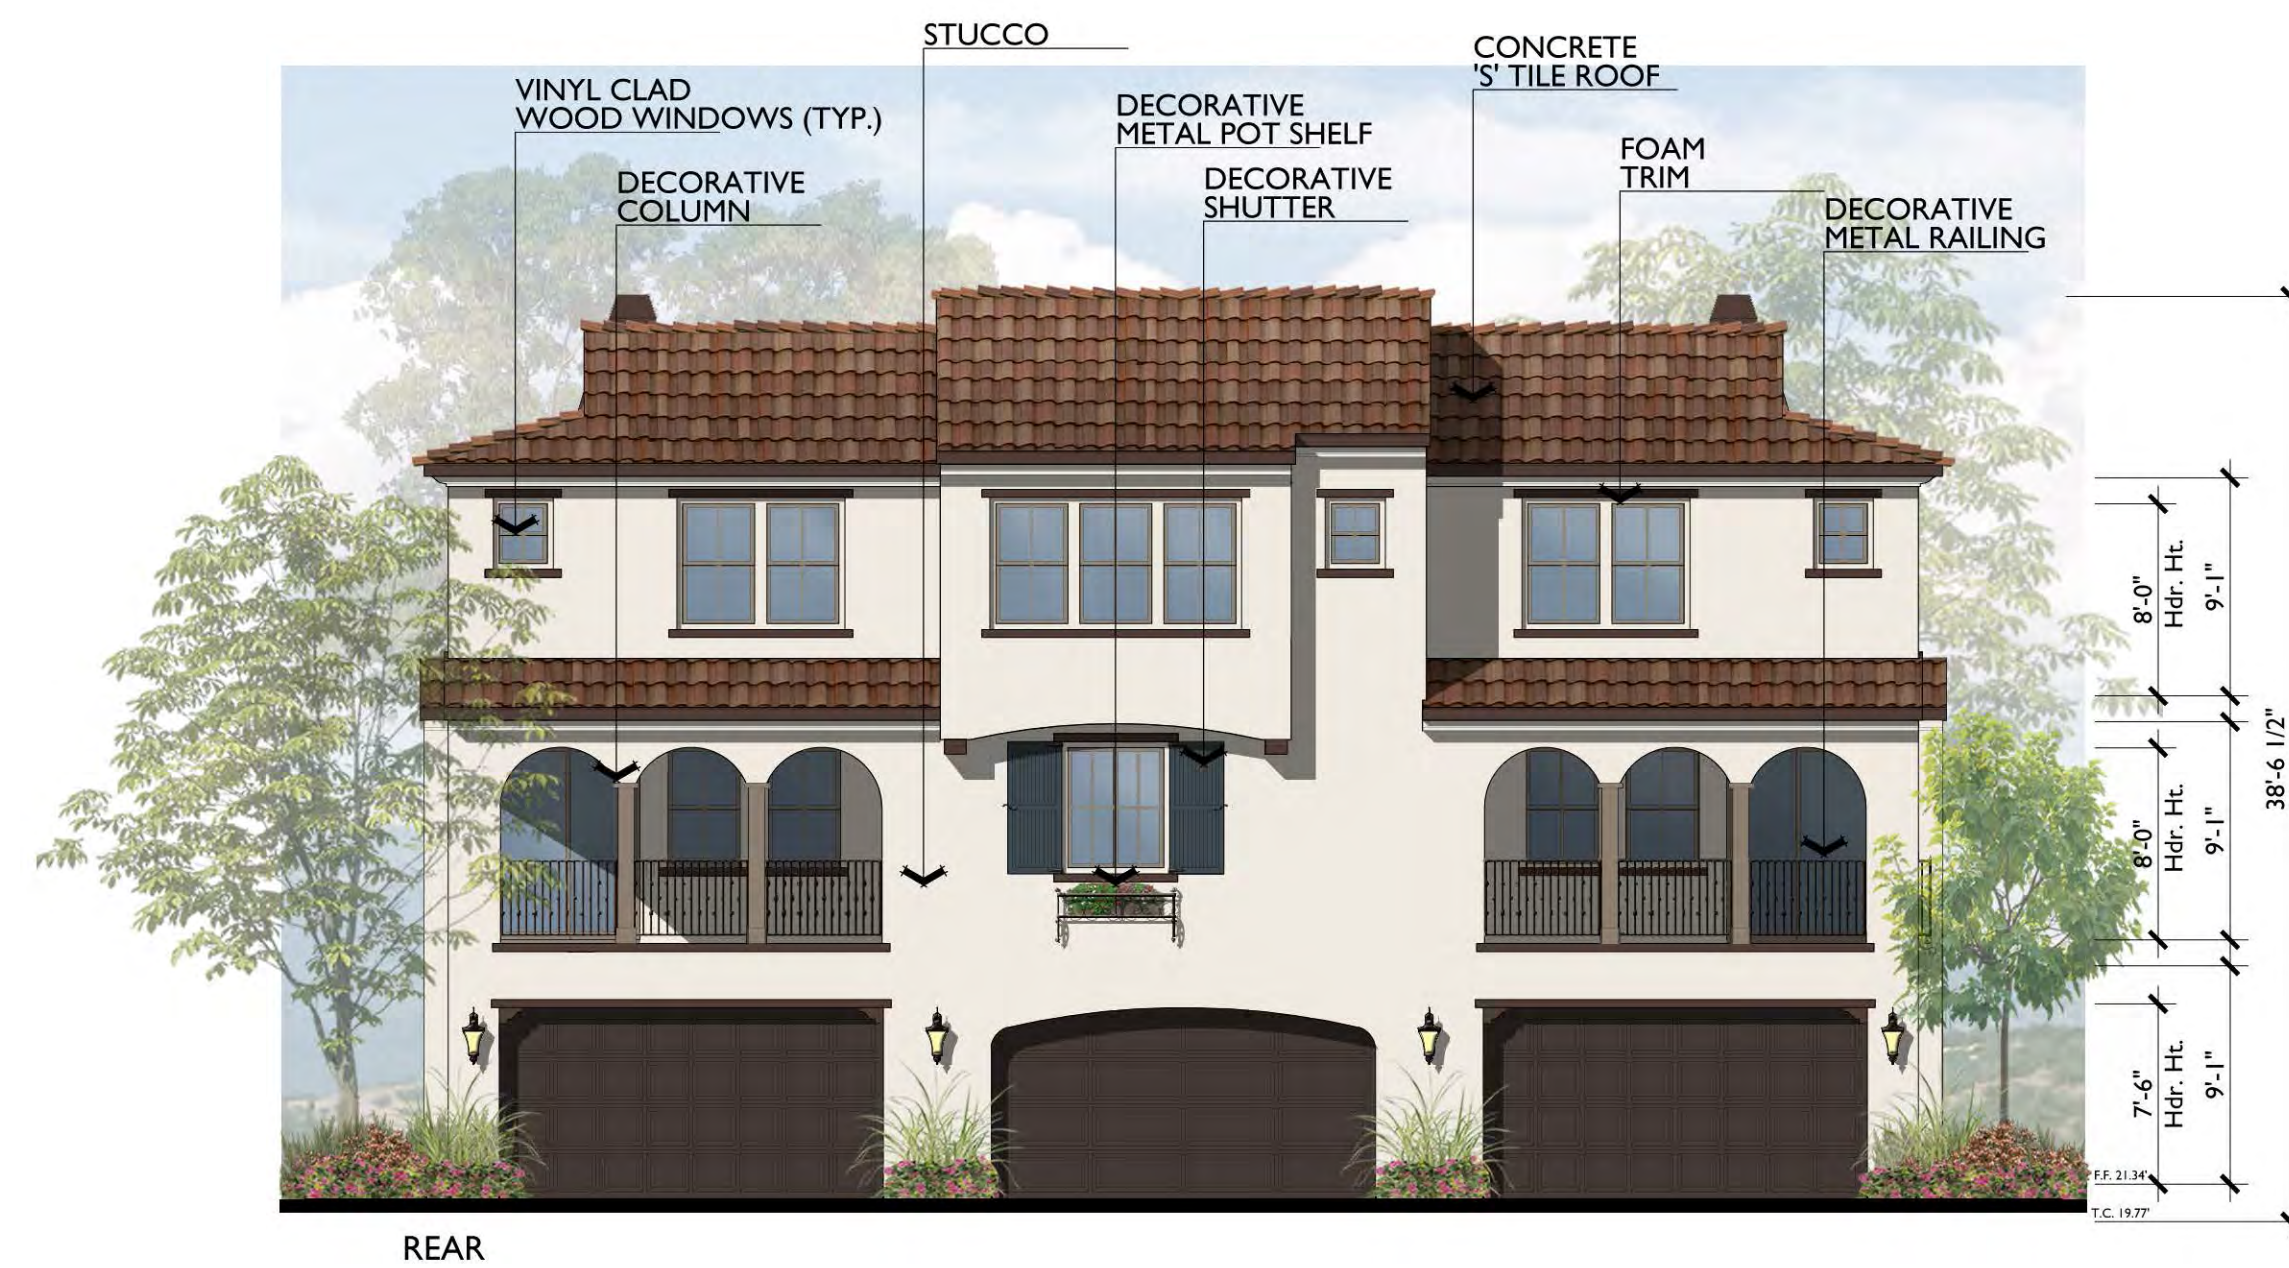

REAR




RIGHT

BUILDING I (3-PLEX)

Spanish Elevations

NORTH FAIR OAKS TOWNHOMES


Sunnyvale , Ca

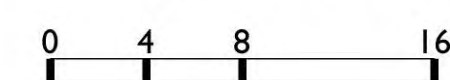

869-17026


A I.3

10.20.17

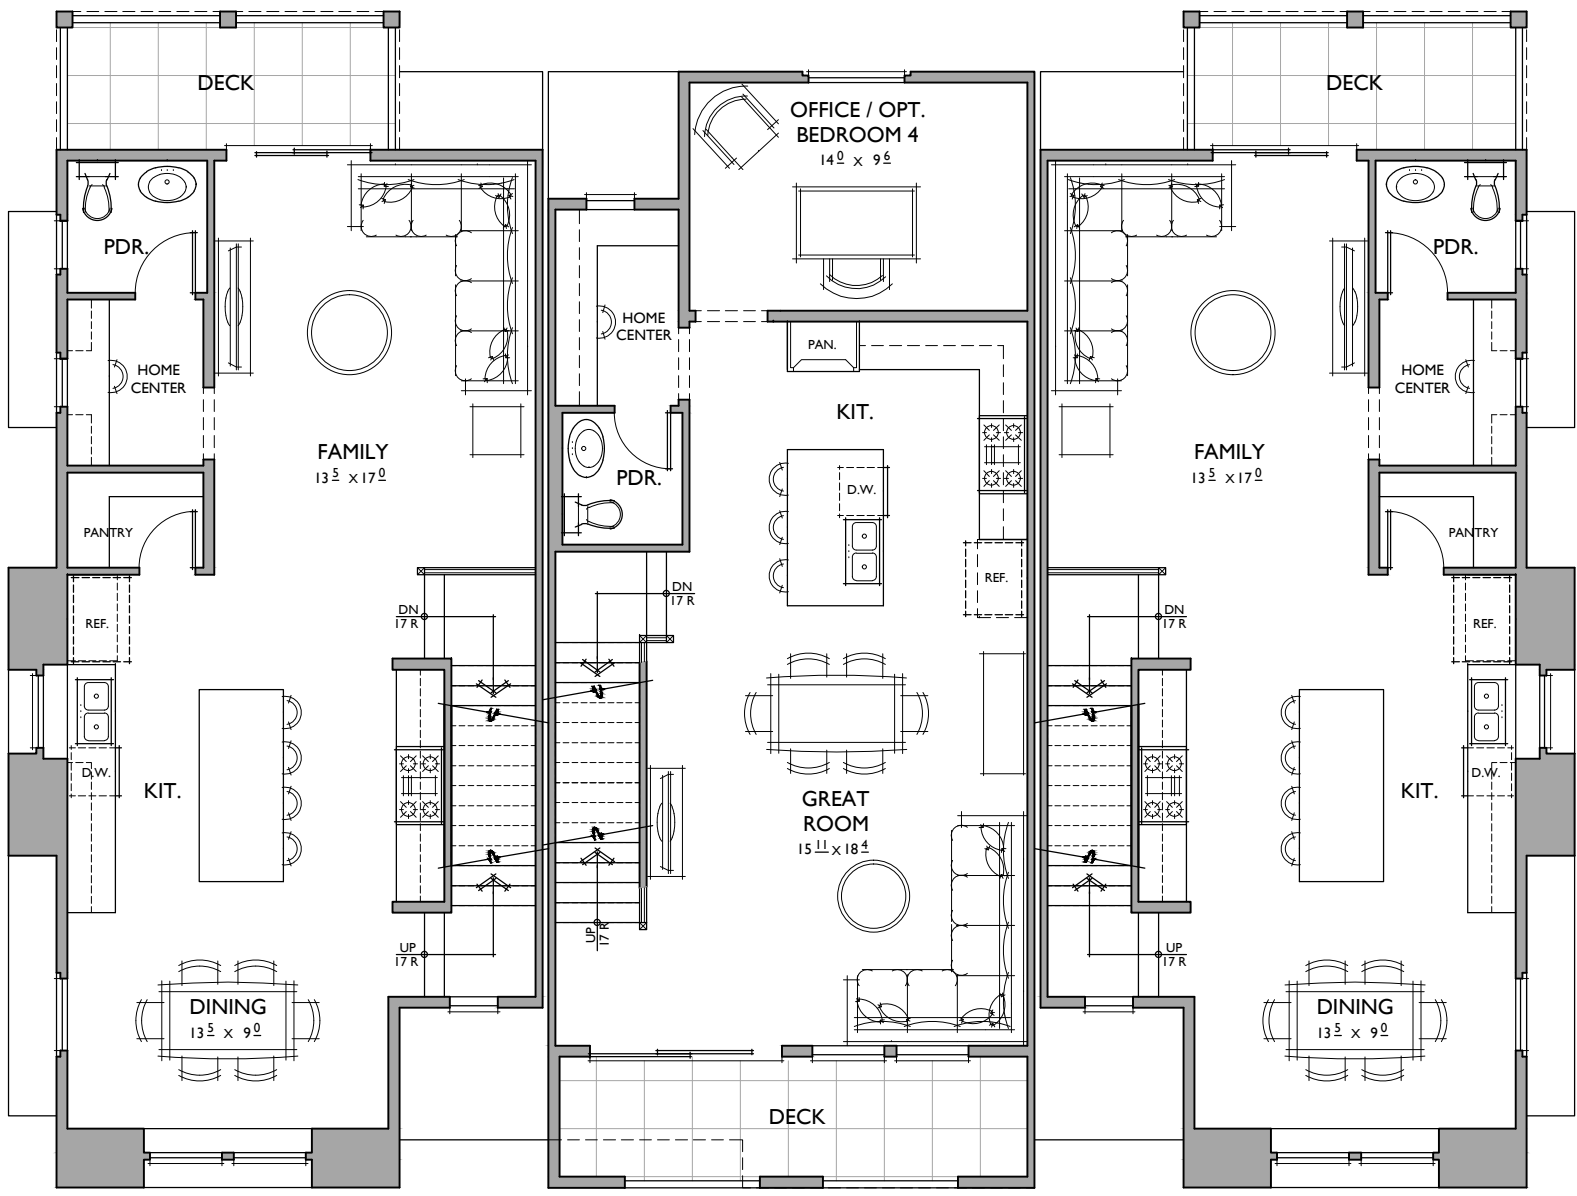

PLAN 4 PLAN 3 PLAN 4

SECOND FLOOR

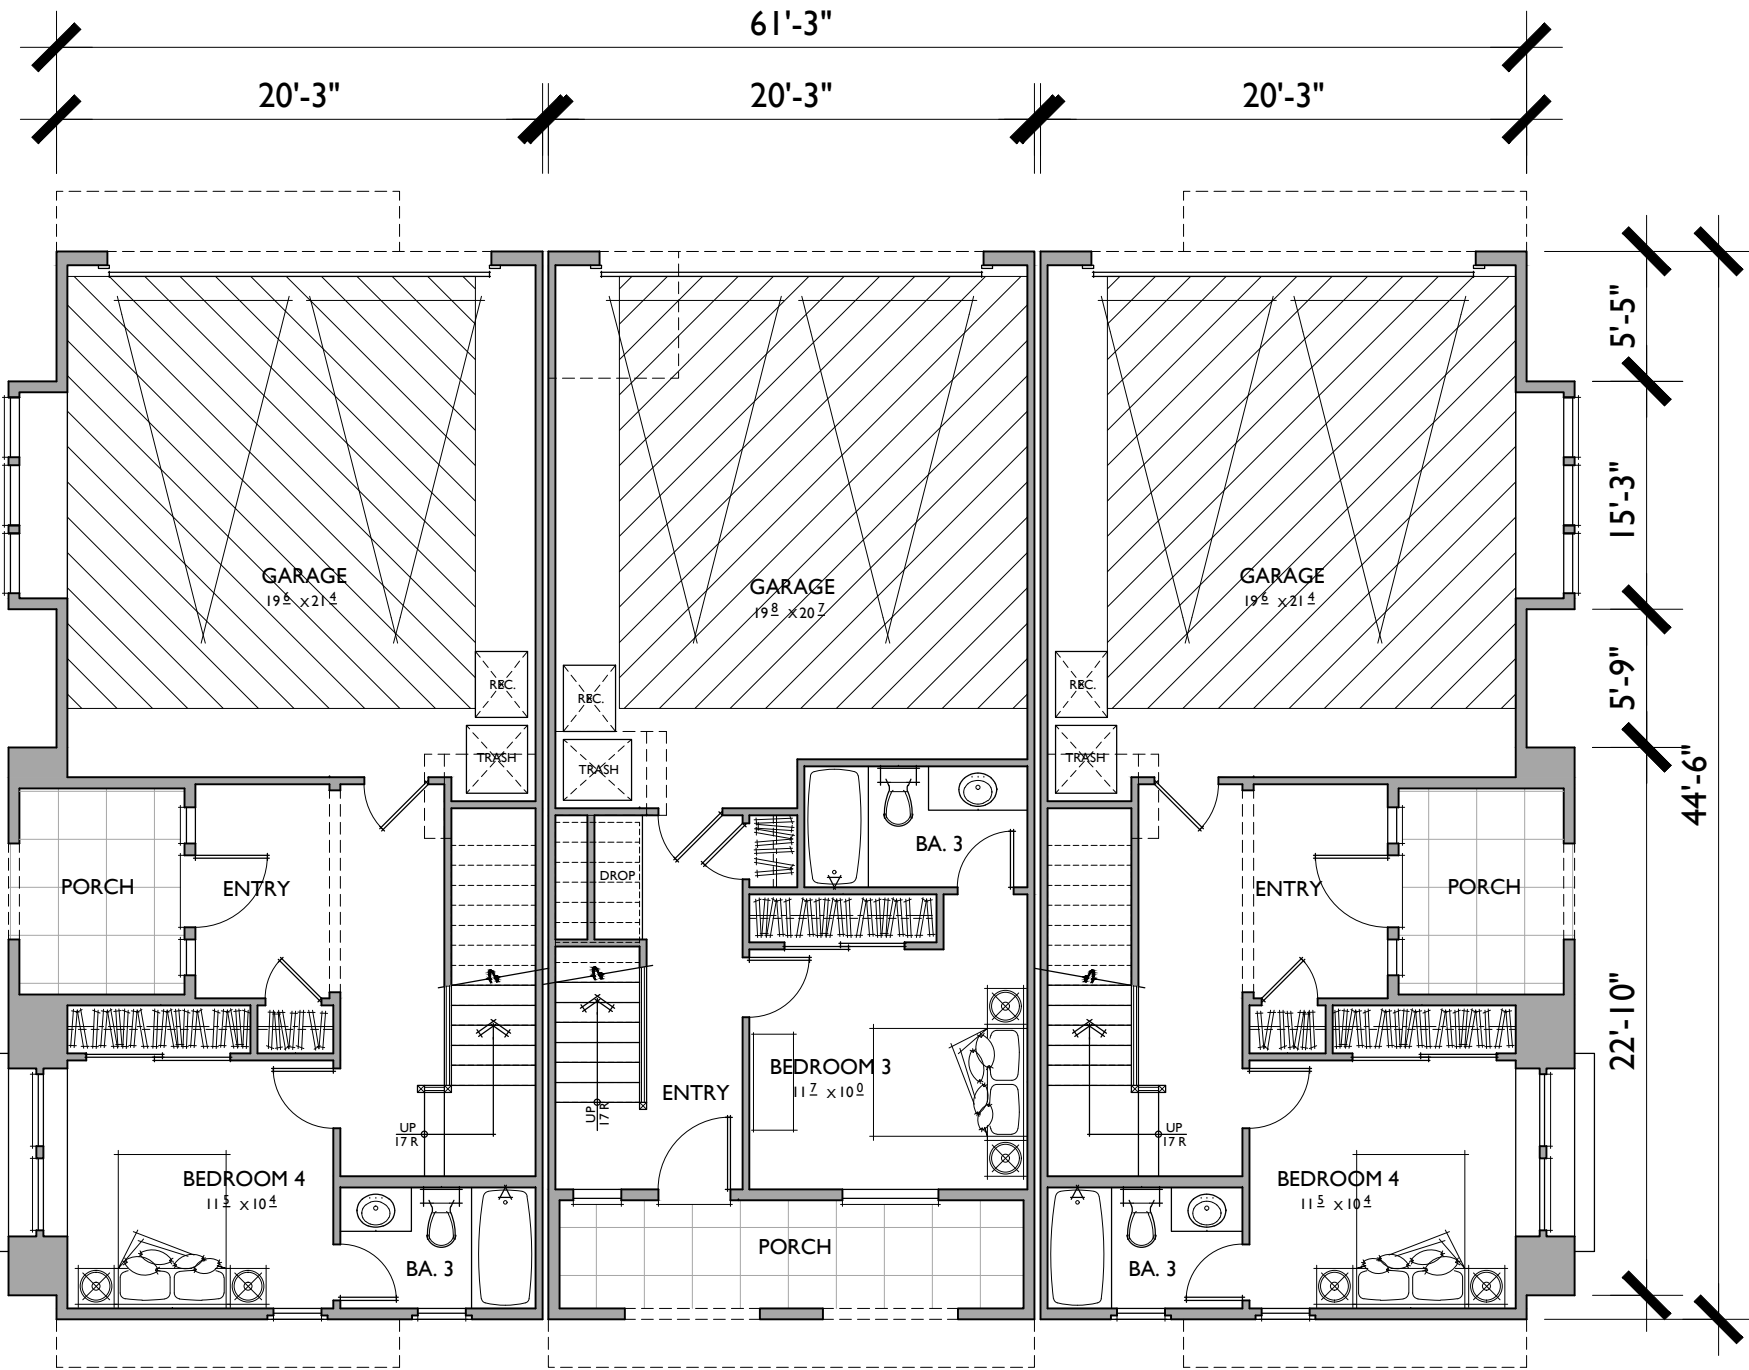

PLAN 4 PLAN 3 PLAN 4

FIRST FLOOR

PLAN 3
1,992 SQ. FT.
4 BEDROOMS / 3.5 BATHS
2 - CAR GARAGE

FLOOR AREA TABLE	
1ST FLOOR	351 SQ. FT.
2ND FLOOR	802 SQ. FT.
3RD FLOOR	839 SQ. FT.
TOTAL	1,992 SQ. FT.
2 - CAR GARAGE	450 SQ. FT.
DECK	111 SQ. FT.
PORCH	100 SQ. FT.

NOTE: SQUARE FOOTAGE MAY VARY DUE TO METHOD OF CALCULATION

PLAN 4
2,040 SQ. FT.
4 BEDROOMS / 3.5 BATHS
2 - CAR GARAGE

FLOOR AREA TABLE	
1ST FLOOR	405 SQ. FT.
2ND FLOOR	803 SQ. FT.
3RD FLOOR	832 SQ. FT.
TOTAL	2,040 SQ. FT.
2 - CAR GARAGE	450 SQ. FT.
DECK	82 SQ. FT.
PORCH	63 SQ. FT.


NOTE: SQUARE FOOTAGE MAY VARY DUE TO METHOD OF CALCULATION

[illegible]

THIRD FLOOR

0.20.17



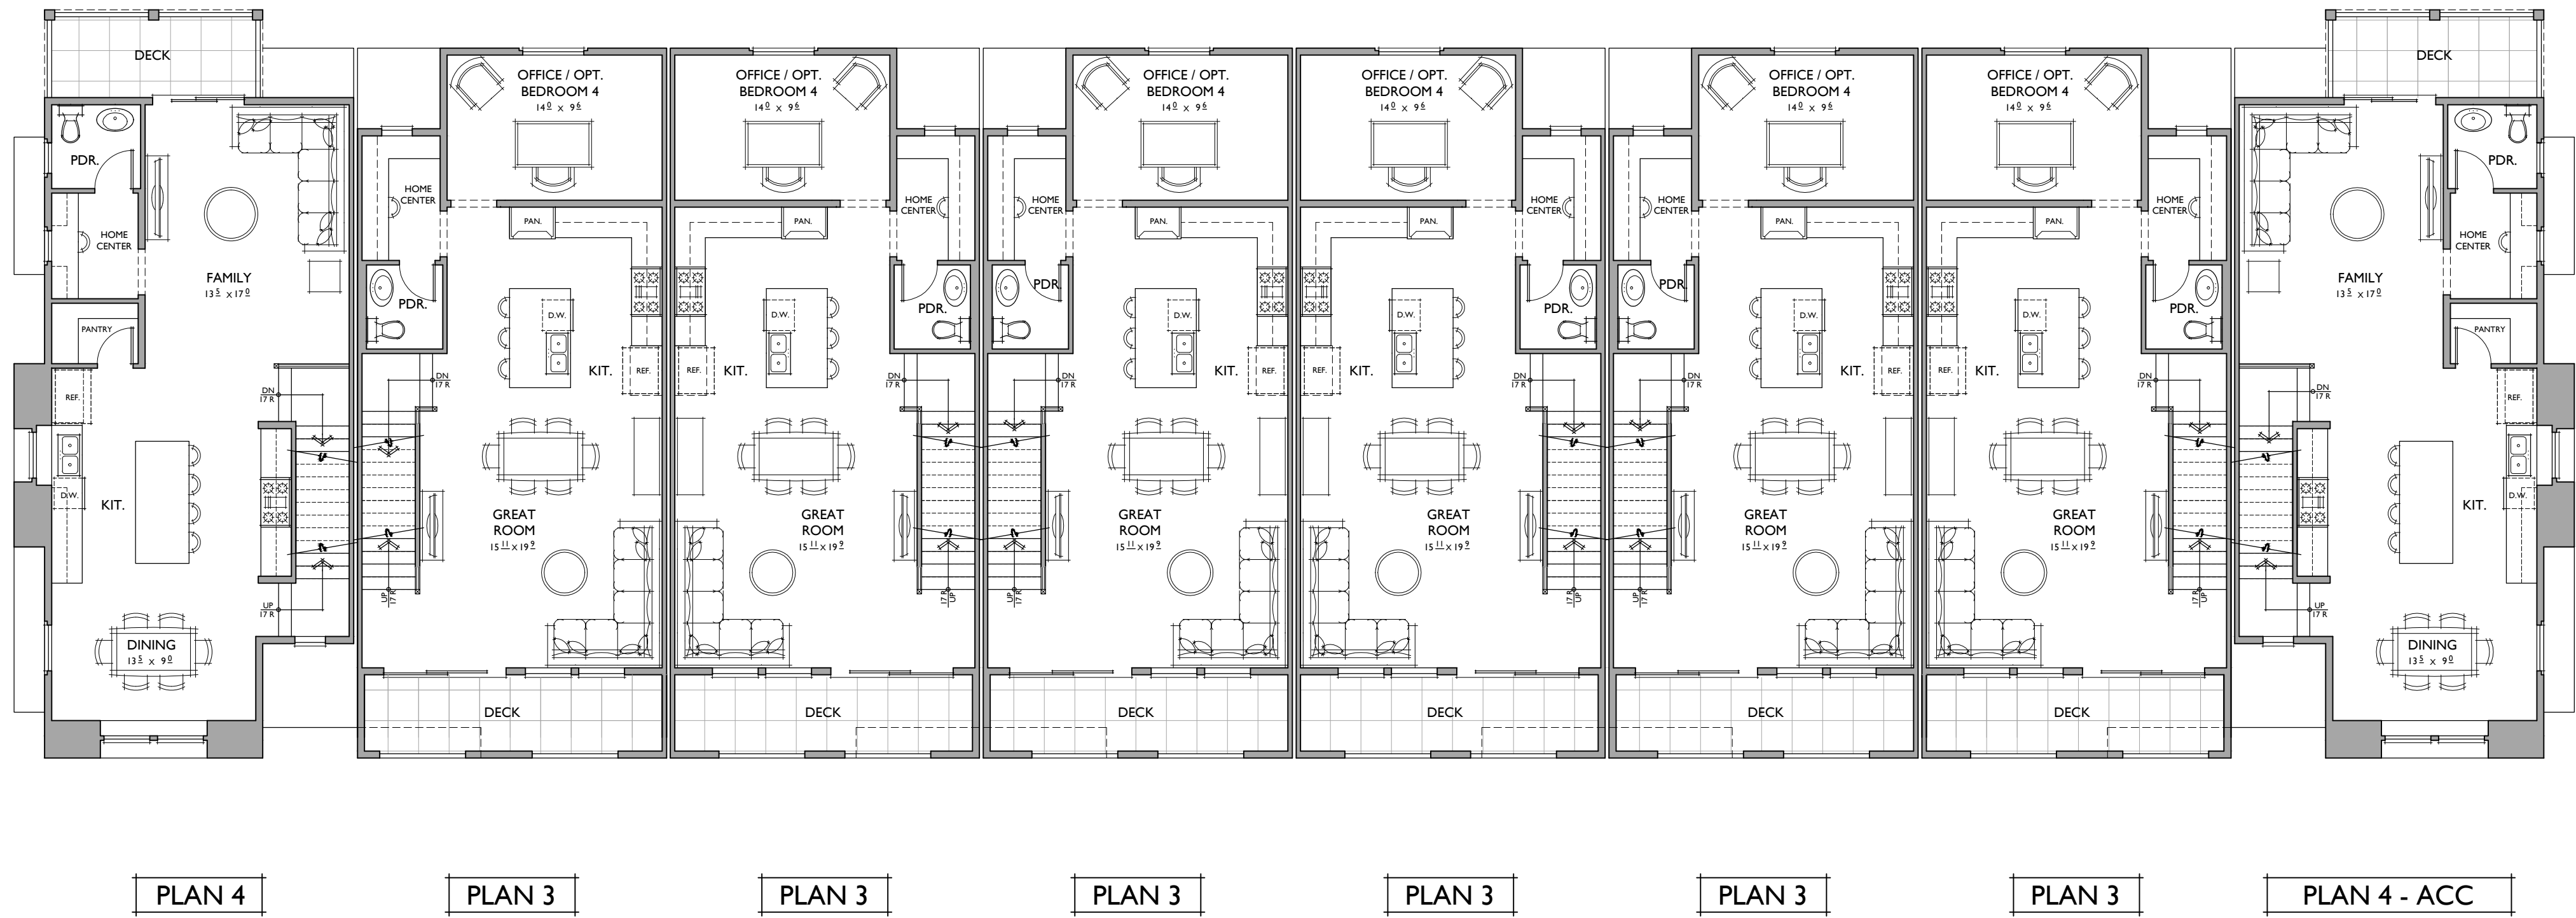


PLAN 3
1,992 SQ. FT.
4 BEDROOMS / 3.5 BATHS
2 - CAR GARAGE

FLOOR AREA TABLE	
1ST FLOOR	351 SQ. FT.
2ND FLOOR	802 SQ. FT.
3RD FLOOR	839 SQ. FT.
TOTAL	1,992 SQ. FT.
2 - CAR GARAGE	450 SQ. FT.
DECK	111 SQ. FT.
PORCH	100 SQ. FT.

NOTE: SQUARE FOOTAGE MAY VARY DUE TO METHOD OF CALCULATION

SECOND FLOOR

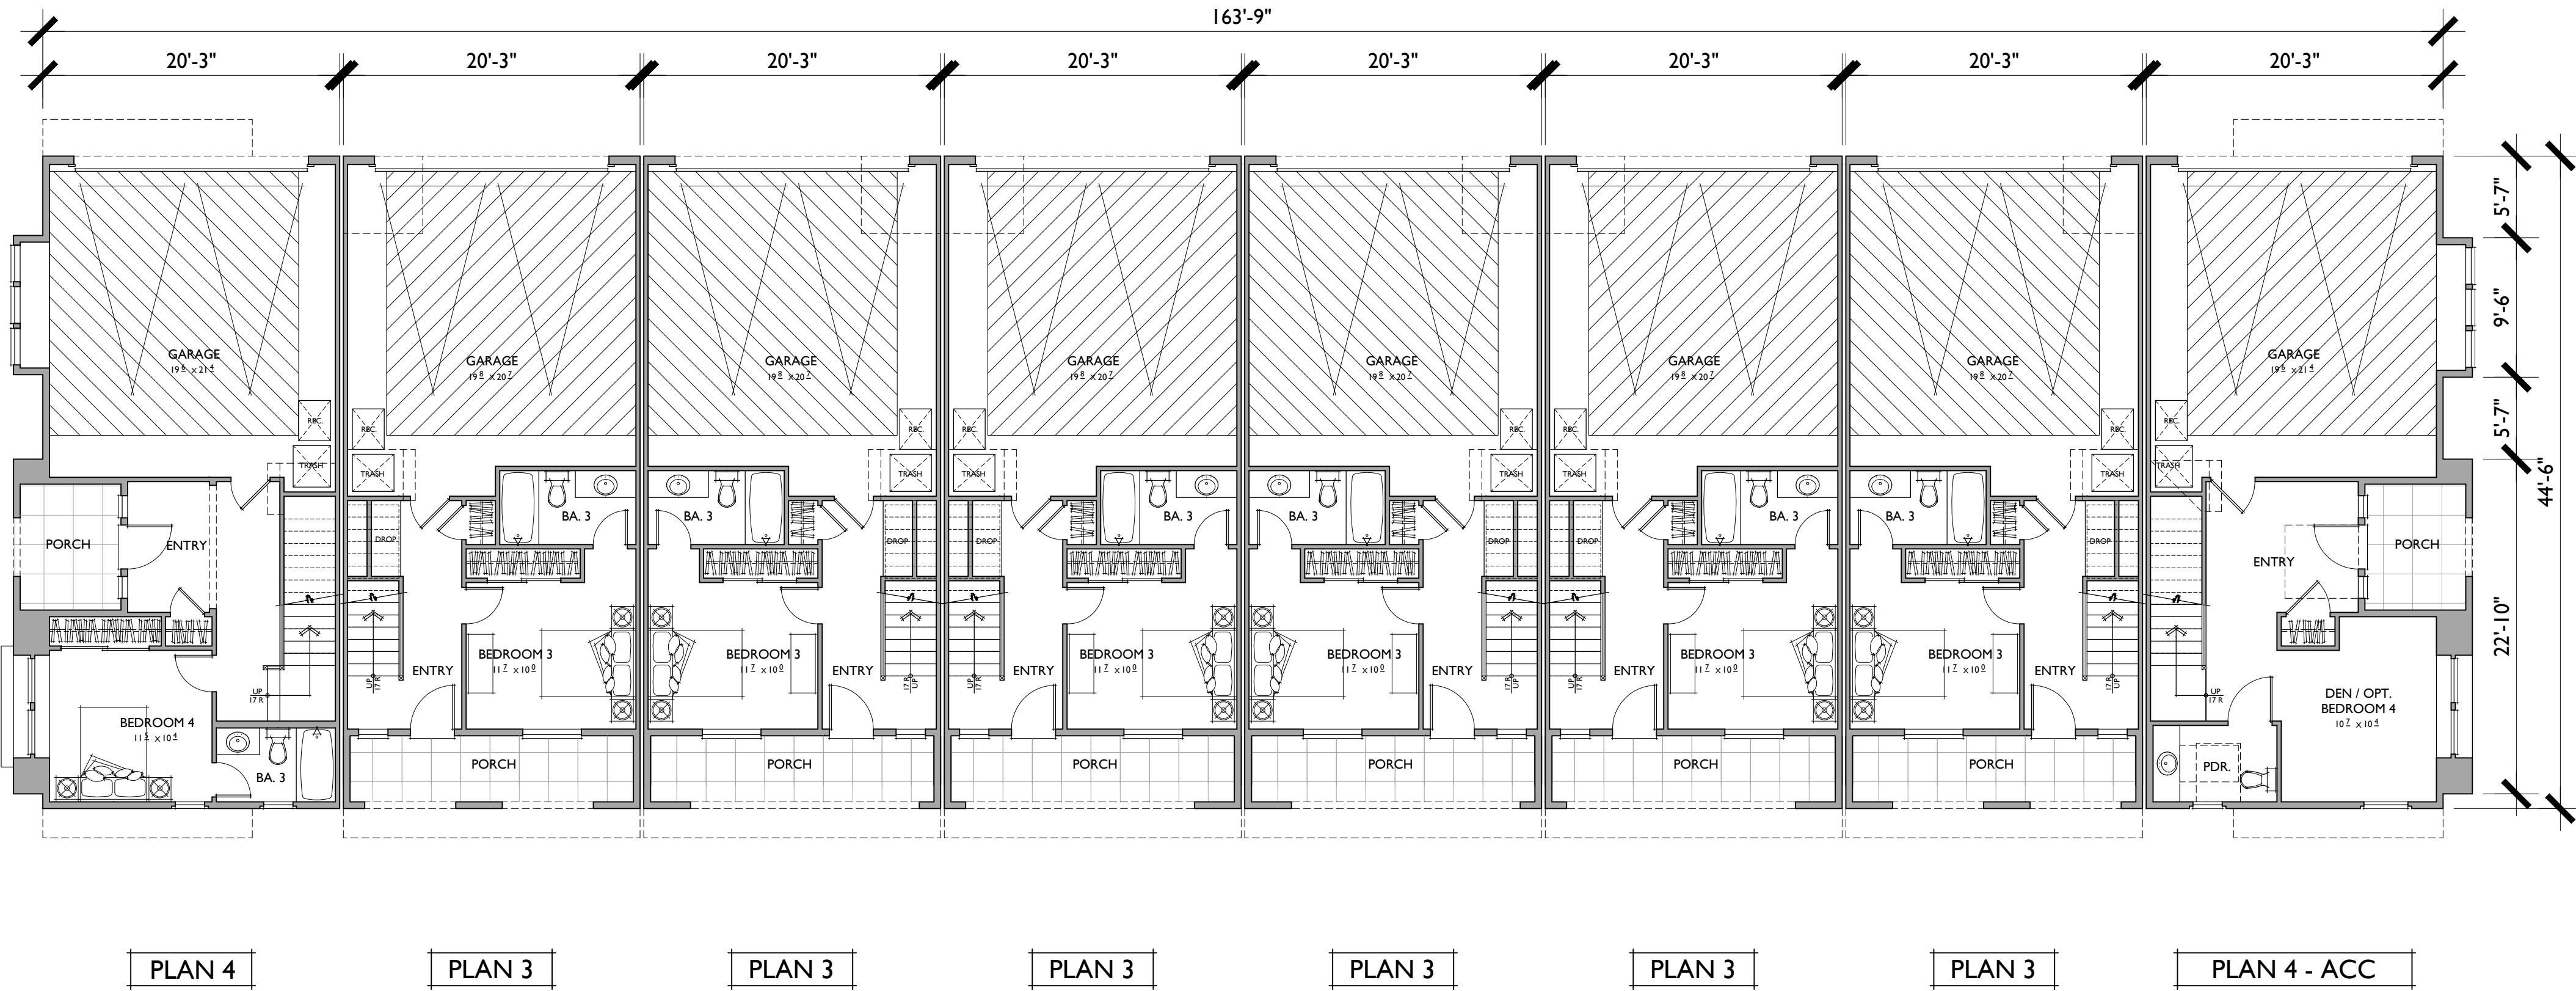

PLAN 4
2,040 SQ. FT.
4 BEDROOMS / 3.5 BATHS
2 - CAR GARAGE

FLOOR AREA TABLE	
1ST FLOOR	405 SQ. FT.
2ND FLOOR	803 SQ. FT.
3RD FLOOR	832 SQ. FT.
TOTAL	2,040 SQ. FT.
2 - CAR GARAGE	450 SQ. FT.
DECK	82 SQ. FT.
PORCH	63 SQ. FT.


NOTE: SQUARE FOOTAGE MAY VARY DUE TO METHOD OF CALCULATION

PLAN 4 - Accessible
2,040 SQ. FT.
4 BEDROOMS / 2 BATHS / 2 PDR
2 - CAR GARAGE

FLOOR AREA TABLE	
1ST FLOOR	405 SQ. FT.
2ND FLOOR	803 SQ. FT.
3RD FLOOR	832 SQ. FT.
TOTAL	2,040 SQ. FT.
2 - CAR GARAGE	450 SQ. FT.
DECK	82 SQ. FT.
PORCH	59 SQ. FT.


NOTE: SQUARE FOOTAGE MAY VARY DUE TO METHOD OF CALCULATION

FIRST FLOOR

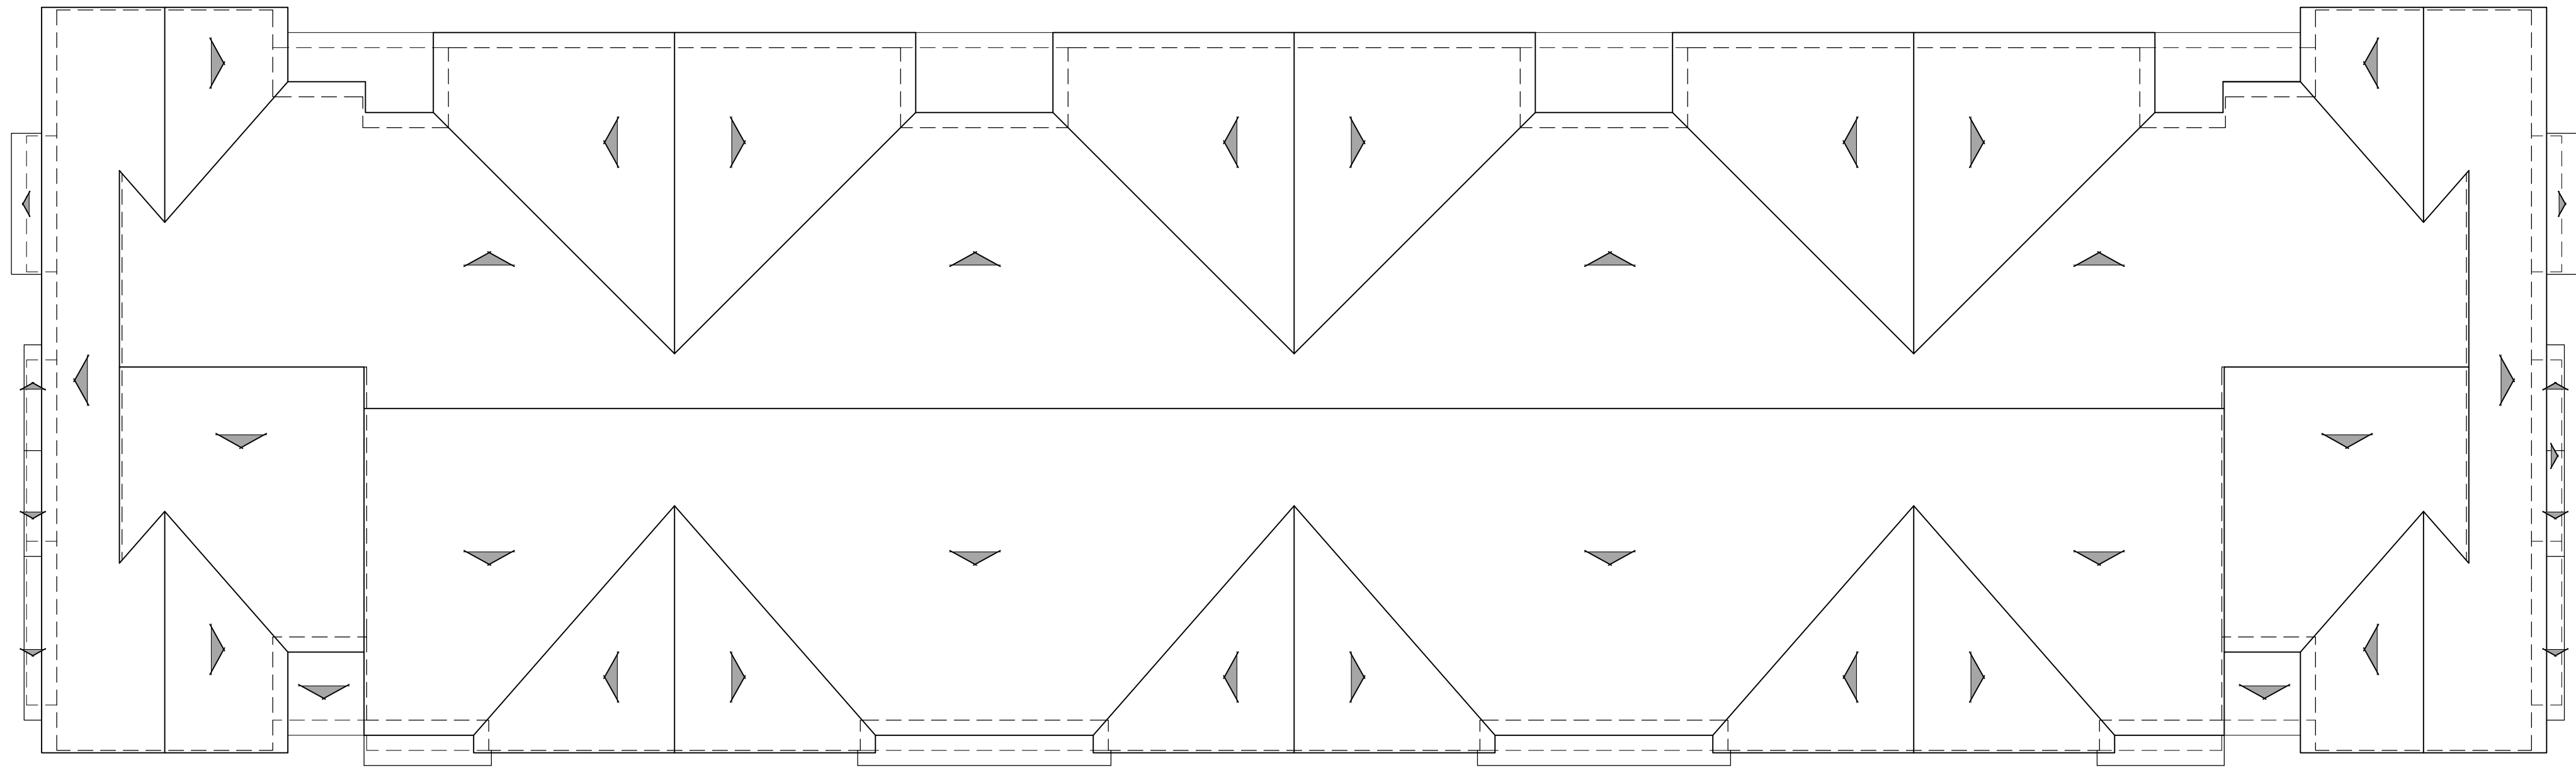

ROOF PLAN

PITCH: 3.5:12
RAKE: 2"
EAVE: 12"
ROOF MATERIAL: CONCRETE 'S' TILE

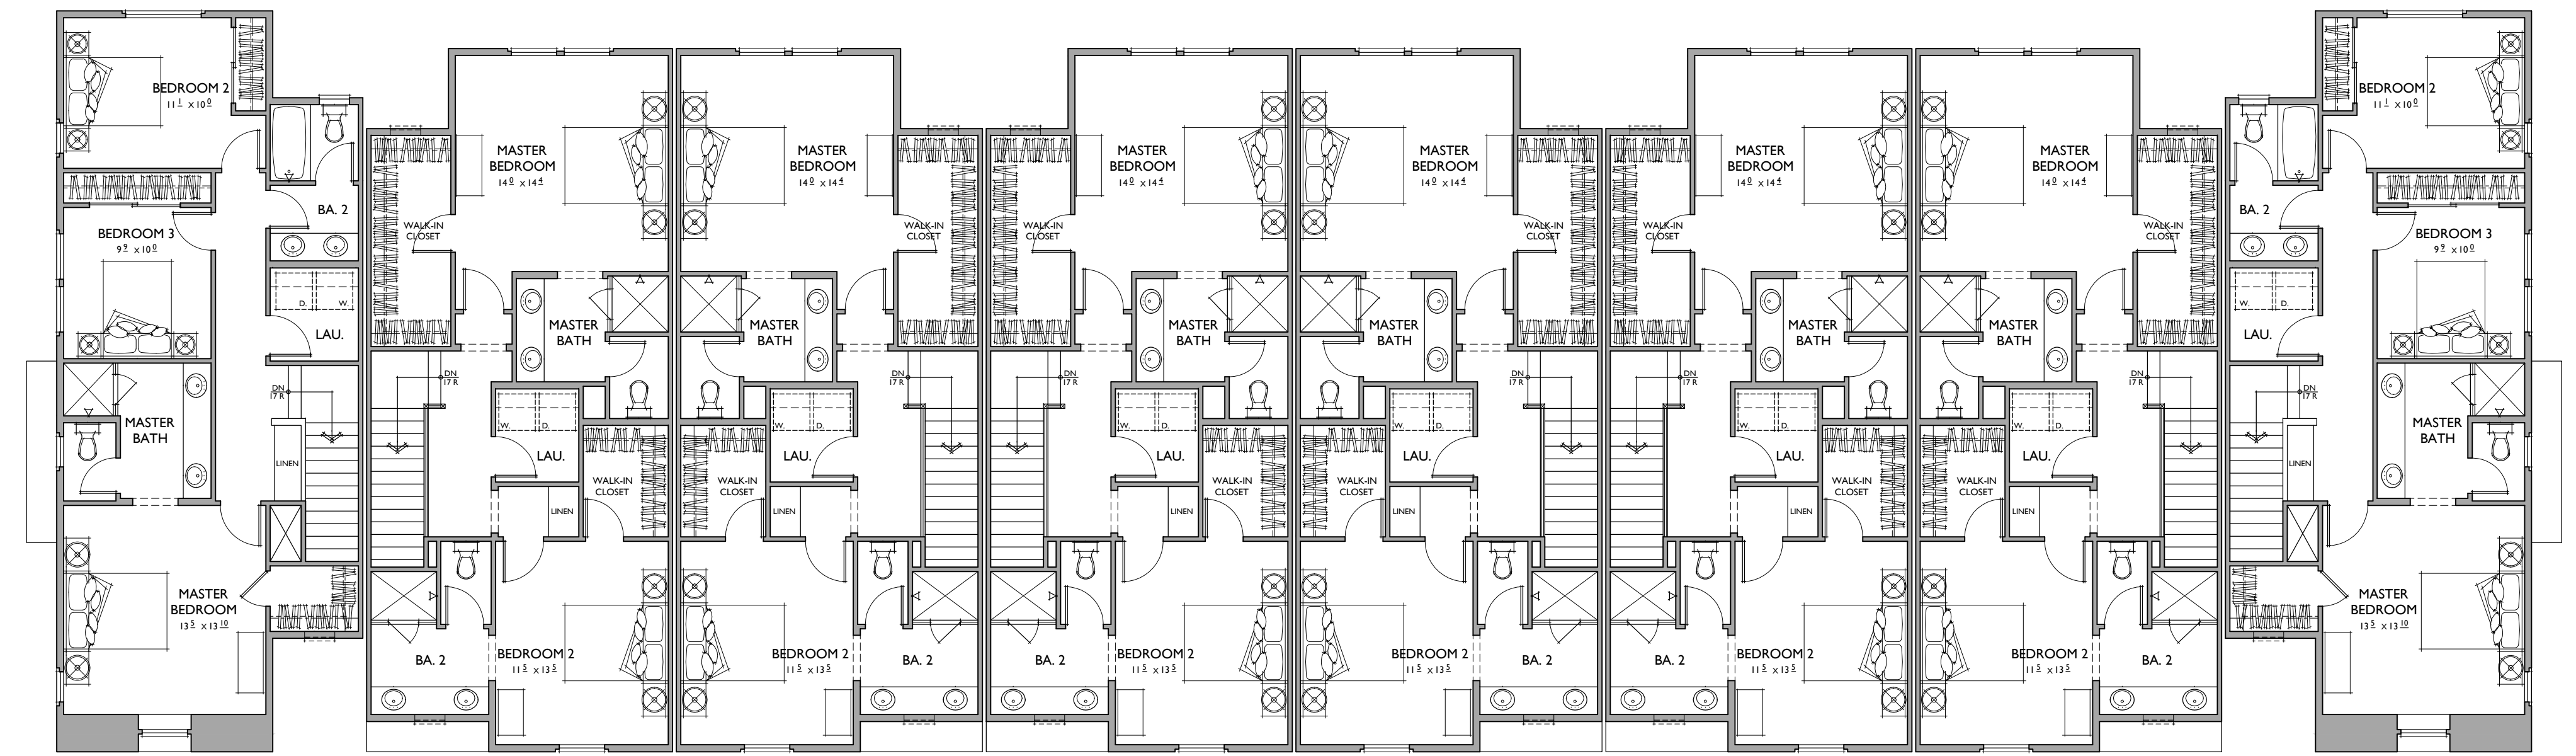

PLAN 4

PLAN 3

PLAN 3

PLAN 3

PLAN 3

PLAN 3

PLAN 3

PLAN 4 - ACC

THIRD FLOOR



FRONT



LEFT



REAR



RIGHT



EAST WEDDELL DRIVE



NORTH FAIR OAKS AVENUE

STREET SCENES

NORTH FAIR OAKS TOWNHOMES

Sunnyvale , Ca




869-17026


A 1.10










10.20.17



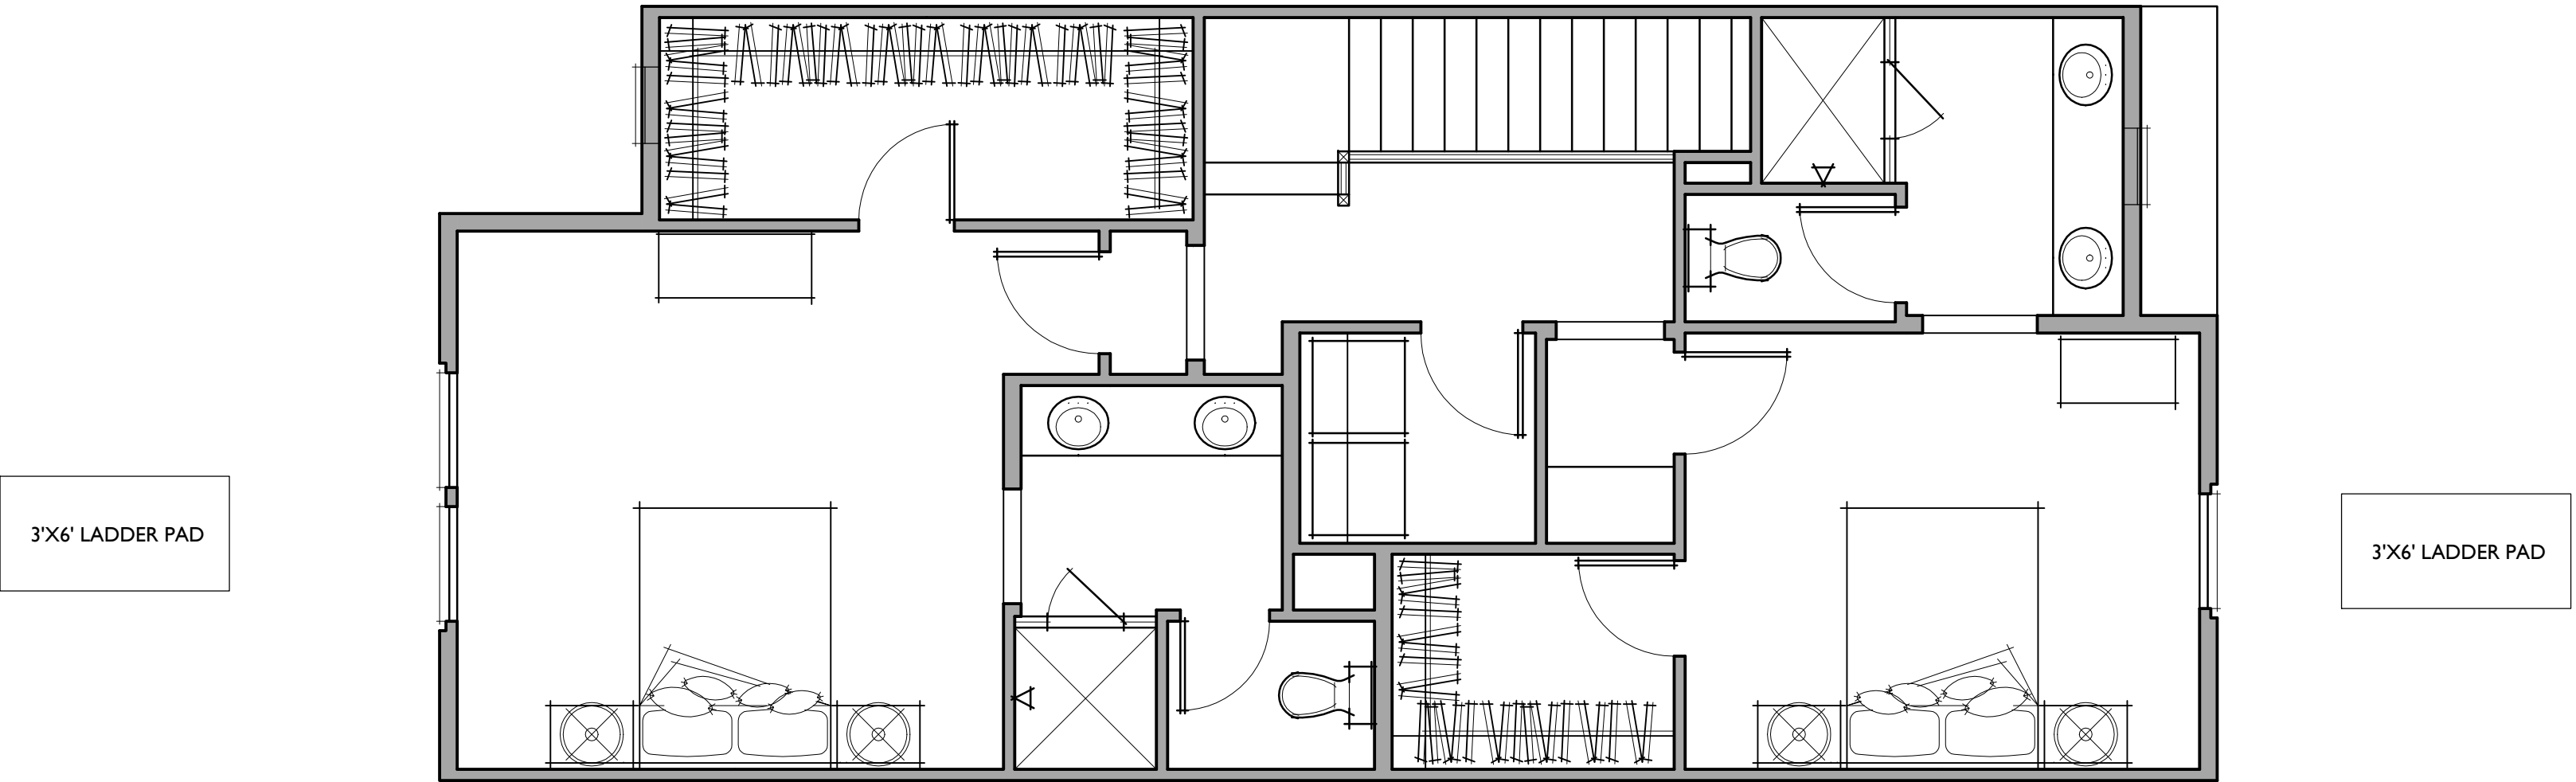

TYPICAL FLOOR PLAN

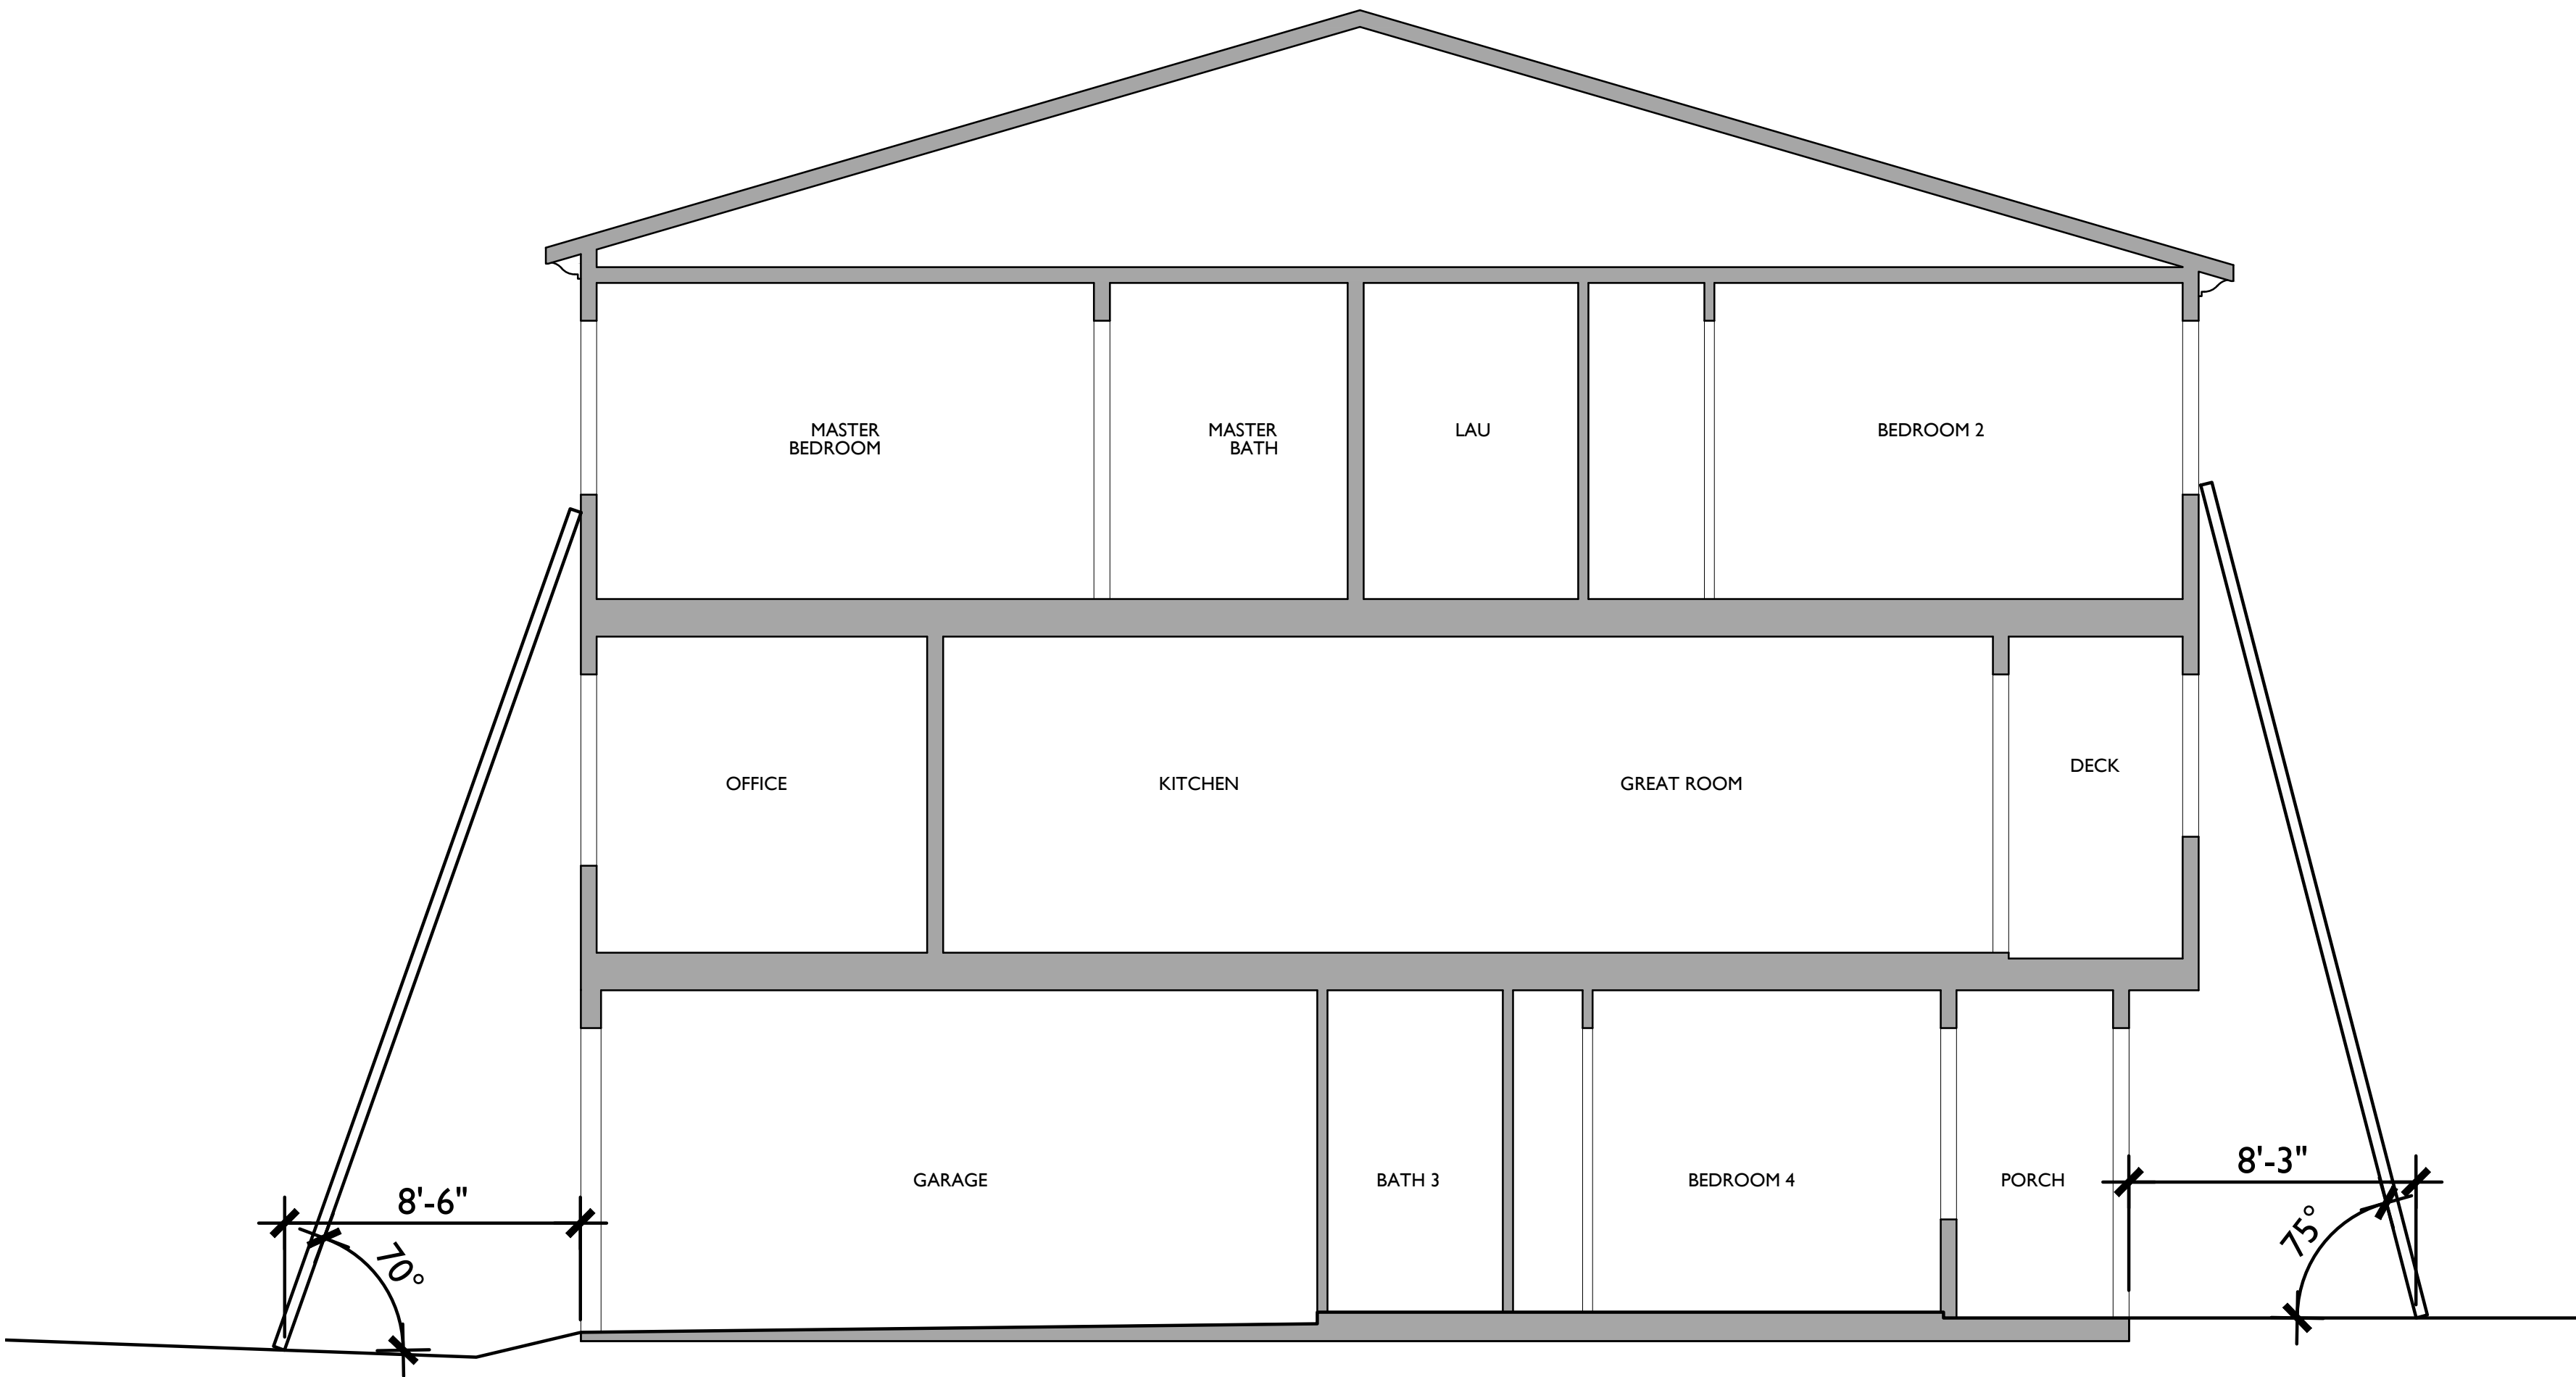

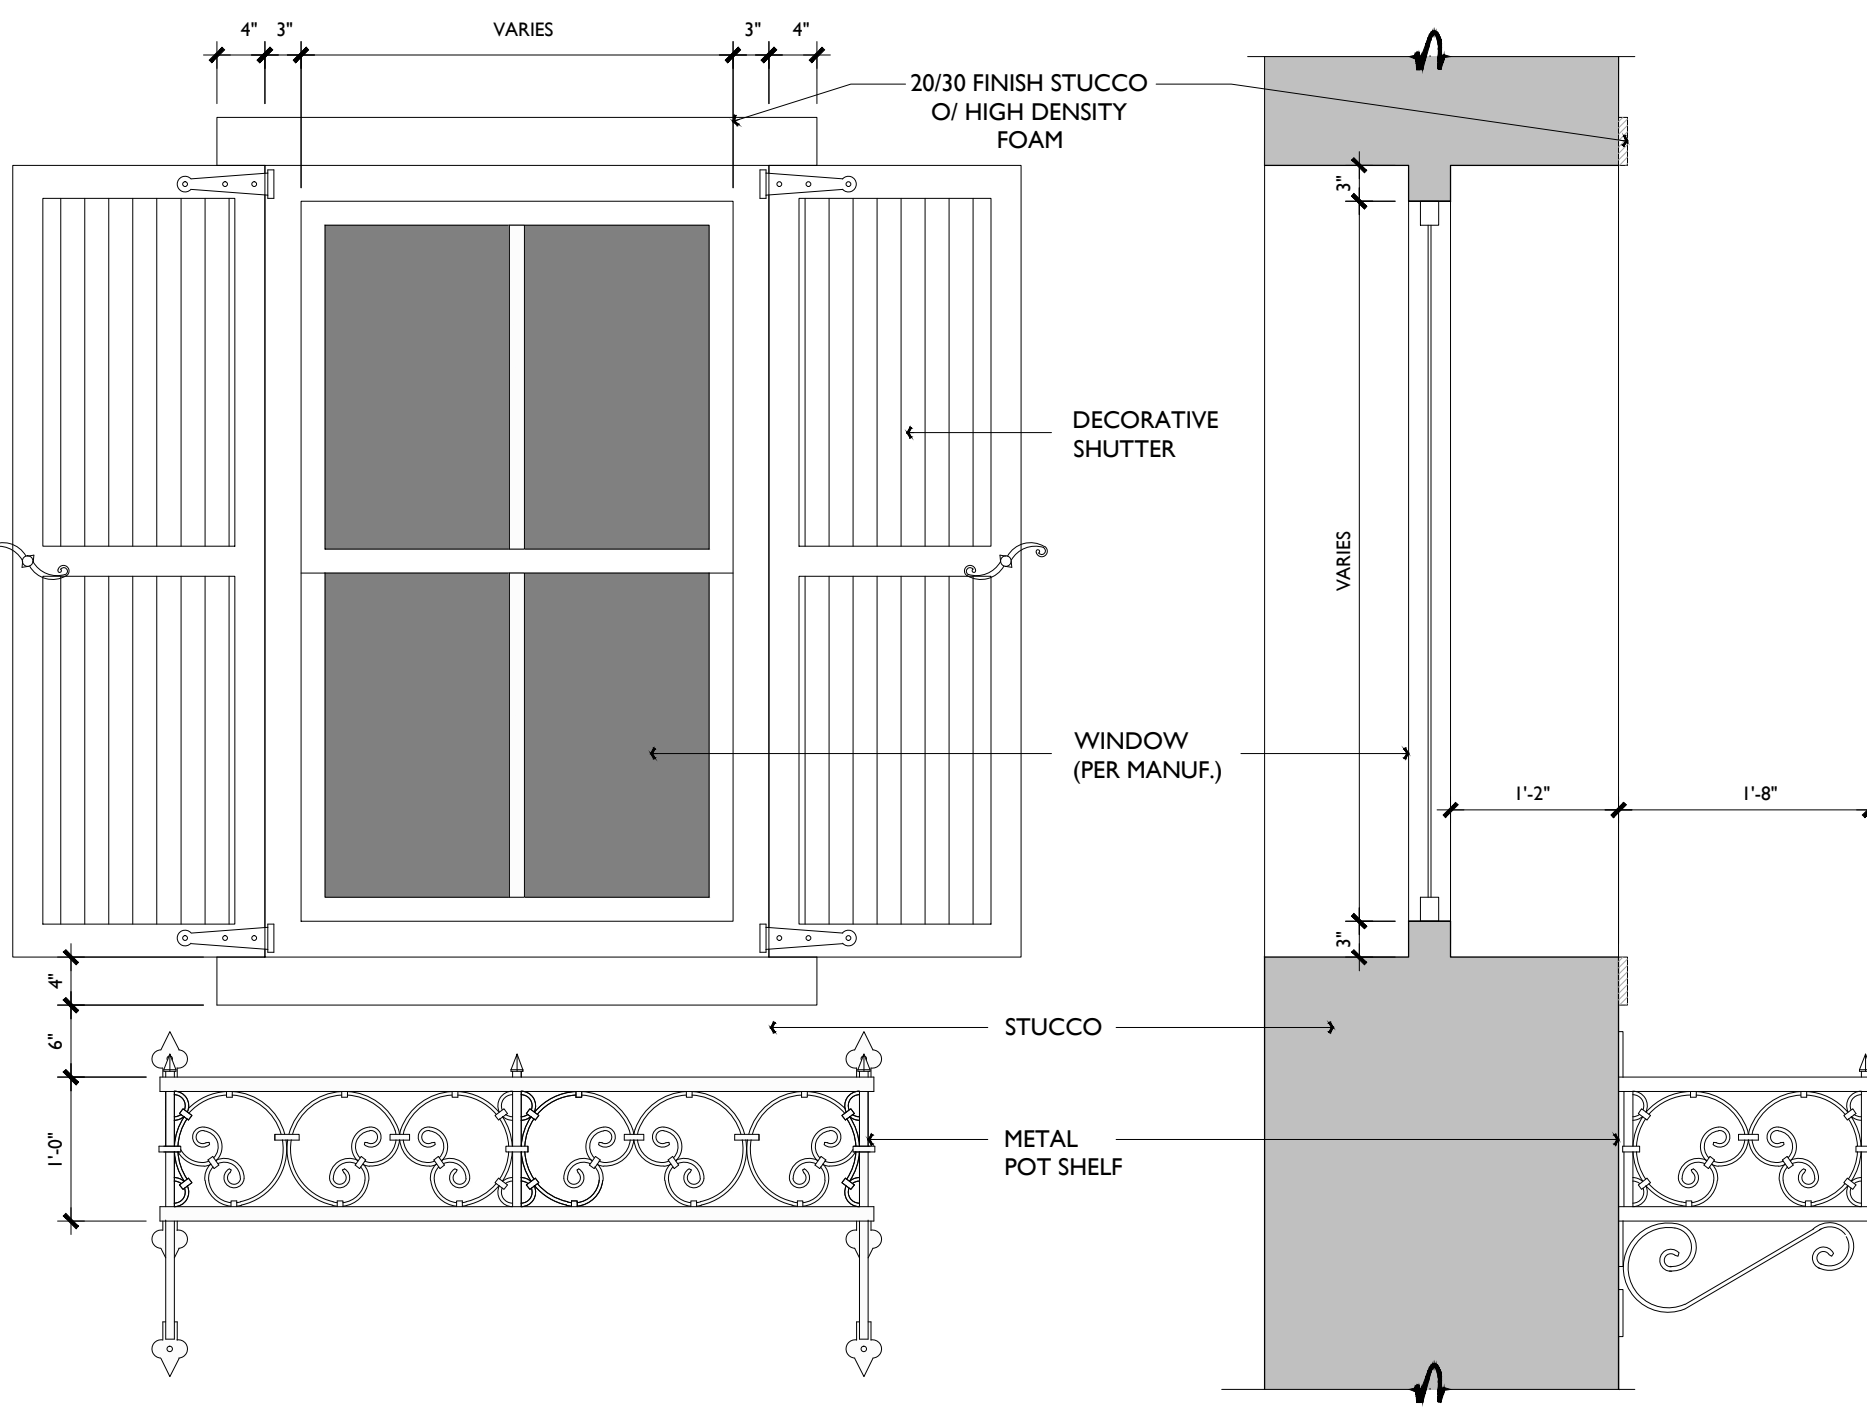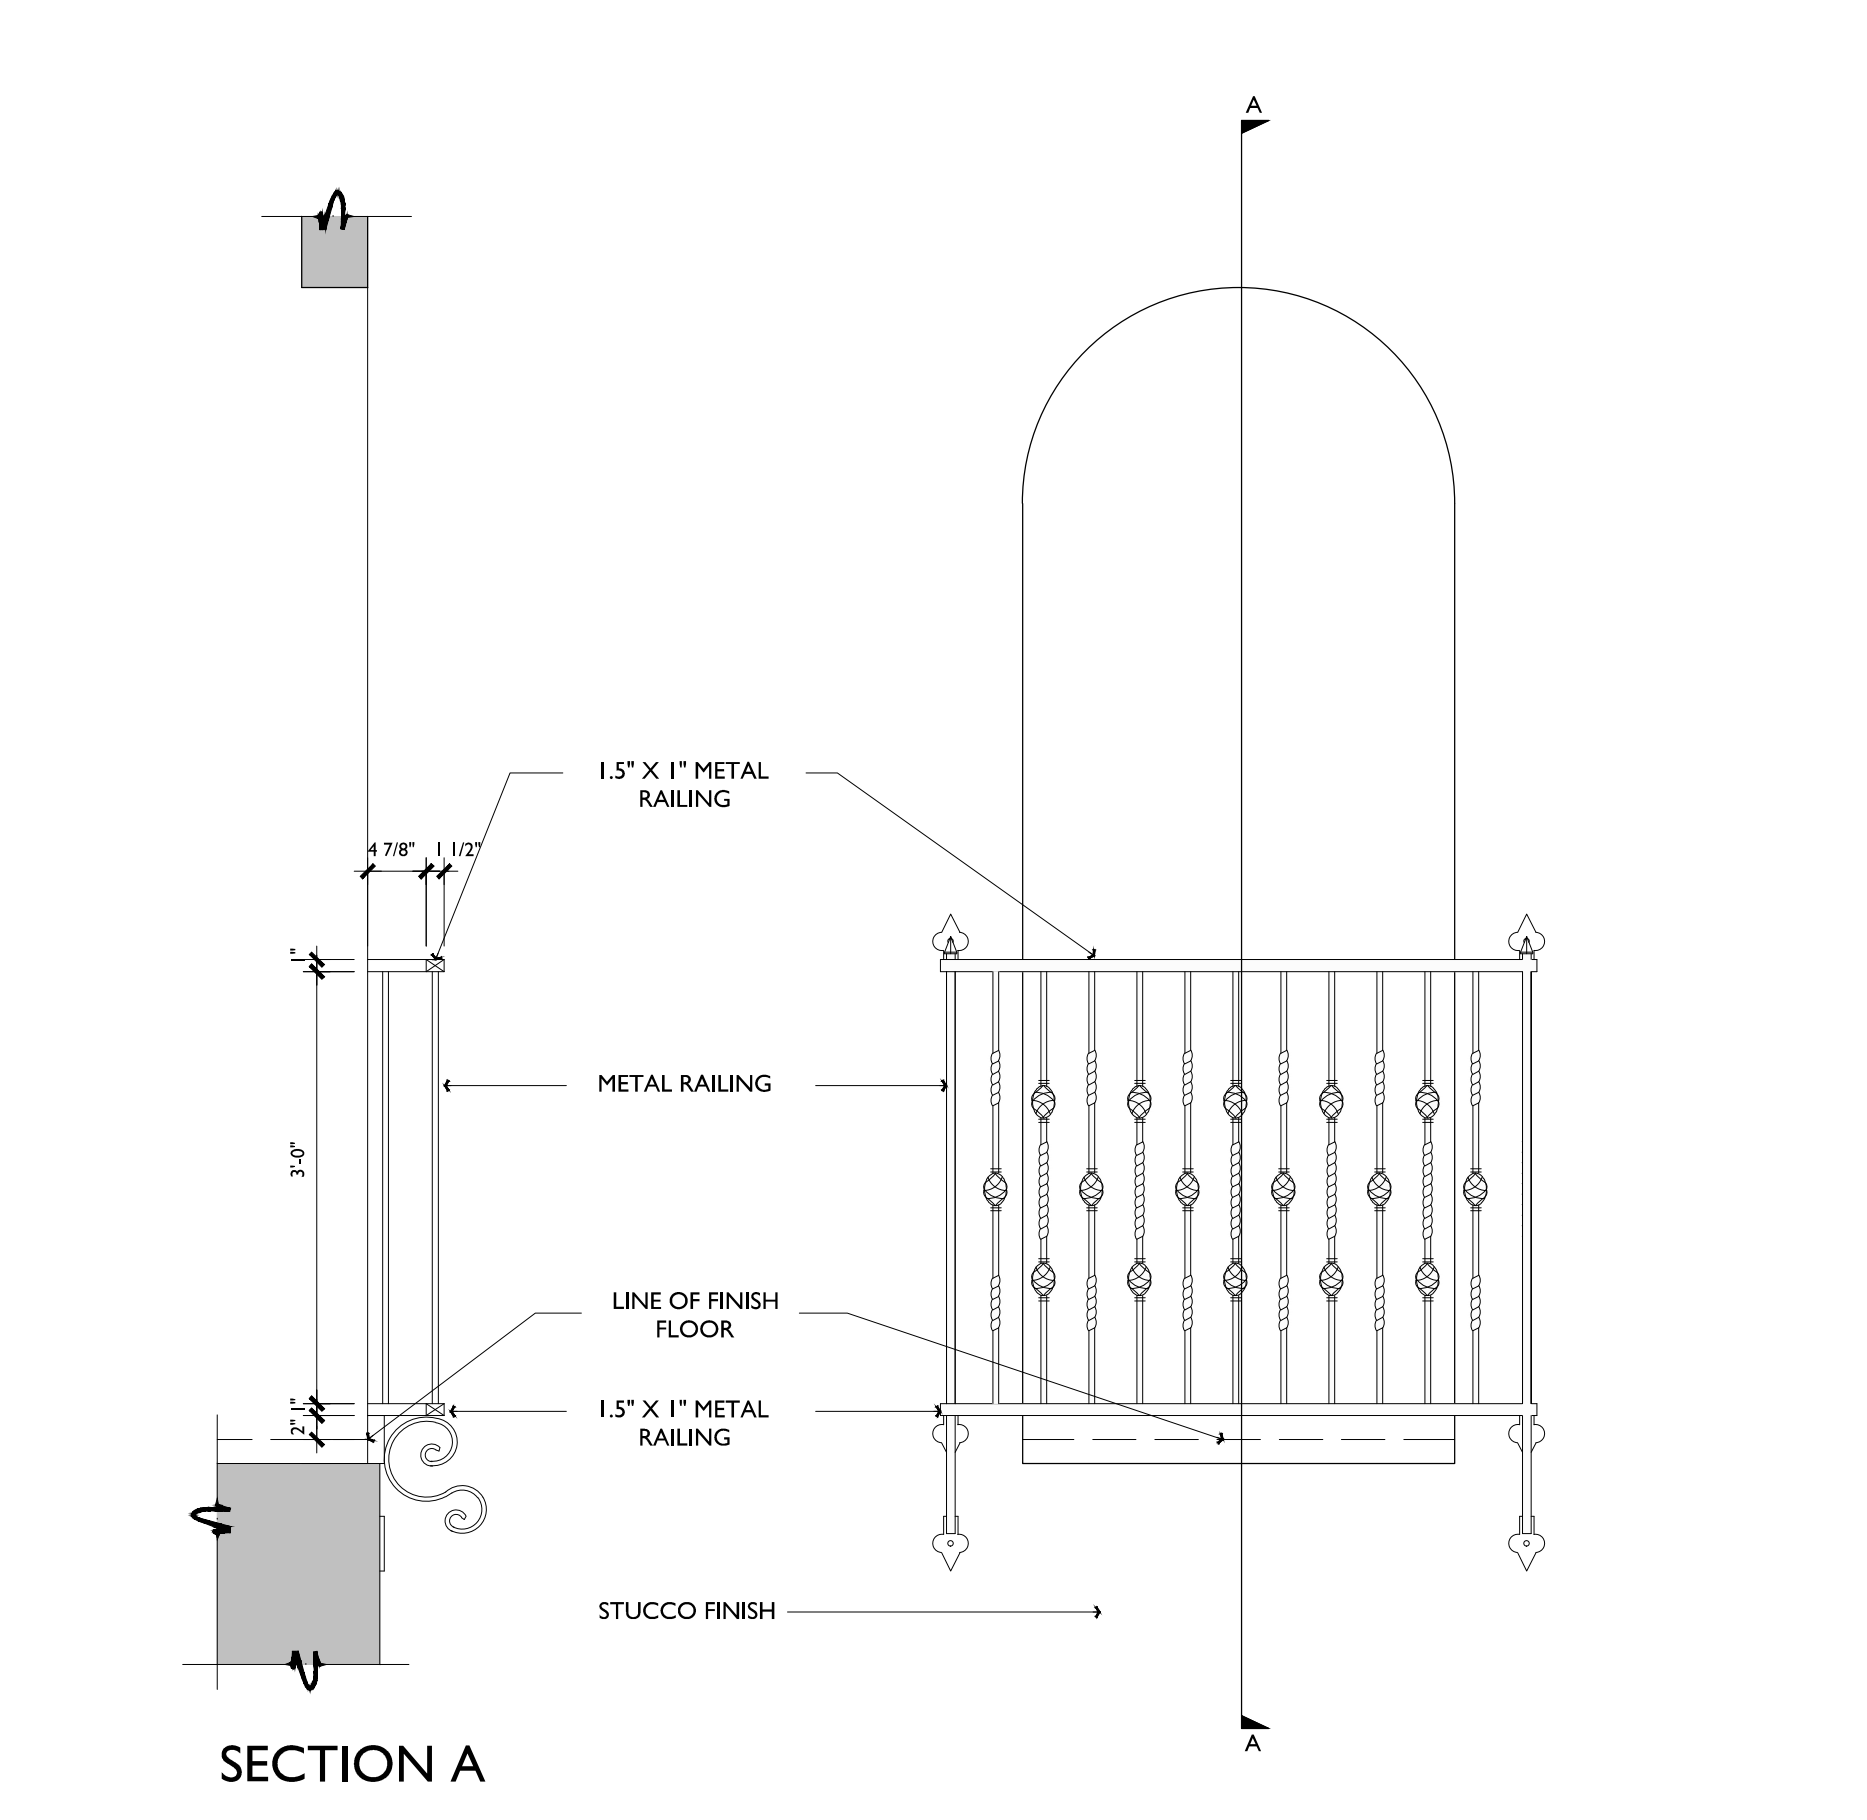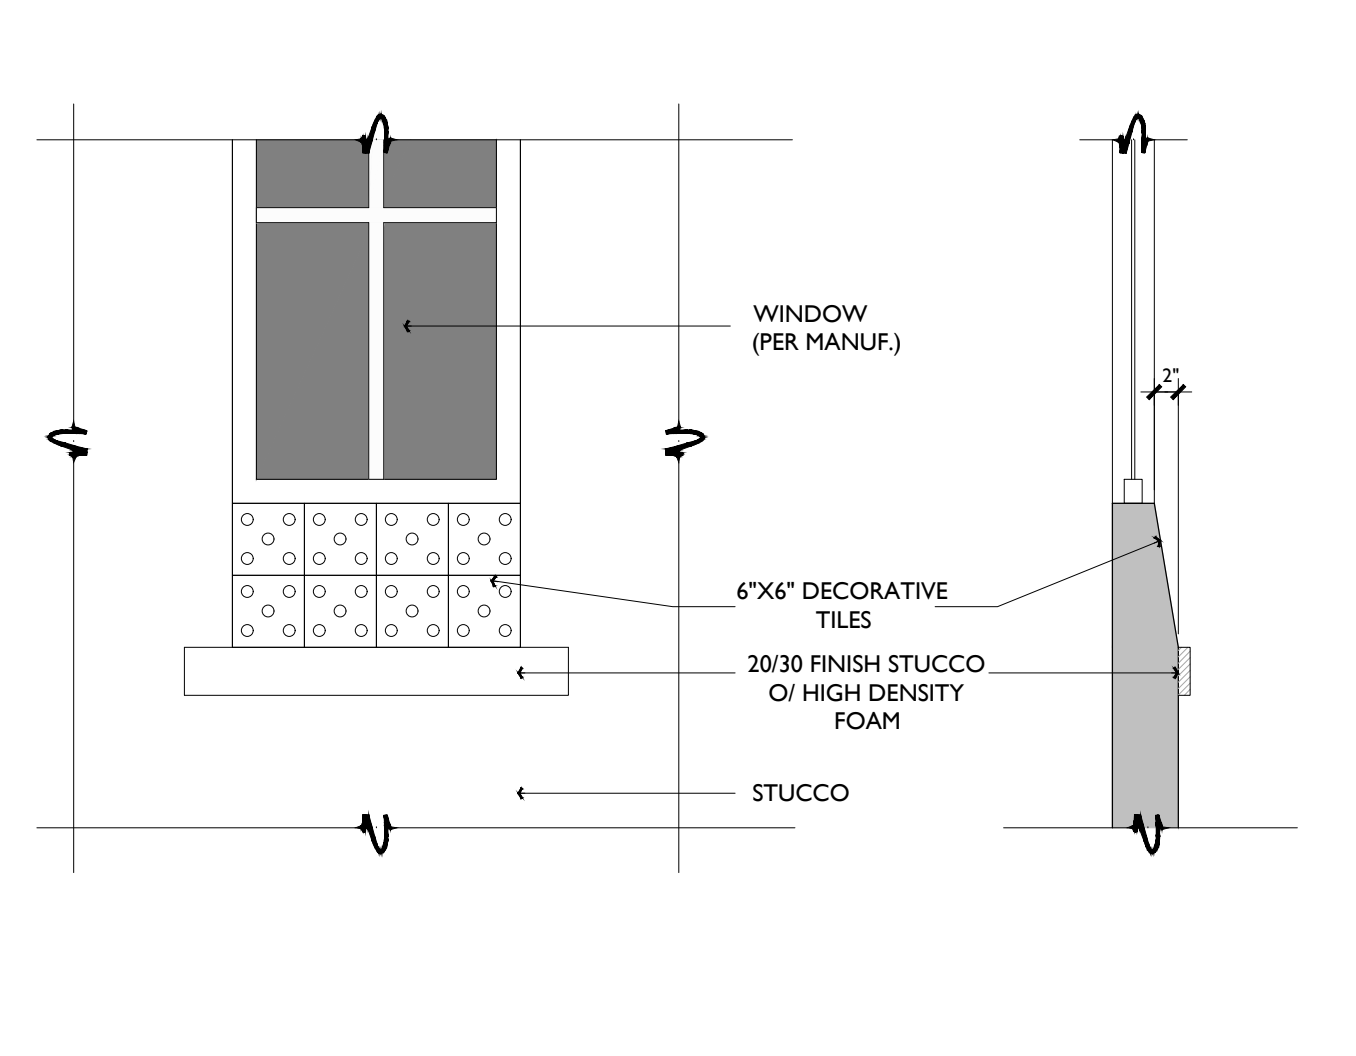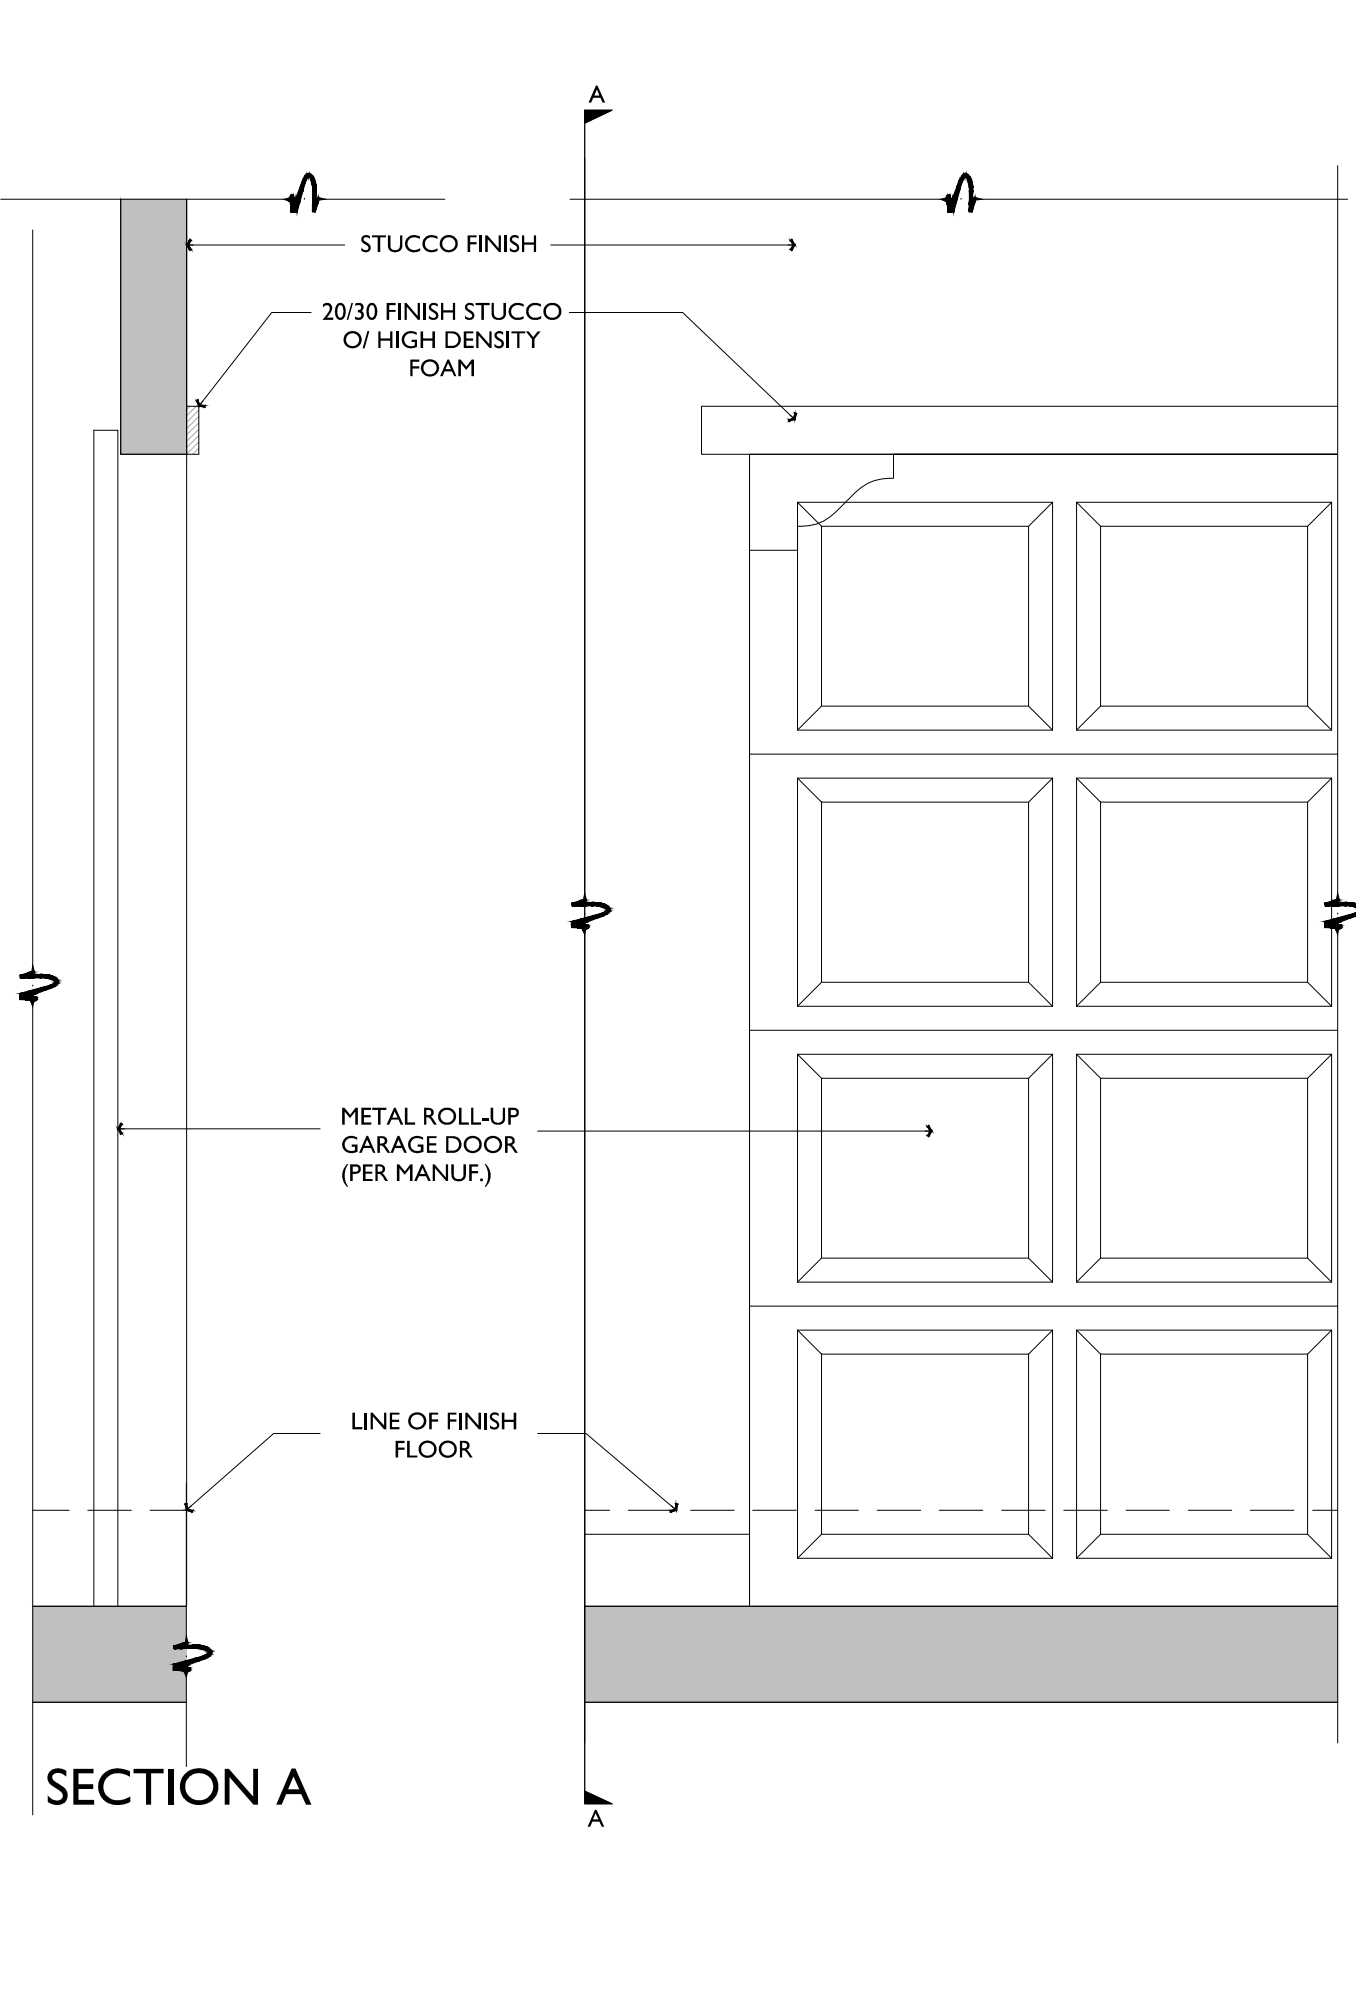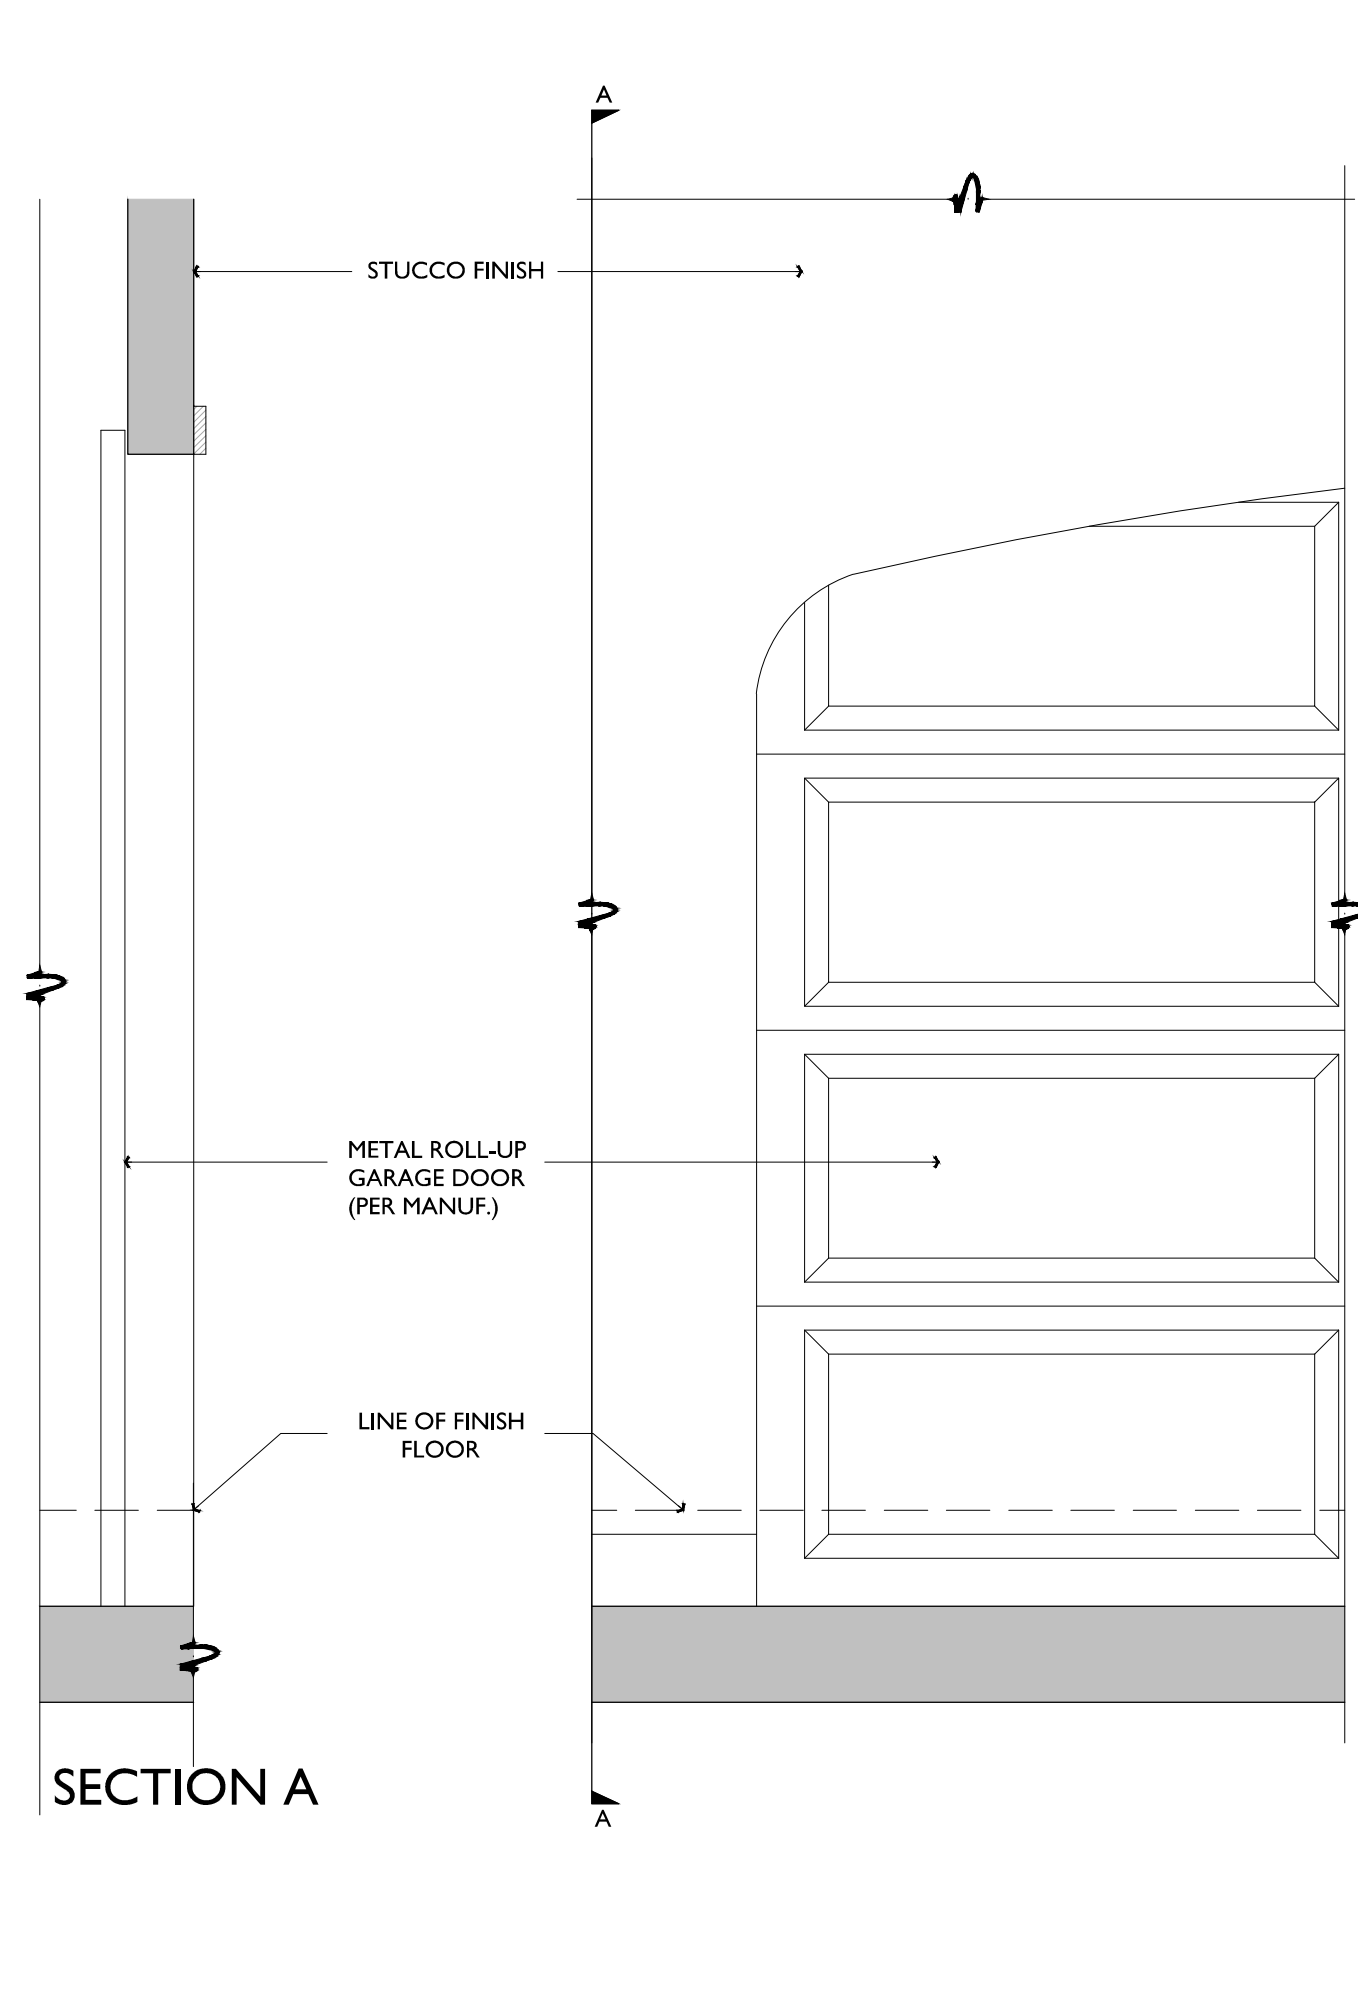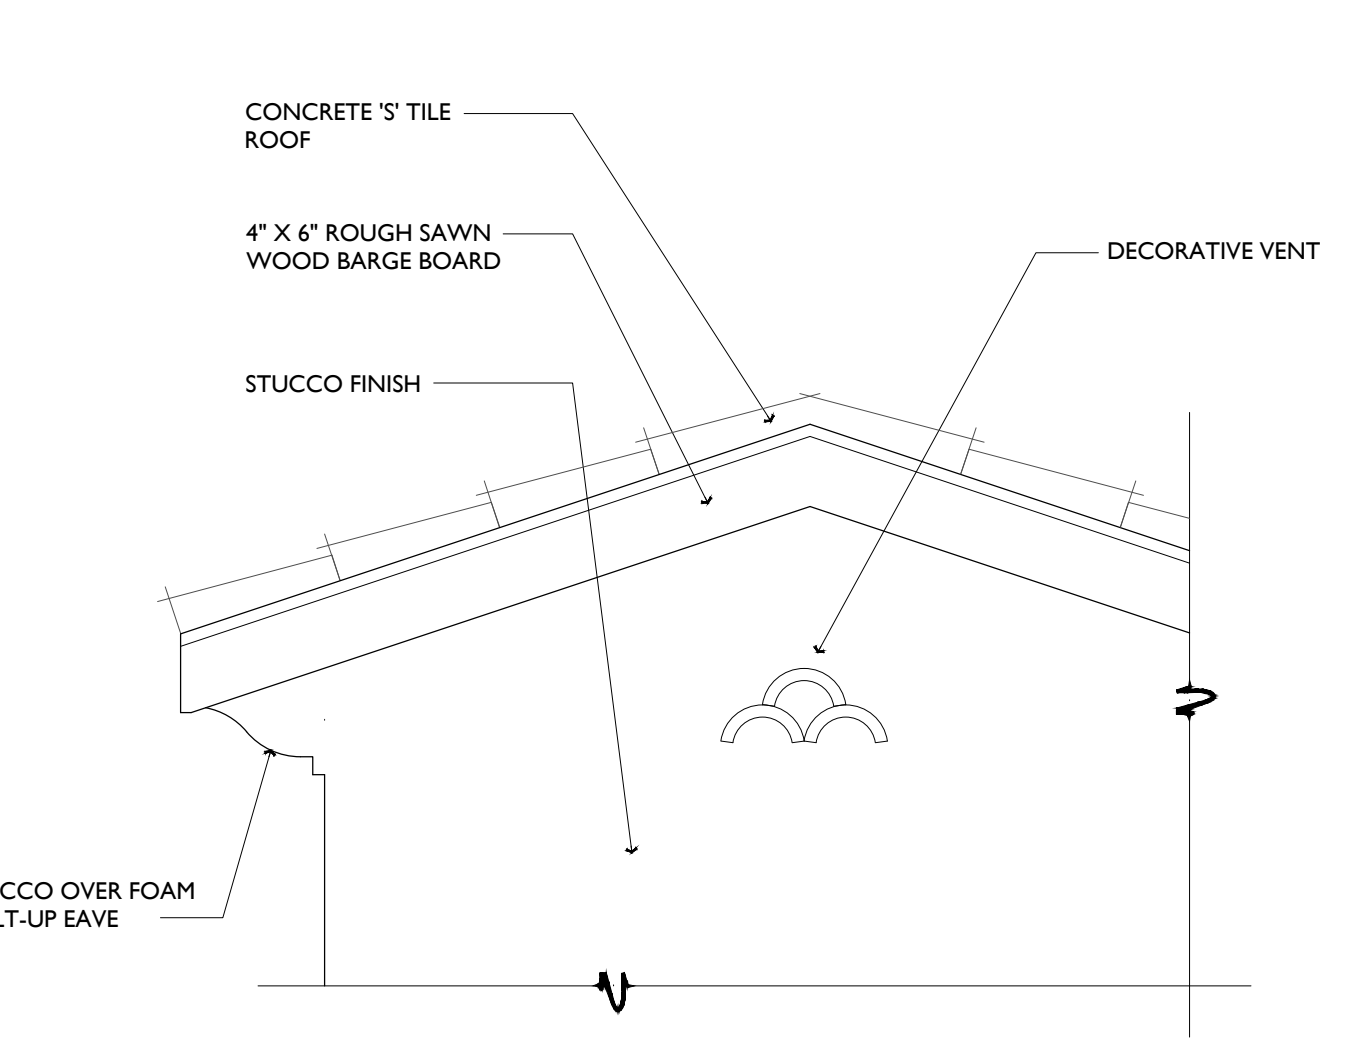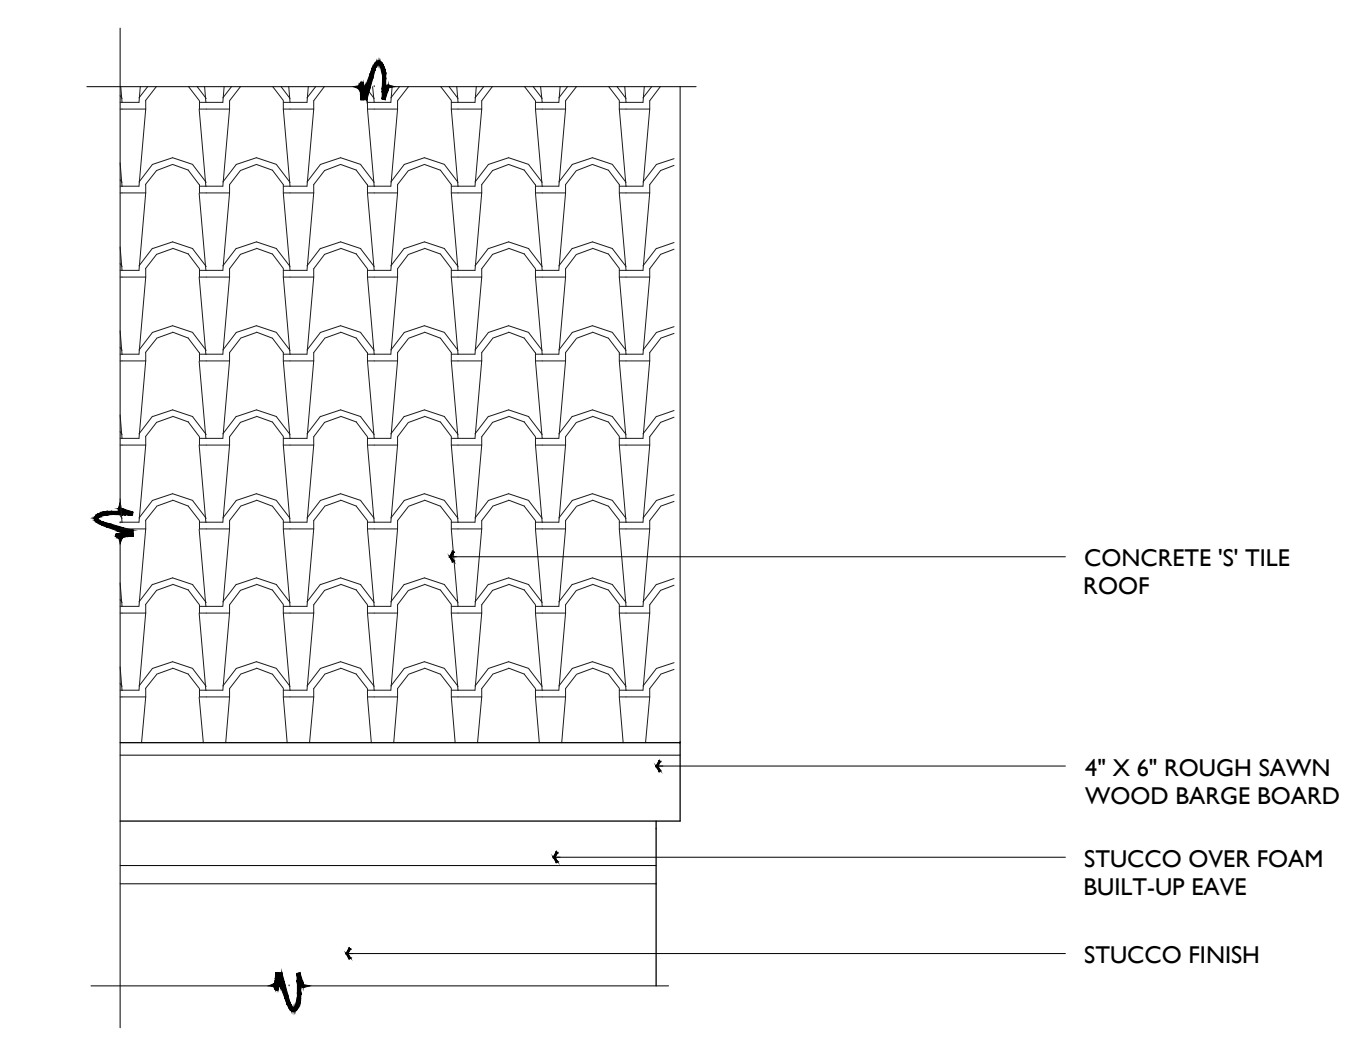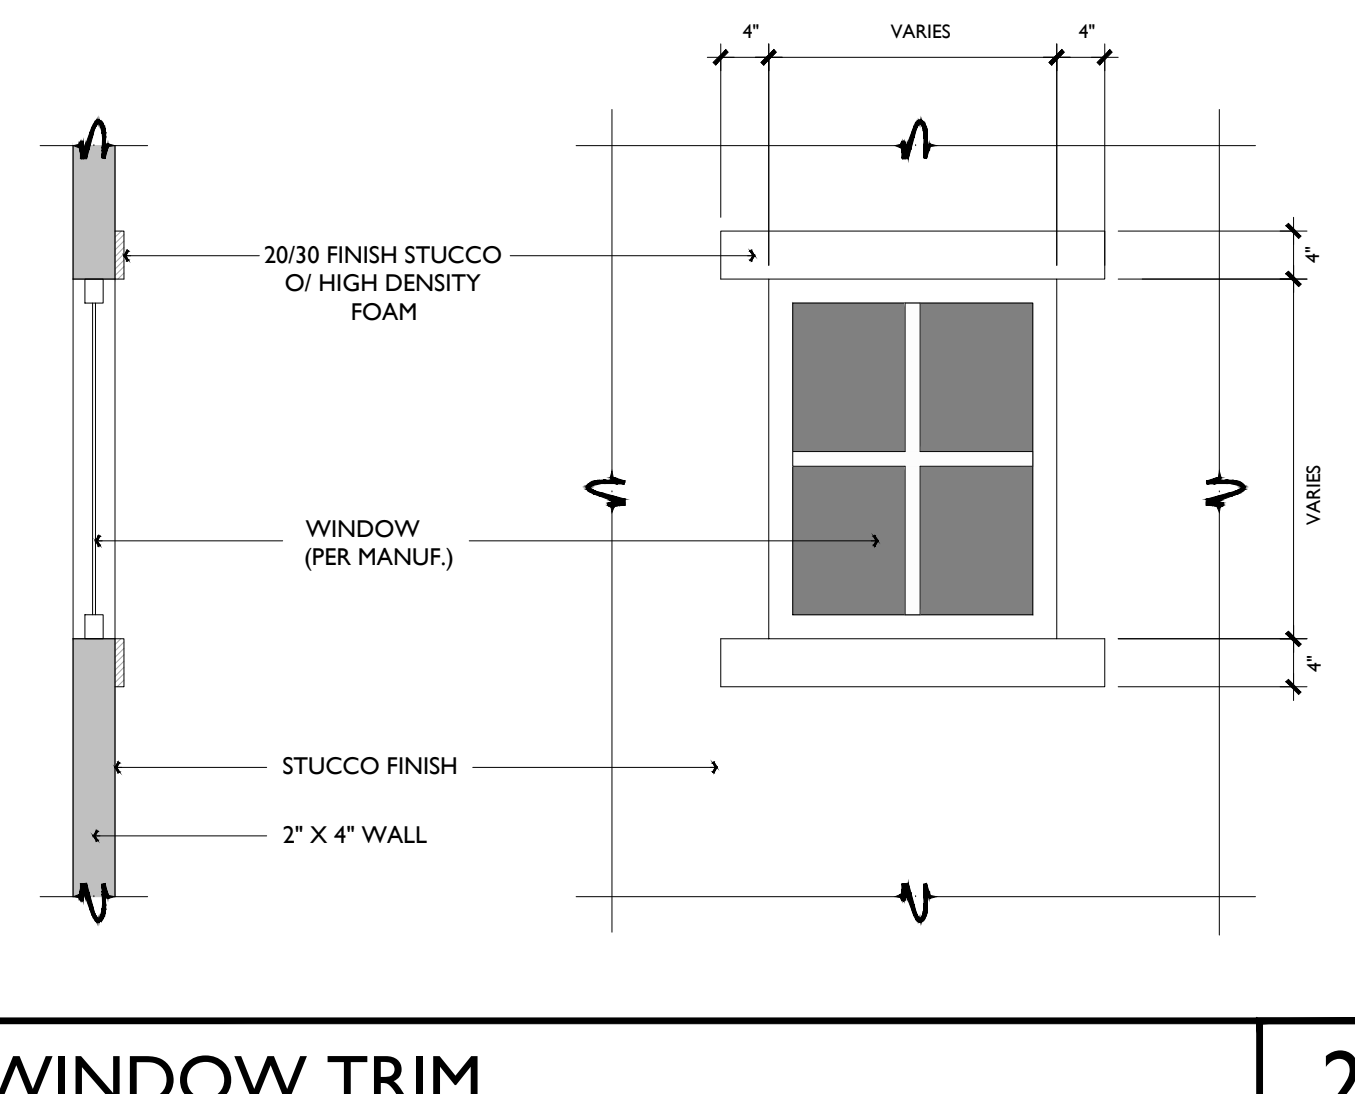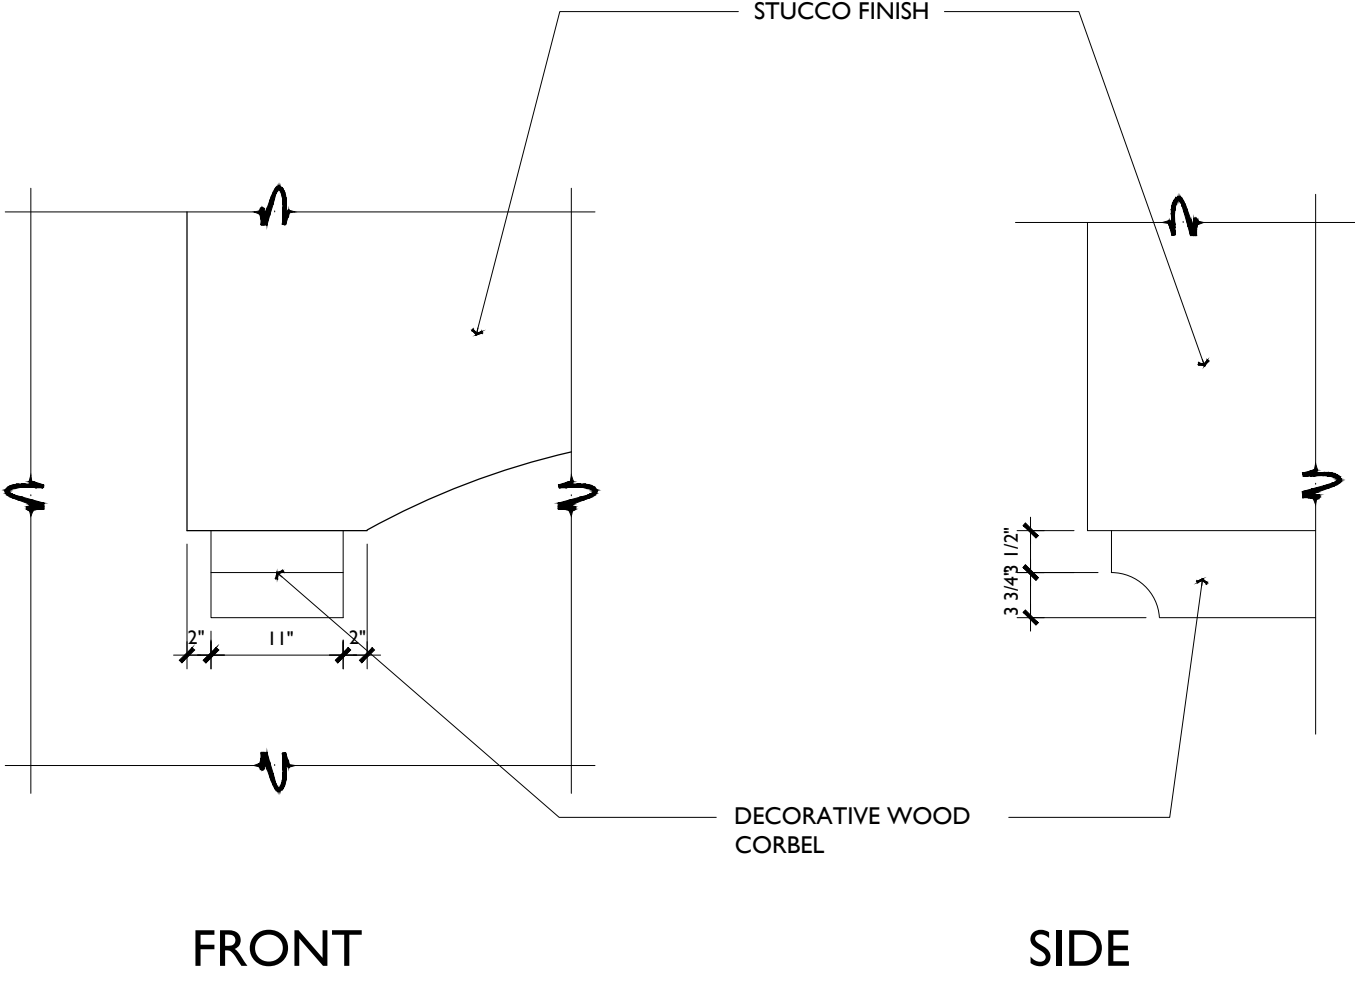 Architectural drawing of a recessed window and pot shelf. The window features decorative shutters and is set into a wall. Below the window is a decorative metal pot shelf. Dimensions include 4", 3", 1'-2", 1'-8", 1'-5", and 1'-0". Labels include "20/30 FINISH STUCCO O/ HIGH DENSITY FOAM", "DECORATIVE SHUTTER", "WINDOW (PER MANUF.)", "STUCCO", and "METAL POT SHELF".	8
 Architectural drawing of a railing at a covered deck. It shows a side view (SECTION A) of a metal railing with vertical balusters. Dimensions include 4 7/8", 1 1/2", 3'-0", and 1'-0". Labels include "1.5" X 1" METAL RAILING", "METAL RAILING", "LINE OF FINISH FLOOR", "1.5" X 1" METAL RAILING", and "STUCCO FINISH".	9
 Architectural drawing of a tile shelf at a recessed window. It shows a window with a decorative tile shelf below it. Dimensions include 6" and 6". Labels include "WINDOW (PER MANUF.)", "6"X6" DECORATIVE TILES", "20/30 FINISH STUCCO O/ HIGH DENSITY FOAM", and "STUCCO".	6
 Architectural drawing of a garage door detail (SECTION A). It shows a side view of a metal roll-up garage door. Labels include "STUCCO FINISH", "20/30 FINISH STUCCO O/ HIGH DENSITY FOAM", "METAL ROLL-UP GARAGE DOOR (PER MANUF.)", and "LINE OF FINISH FLOOR".	7
 Architectural drawing of a garage door detail (SECTION A). It shows a side view of a metal roll-up garage door. Labels include "STUCCO FINISH", "METAL ROLL-UP GARAGE DOOR (PER MANUF.)", and "LINE OF FINISH FLOOR".	5
 Architectural drawing of a typical gable end detail. It shows a cross-section of a gable roof with various materials. Labels include "CONCRETE 'S' TILE ROOF", "4" X 6" ROUGH SAWN WOOD BARGE BOARD", "STUCCO FINISH", "DECORATIVE VENT", and "STUCCO OVER FOAM BUILT-UP EAVE".	4
 Architectural drawing of a typical eave detail. It shows a cross-section of an eave with various materials. Labels include "CONCRETE 'S' TILE ROOF", "4" X 6" ROUGH SAWN WOOD BARGE BOARD", "STUCCO OVER FOAM BUILT-UP EAVE", and "STUCCO FINISH".	1
 Architectural drawing of window trim. It shows a side view (SECTION A) of a window with decorative trim. Dimensions include 4", 4", 1'-0", and 1'-0". Labels include "20/30 FINISH STUCCO O/ HIGH DENSITY FOAM", "WINDOW (PER MANUF.)", "STUCCO FINISH", and "2" X 4" WALL".	2
 Architectural drawing of a corbel at a cantilever floor. It shows a front and side view of a decorative wood corbel. Dimensions include 3 3/4", 1 1/2", 11", and 2". Labels include "STUCCO FINISH" and "DECORATIVE WOOD CORBEL".	3



BALCONY: WITH PRECAST COLUMNS AND DECORATIVE METAL RAILING



RECESSED WINDOW: WITH DECORATIVE TILE SILL




RECESS: WITH DECORATIVE TILE INLAY



WINDOW: WITH WOOD BOX BAY TRIM



WINDOW: WITH DECORATIVE SHUTTERS AND METAL POT SHELF

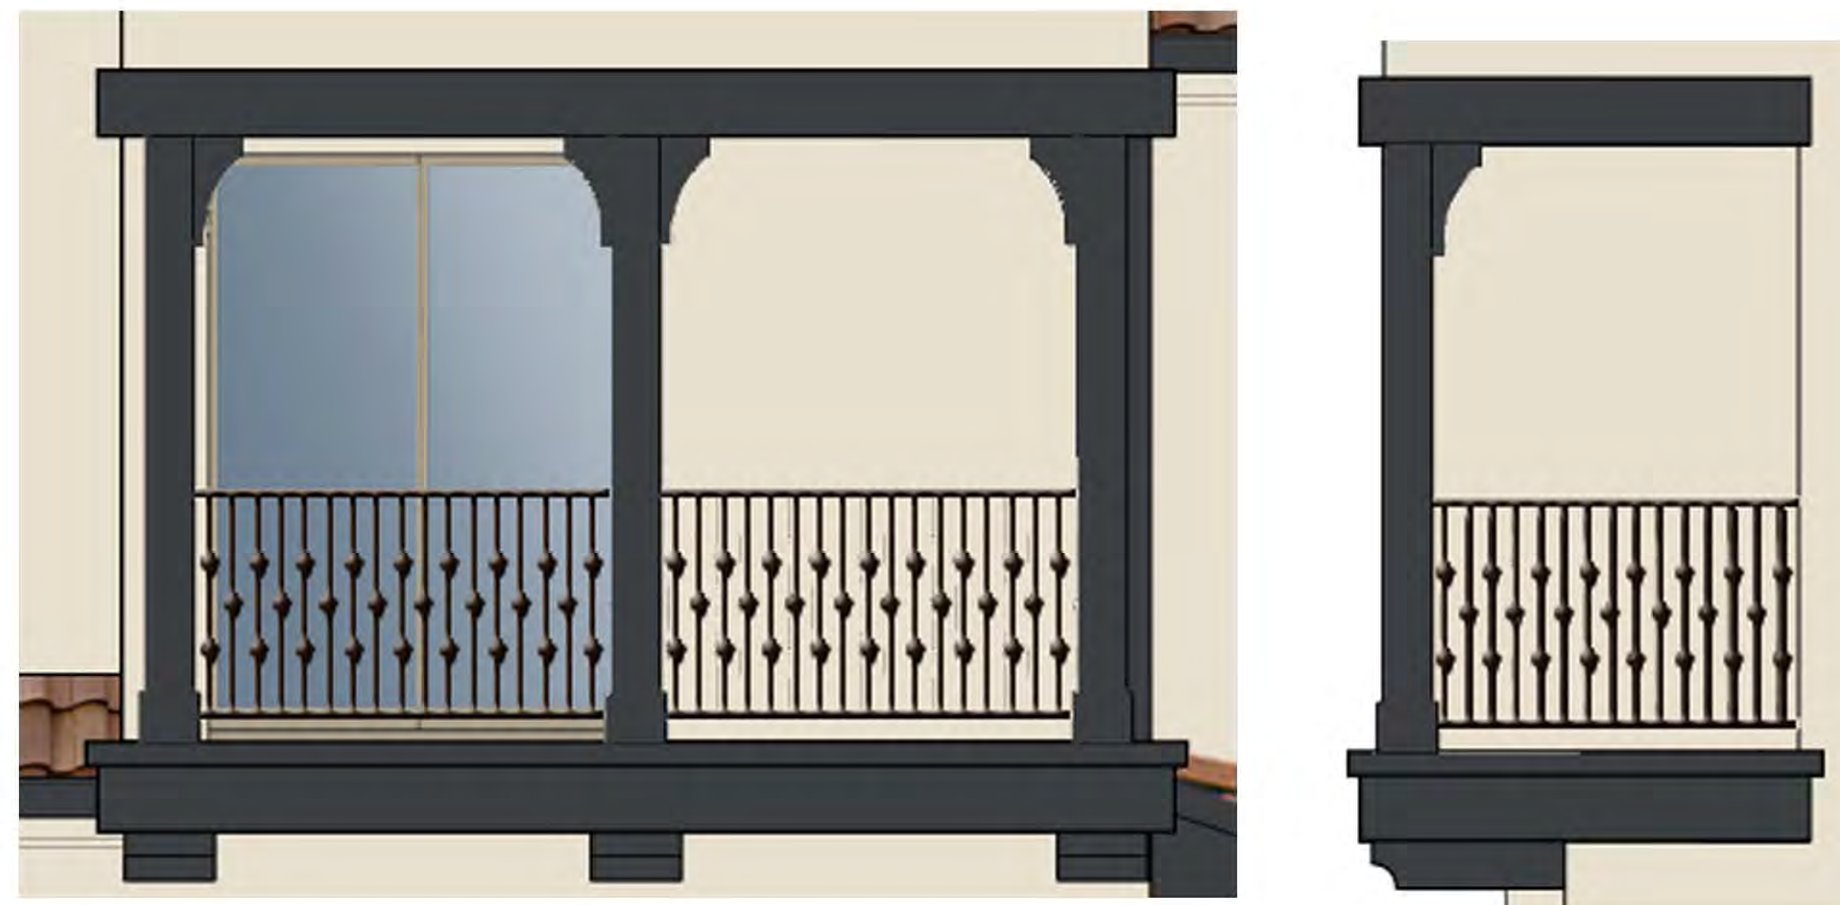

BALCONY: WITH WOOD COLUMNS AND DECORATIVE CORBELS



GARAGE: WITH SHAPED OPENING



ENTRY: WITH PRECAST ENTRY SURROUND



BALCONY: WITH SHAPED OPENING AND WRAPPING DECORATIVE METAL RAILING



BALCONY: WITH WOOD HEADER AND WRAPPING DECORATIVE METAL RAILING



GARAGE: WITH WOOD HEADER AND DECORATIVE CORBELS



POT SHELF: WITH DECORATIVE TILE TRIM





NORTH FAIR OAKS DRIVE



EAST WEDDELL DRIVE

DRAWING NAME: K:\2016\166187 1023 N. Fair Oaks, Sunnyvale\PLANNING\SHEETS\0INFO-TM1.0.dwg
PLOT DATE: 10-20-17 PLOTTED BY: bcj

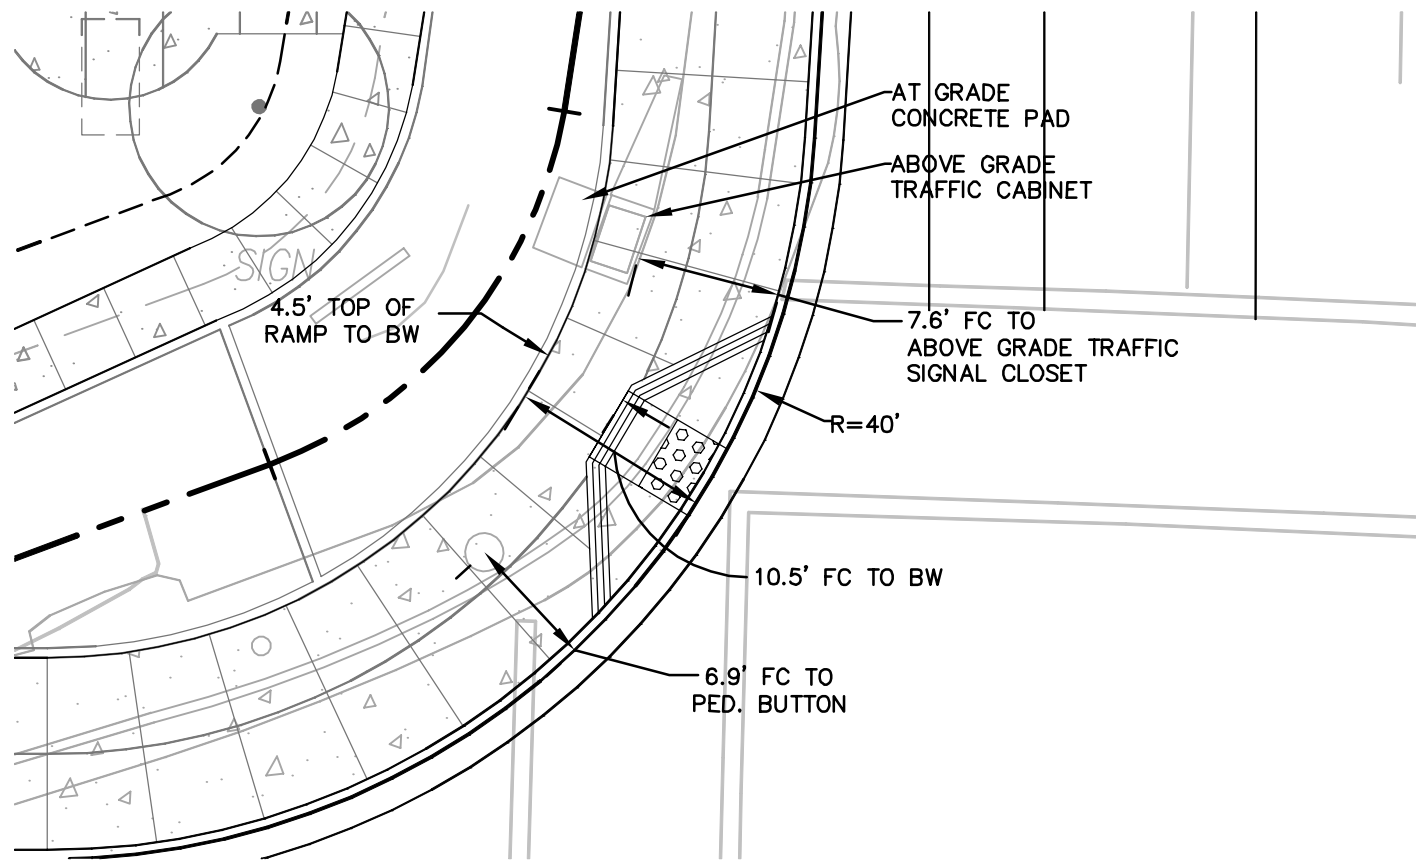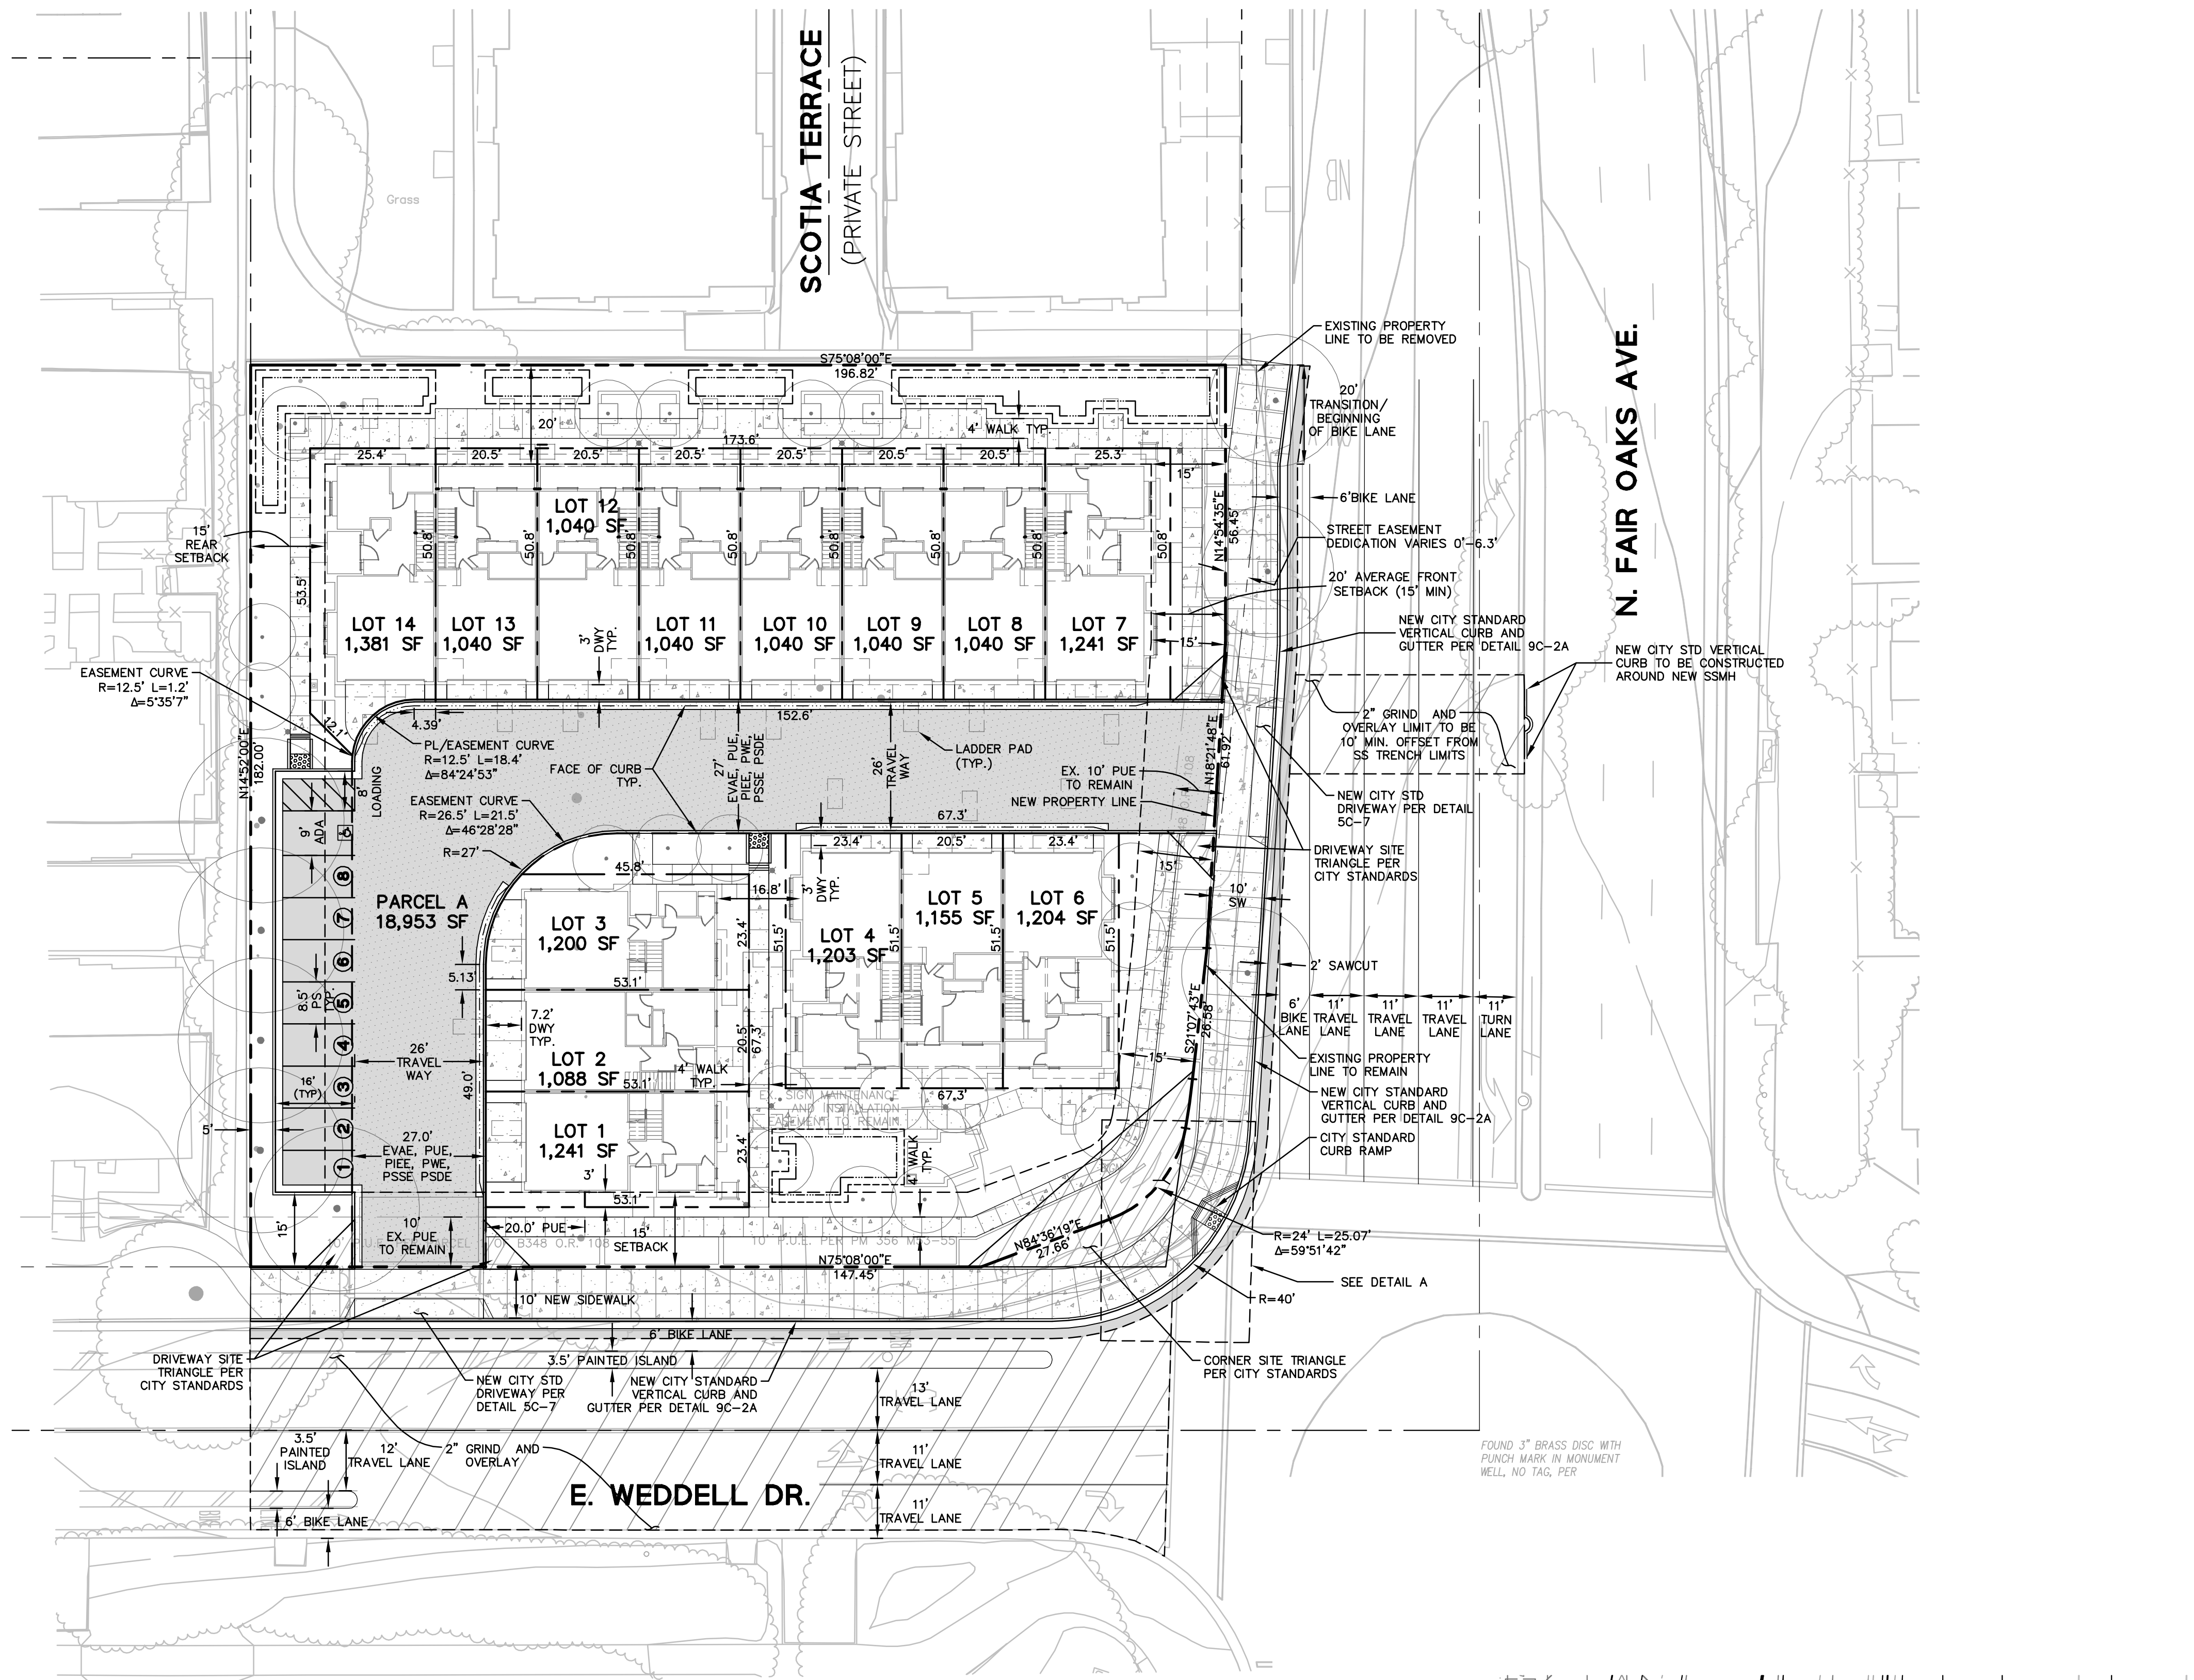

DETAIL A
SCALE: 1" = 10'

LEGEND

	PROPOSED	EXISTING
PROJECT BOUNDARY	---	---
EASEMENT LINE	---	---
STREET CENTERLINE	---	---
LOT LINE	---	---
ADJACENT PROPERTY LINE	---	---
SETBACK LINE/SAWCUT	---	---
PARKING STALL	①	
ROLLED CURB AND GUTTER	=====	
VERTICAL CURB	=====	
VERTICAL CURB AND GUTTER	=====	

EVAE, PUE, PIEE, PWE, PSSE, PSDE	=====
AC PAVEMENT	=====
CONCRETE PAVEMENT	=====
2" GRIND & OVERLAY	=====
BIORETENTION AREA	=====

ABBREVIATIONS

CSV	= CITY OF SUNNYVALE	DET	= DETAIL
EVAE	= EMERGENCY VEHICLE ACCESS EASEMENT	DWY	= DRIVEWAY
PRCE	= PRIVATE ROLLED CURB EASEMENT	FC	= FACE OF CURB
PSDE	= PRIVATE STORM DRAIN EASEMENT	LS	= LANDSCAPE STRIP
PSSE	= PRIVATE SANITARY SEWER EASEMENT	(N)	= NEW
PUE	= PUBLIC UTILITY EASEMENT	ROW	= RIGHT OF WAY
PWE	= PRIVATE WATER EASEMENT	STD	= STANDARD
PIEE	= PRIVATE INGRESS AND EGRESS EASEMENT	SW	= SIDEWALK
PCE	= PRIVATE GAS EASEMENT	TYP	= TYPICAL


GENERAL NOTES

- OWNER: DOUG LEDEBOER
- DEVELOPER: HIGHLAND PARTNERS GROUP, INC.
P.O. BOX 1096
DANVILLE, CA 94526
CONTACT: DOUG LEDEBOER
(925) 314-9040
- CIVIL ENGINEER: BKF ENGINEERS
1730 N. FIRST STREET, SUITE 600
SAN JOSE, CA 95112
CONTACT: PATRICK CHAN
(408) 467-9100
- PROPERTY: PARCEL 1:
BEING ALL OF PARCEL A, AS SHOWN ON THAT CERTAIN PARCEL MAP, FILED FOR RECORD ON
APRIL 9, 1976 IN BOOK 369 OF MAPS AT PAGES 51 & 52, RECORDS OF SANTA CLARA
COUNTY.
- ASSESSORS PARCEL NO. 110-14-169
- GENERAL PLAN HIGH DENSITY RES (27-45 DU/AC)
- EXISTING ZONING: MS-INDUSTRIAL AND SERVICE
- PROPOSED ZONING: R3-MEDIUM DENSITY RESIDENTIAL
- EXISTING USE: INDUSTRIAL AND SERVICE
- PROPOSED USE: RESIDENTIAL (TOWNHOMES)
- GROSS AREA: 0.81± ACRES
- NET AREA: 0.80± ACRES (AFTER DEDICATION)
- NUMBER OF UNITS: 14
- NUMBER OF LOTS: 14 DEVELOPABLE, 1 NON-DEVELOPABLE COMMON PARCEL
- UTILITIES:
 - A. WATER:
 - CITY OF SUNNYVALE
 - PUBLIC STREETS: HOMEOWNERS ASSOCIATION
 - PRIVATE STREETS:
 - B. SANITARY SEWER:
 - CITY OF SUNNYVALE
 - PUBLIC STREETS: HOMEOWNERS ASSOCIATION
 - PRIVATE STREETS:
 - C. STORM DRAIN:
 - CITY OF SUNNYVALE
 - PUBLIC STREETS: HOMEOWNERS ASSOCIATION
 - PRIVATE STREETS:
 - D. GAS/ELECTRIC: PACIFIC GAS & ELECTRIC
 - E. TELEPHONE: AT&T
 - F. CABLE TV: COMCAST
- BENCHMARK: CITY OF SUNNYVALE BENCHMARK #42: BRASS DISC IN TOP OF CURB NEXT TO CATCH BASIN
AT THE NORTHWEST CURB RETURN, INTERSECTION OF N. FAIR OAKS AVENUE AND E. WEDDELL
AVENUE.
EL: 19.716'
- TOPOGRAPHY: INFORMATION SHOWN IS BASED ON A GROUND SURVEY PREPARED BY BKF ENGINEERS
CONDUCTED MARCH 13, 2017.
- FLOOD ZONE: THIS PROPERTY IS LOCATED WITHIN ZONE X AS SHOWN IN FLOOD INSURANCE RATE MAP
COMMUNITY PANEL NO. 06085C0045H.
- LOT SIZES:

PARCEL A	= 18,953 SF
LOT 1-14	= 15,953 SF
TOTAL	= 34,906 SF

NOTE

- THIS TENTATIVE MAP IS BEING FILED IN ACCORDANCE WITH CHAPTER 3, ARTICLE 2,
SECTION 66452 OF THE SUBDIVISION MAP ACT AND CONFORMS TO THE REQUIREMENTS
OF CHAPTER 18.20.050 & 18.20.060 OF THE CITY OF SUNNYVALE MUNICIPAL CODE.

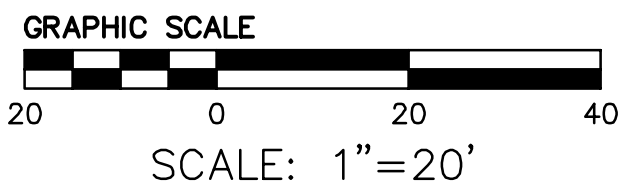

1023 N. FAIR OAKS AVENUE VESTING TENTATIVE MAP

CITY OF SUNNYVALE SANTA CLARA COUNTY CALIFORNIA

No.	Revisions
Date 10/20/2017	
Scale AS SHOWN	
Design JB	
Drawn NK/JC	
Approved PC	
Job No 20166187	


Drawing Number:

TM1.0
1 OF 7

BKF100+
YEARS
ENGINEERS . SURVEYORS . PLANNERS

1730 N. FIRST STREET,
SUITE 600
SAN JOSE, CA 95112
(408) 467-9100
www.bkf.com



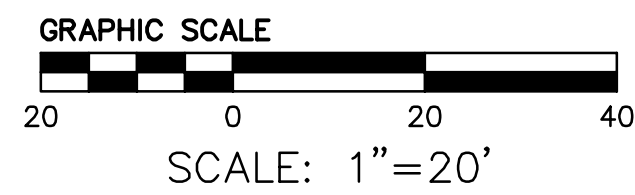

*SEE ARBORIST REPORT FOR TREE TAG NUMBER

TREE TAG NO. *	TREE TYPE	ACTION
No Tag.	QUEEN ANNE PALM	OFFSITE
10575	MIMOSA 'SILK TREE'	PRESERVE
10576	MIMOSA 'SILK TREE'	REMOVE
10577	MANNA GUM	REMOVE
10578	MANNA GUM	REMOVE
10579	MANNA GUM	REMOVE
10580	MANNA GUM	REMOVE
10581	MANNA GUM	REMOVE
10582	MIMOSA 'SILK TREE'	REMOVE
10583	MIMOSA 'SILK TREE'	REMOVE
10584	MIMOSA 'SILK TREE'	REMOVE
10585	SOUTHERN MAGNOLIA	REMOVE
10586	MANNA GUM	REMOVE
10587	MANNA GUM	REMOVE
10588	MANNA GUM	REMOVE
10589	MANNA GUM	REMOVE
10590	MAGNOLIA GRANDIFLORA	REMOVE
10591	MANNA GUM	REMOVE
10592	MANNA GUM	REMOVE
10593	MANNA GUM	REMOVE
10594	MANNA GUM	REMOVE
10595	MIMOSA 'SILK TREE'	REMOVE
10596	MIMOSA 'SILK TREE'	REMOVE
10597	MIMOSA 'SILK TREE'	REMOVE

*SEE ARBORIST REPORT FOR TREE TAG NUMBER

1730 N. FIRST STREET,
SUITE 600
SAN JOSE, CA 95112
(408) 467-9100
www.bkf.com

NOTES








- 1) ALL ONSITE WALKWAYS AND PARKING STALLS SHALL COMPLY WITH THE CBC CHAPTER 11B FOR ACCESSIBILITY STANDARDS.
- 2) ALL CONSTRUCTION RELATED MATERIAL, EQUIPMENT, AND CONSTRUCTION WORKERS PARKING SHALL BE ON-SITE AND SHALL NOT BE IN THE PUBLIC RIGHT-OF-WAY OR PUBLIC EASEMENT.

ABBREVIATIONS

SYMBOL	DESCRIPTION
AC	HVAC UNIT
AD	AREA DRAIN
BB	BUBBLER BOX
BC	BACK OF CURB
BW	BACK OF WALK
B/W	BOTTOM OF WALL
CB	CATCH BASIN
CC	CURB CUT (CURB OPENING)
CR	CROWN
CSV	CITY OF SUNNYVALE
DET	DETAIL
DWY	DRIVEWAY
(E)	EXISTING
FC	FLUSH CURB
FF	FINISH FLOOR
FG	FINISH GRADE
FL	FLOW LINE
GB	GRADE BREAK
GS	GARAGE SLAB
HP	HIGH POINT
JB	JUNCTION BOX
LG	LIP OF GUTTER
LP	LOW POINT
MH	MANHOLE
MIN	MINIMUM
(N)	NEW
N.T.S.	NOT TO SCALE
OFD	OVER FLOW DRAIN
PV	PAVEMENT
SD	STORM DRAIN
STD	STANDARD
TC	TOP OF CURB
TW	TOP OF WALL
TRC	TOP OF ROLLED CURB
TYP	TYPICAL

LEGEND

PROPERTY LINE	---
LOT LINE	---
STREET CENTERLINE	---
CURB AND GUTTER	---
ROLLED CURB & GUTTER	---
VERTICAL CURB	---
ADA PATH OF TRAVEL	---
RETAINING WALL	---
BIORETENTION BASIN	---
AC PAVEMENT	---
2" GRIND & OVERLAY	---
OVERLAND RELEASE	---
AREA DRAIN	AD
OVER FLOW DRAIN	OFD
STORM DRAIN MANHOLE	SDMH
DRAIN INLET	DI
BUBBLER BOX	BB
STORM DRAIN JUNCTION BOX	JB
* ADA UNIT	

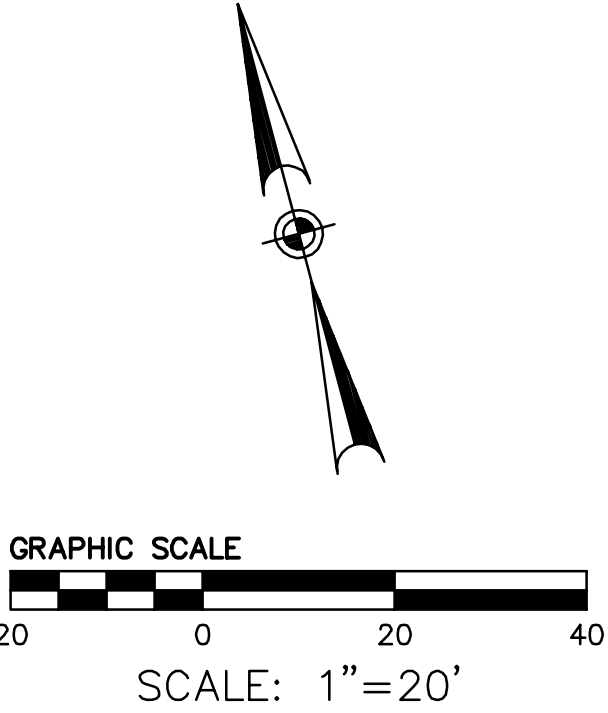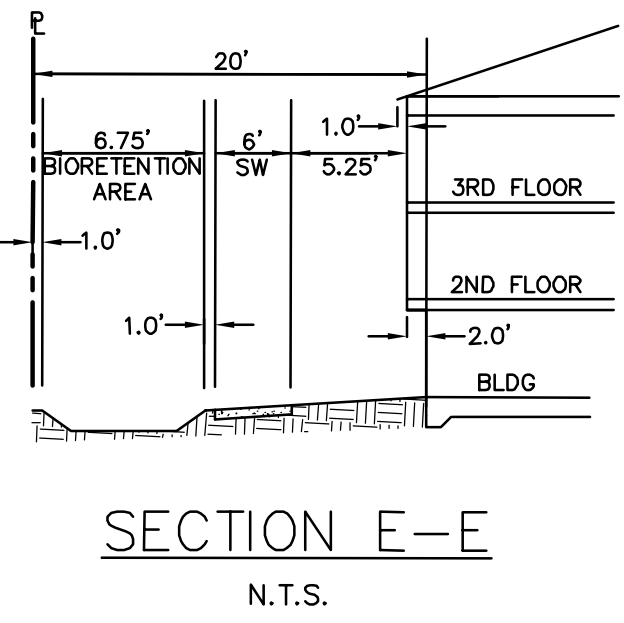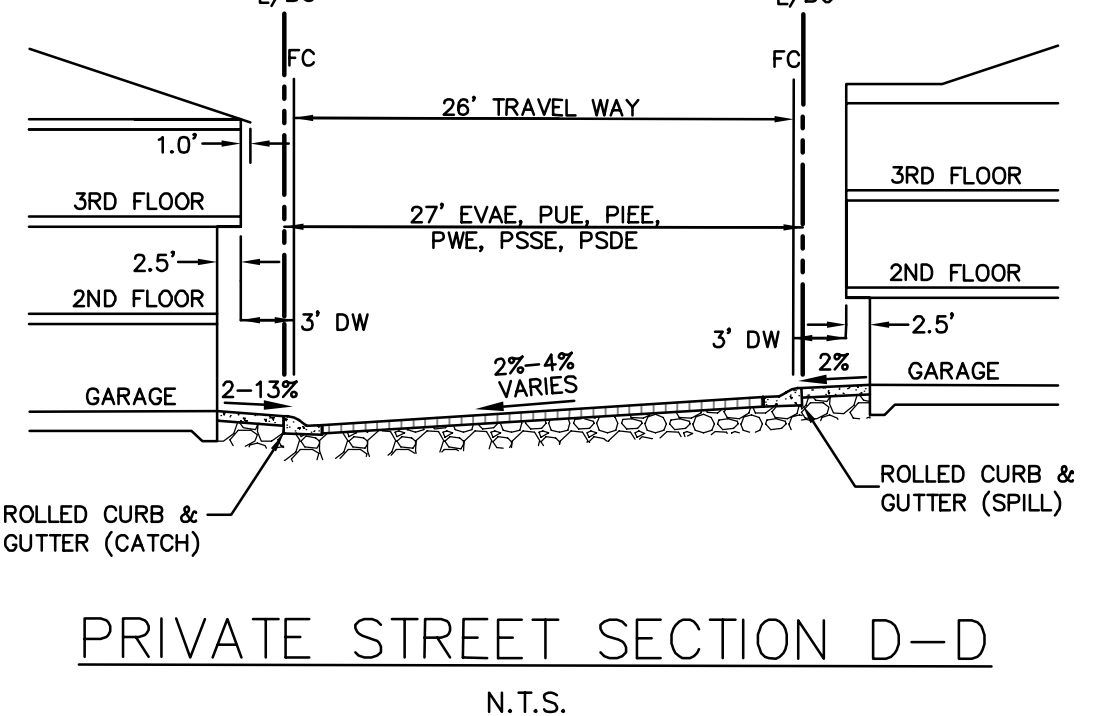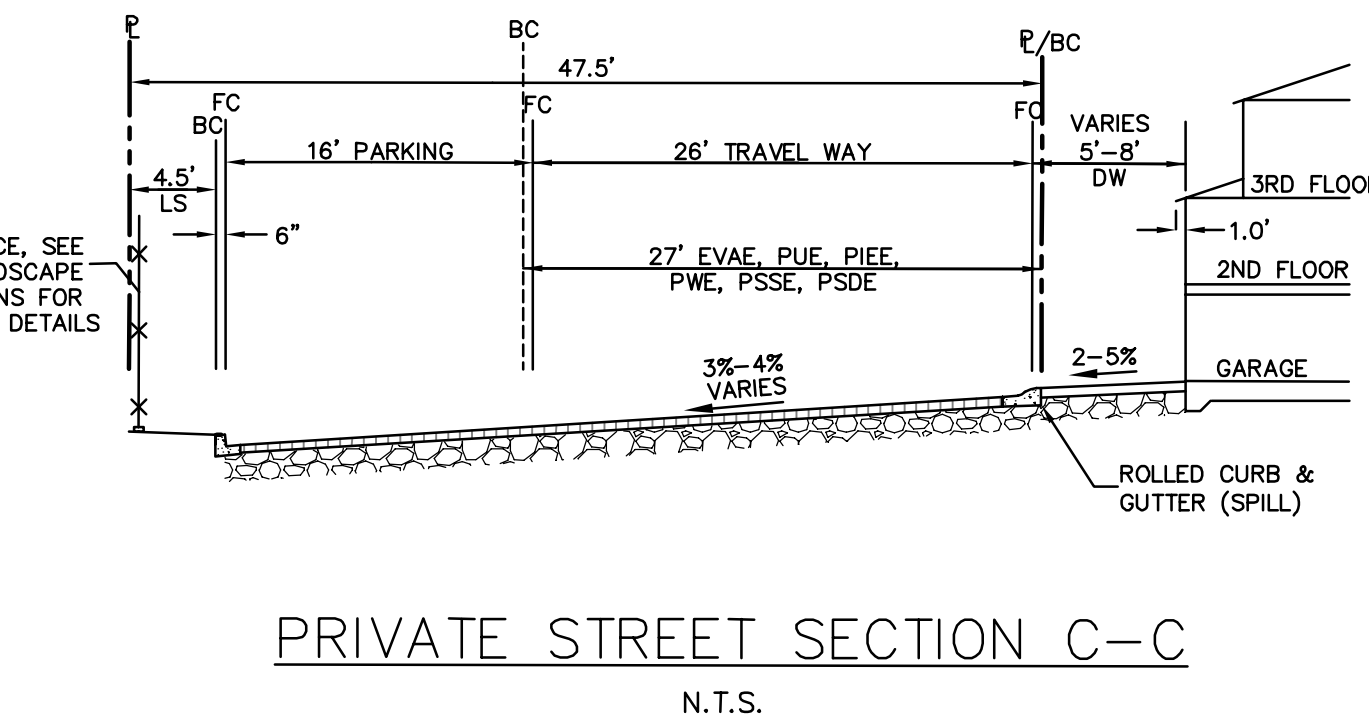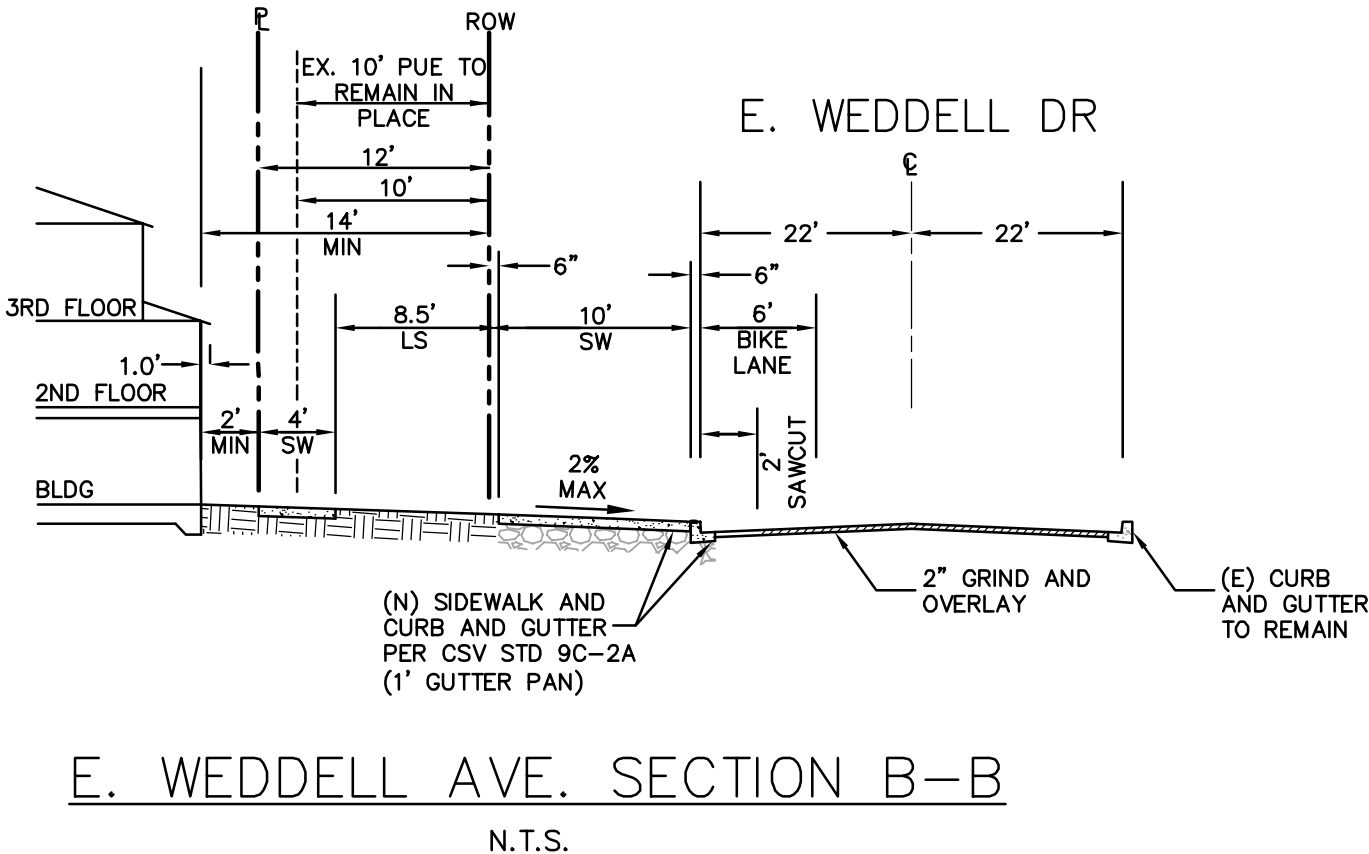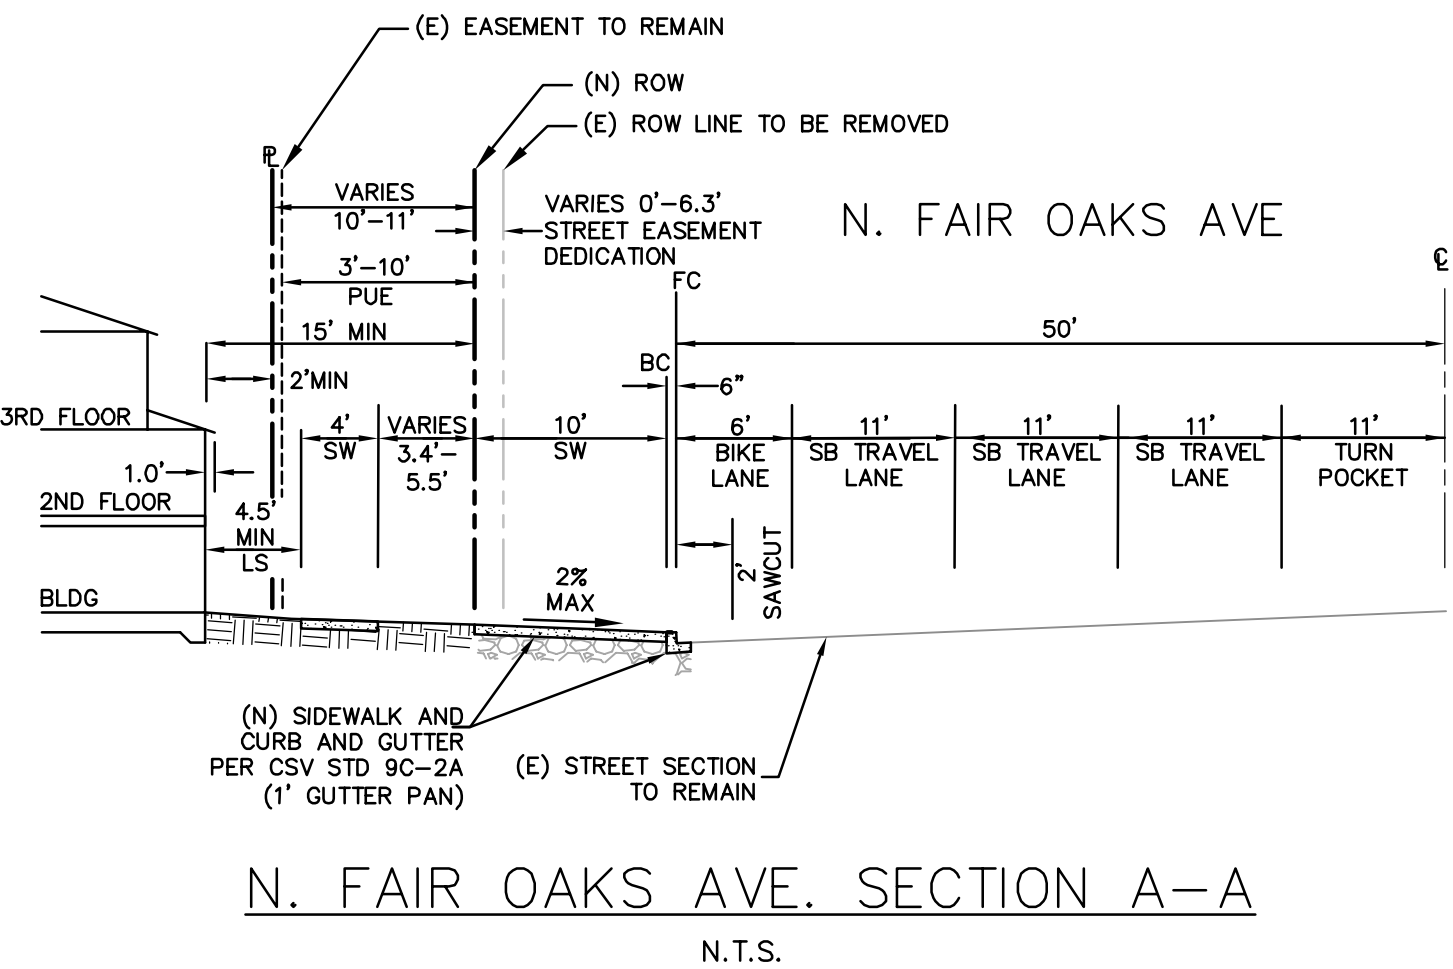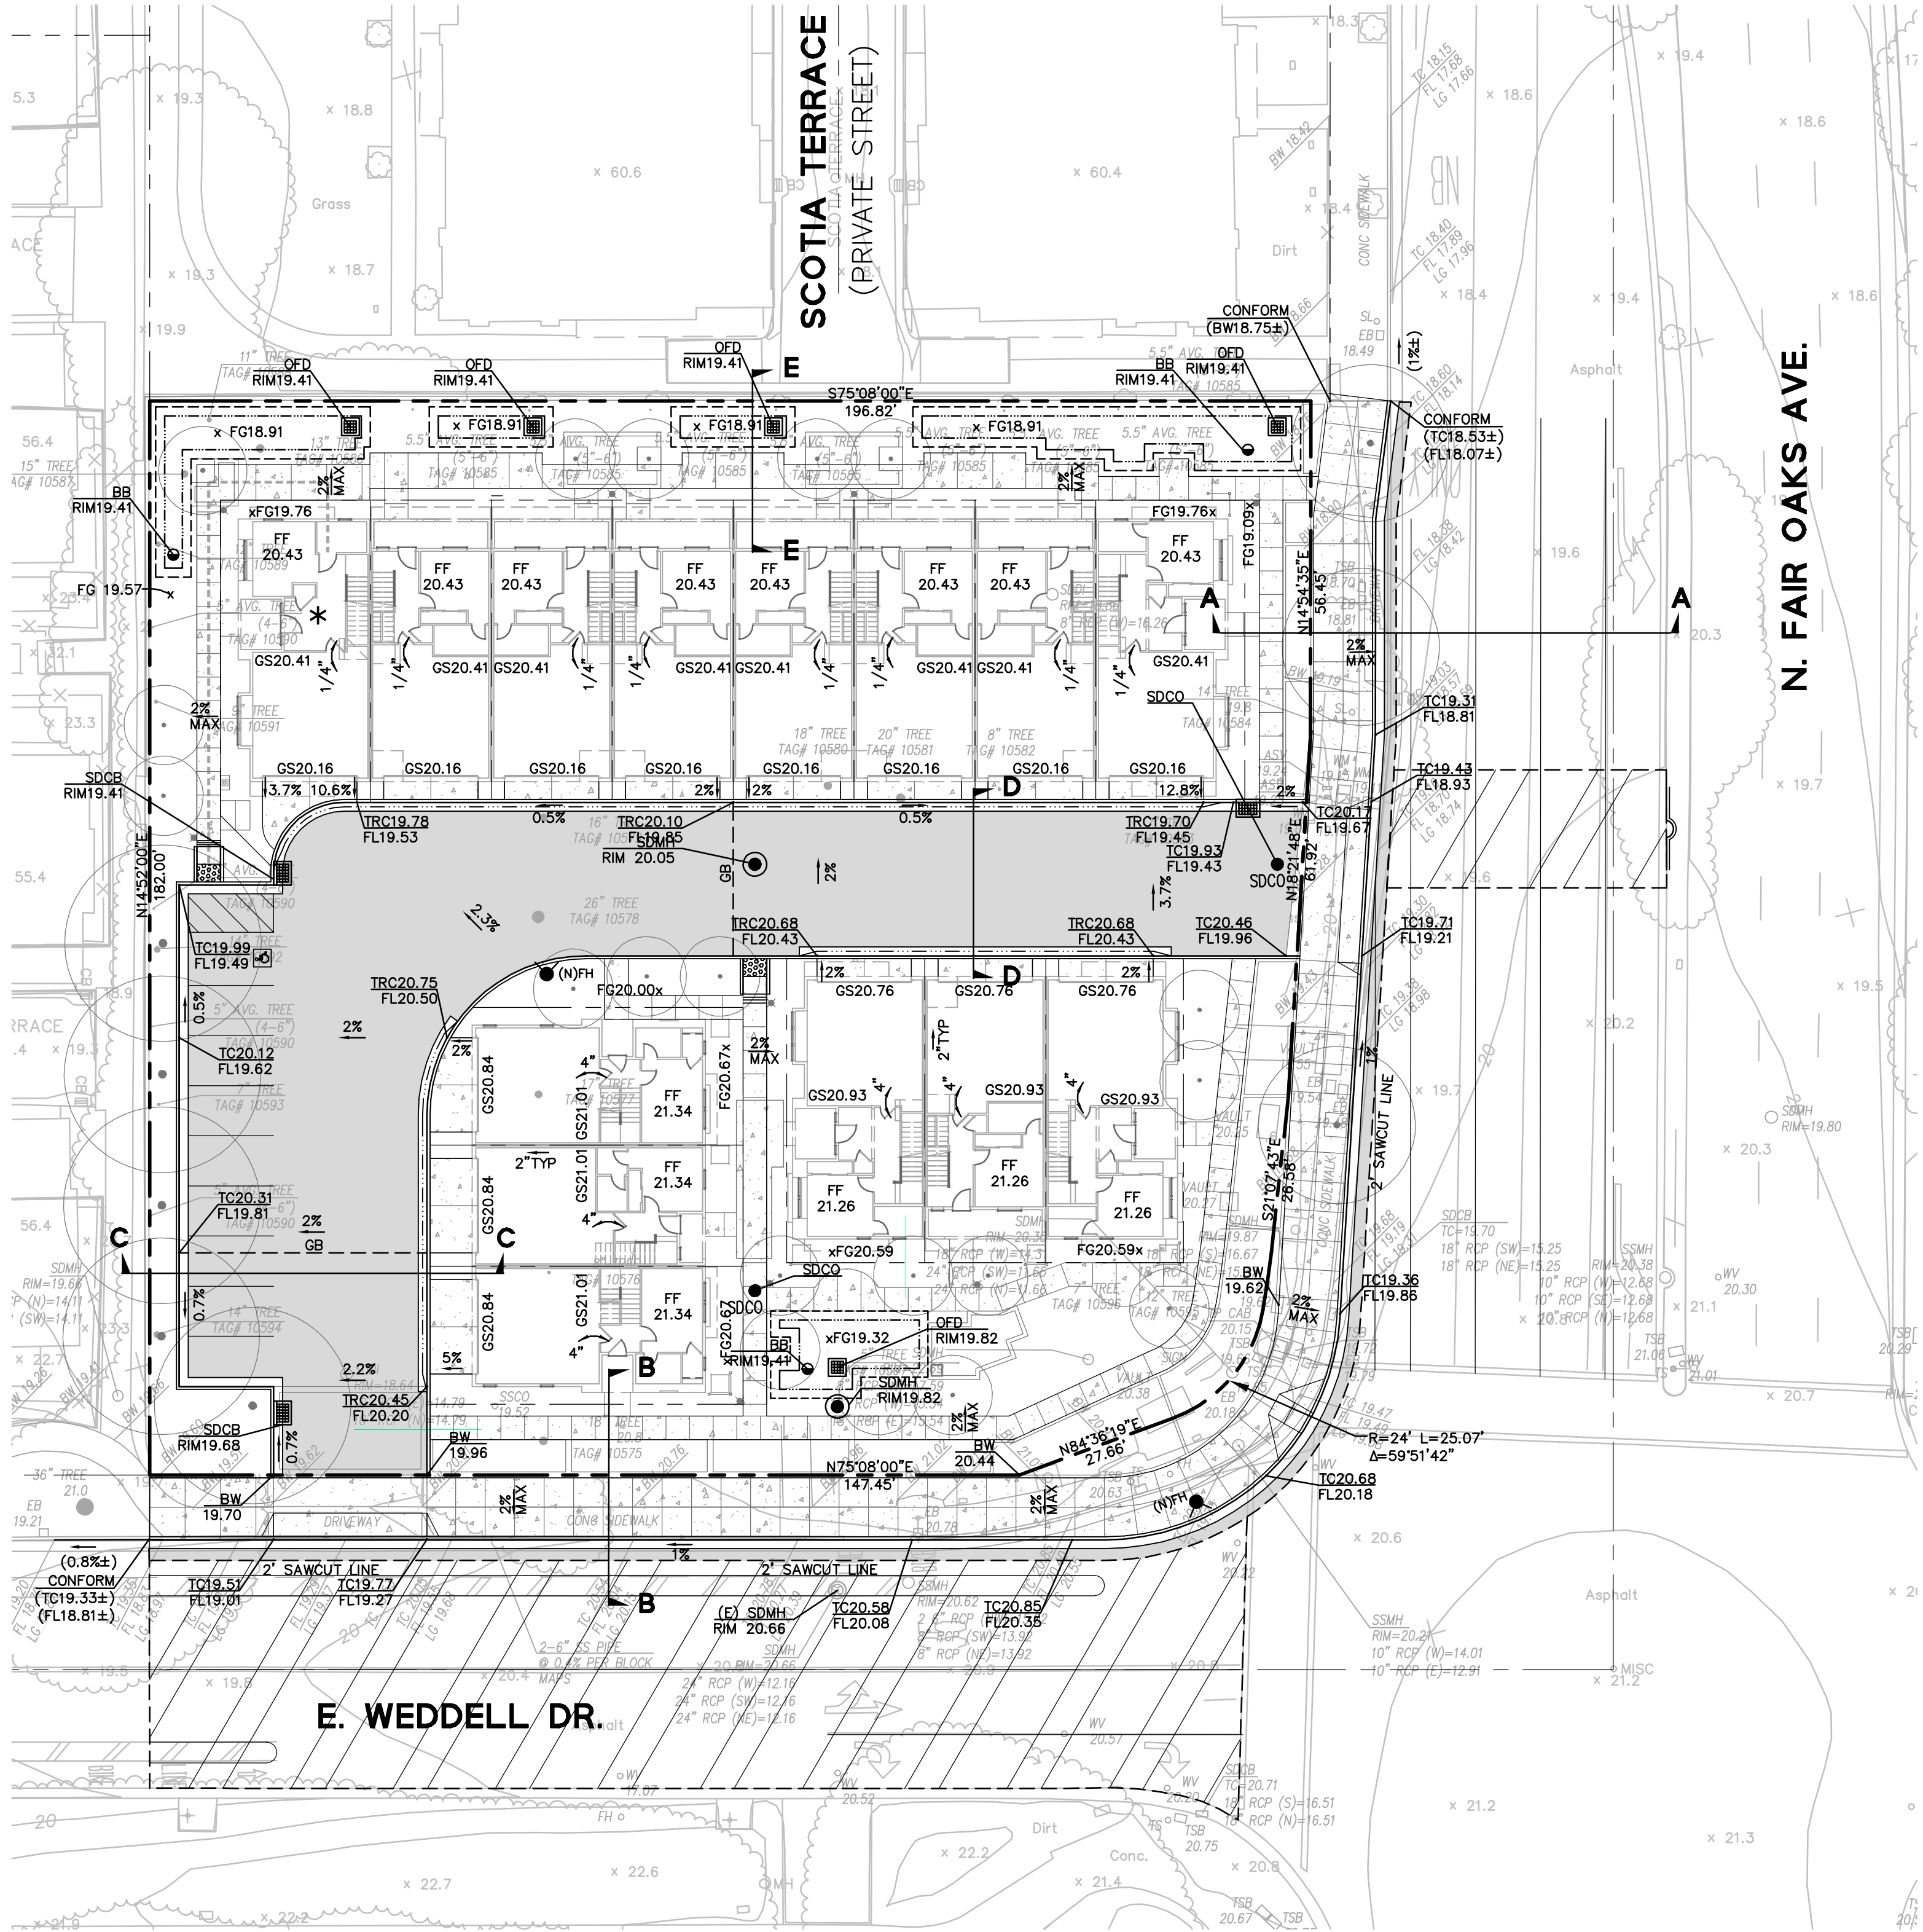

DRAWING NAME: K:\2016\166187 1023 N. Fair Oaks, Sunnyvale\ENGINEERING\PLANNING\DRAINAGE\1023 N. Fair Oaks.dwg
PLOT DATE: 10-20-17 PLOTTED BY: berj

1023 N. FAIR OAKS AVENUE
PRELIMINARY GRADING AND
DRAINAGE PLAN
SANTA CLARA COUNTY
CITY OF SUNNYVALE
CALIFORNIA


BKF100+
YEARS
ENGINEERS • SURVEYORS • PLANNERS

1730 N. FIRST STREET,
SUITE 600
SAN JOSE, CA 95112
(408) 467-9100
www.bkf.com



Date	Scale	Design	Drawn	Approved	Job No
10/20/2017	AS SHOWN	JB	NK/JC	PC	20166187
Drawing Number: C3.0 3 OF 7					

DRAWING NAME: K:\2016\166187 1023 N. Fair Oaks, Sunnyvale\ENG\PLANNING\SHEETS\04NFO-UT4.0.dwg
PLOT DATE: 10-20-17 PLOTTED BY: berj

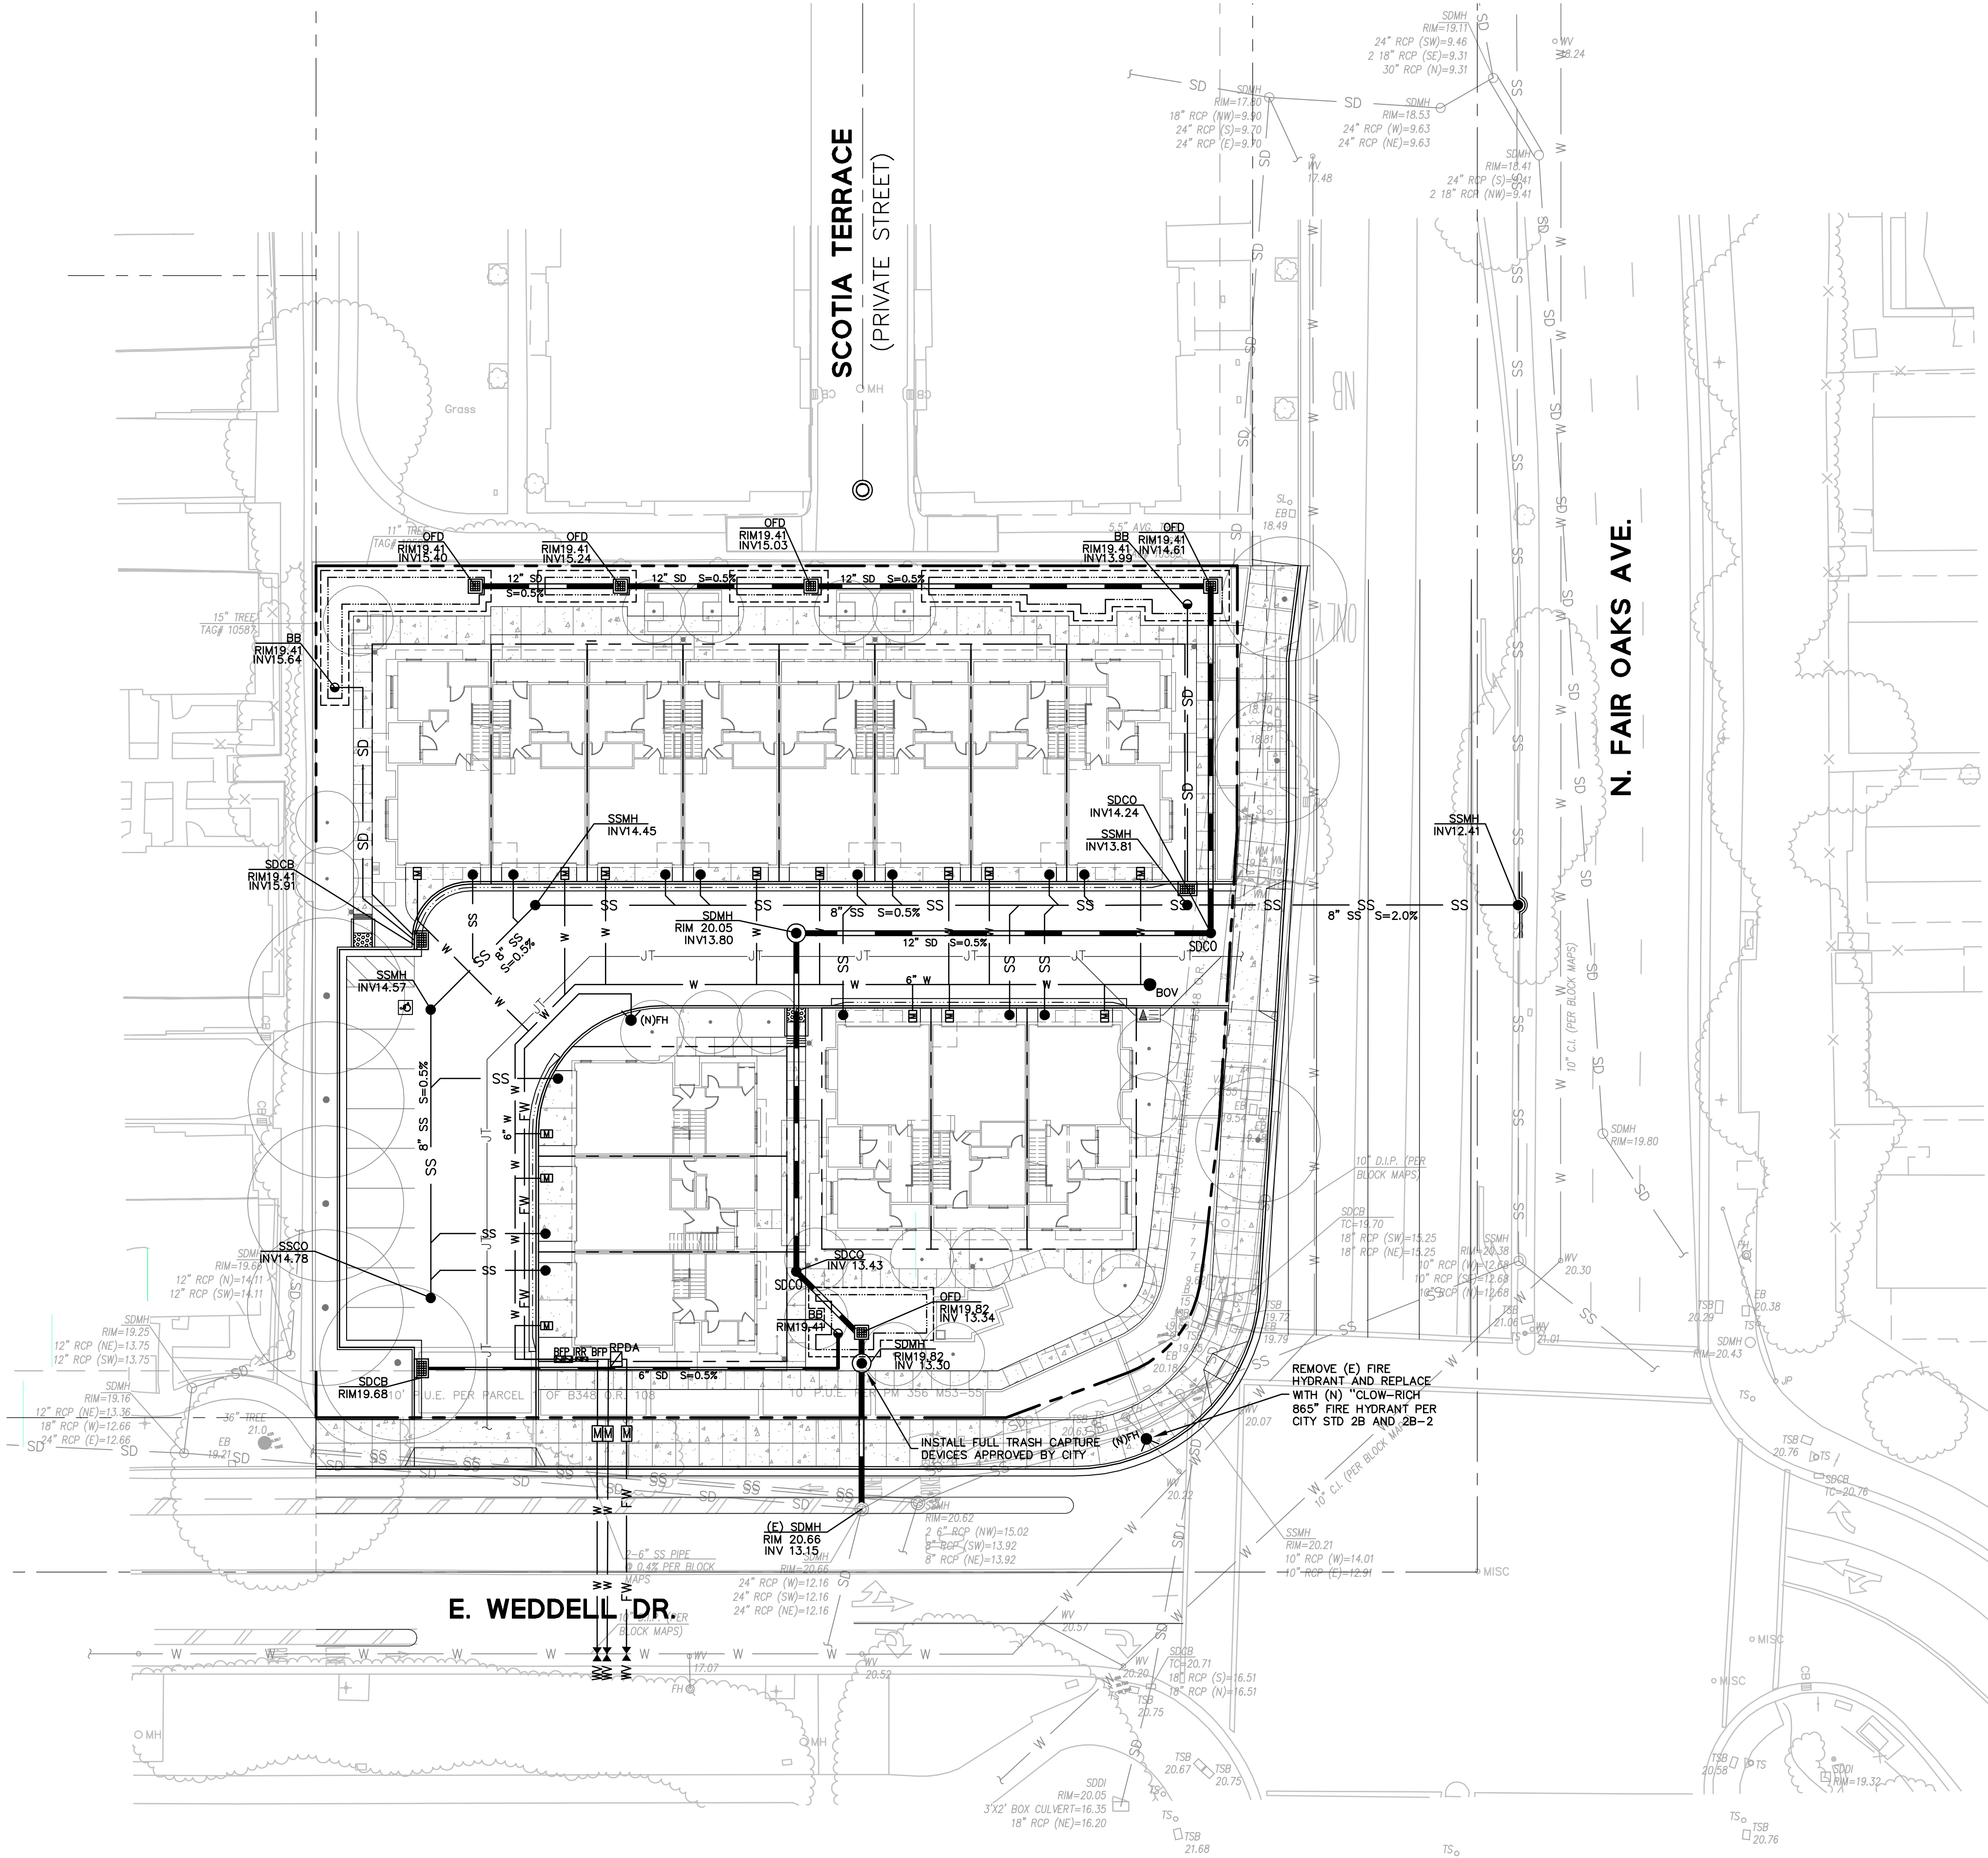


LEGEND

PROPERTY LINE	---
LOT LINE	---
STREET CENTERLINE	---
CURB AND GUTTER	---
ROLLED CURB & GUTTER	---
VERTICAL CURB	---
RETAINING WALL	---
SANITARY LINE	SS
STORM DRAIN LINE (TREATED)	12" SD
STORM DRAIN LINE (UNTREATED)	SD
DOMESTIC WATER LINE	W
FIRE WATER LINE	FW
JOINT TRENCH	JT
AREA DRAIN	OAD
BIORETENTION BASIN	OFD
OVER FLOW DRAIN	OFD
SANITARY SEWER MANHOLE	SSMH
SANITARY SEWER CLEANOUT	SSCO
STORM DRAIN MANHOLE	SDMH
STORM DRAIN CLEAN OUT	SDCO
BUBBLER BOX	BB
STORM DRAIN CATCH BASIN	CB
STORM DRAIN JUNCTION BOX	JB
FIRE HYDRANT	FH
FIRE DEPARTMENT CONNECTION	FDC
SUBSURFACE TRANSFORMER	SBFP
BACKFLOW PREVENTER	BFP
WATER VALVE	WV
WATER METER	WM
IRRIGATION WATER METER	IWM
BLOW OFF VALVE	BOV

GENERAL UTILITY NOTES:

1. ALL PUBLIC WATER METER(S) SHALL BE RADIO-READ TYPE.
2. ALL EXISTING UTILITY SERVICES WILL EITHER BE ABANDON OR REMOVED.
3. THE EXISTING WATER METER TO BE REUSED FOR IRRIGATION PURPOSES AND SHALL BE RADIO-READ. IF CITY'S UPON FIELD INSPECTION DETERMINES THAT THE EXISTING WATER METER/SERVICE IS DETERIORATED AND/OR UNUSABLE, A NEW WATER METER/SERVICE SHALL BE INSTALLED AND CONNECTED TO THE WATER MAIN.
4. THE DEVELOPER SHALL SLURRY SEAL ALONG THE ENTIRE PROJECT FRONTAGE AND ALONG THE NEW STORM DRAIN MAIN EXTENSION FROM CENTERLINE TO THE LIP OF GUTTER UP TO WASHINGTON AVENUE.
5. REMOVE AND REPLACE EXISTING HYDRANT BARREL TO CITY STANDARD CLOW RICH 75.
6. UPGRADE STREETLIGHT TO NEW LED LIGHT BULB.
7. ALL STORM DRAIN INLET FACILITIES LOCATED IN THE PUBLIC-RIGHT-OF WAY SHALL BE STENCILED AND/OR HAVE A BADGE THAT READ "NO DUMPING".

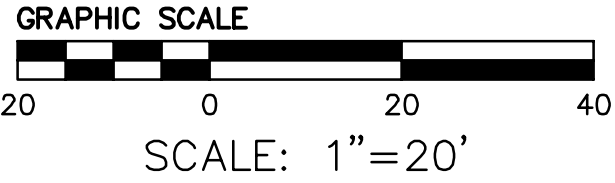

BKF100+
YEARS
ENGINEERS . SURVEYORS . PLANNERS

1730 N. FIRST STREET,
SUITE 600, CA 95112
SAN JOSE, CA 95112
(408) 467-9100
www.bkf.com




1023 N. FAIR OAKS AVENUE PRELIMINARY UTILITY PLAN

CITY OF SUNNYVALE SANTA CLARA COUNTY CALIFORNIA


No.	Revisions
Date 10/20/2017	
Scale AS SHOWN	
Design JB	
Drawn NK/JC	
Approved PC	
Job No 20166187	
Drawing Number:	
C4.0	
4 OF 7	

DRAWING NAME: K:\2016\166187 1023 N. Fair Oaks, Sunnyvale\ENG\PLANNING\Sheets\05NFO-SWMP5.0.dwg
PLOT DATE: 10-20-17 PLOTTED BY: bcfj

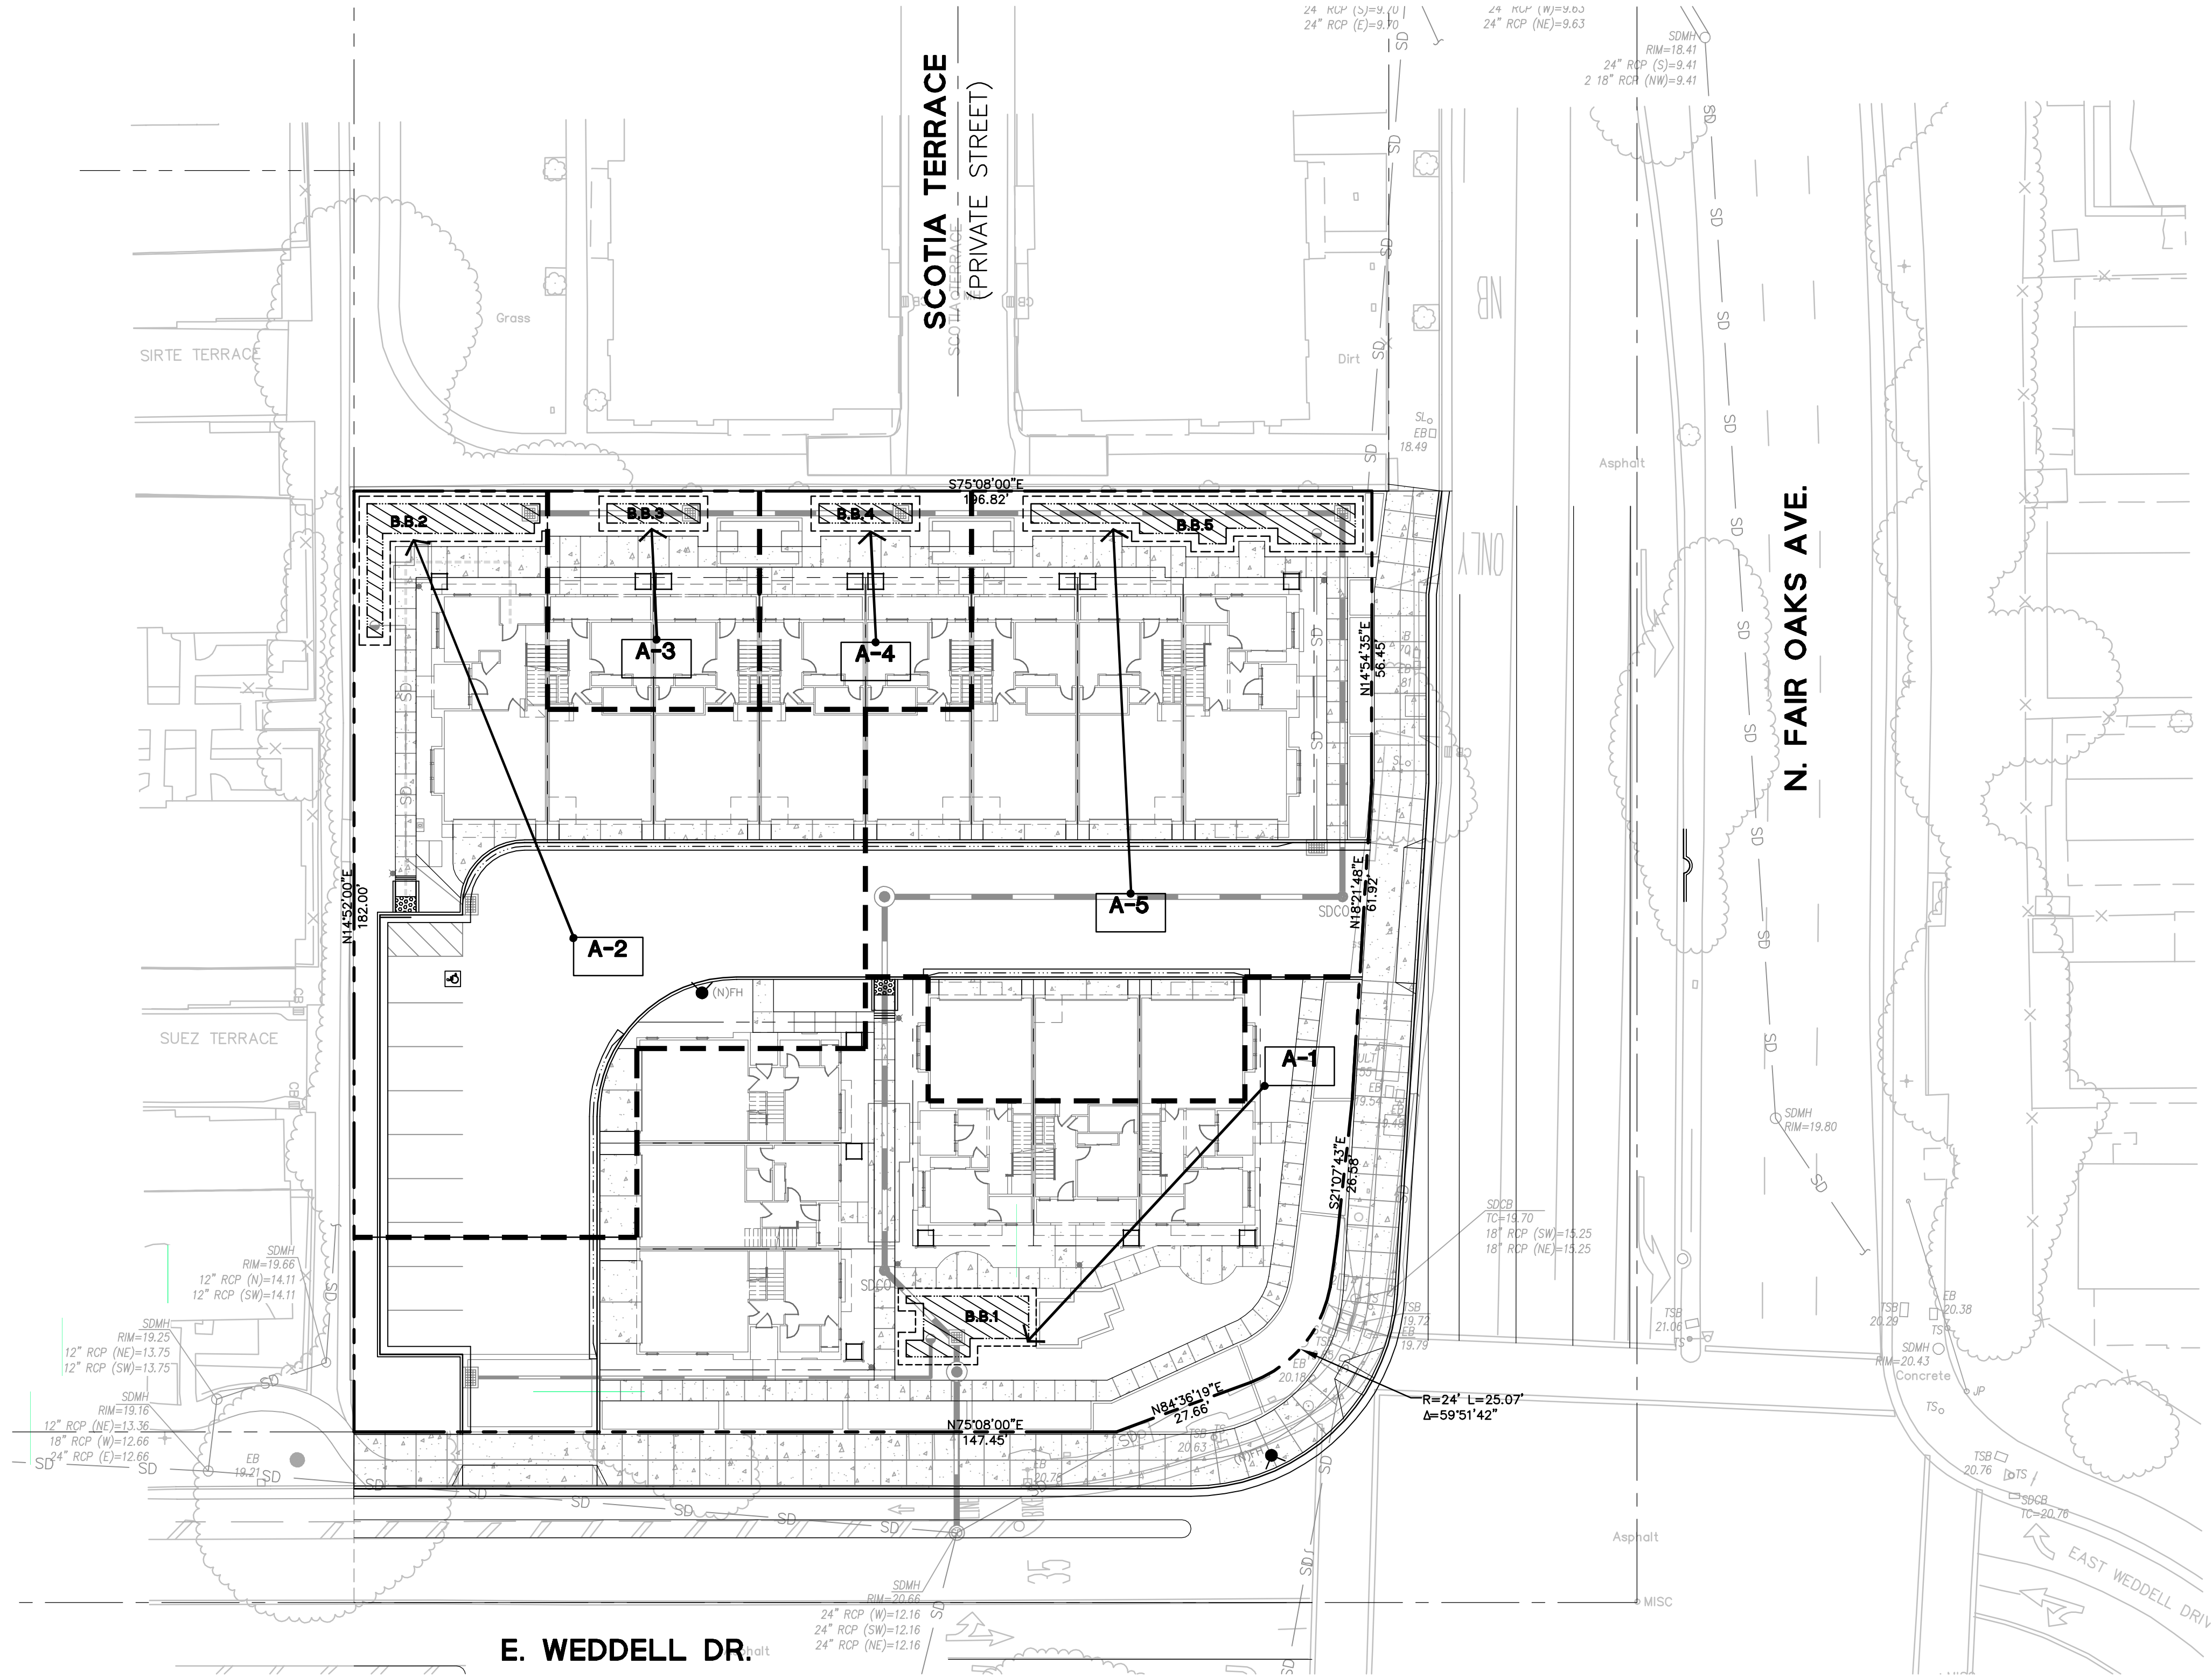


LEGEND

- PROPERTY LINE
- LOT LINE
- TREATED STORM DRAIN LINE
- DRAINAGE AREA BOUNDARY
- TREATMENT AREA
- STORM DRAIN MANHOLE
- OVER FLOW DRAIN
- STORM DRAIN CATCH BASIN
- AREA DRAIN
- JUNCTION BOX
- BUBBLER BOX
- STORM CLEANOUT
- DRAINAGE SLOPE
- BIORETENTION SWALE/BASIN
- DIRECTION OF RUNOFF

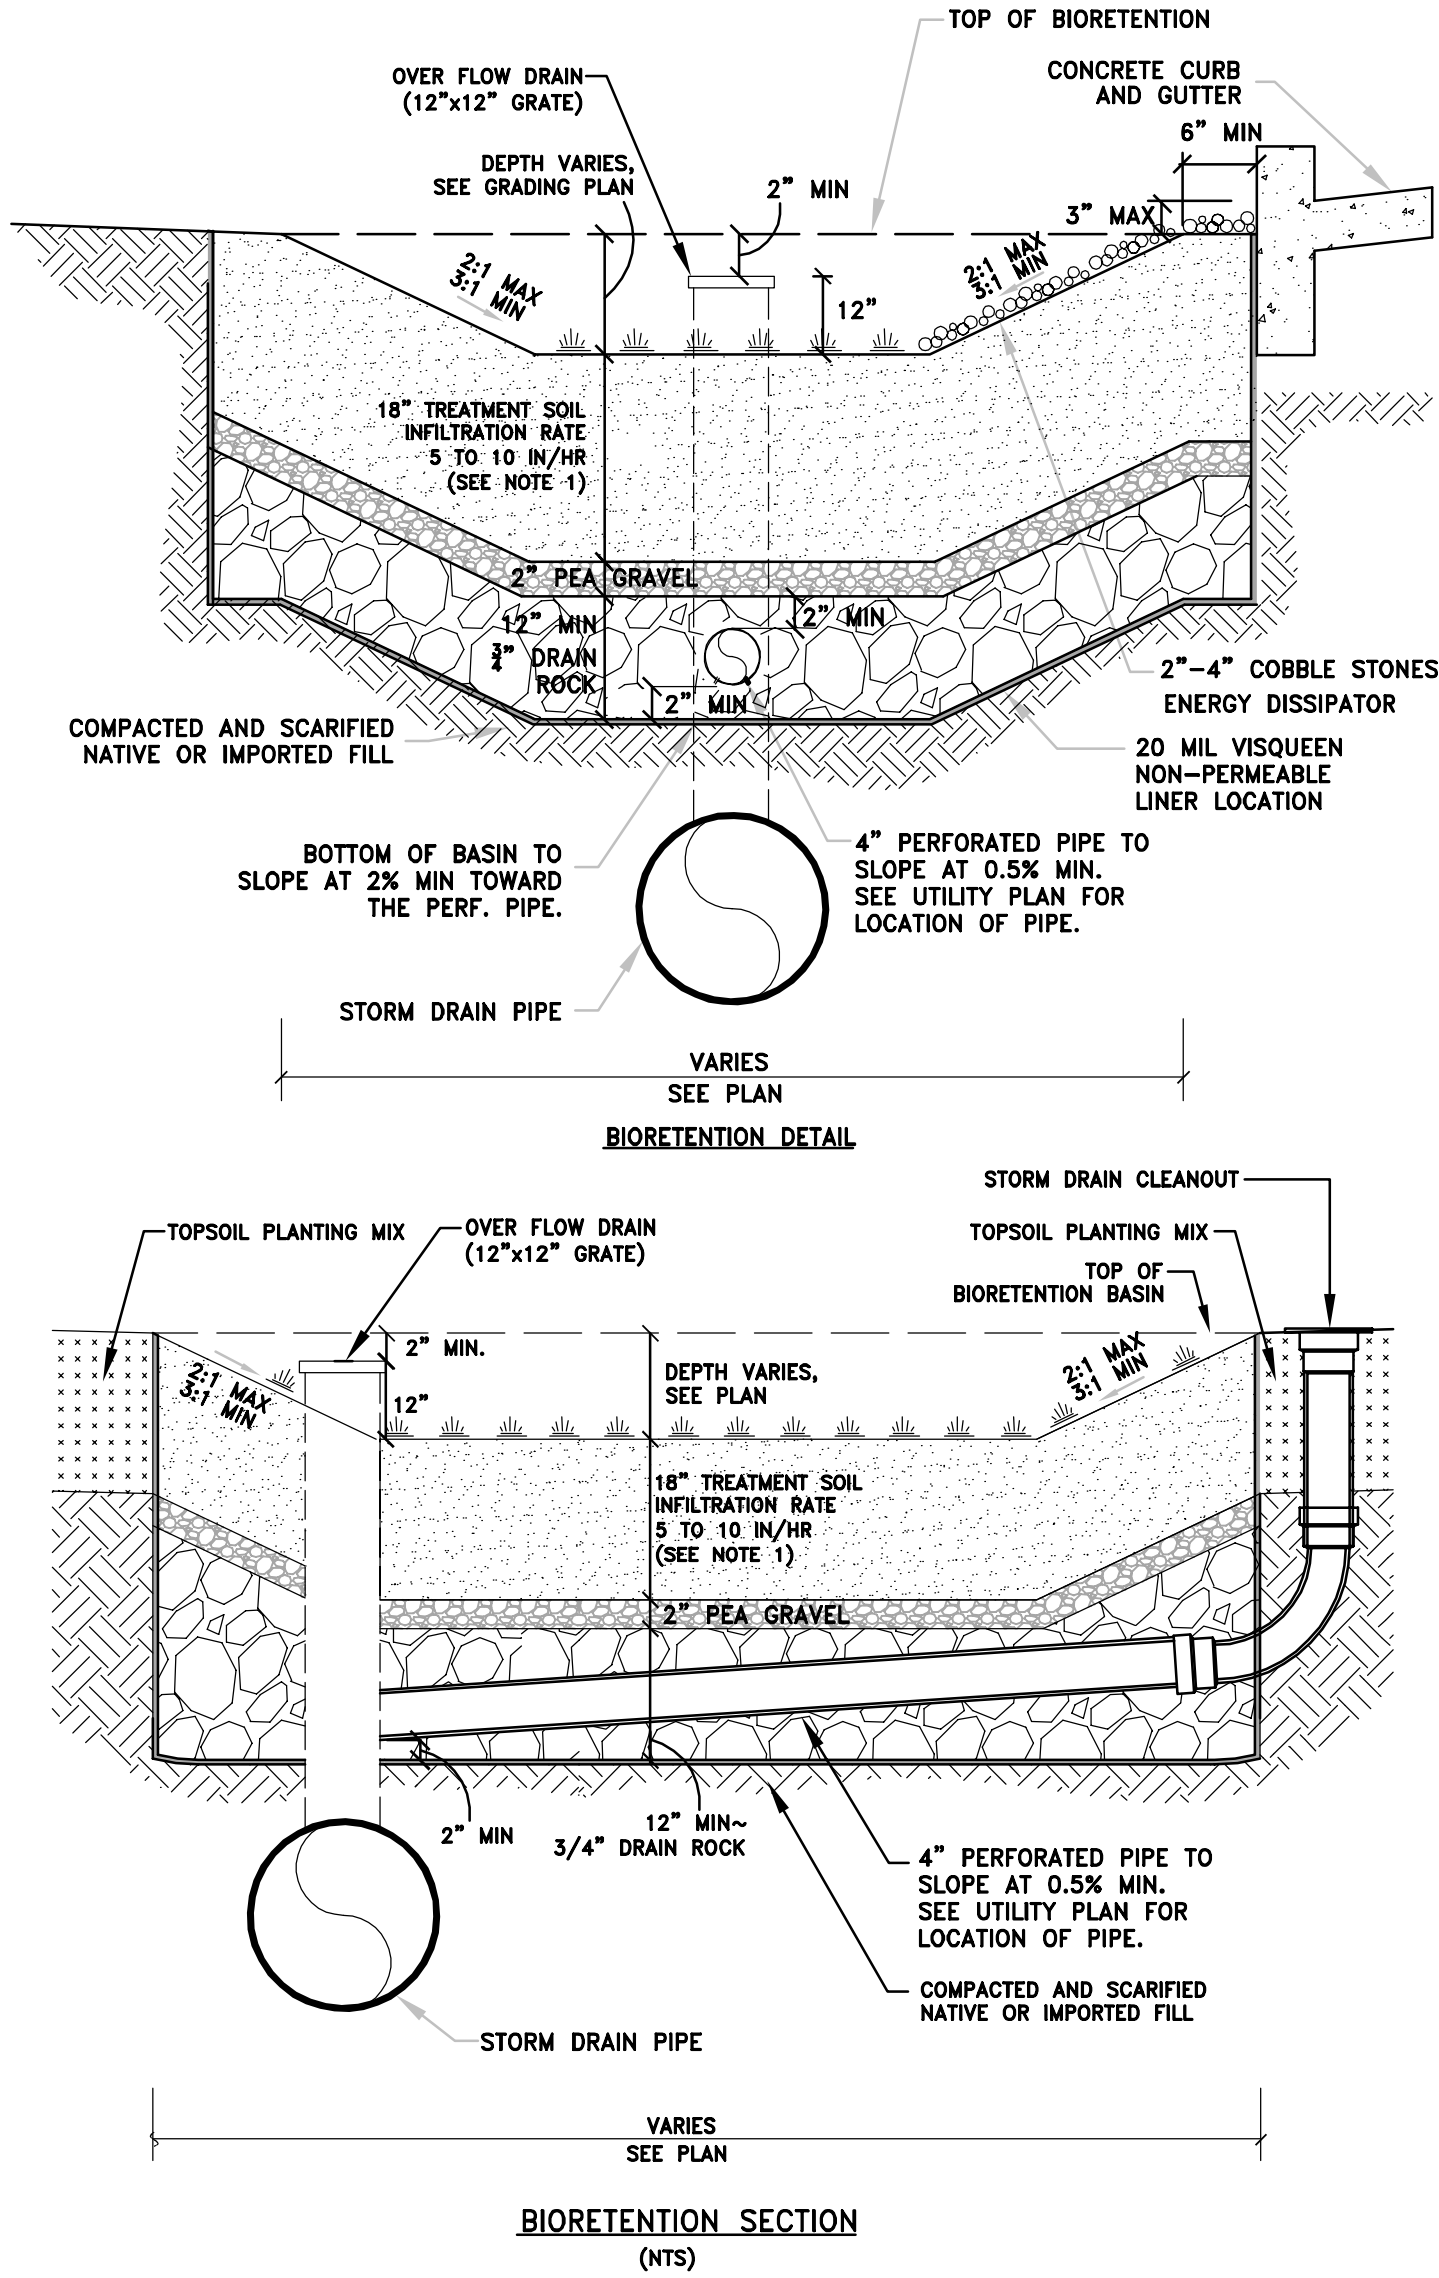

- NOTE:
- FOR TREATMENT SOIL SPECIFICATION, SEE APPENDIX C IN LATEST SCVURPPP C3 STORMWATER HANDBOOK.
 - BACKFILL BIORETENTION ONLY WITH PERMEABLE PLANTING MATERIAL AND DRAIN ROCK AS SPECIFIED IN THIS DETAIL. ABSOLUTELY NO NATIVE MATERIAL SHALL BE USED FOR BACKFILL. CONTRACTOR MUST COORDINATE WITH CIVIL ENGINEER PRIOR TO CONSTRUCTION.

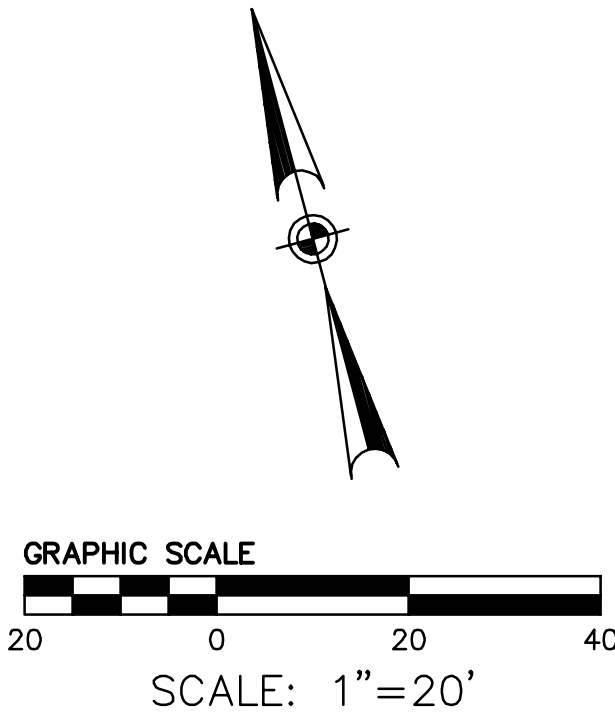

TREATMENT CONTROL MEASURE SUMMARY TABLE									
	DRAINAGE AREA SIZE (SQ. FT.)	PERVIOUS SURFACE (SQ. FT.)	TYPE OF PERVIOUS SURFACE	IMPERVIOUS SURFACE (SQ. FT.)	TYPE OF IMPERVIOUS SURFACE	WATER QUANTITY (FLOW AND/OR VOLUME GENERATED)		PROPOSED TREATMENT CONTROLS	CONFORMS TO SIZE STANDARD?
						REQUIRED (SF)	PROVIDED (SF)		
A-1	11375	4439	LANDSCAPE	6936	ROOF PAVING CONCRETE	194	214	B.B.1 BIORETENTION BASIN 1	YES
A-2	10066	2428	LANDSCAPE	7638	ROOF PAVING CONCRETE	214	250	B.B.2 BIORETENTION BASIN 2	YES
A-3	1732	491	LANDSCAPE	1241	ROOF CONCRETE	35	68	B.B.3 BIORETENTION BASIN 3	YES
A-4	1732	513	LANDSCAPE	1219	ROOF CONCRETE	35	68	B.B.4 BIORETENTION BASIN 4	YES
A-5	9727	2163	LANDSCAPE	7564	ROOF PAVING CONCRETE	212	349	B.B.5 BIORETENTION BASIN 5	YES

1023 N. FAIR OAKS AVENUE
PRELIMINARY STORM WATER
MANAGEMENT PLAN

CITY OF SUNNYVALE
SANTA CLARA COUNTY
CALIFORNIA


BKF100+
YEARS
ENGINEERS . SURVEYORS . PLANNERS



Revisions		No.	
Date	10/20/2017		
Scale	AS SHOWN		
Design	JB		
Drawn	NK/JC		
Approved	PC		
Job No	20166187		

Drawing Number:
C5.0
5 OF 7

DRAWING NAME: K:\2016\166187 1023 N. Fair Oaks, Sunnyvale\ENG\PLANNING\SHEETS\06NO-056.0.dwg
PLOT DATE: 10-20-17 PLOTTED BY: becj

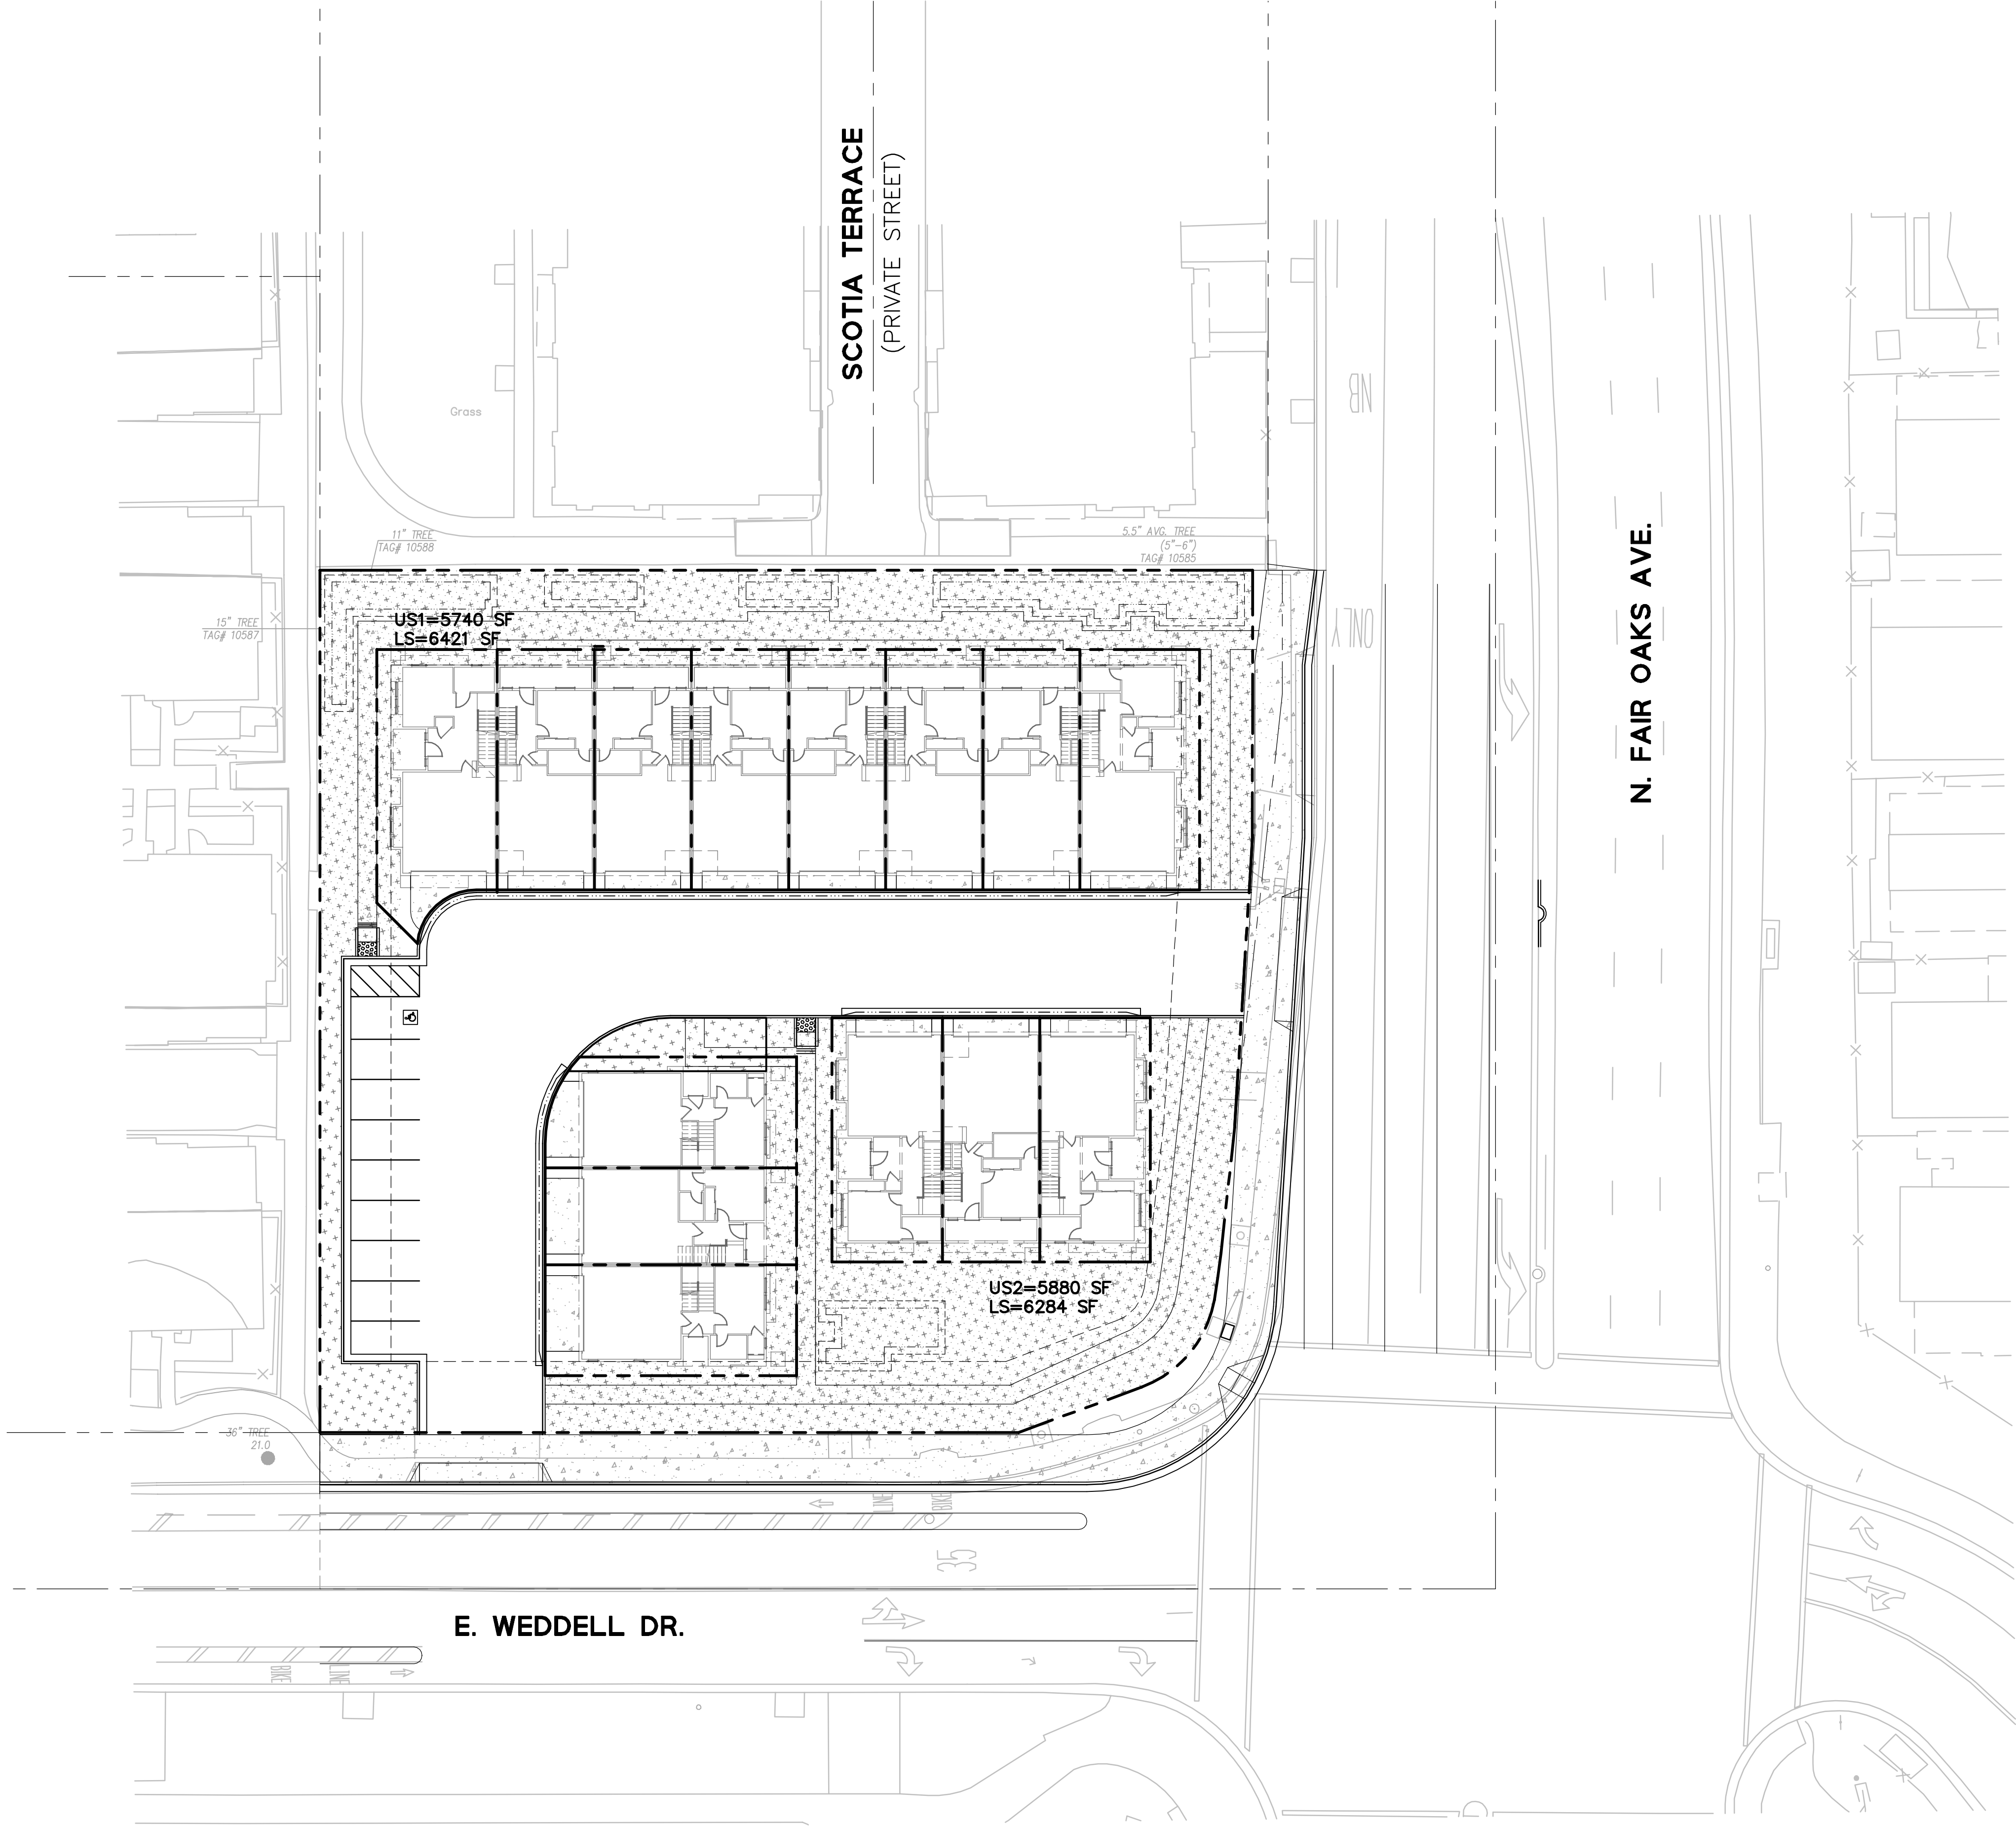

LEGEND


- PROPERTY LINE
- LOT LINE
- USABLE OPEN SPACE (US)
- LANDSCAPE AREA (LS)

LANDSCAPE AREA TABLE

	TOTAL LANDSCAPE AREA PROVIDED (SQ. FT)	PROVIDED LANDSCAPE AREA PER UNIT (SQ. FT/UNIT)	REQUIRED LANDSCAPE AREA PER UNIT (SQ. FT/UNIT)
TOTAL	12705±	907±	425

USABLE OPEN SPACE TABLE

	AREA (SF)	PROVIDED AVERAGE SQ. FT PROVIDED UNIT	REQUIRED AVERAGE SQ. FT PROVIDED UNIT
US1	5740		
US2	5880		
TOTAL	11620±	830±	400

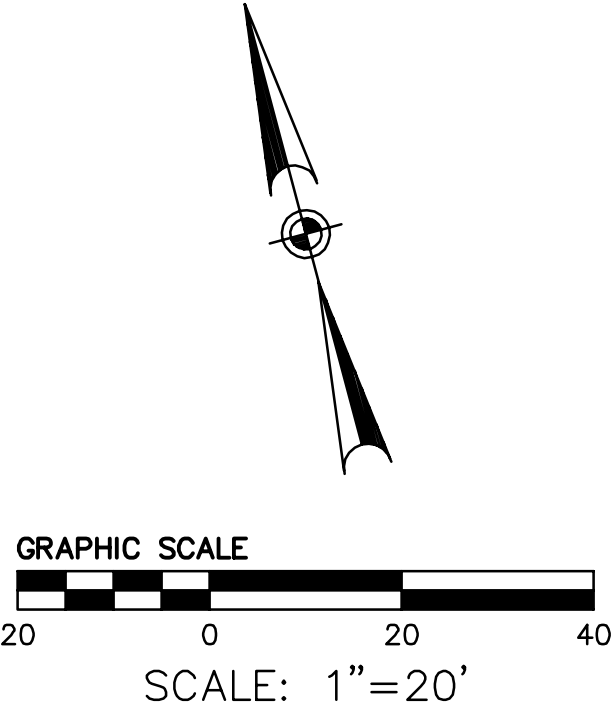

1023 N. FAIR OAKS AVENUE
OPEN SPACE EXHIBIT

CITY OF SUNNYVALE SANTA CLARA COUNTY CALIFORNIA


Date	No.	Revisions
10/20/2017		
Scale AS SHOWN		
Design JB		
Drawn NK/JC		
Approved PC		
Job No 20166187		

Drawing Number:
C6.0
6 OF **7**

BKF100+
YEARS
ENGINEERS · SURVEYORS · PLANNERS
1730 N. FIRST STREET,
SUITE 600 SAN JOSE, CA 95112
(408) 467-9100
www.bkf.com



DRAWING NAME: K:\2016\166187 1023 N. Fair Oaks, Sunnyvale\ENGINEERING\PLANNING\07\NO-FIRE\0.dwg
PLOT DATE: 10-20-17 PLOTTED BY: becj

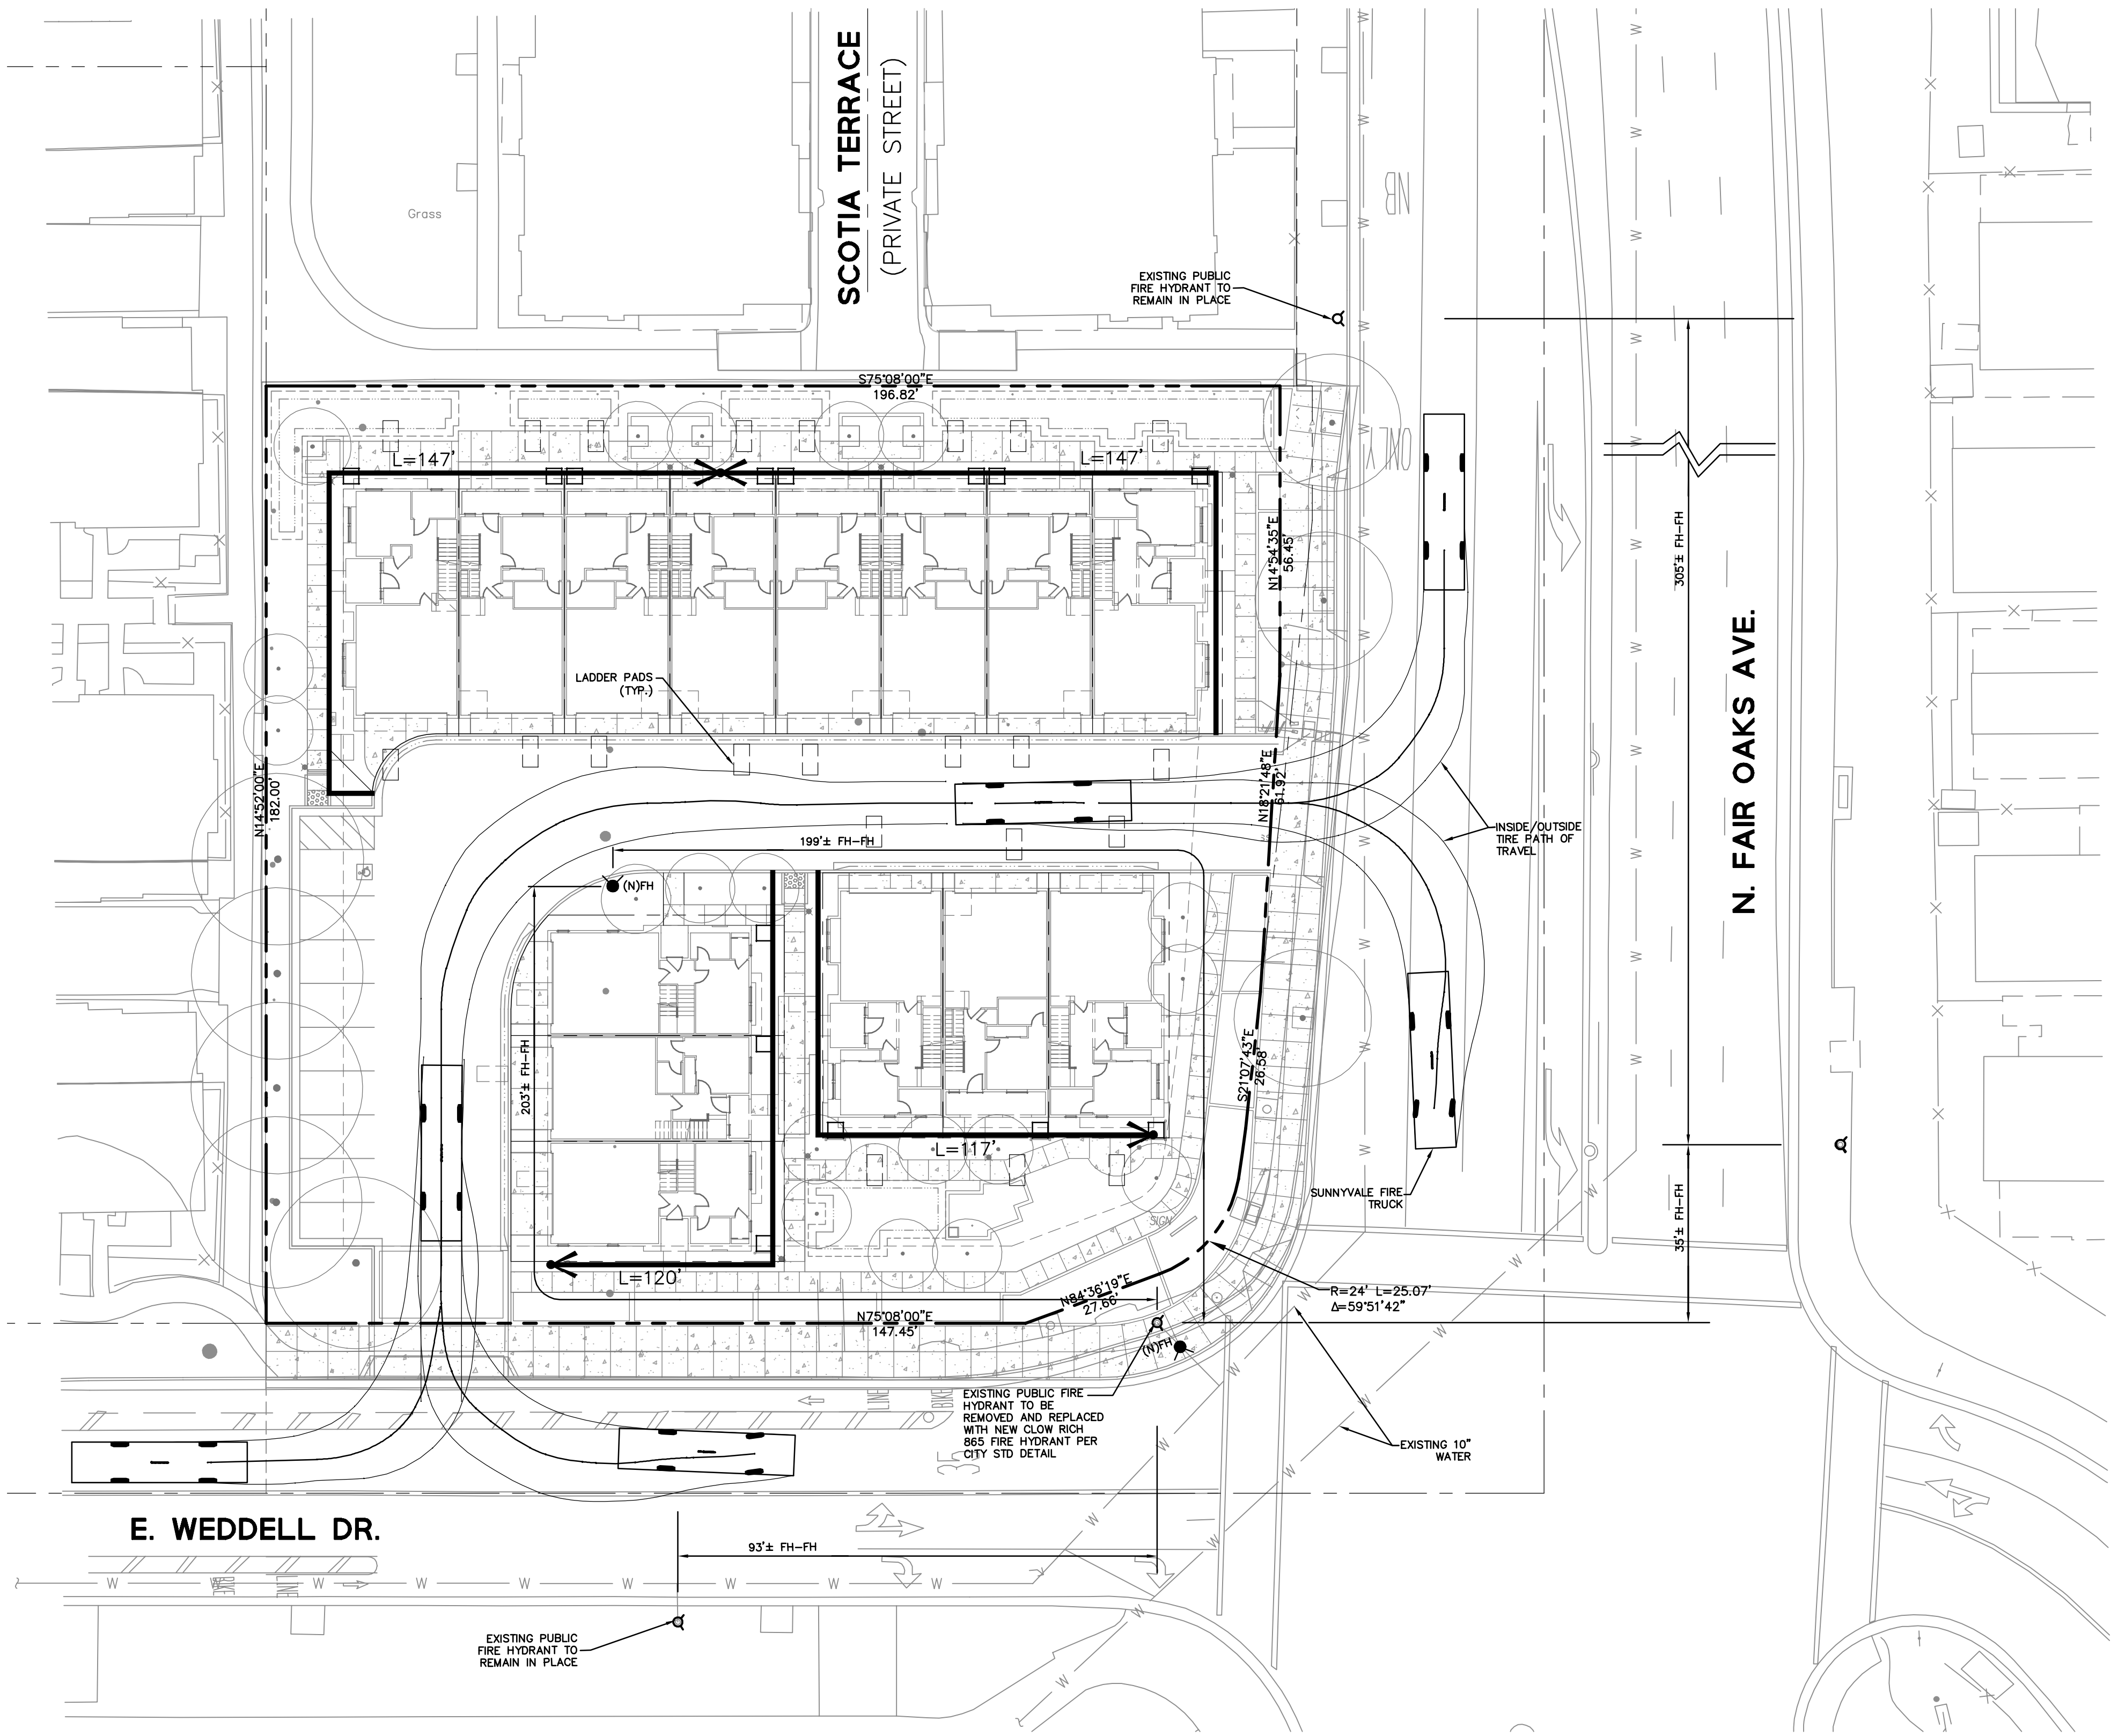


LEGEND

- HOSE LENGTH/REACH
- LADDER PAD

Sunnyvale Fire Truck Details

	feet
Width	: 8.83
Track	: 7.50
Lock to Lock Time	: 6.0
Steering Angle	: 31.3

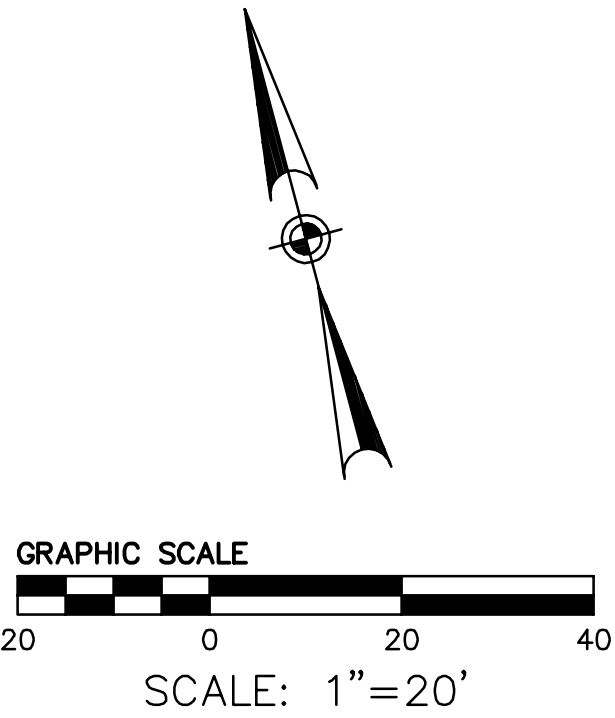

1023 N. FAIR OAKS AVENUE
FIRE ACCESS EXHIBIT

CITY OF SUNNYVALE SANTA CLARA COUNTY CALIFORNIA


Date	No.	Revisions
10/20/2017		
Scale AS SHOWN		
Design JB		
Drawn NK/JC		
Approved PC		
Job No 20166187		

Drawing Number:
C7.0
7 OF 7

BKF100+
YEARS
ENGINEERS · SURVEYORS · PLANNERS

1730 N. FIRST STREET,
SUITE 600
SAN JOSE, CA 95112
(408) 467-9100
www.bkf.com



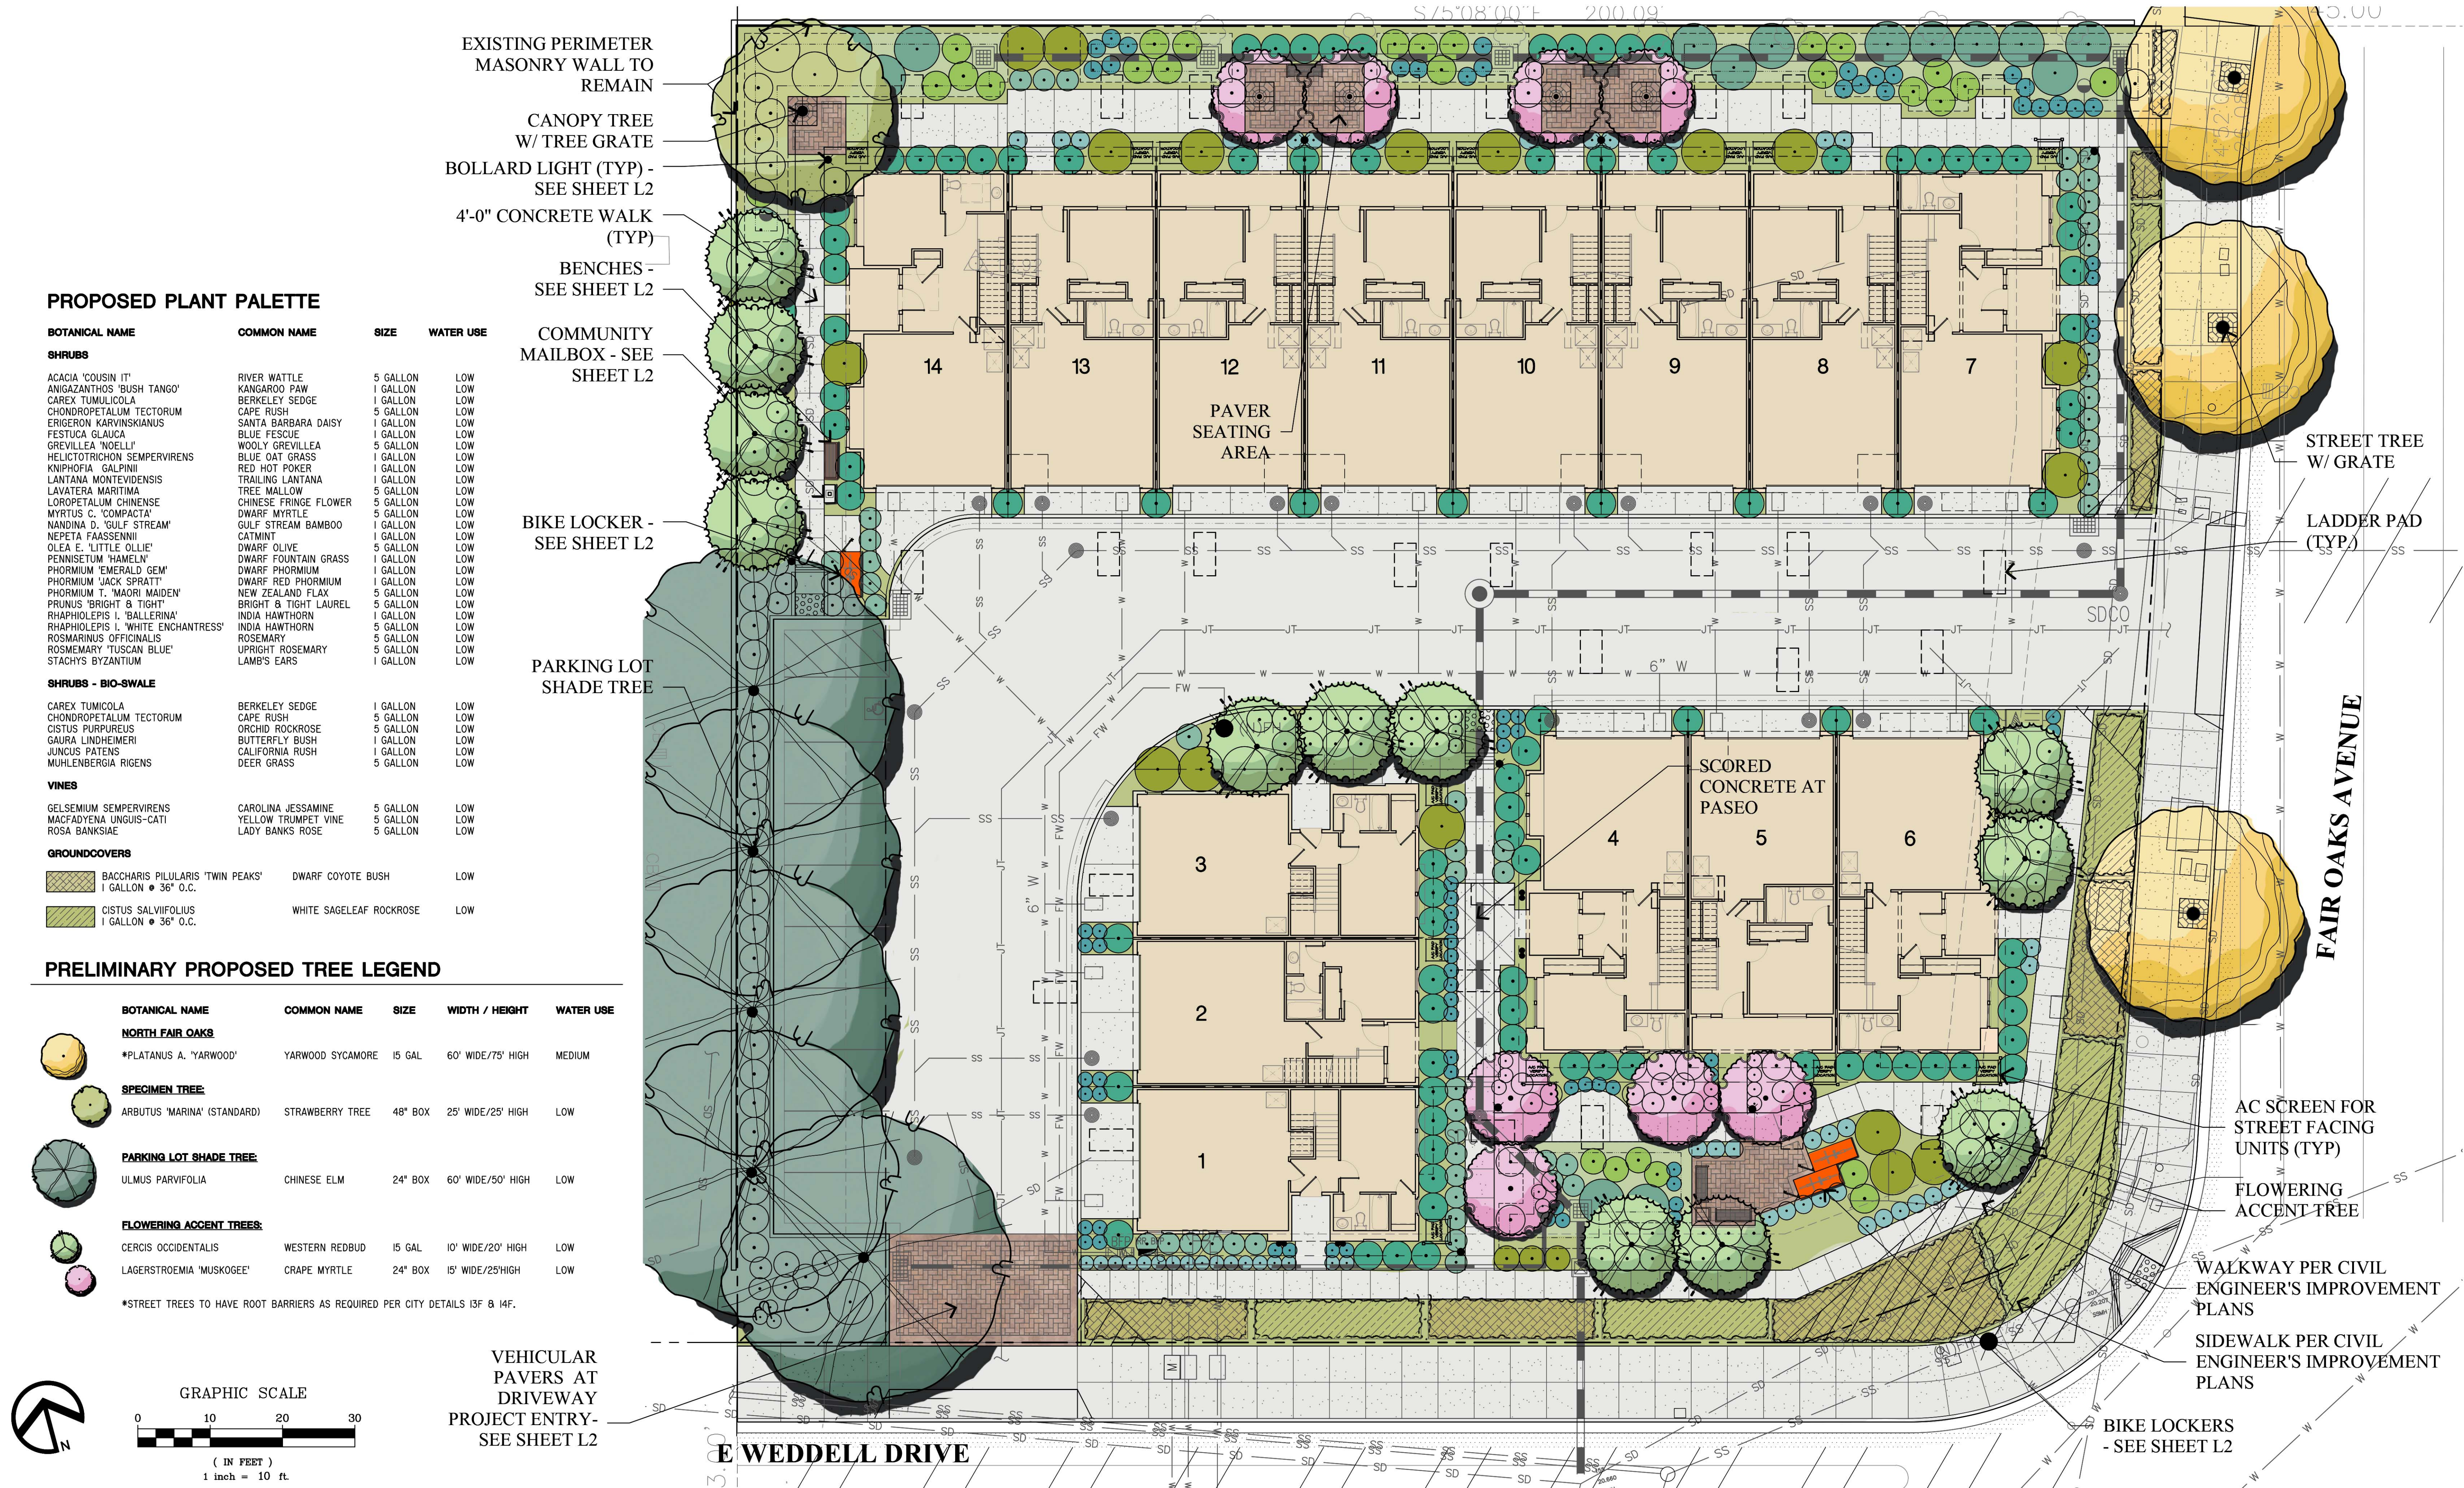

PROPOSED PLANT PALETTE

BOTANICAL NAME	COMMON NAME	SIZE	WATER USE
SHRUBS			
ACACIA 'COUSIN IT'	RIVER WATTLE	5 GALLON	LOW
ANIGAZANTHOS 'BUSH TANGO'	KANGAROO PAW	1 GALLON	LOW
CAREX TUMULICOLA	BERKELEY SEDGE	1 GALLON	LOW
CHONDRPETALUM TECTORUM	CAPE RUSH	5 GALLON	LOW
ERIGERON KARVINSKIANUS	SANTA BARBARA DAISY	1 GALLON	LOW
FESTUCA GLAUCA	BLUE FESCUE	1 GALLON	LOW
GREVILLEA 'NOELI'	WOOLY GREVILLEA	5 GALLON	LOW
HELIOTRICHON SEMPERVIRENS	BLUE OAT GRASS	1 GALLON	LOW
KNIPHOFIA GALPINII	RED HOT POKER	1 GALLON	LOW
LANTANA MONTEVIDENSIS	TRAILING LANTANA	1 GALLON	LOW
LAVATERA MARITIMA	TREE MALLOW	5 GALLON	LOW
LOROPETALUM CHINENSE	CHINESE FRINGE FLOWER	5 GALLON	LOW
MYRTUS C. 'COMPACTA'	DWARF MYRTLE	1 GALLON	LOW
NANDINA D. 'GULF STREAM'	GULF STREAM BAMBOO	1 GALLON	LOW
NEPETA FAASSENII	CATMINT	1 GALLON	LOW
OLEA E. 'LITTLE OLLIE'	DWARF OLIVE	5 GALLON	LOW
PENNISETUM 'HAMELN'	DWARF FOUNTAIN GRASS	1 GALLON	LOW
PHORMIUM 'EMERALD GEM'	DWARF PHORMIUM	1 GALLON	LOW
PHORMIUM 'JACK SPRATT'	DWARF RED PHORMIUM	1 GALLON	LOW
PHORMIUM T. 'MAORI MAIDEN'	NEW ZEALAND FLAX	5 GALLON	LOW
PRUNUS 'BRIGHT & TIGHT'	BRIGHT & TIGHT LAUREL	5 GALLON	LOW
RHAPHIOLEPIS I. 'BALLERINA'	INDIA HAWTHORN	5 GALLON	LOW
RHAPHIOLEPIS I. 'WHITE ENCHANTRESS'	INDIA HAWTHORN	5 GALLON	LOW
ROSMARINUS OFFICINALIS	ROSEMARY	5 GALLON	LOW
ROSMARINUS 'TUSCAN BLUE'	UPRIGHT ROSEMARY	1 GALLON	LOW
STACHYS BYZANTINUM	LAMB'S EARS	1 GALLON	LOW
SHRUBS - BIO-SWALE			
CAREX TUMICOLA	BERKELEY SEDGE	1 GALLON	LOW
CHONDRPETALUM TECTORUM	CAPE RUSH	5 GALLON	LOW
CISTIS PURPUREUS	ORCHID ROCKROSE	1 GALLON	LOW
GAURA LINDHEIMERI	BUTTERFLY BUSH	1 GALLON	LOW
JUNCUS PATENS	CALIFORNIA RUSH	1 GALLON	LOW
MUHLENBERGIA RIGENS	DEER GRASS	5 GALLON	LOW
VINES			
GELSEMIUM SEMPERVIRENS	CAROLINA JESSAMINE	5 GALLON	LOW
MACFADYENA UNGUIS-CATI	YELLOW TRUMPET VINE	5 GALLON	LOW
ROSA BANKSIAE	LADY BANKS ROSE	5 GALLON	LOW
GROUNDCOVERS			
BACCHARIS PILULARIS 'TWIN PEAKS'	DWARF COYOTE BUSH	1 GALLON @ 36" O.C.	LOW
CISTIS SALVIFOLIUS	WHITE SAGELEAF ROCKROSE	1 GALLON @ 36" O.C.	LOW


PRELIMINARY PROPOSED TREE LEGEND

BOTANICAL NAME	COMMON NAME	SIZE	WIDTH / HEIGHT	WATER USE
NORTH FAIR OAKS				
*PLATANUS A. 'YARWOOD'	YARWOOD SYCAMORE	15 GAL	60' WIDE/75' HIGH	MEDIUM
SPECIMEN TREE				
ARBUTUS 'MARINA' (STANDARD)	STRAWBERRY TREE	48" BOX	25' WIDE/25' HIGH	LOW
PARKING LOT SHADE TREE				
ULMUS PARVIFOLIA	CHINESE ELM	24" BOX	60' WIDE/50' HIGH	LOW
FLOWERING ACCENT TREES				
CERCIS OCCIDENTALIS	WESTERN REDBUD	15 GAL	10' WIDE/20' HIGH	LOW
LAGERSTROEMIA 'MUSKOGEE'	CRABE MYRTLE	24" BOX	15' WIDE/25' HIGH	LOW

*STREET TREES TO HAVE ROOT BARRIERS AS REQUIRED PER CITY DETAILS I3F & I4F.



GRAPHIC SCALE

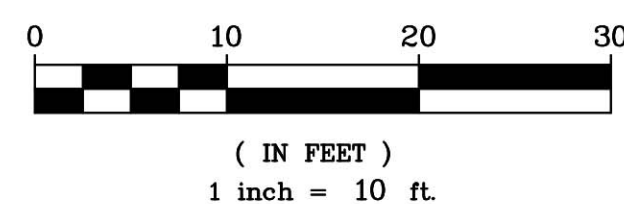

LANDSCAPE ARCHITECTURE
LAND PLANNING
1615 BONANZA STREET
SUITE 314
WALNUT CREEK, CA 94596
TEL: 925.938.7377
www.ripleydesign.com












N. Fair Oaks Avenue
Sunnyvale, CA



Preliminary Landscape Site Plan

L1

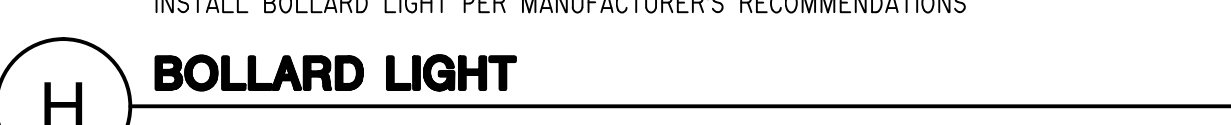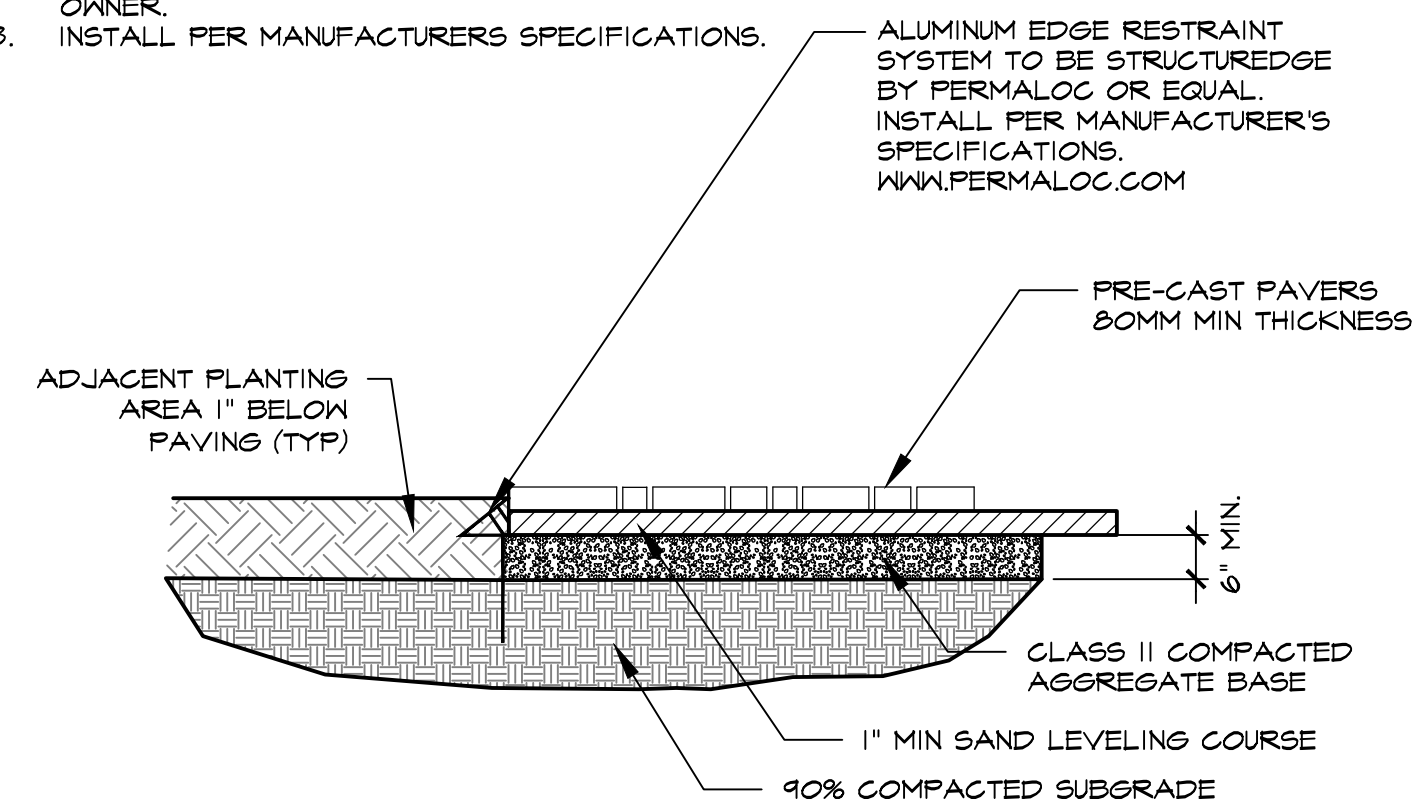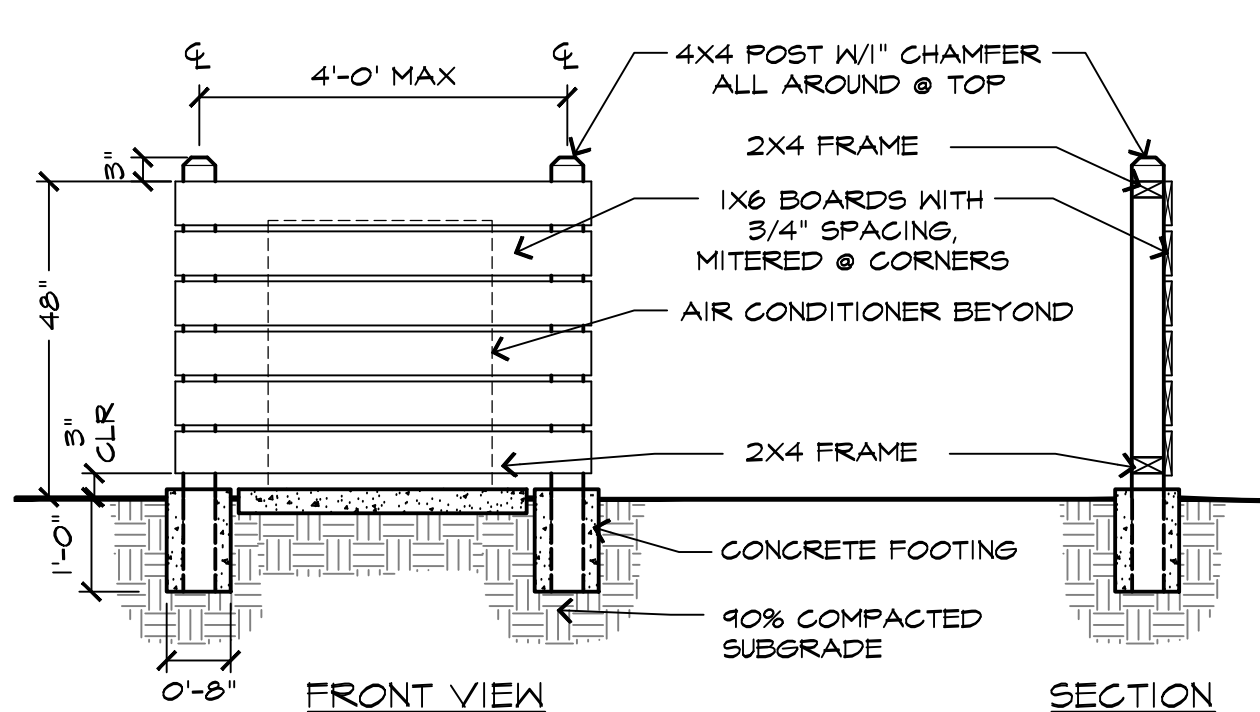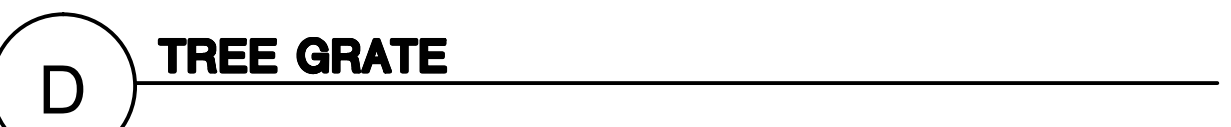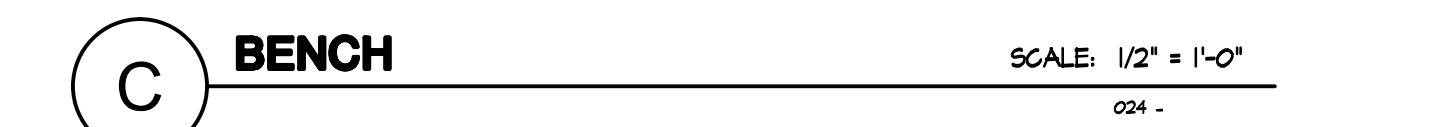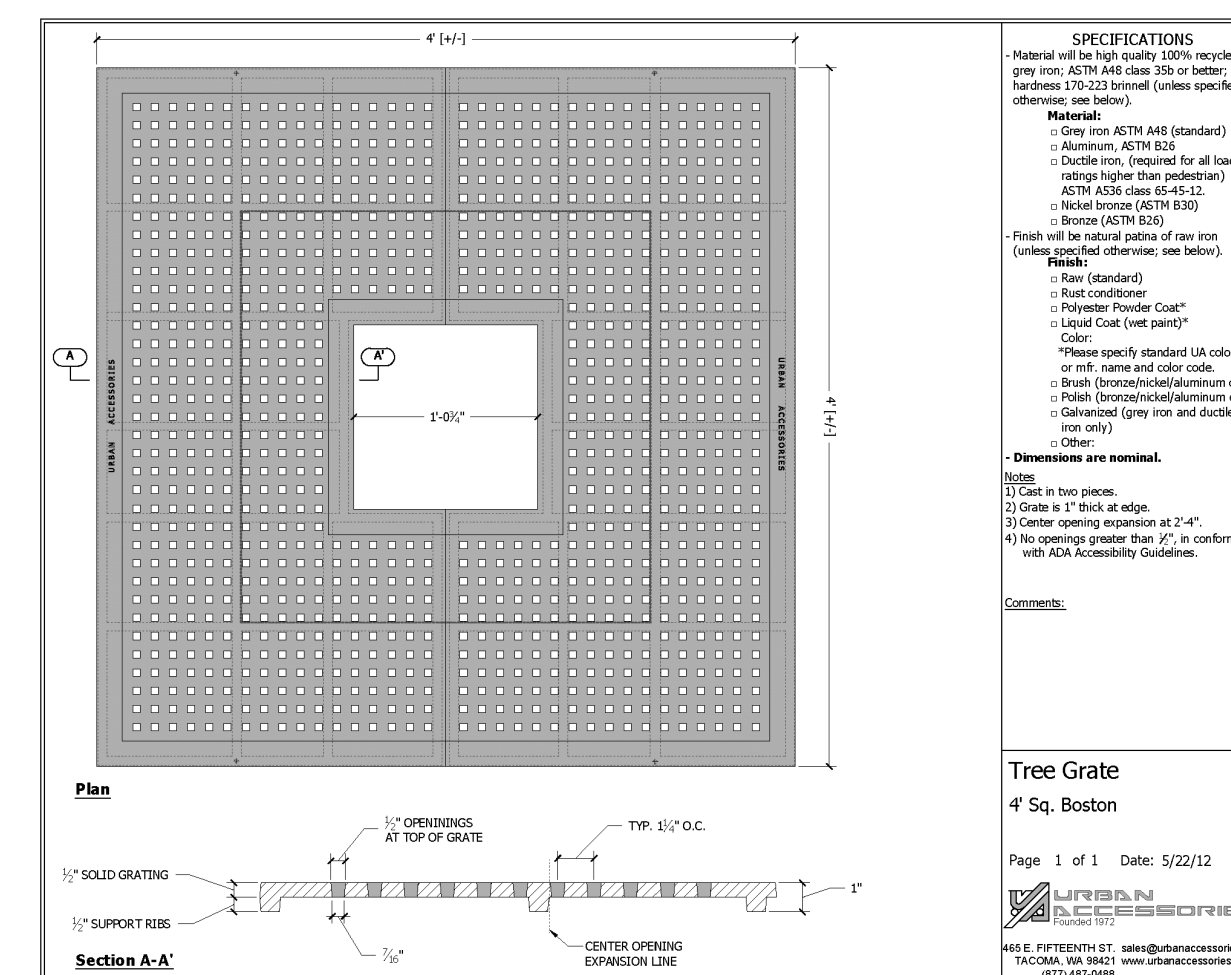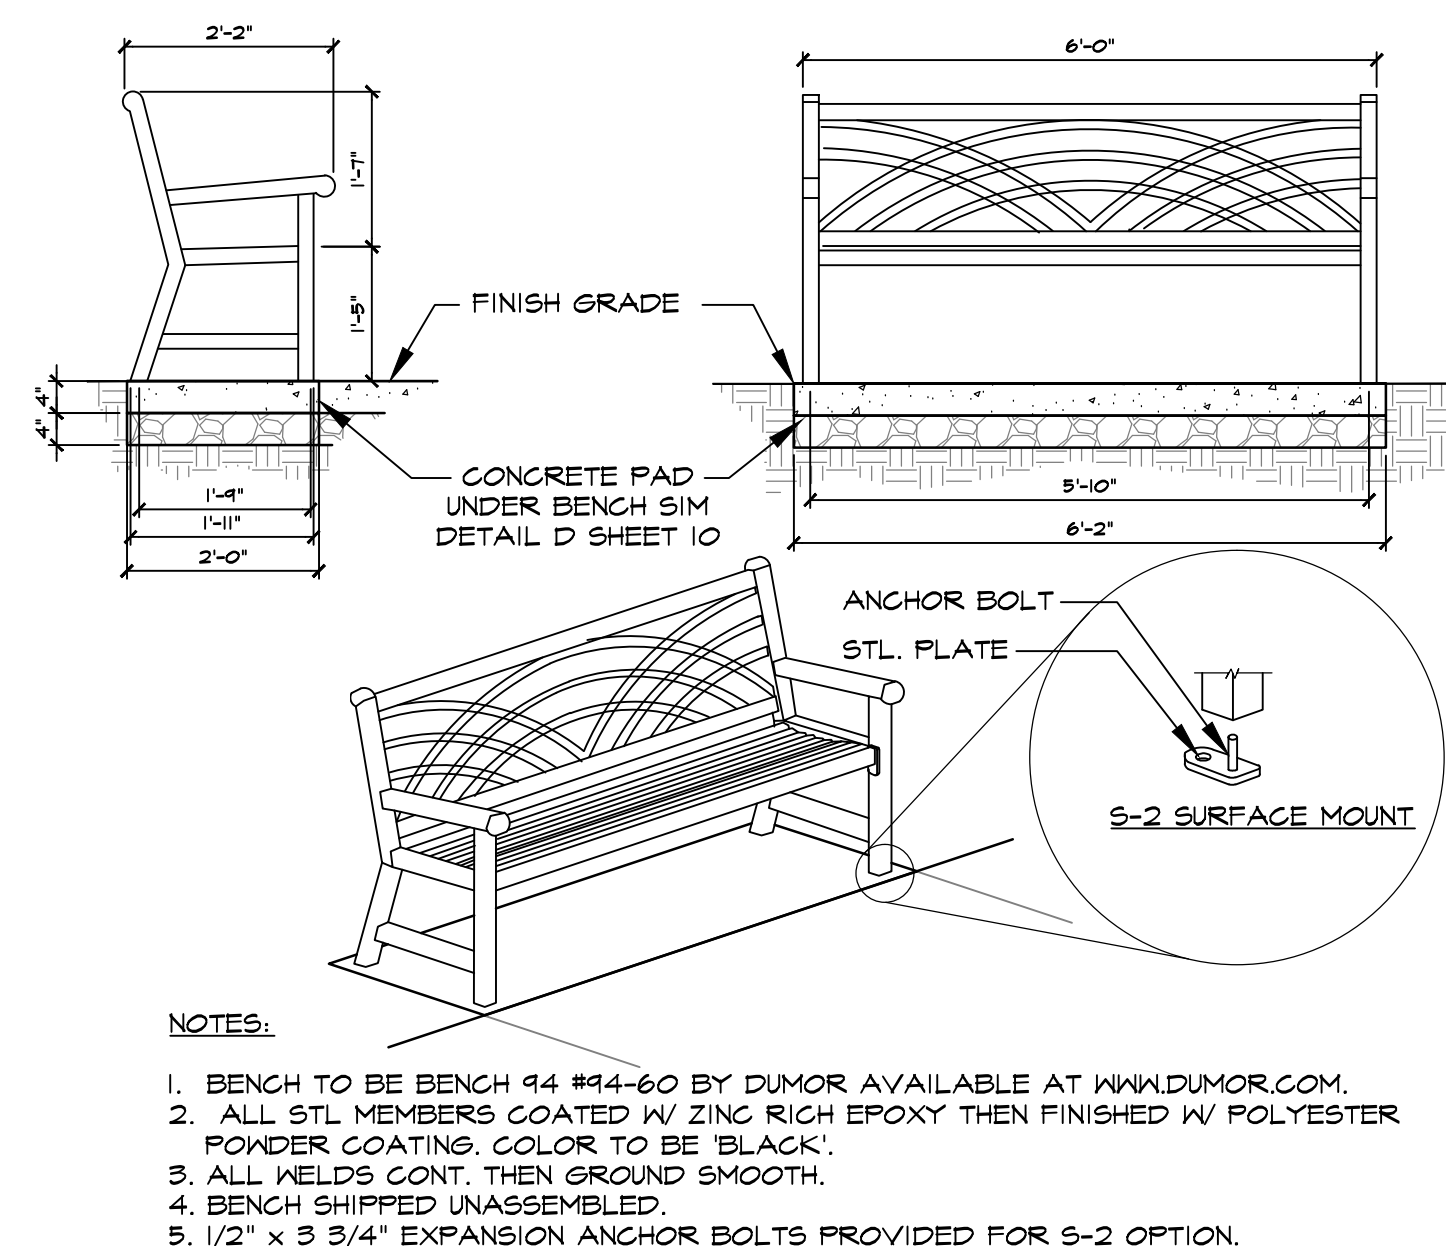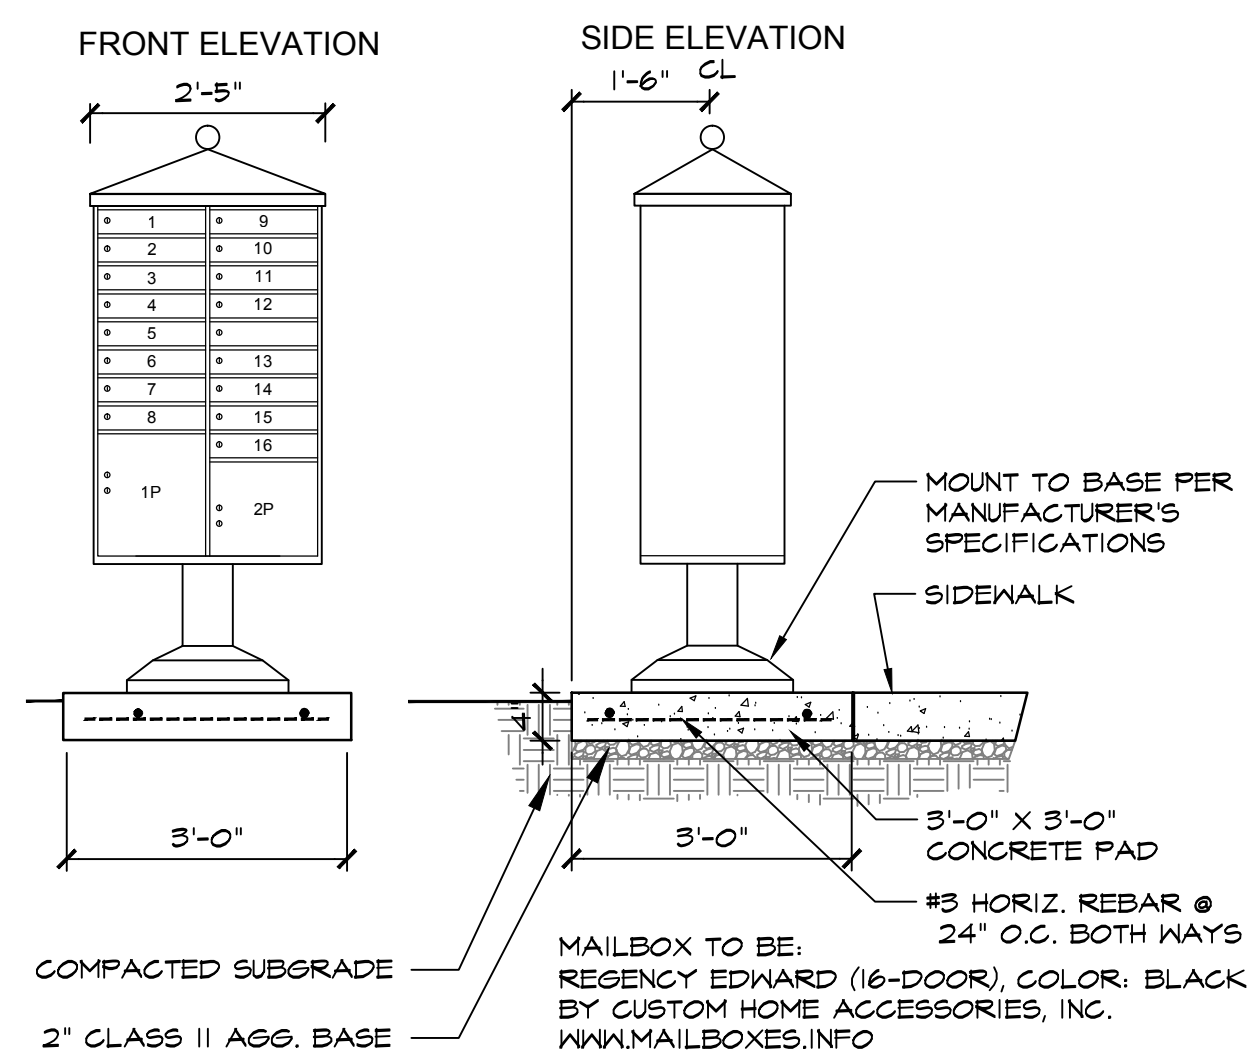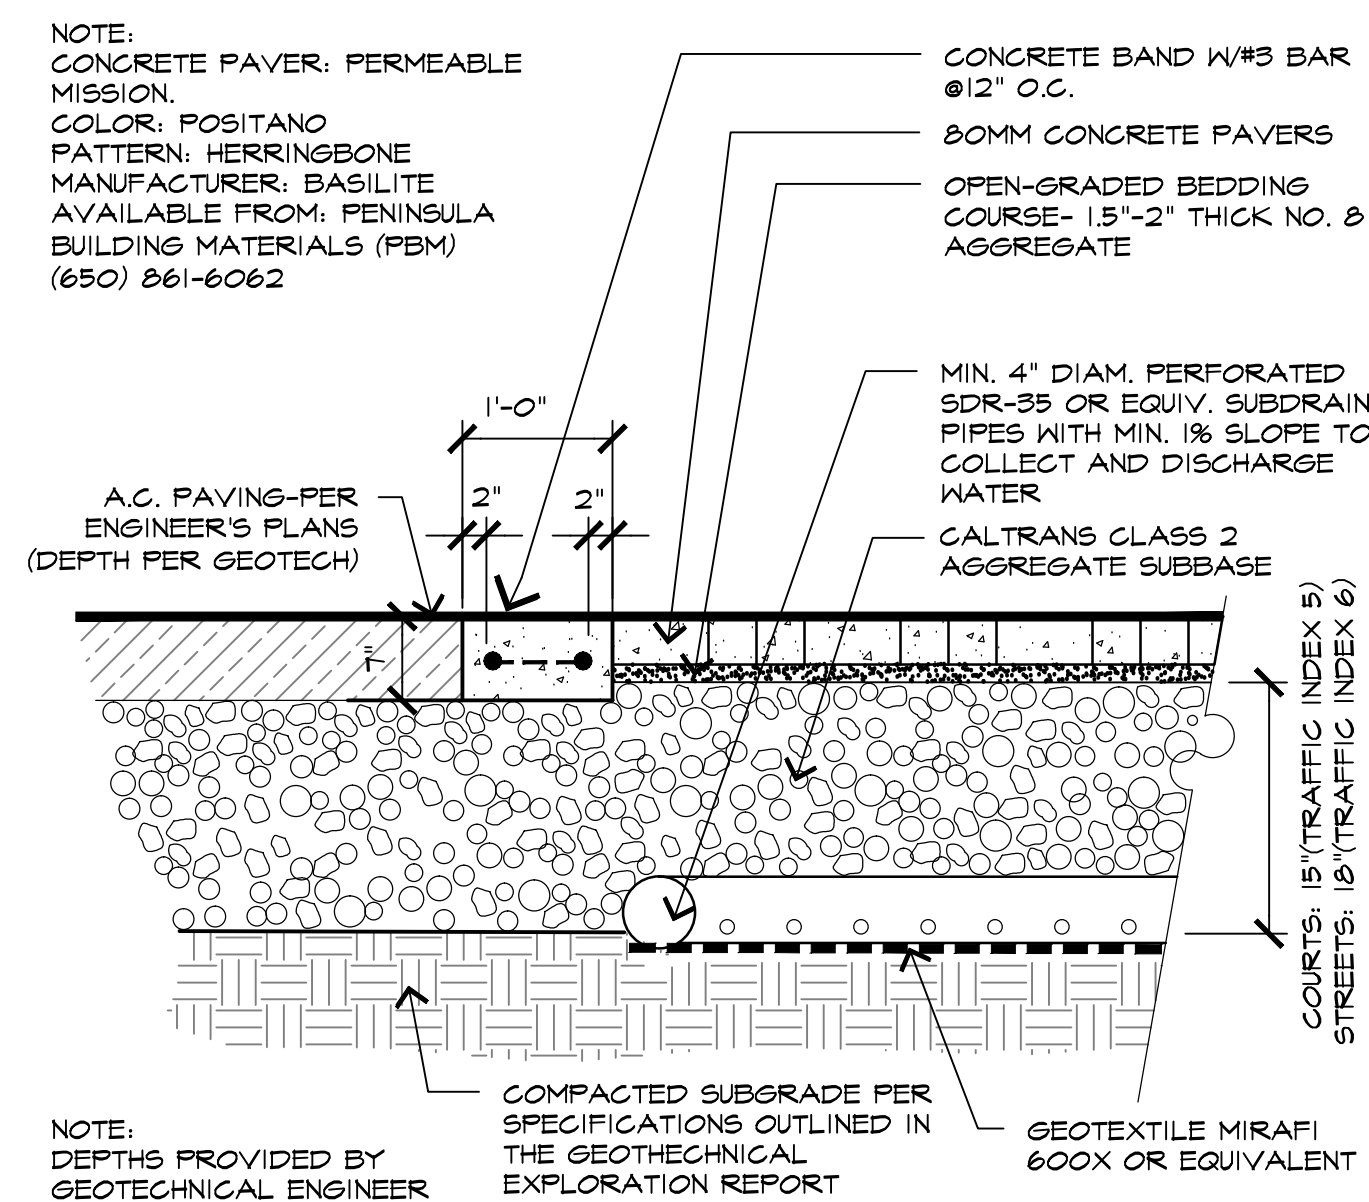

SHADE CREDIT TREES COUNTED IN SHADE CALCULATION

F	100%	SYMBOL	BOTANICAL NAME	COMMON NAME	SIZE	DIA @ 15 YRS	WATER
H	50%	TI	ULMUS X 'FRONTIER'	FRONTIER ELM	24" BOX	25'	MEDIUM
T	33%						
Q	25%						

SHADED CALCULATION TABLE

SYMBOL	BOTANICAL NAME / COMMON NAME	100% S.F.	50% S.F.	33% S.F.	25% S.F.	TOTAL S.F.
TI	ULMUS PARVIFOLIA / CHINESE ELM		5 @ 25' S.F.			1,255 S.F.

SHADED CALCULATION LEGEND

PAVED PARKING AREA


TREE SHADING AT 15 YR. DIAMETER (25')

TOTAL TREE SHADE	1,255 S.F.
TOTAL PAVED AREA	2,380 S.F.
PERCENT SHADED	52.7%

LEGEND:



LADDER PAD SYMBOL, TYPICAL

BIORETENTION AREA

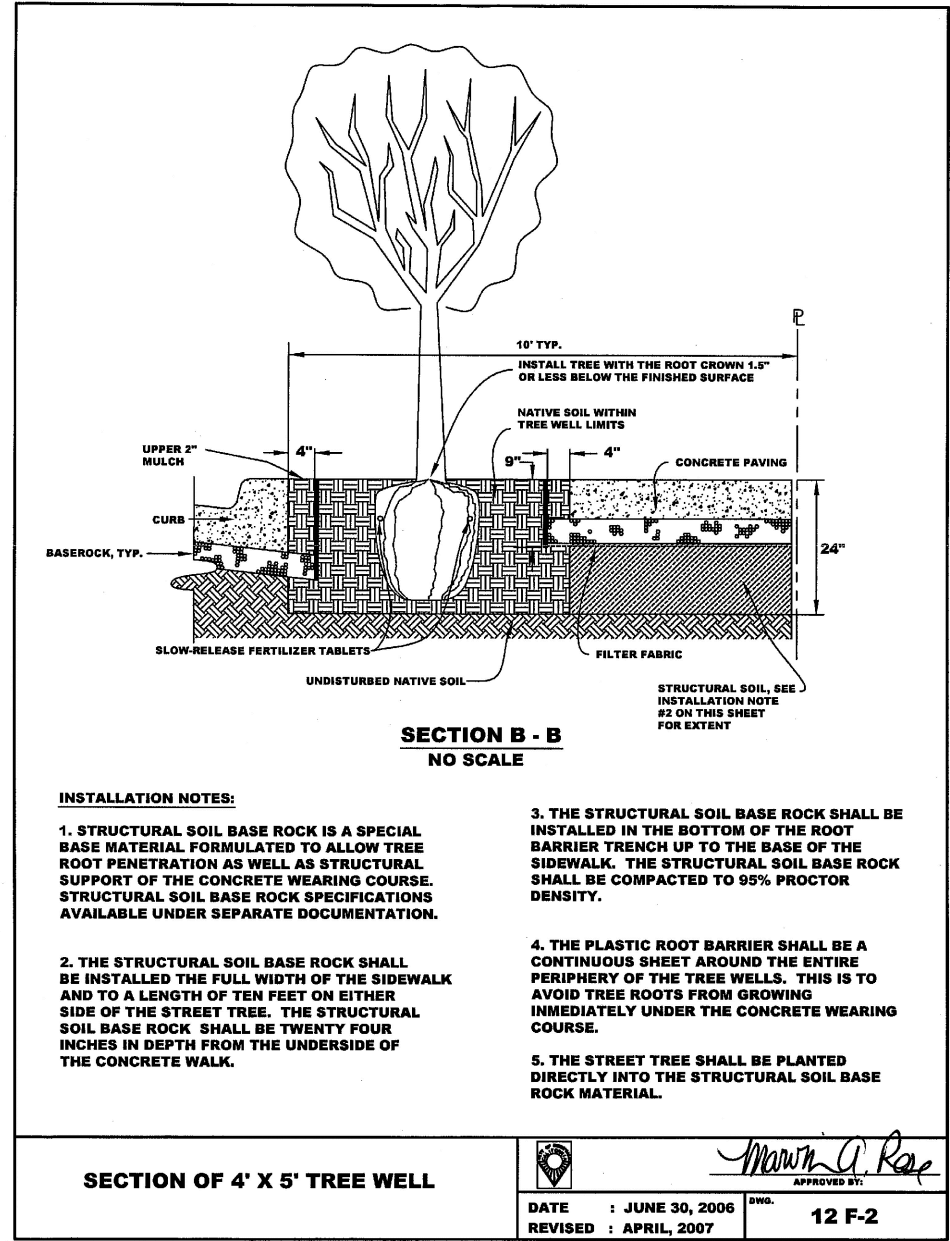


NOTES:

1. ALL TREES SHALL BE PLANTED AND STAKED PER CITY STANDARDS.
2. ROOT BARRIERS SHALL BE INSTALLED ON ALL TREES WHICH ARE PLANTED WITHIN 10' OF PAVEMENT, FOUNDATIONS OR FOOTINGS, AND ALONG FRONTAGE OF PROJECT.
3. ALL PLANTING AREAS SHALL BE MULCHED TO A MINIMUM DEPTH OF 3".
4. REFER TO CIVIL ENGINEER'S PLANS FOR STORM WATER MANAGEMENT CALCULATIONS. ALL BIO-FILTER PLANTERS LANDSCAPED PER SWPPP REQUIREMENTS.
5. LANDSCAPE SHALL COMPLY WITH CITY'S CURRENT WATER-EFFICIENT LANDSCAPE ORDINANCE:
 - A. TOTAL AREA OF HIGH WATER USE PLANTINGS WILL BE IRRIGATED WITH LOW-VOLUME SPRAY HEADS.
 - B. AT LEAST 80% OF NON-TURF AREA IS NATIVE OR LOW WATER USE PLANTS (LOW WATER USE PLANTINGS = 82%).
 - C. ALL EXISTING TREES, PROPOSED TREES, AND PROPOSED SHRUB AND GROUNDCOVER PLANTING AREAS SHALL BE AUTOMATICALLY IRRIGATED PER CITY STANDARDS. USING BUBBLER OR DRIP METHODS.
 - D. PLANTS TO BE GROUPED BY HYDROZONE AND IRRIGATED BY SEPARATE VALVES.
 - E. CONTROLLER SHALL BE ET-BASED, AND HAVE RAIN SHUT-OFF.
6. ALL PLANT MATERIAL AND LANDSCAPE ELEMENTS WITHIN VISION TRIANGLES NOT TO EXCEED 3.5' FROM THE GROUND.
7. ALL ABOVE GROUND UTILITIES, INCLUDING BACKFLOW PREVENTION DEVICES, SHALL BE SCREENED WITH LANDSCAPE.
8. EXISTING TREES TO REMAIN (INCLUDING THEIR ROOT SYSTEMS) TO BE PRESERVED AND PROTECTED. THESE TREES ARE TO BE INCLUDED IN A WRITTEN STREET TREE PROTECTION PLAN AS APPROVED BY THE CITY ARBORIST.

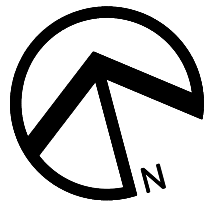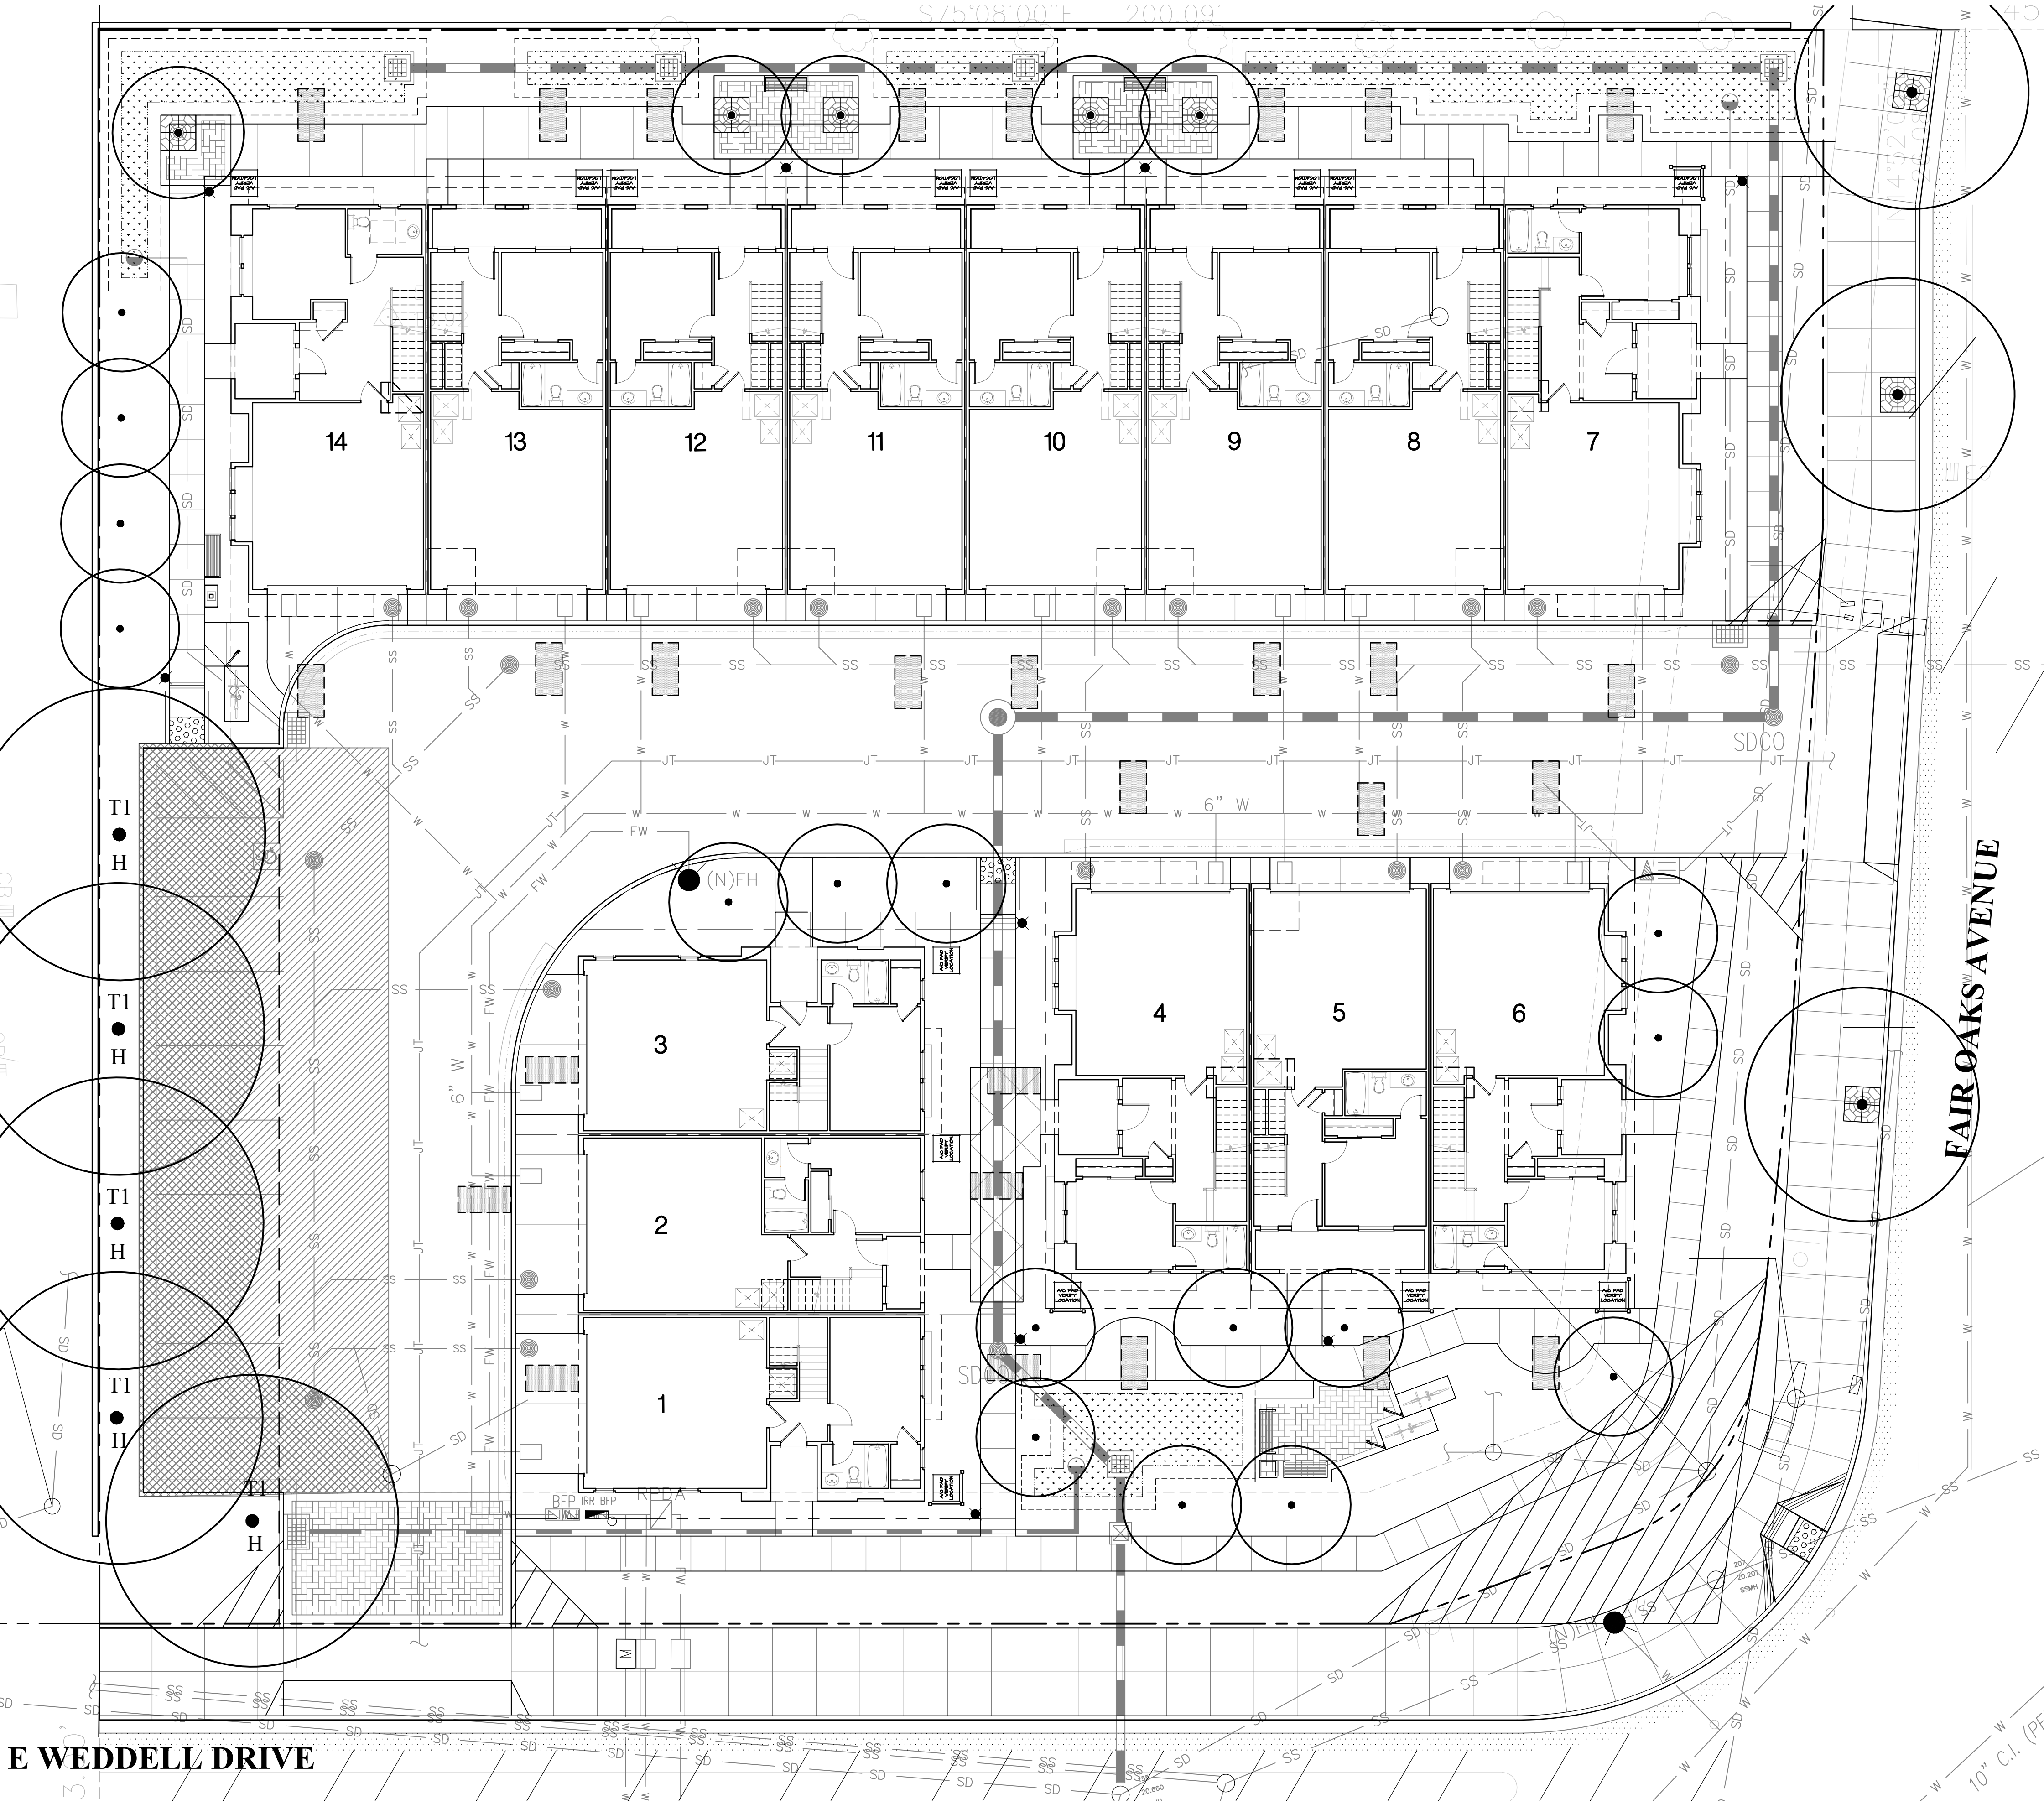


GRAPHIC SCALE

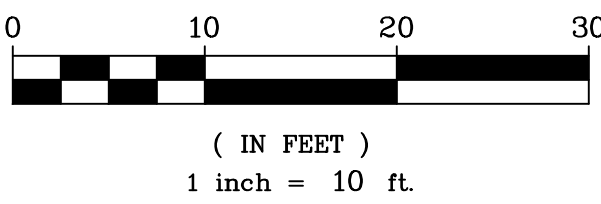

LANDSCAPE ARCHITECTURE
LAND PLANNING
1615 BONANZA STREET
SUITE 314
WALNUT CREEK, CA 94596
TEL: 925.938.7377
www.ripleydesign.com



N. Fair Oaks Avenue
Sunnyvale, CA

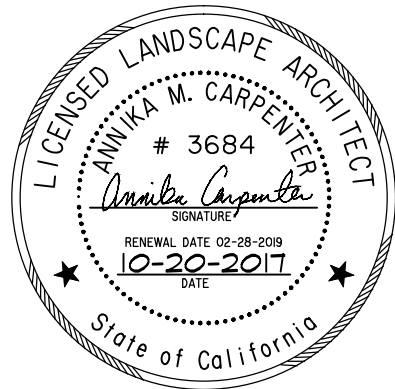

Preliminary Landscape
Site Data

L3

LANDSCAPE AREA

LANDSCAPE AREA = 7,835 S.F.
LANDSCAPE AREA PER UNIT = 7,835 S.F./14 UNITS = 560 S.F./UNIT

USABLE OPEN SPACE

GROUND PLANE USABLE OPEN SPACE: 7,255 S.F.
USABLE OPEN SPACE PER UNIT: 7,255 S.F./14 UNITS = 518 S.F./ UNIT

WATER USE CALCULATIONS:

THE MAXIMUM APPLIED WATER ALLOWANCE (MAWA) IN GALLONS PER YEAR IS BASE ON THE FOLLOWING FORMULA:
 $MAWA = (ET_0)(0.62)(0.55 \times LA)$
THE ESTIMATED TOTAL WATER USE (ETWU) IS THE SUM TOTAL OF ESTIMATED WATER USE FOR EACH HYDROZONE IN GALLONS PER YEAR AND IS BASED ON THE FOLLOWING FORMULA:
 $ETWU = (ET_0)(0.62)((PF \times HA) + SLA)$

ET₀ = REFERENCE EVAPOTRANSPIRATION (INCHES PER YEAR)
LA = LANDSCAPE AREA
HA = HYDROZONE AREA (SQUARE FEET)
PF = PLANT FACTOR FROM WUCOLS
IE = IRRIGATION EFFICIENCY (0.71)
0.55 = ET ADJUSTMENT FACTOR
0.62 = CONVERSION FACTOR (TO GALLONS)

REFERENCE EVAPOTRASPIRATION (ET₀) : 45.3
MAXIMUM APPLIED WATER ALLOWANCE:
 $MAWA = (45.3) \times (0.62) \times (0.55 \times 7,835) = 121,029 \text{ GAL/YR}$
ESTIMATED TOTAL WATER USE:
 $ETWU = (45.3) \times (0.62) \times (0.20 \times 7,835) = 61,986 \text{ GAL/YR}$



HYDROZONES

NAME	TYPE	WATER USE	DESCRIPTION
1	DRIP	LOW	SHRUBS-LANDSCAPED AREA
2	DRIP	LOW	SHRUBS-C-3 PLANTER BEDS
3	BUBBLER	LOW	TREES-PROPOSED TREES

IRRIGATION WATER METER
AND BACKFLOW
PREVENTION DEVICE

E WEDDELL DRIVE

FAIR OAKS AVENUE

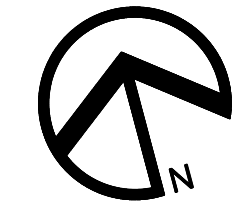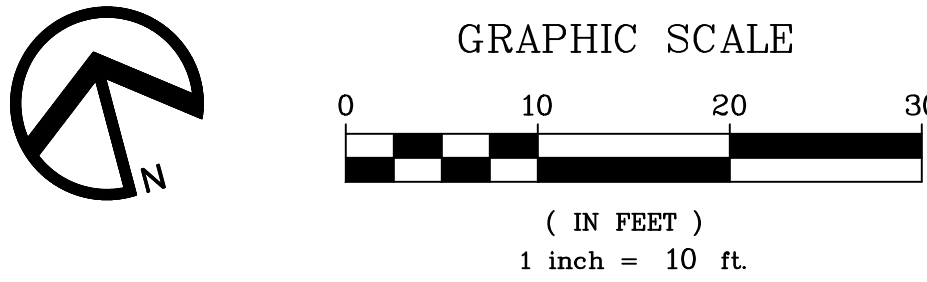



LANDSCAPE ARCHITECTURE
LAND PLANNING
1615 BONANZA STREET
SUITE 314
WALNUT CREEK, CA 94596
TEL: 925.938.7377
www.ripleydesign.com



N. Fair Oaks Avenue
Sunnyvale, CA




Preliminary Landscape
Open Space Areas & Water Use

L4

MITIGATION TREE TABLE


*REFER TO ARBORIST REPORT BY SMITH TREE SPECIALISTS, INC.						
TREE TAG #	SPECIES	D.B.H	PROTECTED SIZE	REQUIRED MITIGATION	PROPOSED 15 GALLON MITIGATION	PROPOSED 24" BOX MITIGATION
NO TAG X 4	SYRAGRUS-ROMANZOFFIANA	10-12"	YES	12-15 GAL OR 4-24" BOX	12-15 GAL	
I0575	ALBIZIO-JULIBRISSIN	14"	YES	3-15 GAL OR 1-24" BOX		1-24" BOX
I0576	ALBIZIO-JULIBRISSIN	8"	NO	-		
I0577	EUCALYPTUS-VIMINALIS	17"	YES	3-15 GAL OR 1-24" BOX		1-24" BOX
I0578	EUCALYPTUS-VIMINALIS	26"	YES	1-48" BOX		1-48" BOX
I0579	EUCALYPTUS-VIMINALIS	16"	YES	3-15 GAL OR 1-24" BOX		
I0580	EUCALYPTUS-VIMINALIS	18"	YES	3-15 GAL OR 1-24" BOX		1-24" BOX
I0581	EUCALYPTUS-VIMINALIS	20"	YES	1-36" BOX OR 2-24" BOX		3-24" BOX
I0582	EUCALYPTUS-VIMINALIS	8"	NO	-		
I0583	ALBIZIO-JULIBRISSIN	7"	NO	-		
I0584	ALBIZIO-JULIBRISSIN	14"	YES	3-15 GAL OR 1-24" BOX		1-24" BOX
I0585 X 8	MAGNOLIA-GRANDIFLORA	5-6"	NO	-		
I0586	EUCALYPTUS-VIMINALIS	13"	YES	3-15 GAL OR 1-24" BOX		1-24" BOX
I0587	EUCALYPTUS-VIMINALIS	15"	YES	3-15 GAL OR 1-24" BOX		1-24" BOX
I0588	EUCALYPTUS-VIMINALIS	11"	NO	-		
I0589	EUCALYPTUS-VIMINALIS	12"	YES	3-15 GAL OR 1-24" BOX		1-24" BOX
I0590 X 4	MAGNOLIA-GRANDIFLORA	4-6"	NO	-		
I0591	EUCALYPTUS-VIMINALIS	9"	NO	-		
I0592	EUCALYPTUS-VIMINALIS	14"	YES	3-15 GAL OR 1-24" BOX		1-24" BOX
I0593	EUCALYPTUS-VIMINALIS	7"	NO	-		
I0594	EUCALYPTUS-VIMINALIS	14"	YES	3-15 GAL OR 1-24" BOX		1-24" BOX
I0595	ALBIZIO-JULIBRISSIN	12"	YES	3-15 GAL OR 1-24" BOX		1-24" BOX
I0596	ALBIZIO-JULIBRISSIN	7"	NO	-		
I0597	ALBIZIO-JULIBRISSIN	5"	NO	-		
PROPOSED TOTALS					I2	I3
REPLACEMENT TREES FOR ALL REMOVED PROTECTED TREES ARE REQUIRED PER BELOW:						
12" -18" DIAMETER: ONE 24" BOX OR THREE 15-GALLON						
19" -24" DIAMETER: ONE 36" BOX OR TWO 24" BOX TREES						
OVER 24" DIAMETER: ONE 48" OR TWO 36" BOX OR FOUR 24" BOX TREES						

TREE MITIGATION LEGEND

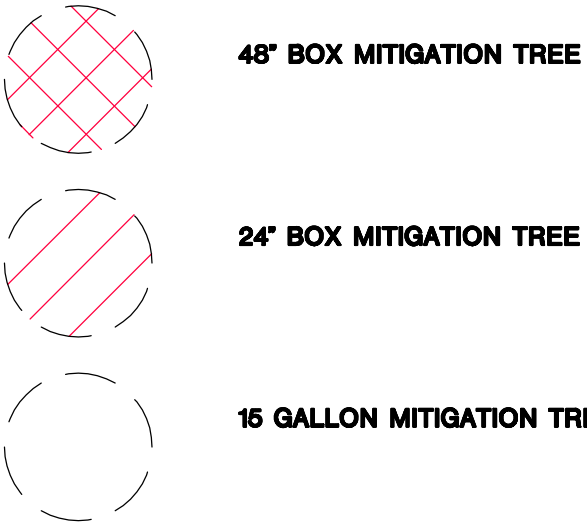

PRELIMINARY PROPOSED TREE LEGEND

BOTANICAL NAME	COMMON NAME	SIZE	QTY	WIDTH / HEIGHT	WATER USE
NORTH FAIR OAKS					
PLATANUS A. 'YARWOOD'	YARWOOD SYCAMORE	15 GAL	3	60' WIDE/75' HIGH	MEDIUM
SPECIMEN TREE:					
ARBUTUS 'MARINA' (STANDARD)	STRAWBERRY TREE	48" BOX	1	25' WIDE/25' HIGH	LOW
PARKING LOT SHADE TREE:					
ULMUS X 'FRONTIER'	FRONTIER ELM	24" BOX	5	30' WIDE/40' HIGH	LOW
FLOWERING ACCENT TREES:					
CERCIS OCCIDENTALIS	WESTERN REDBUD	15 GAL	12	10' WIDE/20' HIGH	LOW
LAGERSTROEMIA 'MUSKOGEE'	CRAPE MYRTLE	24" BOX	8	15' WIDE/25' HIGH	LOW

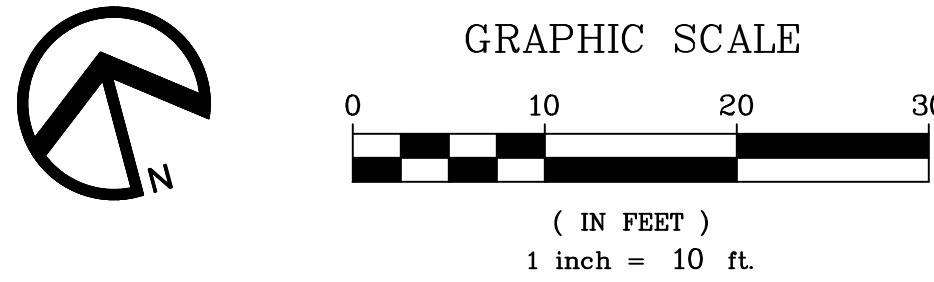

RIPLEY

DESIGN

GROUP

LANDSCAPE ARCHITECTURE
LAND PLANNING
1615 BONANZA STREET
SUITE 314
WALNUT CREEK, CA 94596
TEL: 925.938.7377
www.ripleydesign.com



N. Fair Oaks Avenue
Sunnyvale, CA



Preliminary Landscape
Tree Survey Plan

