148 CRESCENT AVE
SUNNYVALE, CALIFORNIA

PROJECT TEAM

DEVELOPER: TERRA HOLDINGS
CONTACT: SAMIR SHARMA 257 CASTRO STREET, SUITE 224
BUSINESS: (206) 931-4169 MOUNTAIN VIEW, CA 94041

ARCHITECT / PLANNER: BASSENIAN / LAGONI
CONTACT: TERESSA OEHRLEIN 2031 ORCHARD DRIVE
BUSINESS: (949) 553-9100 NEWPORT BEACH, CA 92660

CIVIL ENGINEER: BKF ENGINEERS
CONTACT: RUBEN MENDOZA 1730 N. FIRST ST. SUITE 600
BUSINESS: (408) 467-9127 SAN JOSE, CA 95112

LANDSCAPE ARCHITECT: RIPLEY DESIGN
CONTACT: ANNIKA CARPENTER 1615 BONANZA STREET, SUITE 314
BUSINESS: (925) 938-7377 WALNUT CREEK, CA 94596

SHEET INDEX

ARCHITECTURE

ARCHITECTURAL SITE PLAN	SP-1
STREET SCENE	A-01
BLDG 1 - 1ST & 2ND FLOOR PLANS	A-02
BLDG 1 - 3RD FLOOR & ROOF PLAN	A-03
BLDG 1 - ELEVATIONS	A-04
BLDG 2 - 1ST & 2ND FLOOR PLANS	A-05
BLDG 2 - 3RD FLOOR & ROOF PLAN	A-06
BLDG 2 - ELEVATIONS	A-07
SOLAR STUDY	A-08
LADDER EXHIBIT	A-09
SITE SECTION	A-10
DETAILS	A-11
STREET SCENE RENDERING	A-12
INTERIOR SITE RENDERING	A-13

LANDSCAPE

PRELIMINARY LANDSCAPE PLAN	L1
PRELIMINARY LANDSCAPE DETAILS	L2
PRELIMINARY LANDSCAPE HYDROZONE PLAN	L3
PRELIMINARY LANDSCAPE PLANTING PLAN	L4
PRELIMINARY PLANT IMAGERY	L5
PRELIMINARY TREE MITIGATION PLAN	L6
PRELMINARY MATERIAL & COLOR BOARD	L7

CIVIL

EXISTING CONDITIONS AND TREE DISPOSITION PLAN	C1.0
PRELIMINARY SITE PLAN	C2.0
PRELIMINARY GRADING AND DRAINAGE PLAN	C3.0
PRELIMINARY UTILITY PLAN	C4.0
PRELIMINARY STORMWATER MANAGEMENT PLAN	C5.0
FIRE, GARAGE, AND DELIVERY TRUCK VEHICLE CIRC. & FIRE HOSE REACH	C6.0
VESTING TENTATIVE MAP	TM1.0

Bassenian | Lagoni
ARCHITECTURE • PLANNING • INTERIORS
Copyright 2022 Bassenian | Lagoni Architects
2031 Orchard Drive, Suite 100
Newport Beach, CA USA 92660
tel. +1 949 553 9100
fax +1 949 553 0548

Site Summary:

Existing Single-Family Unit at 156 Crescent Ave. : 1 Unit
Proposed 3-Story, 10-plex and 8-plex : 18 Units

Total Homes : 19
Gross Site Area : 0.86 Acres
Gross Density : 22.1 Units/Acre

Total Landscaped Area Provided : 6,328 sq.ft.
Useable Common Open Space Area : 5,681 sq.ft.
(12' min. dimension)

Multi-Family Dwellings :

Parking Required :
19.46.060 Multi-Family Dwellings

2.0 Assigned Spaces per Unit	18 x 2	: 36
0.5 Unassigned Spaces per Unit	18 x 0.5	: 9
Total Spaces Required		: 45

Parking Provided: Multi-Family Dwellings

2 Garage Spaces per unit 18 x 2	: 36
Uncovered Unassigned Spaces	: 5
Total Spaces Provided	: 41*

*Deviation sought under State Density Bonus Law

Building : 1
Floor Area (Living) - 15,236 sq.ft., Total Bldg. Area - 19,711 sq.ft.
Building : 2
Floor Area (Living) - 12,199 sq.ft., Total Bldg. Area - 15,792 sq.ft.

Total Landscaped Area Provided : 4,453sq.ft. (247 sq.ft./unit)
Useable Common Open Space Area : 4,048 sq.ft. (225 sq.ft./unit)
(12' min. dimension)

Existing Single-Family Unit at 156 Crescent Ave. :

Parking Provided : Existing Single-Family Dwelling
1 Uncovered parking stall

First Floor Area : 1,062 sq.ft.
Basement Floor Area : 142 sq.ft.
Habitable Attic Area : Not shown on available as-built plan
Total Landscaped Area Provided : 1,875 sq.ft.
Useable Common Open Space Area : 1,633 sq.ft.
(12' min. dimension)

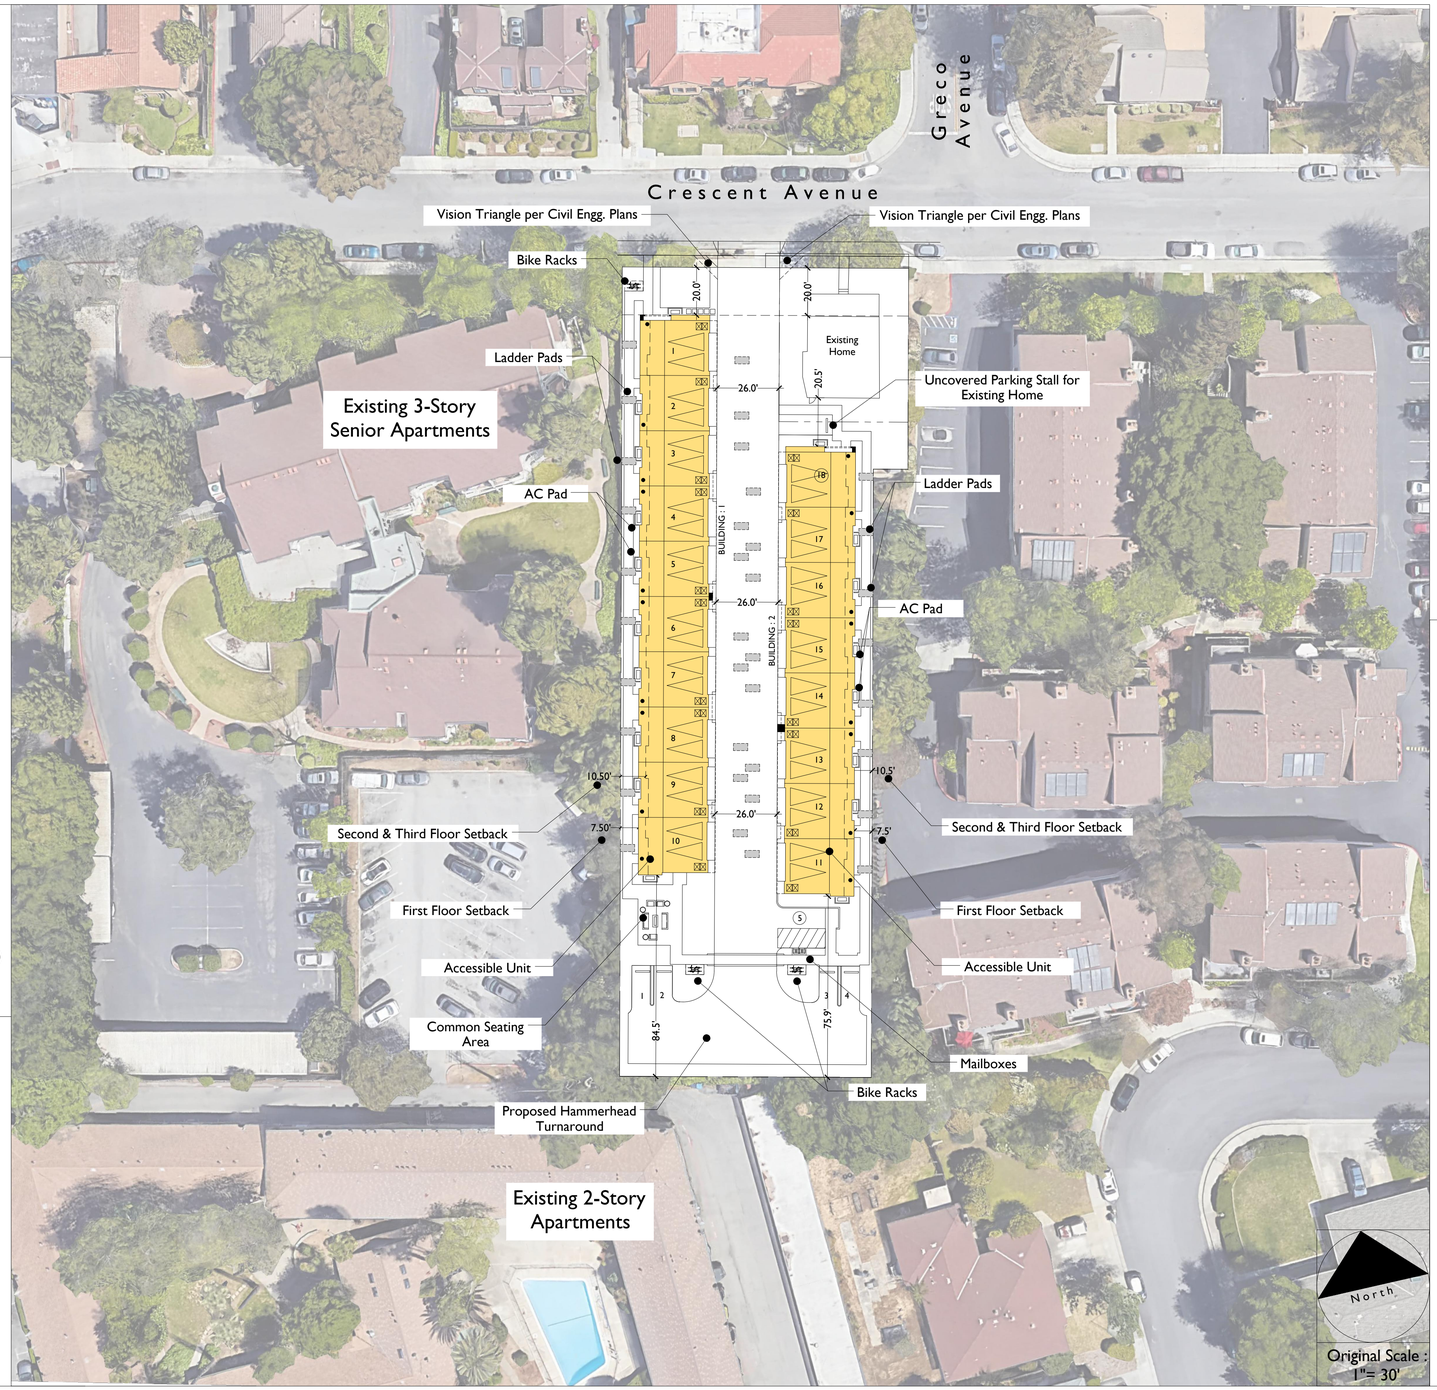

Building Coverage : (includes existing SFD at 156 Crescent Ave.)

Site Area
: ±37,383 sq.ft.

Building Footprint Area
: ±13,089 sq.ft.

Building Coverage
: ±35.3% (40% max. allowed)

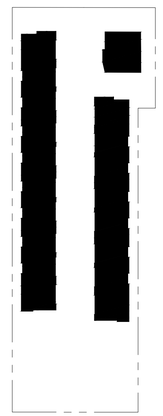

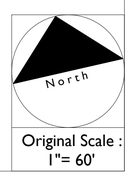

Bassenian | Lagoni
ARCHITECTURE • PLANNING • INTERIORS
Copyright 2021 Bassenian | Lagoni Architects
2031 Orchard Drive, Suite 100
Newport Beach, CA USA 92660
tel. +1 949 553 9100
fax +1 949 553 0548

ARCHITECTURAL SITE PLAN

148 CRESCENT AVENUE

Sunnyvale, California

0 15 30 60
SCALE: 1" = 30'-0"

980.21077

SP.1

04.27.23

TERRA HOLDINGS

Bassenian | Lagoni
ARCHITECTURE • PLANNING • INTERIORS
Copyright 2022 Bassenian | Lagoni Architects
2031 Orchard Drive, Suite 100
Newport Beach, CA USA 92660
tel. +1 949 553 9100
fax +1 949 553 0548

STREET SCENE

CRESCENT AVENUE

Sunnyvale, CA

0 2 4 8

980.21222

A-01

04.27.23

TERRA HOLDINGS

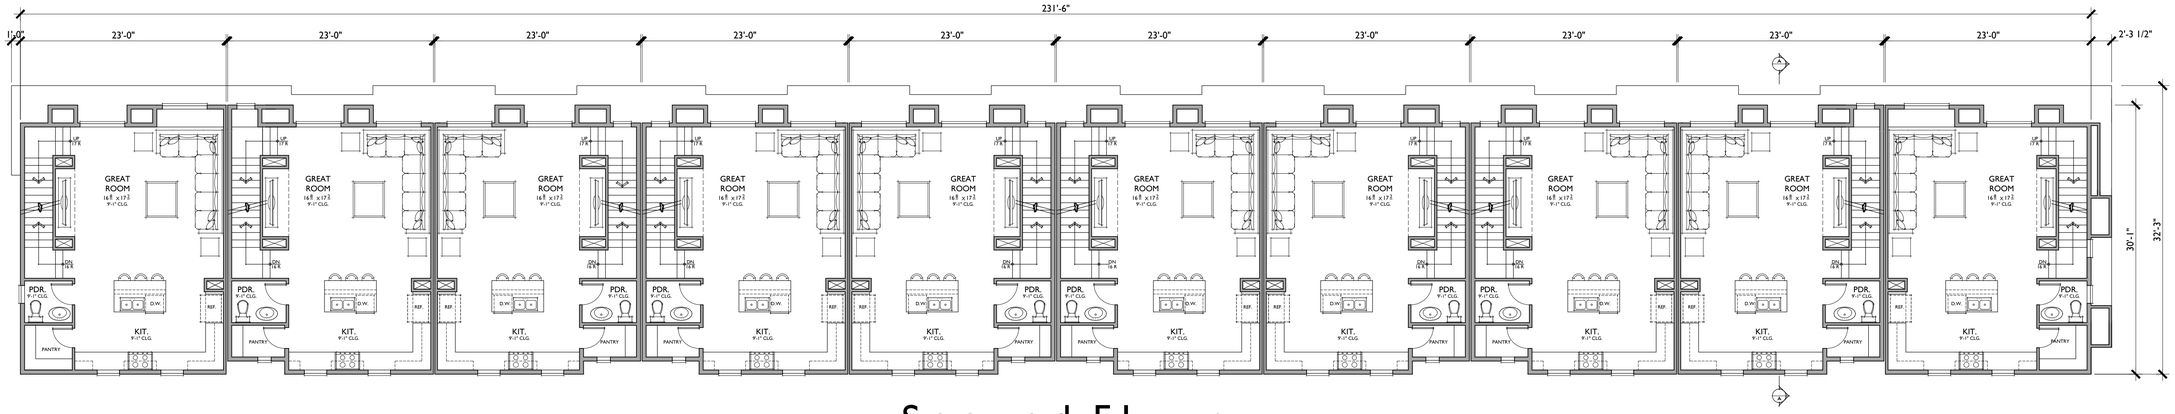

Second Floor

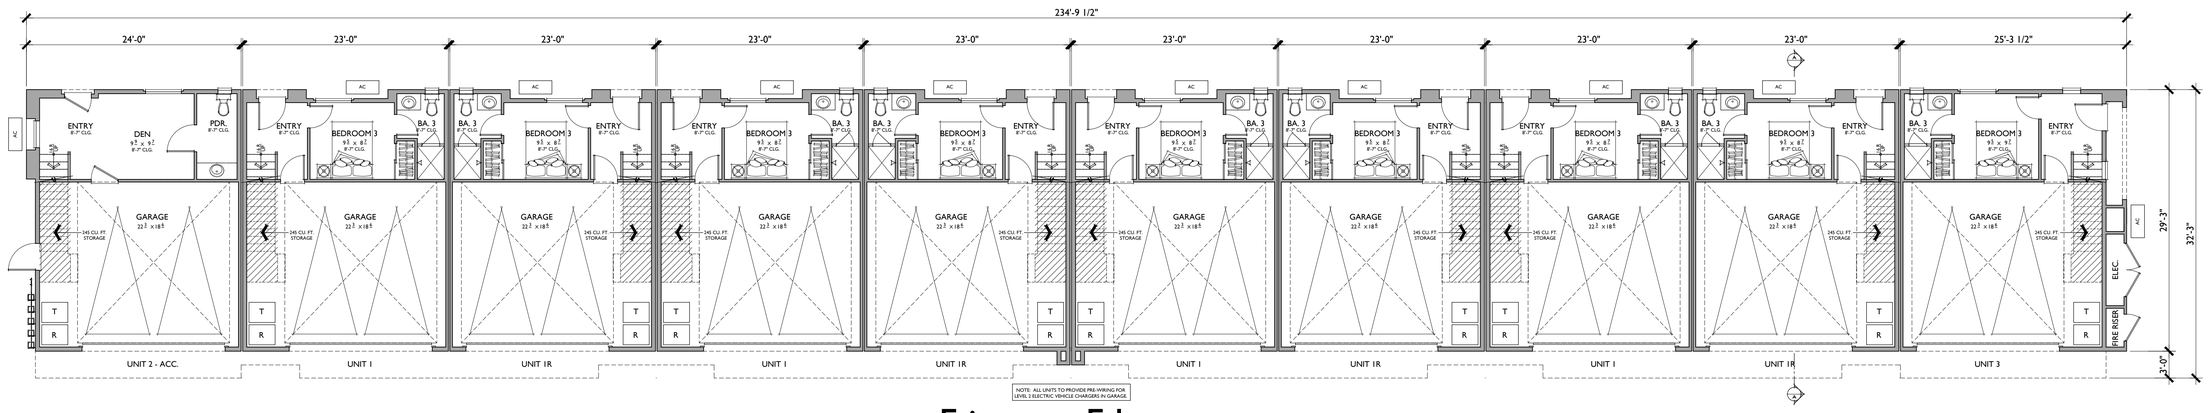

First Floor

UNIT 1

3 BEDROOMS / 3.5 BATHS
2 - CAR GARAGE

FLOOR AREA TABLE	
1ST FLOOR	266 SQ. FT.
2ND FLOOR	637 SQ. FT.
3RD FLOOR	576 SQ. FT.
TOTAL	1,479 SQ. FT.
2 - CAR GARAGE	435 SQ. FT.
PORCH	3 SQ. FT.

NOTE: SQUARE FOOTAGE MAY VARY DUE TO METHOD OF CALCULATION

UNIT 2 - Accessible

3 BEDROOMS / 3.5 BATHS
2 - CAR GARAGE

FLOOR AREA TABLE	
1ST FLOOR	282 SQ. FT.
2ND FLOOR	662 SQ. FT.
3RD FLOOR	588 SQ. FT.
TOTAL	1,532 SQ. FT.
2 - CAR GARAGE	435 SQ. FT.

NOTE: SQUARE FOOTAGE MAY VARY DUE TO METHOD OF CALCULATION

UNIT 3

3 BEDROOMS / 3.5 BATHS
2 - CAR GARAGE

FLOOR AREA TABLE	
1ST FLOOR	282 SQ. FT.
2ND FLOOR	662 SQ. FT.
3RD FLOOR	587 SQ. FT.
TOTAL	1,531 SQ. FT.
2 - CAR GARAGE	435 SQ. FT.
PORCH	30 SQ. FT.

NOTE: SQUARE FOOTAGE MAY VARY DUE TO METHOD OF CALCULATION

Bassenian | Lagoni
ARCHITECTURE • PLANNING • INTERIORS
Copyright 2022 Bassenian | Lagoni Architects
2031 Orchard Drive, Suite 100
Newport Beach, CA USA 92660
tel. +1 949 553 9100
fax +1 949 553 0548

BUILDING 1
Floor Plans

CRESCENT AVENUE
Sunnyvale, CA

0 2 4 8

980.21222

A-02

04.27.23

TERRA HOLDINGS

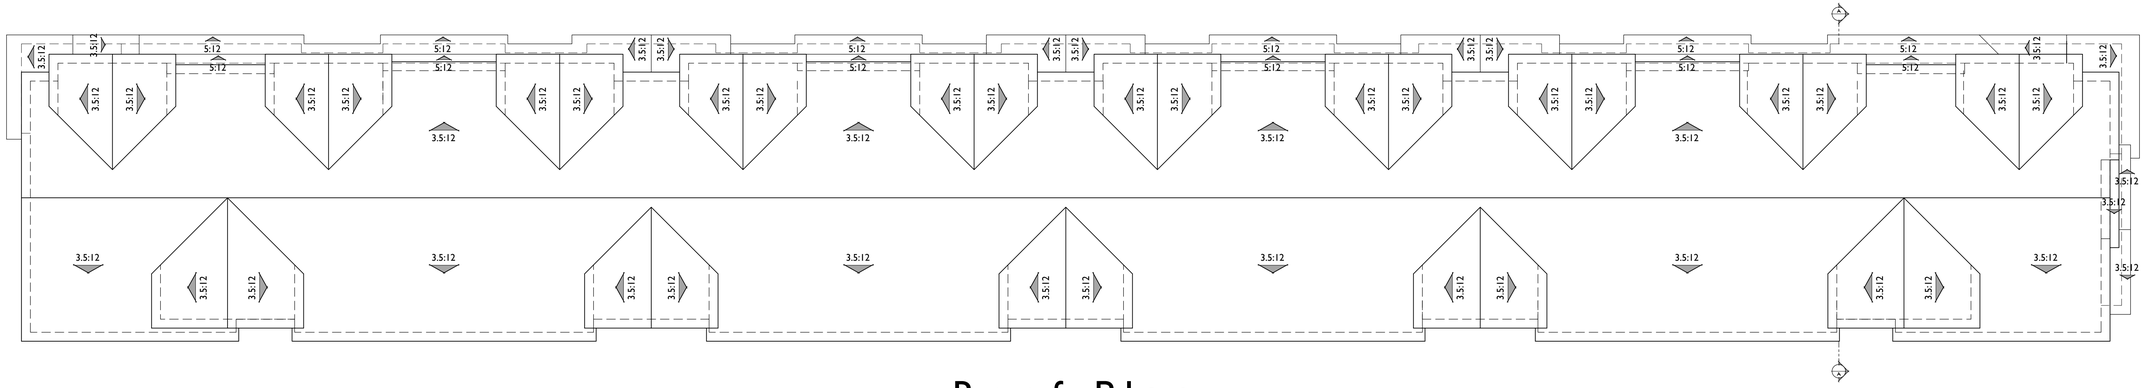

Roof Plan

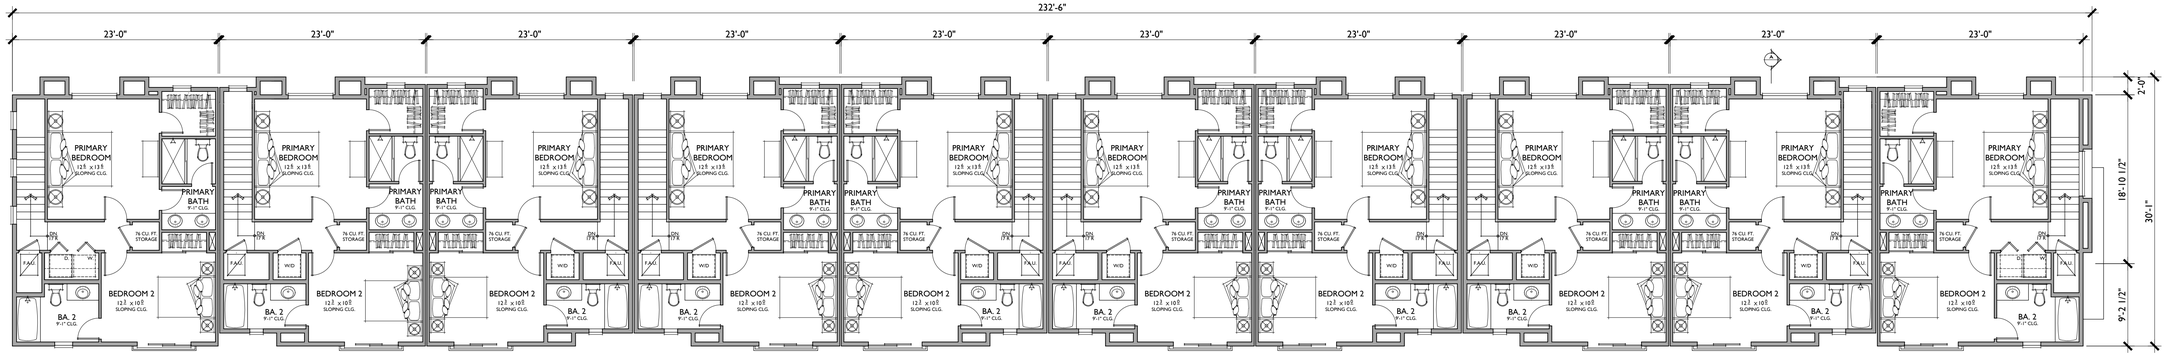

Third Floor

UNIT 1

3 BEDROOMS / 3.5 BATHS
2 - CAR GARAGE

FLOOR AREA TABLE	
1ST FLOOR	266 SQ. FT.
2ND FLOOR	637 SQ. FT.
3RD FLOOR	576 SQ. FT.
TOTAL	1,479 SQ. FT.
2 - CAR GARAGE	435 SQ. FT.
PORCH	3 SQ. FT.

NOTE: SQUARE FOOTAGE MAY VARY DUE TO METHOD OF CALCULATION

UNIT 2 - Accessible

3 BEDROOMS / 3.5 BATHS
2 - CAR GARAGE

FLOOR AREA TABLE	
1ST FLOOR	282 SQ. FT.
2ND FLOOR	662 SQ. FT.
3RD FLOOR	588 SQ. FT.
TOTAL	1,532 SQ. FT.
2 - CAR GARAGE	435 SQ. FT.

NOTE: SQUARE FOOTAGE MAY VARY DUE TO METHOD OF CALCULATION

UNIT 3

3 BEDROOMS / 3.5 BATHS
2 - CAR GARAGE

FLOOR AREA TABLE	
1ST FLOOR	282 SQ. FT.
2ND FLOOR	662 SQ. FT.
3RD FLOOR	587 SQ. FT.
TOTAL	1,531 SQ. FT.
2 - CAR GARAGE	435 SQ. FT.
PORCH	30 SQ. FT.

NOTE: SQUARE FOOTAGE MAY VARY DUE TO METHOD OF CALCULATION

Bassenian | Lagoni
ARCHITECTURE • PLANNING • INTERIORS
Copyright 2022 Bassenian | Lagoni Architects
2031 Orchard Drive, Suite 100
Newport Beach, CA USA 92660
tel. +1 949 553 9100
fax +1 949 553 0548

BUILDING 1
Floor Plans

CRESCENT AVENUE
Sunnyvale, CA

0 2 4 8

980.21222

A-03

04.27.23

TERRA HOLDINGS

WEST

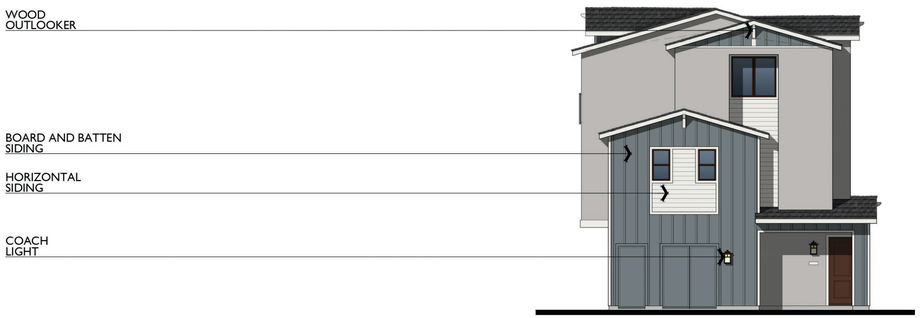

NORTH

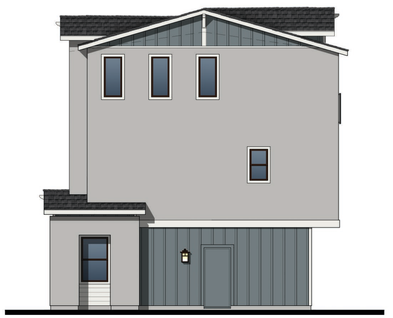

SOUTH

EAST

Bassenian | Lagoni
ARCHITECTURE • PLANNING • INTERIORS

Copyright 2022 Bassenian | Lagoni Architects

2031 Orchard Drive, Suite 100
Newport Beach, CA USA 92660
tel. +1 949 553 9100
fax +1 949 553 0548

BUILDING 1
Elevations

CRESCENT AVENUE
Sunnyvale, CA

0 4 8 16

980.21222

A-04

04.27.23

TERRA HOLDINGS

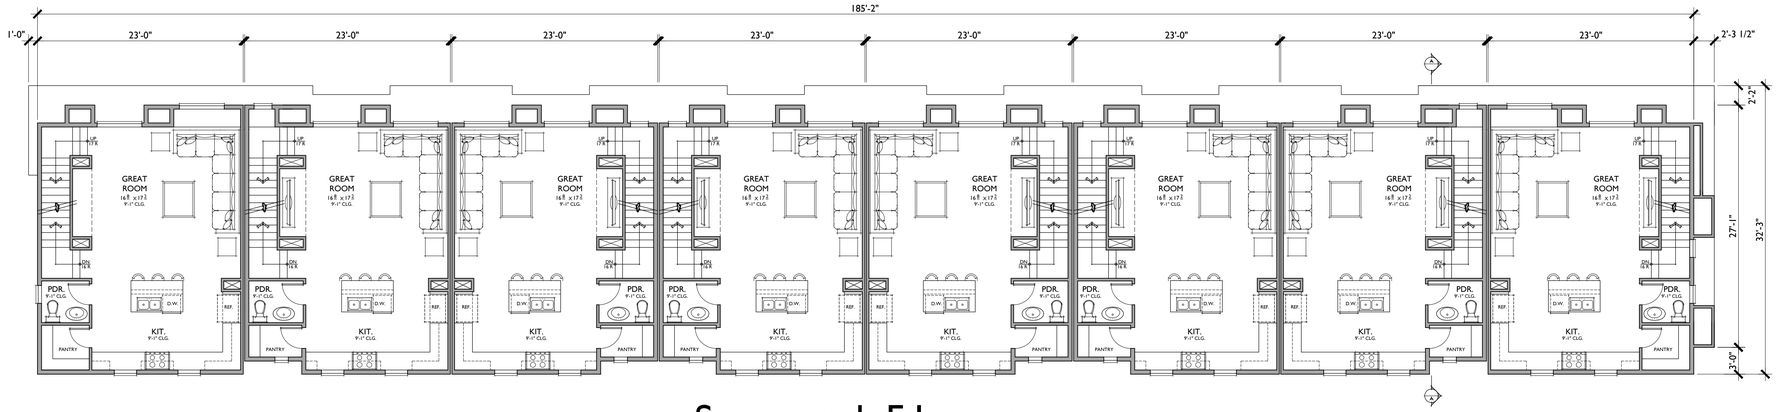

Second Floor

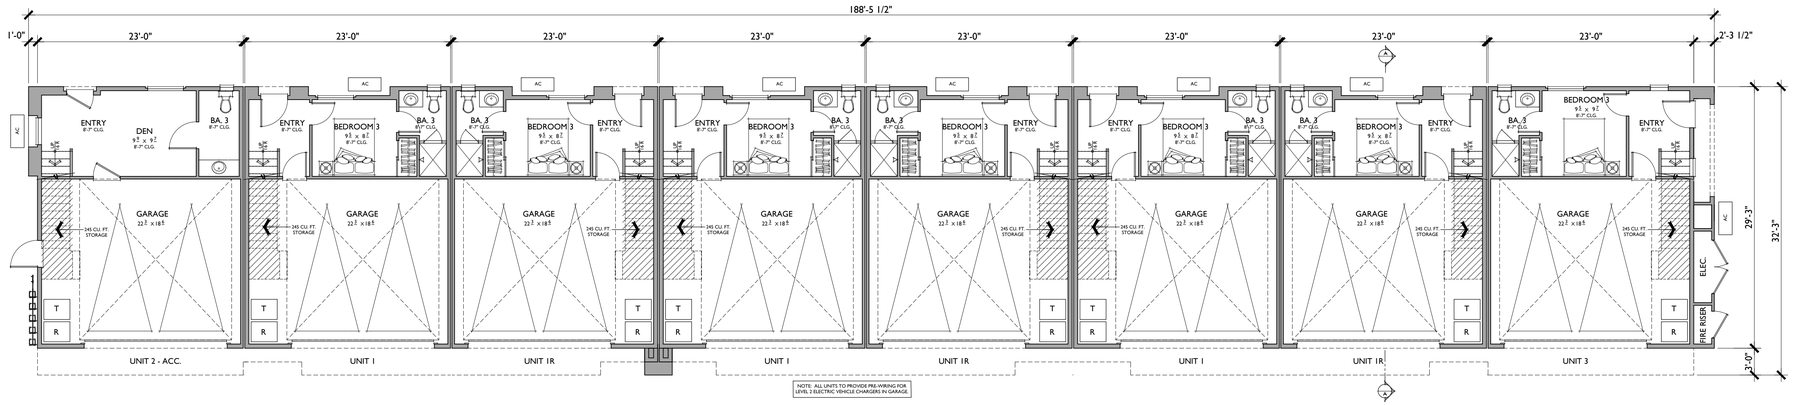

First Floor

UNIT 1

3 BEDROOMS / 3.5 BATHS
2 - CAR GARAGE

FLOOR AREA TABLE	
1ST FLOOR	266 SQ. FT.
2ND FLOOR	637 SQ. FT.
3RD FLOOR	576 SQ. FT.
TOTAL	1,479 SQ. FT.
2 - CAR GARAGE	435 SQ. FT.
PORCH	3 SQ. FT.

NOTE: SQUARE FOOTAGE MAY VARY DUE TO METHOD OF CALCULATION

UNIT 2 - Accessible

3 BEDROOMS / 3.5 BATHS
2 - CAR GARAGE

FLOOR AREA TABLE	
1ST FLOOR	282 SQ. FT.
2ND FLOOR	661 SQ. FT.
3RD FLOOR	601 SQ. FT.
TOTAL	1,544 SQ. FT.
2 - CAR GARAGE	435 SQ. FT.

NOTE: SQUARE FOOTAGE MAY VARY DUE TO METHOD OF CALCULATION

UNIT 3

3 BEDROOMS / 3.5 BATHS
2 - CAR GARAGE

FLOOR AREA TABLE	
1ST FLOOR	282 SQ. FT.
2ND FLOOR	662 SQ. FT.
3RD FLOOR	587 SQ. FT.
TOTAL	1,531 SQ. FT.
2 - CAR GARAGE	435 SQ. FT.
PORCH	30 SQ. FT.

NOTE: SQUARE FOOTAGE MAY VARY DUE TO METHOD OF CALCULATION

Bassenian | Lagoni
ARCHITECTURE • PLANNING • INTERIORS
Copyright 2022 Bassenian | Lagoni Architects
2031 Orchard Drive, Suite 100
Newport Beach, CA USA 92660
tel +1 949 553 9100
fax +1 949 553 0548

BUILDING 2
Floor Plans

CRESCENT AVENUE
Sunnyvale, CA

0 2 4 8

980.21222

A-05

04.27.23

TERRA HOLDINGS

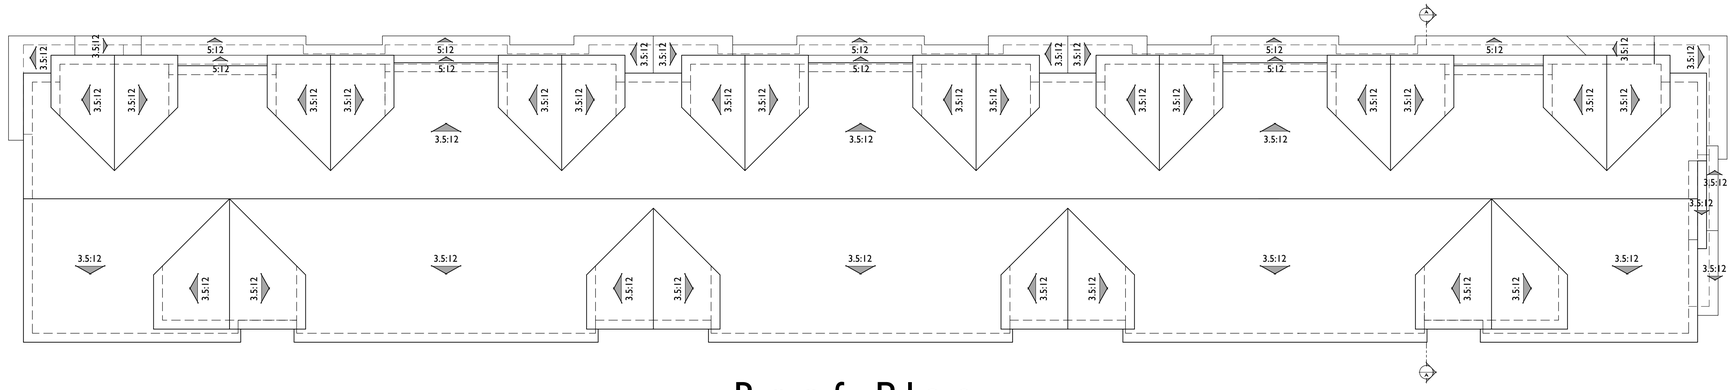

Roof Plan

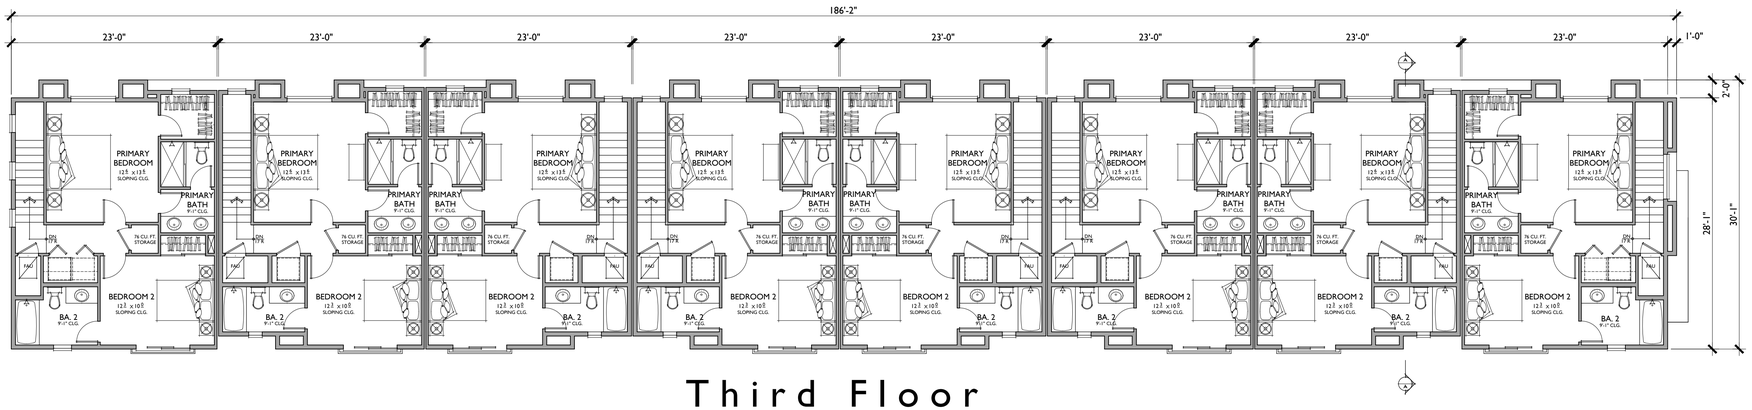

Third Floor

UNIT 1

3 BEDROOMS / 3.5 BATHS
2 - CAR GARAGE

FLOOR AREA TABLE	
1ST FLOOR	266 SQ. FT.
2ND FLOOR	637 SQ. FT.
3RD FLOOR	576 SQ. FT.
TOTAL	1,479 SQ. FT.
2 - CAR GARAGE	435 SQ. FT.
PORCH	3 SQ. FT.

NOTE: SQUARE FOOTAGE MAY VARY DUE TO METHOD OF CALCULATION

UNIT 2 - Accessible

3 BEDROOMS / 3.5 BATHS
2 - CAR GARAGE

FLOOR AREA TABLE	
1ST FLOOR	282 SQ. FT.
2ND FLOOR	661 SQ. FT.
3RD FLOOR	601 SQ. FT.
TOTAL	1,544 SQ. FT.
2 - CAR GARAGE	435 SQ. FT.

NOTE: SQUARE FOOTAGE MAY VARY DUE TO METHOD OF CALCULATION

UNIT 3

3 BEDROOMS / 3.5 BATHS
2 - CAR GARAGE

FLOOR AREA TABLE	
1ST FLOOR	282 SQ. FT.
2ND FLOOR	662 SQ. FT.
3RD FLOOR	587 SQ. FT.
TOTAL	1,531 SQ. FT.
2 - CAR GARAGE	435 SQ. FT.
PORCH	30 SQ. FT.

NOTE: SQUARE FOOTAGE MAY VARY DUE TO METHOD OF CALCULATION

Bassenian | Lagoni
ARCHITECTURE • PLANNING • INTERIORS
Copyright 2022 Bassenian | Lagoni Architects
2031 Orchard Drive, Suite 100
Newport Beach, CA USA 92660
tel. +1 949 553 9100
fax +1 949 553 0548

BUILDING 2
Floor Plans

CRESCENT AVENUE
Sunnyvale, CA

0 2 4 8

980.21222

A-06

04.27.23

TERRA HOLDINGS

COMPOSITION SHINGLE ROOF

BOARD AND BATTEN SIDING

HORIZONTAL SIDING

WOOD OUTLOOKER

STUCCO

FRONT

BUILDING 2
1/4"=1'-0"

WOOD OUTLOOKER

STUCCO

COACH LIGHT

BOARD AND BATTEN SIDING

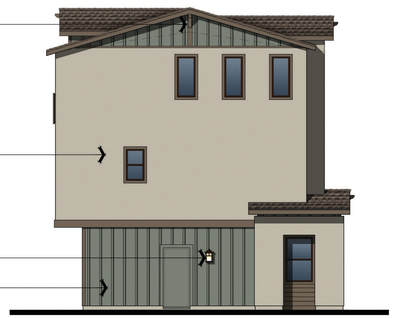

SOUTH

NORTH

WOOD OUTLOOKER

STUCCO

HORIZONTAL SIDING

STUCCO OVER FOAM TRIM AT STUCCO ONLY

BOARD AND BATTEN SIDING

EAST

Bassenian | Lagoni
ARCHITECTURE • PLANNING • INTERIORS

Copyright 2022 Bassenian | Lagoni Architects

2031 Orchard Drive, Suite 100
Newport Beach, CA USA 92660
tel. +1 949 553 9100
fax +1 949 553 0548

BUILDING 2
Elevations

CRESCENT AVENUE
Sunnyvale, CA

0 2 4 8

980.21222

A-07

04.27.23

TERRA HOLDINGS

SOLAR COVERAGE
DECEMBER 21ST, 9:00 AM

TOTAL ADJACENT
TOWNHOME FOOTPRINT : ± 14,726 FT²
TOTAL TOWNHOME
SHADED AREA ± 0 FT²

0% SOLAR COVERAGE ON
ADJACENT TOWNHOMES

SOLAR COVERAGE
DECEMBER 21ST, 3:00 PM

TOTAL ADJACENT
TOWNHOME FOOTPRINT : ± 14,991 FT²
TOTAL TOWNHOME
SHADED AREA ± 0 FT²

0% SOLAR COVERAGE ON
ADJACENT TOWNHOMES

Bassenian | Lagoni
ARCHITECTURE • PLANNING • INTERIORS
Copyright 2022 Bassenian | Lagoni Architects
2031 Orchard Drive, Suite 100
Newport Beach, CA USA 92660
tel. +1 949 553 9100
fax +1 949 553 0548

SOLAR STUDY

CRESCENT AVENUE

Sunnyvale , CA

0 2 4 8

980.21222

A-08

04.27.23

TERRA HOLDINGS

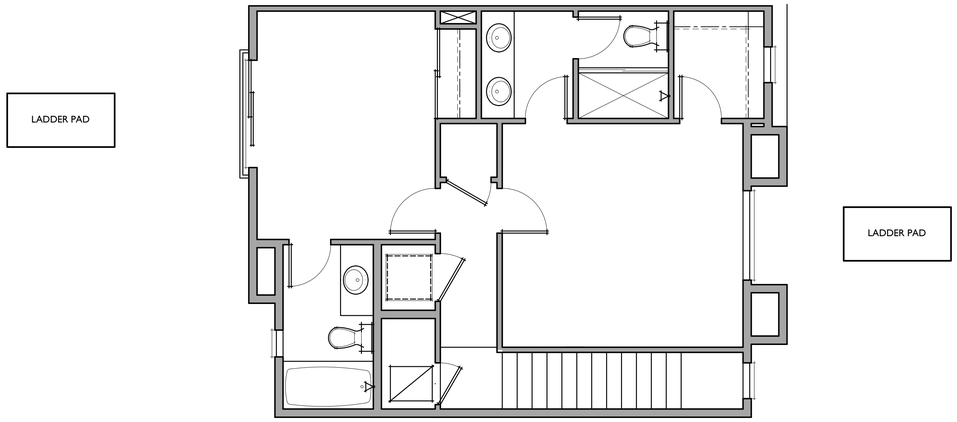

TYPICAL FLOOR PLAN

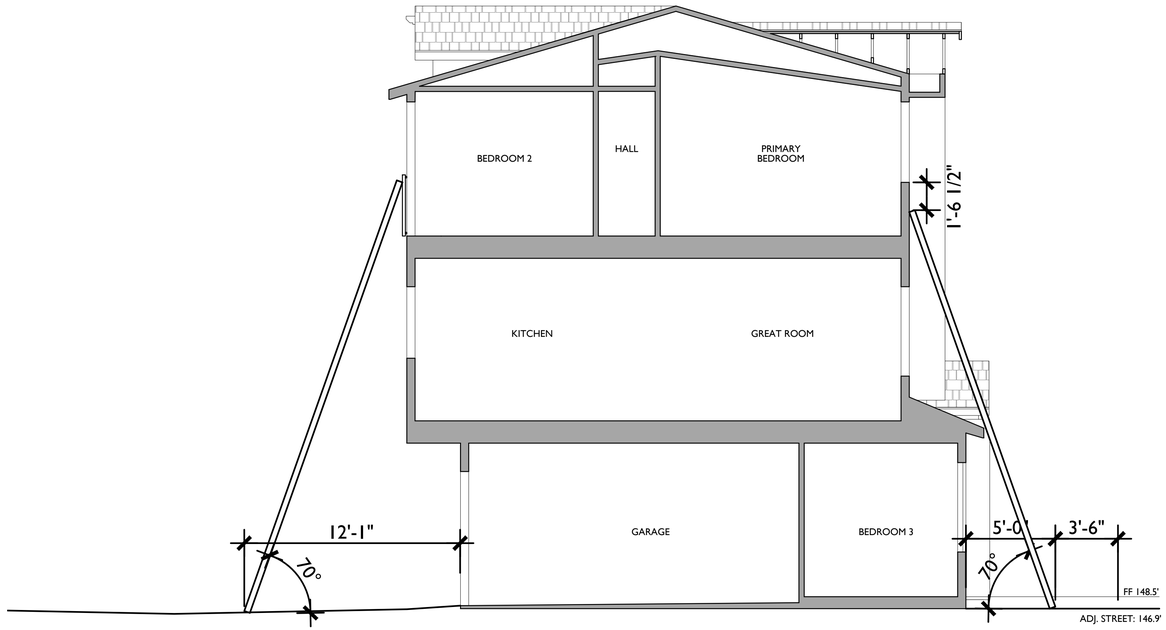

TYPICAL SECTION

Bassenian | Lagoni
ARCHITECTURE • PLANNING • INTERIORS
Copyright 2022 Bassenian | Lagoni Architects
2031 Orchard Drive, Suite 100
Newport Beach, CA USA 92660
tel. +1 949 553 9100
fax +1 949 553 0548

LADDER EXHIBIT

CRESCENT AVENUE

Sunnyvale , CA

0 2 4 8

980.21222

A- 09

04.27.23

TERRA HOLDINGS

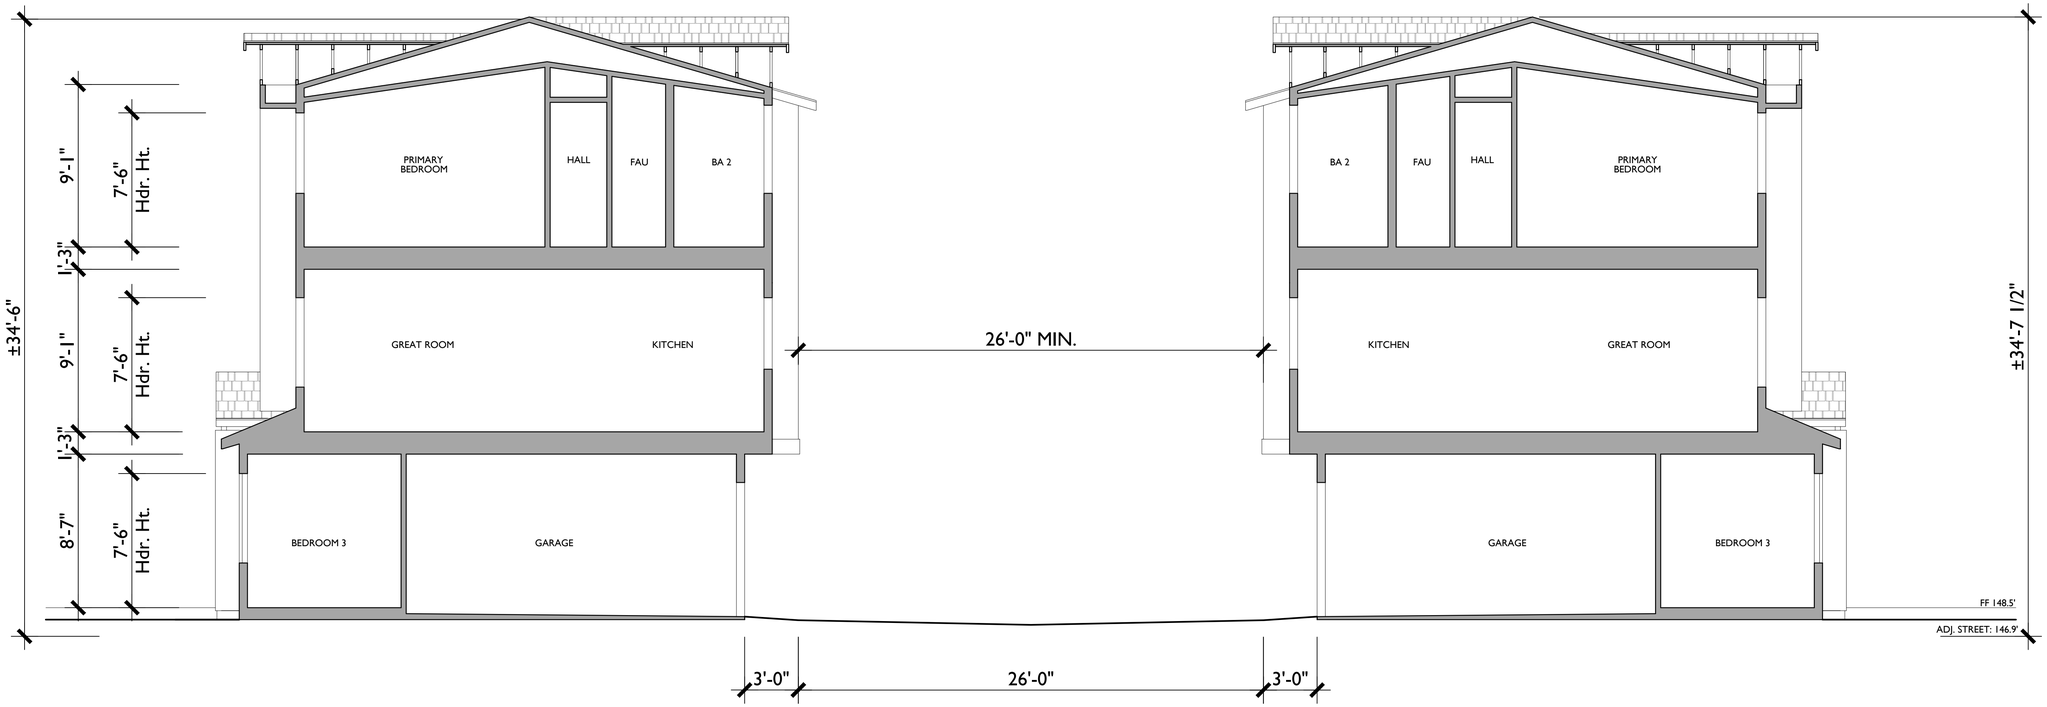

Bassenian | Lagoni
ARCHITECTURE • PLANNING • INTERIORS
Copyright 2022 Bassenian | Lagoni Architects
2031 Orchard Drive, Suite 100
Newport Beach, CA USA 92660
tel. +1 949 553 9100
fax +1 949 553 0548

SITE SECTION

CRESCENT AVENUE

Sunnyvale, CA

0 2 4 8

980.21222

A-10

04.27.23

TERRA HOLDINGS

TYP. SIMPSON DOOR | 8

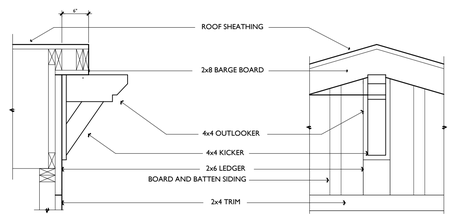

TYP. GABLE OUTLOOKER | 6

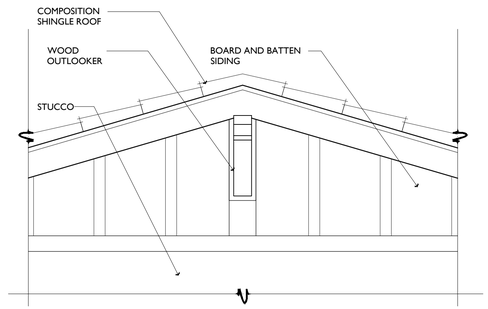

TYP. GABLE END DETAIL | 4

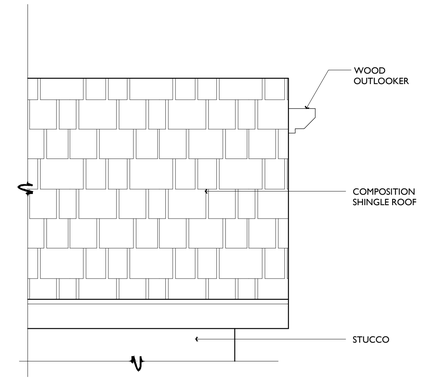

TYP. EAVE DETAIL | 1

Beckett 10.75" Wall Light with LED Bulb Weathered Zinc 49721WZCL18

© 2021 Kichler Lighting LLC. All Rights Reserved.

SPECIFICATIONS

Certifications/Qualifications	
Energy Star	Yes
Title 20 Compliant	Yes
	www.kichler.com/warranty
Dimensions	
Base Backplate	4.50 X 7.00
Extension	8.75"
Weight	4.70 LBS
Height	10.75"
Width	8.00"
Light Source	
Dimmable	Yes
Lamp Included	Included
Lamp Type	A19
Light Source	LED
Max or Nominal Watt	10W
# of Bulbs/LED Modules	1
Socket Type	Medium
Socket Wire	150"
Mounting/Installation	
Interior/Exterior	Exterior
Location Rating	Wet
Mounting Style	Wall Mount
Mounting Weight	3.40 LBS
Photometrics	
Color Rendering Index	92
Kelvin Temperature	3000K

FIXTURE ATTRIBUTES

Housing	
Diffuser Description	Etched Seeded
Primary Material	Aluminum
Product/Ordering Information	
SKU	49721WZCL18
Finish	Weathered Zinc
Style	Arts and Crafts / Mission
UPC	783927582003
Finish Options	
Weathered Zinc	

TYP. LIGHTING | 9

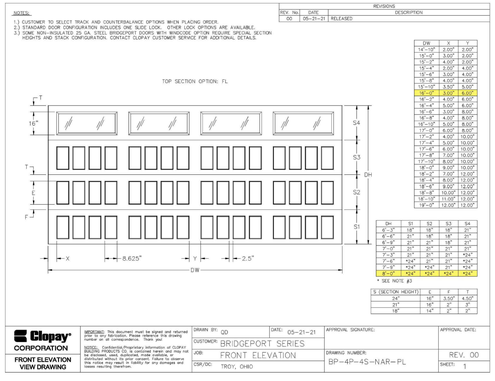

TYP. CLOPLAY GARAGE DOOR | 10

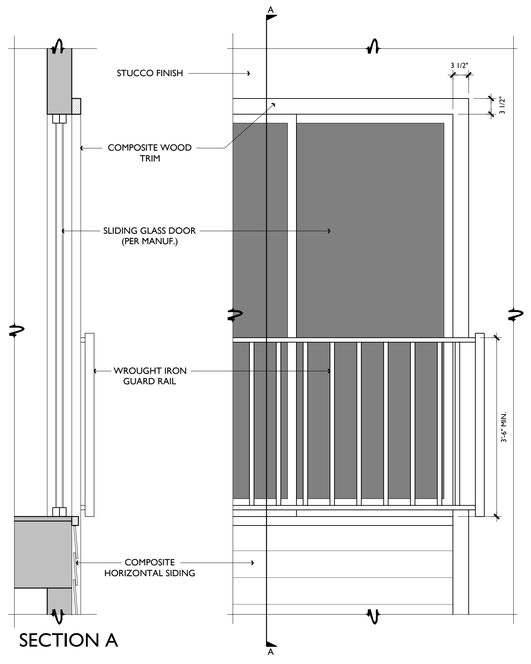

JULIET BALCONY | 7

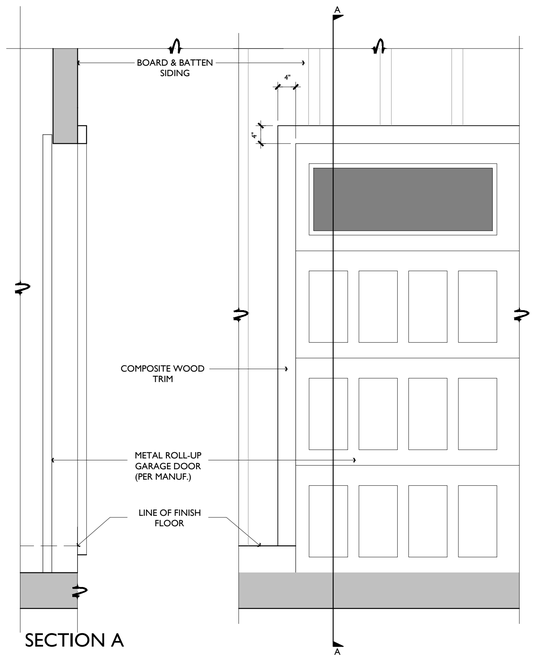

GARAGE DOOR DETAIL | 5

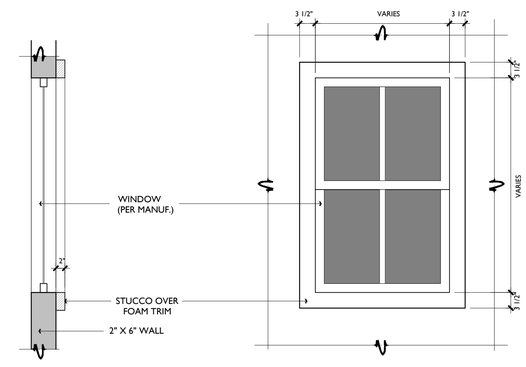

WINDOW TRIM AT STUCCO | 2

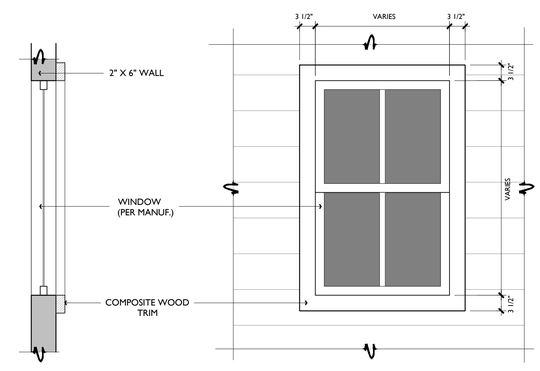

WINDOW TRIM AT SIDING | 3

Bassenian | Lagoni
ARCHITECTURE • PLANNING • INTERIORS

Copyright 2022 Bassenian | Lagoni Architects

2031 Orchard Drive, Suite 100
Newport Beach, CA USA 92660
tel: +1 949 553 9100
fax +1 949 553 0548

DETAILS

CRESCENT AVENUE

Sunnyvale, CA

980.21222

A-11

04.20.23

TERRA HOLDINGS

Bassenian | Lagoni
ARCHITECTURE • PLANNING • INTERIORS

Copyright 2022 Bassenian | Lagoni Architects

2031 Orchard Drive, Suite 100
Newport Beach, CA USA 92660
tel. +1 949.553.9100
fax +1 949.553.0548

STREET SCENE RENDERING

CRESCENT AVENUE

Sunnyvale, CA

0 2 4 8

980.21222

A-12

04.27.23

TERRA HOLDINGS

Bassenian | Lagoni
ARCHITECTURE • PLANNING • INTERIORS
Copyright 2022 Bassenian | Lagoni Architects
2031 Orchard Drive, Suite 100
Newport Beach, CA USA 92660
tel. +1 949 553 9100
fax +1 949 553 0548

INTERIOR SITE RENDERING

CRESCENT AVENUE

Sunnyvale, CA

0 2 4 8

980.21222

A-13

04.27.23

TERRA HOLDINGS

TREE PRESERVATION
CONSULT THE PROJECT ARBORIST IF ROOTS > 2" ARE ENCOUNTERED DURING ASPHALT DEMOLITION, GRADING, OR SIDEWALK CONSTRUCTION. IF APPROPRIATE, ROOTS SHALL BE CLEANLY PRUNED (WITH A HANDSAW OR SAWZALL) AND KEPT MOIST TILL BACKFILLED.

GRADING SHALL BE COMPLETED BY HAND WITHIN 5' OF THE TRUNK OF TREE. ALL PRUNING SHALL BE PERFORMED BY PERSONNEL CERTIFIED BY THE INTERNATIONAL SOCIETY OF ARBORICULTURE (ISA). ALL PRUNING SHALL ADHERE TO ISA AND AMERICAN NATIONAL STANDARDS INSTITUTE (ANSI) STANDARDS AND BEST MANAGEMENT PRACTICES.

SHOULD TPZ ENCROACHMENT BE NECESSARY, THE CONTRACTOR SHALL CONTACT THE PROJECT ARBORIST FOR CONSULTATION AND RECOMMENDATIONS. CONTRACTOR SHALL KEEP TPZS FREE OF ALL CONSTRUCTION-RELATED MATERIALS, DEBRIS, FILL SOIL, EQUIPMENT, ETC. THE ONLY ACCEPTABLE MATERIAL IS MULCH SPREAD OUT BENEATH THE TREES. SHOULD ANY DAMAGE TO THE TREES OCCUR, THE CONTRACTOR SHALL PROMPTLY NOTIFY THE PROJECT ARBORIST TO APPROPRIATELY MITIGATE THE DAMAGE.

PRELIMINARY PROPOSED TREE PALETTE

	BOTANICAL NAME	COMMON NAME	SIZE	WIDTH / HEIGHT	WATER USE
#XX	**EXISTING TREE TO REMAIN** #XX SEE ARBORIST'S REPORT				
X #XX	**EXISTING TREE TO BE REMOVED** #XX SEE ARBORIST'S REPORT				
	SPECIMEN TREE QUERCUS AGRIFOLIA	COAST LIVE OAK	24" BOX	20-70' WIDE/70' HIGH	LOW
	EVERGREEN SCREEN TREE LOPHOSTEMON CONFERTA	BRISBANE BOX	24" BOX	25' WIDE/35' HIGH	LOW
	ACCENT TREES ACER BUERGERIANUM	TRIDENT MAPLE	24" BOX	25' WIDE/25' HIGH	MEDIUM
	CHILOPSIS LINEARIS	DESERT WILLOW	24" BOX	15' WIDE/20' HIGH	LOW
	APPLES AND CITRUS	DWARF FRUIT TREES	24" BOX	10' WIDE/10' HIGH	MEDIUM

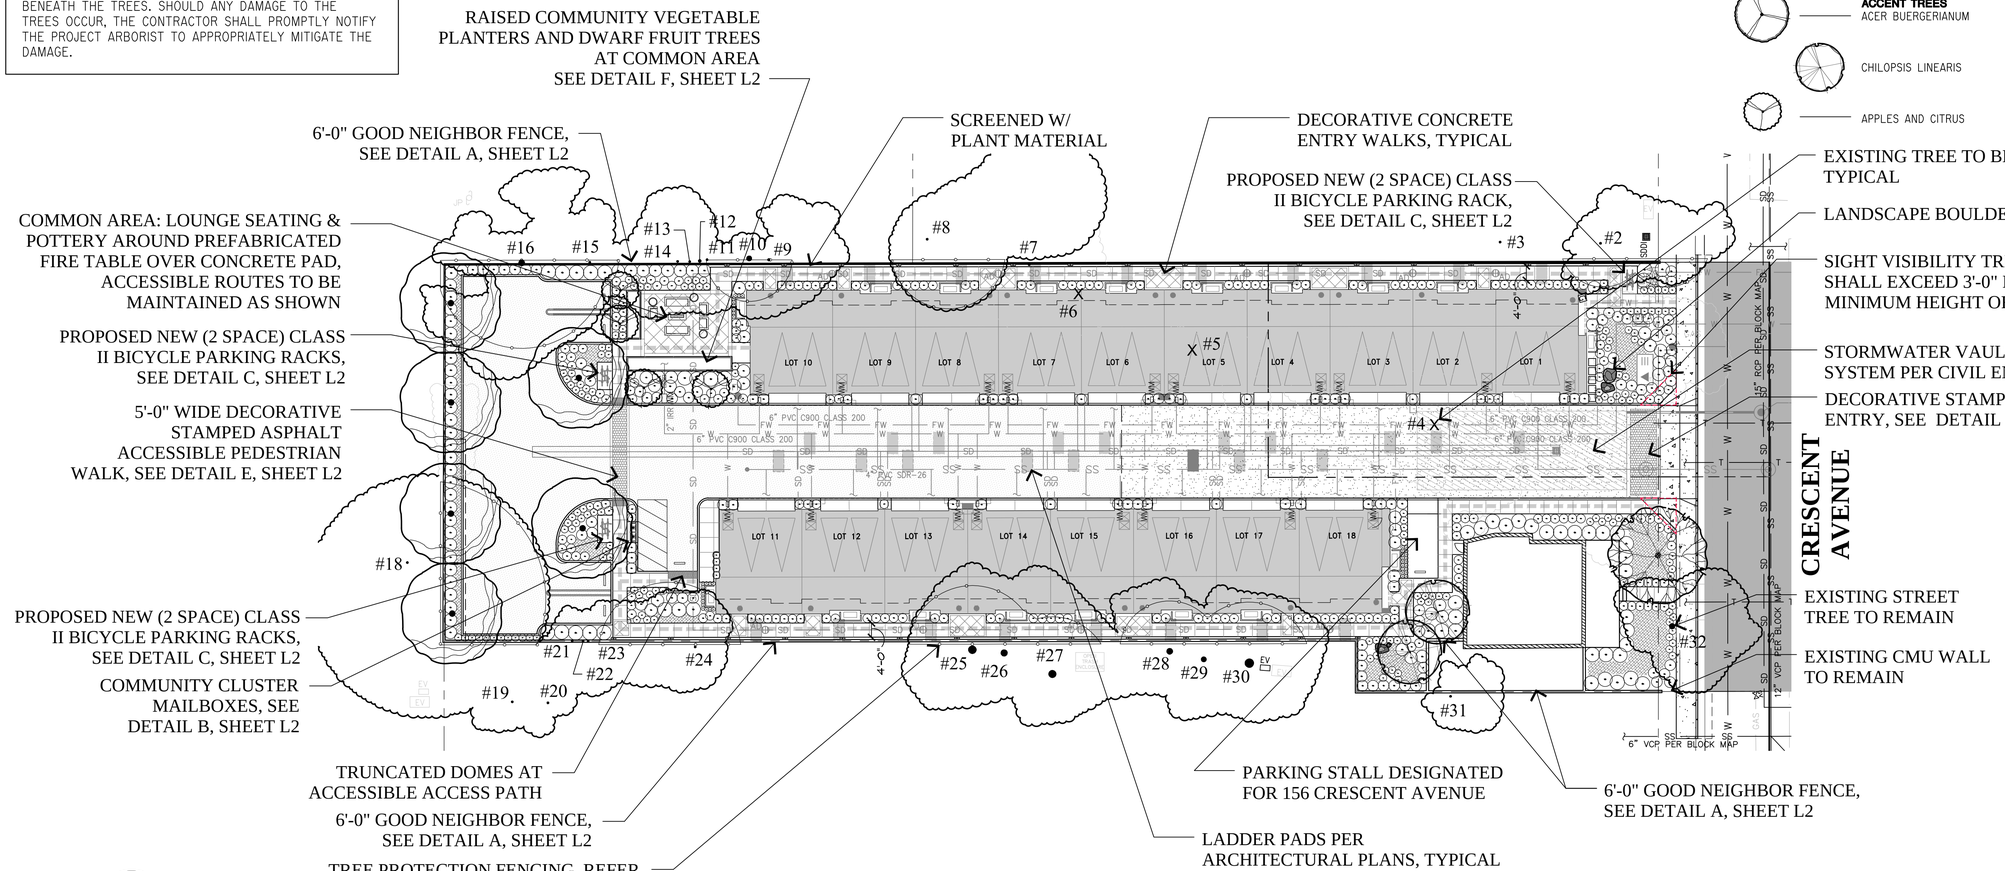

NOTES:

1. ALL TREES SHALL BE PLANTED AND STAKED PER CITY STANDARDS.
2. TREES BE PLANTED WITHIN 3' OF HARDSCAPE ELEMENTS, SHALL HAVE A LINEAR ROOT BARRIER INSTALLED ADJACENT TO THE HARDSCAPE ELEMENT AT TIME OF TREE PLANTING.
3. LANDSCAPE AND IRRIGATION SHALL COMPLY WITH CITY'S CURRENT WATER-EFFICIENT LANDSCAPE ORDINANCE.
4. ALL PLANTING AREAS SHALL BE AUTOMATICALLY IRRIGATED PER CITY STANDARDS. USING LOW-FLOW SPRAY, BUBBLERS OR DRIP METHODS.
5. ALL PLANTING AREAS SHALL BE MULCHED TO A MINIMUM DEPTH OF 3".

N

GRAPHIC SCALE
0 20 40 60
(IN FEET)
1 inch = 20 ft.

RIPLEY DESIGN GROUP
LANDSCAPE ARCHITECTURE
LAND PLANNING
1615 BONANZA STREET
SUITE 314
WALNUT CREEK, CA 94596
TEL: 925.938.7377
www.ripleydesign.com

CRESCENT AVENUE
Sunnyvale
APRIL 25, 2023

Preliminary Landscape Site Plan

L1

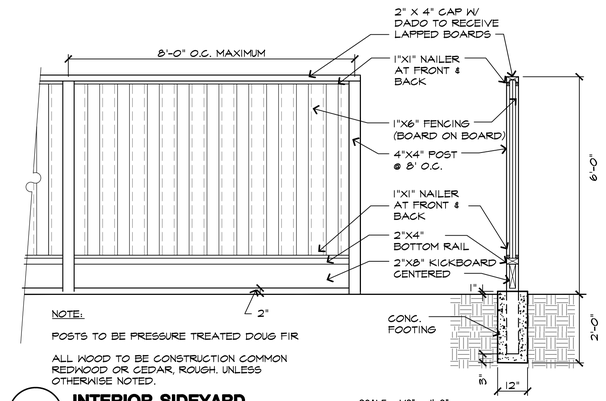

NOTE:

POSTS TO BE PRESSURE TREATED DOUG FIR

ALL WOOD TO BE CONSTRUCTION COMMON REDWOOD OR CEDAR, ROUGH, UNLESS OTHERWISE NOTED.

A INTERIOR SIDEYARD WOOD FENCE W/ KICKERBOARD SCALE: 1/2" = 1'-0"

024 -FncRur

1570 MODEL (8T6 DOOR TYPE VI) 157012 MODEL (12 DOOR TYPE III)

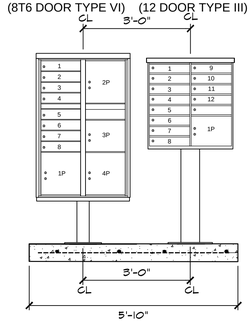

SIDE ELEVATION

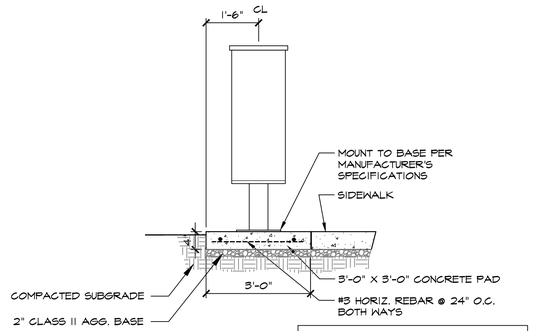

MAILBOX TO BE:
1. 157012, 12 DOOR TYPE III & 1570, 8T6 DOOR TYPE VI
COLOR: BLACK
BY CUSTOM HOME ACCESSORIES, INC.
WWW.MAILBOXES.INFO
2. OUTDOOR PARCEL LOCKER, MODEL #3302 WITH PEDESTAL. COLOR TO BE BRONZE. FROM MAILBOXES.COM

B COMMUNITY MAILBOXES

DuMor, inc.

DU MOR, INC.
15 INDUSTRIAL CIRCLE, P.O. BOX 142
MIFFLINTOWN, PA 17059-0142
TOLL FREE: 1-800-598-4018
PHONE: (717) 436-2106
FAX: (717) 436-9839
www.dumor.com

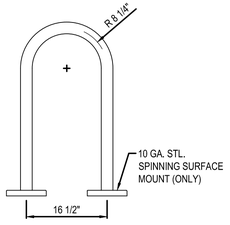

FRONT VIEW
NOT TO SCALE

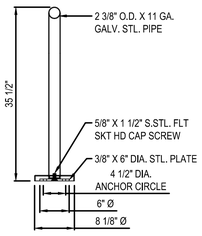

☐S-2 SURFACE MOUNT
NOT TO SCALE

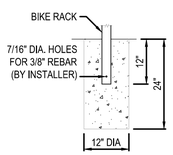

☐S-1 EMBEDMENT
NOT TO SCALE

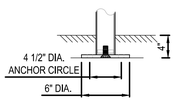

☐S-4 SUBFLOOR
NOT TO SCALE

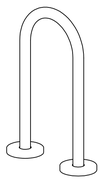

ISOMETRIC VIEW
NOT TO SCALE

☑SELECT DESIRED FINISH OPTION
☐GALV. FINISH.
☐COATED W/ ZINC RICH EPOXY THEN FINISHED W/ POLYESTER POWDER COATING.

C 83 SERIES BIKE RACKS NOT TO SCALE

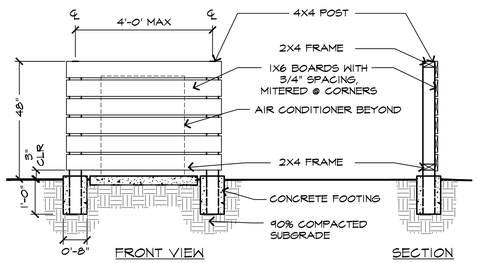

NOTE
ALL WOOD TO BE S4S DOUG FIR NO. 1, POST TO BE PRESSURE TREATED. ALL HARDWARE TO BE HOT-DIPPED GALVANIZED. PAINT COLOR TO MATCH ARCHITECTURE BASE COLOR, SCREEN TO BE 3-SIDED.

USE SCREWS TO CONNECT BOARDS OF FRONT PANEL TO POSTS, SO THAT THEY CAN BE REMOVED TO PROVIDE ACCESS TO AC UNIT.

D AIR CONDITIONER SCREEN SCALE : 1/2"=1'-0"

024 - Scrnhd

NOTE:
1. STAMPED ASPHALT TO BE STREETPRINT GENUINE STAMPED ASPHALT COLOR TO BE: BURNT SIENNA, PATTERN: OFFSET BRICK, AVAILABLE AT WWW.SQUAREONEPAVING.COM TEL: 604-466-9902
2. INSTALL PER MANUFACTURER'S INSTRUCTIONS.

E COLORED STAMPED ASPHALT

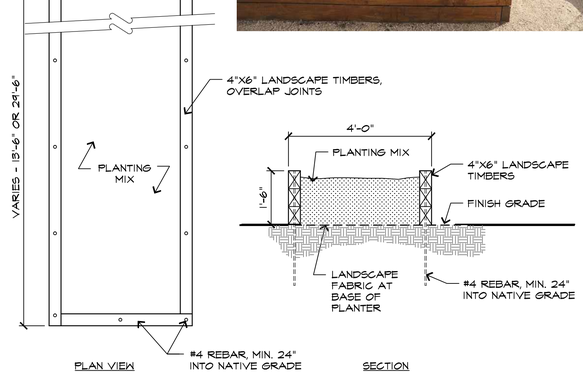

F RAISED PLANTER SCALE : 1/2"=1'-0"

024 - PlntrRsd8

RIPLEY DESIGN GROUP
LANDSCAPE ARCHITECTURE
LAND PLANNING
1615 BONANZA STREET
SUITE 314
WALNUT CREEK, CA 94596
TEL: 925.938.7377
www.ripleydesign.com

CRESCENT AVENUE
Sunnyvale
APRIL 25, 2023

Preliminary Landscape Details

L2

NOTES

I. ALL TREES SHALL BE PLANTED AND STAKED PER CITY STANDARDS.
2. TREES BE PLANTED WITHIN 3' OF HARDSCAPE ELEMENTS, SHALL HAVE A LINEAR ROOT BARRIER INSTALLED ADJACENT TO THE HARDSCAPE ELEMENT AT TIME OF TREE PLANTING.
3. LANDSCAPE AND IRRIGATION SHALL COMPLY WITH CITY'S CURRENT WATER-EFFICIENT LANDSCAPE ORDINANCE.
4. CONTRACTOR TO OBTAIN SOIL MANAGEMENT REPORT AFTER THE ROUGH SITE GRADING. CONTRACTOR SHALL FOLLOW PROVISIONS OF THE REPORT & A COPY SHALL BE SUBMITTED TO CITY,
5. ALL PLANTING AREAS SHALL BE AUTOMATICALLY IRRIGATED PER CITY STANDARDS. USING LOW-FLOW SPRAY, BUBBLERS OR DRIP METHODS.
6. IRRIGATION SYSTEM WILL BE EQUIP WITH INTEGRAL OR AUXILIARY SENSORS TO SUSPEND OPERATION DURING UNFAVORABLE WEATHER CONDITIONS, MANUAL SHUT-OFF VALVES AS CLOSE TO THE POINT-OF-CONNECTION TO MINIMIZE WATER LOSS IN AN EMERGENCY AND BACKFLOW PREVENTION DEVICE TO PREVENT WATER SUPPLY CONTAMINATION BY IRRIGATION SYSTEM.
7. IRRIGATION CONTROLLER SHALL BE WEATHER-BASED, USING ET RATES.
8. ALL PLANTING AREAS SHALL RECEIVE COMPOST AT A RATE OF FOUR (4) CUBIC YARDS PER 1,000 FEET OF PERMEABLE AREA, WHICH WILL BE INCORPORATED TO A DEPTH OF SIX (6) INCHES INTO THE SOIL. SOILS WITH GREATER THAN 6% ORGANIC MATTER IN THE TOP 6 INCHES OF SOIL ARE EXEMPT FROM ADDING COMPOST AND TILLING.
9. ALL PLANTING AREAS SHALL BE MULCHED TO A MINIMUM DEPTH OF 3". EXCEPT IN TURF AREAS, CREEPING OR ROTTING GROUNDCOVERS. TO PROVIDE HABITAT FOR BENEFICIAL INSECTS AND OTHER WILDLIFE, UP TO 5% OF THE LANDSCAPE MAY BE LEFT WITHOUT MULCH.
10. TURF WILL NOT BE ALLOWED ON SLOPES GREATER THAN 25% WHERE THE TOE OF THE SLOPE IS ADJACENT TO AN IMPERMEABLE HARDSCAPE AND WHERE 25% MEANS 1 FOOT OF VERTICAL ELEVATION CHANGE FOR EVERY 4 FEET OF HORIZONTAL LENGTH.
11. THE PLANTING DESIGN SHALL AVOID FIRE-PRONE PLANT MATERIALS AND HIGHLY FLAMMABLE MULCHES.

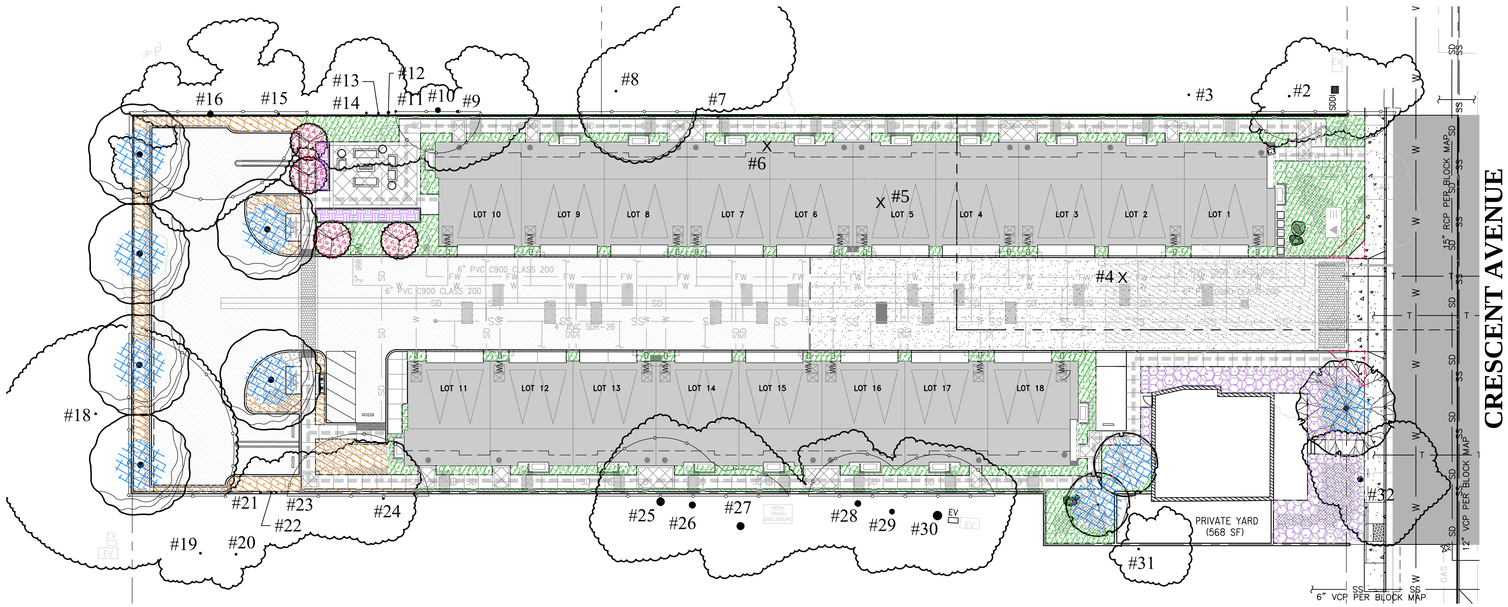

WATER USE CALCULATIONS:

THE MAXIMUM APPLIED WATER ALLOWANCE (MAWA) IN GALLONS PER YEAR IS BASE ON THE FOLLOWING FORMULA:

MAWA = (ETo)(0.62)(0.55 X LA)

THE ESTIMATED TOTAL WATER USE (ETWU) IS THE SUM TOTAL OF ESTIMATED WATER USE FOR EACH HYDROZONE IN GALLONS PER YEAR AND IS BASED ON THE FOLLOWING FORMULA:

ETWU = (ETo)(0.62)((PF X HA) + SLA)
IE

ETo = REFERENCE EVAPOTRANSPIRATION (INCHES PER YEAR)
LA = LANDSCAPE AREA
HA = HYDROZONE AREA (SQUARE FEET)
PF = PLANT FACTOR FROM WUCOLS
IE = IRRIGATION EFFICIENCY (0.81)
0.55 = ET ADJUSTMENT FACTOR
0.62 = CONVERSION FACTOR (TO GALLONS)

REFERENCE EVAPOTRANSPIRATION (ETo) : 45.3

MAXIMUM APPLIED WATER ALLOWANCE: **88,976 GAL/YR**

MAWA= (45.3) X (0.62) X (0.55 X 5,760) = 88,976 GAL/YR

ESTIMATED TOTAL WATER USE: **43,245 GAL/YR**

LOW ETWU = (45.3) X (0.62) X (0.20 X 5,592) / 0.81 = 38,779 GAL/YR

MED ETWU = (45.3) X (0.62) X (0.60 X 28) / 0.81 = 583 GAL/YR

HIGH ETWU = (45.3) X (0.62) X (0.80 X 140) / 0.81 = 3,883 GAL/YR

HYDROZONES

SYMBOLS	NAME TYPE	WATER USE	SQUARE FOOTAGE
	A-1 DRIP SHRUBS-SHRUB & GROUNDCOVER PLANTING AREAS	LOW	3,232 SQ FT
	A-3 BUBBLER TREES-ACCENT & PERIMETER TREES	LOW	63 SQ FT
	A-4 DRIP SHRUBS-PLANTING AREAS AT PARKING LOT	LOW	1,337 SQ FT
	A-5 DRIP SHRUBS-PLANTING AREAS AT EXISTING RESIDENCE	LOW	960 SQ FT
	A-6 BUBBLER TREES-FRUIT TREES AT COMMON SPACE	MED	28 SQ FT
	A-7 DRIP SEASONAL RAISED VEGETABLE PLANTERS	HIGH	140 SQ FT
TOTAL LANDSCAPED AREA			5,760 SQ FT

* PRIVATE YARD FOR DETACHED HOUSE NOT INCLUDED IN LANDSCAPED AREA

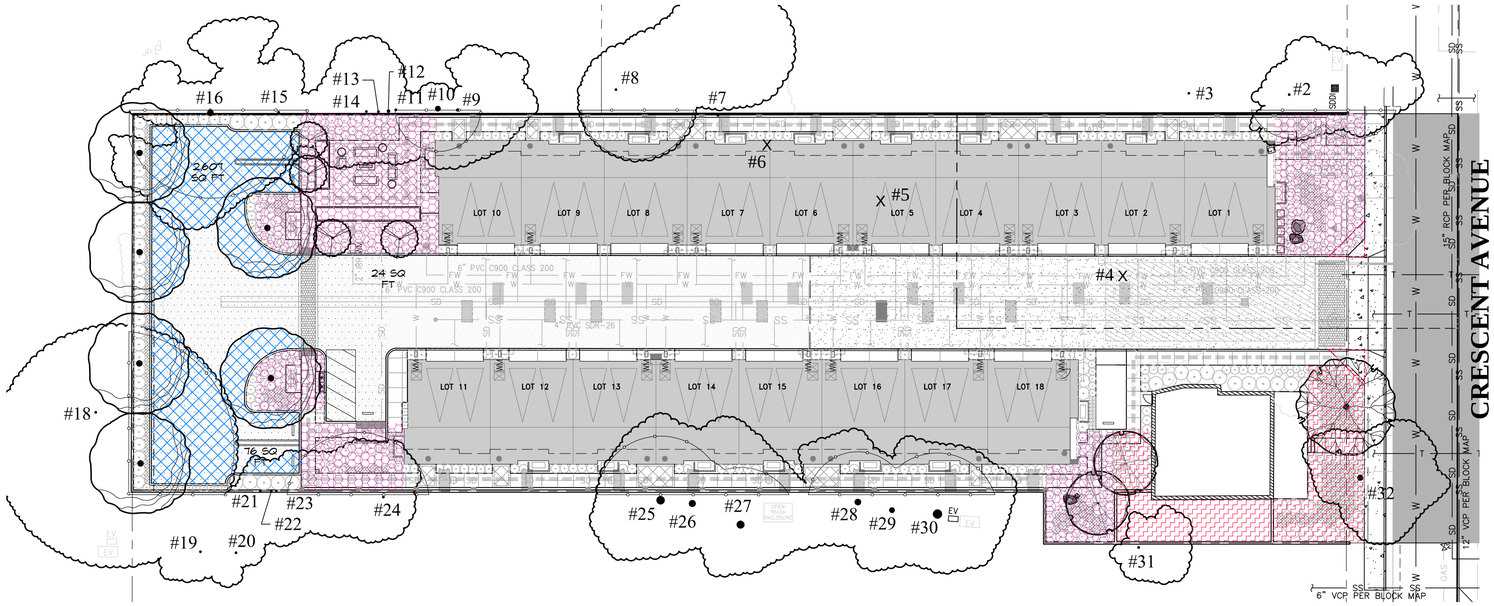

N

GRAPHIC SCALE
0 20 40 60
(IN FEET)
1 inch = 20 ft.

REQUIRED CANOPY TREE COVERAGE TO PARKING AREA RATIO (50%)

PARKING LOT AREA = 4,943 SF

TREE SHADE AREA = 2,607 SF

2,607 / 4,943 = 52.7%

SHADE LEGEND

PARKING ARE REQUIRED FOR SHADING

PARKING AREA SHADED BY PROPOSED TREES

USABLE OPEN SPACE LEGEND
(12' X 17' MINIMUM SIZE)

4,048 SQ FT / 18 MF UNITS = 225 SQ FT / UNIT

1,633 SQ FT / 1 SFD UNIT = 1,633 SQ FT / UNIT

LANDSCAPE AREAS

OVERALL SITE AREA

6,328 SQ. FT. PLANTING AREA / 37,383 SQ. FT. OVERALL SITE AREA = 17% LANDSCAPED A

PARKING LOT AREA

1,421 SQ. FT. PLANTING AREA / 7,028 SQ. FT. OVERALL PARKING LOT AREA = 20% LANDSC

RIPLEY DESIGN GROUP
LANDSCAPE ARCHITECTURE
LAND PLANNING
1615 BONANZA STREET
SUITE 314
WALNUT CREEK, CA 94596
TEL: 925.938.7377
www.ripleydesign.com

CRESCENT AVENUE
Sunnyvale
APRIL 25, 2023

Preliminary Landscape Hydrozone & Shading Plan

L3

PRELIMINARY PROPOSED TREE PALETTE

BOTANICAL NAME	COMMON NAME	SIZE	WIDTH / HEIGHT	WATER USE
EXISTING TREE TO REMAIN #XX SEE ARBORIST'S REPORT				
EXISTING TREE TO BE REMOVED #XX SEE ARBORIST'S REPORT				
SPECIMEN TREE QUERCUS AGRIFOLIA	COAST LIVE OAK	24" BOX	20-70' WIDE/70' HIGH	LOW
EVERGREEN SCREEN TREE LOPHOSTEMON CONFERTA	BRISBANE BOX	24" BOX	25' WIDE/35' HIGH	LOW
ACCENT TREES CHILOPSIS LINEARIS	DESERT WILLOW	24" BOX	15' WIDE/20' HIGH	LOW
APPLES AND CITRUS	DWARF FRUIT TREES	24" BOX	10' WIDE/10' HIGH	MEDIUM

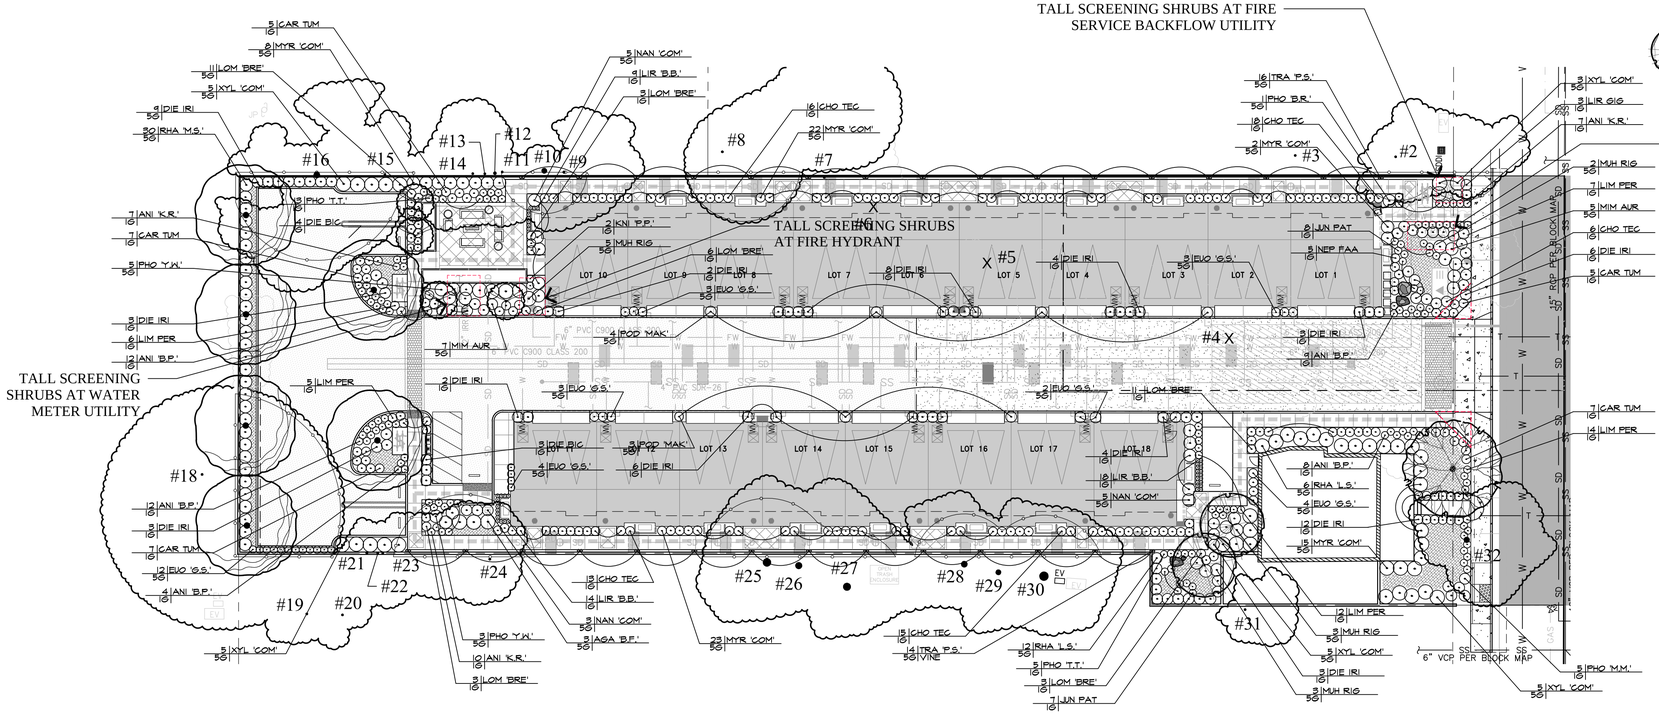

PROPOSED PLANT PALETTE

SYMBOL	BOTANICAL NAME			
SHRUBS				
AGA 'B.F.'	AGAVE 'BLUE FLAME'	BLUE FLAME AGAVE	LOW
ANI 'B.P.'	ANIGOZANTHOS 'BUSH PEARL'	KANGAROO PAW	LOW
ANI 'K.R.'	ANIGOZANTHOS 'KANGA RED'	KANGAROO PAW	LOW
ASP ELA	ASPIDISTRA ELATIOR	CAST IRON PLANT	LOW
CAM 'DEB'	CAMELLIA J. 'DEBUTANTE'	DEBUTANTE CAMELLIA	MED
CAM 'M.G.'	CAMELLIA J. 'MORNING GLOW'	MORNING GLOW CAMELLIA	MED
CAR TUM	CAREX TUMULICOLA	BERKELEY SEDGE	LOW
CHO TEC	CHONDROPETALUM TECTORUM	CAPE RUSH	LOW
DAP ODO	DAPHNE ODORA	FRAGANT DAPHNE	LOW
DIE IRI	DIETES IRIDIOIDES	FORTNIGHT LILY	LOW
EUO 'G.S.'	EUONYMUS J. 'GREEN SPIRES'	GREEN SPIRE EUONYMUS	LOW
JUN PAT	JUNCUS PATENS	CALIFORNIA GREY RUSH	LOW
KNI 'P.P.'	KNIPHOFIA U. 'PINEAPPLE POPSICLE'	RED HOT POKER	LOW
LIM PER	LIMONIUM PEREZZI	SEA LAVENDER	LOW
LIR 'B.B.'	LIRIOPE 'BIG BLUE'	BIG BLUE LILYTURF	MED
LIR GIG	LIRIOPE GIGANTEUM	GIANT LILYTURF	MED
LOM 'BRE'	LOMANDRA L. 'BREEZE'	DWARF MAT RUSH	LOW
MIM AUR	MIMULUS AURANTIACUS	STICKY MONKEY FLOWER	LOW
MUH RIG	MUHLENBERGIA RIGENS	DEER GRASS	LOW
MYR 'COM'	MYRTUS C. 'COMPACTA'	DWARF MYRTLE	LOW
NEP FAA	NEPETA FAASSENII	CATMINT	LOW
PHO 'B.R.'	PHORMIUM 'BLACK RAGE'	NEW ZEALAND FLAX	LOW
PHO 'M.M.'	PHORMIUM 'MAORI MAIDEN'	NEW ZEALAND FLAX	LOW
PHO 'T.T.'	PHORMIUM 'TINY TIGER'	NEW ZEALAND FLAX	LOW
PHO 'Y.W.'	PHORMIUM 'YELLOW WAVE'	NEW ZEALAND FLAX	LOW
POD 'MAK'	PODOCARPUS M. 'MAKI'	CHINESE PODCARPUS	MED
RHA 'L.S.'	RHAMNUS C. 'LITTLE SUR'	LITTLE SUR COFFEEBERRY	LOW
XYL 'COM'	XYLOSMA C. 'COMPACTA'	COMPACT XYLOSMA	LOW
GROUNDCOVER			
APTENIA 'RED APPLE' I GALLON @ 36" O.C.		NO COMMON NAME	LOW
VINES			
TRA 'P.S.'	TRACHELOSPERMUM 'PINK SHOWERS'	PINK STAR JASMINE	MED

NOTES:

1. ALL TREES SHALL BE PLANTED AND STAKED PER CITY STANDARDS.
2. TREES BE PLANTED WITHIN 3' OF HARDSCAPE ELEMENTS, SHALL HAVE A LINEAR ROOT BARRIER INSTALLED ADJACENT TO THE HARDSCAPE ELEMENT AT TIME OF TREE PLANTING.
3. LANDSCAPE AND IRRIGATION SHALL COMPLY WITH CITY'S CURRENT WATER-EFFICIENT LANDSCAPE ORDINANCE.
4. ALL PLANTING AREAS SHALL BE AUTOMATICALLY IRRIGATED PER CITY STANDARDS. USING LOW-FLOW SPRAY, BUBBLERS OR DRIP METHODS.
5. ALL PLANTING AREAS SHALL BE MULCHED TO A MINIMUM DEPTH OF 3".

N

GRAPHIC SCALE

0 20 40 60

(IN FEET)
1 inch = 20 ft.

RIPLEY DESIGN GROUP
LANDSCAPE ARCHITECTURE
LAND PLANNING
1615 BONANZA STREET
SUITE 314
WALNUT CREEK, CA 94596
TEL: 925.938.7377
www.ripleydesign.com

CRESCENT AVENUE
Sunnyvale
APRIL 25, 2023

Preliminary Landscape Planting Plan

L4

PISTACIA CHINENSIS
CHINESE PISTCHE

ACER BERGERANUM
TRIDENT MAPLE

CHILOPSIS LINEARIS
DESERT WILLOW

LIRIOPE GIGANTEA
GIANT LILY TURF

PHORMIUM T. 'TONY TIGER'
GREEN-CREAM DWARF ZEALAND

MYRTUS C. 'COMPACTA'
DWARF MYRTLE

PHORMIUM T. 'TONY TIGER'
GREEN-CREAM DWARF ZEALAND

LIMONIUM PREZII
SEA LAVENDER

CAMELLIA J. 'DEBUTANTE'
DEBUTANTE CAMELLIA

NANDINA D. 'COMPACTA'
DWARF HEAVENLY BAMBOO

DIETES IRIDIODES
AFRICAN ISIS

PODOCARPUS MACROPHYLLUS 'MAKI'
CHINESE PODOCARPUS

ASPIDISTRA ELATIOR
CAST IRON PLANT

CAREX TUMICOLA
BERKLEY SEDGE

LOMANDRA LONGIFOLIA 'BREEZE'
DWARF MAT RUSH

CHONDROPETALUM TECTORUM
CAPE REED

XYLOSMA C. 'COMPACTA'
COMPACT SHINY XYLOSMA

JUNCUS PATENS
CALIFORNIA GREY RUSH

DAPHNE ODORA
FRAGRANT DAPHNE

PHORMIUM T. 'MAORI MAIDEN'
GREEN-CREAM DWARF ZEALAND

FESTUCA MAIREI
MAIRE'S FESCUE

AGAVE ATTENUATA
FOXTAIL AGAVE

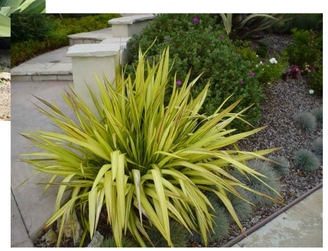

PHORMIUM T. 'YELLOW WAVE'
GREEN-CREAM DWARF ZEALAND

KNIFOPHIA U. 'PINEAPPLE POPSI
PINEAPPLE RED HOT POKER

EUONYMUS J. 'GREEN SPIRES'
GREEN SPIRES EUONYMUS

APTENIA 'RED APPLE'
RED APPLE APTENIA

ANIGOZANTHOS 'BUSH PEARL'
KANGAROO PAW

NEPETA FAASSENNII
CATMINT

MUHLENBERFIA RIGENS
DEERGRASS

RIPLEY DESIGN GROUP
LANDSCAPE ARCHITECTURE
LAND PLANNING
1615 BONANZA STREET
SUITE 314
WALNUT CREEK, CA 94596
TEL: 925.938.7377
www.ripleydesign.com

CRESCENT AVENUE
Sunnyvale
APRIL 25, 2023

Preliminary Landscape Plan
Plant Imagery

L5

NOTES:

1. ALL TREES SHALL BE PLANTED AND STAKED PER CITY STANDARDS.
2. TREES BE PLANTED WITHIN 3' OF HARDSCAPE ELEMENTS, SHALL HAVE A LINEAR ROOT BARRIER INSTALLED ADJACENT TO THE HARDSCAPE ELEMENT AT TIME OF TREE PLANTING.
3. LANDSCAPE AND IRRIGATION SHALL COMPLY WITH CITY'S CURRENT WATER-EFFICIENT LANDSCAPE ORDINANCE.
4. ALL PLANTING AREAS SHALL BE AUTOMATICALLY IRRIGATED PER CITY STANDARDS. USING LOW-FLOW SPRAY, BUBBLERS OR DRIP METHODS.
5. ALL PLANTING AREAS SHALL BE MULCHED TO A MINIMUM DEPTH OF 3".

NOTE:
ALL EXISTING TREES FOR PRESERVATION AND NEW TREES SHALL BE PROTECTED IN ACCORDANCE WITH TREE PRESERVATION. REMOVED TRESS SHALL BE REPLACE WITH LIKE-KIND & LIKE-SIZE WITH A TREE REMOVAL PERMIT FROM THE CITY OF SUNNYVALE.

TREE PROTECTIVE FENCING, INSTALL PER ARBORIST'S SPECIFICATIONS

TREE MITIGATION

PROPOSED 24" BOX MITIGATION TREE

*PER CITY OF SUNNYVALE'S CRITERIA, TREE NO. 4 IS THE ONLY PROTECTED TREE (DIA. >38") TO BE REMOVED. PER THE CITY'S REPLACEMENT STANDARD, A TREE BETWEEN 36"-56" SHALL BE MITIGATED WITH EITHER, (3) 15 GALLON TREES OR (1) 24" BOX TREE.

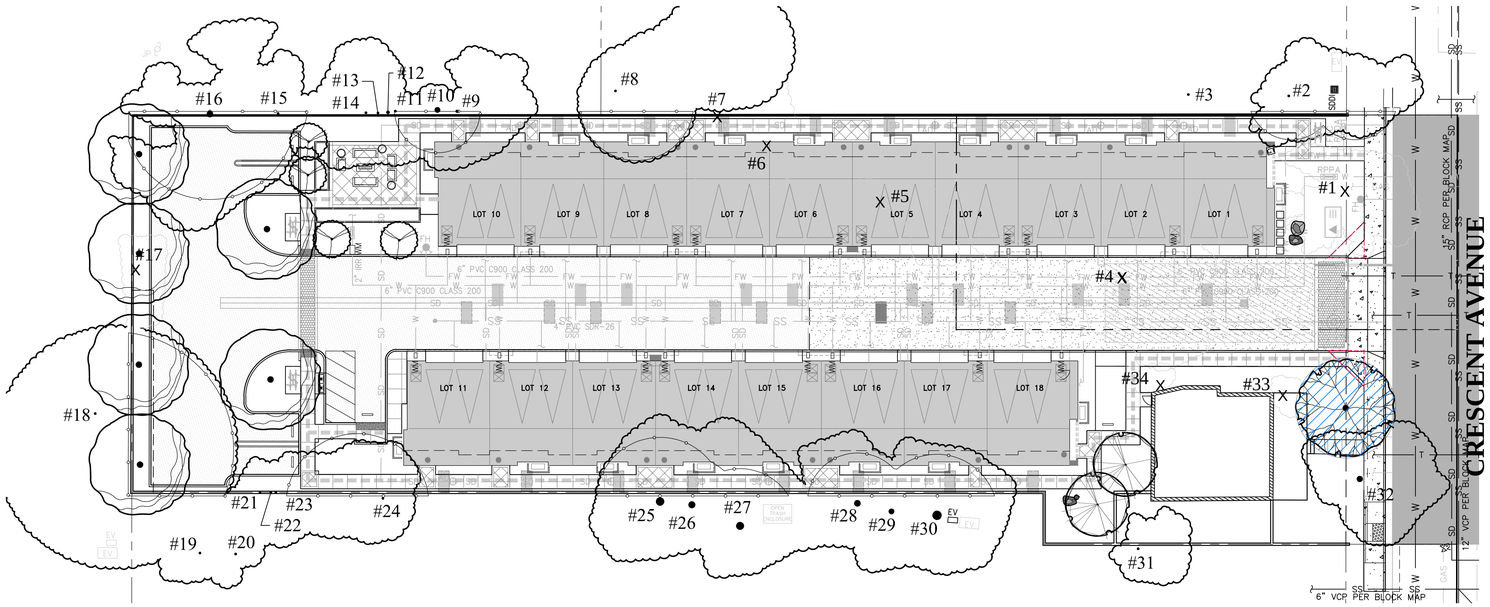

PRELIMINARY PROPOSED TREE PALETTE

BOTANICAL NAME	COMMON NAME	SIZE	WIDTH / HEIGHT	WATER USE
#XX **EXISTING TREE TO REMAIN** #XX SEE ARBORIST'S REPORT				
X #XX **EXISTING TREE TO BE REMOVED** #XX SEE ARBORIST'S REPORT				
SPECIMEN TREE QUERCUS AGRIFOLIA	COAST LIVE OAK	24" BOX	20-70' WIDE/70' HIGH	LOW
EVERGREEN SCREEN TREE LOPHOSTEMON CONFERTA	BRISBANE BOX	24" BOX	25' WIDE/35' HIGH	LOW
CHILOPSIS LINEARIS	DESERT WILLOW	24" BOX	15' WIDE/20' HIGH	LOW
APPLES AND CITRUS	DWARF FRUIT TREES	24" BOX	10' WIDE/10' HIGH	MEDIUM

GRAPHIC SCALE
0 20 40 60
(IN FEET)
1 inch = 20 ft.

TREE PROTECTION

PRE-CONSTRUCTION PHASE
THE CONTRACTOR(S) SHALL MEET WITH THE ARBORIST TO REVIEW TREE PROTECTION RECOMMENDATIONS PRIOR TO ANY SITE DISTURBANCES.

REMOVE TREES AS RECOMMENDED BY ARBORIST REPORT.

PRIOR TO CONSTRUCTION OR GRADING, CONTRACTOR SHALL INSTALL 6' CHAIN-LINK FENCING TO CONSTRUCT A TEMPORARY TREE PROTECTION ZONE (TPZ) AROUND ALL TREES THAT WILL BE RETAINED. FENCING SHALL BE INSTALLED AS CLOSE TO TREE DRIPLINES AS POSSIBLE. THE FENCING THAT TYPICALLY ENCLOSES THE ENTIRE CONSTRUCTION SITE WILL SUFFICE FOR MOST OFF-SITE TREES, UNLESS OTHERWISE INDICATED ON THE TREE PROTECTION PLAN.

TPZ FENCING SHALL REMAIN IN AN UPRIGHT STURDY MANNER FROM THE START OF GRADING UNTIL THE COMPLETION OF CONSTRUCTION. FENCING SHALL NOT BE ADJUSTED OR REMOVED WITHOUT CONSULTING THE PROJECT ARBORIST.

FOUNDATION, GRADING, AND CONSTRUCTION PHASE
CONSULT THE PROJECT ARBORIST IF ROOTS > 2" ARE ENCOUNTERED DURING ASPHALT DEMOLITION, GRADING, OR SIDEWALK CONSTRUCTION. IF APPROPRIATE, ROOTS SHALL BE CLEANLY PRUNED (WITH A HANDSAW OR SAWZALL) AND KEPT MOIST TILL BACKFILLED.

GRADING SHALL BE COMPLETED BY HAND WITHIN 5' OF THE TRUNK OF TREE.
ALL PRUNING SHALL BE PERFORMED BY PERSONNEL CERTIFIED BY THE INTERNATIONAL SOCIETY OF ARBORICULTURE (ISA). ALL PRUNING SHALL ADHERE TO ISA AND AMERICAN NATIONAL STANDARDS INSTITUTE (ANSI) STANDARDS AND BEST MANAGEMENT PRACTICES.

SHOULD TPZ ENCROACHMENT BE NECESSARY, THE CONTRACTOR SHALL CONTACT THE PROJECT ARBORIST FOR CONSULTATION AND RECOMMENDATIONS.
CONTRACTOR SHALL KEEP TPZS FREE OF ALL CONSTRUCTION-RELATED MATERIALS, DEBRIS, FILL SOIL, EQUIPMENT, ETC. THE ONLY ACCEPTABLE MATERIAL IS MULCH SPREAD OUT BENEATH THE TREES.
SHOULD ANY DAMAGE TO THE TREES OCCUR, THE CONTRACTOR SHALL PROMPTLY NOTIFY THE PROJECT ARBORIST TO APPROPRIATELY MITIGATE THE DAMAGE.

LANDSCAPING PHASE
TREE PROTECTION ZONE (TPZ) FENCING SHALL REMAIN IN PLACE WITH THE SAME RESTRICTIONS UNTIL LANDSCAPE CONTRACTOR NOTIFIES AND MEETS WITH THE PROJECT ARBORIST.
AVOID ALL FILL WORK, GRADE CHANGES, AND TRENCHING WITHIN DRIPLINES UNLESS IT IS PERFORMED BY HAND.
PIPES SHALL BE THREADED UNDER OR THROUGH LARGE ROOTS WITHOUT DAMAGING THEM.
ALL PLANTING AND IRRIGATION SHALL BE KEPT A MINIMUM OF 10' AWAY FROM NATIVE OAKS. ALL IRRIGATION WITHIN THE DRIPLINES SHALL BE TARGETED AT SPECIFIC PLANTS, SUCH AS DRIP EMITTERS OR BUBBLERS. NO OVERHEAD IRRIGATION SHALL OCCUR WITHIN THE DRIPLINES OF NATIVE OAKS.
ALL PLANTING WITHIN OAK DRIPLINES SHALL BE COMPATIBLE WITH OAKS, CONSISTING OF PLANT MATERIAL THAT REQUIRES LITTLE TO NO WATER AFTER TWO YEARS' ESTABLISHMENT.

Advanced Tree Care

965 East San Carlos Ave, San Carlos — 148 and 156 Crescent Ave., Sunnyvale — August 18, 2021

Summary:
The trees on the site are a mixture of natives and non natives.

There are 18 Significant trees on this and adjacent properties that may be impacted by construction.

There are 11 Significant trees on neighboring properties that should be protected during construction. Tree #s 2, 3, 8, 18, 24, 25, 26, 27, 28, 29, 30.

There are 3 Significant trees on this property that should be protected during construction. Tree #s 10, 15 and 16.

There are 4 Significant trees on this property that will be removed. Tree #s 1, 4, 5, 32

Tree #s 19, and 31 are 2 Not Significant trees on neighboring properties that should be protected during construction.. These trees are a good distance away from construction for their size and will not be impacted.

I have included an appraised value of each Significant tree in the Addendum

Tree Protection Plan

1. The Tree Protection Zone (TPZ) should be defined with protective fencing. This should be cyclone or chain link fencing on 1½" or 2" posts driven at least 2 feet in to the ground standing at least 6 feet tall. Normally a TPZ is defined by the dripline of the tree. I recommend the TPZ's as follows:-

Tree #s 2 and 3: TPZ should be at 12 feet the trunk closing on the fence line and sidewalk in accordance with Type I Tree Protection as outlined and illustrated in image 2.15-1 and 2 [6]. Any work within the TPZ should be performed with hand tools only. No roots greater than 2" in diameter should be cut.

Tree # 8: TPZ should be at 16 feet the trunk closing on the fence line in accordance with Type I Tree Protection as outlined and illustrated in image 2.15-1 and 2 [6]. Any work within the TPZ should be performed with hand tools only. No roots greater than 2" in diameter should be cut.

Tree # 10: TPZ should be at 12 feet the trunk closing on the fence line in accordance with Type I Tree Protection as outlined and illustrated in image 2.15-1 and 2 [6]. Any work within the TPZ should be performed with hand tools only. No roots greater than 2" in diameter should be cut.

Tree # 15: TPZ should be at 8 feet the trunk closing on the fence line in accordance with Type I Tree Protection as outlined and illustrated in image 2.15-1 and 2 [6]. Any work within the TPZ should be performed with hand tools only. No roots greater than 2" in diameter should be cut.

Tree # 16: TPZ should be at 24 feet the trunk closing on the fence line in accordance with Type I Tree Protection as outlined and illustrated in image 2.15-1 and 2 [6]. Any work within the TPZ should be performed with hand tools only. No roots greater than 2" in diameter should be cut.

Tree # 18: TPZ should be at 33 feet the trunk closing on the fence line in accordance with Type I Tree Protection as outlined and illustrated in image 2.15-1 and 2 [6]. Any work within the TPZ should be performed with hand tools only. No roots greater than 2" in diameter should be cut.

Tree # 24: TPZ should be at 20 feet the trunk closing on the fence line in accordance with Type I Tree Protection as outlined and illustrated in image 2.15-1 and 2 [6]. Any work within the TPZ should be performed with hand tools only. No roots greater than 2" in diameter should be cut.

Tree # 25: TPZ should be at 18 feet the trunk closing on the fence line in accordance with Type I Tree Protection as outlined and illustrated in image 2.15-1 and 2 [6]. Any work within the TPZ should be performed with hand tools only. No roots greater than 2" in diameter should be cut.

Tree # 26: TPZ should be at 13 feet the trunk closing on the fence line in accordance with Type I Tree Protection as outlined and illustrated in image 2.15-1 and 2 [6]. Any work within the TPZ should be performed with hand tools only. No roots greater than 2" in diameter should be cut.

Tree # 27: TPZ should be at 16 feet the trunk closing on the fence line in accordance with Type I Tree Protection as outlined and illustrated in image 2.15-1 and 2 [6]. Any work within the TPZ should be performed with hand tools only. No roots greater than 2" in diameter should be cut.

Tree # 28: TPZ should be at 14 feet the trunk closing on the fence line in accordance with Type I Tree Protection as outlined and illustrated in image 2.15-1 and 2 [6]. Any work within the TPZ should be performed with hand tools only. No roots greater than 2" in diameter should be cut.

Tree # 29: TPZ should be at 12 feet the trunk closing on the fence line in accordance with Type I Tree Protection as outlined and illustrated in image 2.15-1 and 2 [6]. Any work within the TPZ should be performed with hand tools only. No roots greater than 2" in diameter should be cut.

Tree # 30: TPZ should be at 17 feet the trunk closing on the fence line in accordance with Type I Tree Protection as outlined and illustrated in image 2.15-1 and 2 [6]. Any work within the TPZ should be performed with hand tools only. No roots greater than 2" in diameter should be cut.

IMAGE 2.15-1
Tree Protection Fence at the Dripline

IMAGE 2.15-2
Tree Protection Fence at the Dripline

• **Type I Tree Protection**
The fences shall enclose the entire area under the **canopy dripline or TPZ** of the tree(s) to be saved throughout the life of the project, or until final improvement work within the area is required, typically near the end of the project (*see images 2.15-1 and 2.15-2*). Parking Areas: If the fencing must be located on paving or sidewalk that will not be demolished, the posts may be supported by an appropriate grade level concrete base.

2. Any pruning and maintenance of the tree shall be carried out before construction beg should allow for any clearance requirements for both the new structure and any constr machinery. This will eliminate the possibility of damage during construction. **The prun be carried out by an arborist, not by construction personnel**. No limbs greater than 4" i shall be removed.

3. Any excavation in ground where there is a potential to damage roots of 1" or more in di should be carefully hand dug. Where possible, roots should be dug around rather than

4. If roots are broken, every effort should be made to remove the damaged area and cu its closest lateral root. A clean cut should be made with a saw or pruners. This will any infection from damaged roots spreading throughout the root system and into the t

5. **Do Not:**[4]
   a. Allow run off or spillage of damaging materials into the area below any tree can
   b. Store materials, stockpile soil, park or drive vehicles within the TPZ of the tree
   c. Cut, break, skin or bruise roots, branches or trunk without first obtaining permissio city arborist.
   d. Allow fires under any adjacent trees.
   e. Discharge exhaust into foliage.
   f. Secure cable, chain or rope to trees or shrubs.
   g. Apply soil sterilants under pavement near existing trees.

6. Where roots are exposed, they should be kept covered with the native soil or four layer wetted, untreated burlap. Roots will dry out and die if left exposed to the air for too lon

7. Route pipes into alternate locations to avoid conflict with roots.[4]

8. Where it is not possible to reroute pipes or trenches, the contractor is to bore beneath the of the tree. The boring shall take place no less than 3 feet below the surface of the soil i avoid encountering "feeder" roots.[4]

9. Compaction of the soil within the dripline shall be kept to a minimum.[2] If access is req through the TPZ of a protected tree, the area within the TPZ should be protected from con either with steel plates or with 4" of wood chip overlaid with plywood.

10. Any damage due to construction activities shall be reported to the project arborist or city within 6 hours so that remedial action can be taken.

11. Ensure upon completion of the project that the original ground level is restored

Appraised values of trees. See Addendum for Table

Total value of Significant trees that may be impacted by construction	$327,290.00
Total value of Significant trees on this property	$126,430.00
Total value of Significant trees on neighbors' properties	$200,860.00
Total value of Significant trees on this property that will be removed	$78,100.00

RIPLEY DESIGN GROUP
LANDSCAPE ARCHITECTURE
LAND PLANNING
1615 BONANZA STREET
SUITE 314
WALNUT CREEK, CA 94596
TEL: 925.938.7377
www.ripleydesign.com

CRESCENT AVENUE
Sunnyvale
APRIL 25, 2023

Preliminary Tree Mitigation Plan

L6

DESCRPITON	REFERENCE	MATERIAL & COLOR	DESCRPITON	REFERENCE	MATERIAL & COLOR

WOOD FENCE

MATERIAL:
CONSTRUCTION GRADE
REDWOOD OR CEDAR

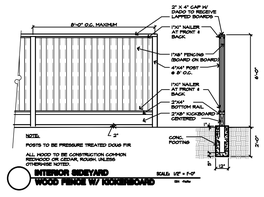

MAILBOX

COLOR: BLACK

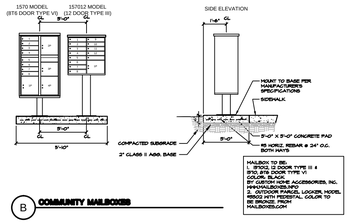

BIKE RACKS

COLOR: BLACK

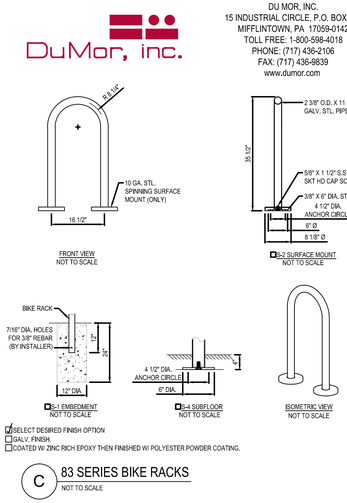

AC SCREEN

COLOR: MATCH ARCHITECTURAL BASE COLORS AS SHOWN
MATERIAL: DOUG. FIR WOOD

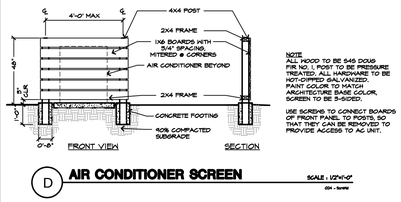

STAMPED ASPHALT

COLOR: BURNT SIENNA
PATTERN: OFFSET BRICK

CONCRETE PAVING

COLOR: NATURAL
FINISH: BROOM

RAISED PLANTERS

MATERIAL:
CONSTRUCTION GRADE
REDWOOD OR CEDAR
TIMBERS

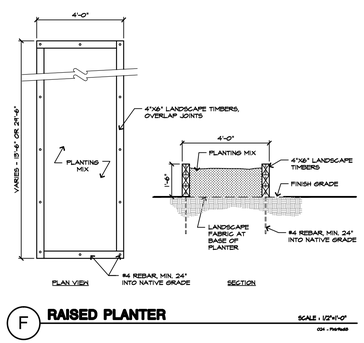

RIPLEY DESIGN GROUP
LANDSCAPE ARCHITECTURE
LAND PLANNING
1615 BONANZA STREET
SUITE 314
WALNUT CREEK, CA 94596
TEL: 925.938.7377
www.ripleydesign.com

CRESCENT AVENUE
Sunnyvale
APRIL 25, 2023

Preliminary Landscape Material and Color Board

L7

© BKF Engineers

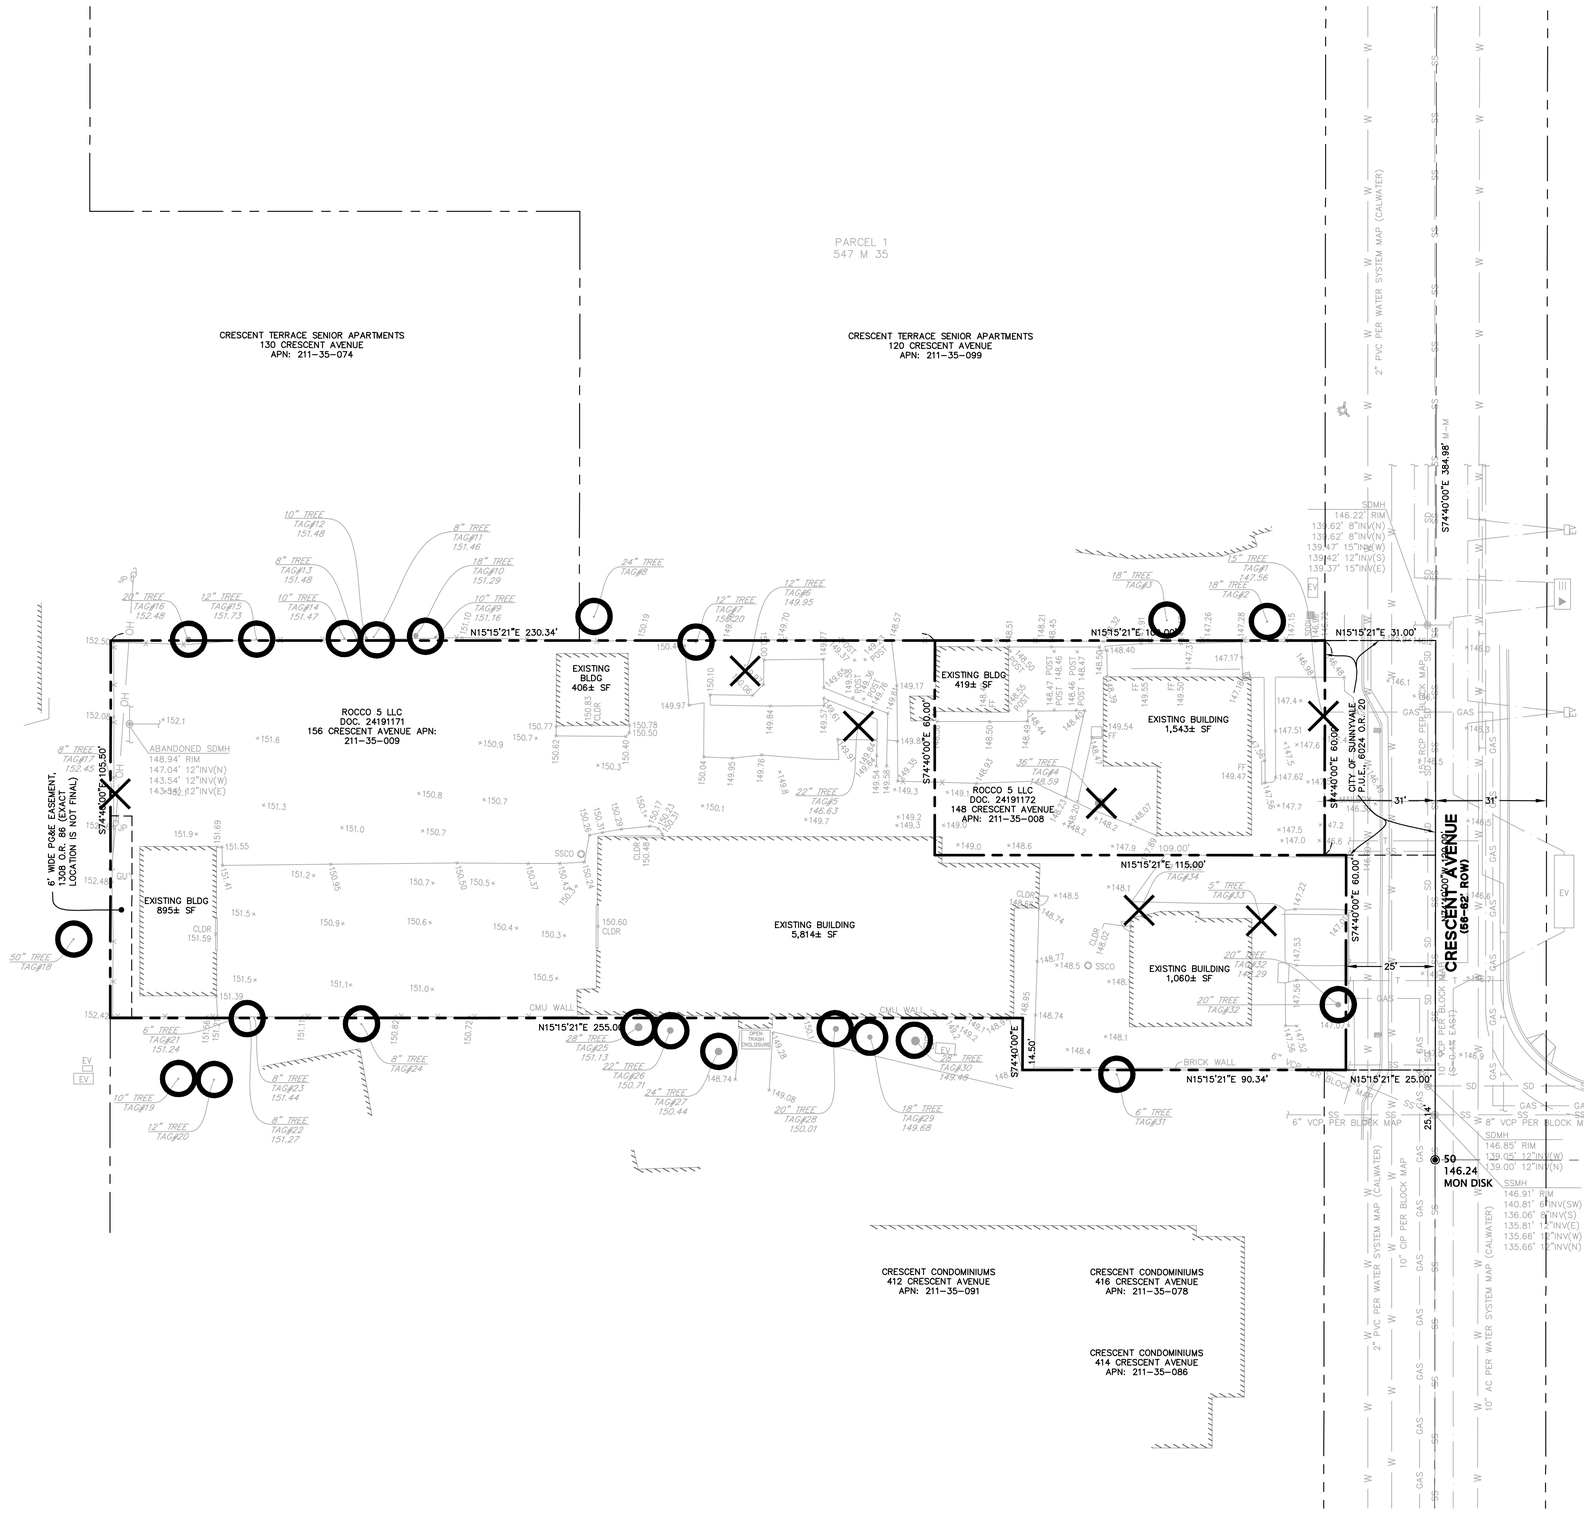

LEGEND

PROJECT BOUNDARY	
ADJACENT LOT LINE	
EASEMENT	
ROAD CENTER LINE	
STORMDRAIN LINE	SD
SANITARY SEWER LINE	SS
WATER LINE	W
GAS LINE	GAS
TELECOM LINE	T
ELECTRICAL LINE	
TREE TO REMAIN	
TREE TO BE REMOVED	

BENCHMARK

CITY OF SUNNYVALE BENCHMARK: BM No. 50

BRASS DISC IN TOP OF CURB NEXT TO CATCH BASIN AT THE NORTHWEST CURB RETURN, INTERSECTION OF REMINGTON DRIVE AND SUNNYVALE-SARATOGA ROAD.

ELEVATION = 139.046 FEET, BASED ON THE NORTH AMERICAN VERTICAL DATUM OF 1988 (NAVD 88).

SURVEY NOTES

1. ALL DISTANCES, DIMENSIONS AND ELEVATIONS ARE IN FEET AND DECIMALS THEREOF.
2. UTILITY STRUCTURES SHOWN ON THIS SURVEY WAS BASED ON VISUAL SURFACE EVIDENCE. FOR EXISTING UNDERGROUND UTILITIES THE ACTUAL LOCATIONS MAY VARY; THEREFORE, THE TRUE LOCATIONS OF THESE UTILITIES CAN ONLY BE OBTAINED BY EXPOSING THE UTILITY LINES.
3. TREE LABELS REPRESENT THE DIAMETER OF THE TREE TRUNK IN INCHES AT BREAST HEIGHT.
4. THE ABOVE BOUNDARY SHOWN IS BASED ON RECORD PAPER BOUNDARY ONLY. THE LINE WORK SHOWN ABOVE CAN BE USED FOR PRELIMINARY WORK ONLY. THE PAPER BOUNDARY SHOWN ABOVE IS NOT THE RESULT OF A RESOLVED BOUNDARY.
5. INFORMATION REGARDING BOUNDARY AND EASEMENTS; BKF ENGINEERS RELIED ON THE INFORMATION PROVIDED IN THE PRELIMINARY TITLE REPORT ISSUED BY ORANGE COAST TITLE COMPANY OF NORTHERN CALIFORNIA, ORDER NO. 520-2227669-60, DATED JULY 1, 2021.

ABBREVIATIONS

AC	ASPHALTIC CONCRETE
BOW	BOTTOM OF WALL
BW	BACK OF WALK
CLDR	CENTERLINE OF DOORWAY
CONC	CONCRETE
EG	EXISTING GROUND
EV	ELECTRIC VAULT
FL	FLOW LINE
GUY	GUY WIRE
JP	JOINT POLE
LG	LIP OF GUTTER
M-M	MONUMENT TO MONUMENT DISTANCE
O.R.	OFFICIAL RECORDS
SDMH	STORM DRAIN MANHOLE
SSCO	SANITARY SEWER CLEANOUT
SSMH	SANITARY SEWER MANHOLE
STR	STAIRS
TC	TOP OF CURB
WM	WATER METER

GRAPHIC SCALE
20 0 20 40

BKF ENGINEERS
1730 N. FIRST STREET
SUITE 600
SAN JOSE, CA 95112
(408) 467-9100
www.bkf.com

148 & 156 CRESCENT AVENUE
EXISTING CONDTIIONS AND TREE DISPOSITION PLAN

SUNNYVALE SANTA CLARA COUNTY CALIFORNIA

Revisions

Date 04/17/2023
Scale AS SHOWN
Design EA/RM
Drawn EA
Approved
Job No 20211268

Drawing Number:
C1.0
2 OF 7

DRAWING NAME: \\BKF-SJ\vol4\2021\211268_148_&_156_Crescent_Ave\ENG\PLANNING\SHEETS\01_CA_EC.dwg
PLOT DATE: 05-15-23 PLOTTED BY: mend

© BKF Engineers

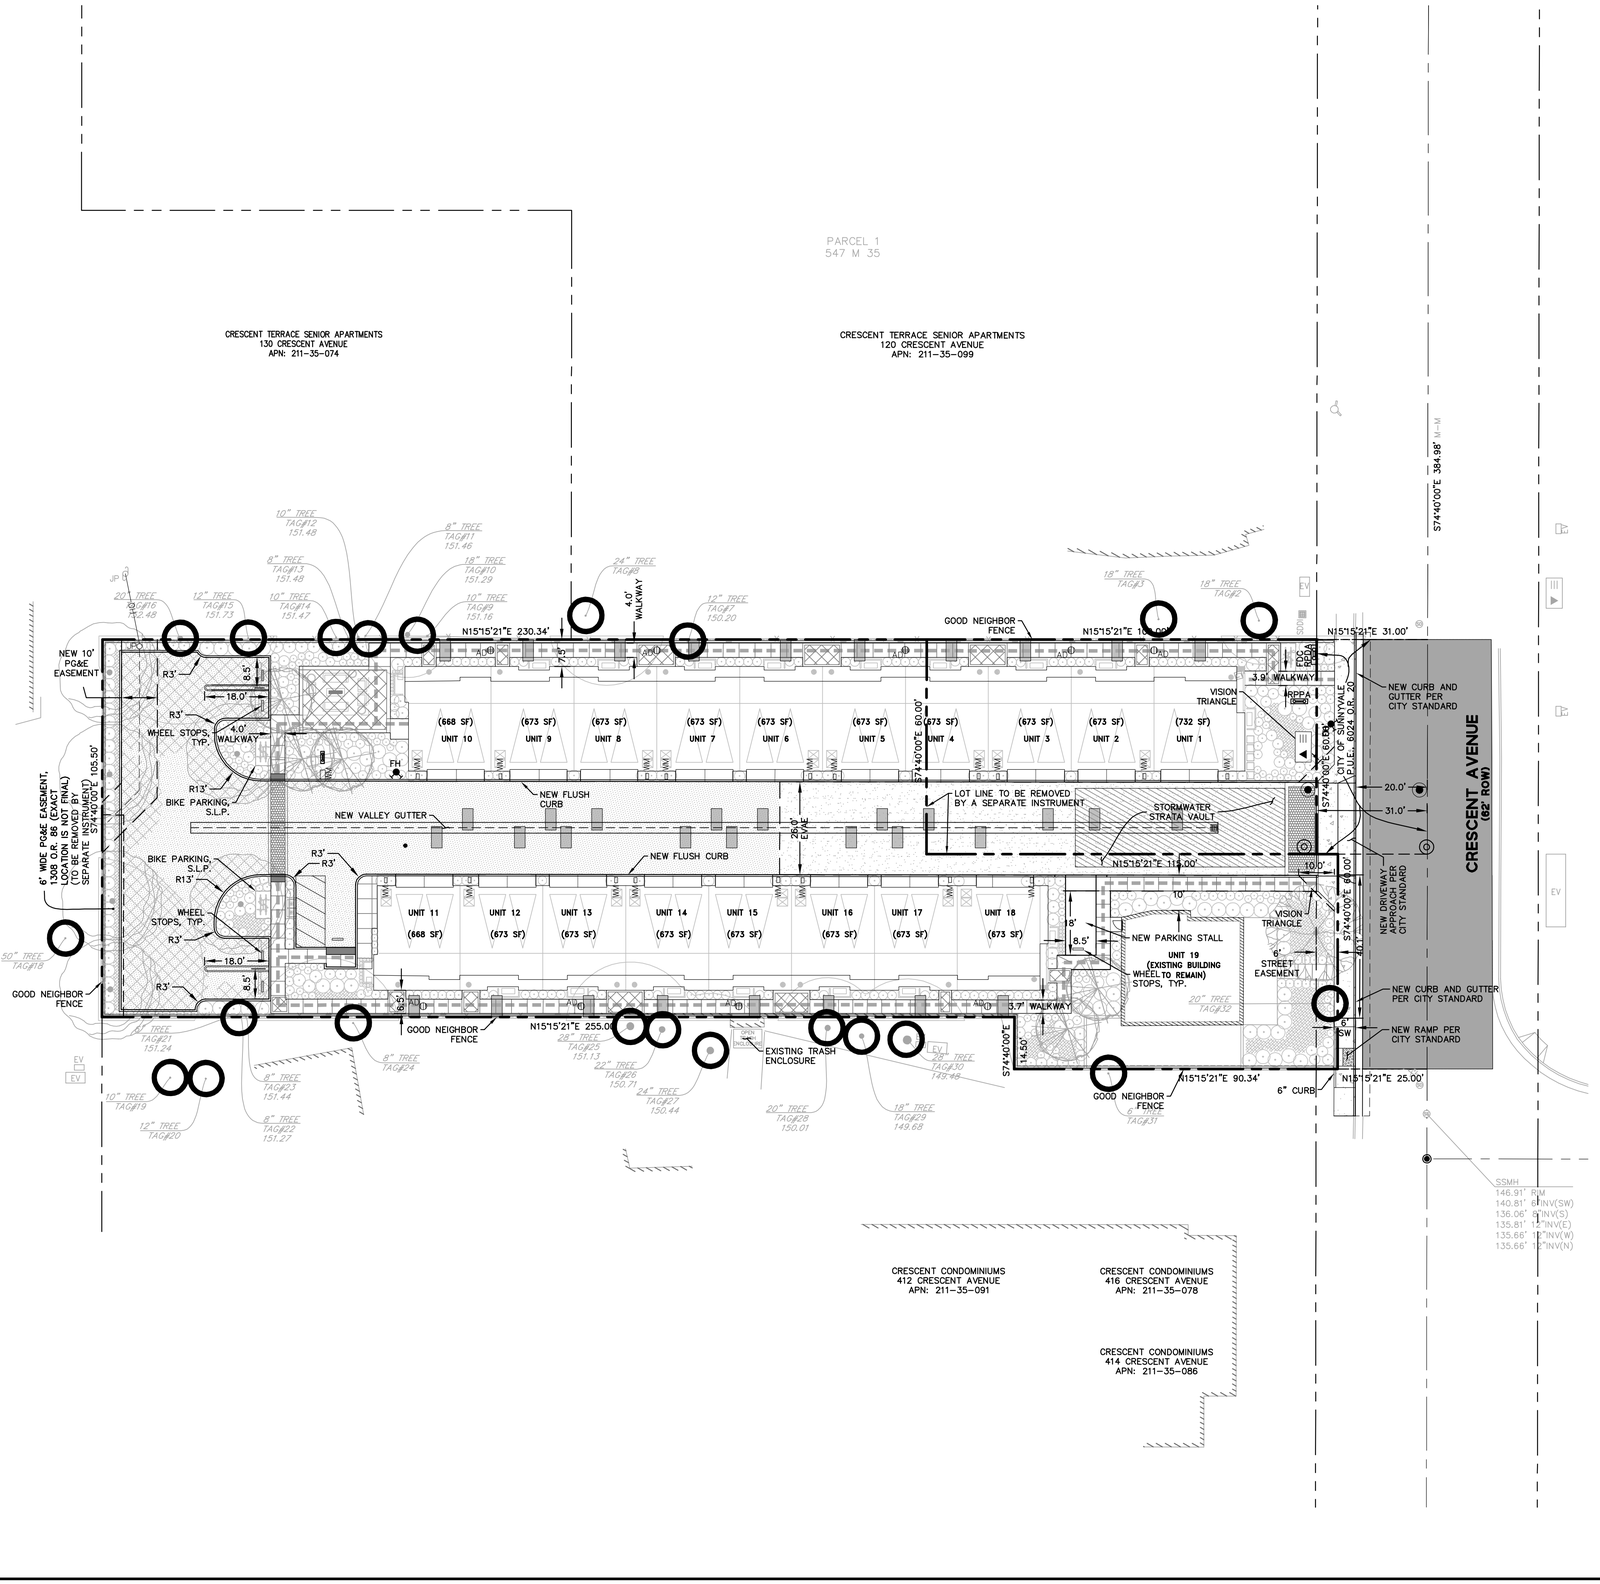

LEGEND

- PROJECT BOUNDARY
- ADJACENT LOT LINE
- INTERIOR LOT LINE
- EASEMENT
- ROAD CENTER LINE
- CURB AND GUTTER
- SAWCUT LINE
- VISION TRIANGLE
- PEDESTRIAN PATH OF TRAVEL
- TYPE II SLURRY SEAL
- NEW CONCRETE SIDEWALK
- NEW FIRE ROAD SECTION SEE DETAIL 1 ON C6.0
- NEW AC SECTION
- LADDER PAD
- TREATMENT AREA
- STRATA VAULT
- TRANSFORMER (FOR REFERENCE ONLY)
- BUBBLER BOX (BB)
- SD AREA DRAIN (AD)
- OVERFLOW DRAIN
- SD MANHOLE
- FIRE HYDRANT (FH)
- WATER METER (WM)
- SANITARY SEWER CLEANOUT (SSCO)
- TREE TO REMAIN

ABBREVIATIONS

EV	ELECTRICAL VAULT
EVAE	EMERGENCY VEHICLE ACCESS EASEMENT
SW	SIDEWALK
O.R.	OFFICIAL RECORDS
PSSE	PRIVATE SANITARY SEWER EASEMENT
PSDE	PRIVATE STORMDRAIN EASEMENT
PWE	PRIVATE WATER EASEMENT
WME	WATER METER EASEMENT
EUCA	EXCLUSIVE USE COMMON AREA

NOTES

1. HAND DIG FOR EXCAVATION NEAR EXISTING TREES.
2. CONTRACTOR SHALL USE COOL SURFACE MATERIAL ON THE DRIVEWAY.

GRAPHIC SCALE
20 0 20 40

BKF ENGINEERS
1730 N. FIRST STREET
SUITE 600
SAN JOSE, CA 95112
(408) 467-9100
www.bkf.com

148 & 156 CRESCENT AVENUE
PRELIMINARY SITE PLAN

SUNNYVALE CALIFORNIA
SANTA CLARA COUNTY

Revisions

Date 04/17/2023
Scale AS SHOWN
Design EA/RM
Drawn EA
Approved K
Job No 20211268

Drawing Number:
C2.0
3 OF 7

DRAWING NAME: \\BKF-SJ\vol4\2021\211268_148_&_156_Crescent_Ave\ENG\PLANNING\SHEETS\02_CA_SP.dwg
PLOT DATE: 05-15-23 PLOTTED BY: mend

© BKF Engineers

CRESCENT TERRACE SENIOR APARTMENTS
130 CRESCENT AVENUE
APN: 211-35-074

CRESCENT TERRACE SENIOR APARTMENTS
120 CRESCENT AVENUE
APN: 211-35-099

CRESCENT CONDOMINIUMS
412 CRESCENT AVENUE
APN: 211-35-091

CRESCENT CONDOMINIUMS
416 CRESCENT AVENUE
APN: 211-35-078

CRESCENT CONDOMINIUMS
414 CRESCENT AVENUE
APN: 211-35-086

CRESCENT AVENUE

LEGEND

- PROJECT BOUNDARY
- ADJACENT LOT LINE
- INTERIOR LOT LINE
- EASEMENT
- ROAD CENTER LINE
- GRADE BREAK
- CURB AND GUTTER
- STORM DRAIN LINE
- TYPE II SLURRY SEAL
- TREATMENT AREA
- TREATMENT AREA
- TRANSFORMER
- OVERLAND RELEASE
- STORM DRAIN AREA DRAIN
- OVERFLOW DRAIN
- BUBBLER BOX
- SD MANHOLE
- SANITARY SEWER CLEANOUT

ABBREVIATIONS

BW	BACK OF WALK
CB	CATCH BASIN
EG	EXISTING GRADE
FF	FINISHED FLOOR
FL	FLOW LINE
LP	LOW POINT
PUE	PUBLIC UTILITY EASEMENT
PV	PAVEMENT
TB	TOP OF BANK
TC	TOP OF CURB
TOE	TOE OF SLOPE
TYP	TYPICAL

SECTION A–A
NO SCALE

SECTION B–B
NO SCALE

SECTION C–C
NO SCALE

GRAPHIC SCALE
20 0 20 40

BKF ENGINEERS
1730 N. FIRST STREET
SUITE 600
SAN JOSE, CA 95112
(408) 467-9100
www.bkf.com

148 & 156 CRESCENT AVENUE
PRELIMINARY GRADING AND DRAINAGE PLAN

SUNNYVALE SANTA CLARA COUNTY CALIFORNIA

Revisions

Date 04/17/2023
Scale AS SHOWN
Design EA/RM
Drawn EA
Approved K
Job No 20211268

Drawing Number:
C3.0
4 OF 7

DRAWING NAME: \\BKF-SJ\vol4\2021\211268_148_&_156_Crescent_Ave\ENG\PLANNING\SHEETS\03_CA_GRAD.dwg
PLOT DATE: 05-15-23 PLOTTED BY: mend

© BKF Engineers

PARCEL 1
547 M 35

CRESCENT TERRACE SENIOR APARTMENTS
130 CRESCENT AVENUE
APN: 211-35-074

CRESCENT TERRACE SENIOR APARTMENTS
120 CRESCENT AVENUE
APN: 211-35-099

CRESCENT CONDOMINIUMS
412 CRESCENT AVENUE
APN: 211-35-091

CRESCENT CONDOMINIUMS
416 CRESCENT AVENUE
APN: 211-35-078

CRESCENT CONDOMINIUMS
414 CRESCENT AVENUE
APN: 211-35-086

CRESCENT AVENUE
(58-62' ROW)

EXISTING FIRE HYDRANT

NEW OVERHEAD LINE
NEW INTERCEPT POLE W/ RISER (SHOWN FOR REFERENCE ONLY)

EXISTING OVERHEAD LINES TO BE UNDERGROUNDED AT DEVELOPER'S OWN EXPENSE

NEW 10.0' PG&E EASEMENT

6' WIDE PG&E EASEMENT, SHOWN AS EXACT LOCATION IS NOT FINAL)

EASEMENT TO BE REMOVED BY SEPARATE INSTRUMENT

UNIT 1 FIRE RISER POC
UNIT 2
UNIT 3
UNIT 4
UNIT 5
UNIT 6
UNIT 7
UNIT 8
UNIT 9
UNIT 10
UNIT 11
UNIT 12
UNIT 13
UNIT 14
UNIT 15
UNIT 16
UNIT 17
UNIT 18 FIRE RISER POC
UNIT 19 (EXISTING BUILDING TO REMAIN)

CONNECT NEW 6" FW SERVICE TO EX. 10" CALWATER LINE
CONNECT NEW 6" DW SERVICE TO EX. 10" CALWATER LINE
CONNECT NEW 6" FIRE HYDRANT SERVICE TO EX. 10" MAIN

SSMH
INV 139.23
SSMH
INV 136.05

6" PVC C900 CLASS 200
6" PVC SDR-26
4" PVC SDR-26
12" PVC SDR-26

SDMH
146.22' RIM
139.62' 8"INV(N)
139.62' 8"INV(N)
139.47' 15"INV(W)
139.42' 12"INV(S)
139.37' 15"INV(C)

SSMH
146.91' RIM
140.81' 8"INV(SW)
136.06' 8"INV(S)
135.81' 12"INV(E)
135.66' 12"INV(W)
135.66' 12"INV(N)

SDMH
146.85' RIM
139.05' 12"INV(W)
139.00' 12"INV(N)

8" VCP PER BLOCK MAP
6" VCP PER BLOCK MAP
10" VCP PER BLOCK MAP (E=0.4% EAST)
10" CIP PER BLOCK MAP
2" PVC PER WATER SYSTEM MAP (CALWATER)
2" PVC PER WATER SYSTEM MAP (CALWATER)
10" AC PER WATER SYSTEM MAP (CALWATER)

CITY OF SUNNYVALE P.U.E. 6024 O.R. 20

RPPA

OPEN TRASH ENCLOSURE

50" TREE TAG#18
20" TREE TAG#21 151.24
10" TREE TAG#19
12" TREE TAG#20
8" TREE TAG#23 151.44
8" TREE TAG#22 151.27
8" TREE TAG#24
28" TREE TAG#29 151.13
20" TREE TAG#26 150.71
24" TREE TAG#27 150.44
20" TREE TAG#28 150.01
28" TREE TAG#30 149.46
18" TREE TAG#29 149.68
6" TREE TAG#31
20" TREE TAG#32
18" TREE TAG#3
18" TREE TAG#2
24" TREE TAG#9
10" TREE TAG#12 151.48
8" TREE TAG#11 151.46
8" TREE TAG#13 151.48
18" TREE TAG#10 151.29
10" TREE TAG#14 151.47
10" TREE TAG#8 151.16
10" TREE TAG#7 150.20

GRAPHIC SCALE
20 0 20 40

LEGEND

- PROJECT BOUNDARY
- ADJACENT LOT LINE
- INTERIOR LOT LINE
- EASEMENT
- ROAD CENTER LINE
- SANITARY SEWER LINE — SS —
- STORM DRAIN LINE — SD —
- DOMESTIC WATER — W —
- OVERHEAD LINE (FOR REFERENCE) — OH —
- JOINT TRENCH LINE (SHOWN FOR REFERENCE)
- CURB AND GUTTER
- TREATMENT AREA
- STRATA VAULT
- TRANSFORMER (FOR REFERENCE ONLY)
- STORM DRAIN AREA DRAIN AD
- OVERFLOW DRAIN
- BUBBLER BOX
- SD MANHOLE
- SANITARY SEWER CLEANOUT • SSCO
- FIRE HYDRANT FH
- WATER METER WM
- JOINT POLE (FOR REFERENCE) JP
- TREE TO REMAIN
- REDUCED PRESSURE PRINCIPLE ASSEMBLY
- REDUCED PRESSURE DETECTOR ASSEMBLY

UTILITY NOTES

1. 10' PG&E EASEMENT SHOWN FOR REFERENCE ONLY. PENDING PG&E REVIEW AND APPROVAL OF JOINT TRENCH INTENT DRAWINGS.

BKF ENGINEERS
1730 N. FIRST STREET
SUITE 600
SAN JOSE, CA 95112
(408) 467-9100
www.bkf.com

148 & 156 CRESCENT AVENUE
PRELIMINARY UTILITY PLAN

SUNNYVALE SANTA CLARA COUNTY CALIFORNIA

Revisions

Date 04/17/2023
Scale AS SHOWN
Design EA/RM
Drawn EA
Approved
Job No 20211268

Drawing Number:
C4.0
5 OF 7

DRAWING NAME: \\BKF-SJ\vol4\2021\211268_148_&_156_Crescent_Ave\ENG\PLANNING\SHEETS\04_CA_UTIL.dwg
PLOT DATE: 05-15-23 PLOTTED BY: mend

© BKF Engineers

TREATMENT CONTROL MEASURE SUMMARY								
DMA	DRAINAGE AREA SIZE (SF)	PERVIOUS SURFACE (SF)	TYPE OF PERVIOUS SURFACE	IMPERVIOUS SURFACE (SF)	TYPE OF IMPERVIOUS SURFACE	WATER QUANTITY		PROPOSED TREATMENT CONTROLS
						REQUIRED (SF)	PROVIDED (SF)	
A-1	34,581	5,800	Landscape	28,781	ROOF/HARDSCAPE	1,151	1,288	SV-1
Undisturbed Area	3,812	500	Landscape	3,312	ROOF/HARDSCAPE	-	-	-
TOTAL	**38,393**	**6,300**	**--**	**32,093**	**--**	**1,151**	**1,288**	**--**

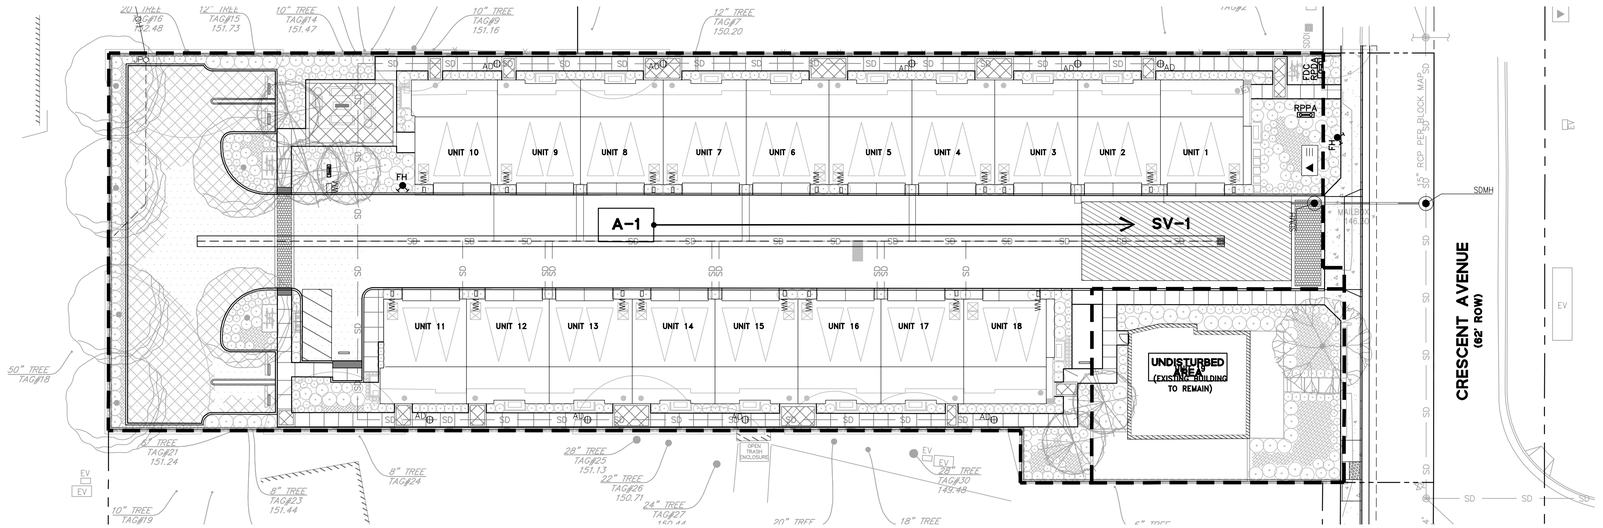

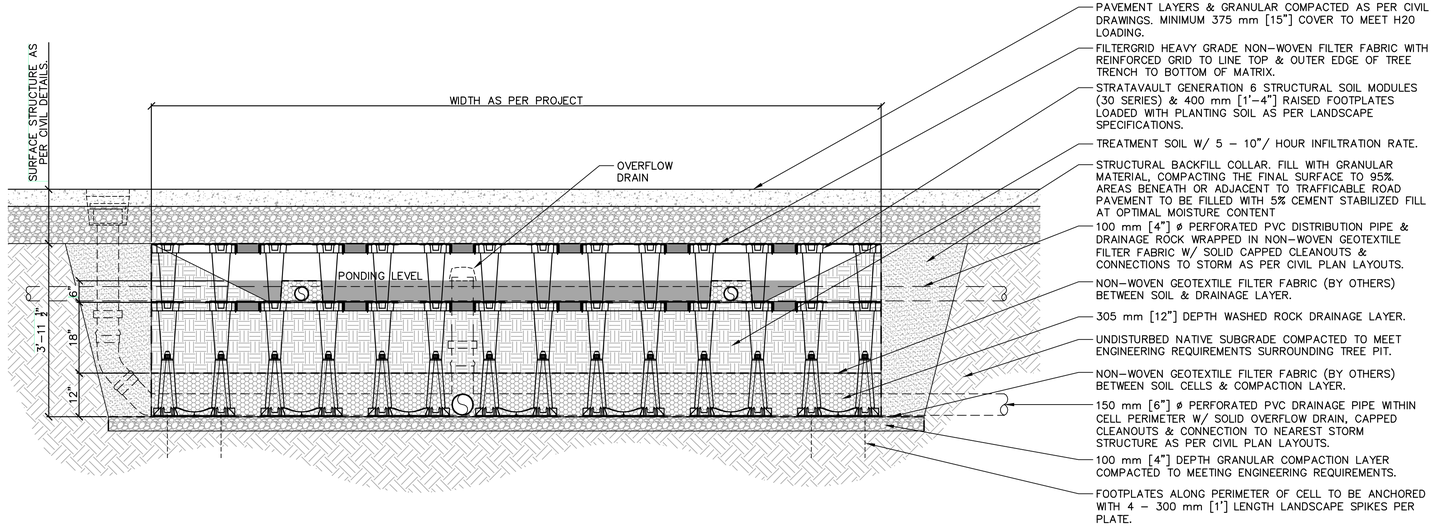

STRATA VAULT SECTION (TYPICAL)

LEGEND

- PROJECT BOUNDARY
- DRAINAGE AREA BOUNDARY (A-8)
- POINT OF TREATMENT OF DRAINAGE AREA
- TREATMENT AREA
- STRATA VAULT
- OVERLAND RELEASE
- DRAINAGE SLOPE (SOFTSCAPE)
- DRAINAGE SLOPE (HARDSCAPE)

GRAPHIC SCALE
20 0 20 40

BKF ENGINEERS
1730 N. FIRST STREET
SUITE 600
SAN JOSE, CA 95112
(408) 467-9100
www.bkf.com

148 & 156 CRESCENT AVENUE
PRELIMINARY STORMWATER MANAGEMENT PLAN

SUNNYVALE SANTA CLARA COUNTY CALIFORNIA

Revisions

Date 04/17/2023
Scale AS SHOWN
Design EA/RM
Drawn EA
Approved K
Job No 20211268

Drawing Number:
C5.0
6 OF 7

DRAWING NAME: \\BKF-Sj\vol4\2021\211268_148_&_156_Crescent_Ave\ENG\PLANNING\SHEETS\05_CA_SWMP.dwg
PLOT DATE: 05-15-23
PLOTTED BY: mend

© BKF Engineers

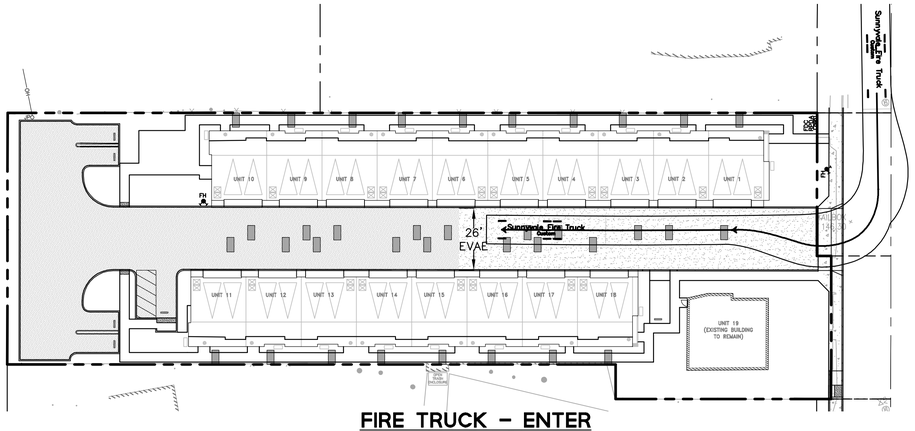

FIRE TRUCK – ENTER
SCALE 1:30

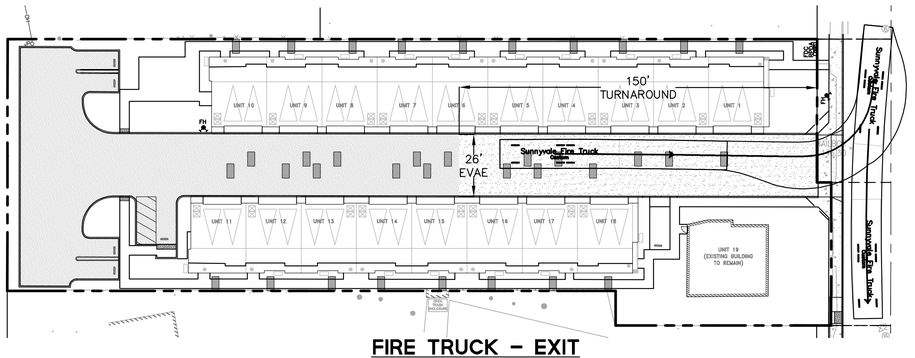

FIRE TRUCK – EXIT
SCALE 1:30

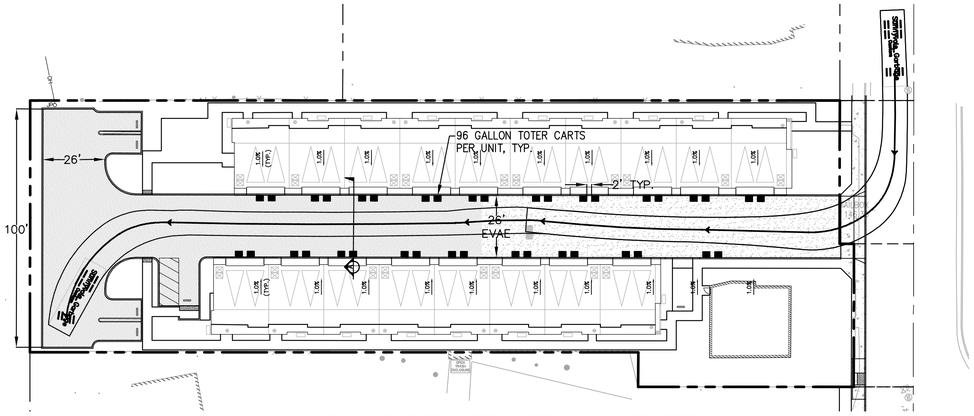

GARBAGE/DELIVERY TRUCK – ENTER
SCALE 1:30

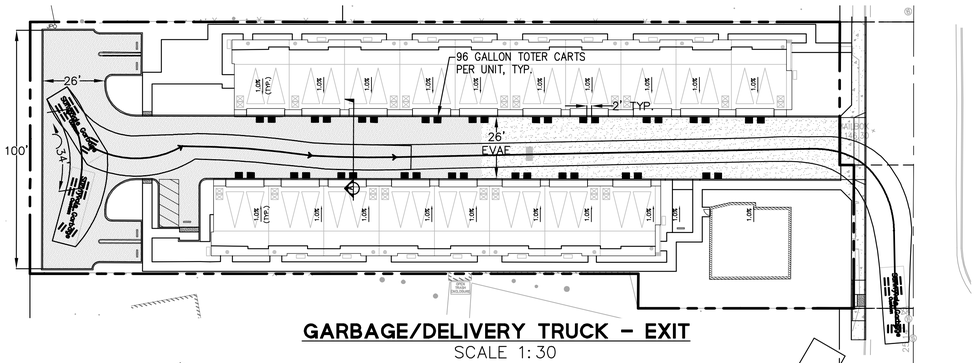

GARBAGE/DELIVERY TRUCK – EXIT
SCALE 1:30

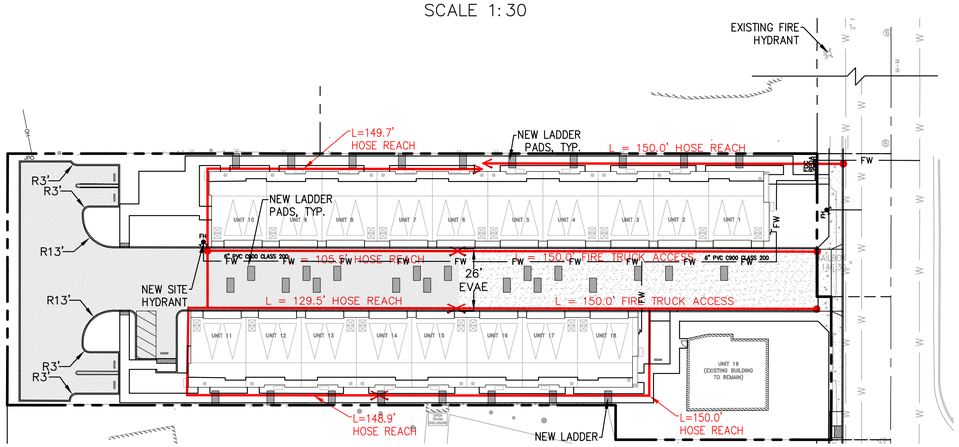

FIRE HOSE REACH
SCALE 1:30

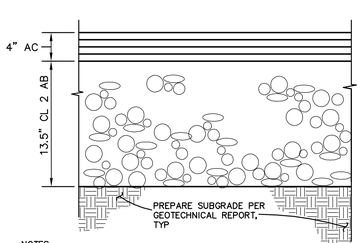

NOTES:
1. FIRE APPARATUS ACCESS ROAD SHALL BE ASPHALT, CONCRETE OR APPROVED ALL WEATHER DRIVING SURFACE AND IS CAPABLE OF SUPPORTING THE IMPOSED LOAD OF FIRE APPARATUS WEIGHING AT LEAST 90,000 LBS. FIRE APPARATUS PAVEMENT SECTIONS TO BE VERIFIED WITH GEOTECHNICAL REPORT.

1 FIRE APPARATUS PAVEMENT SECTION
SCALE: NTS

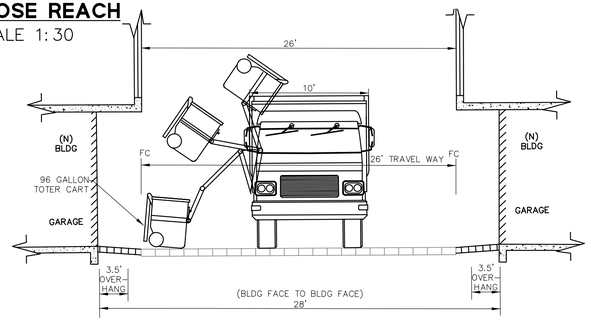

TYPICAL SECTION A-A
N.T.S

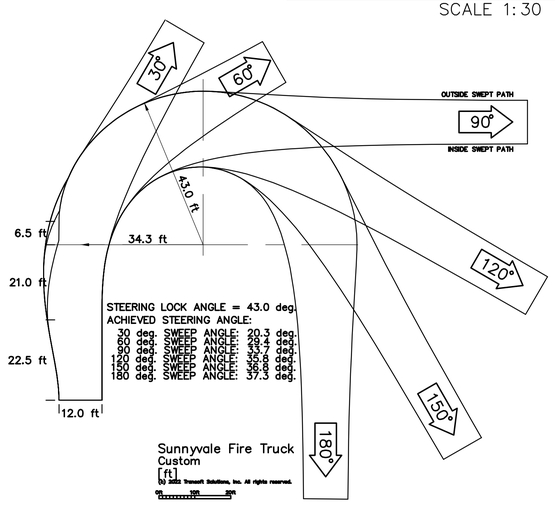

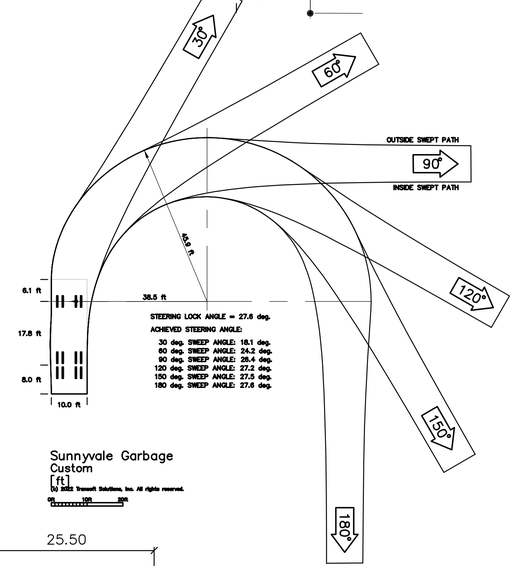

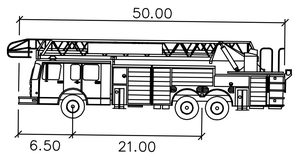

Sunnyvale Fire Truck

feet	
Width	: 12.00
Track	: 8.17
Lock to Lock Time	: 6.0
Steering Angle	: 43.0

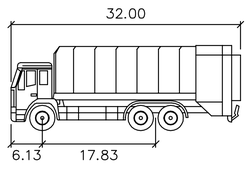

Sunnyvale Garbage

feet	
Width	: 10.00
Track	: 7.50
Lock to Lock Time	: 6.0
Steering Angle	: 27.6

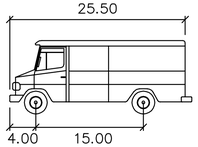

UPS TRUCK

feet	
Width	: 8.00
Track	: 8.00
Lock to Lock Time	: 6.0
Steering Angle	: 30.0

GRAPHIC SCALE
30 0 30 60

148 & 156 CRESCENT AVENUE
FIRE, GARBAGE, AND DELIVERY TRUCK VEHICULAR CIRCULATION & FIRE HOSE REACH

SUNNYVALE SANTA CLARA COUNTY CALIFORNIA

BKF ENGINEERS
1730 N. FIRST STREET
SUITE 600
SAN JOSE, CA 95112
(408) 467-9100
www.bkf.com

Revisions

Date 04/17/2023
Scale AS SHOWN
Design EA/RM
Drawn EA
Approved K
Job No 20211268

Drawing Number:
C6.0
7 OF 7

DRAWING NAME: \\BKF-SJ\vol4\2021\211268_148_&_156_Crescent_Ave\ENG\PLANNING\SHEETS\06_CA_VEH.dwg
PLOT DATE: 05-15-23
PLOTTED BY: mend