ATTACHMENT 3

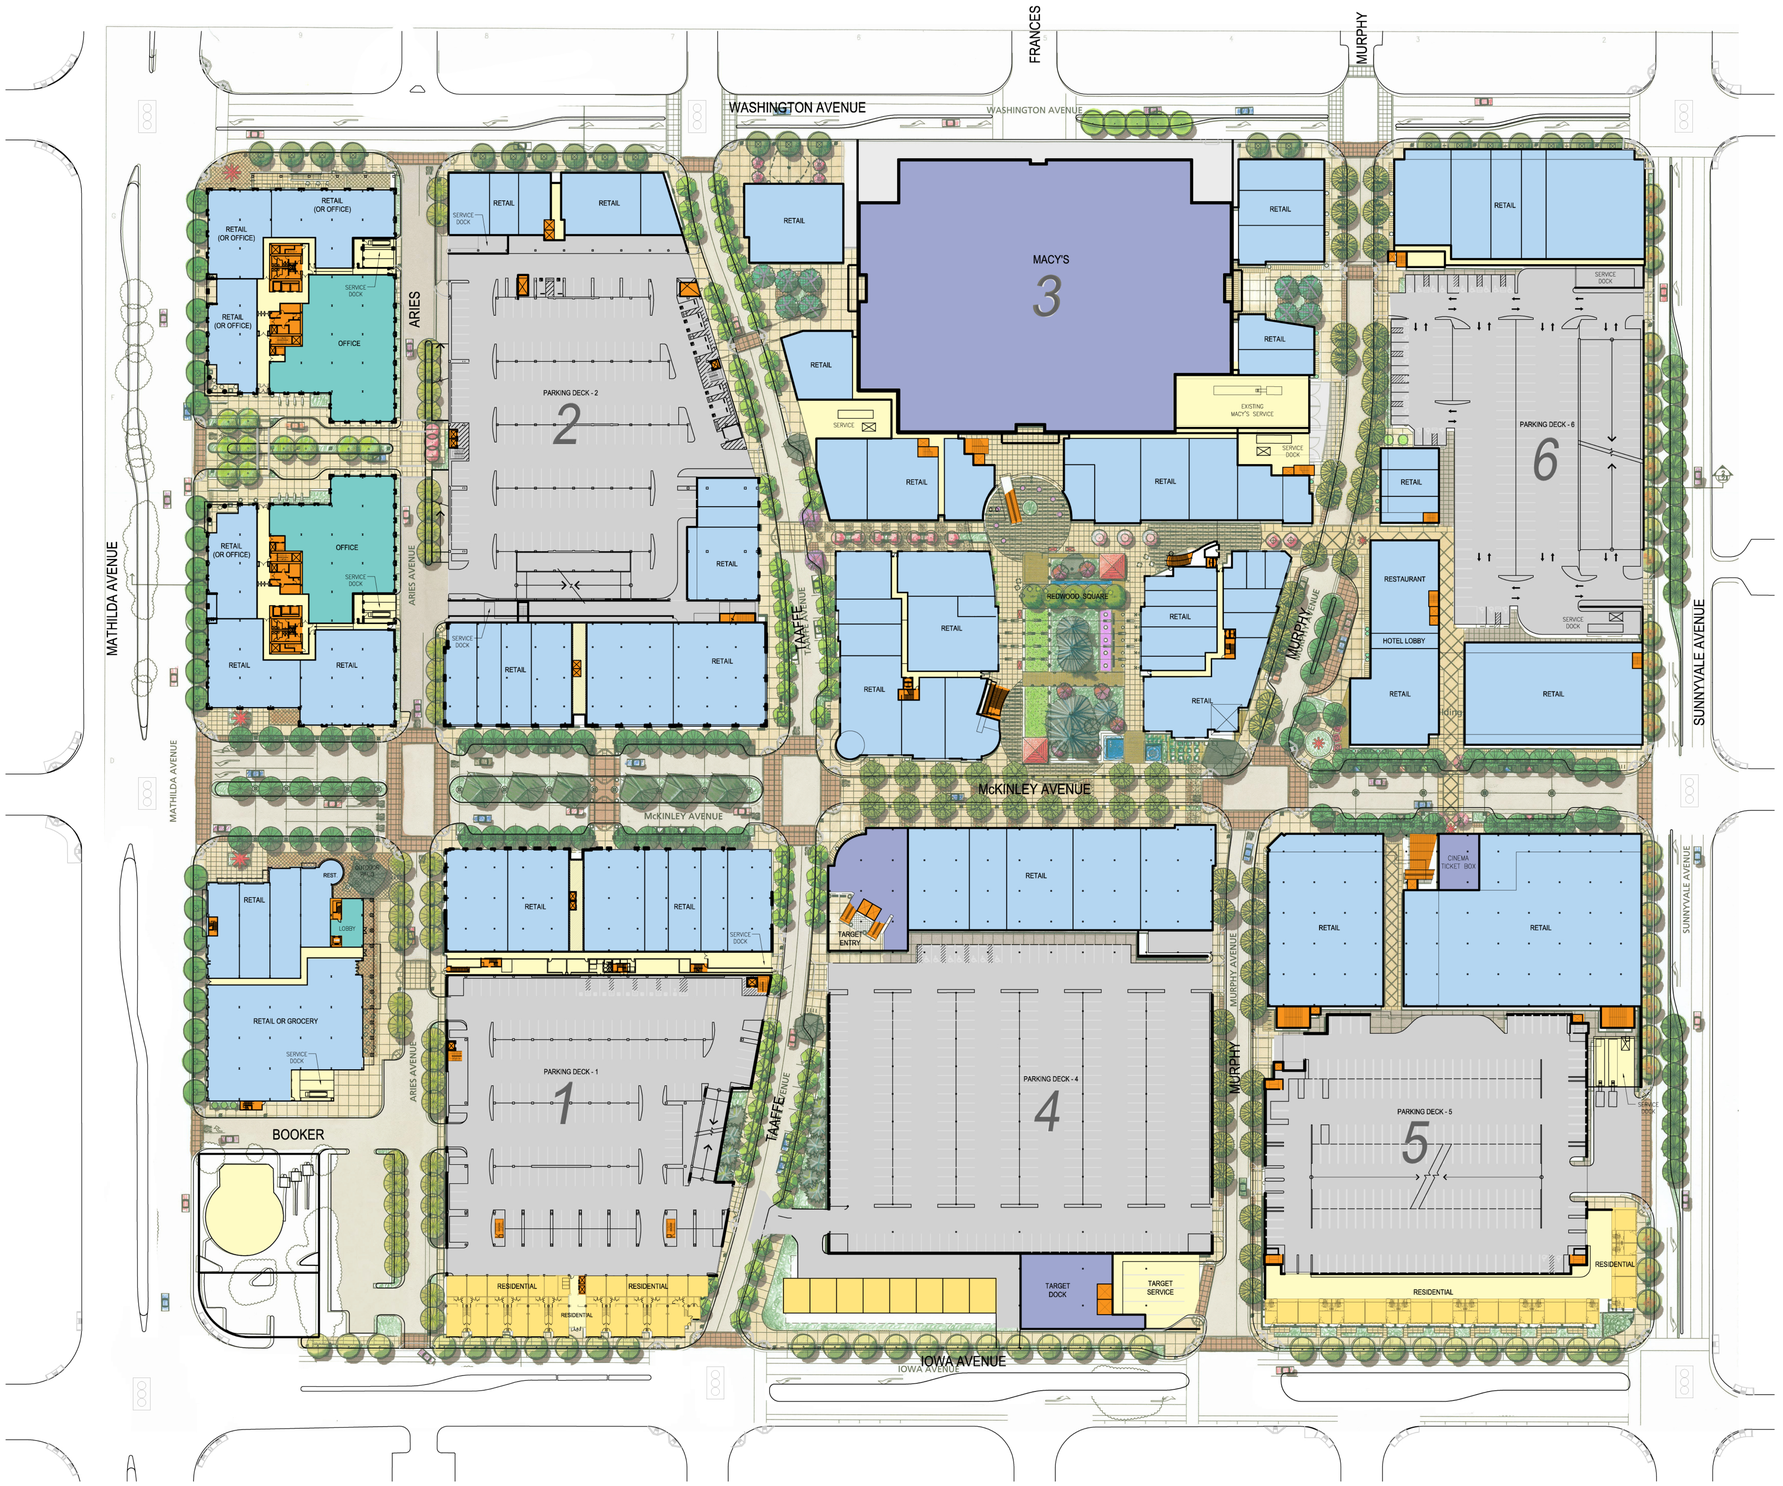

RETAIL
ANCHOR (MACY'S, TARGET, THEATER)
OFFICE
RESIDENTIAL
PARKING
VERTICAL CIRCULATION

1 PROPOSED MERCHANDISE PLAN - LEVEL-1

SCALE 1"=60'-0"

0' 30' 60' 120'

NORTH

RTKL

RTKL Associates Inc.
333 S. Hope Street, Suite C200
Los Angeles, CA 90071
Tel: 213.633.6000
Fax: 213.633.6060
www.RTKL.com

REGISTRATION

ARCHITECT
KENNETH RODRIGUES & PARTNERS, INC.
445 N. Whisman Road, Suite 200
Mountain View, Ca 94043
650 . 965 . 0700

KTGY GROUP, INC.
ARCHITECTURE · PLANNING
17992 MITCHELL SOUTH
IRVINE, CALIFORNIA 92614
(949) 851-2133 FAX (949) 851-8158
© 1999 ALL RIGHTS RESERVED

THE GUZZARDO PARTNERSHIP INC.
Landscape Architects · Land Planners
836 Montgomery Street
San Francisco, CA 94133
T 415 433 4672
F 415 433 5003

DEVCON CONSTRUCTION
690 Gibraltar Drive
Milpitas, CA 95035
408 . 942 . 8200

ISSUE DATE 08.20.07

PROJECT NO. 40-06079.00

PROJECT TITLE

SUNNYVALE TOWN CENTER

Sunnyvale , California

DEVELOPERS

RREEF
101 California Street, Suite 2600
San Francisco, Ca 94111
415 . 262 . 7716

SAND HILL PROPERTY COMPANY
489 S. El Camino
San Mateo, Ca 94402
650 . 344 . 1500

ISSUED DRAWING LOG

No.	Date	Item

SHEET TITLE

SITE PLAN
LEVEL -1

© RTKL Associates, Inc. 2006

SHEET NO.

10.01

NOT FOR CONSTRUCTION

XREFS: (DIESEL evaluation failed)
TIME: 07 AUG 2007 — 4:47PM
USER\PW: RLAMB\LAKPZZ508
FILE NAME: I:\06079SUN-TC\5000 CADD\ARCH\BASE\MERCH\STC-MP-S001-20070807.DWG