
 


LEGEND (SHEETS 1-4):

- | | | |
|---|--|--|
|  EXISTING RED PAINTED CURB |  FUTURE IMPROVEMENTS BY SEPARATE CITY PROJECT | BLACK TEXT = PROPOSED CHANGES WITH PLAN ALTERNATIVES |
|  PROPOSED PROJECT IMPROVEMENTS |  PROPOSED SIGNS | BLUE TEXT = EXISTING CONDITIONS |
|  EXISTING STRIPING TO REMAIN | | |

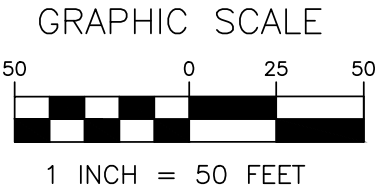


HEXAGON TRANSPORTATION
CONSULTANTS, INC.

100 Century Center Court, Suite 501
San Jose, California 95112
Ph: (408) 971-6100
www.hextrans.com

CITY OF SUNNYVALE
HOLLENBECK AVENUE BIKE LANE IMPROVEMENTS CONCEPTUAL DESIGN
ALTERNATIVE 1
BUFFERED BIKE LANES ON BOTH SIDES

DRAWN: JL
DATE: 7/17/25
SCALE: AS SHOWN

SHEET 1

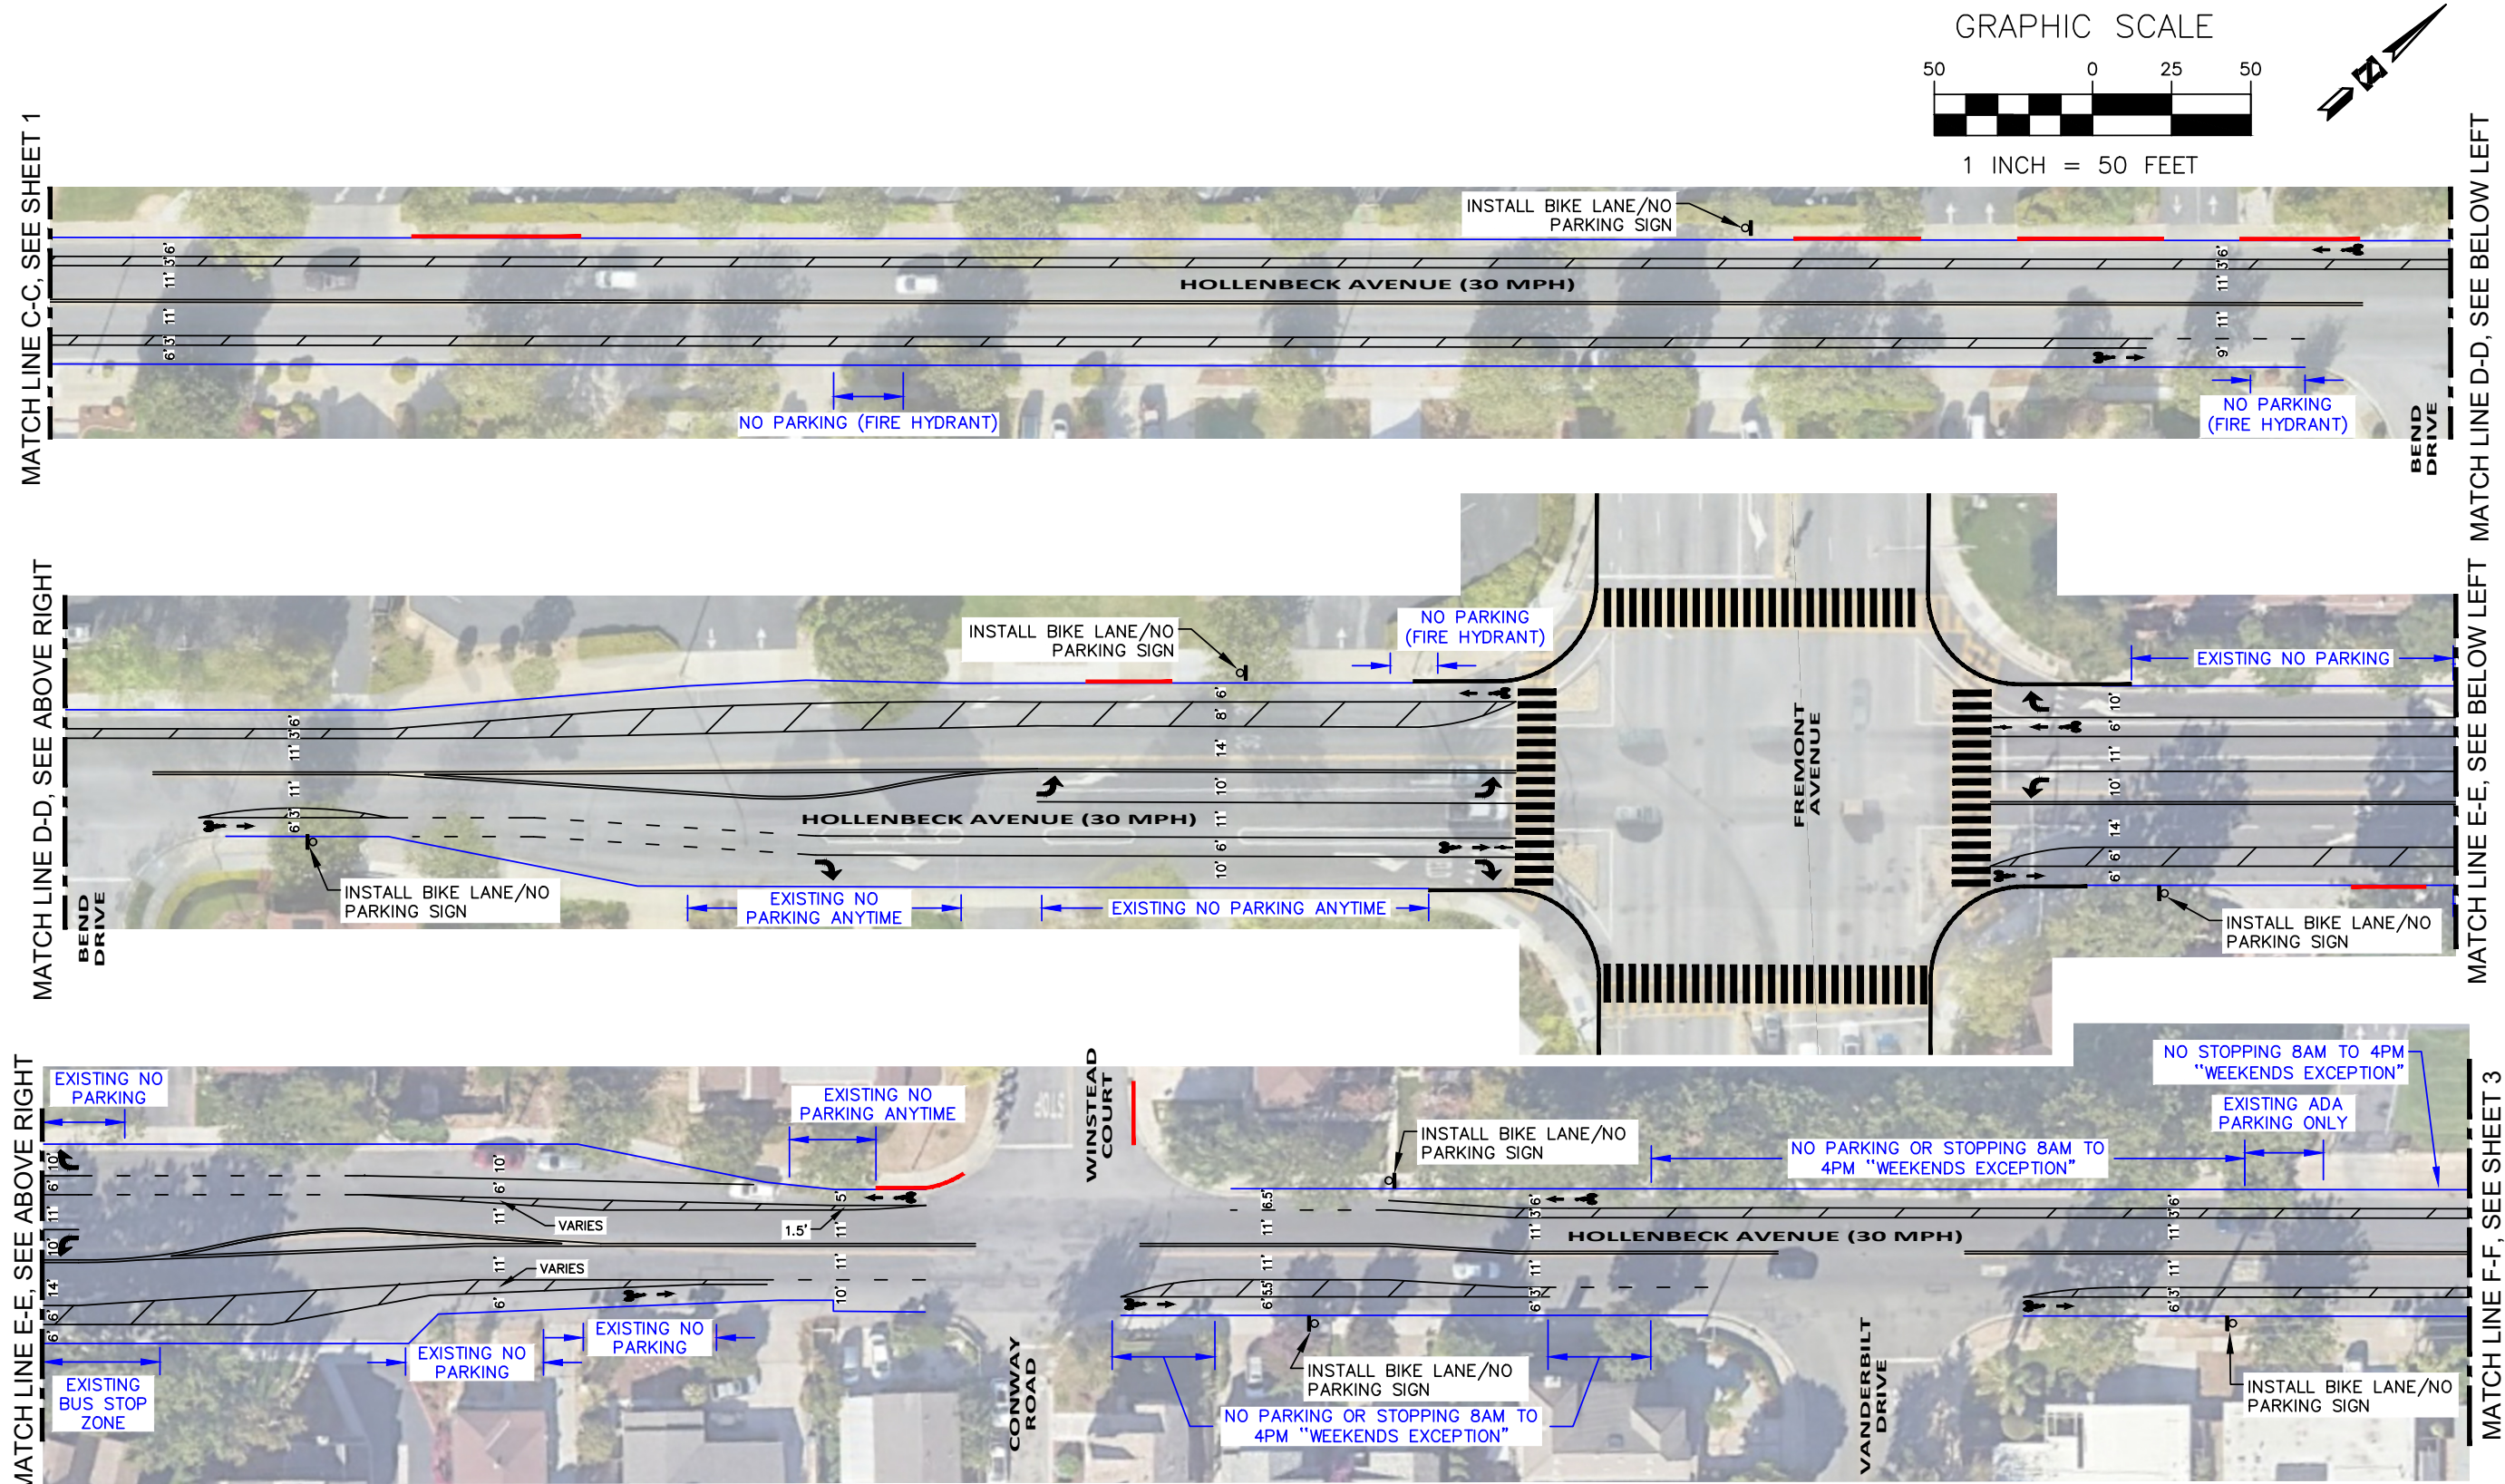


HEXAGON TRANSPORTATION
CONSULTANTS, INC.

100 Century Center Court, Suite 501
San Jose, California 95112
Ph: (408) 971-6100
www.hextrans.com

CITY OF SUNNYVALE
HOLLENBECK AVENUE BIKE LANE IMPROVEMENTS CONCEPTUAL DESIGN
ALTERNATIVE 1
BUFFERED BIKE LANES ON BOTH SIDES


DRAWN: JL
DATE: 7/17/25
SCALE: AS SHOWN

SHEET 2

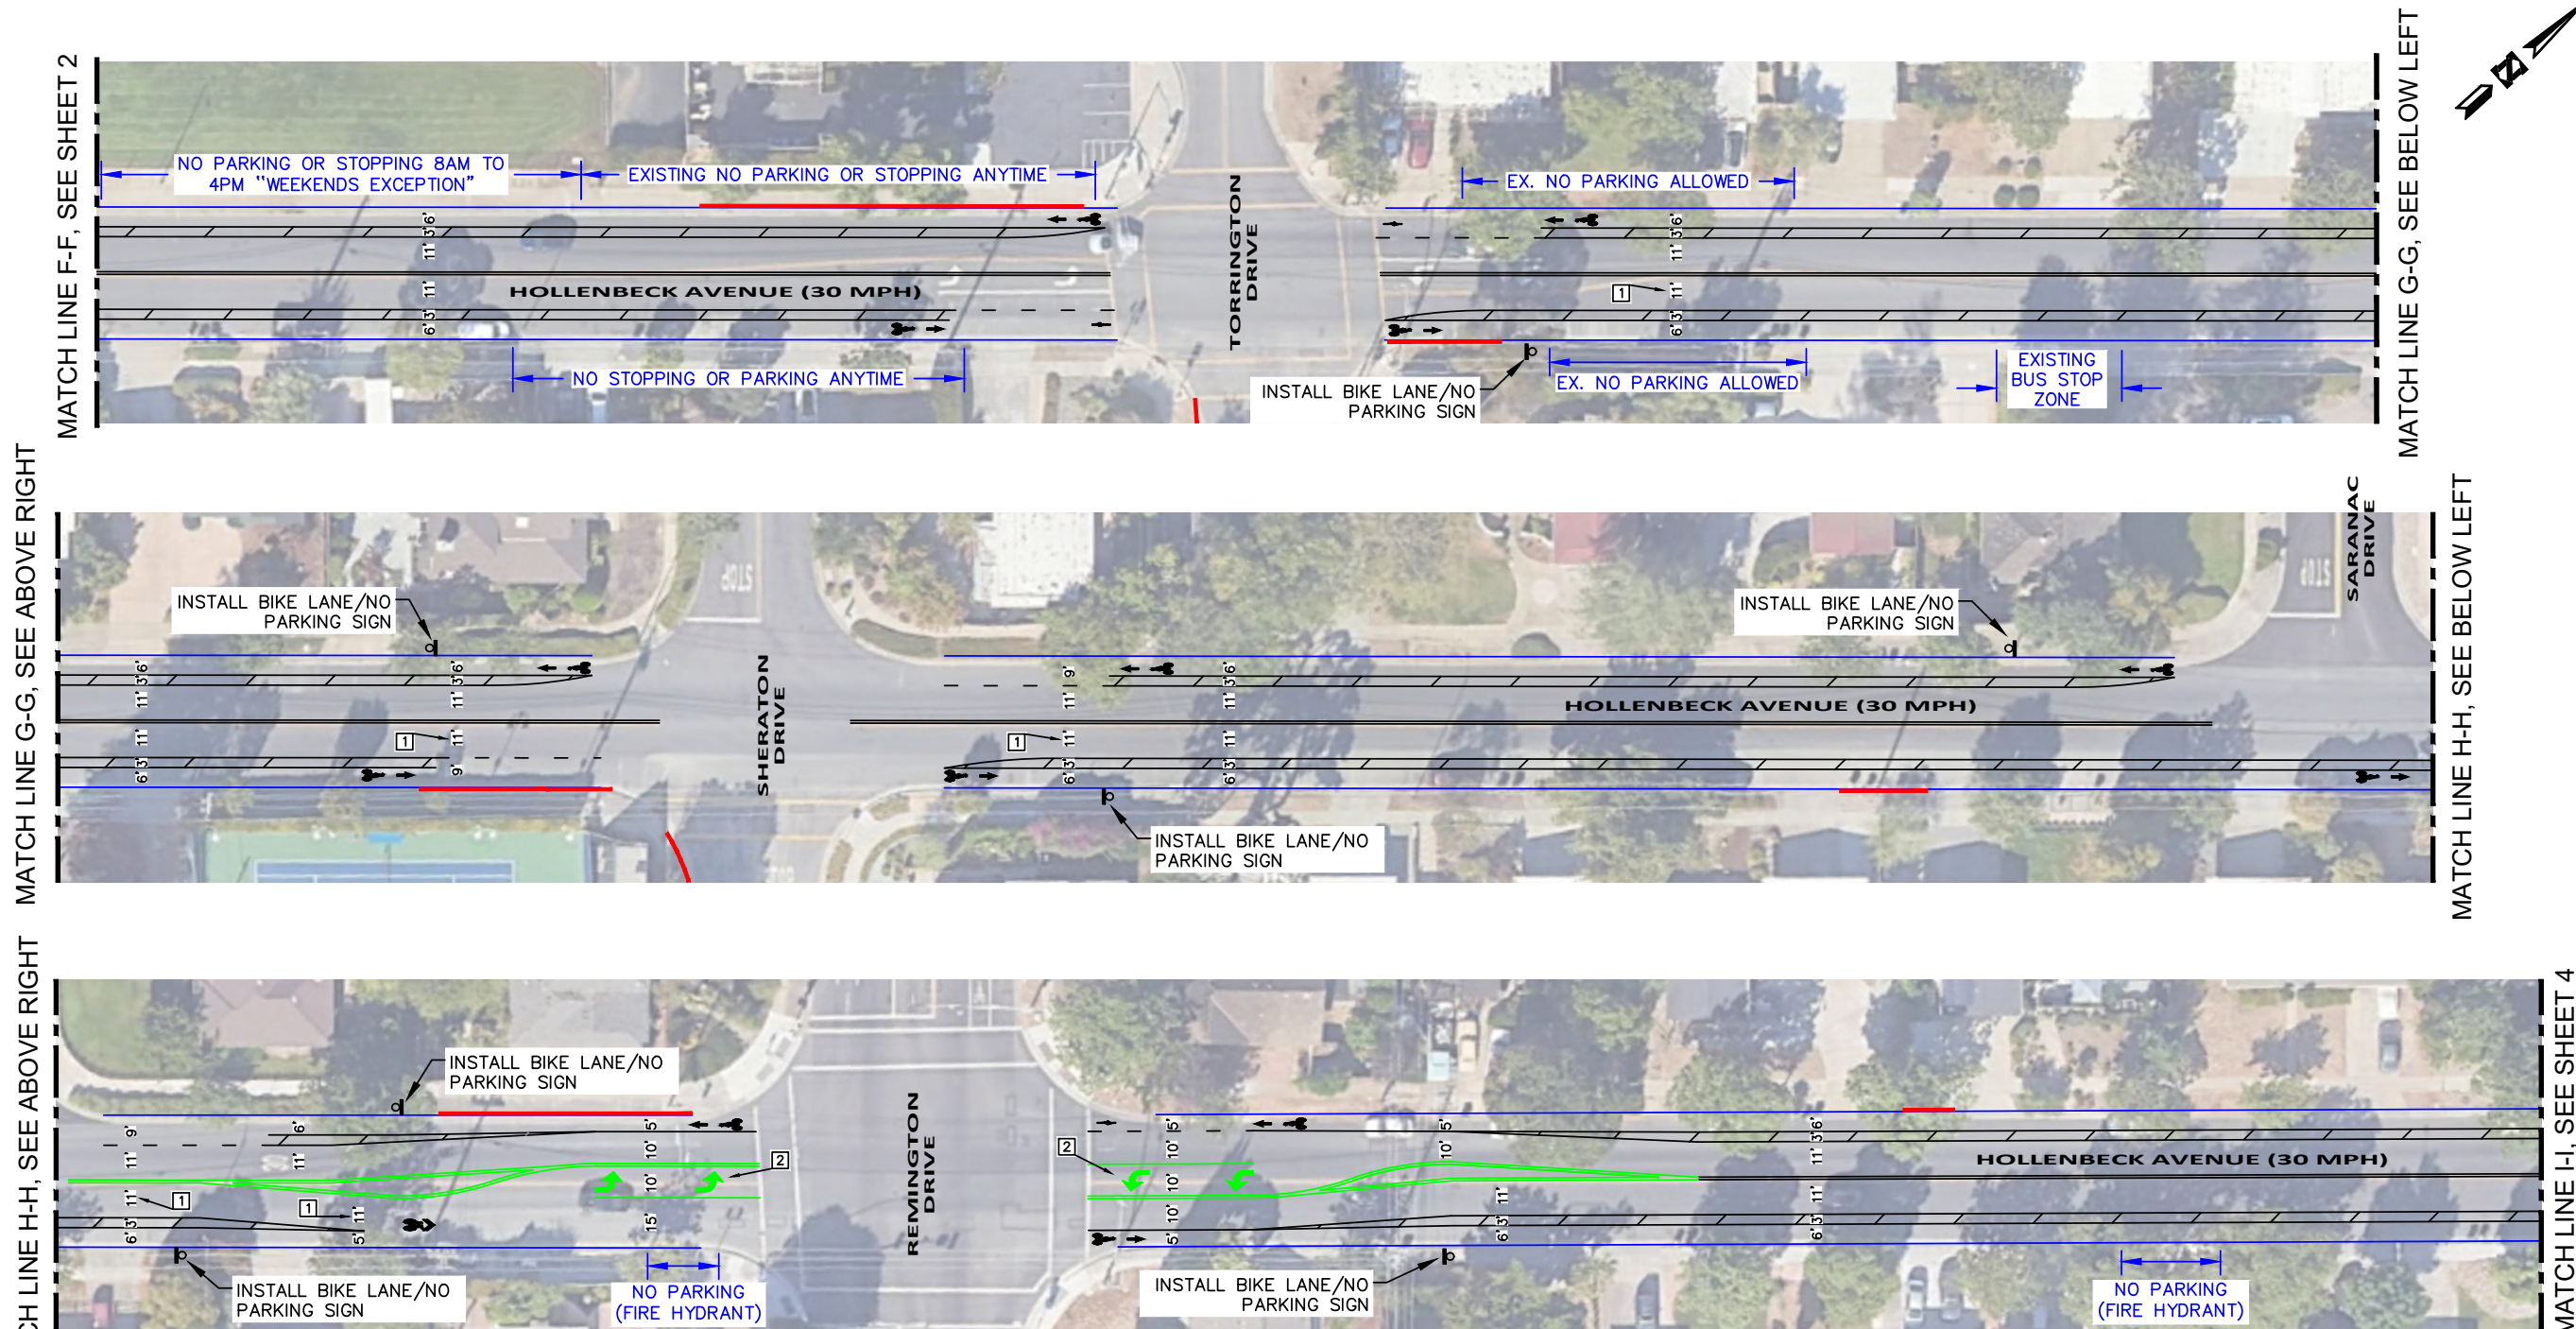

PROJECT NOTES (THIS SHEET ONLY):

- 1 MAINTAIN AN 11' MINIMUM VEHICLE TRAVEL LANE ALONG THE BUS ROUTE BETWEEN TORRINGTON DRIVE AND REMINGTON DRIVE.
- 2 INTERSECTION GEOMETRY IMPROVMENTS AT REMINGTON DRIVE ARE PLANNED AND TO BE IMPLEMENTED AS PART OF A SEPARATE PROJECT.

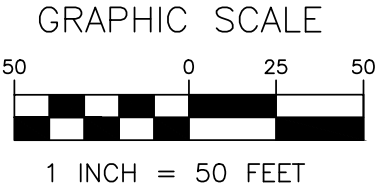



HEXAGON TRANSPORTATION
CONSULTANTS, INC.

100 Century Center Court, Suite 501
San Jose, California 95112
Ph: (408) 971-6100
www.hextrans.com

CITY OF SUNNYVALE
HOLLENBECK AVENUE BIKE LANE IMPROVEMENTS CONCEPTUAL DESIGN
ALTERNATIVE 1
BUFFERED BIKE LANES ON BOTH SIDES

DRAWN: JL
DATE: 7/17/25
SCALE: AS SHOWN

SHEET 3

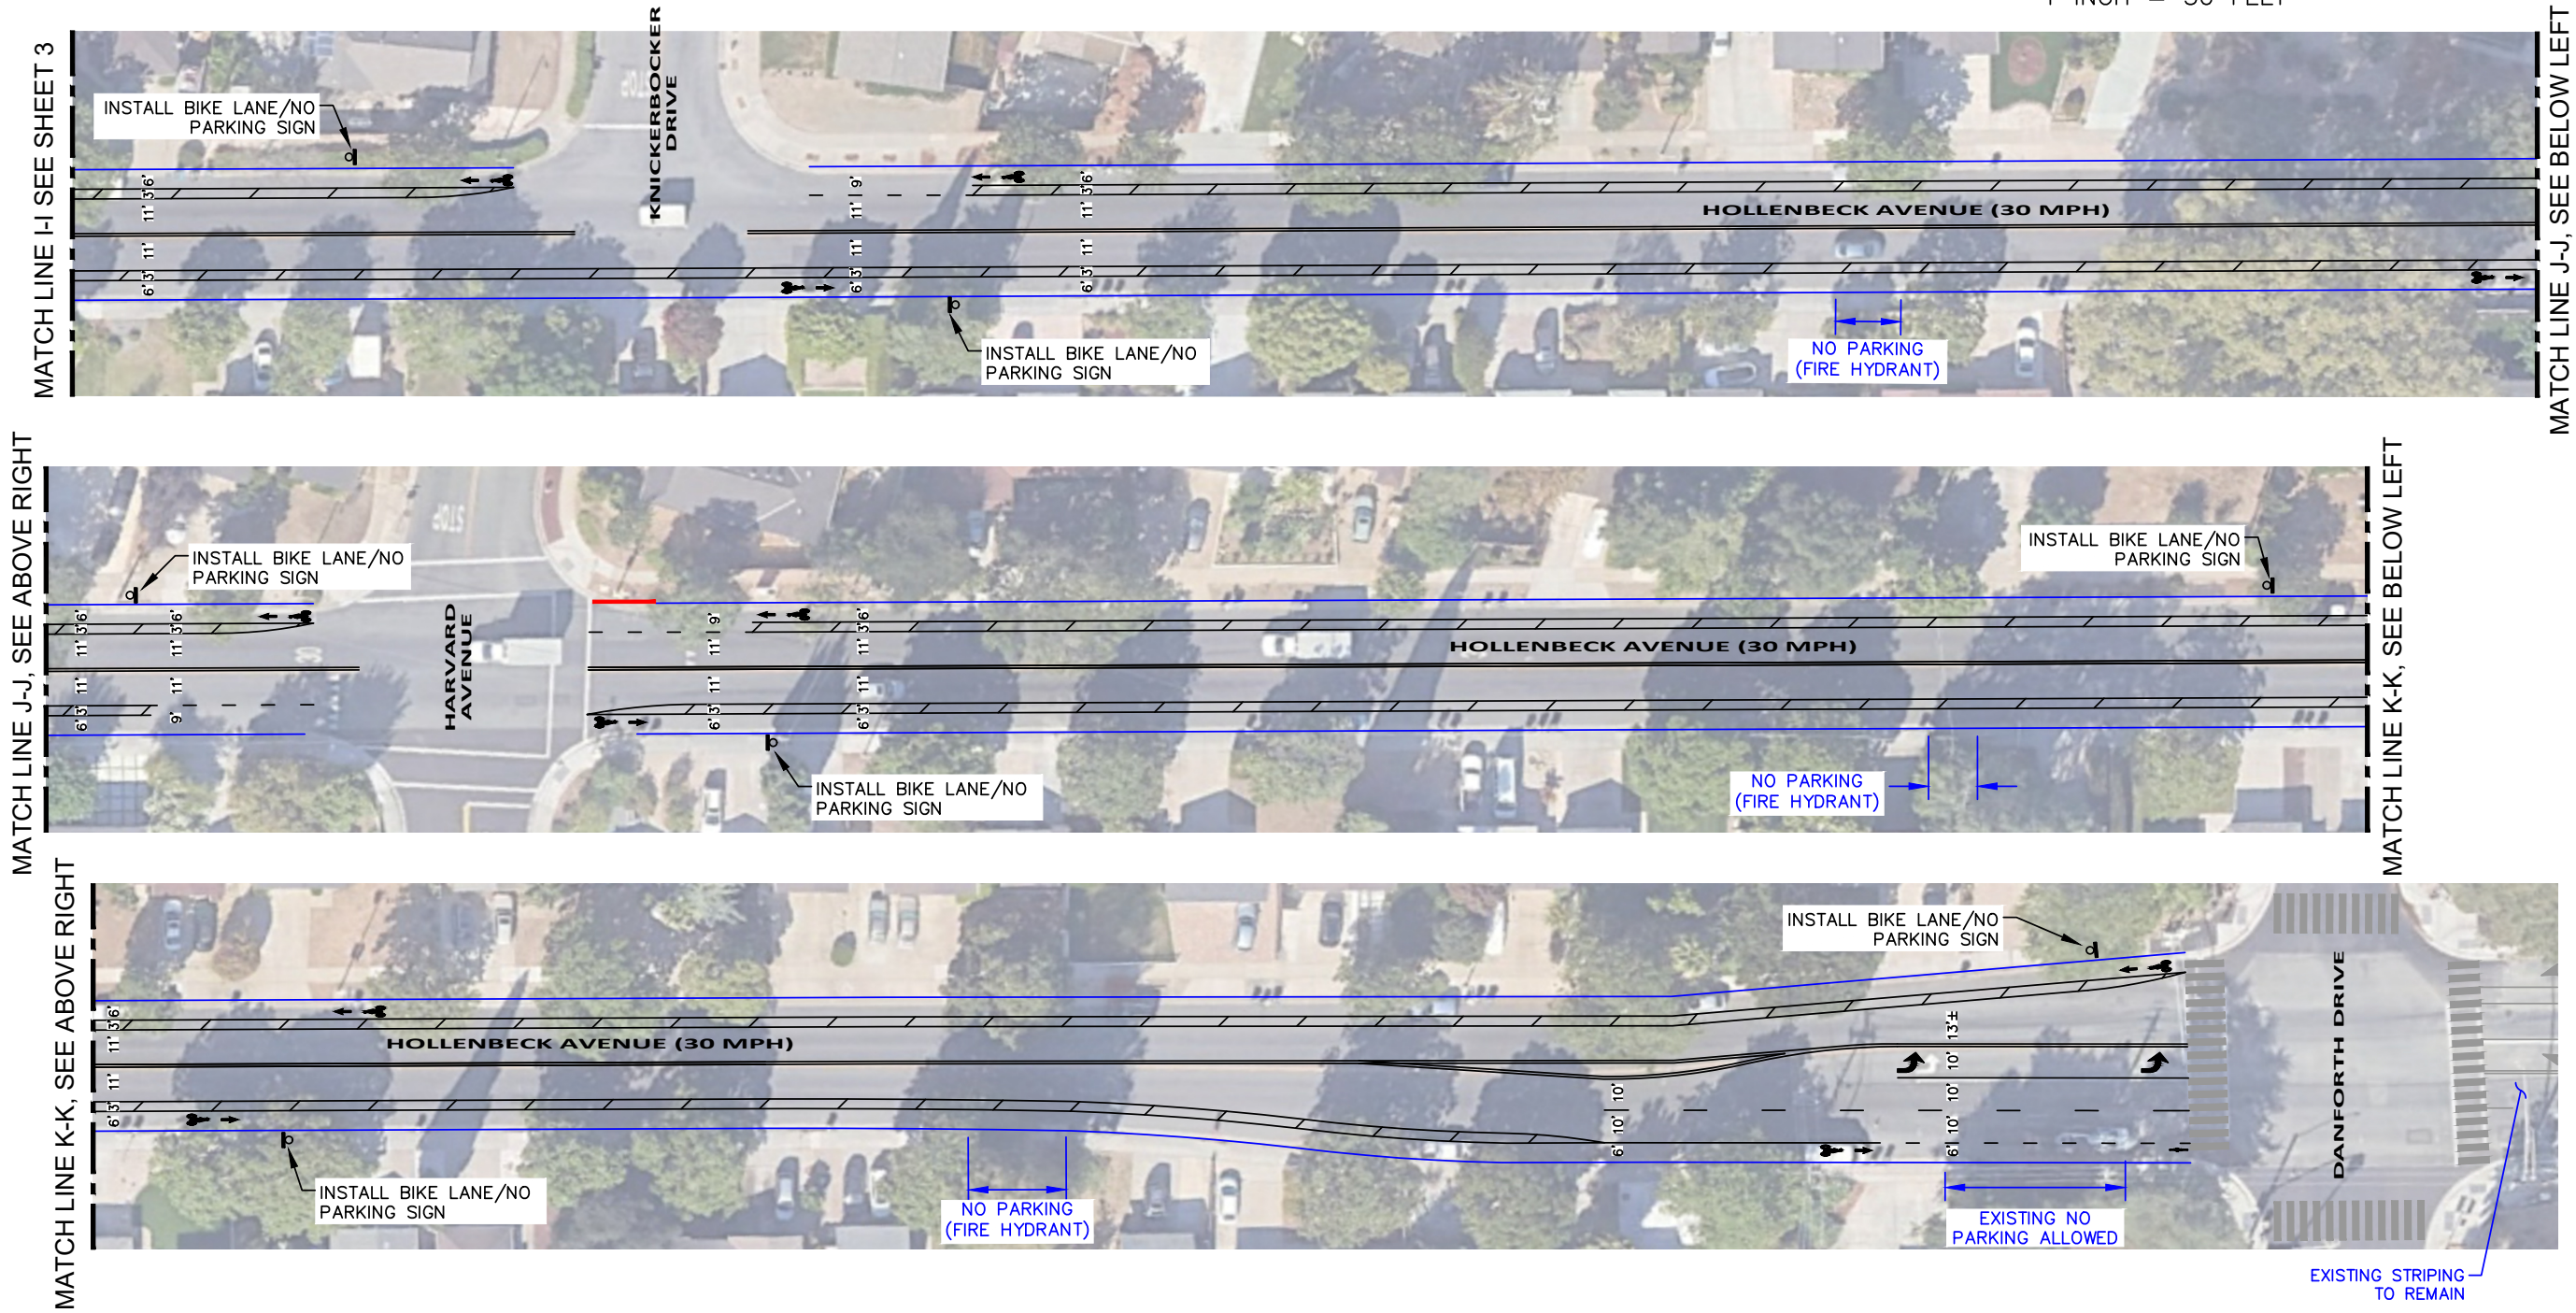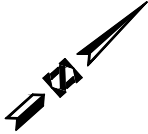


HEXAGON TRANSPORTATION
CONSULTANTS, INC.

100 Century Center Court, Suite 501
San Jose, California 95112
Ph: (408) 971-6100
www.hextrans.com

CITY OF SUNNYVALE
HOLLENBECK AVENUE BIKE LANE IMPROVEMENTS CONCEPTUAL DESIGN
ALTERNATIVE 1
BUFFERED BIKE LANES ON BOTH SIDES


DRAWN: JL
DATE: 7/17/25
SCALE: AS SHOWN

SHEET 4

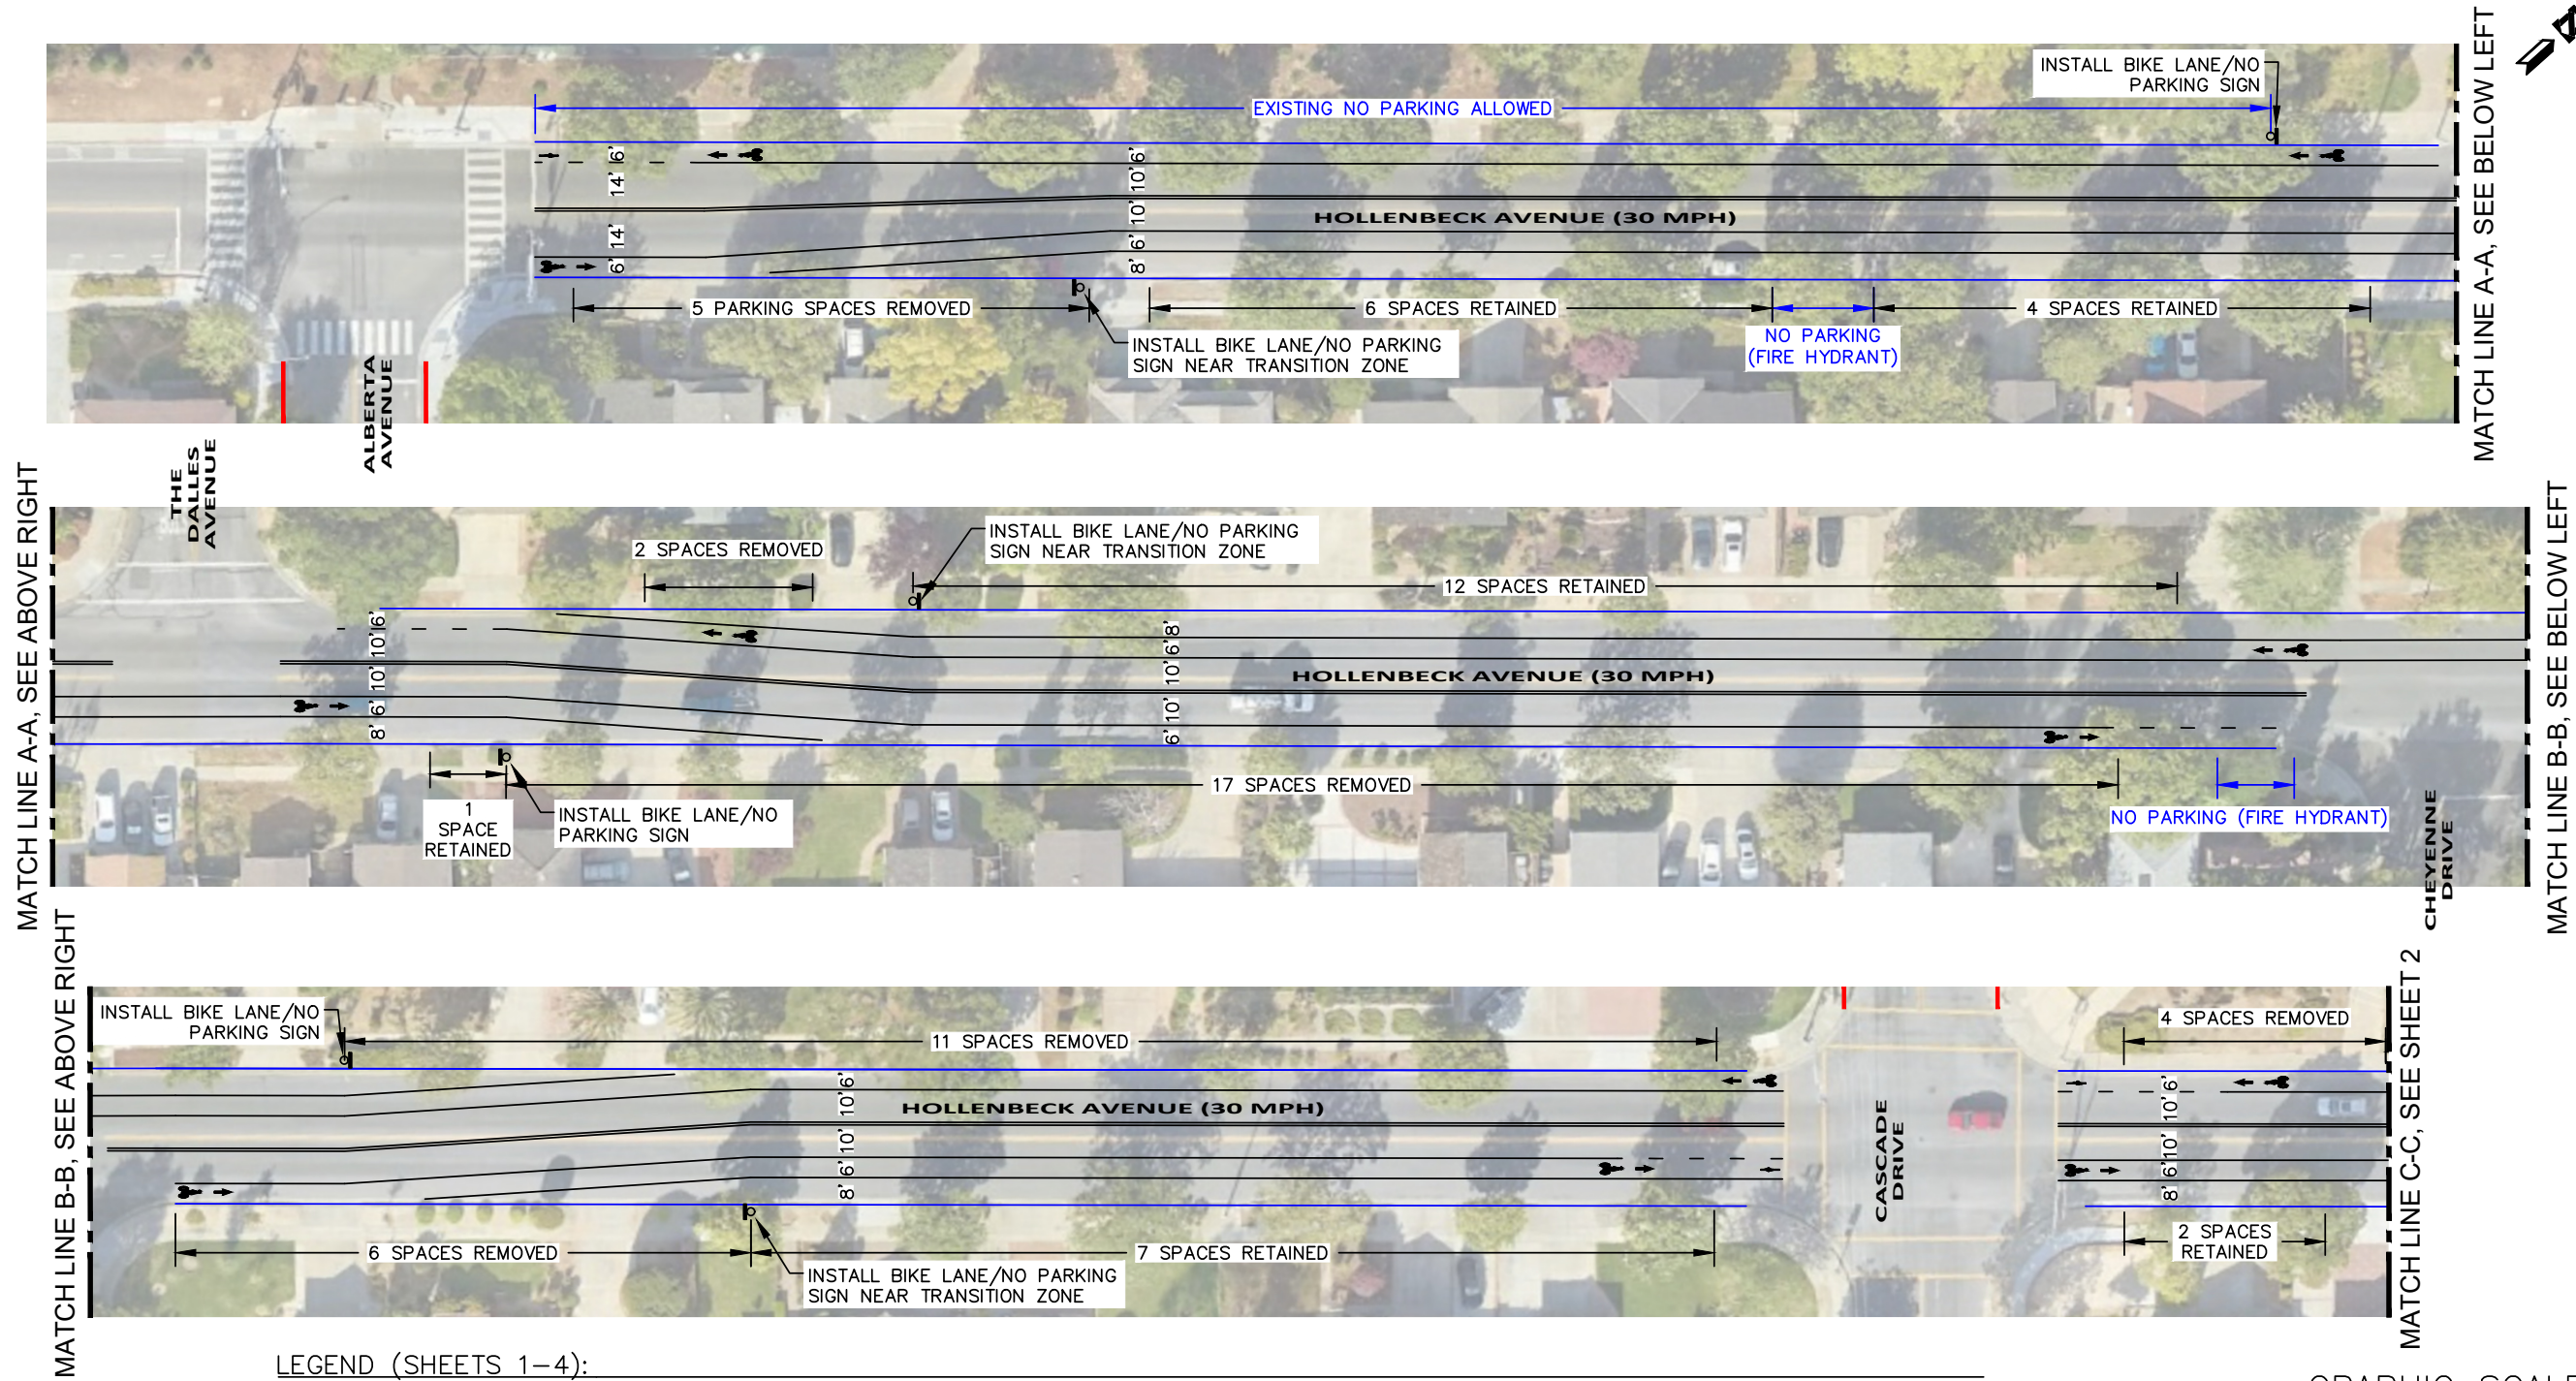

LEGEND (SHEETS 1-4):

	EXISTING RED PAINTED CURB		FUTURE IMPROVEMENTS BY SEPARATE CITY PROJECT	BLACK TEXT	= PROPOSED CHANGES WITH PLAN ALTERNATIVES
	PROPOSED PROJECT IMPROVEMENTS		PROPOSED SIGNS	BLUE TEXT	= EXISTING CONDITIONS
	EXISTING STRIPING TO REMAIN				

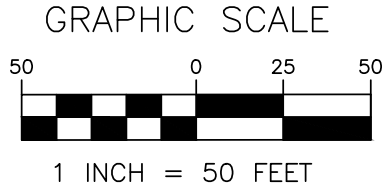


HEXAGON TRANSPORTATION
CONSULTANTS, INC.


100 Century Center Court, Suite 501
San Jose, California 95112
Ph: (408) 971-6100
www.hextrans.com

CITY OF SUNNYVALE
HOLLENBECK AVENUE BIKE LANE IMPROVEMENTS CONCEPTUAL DESIGN
ALTERNATIVE 2A
ALTERNATING PARKING

DRAWN: JL
DATE: 7/17/25
SCALE: AS SHOWN

SHEET 1

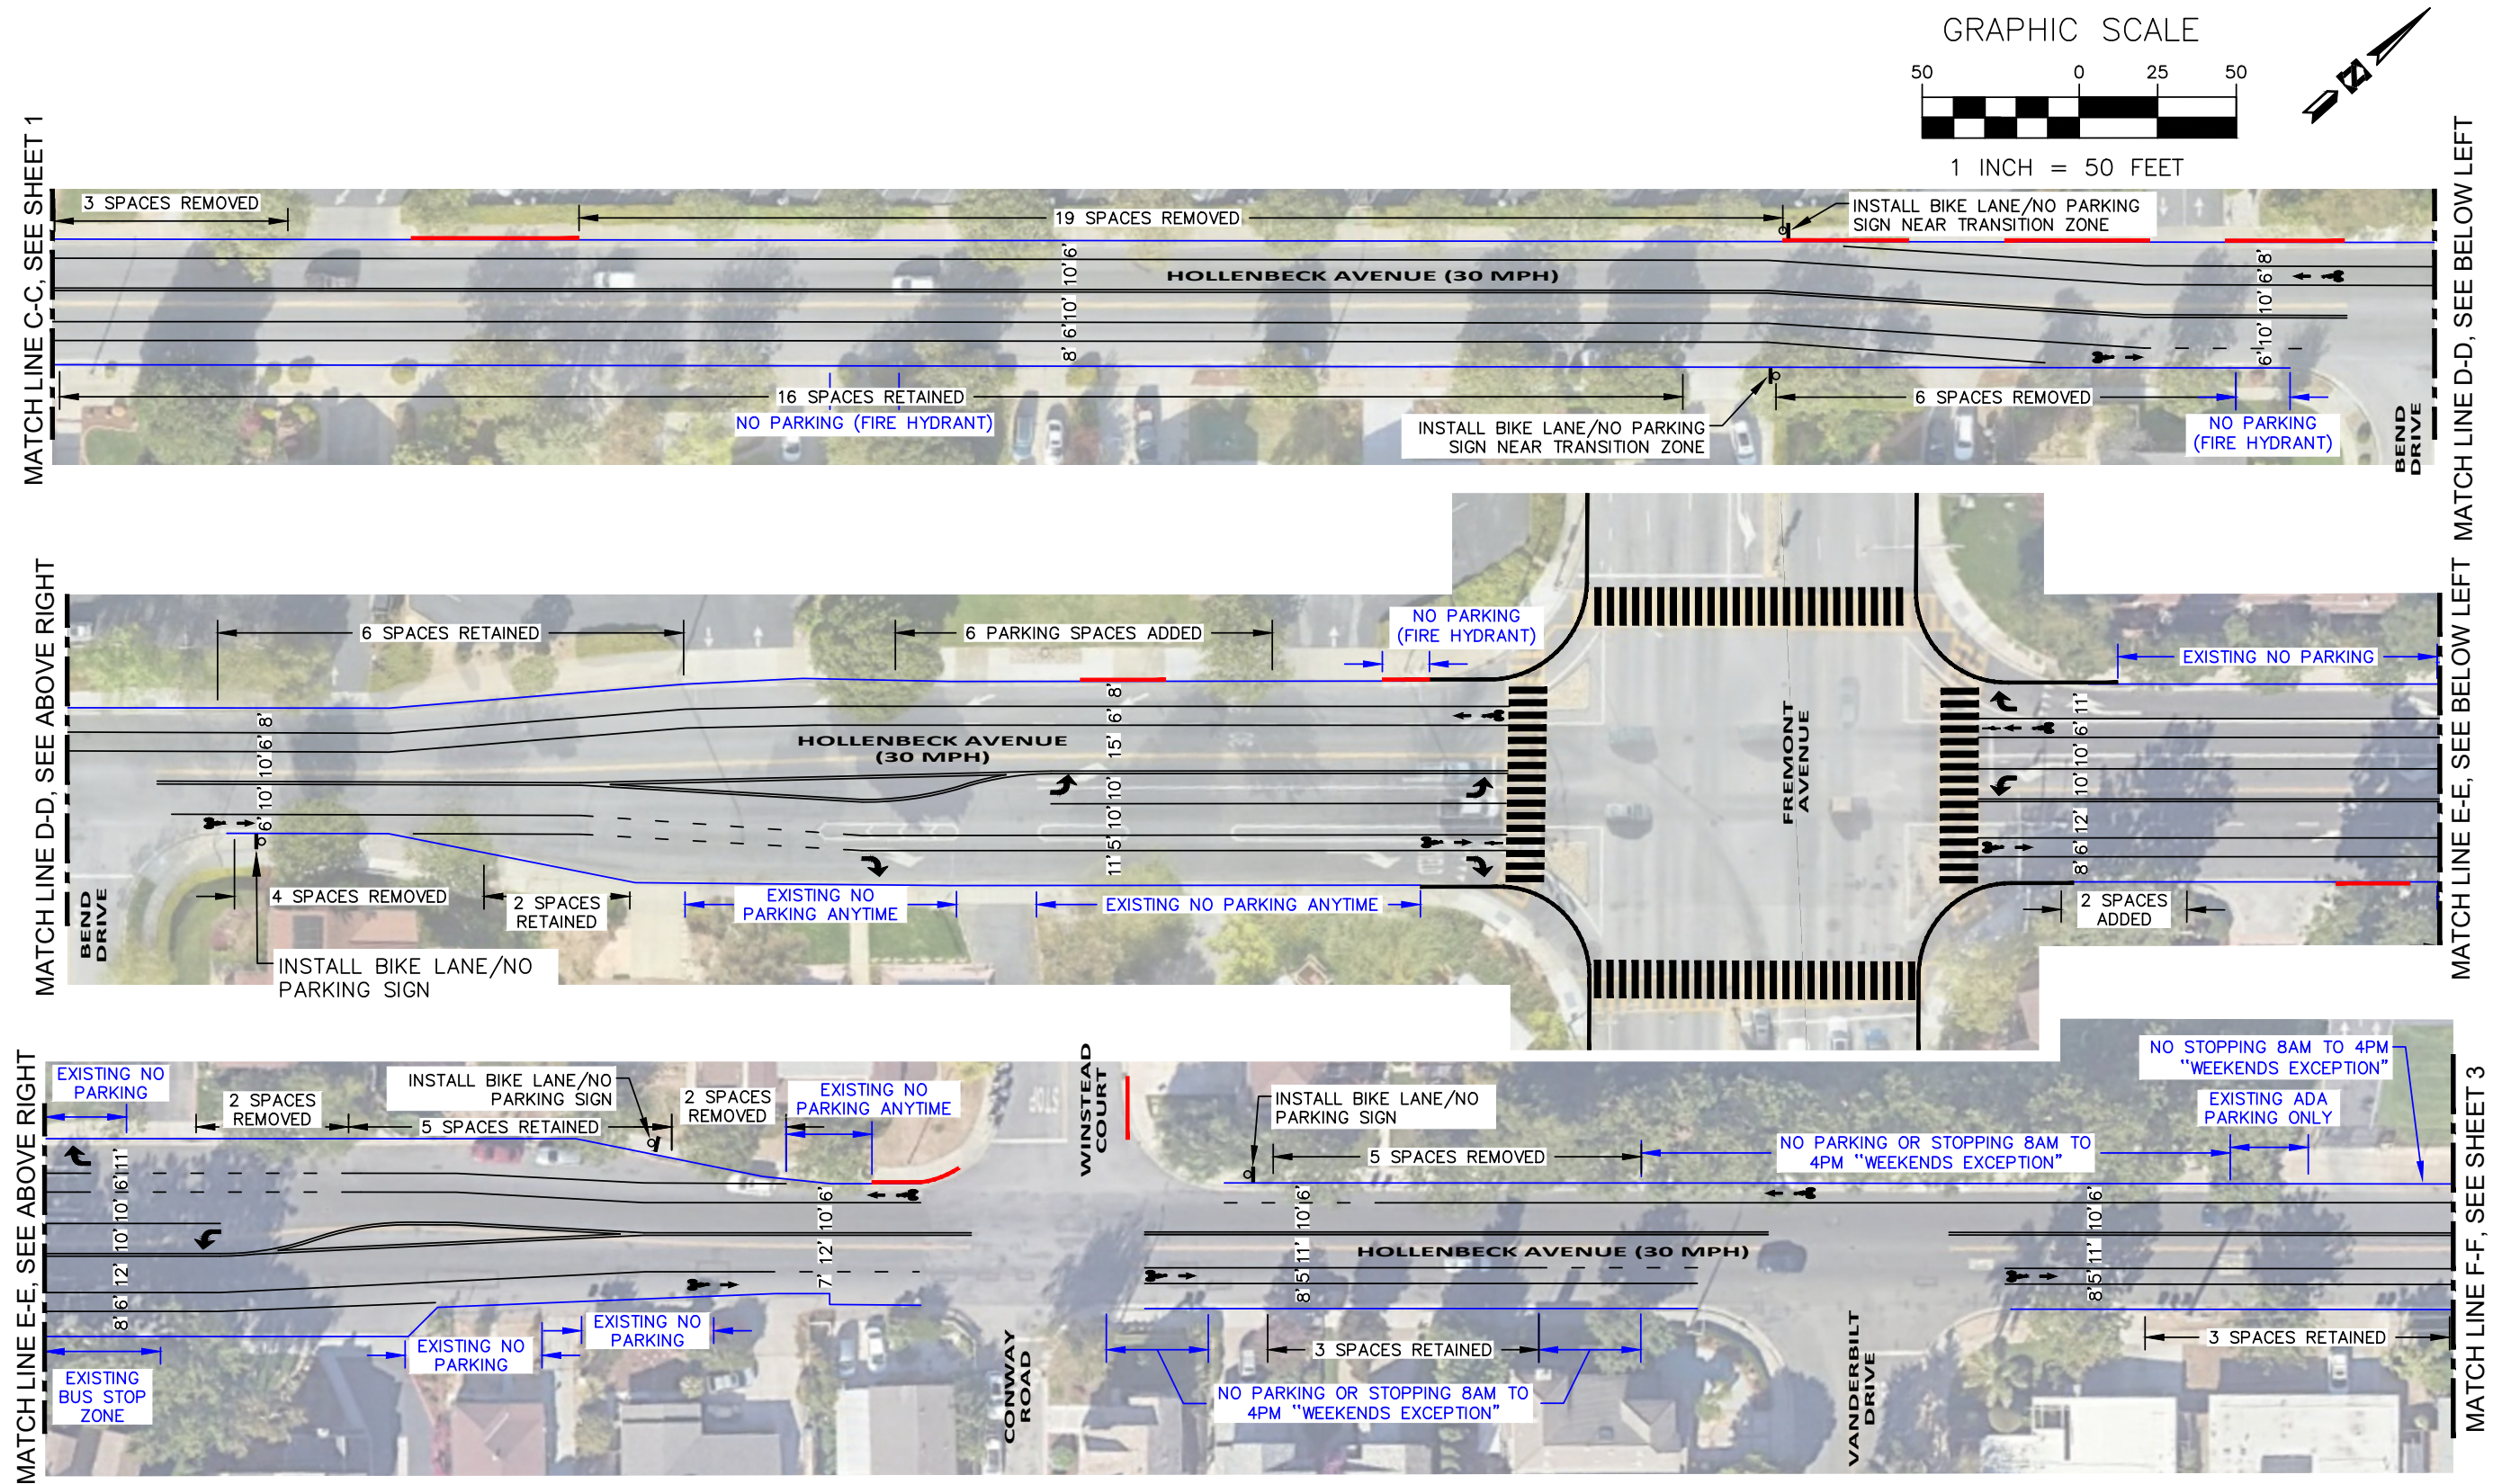

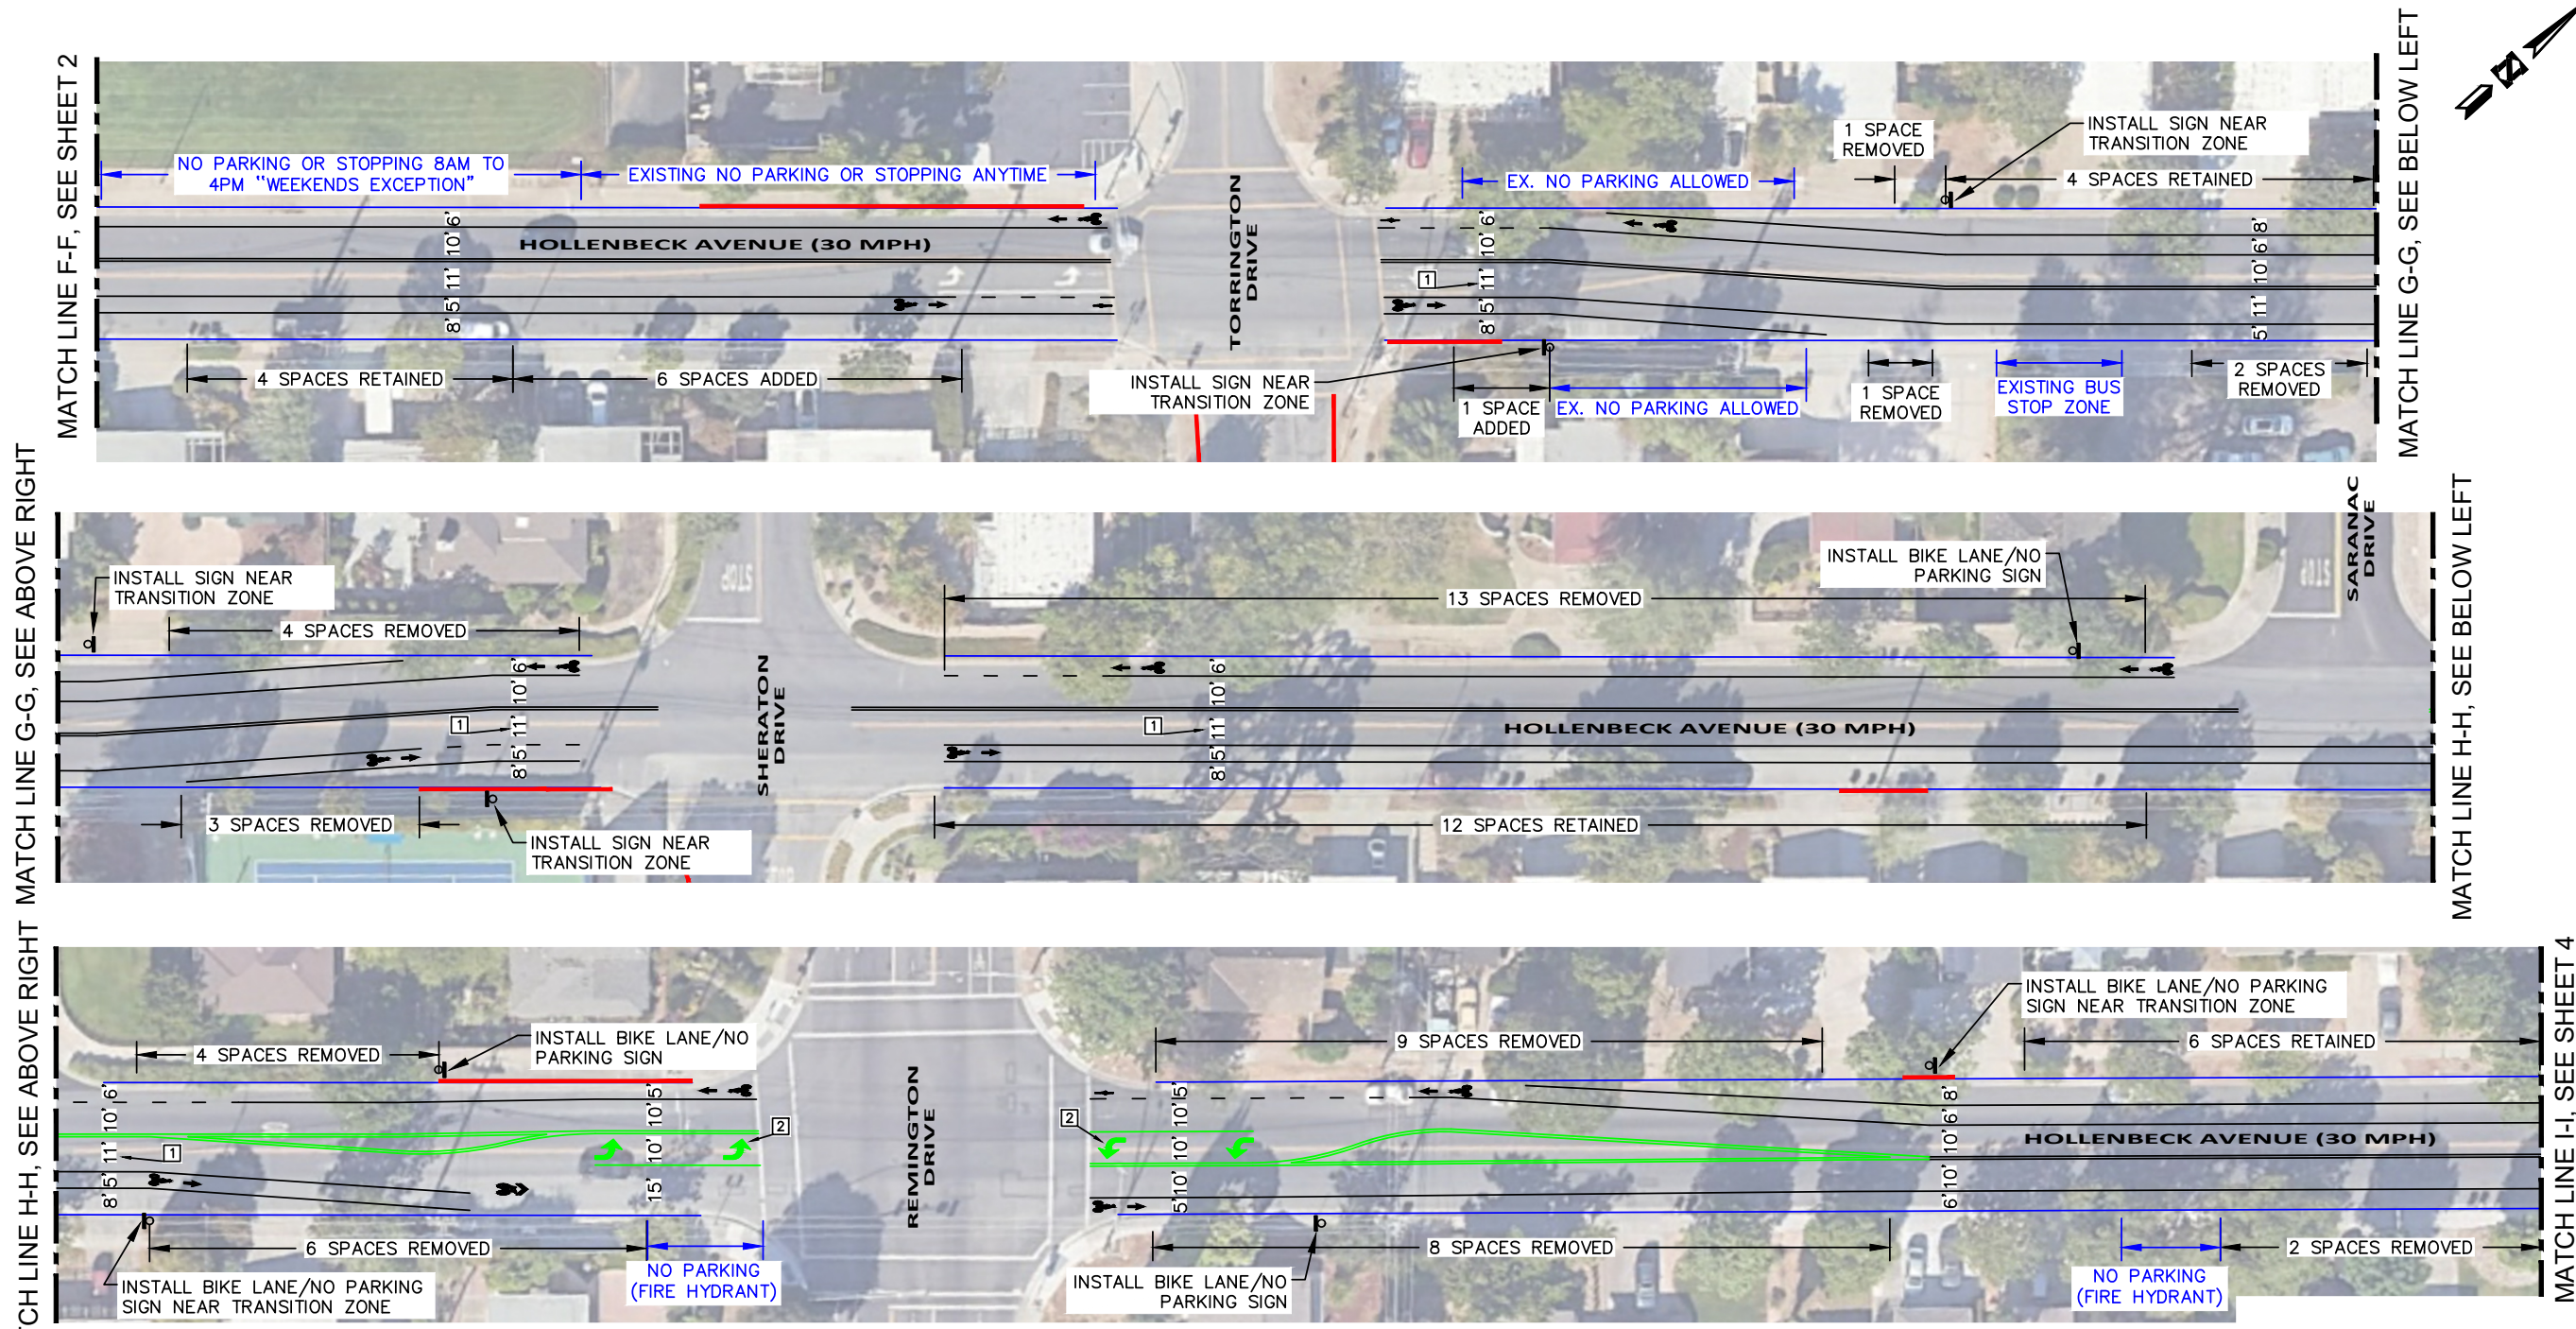


MATCH LINE H-H, SEE ABOVE RIGHT
MATCH LINE G-G, SEE ABOVE RIGHT
MATCH LINE F-F, SEE SHEET 2

MATCH LINE G-G, SEE BELOW LEFT
MATCH LINE H-H, SEE BELOW LEFT
MATCH LINE I-I, SEE SHEET 4

PROJECT NOTES (THIS SHEET ONLY):

- 1 MAINTAIN AN 11' MINIMUM VEHICLE TRAVEL LANE ALONG THE BUS ROUTE BETWEEN TORRINGTON DRIVE AND REMINGTON DRIVE.
- 2 INTERSECTION GEOMETRY IMPROVMENTS AT REMINGTON DRIVE ARE PLANNED AND TO BE IMPLEMENTED AS PART OF A SEPARATE PROJECT.

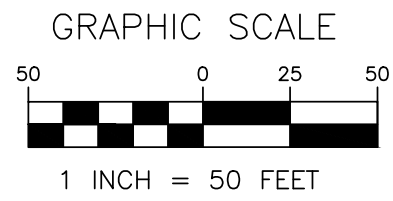




HEXAGON TRANSPORTATION
CONSULTANTS, INC.

100 Century Center Court, Suite 501
San Jose, California 95112
Ph: (408) 971-6100
www.hextrans.com

CITY OF SUNNYVALE
HOLLENBECK AVENUE BIKE LANE IMPROVEMENTS CONCEPTUAL DESIGN
ALTERNATIVE 2A
ALTERNATING PARKING

DRAWN: JL
DATE: 7/17/25
SCALE: AS SHOWN

SHEET 3

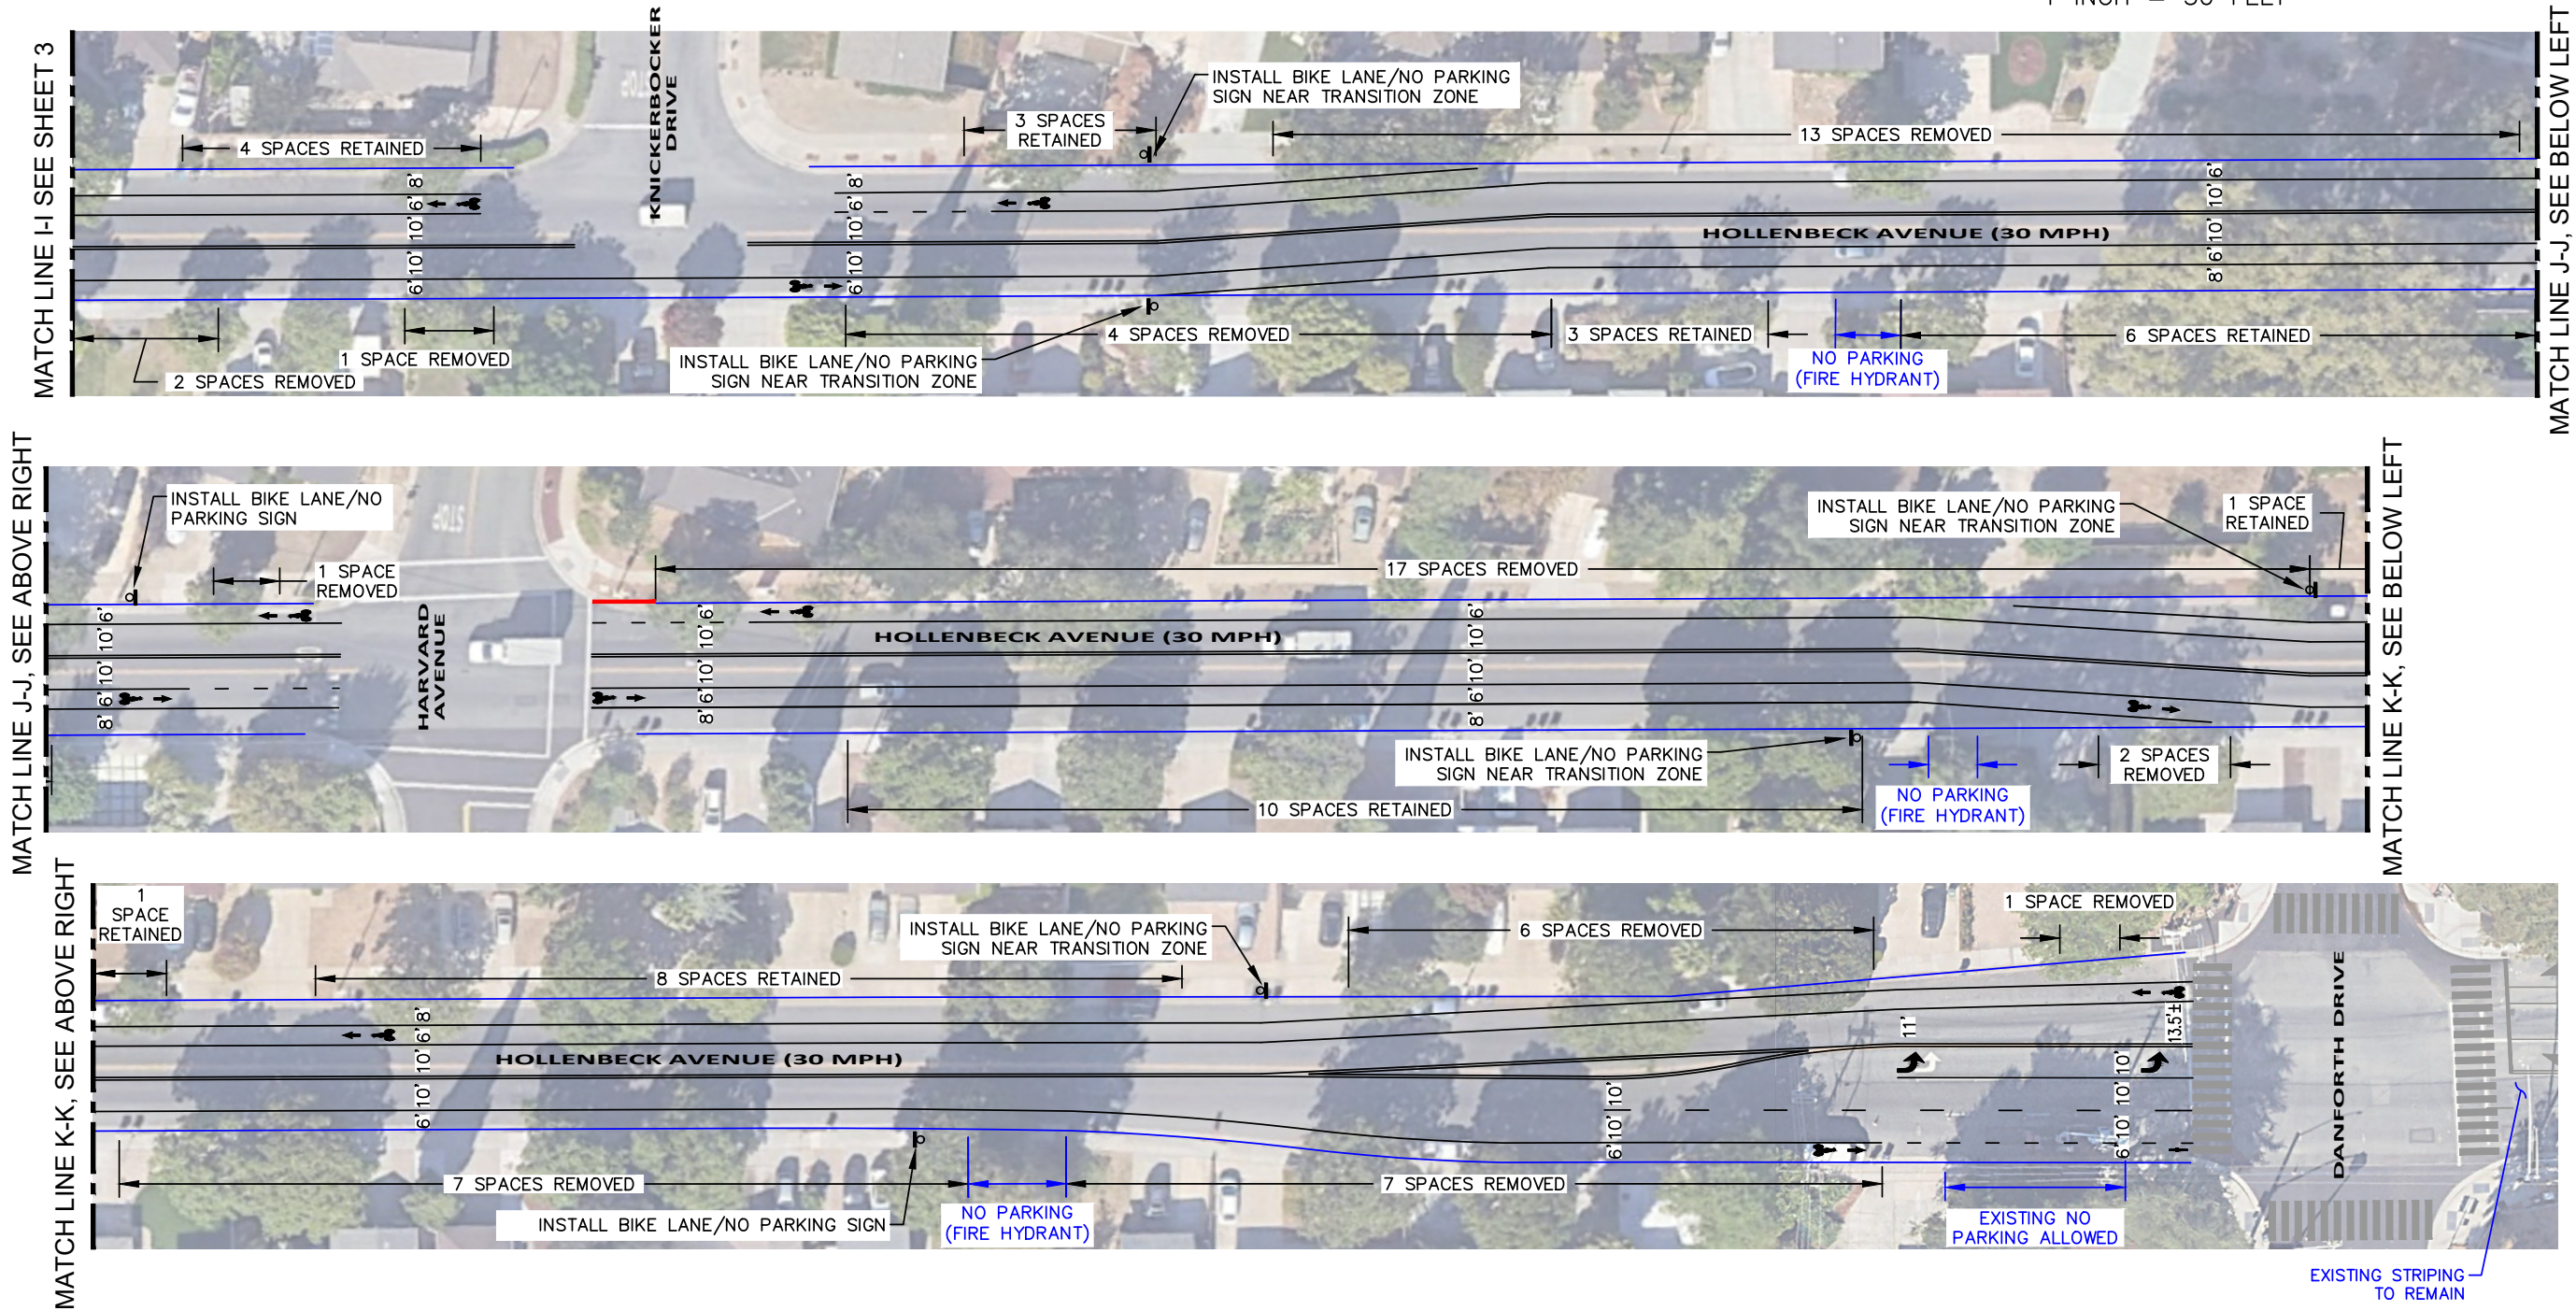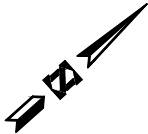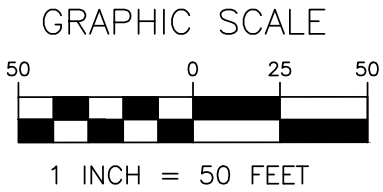

HEXAGON TRANSPORTATION
CONSULTANTS, INC.

100 Century Center Court, Suite 501
San Jose, California 95112
Ph: (408) 971-6100
www.hextrans.com

CITY OF SUNNYVALE
HOLLENBECK AVENUE BIKE LANE IMPROVEMENTS CONCEPTUAL DESIGN
ALTERNATIVE 2A
ALTERNATING PARKING


DRAWN: JL
DATE: 7/17/25
SCALE: AS SHOWN

SHEET 4



LEGEND (SHEETS 1-4):

	EXISTING RED PAINTED CURB		FUTURE IMPROVEMENTS BY SEPARATE CITY PROJECT	BLACK TEXT	= PROPOSED CHANGES WITH PLAN ALTERNATIVES
	PROPOSED PROJECT IMPROVEMENTS		PROPOSED SIGNS	BLUE TEXT	= EXISTING CONDITIONS
	EXISTING STRIPING TO REMAIN				

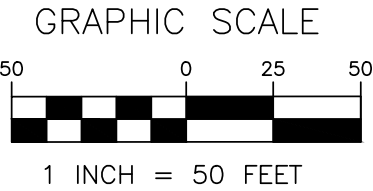


HEXAGON TRANSPORTATION
CONSULTANTS, INC.

100 Century Center Court, Suite 501
San Jose, California 95112
Ph: (408) 971-6100
www.hextrans.com

CITY OF SUNNYVALE
HOLLENBECK AVENUE BIKE LANE IMPROVEMENTS CONCEPTUAL DESIGN
ALTERNATIVE 2B
EAST SIDE PARKING REMOVAL

DRAWN: JL
DATE: 7/17/25
SCALE: AS SHOWN

SHEET 1

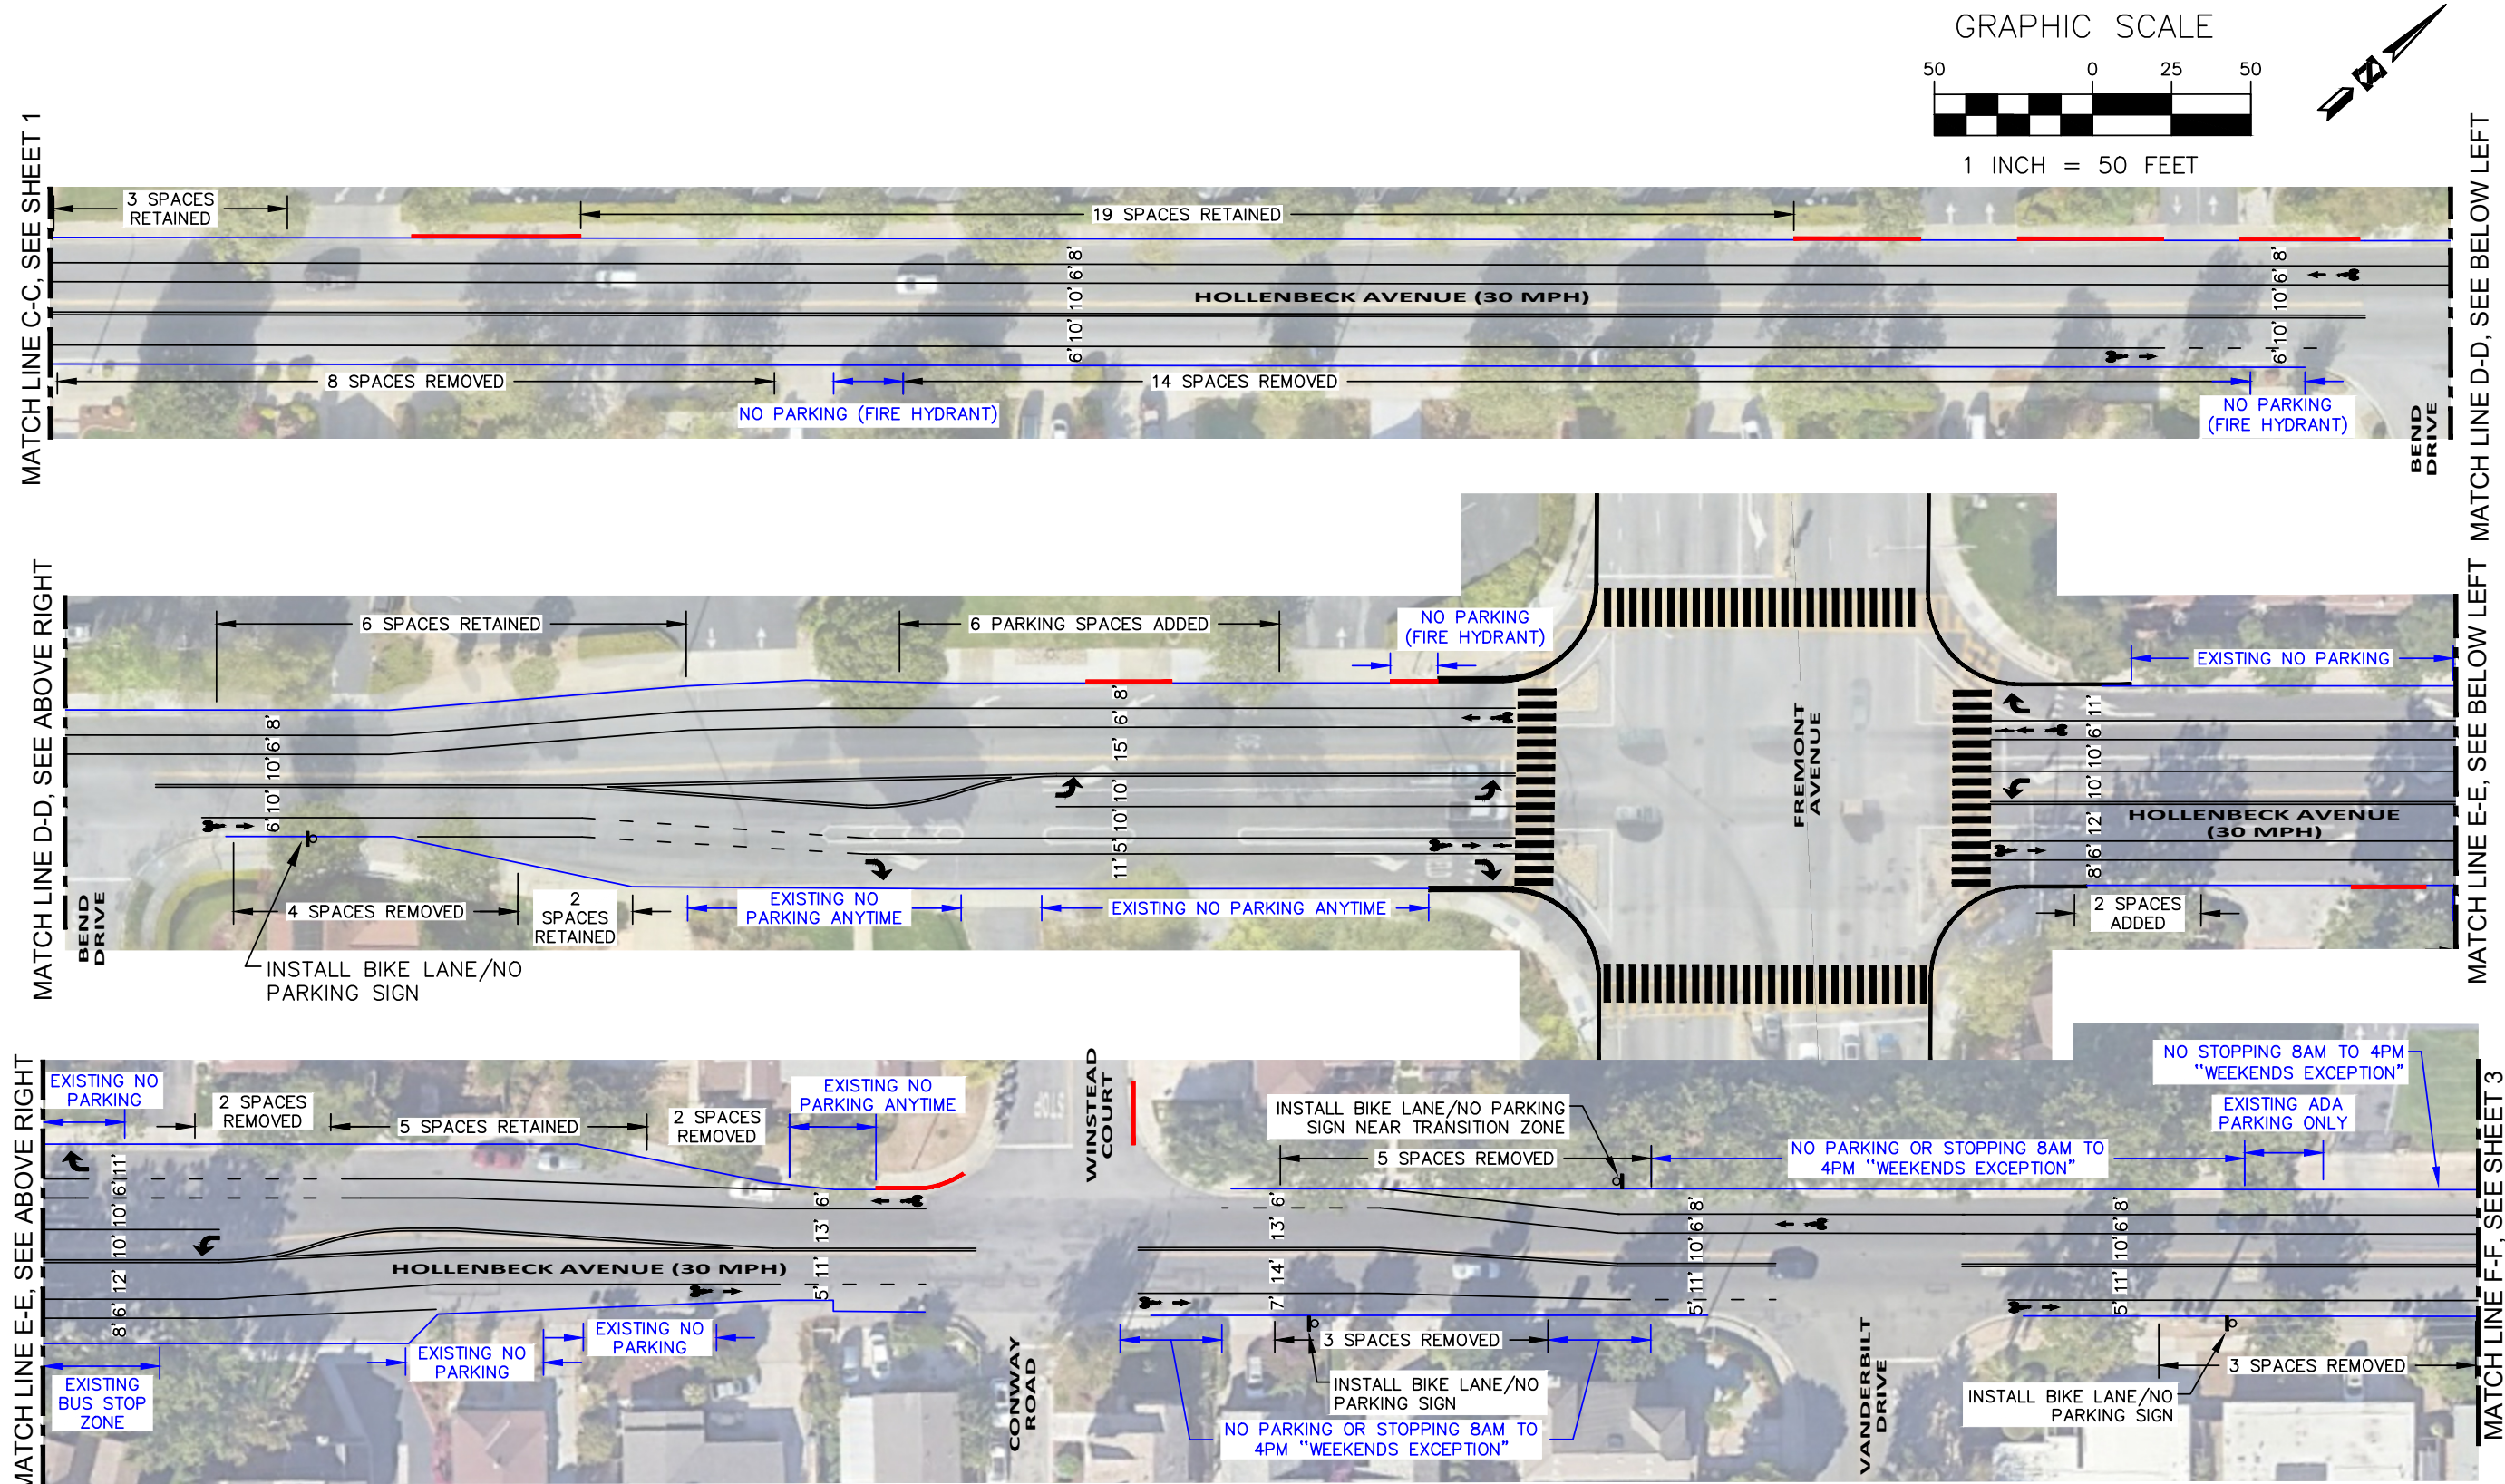


HEXAGON TRANSPORTATION
CONSULTANTS, INC.

100 Century Center Court, Suite 501
San Jose, California 95112
Ph: (408) 971-6100
www.hextrans.com

CITY OF SUNNYVALE
HOLLENBECK AVENUE BIKE LANE IMPROVEMENTS CONCEPTUAL DESIGN
ALTERNATIVE 2B
EAST SIDE PARKING REMOVAL


DRAWN: JL
DATE: 7/17/25
SCALE: AS SHOWN

SHEET 2

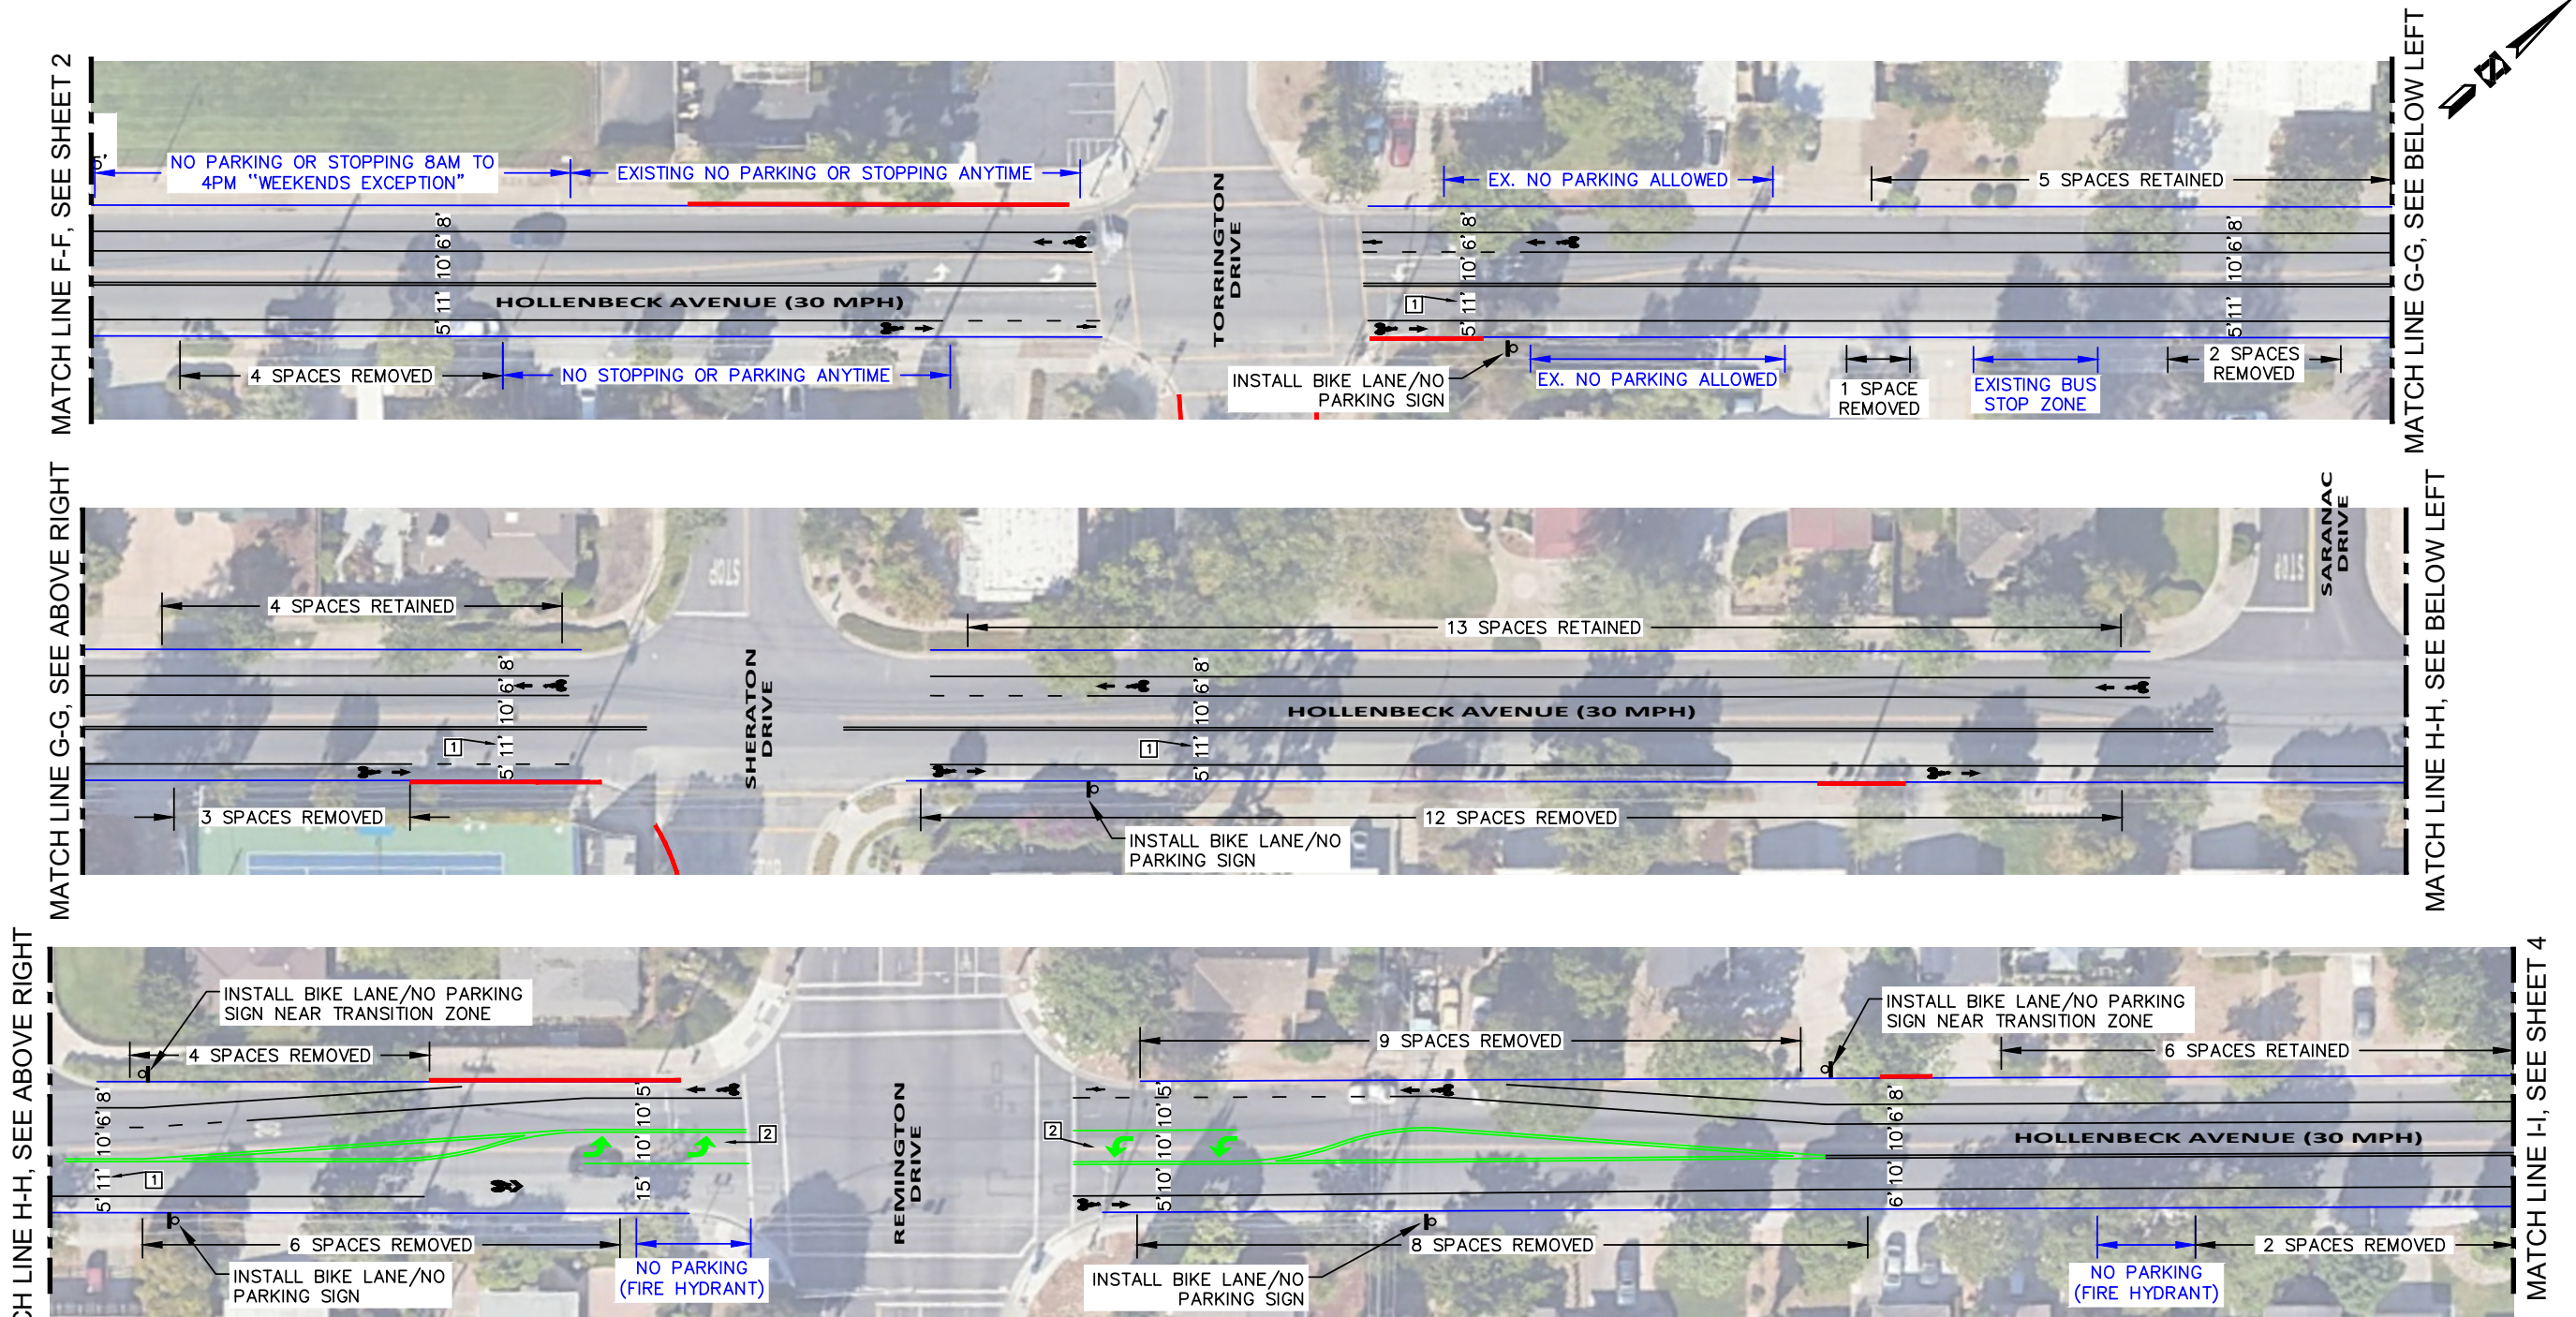

PROJECT NOTES (THIS SHEET ONLY):

- 1 MAINTAIN AN 11' MINIMUM VEHICLE TRAVEL LANE ALONG THE BUS ROUTE BETWEEN TORRINGTON DRIVE AND REMINGTON DRIVE.
- 2 INTERSECTION GEOMETRY IMPROVMENTS AT REMINGTON DRIVE ARE PLANNED AND TO BE IMPLEMENTED AS PART OF A SEPARATE PROJECT.

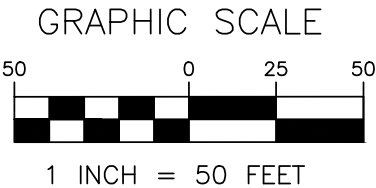



HEXAGON TRANSPORTATION
CONSULTANTS, INC.

100 Century Center Court, Suite 501
San Jose, California 95112
Ph: (408) 971-6100
www.hextrans.com

CITY OF SUNNYVALE
HOLLENBECK AVENUE BIKE LANE IMPROVEMENTS CONCEPTUAL DESIGN
ALTERNATIVE 2B
EAST SIDE PARKING REMOVAL

DRAWN: JL
DATE: 7/17/25
SCALE: AS SHOWN

SHEET 3

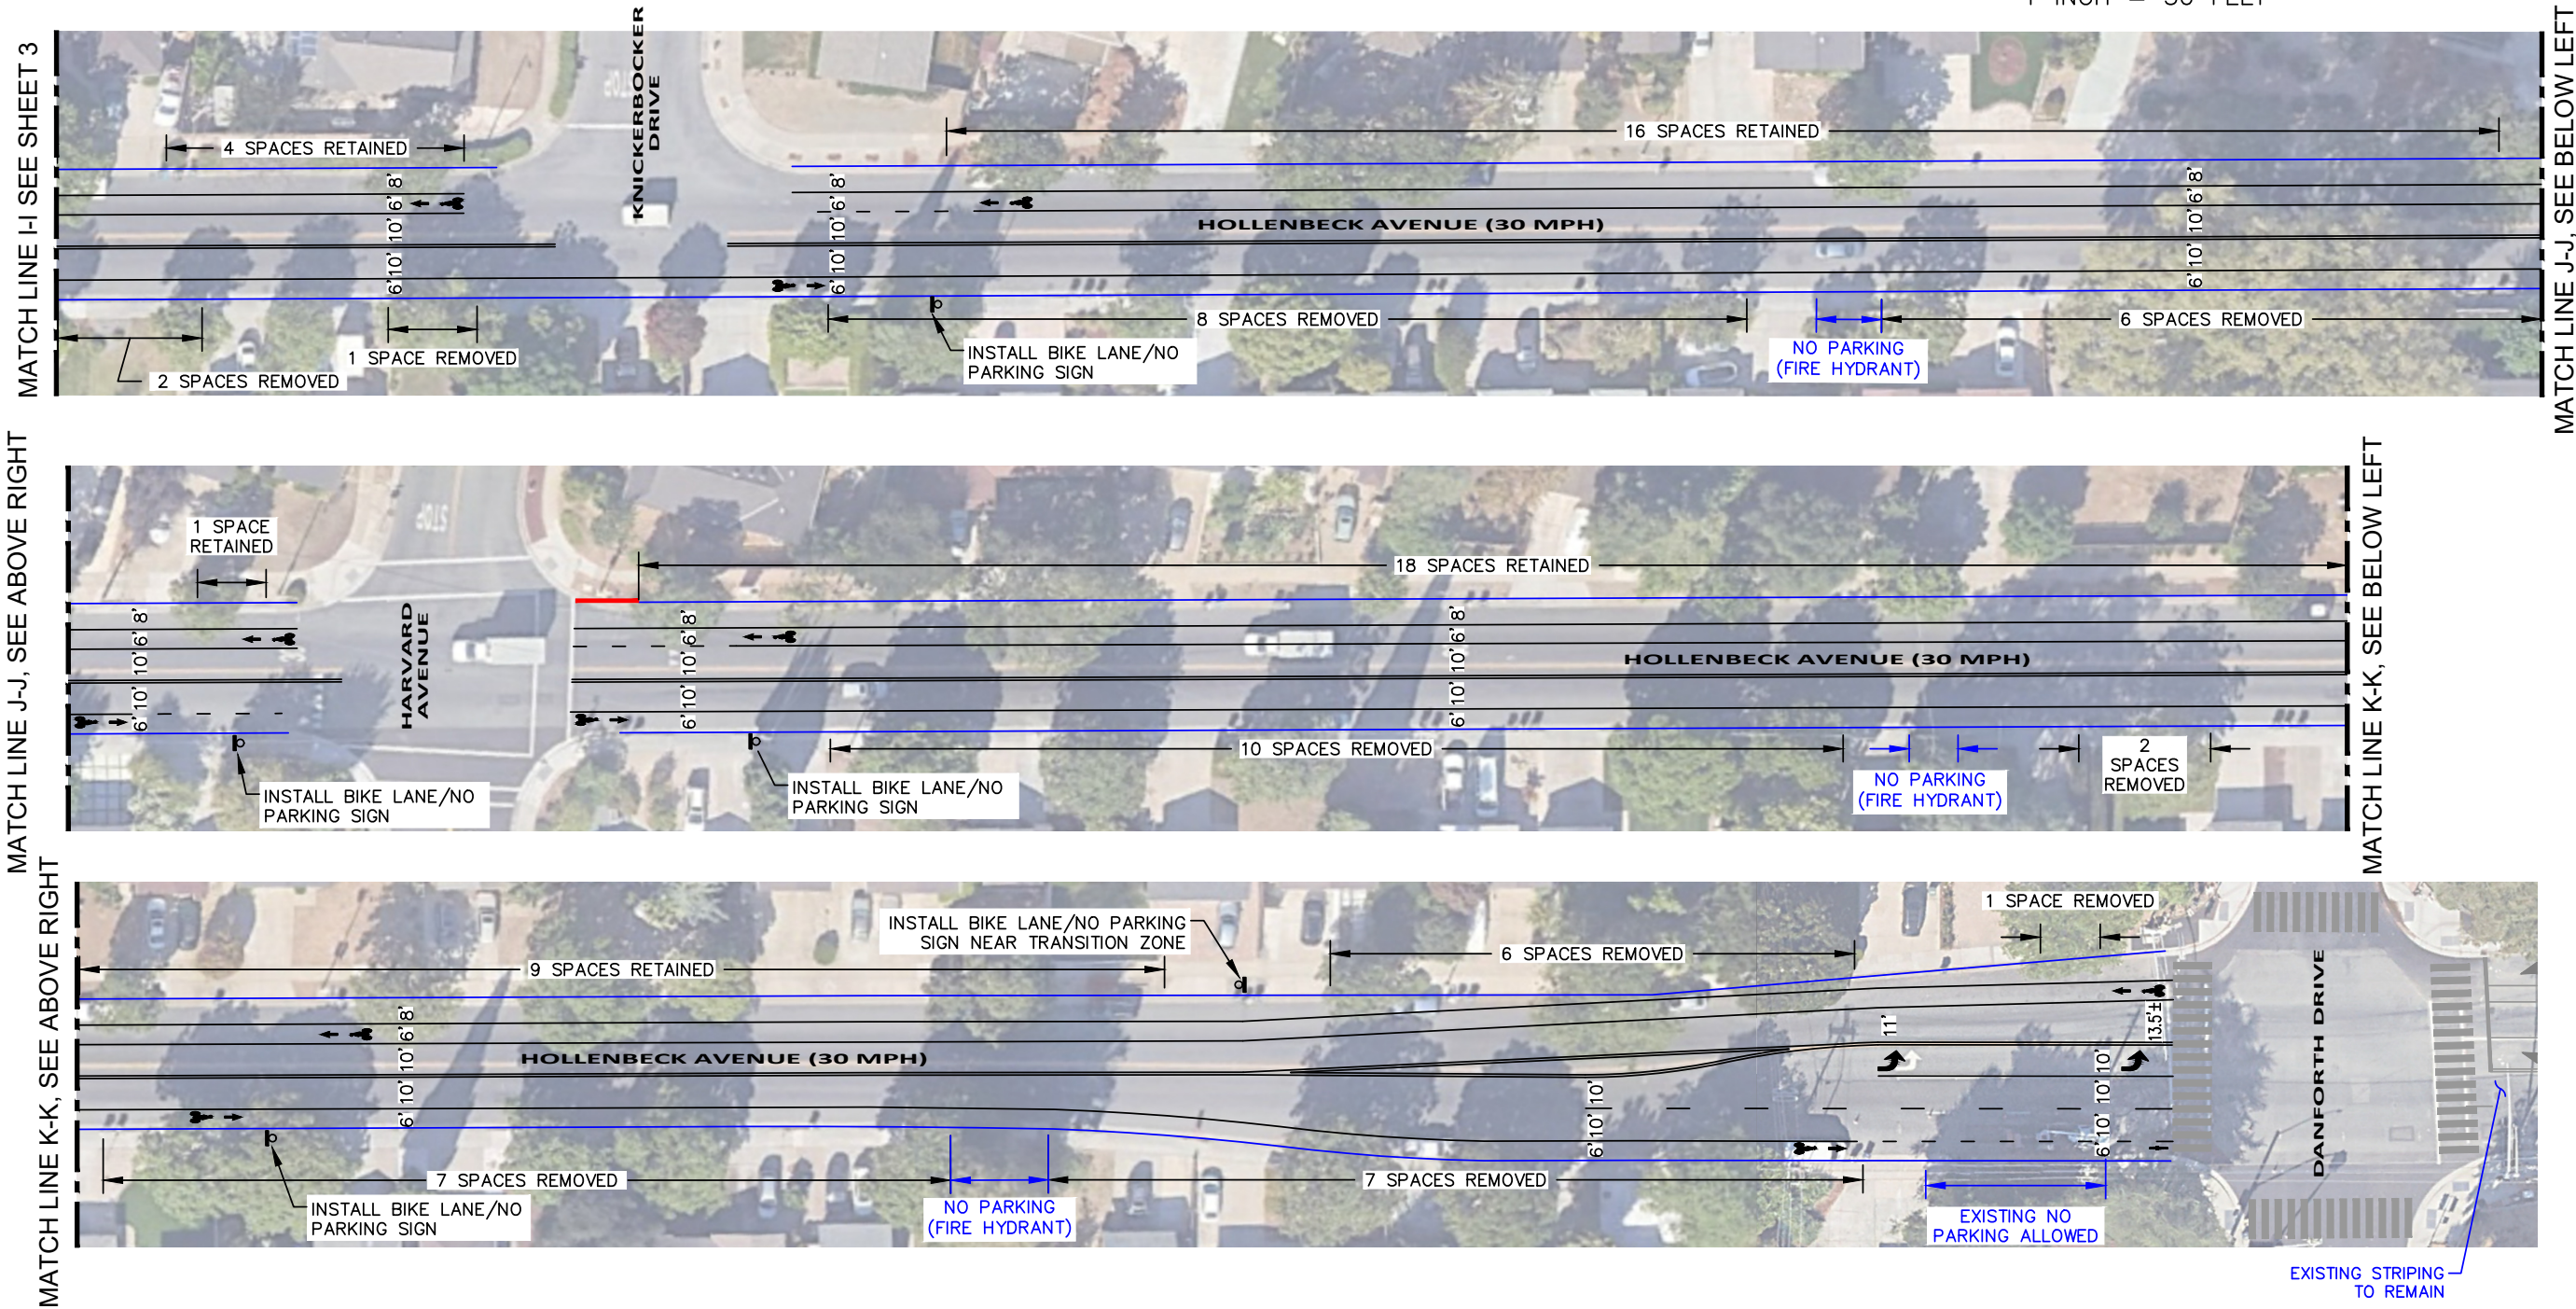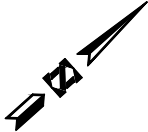

HEXAGON TRANSPORTATION
CONSULTANTS, INC.

100 Century Center Court, Suite 501
San Jose, California 95112
Ph: (408) 971-6100
www.hextrans.com

CITY OF SUNNYVALE
HOLLENBECK AVENUE BIKE LANE IMPROVEMENTS CONCEPTUAL DESIGN
ALTERNATIVE 2B
EAST SIDE PARKING REMOVAL

DRAWN: JL
DATE: 7/17/25
SCALE: AS SHOWN

SHEET 4