



Options Overview

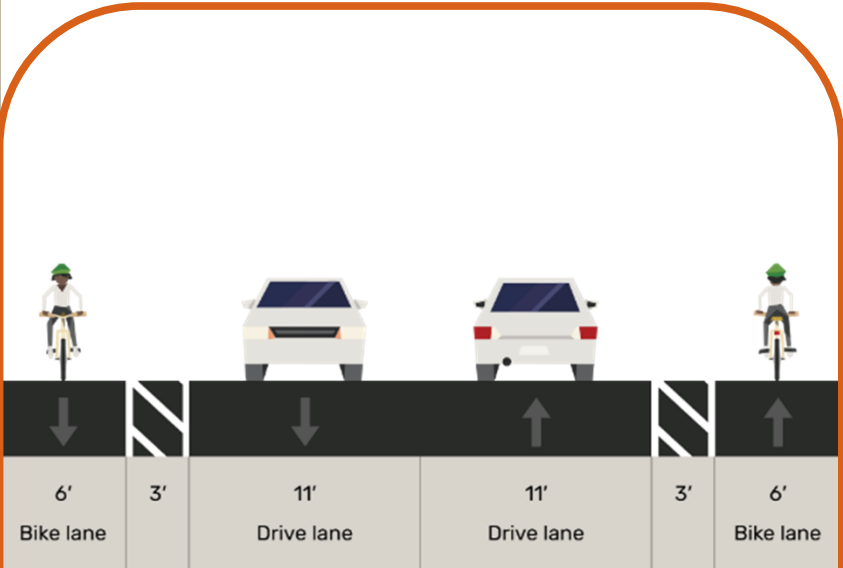


Option 1

6' Bike Lanes + 3' Buffer
No on-street parking

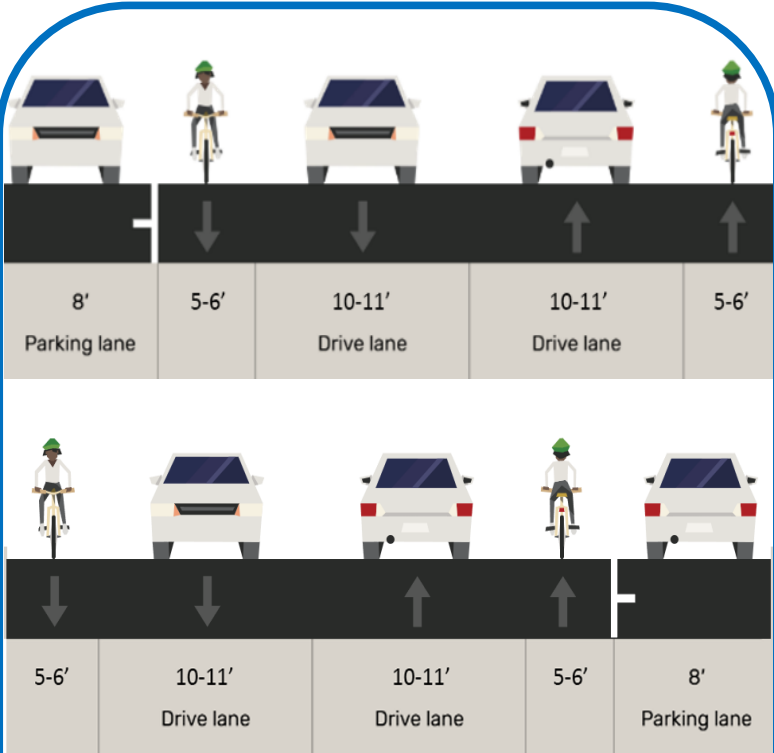


Option 2A

5-6' Bike Lanes
On-street parking on one-
side only, alternating

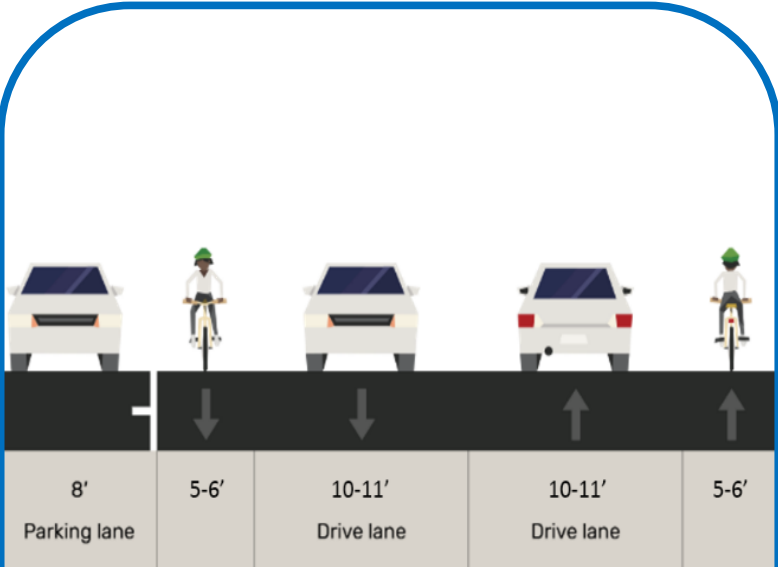


Option 2B

5-6' Bike Lanes
On-street parking on west
side only

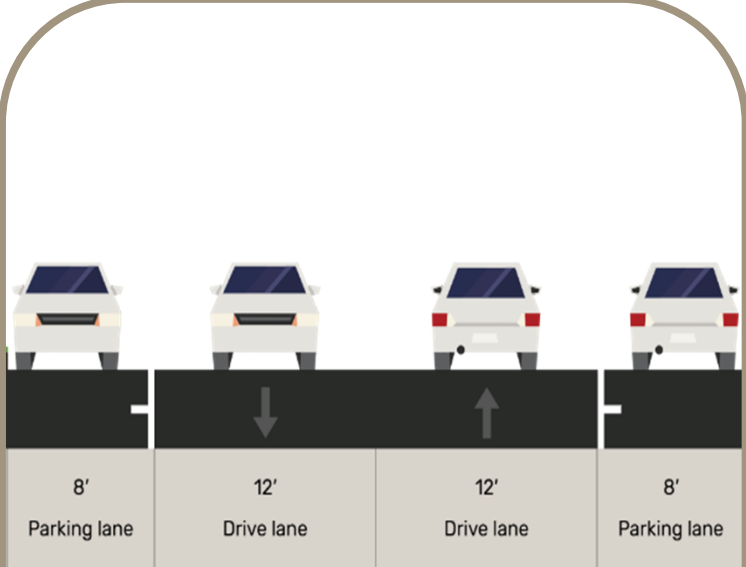


Option 3

Maintain Existing Conditions
Consistent with ATP

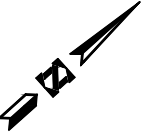

LEGEND (SHEETS 1-4):

	EXISTING RED PAINTED CURB		FUTURE IMPROVEMENTS BY SEPARATE CITY PROJECT	BLACK TEXT = PROPOSED CHANGES WITH PLAN ALTERNATIVES
	PROPOSED PROJECT IMPROVEMENTS		PROPOSED SIGNS	BLUE TEXT = EXISTING CONDITIONS
	EXISTING STRIPING TO REMAIN			

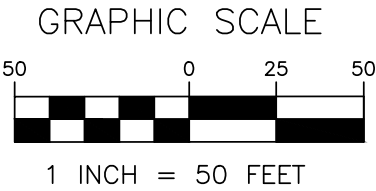


HEXAGON TRANSPORTATION
CONSULTANTS, INC.

100 Century Center Court, Suite 501
San Jose, California 95112
Ph: (408) 971-6100
www.hextrans.com

CITY OF SUNNYVALE
HOLLENBECK AVENUE BIKE LANE IMPROVEMENTS CONCEPTUAL DESIGN
ALTERNATIVE 1
BUFFERED BIKE LANES ON BOTH SIDES

DRAWN: JL
DATE: 7/17/25
SCALE: AS SHOWN

SHEET 1

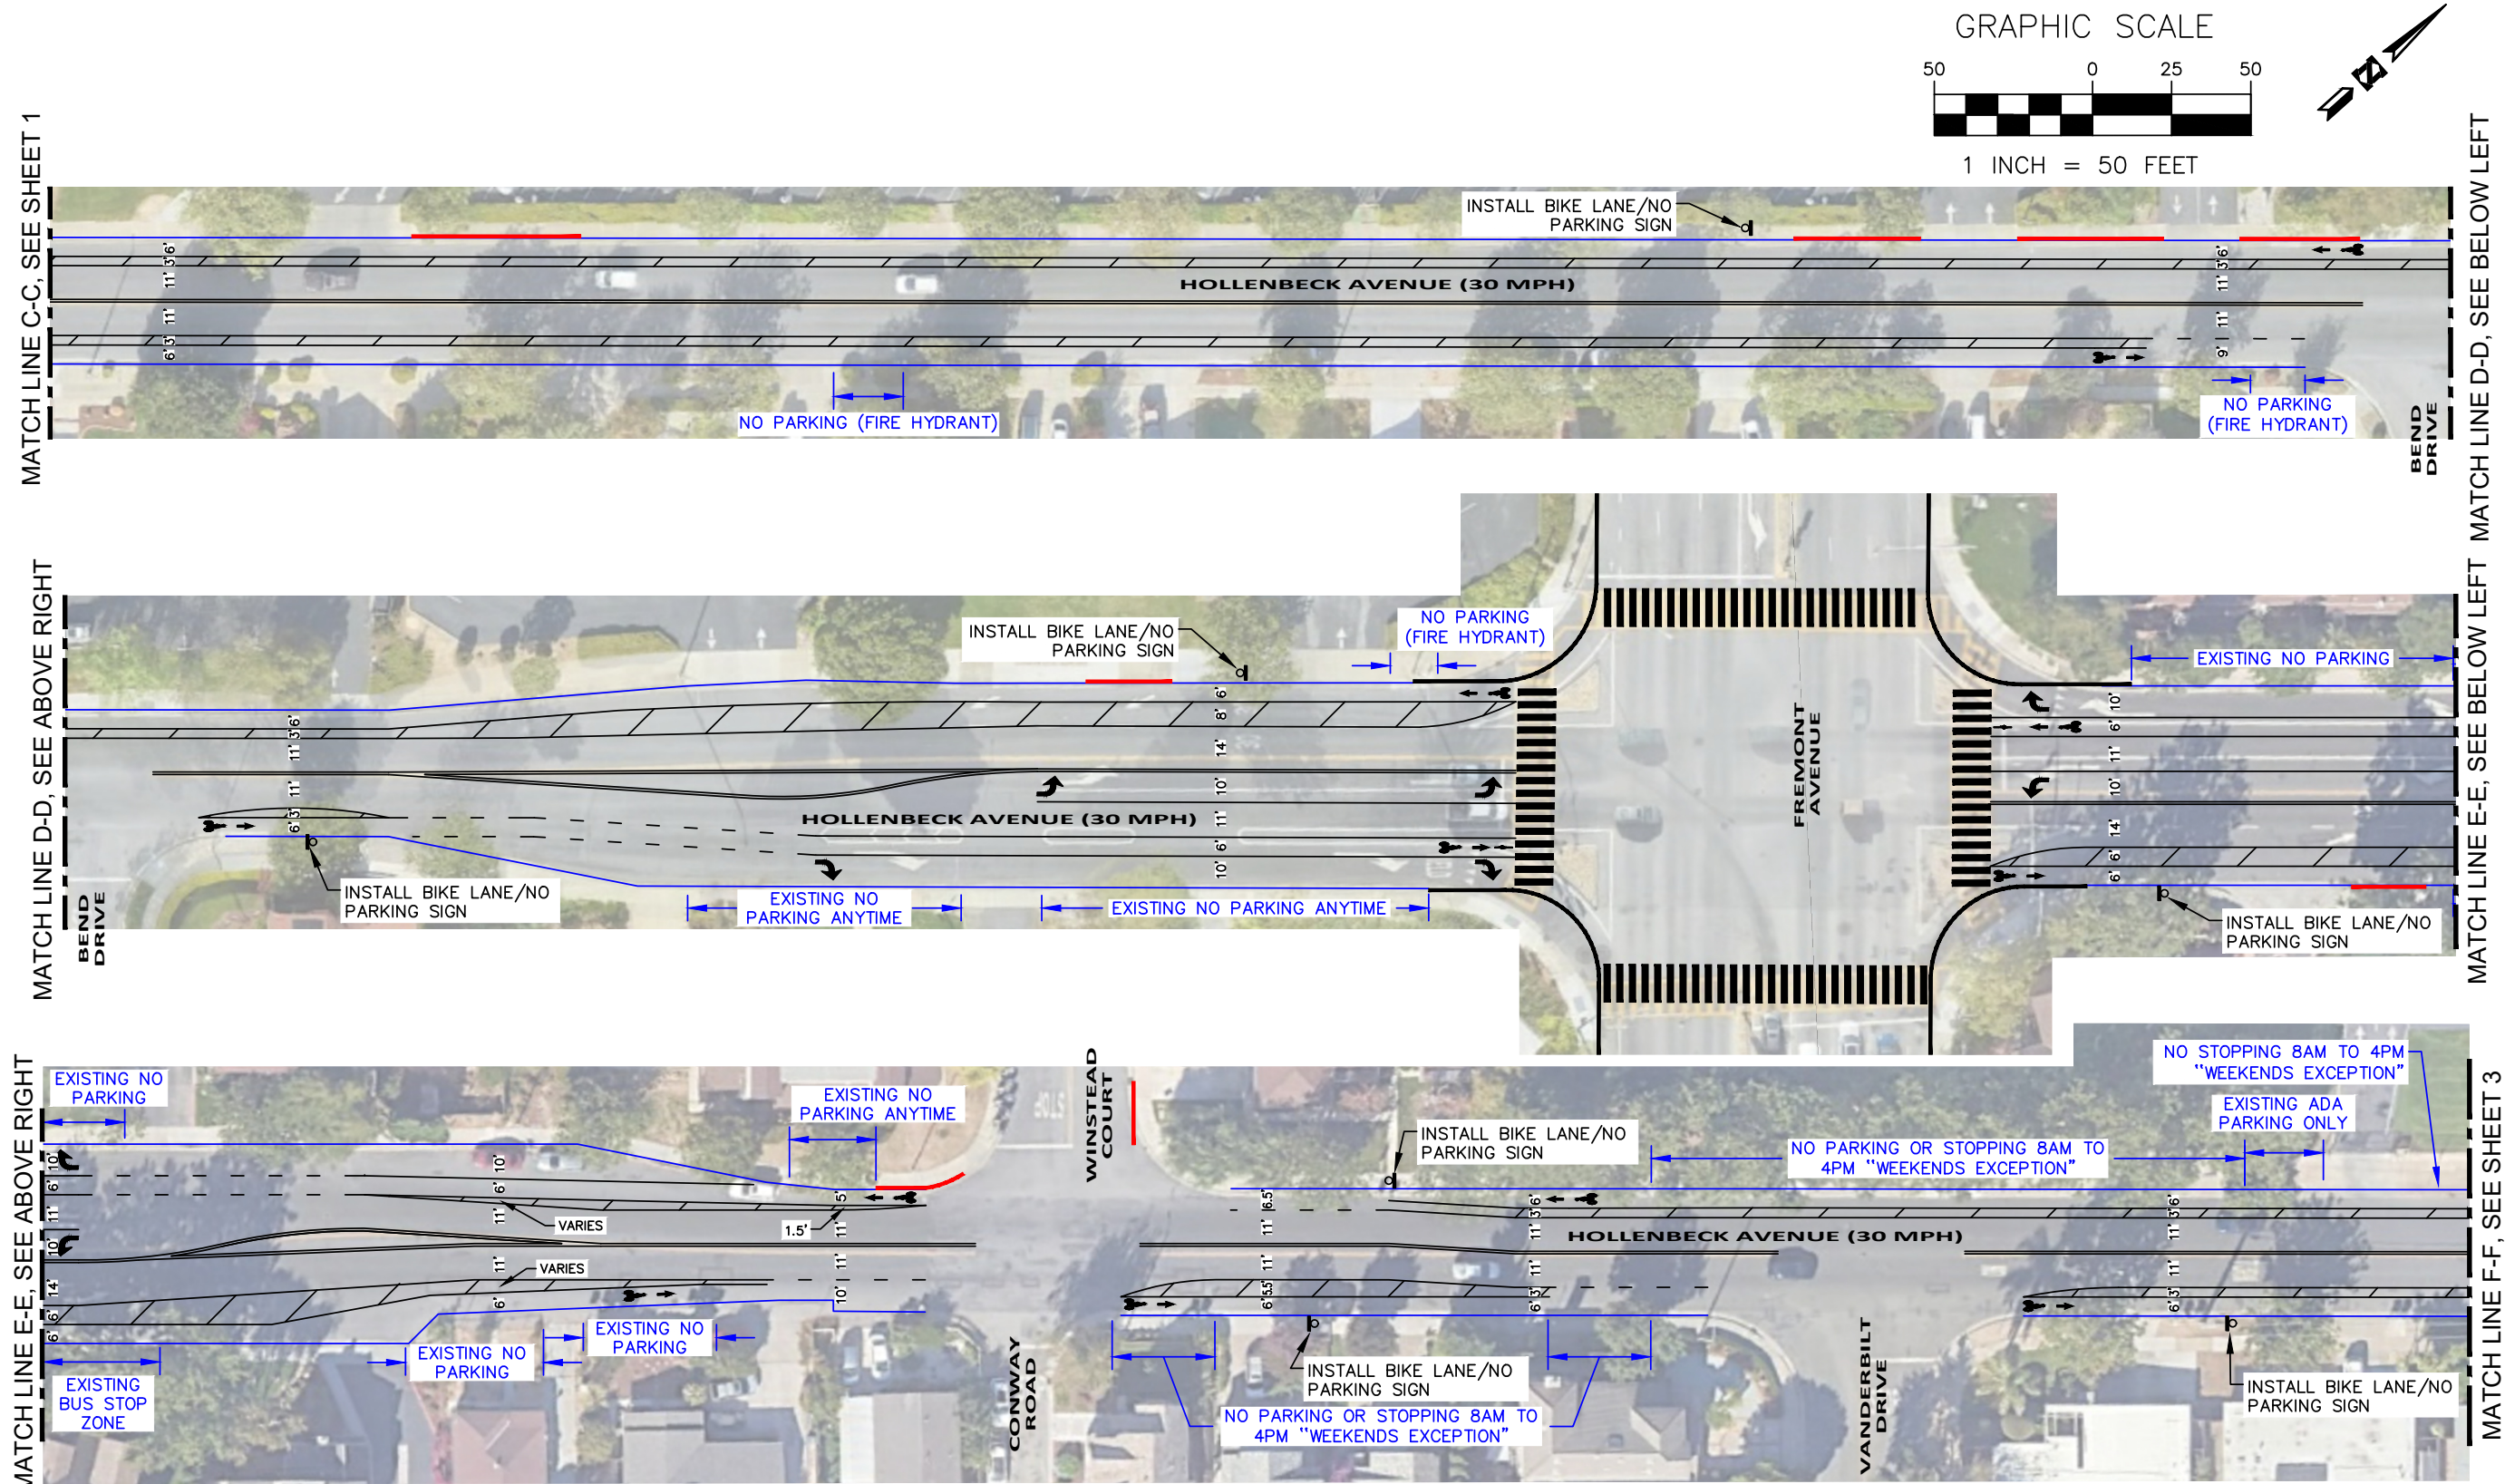


HEXAGON TRANSPORTATION
CONSULTANTS, INC.

100 Century Center Court, Suite 501
San Jose, California 95112
Ph: (408) 971-6100
www.hextrans.com

CITY OF SUNNYVALE
HOLLENBECK AVENUE BIKE LANE IMPROVEMENTS CONCEPTUAL DESIGN
ALTERNATIVE 1
BUFFERED BIKE LANES ON BOTH SIDES

DRAWN: JL
DATE: 7/17/25
SCALE: AS SHOWN

SHEET 2

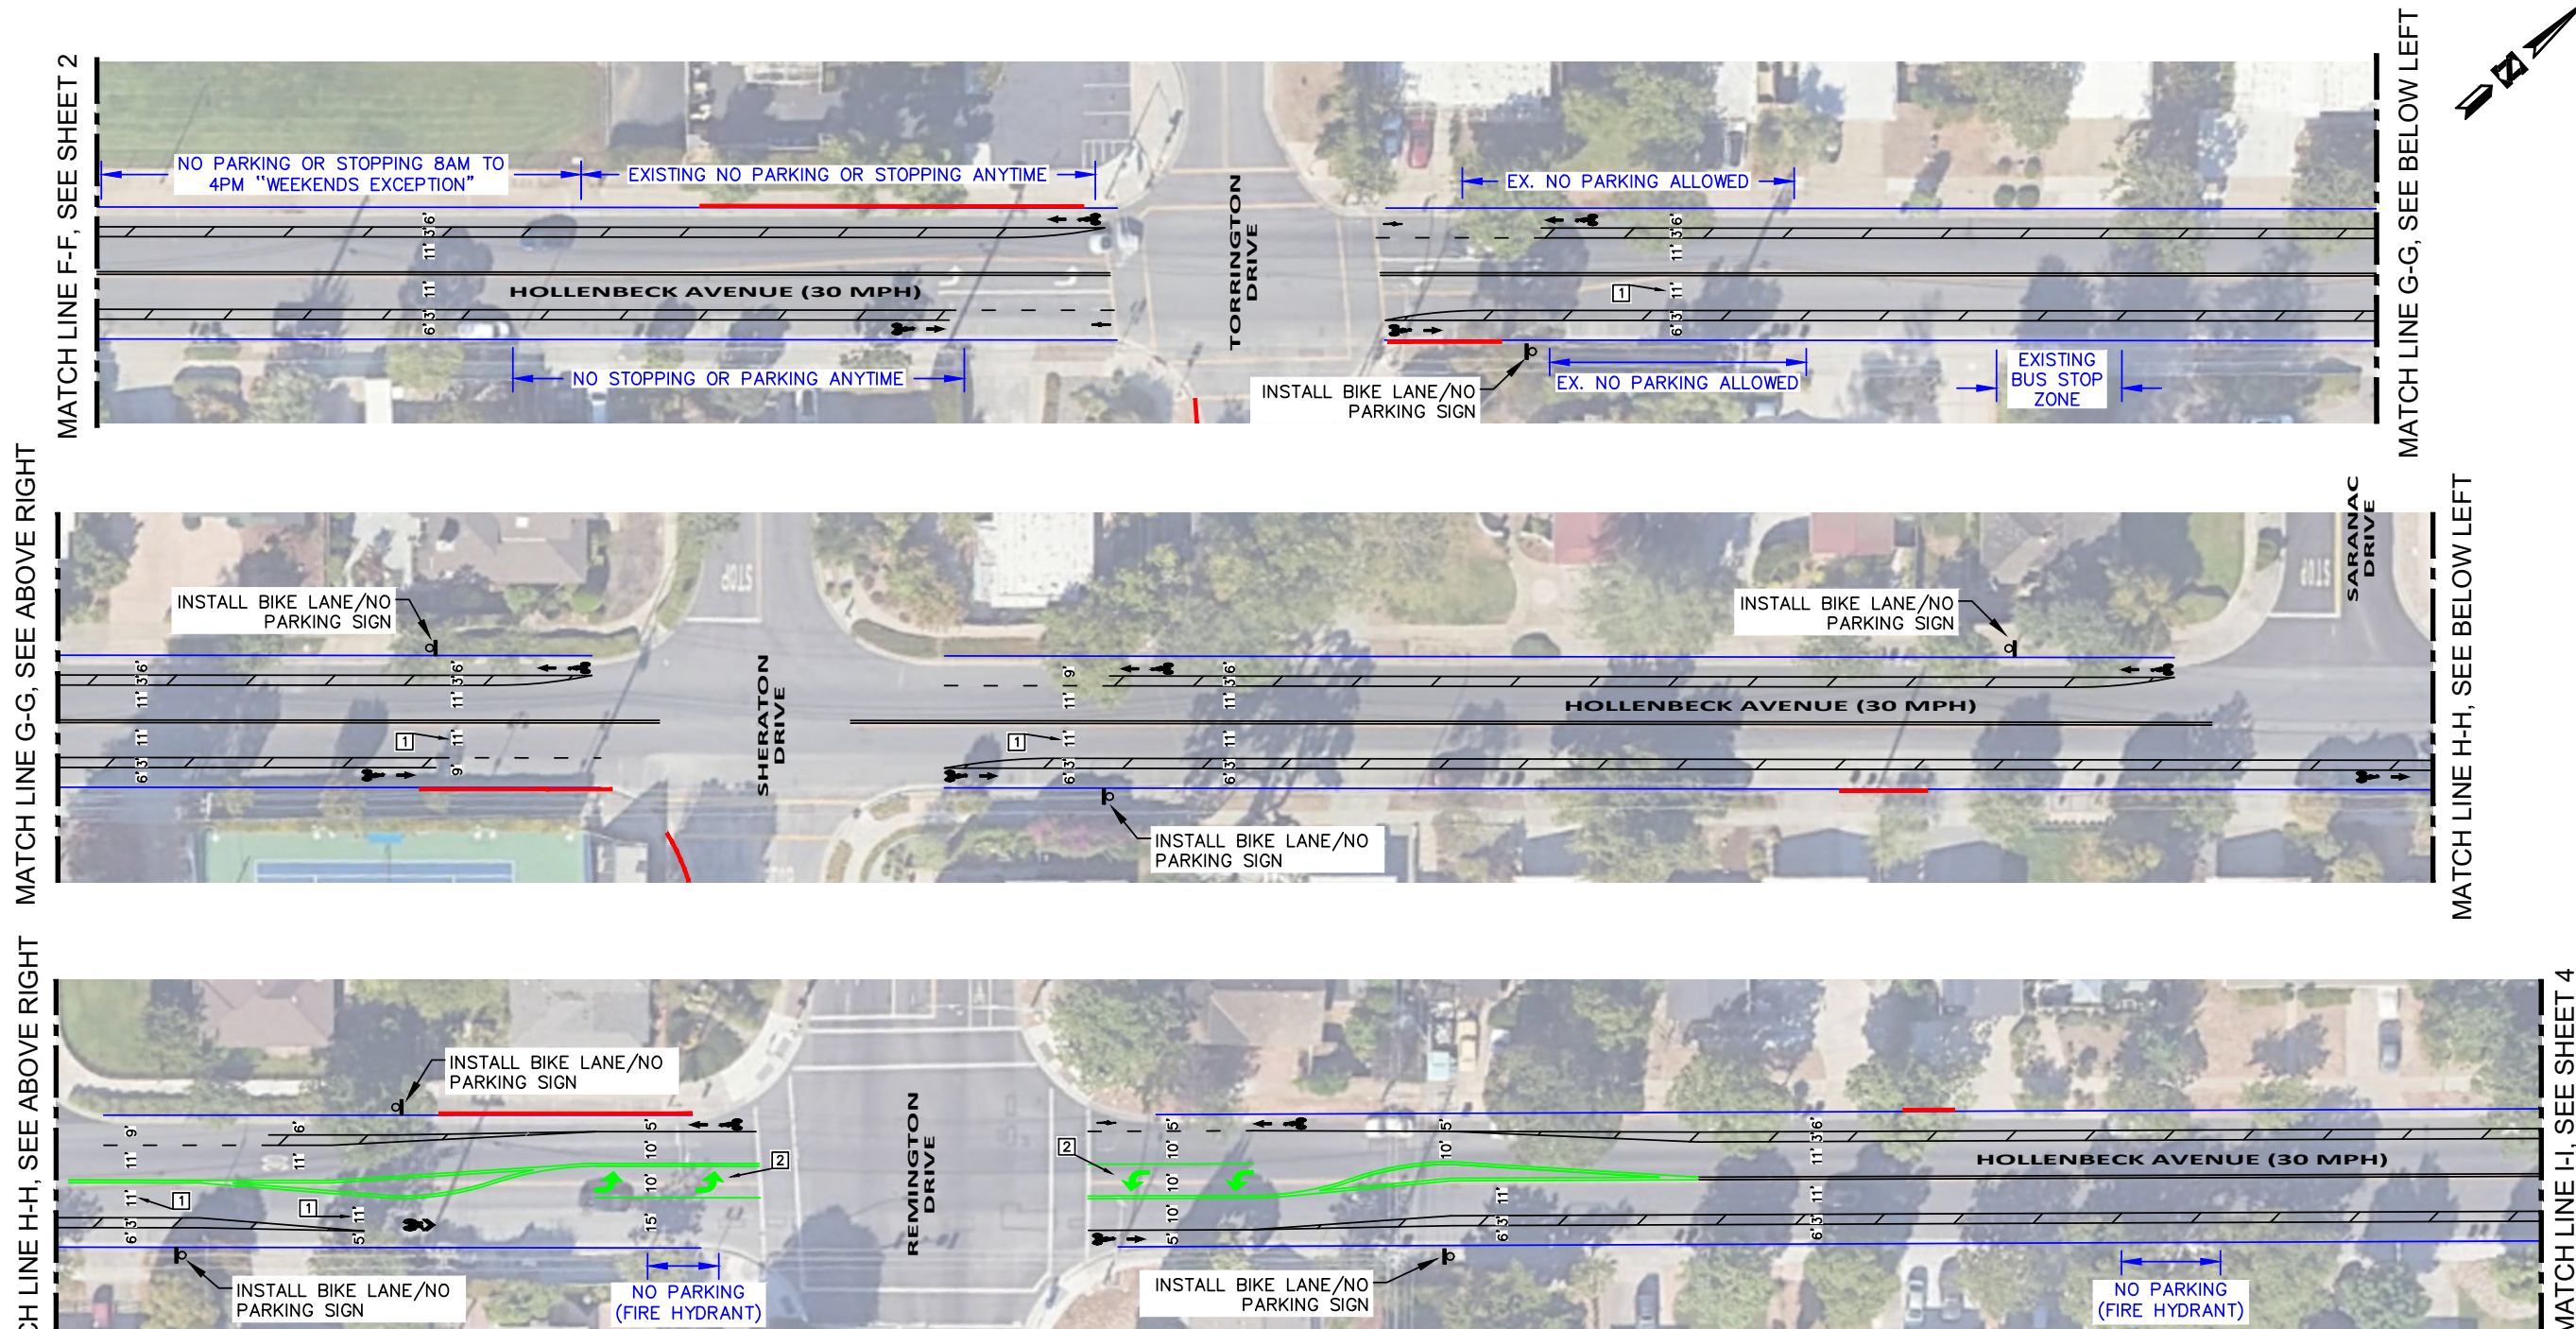

MATCH LINE F-F, SEE SHEET 2

MATCH LINE G-G, SEE ABOVE RIGHT

MATCH LINE H-H, SEE ABOVE RIGHT


MATCH LINE G-G, SEE BELOW LEFT

MATCH LINE H-H, SEE BELOW LEFT

MATCH LINE I-I, SEE SHEET 4

PROJECT NOTES (THIS SHEET ONLY):

- 1 MAINTAIN AN 11' MINIMUM VEHICLE TRAVEL LANE ALONG THE BUS ROUTE BETWEEN TORRINGTON DRIVE AND REMINGTON DRIVE.
- 2 INTERSECTION GEOMETRY IMPROVMENTS AT REMINGTON DRIVE ARE PLANNED AND TO BE IMPLEMENTED AS PART OF A SEPARATE PROJECT.

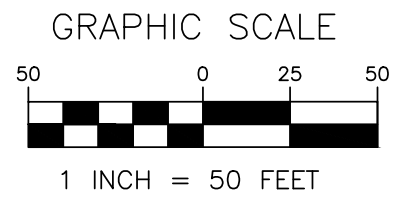




HEXAGON TRANSPORTATION
CONSULTANTS, INC.

100 Century Center Court, Suite 501
San Jose, California 95112
Ph: (408) 971-6100
www.hextrans.com

CITY OF SUNNYVALE
HOLLENBECK AVENUE BIKE LANE IMPROVEMENTS CONCEPTUAL DESIGN
ALTERNATIVE 1
BUFFERED BIKE LANES ON BOTH SIDES

DRAWN: JL
DATE: 7/17/25
SCALE: AS SHOWN

SHEET 3

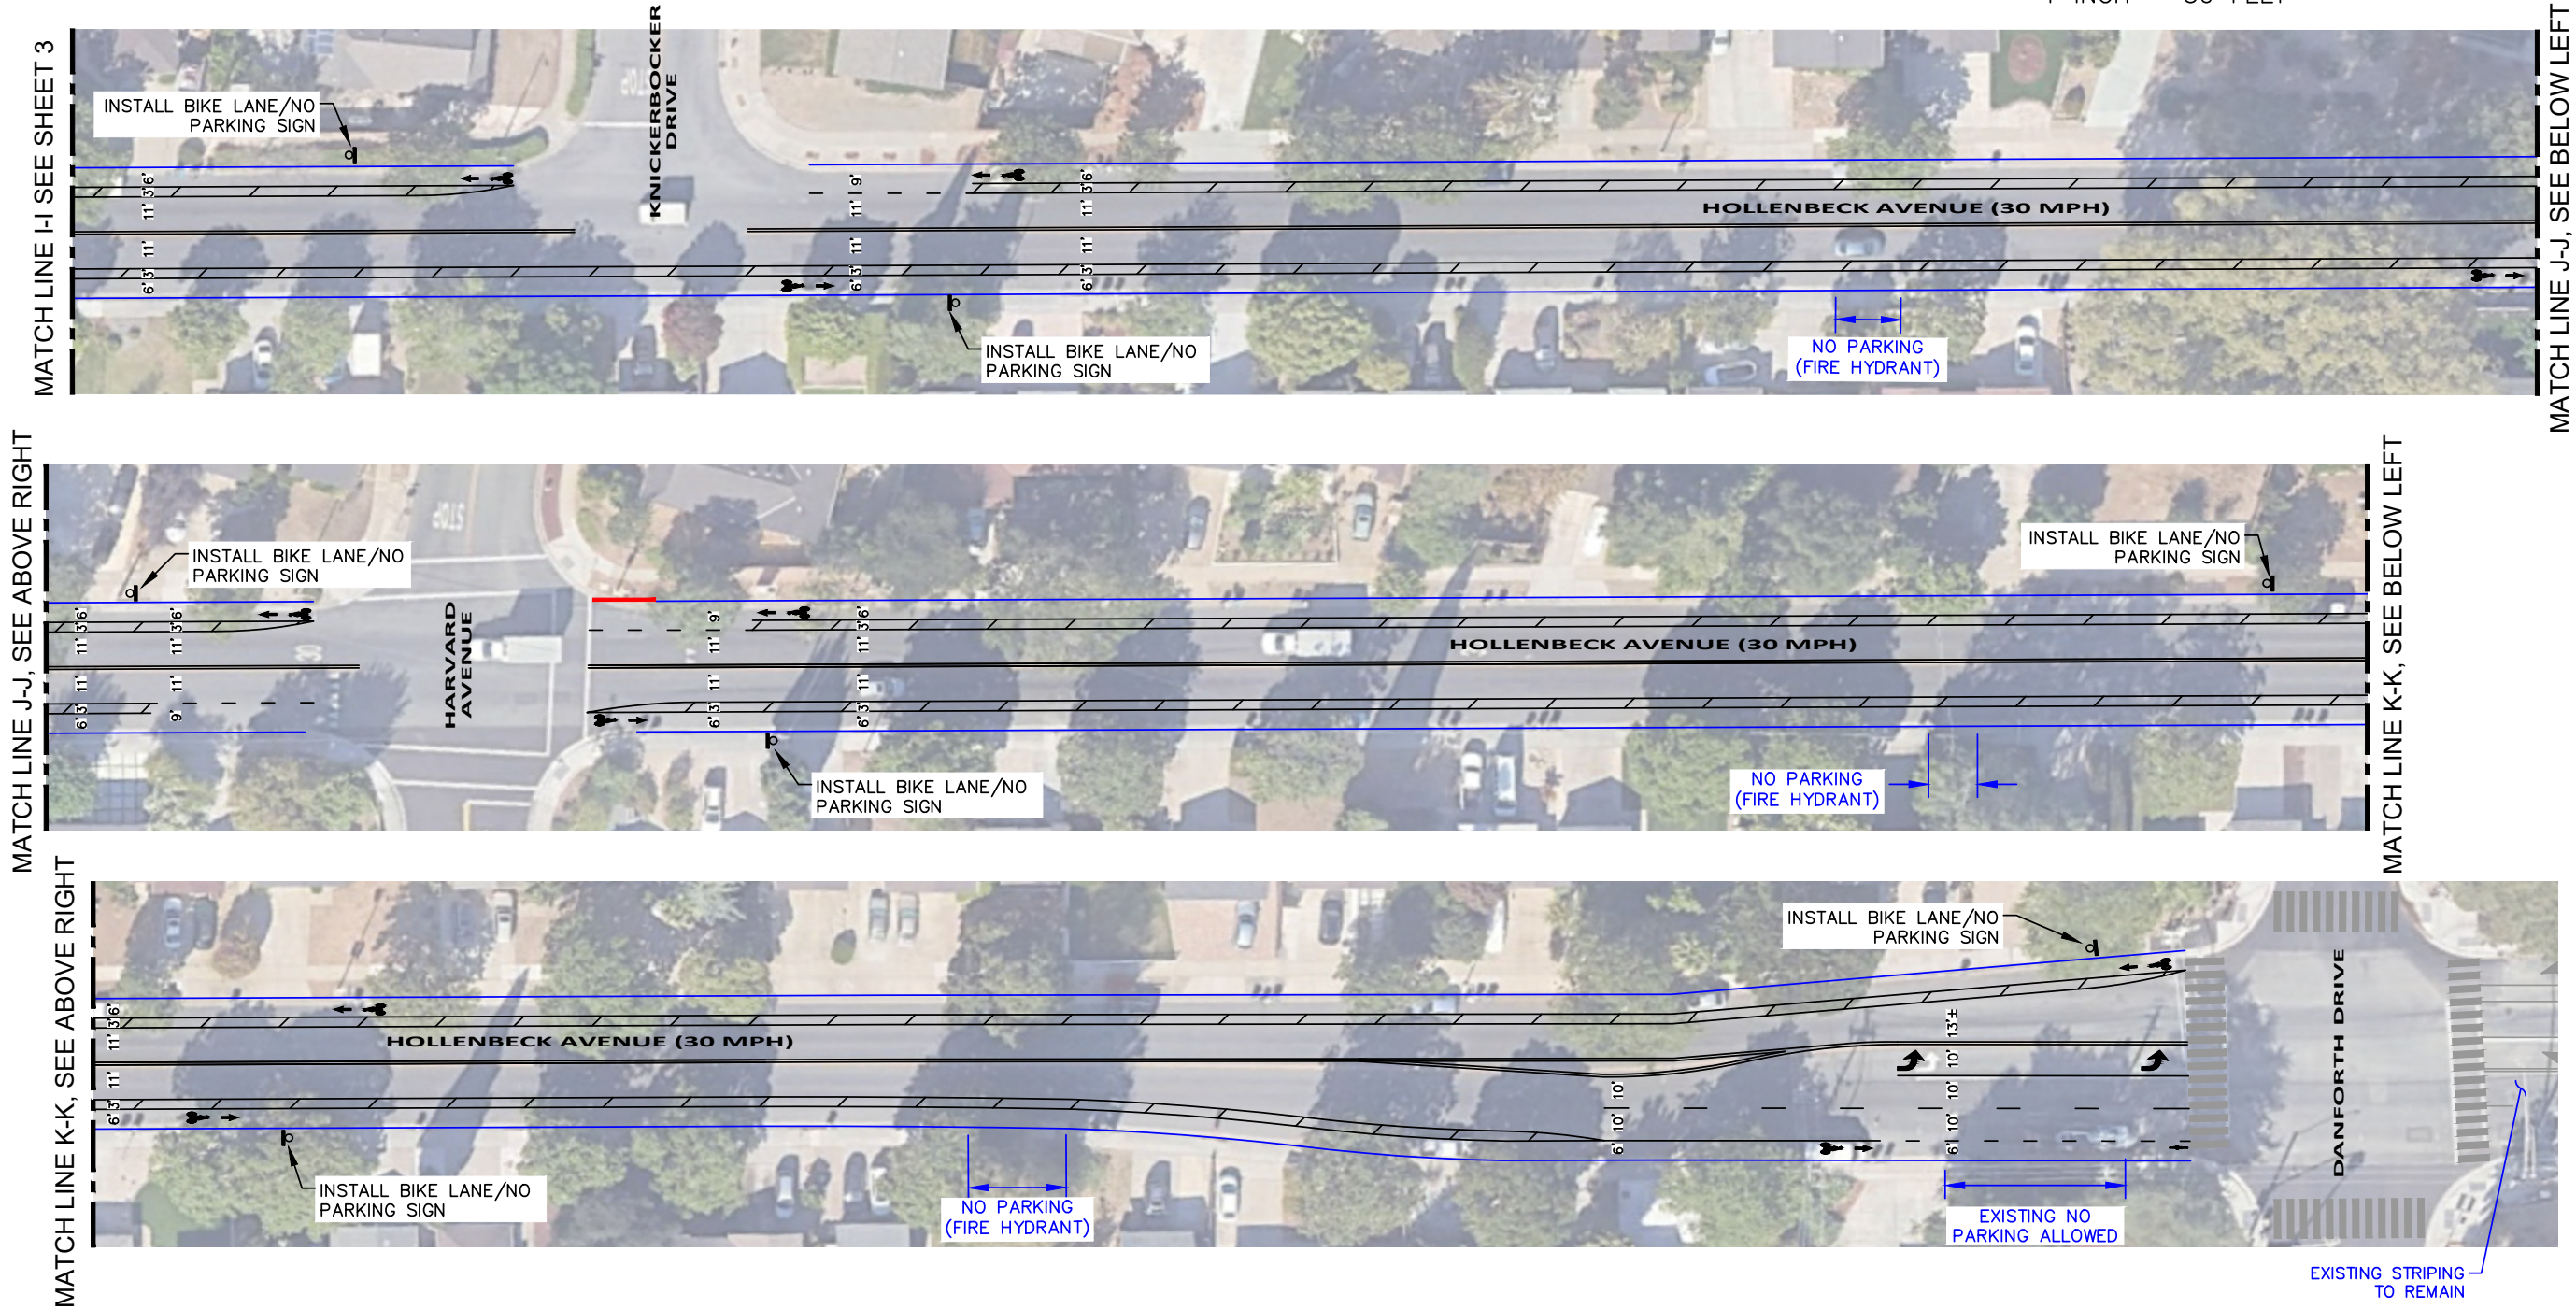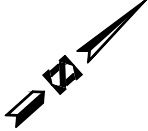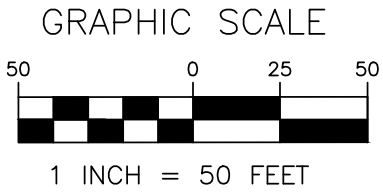


HEXAGON TRANSPORTATION
CONSULTANTS, INC.

100 Century Center Court, Suite 501
San Jose, California 95112
Ph: (408) 971-6100
www.hextrans.com

CITY OF SUNNYVALE
HOLLENBECK AVENUE BIKE LANE IMPROVEMENTS CONCEPTUAL DESIGN
ALTERNATIVE 1
BUFFERED BIKE LANES ON BOTH SIDES

DRAWN: JL
DATE: 7/17/25
SCALE: AS SHOWN

SHEET 4

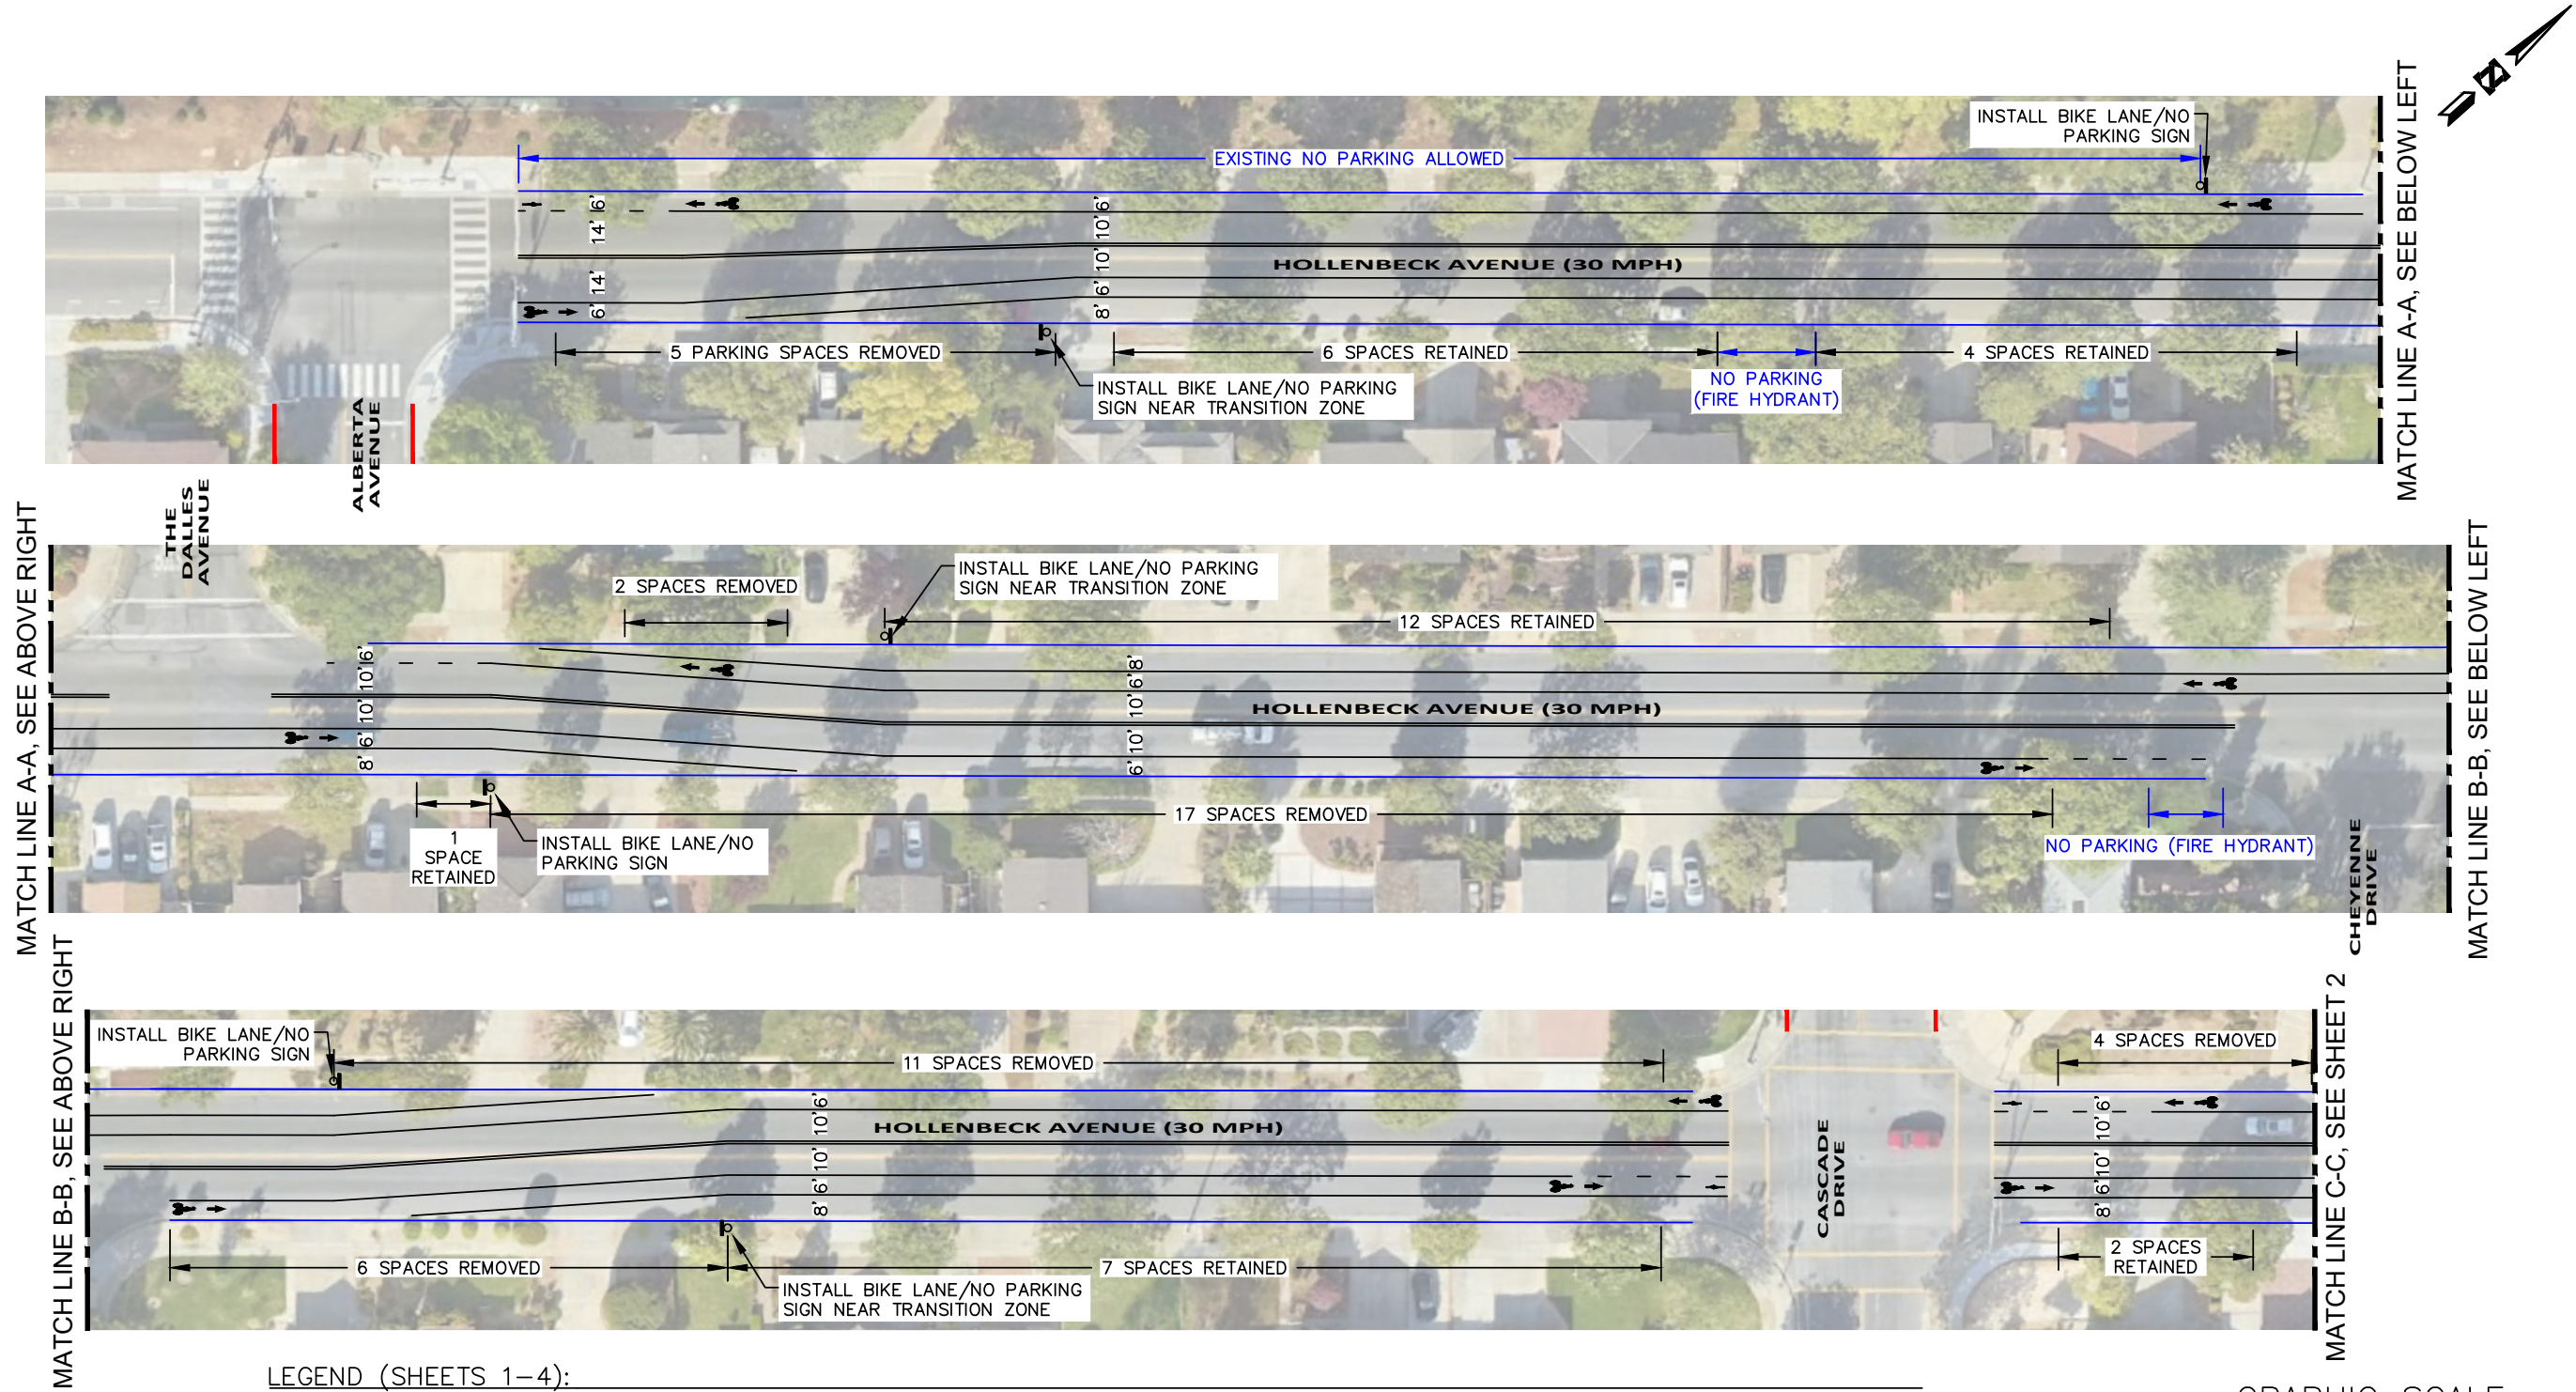


HEXAGON TRANSPORTATION
CONSULTANTS, INC.


100 Century Center Court, Suite 501
San Jose, California 95112
Ph: (408) 971-6100
www.hextrans.com

CITY OF SUNNYVALE
HOLLENBECK AVENUE BIKE LANE IMPROVEMENTS CONCEPTUAL DESIGN
ALTERNATIVE 2A
ALTERNATING PARKING

DRAWN: JL
DATE: 7/17/25
SCALE: AS SHOWN


SHEET 1

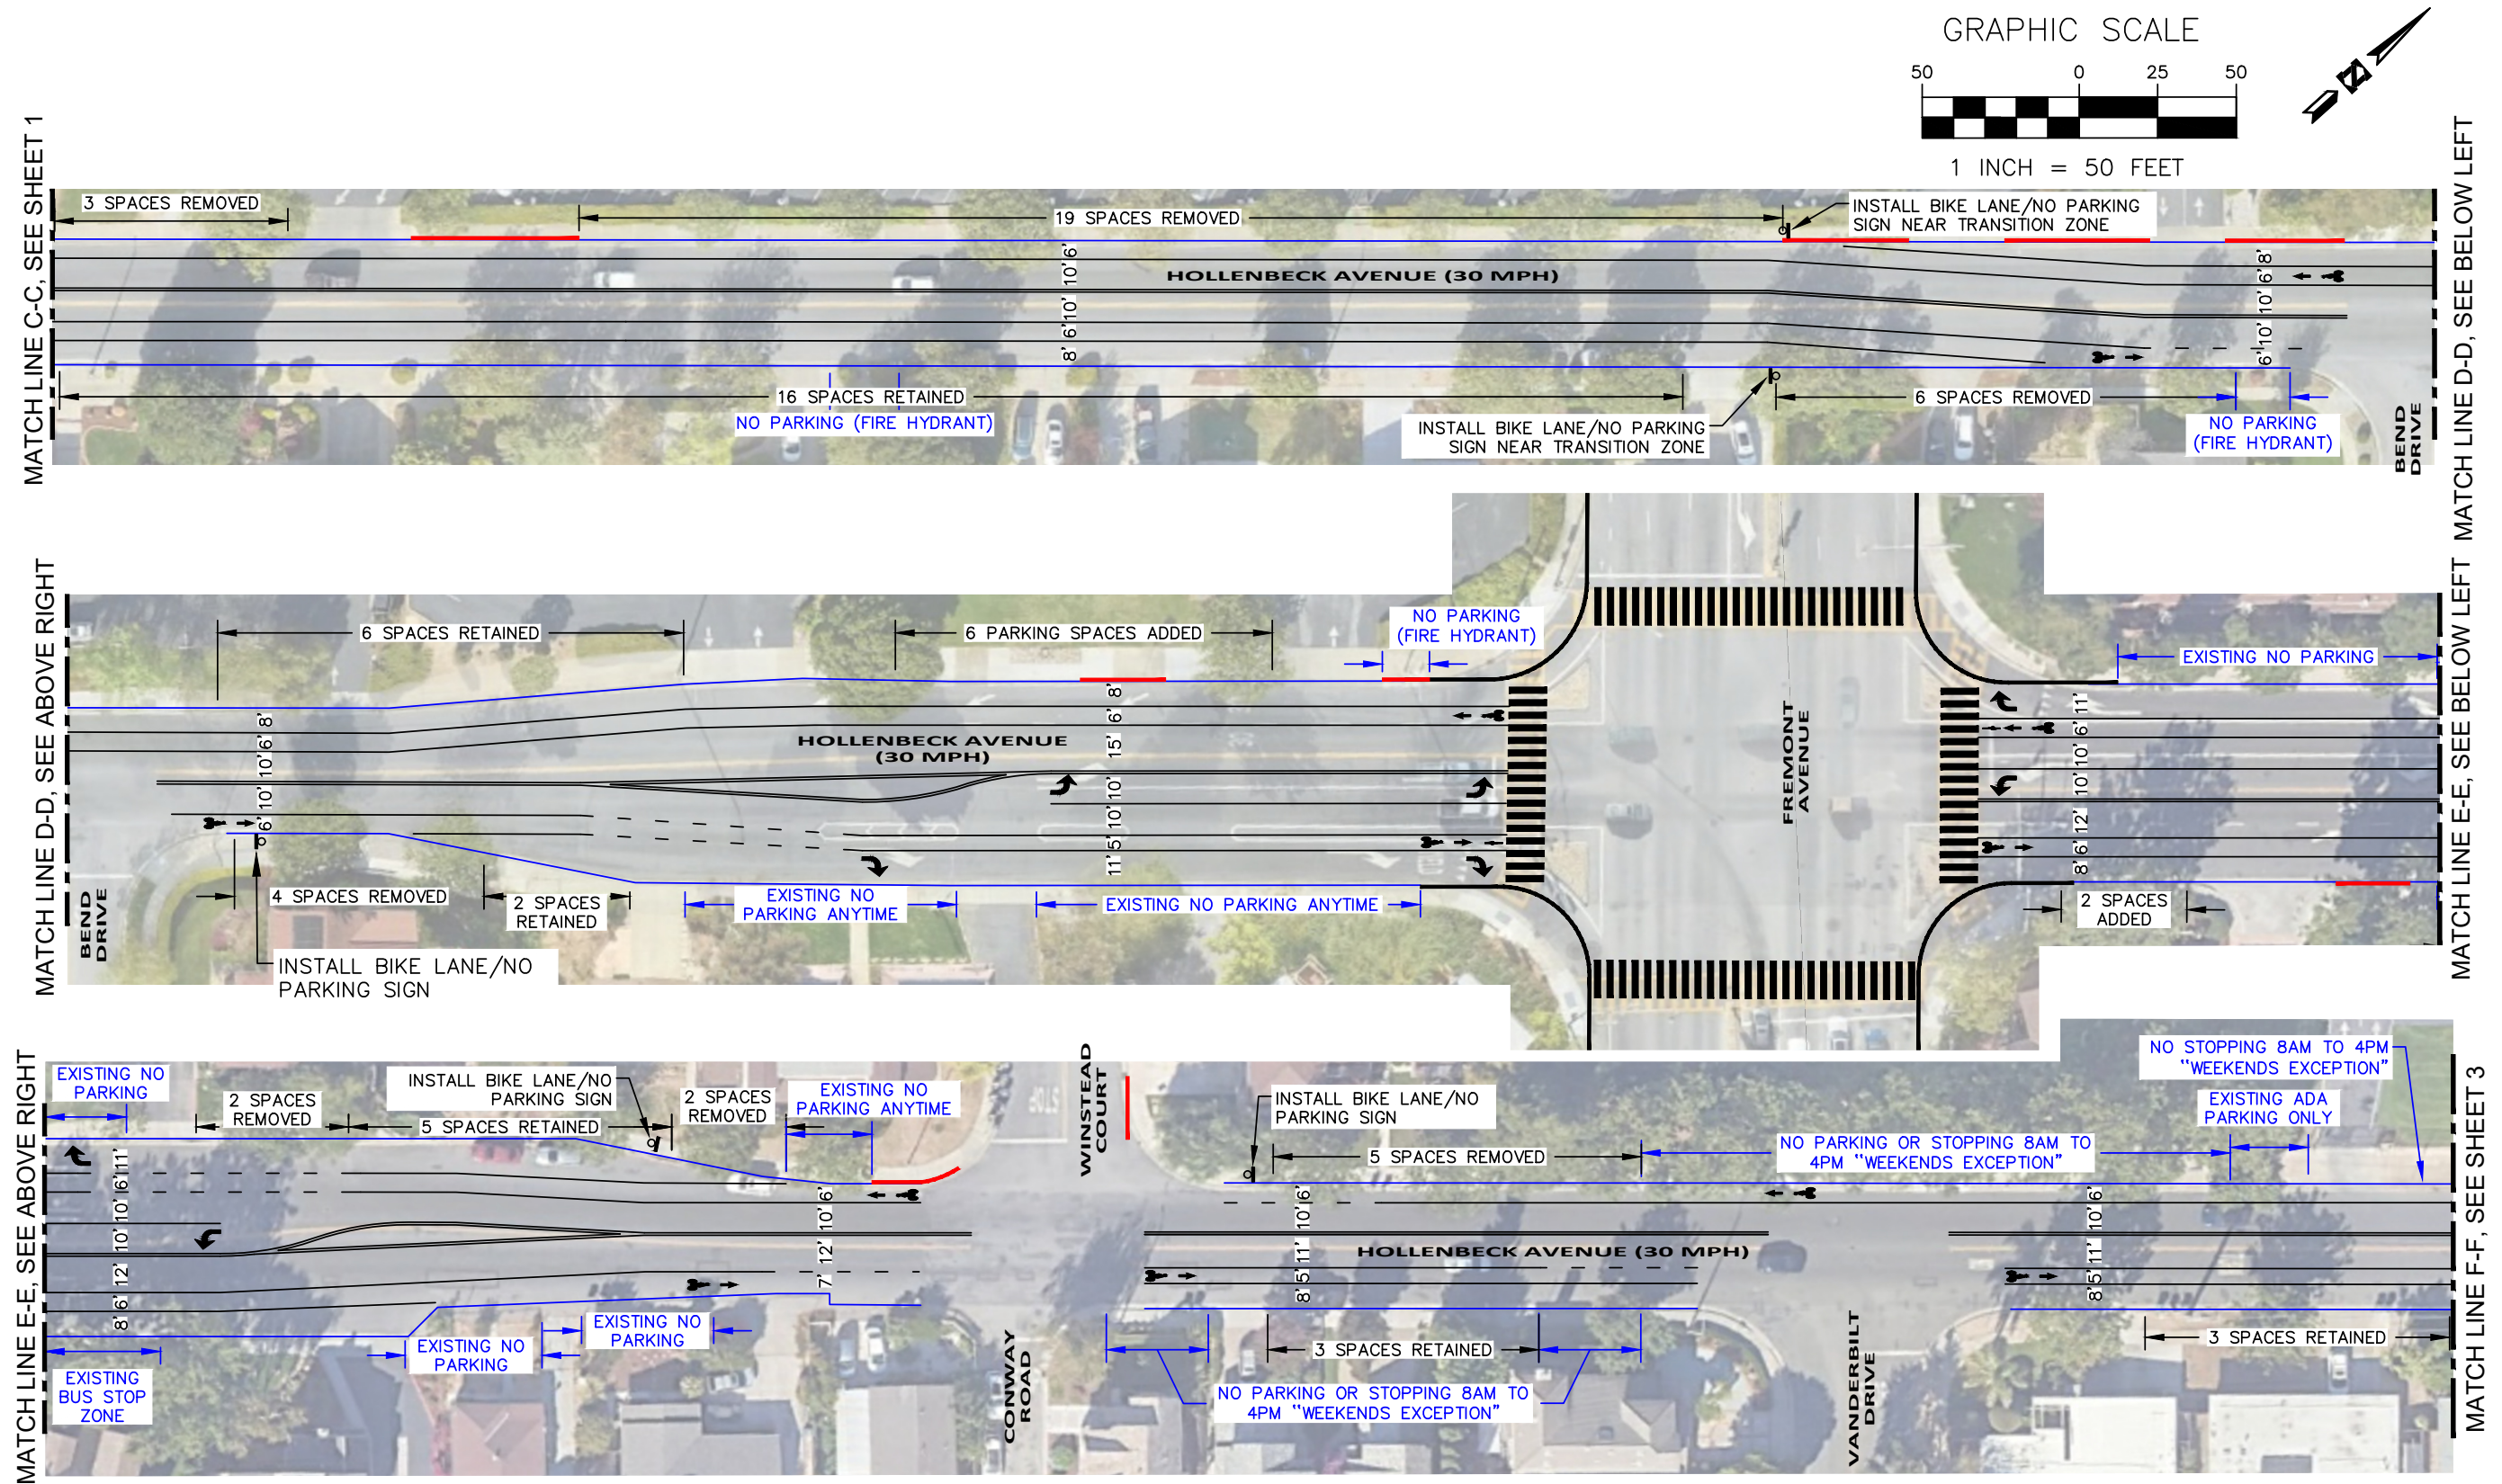

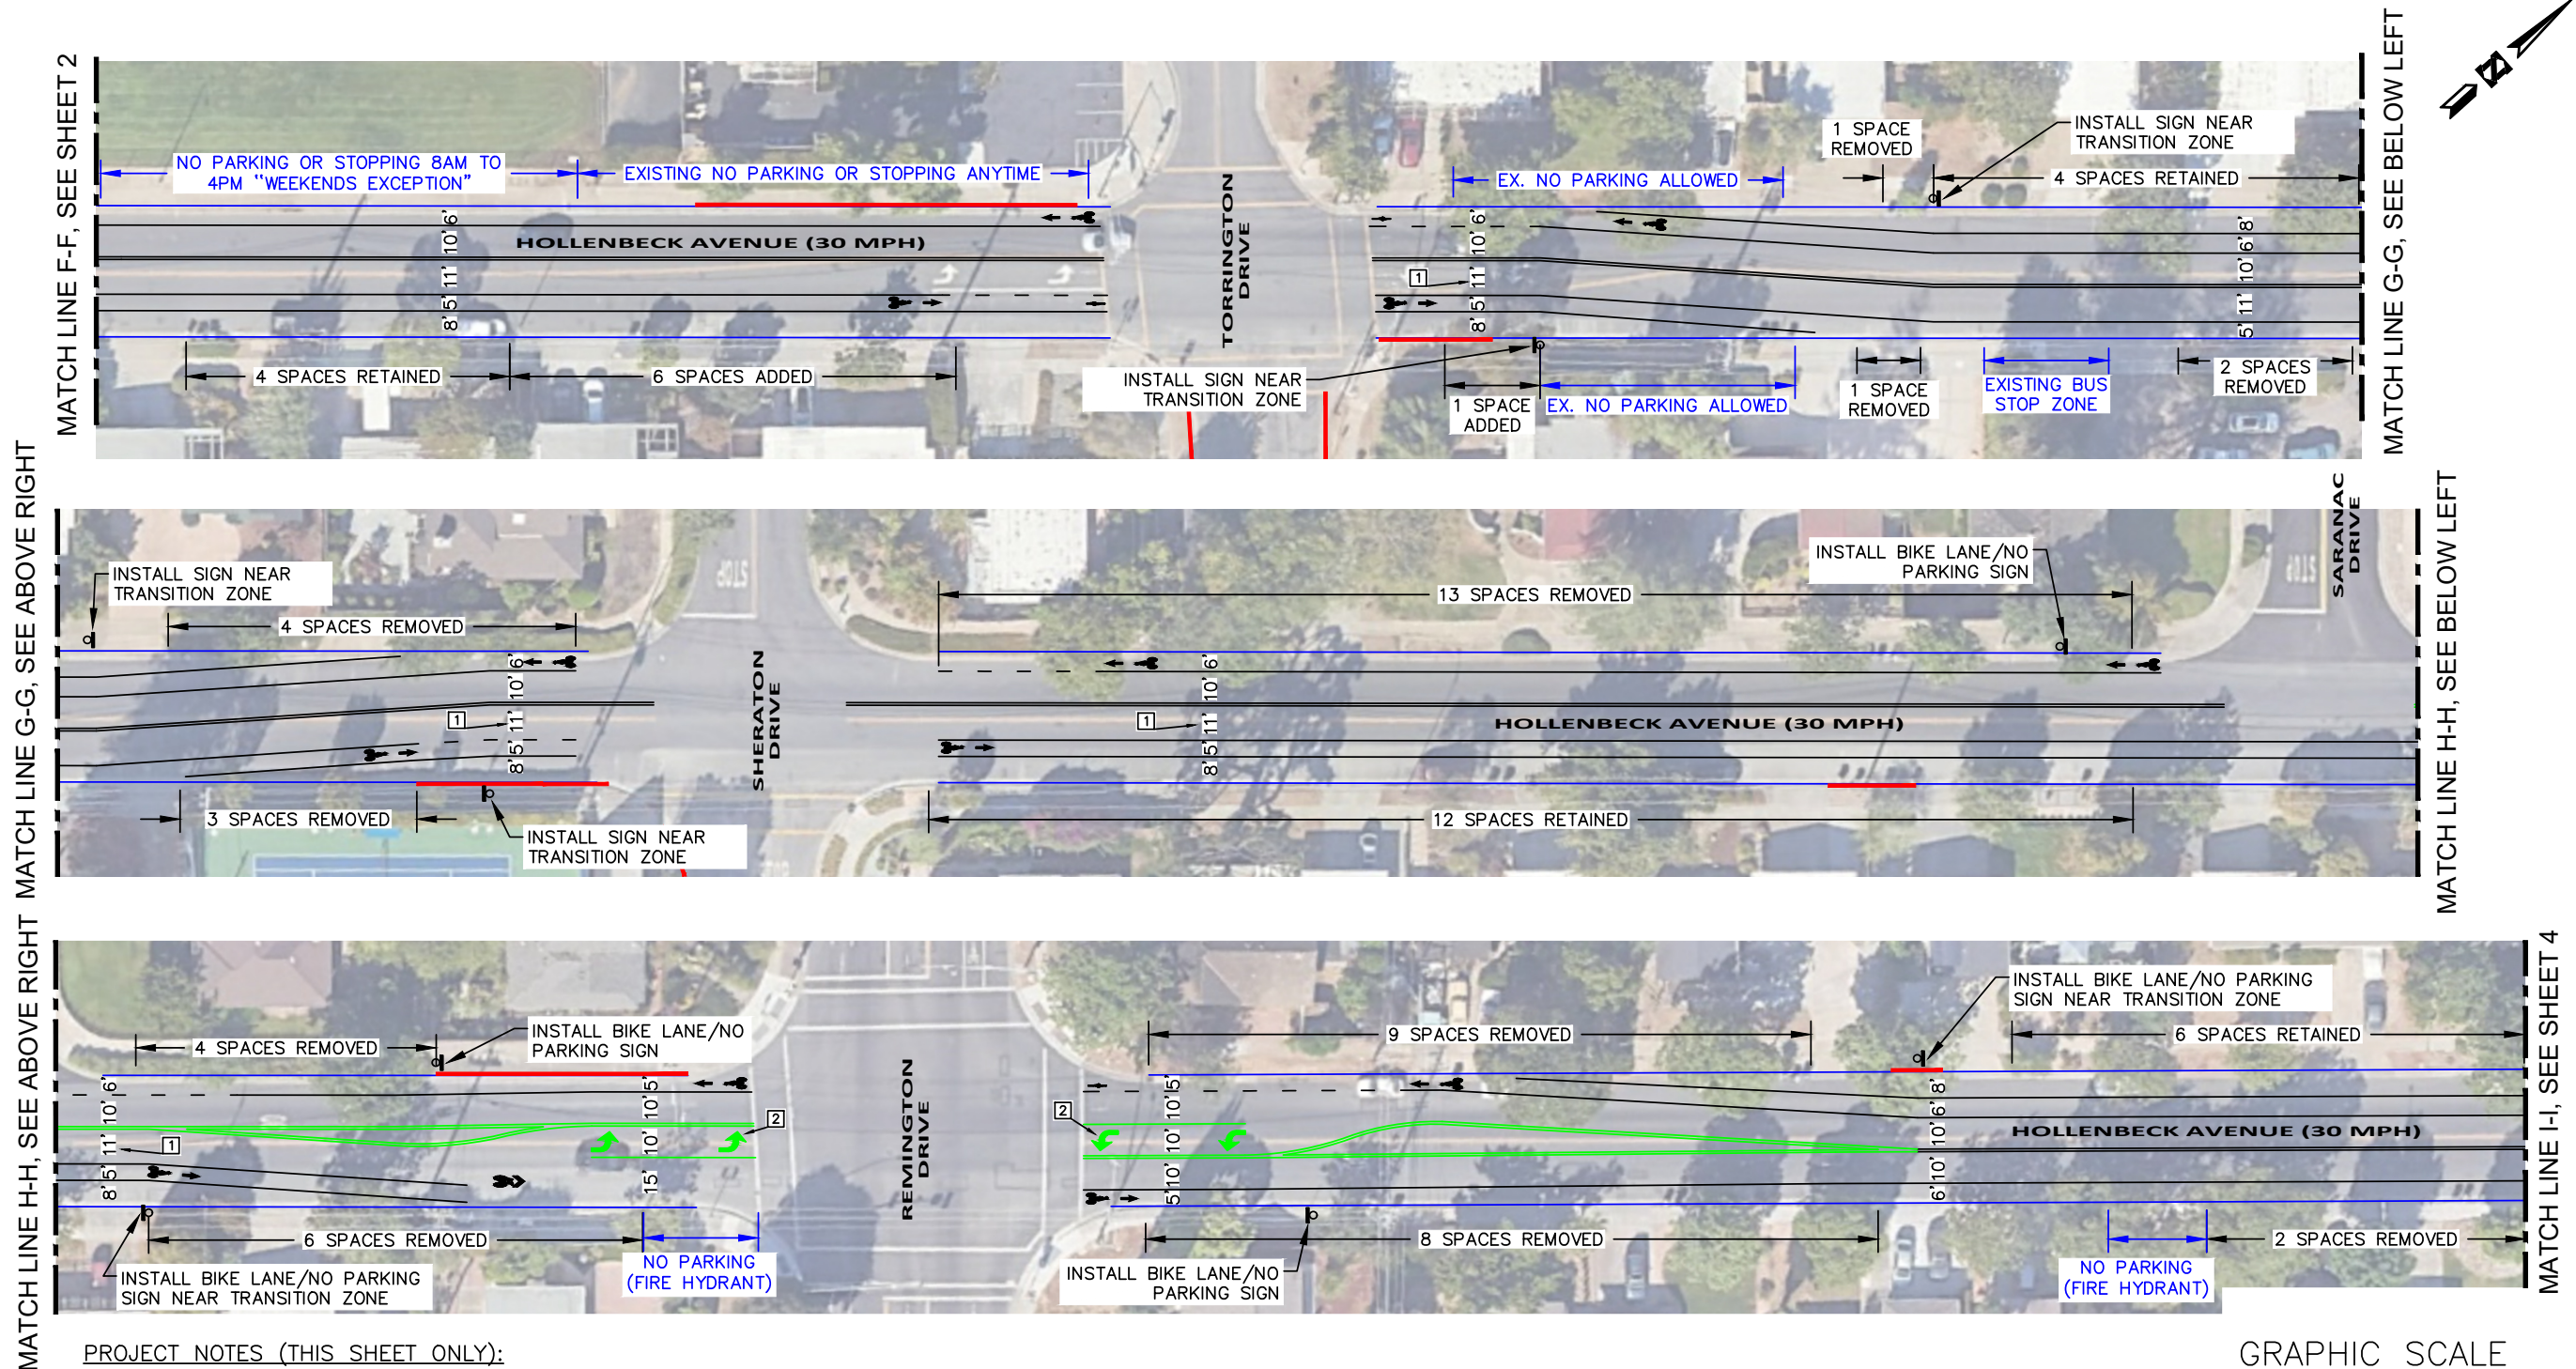

PROJECT NOTES (THIS SHEET ONLY):

- 1 MAINTAIN AN 11' MINIMUM VEHICLE TRAVEL LANE ALONG THE BUS ROUTE BETWEEN TORRINGTON DRIVE AND REMINGTON DRIVE.
- 2 INTERSECTION GEOMETRY IMPROVMENTS AT REMINGTON DRIVE ARE PLANNED AND TO BE IMPLEMENTED AS PART OF A SEPARATE PROJECT.

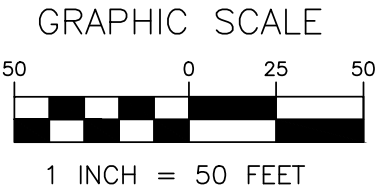




HEXAGON TRANSPORTATION
CONSULTANTS, INC.

100 Century Center Court, Suite 501
San Jose, California 95112
Ph: (408) 971-6100
www.hextrans.com

CITY OF SUNNYVALE
HOLLENBECK AVENUE BIKE LANE IMPROVEMENTS CONCEPTUAL DESIGN
ALTERNATIVE 2A
ALTERNATING PARKING

DRAWN: JL
DATE: 7/17/25
SCALE: AS SHOWN

SHEET 3

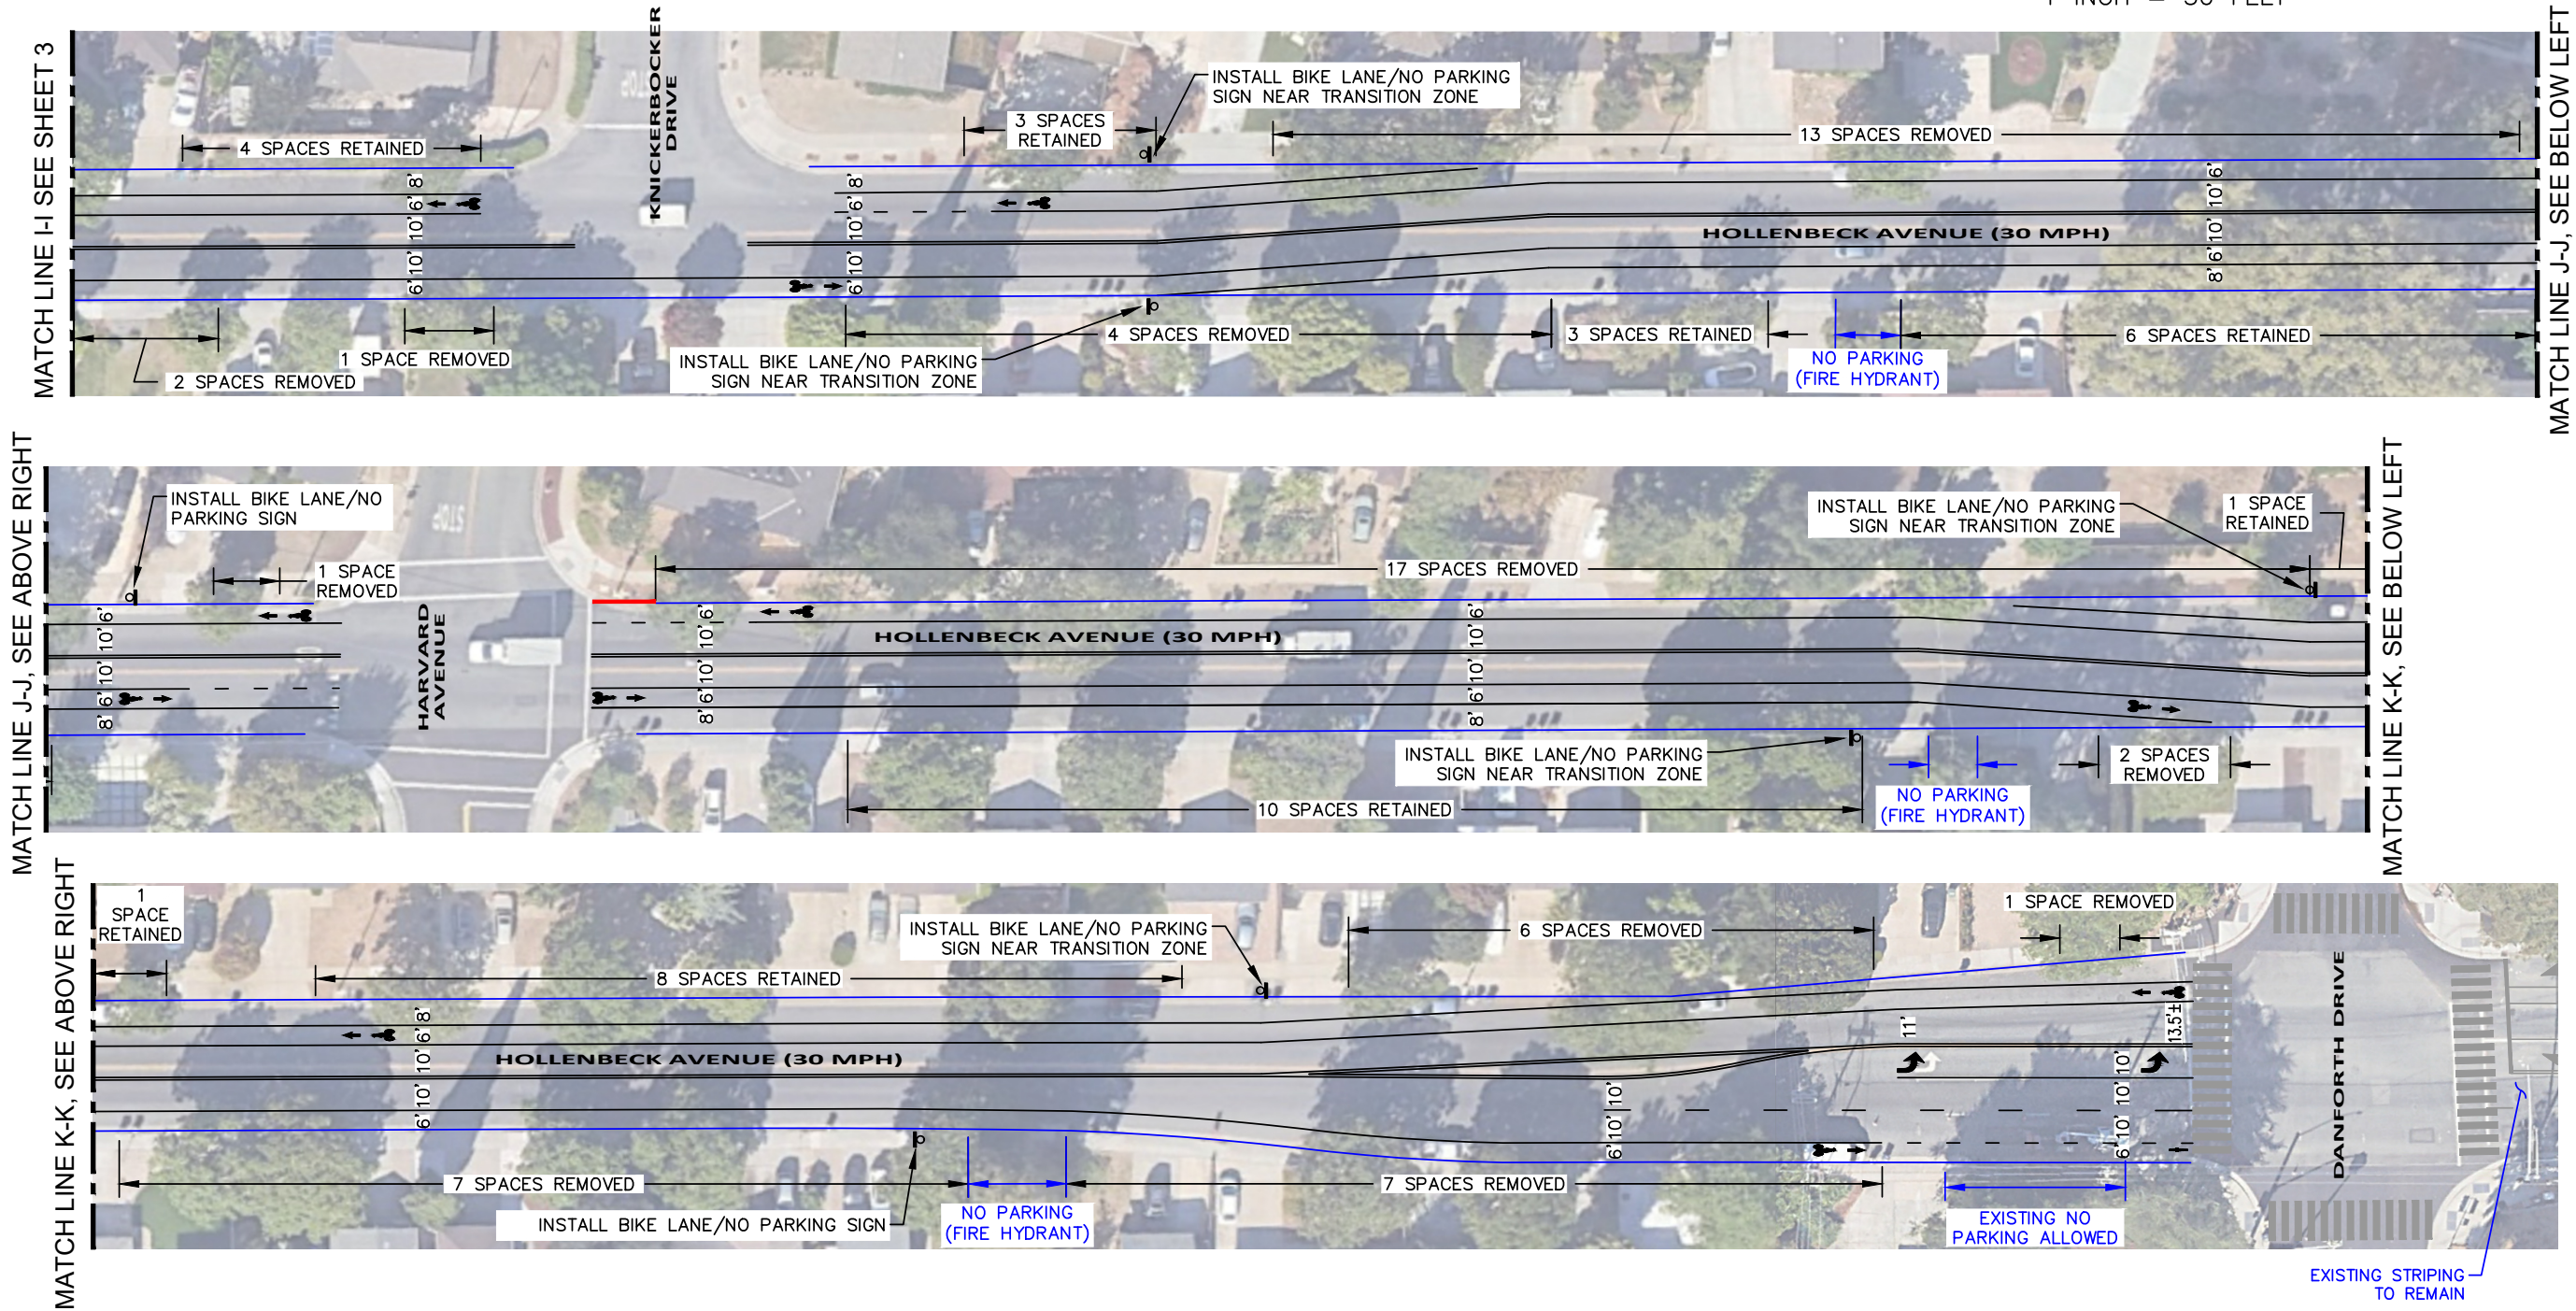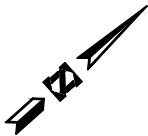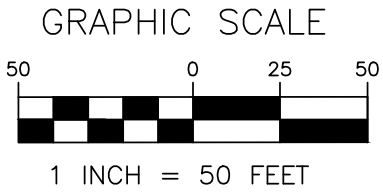

HEXAGON TRANSPORTATION
CONSULTANTS, INC.

100 Century Center Court, Suite 501
San Jose, California 95112
Ph: (408) 971-6100
www.hextrans.com

CITY OF SUNNYVALE
HOLLENBECK AVENUE BIKE LANE IMPROVEMENTS CONCEPTUAL DESIGN
ALTERNATIVE 2A
ALTERNATING PARKING

DRAWN: JL
DATE: 7/17/25
SCALE: AS SHOWN

SHEET 4



LEGEND (SHEETS 1-4):

	EXISTING RED PAINTED CURB		FUTURE IMPROVEMENTS BY SEPARATE CITY PROJECT	BLACK TEXT	= PROPOSED CHANGES WITH PLAN ALTERNATIVES
	PROPOSED PROJECT IMPROVEMENTS		PROPOSED SIGNS	BLUE TEXT	= EXISTING CONDITIONS
	EXISTING STRIPING TO REMAIN				




HEXAGON TRANSPORTATION
CONSULTANTS, INC.


100 Century Center Court, Suite 501
San Jose, California 95112
Ph: (408) 971-6100
www.hextrans.com

CITY OF SUNNYVALE
HOLLENBECK AVENUE BIKE LANE IMPROVEMENTS CONCEPTUAL DESIGN
ALTERNATIVE 2B
EAST SIDE PARKING REMOVAL

DRAWN: JL
DATE: 7/17/25
SCALE: AS SHOWN


SHEET 1

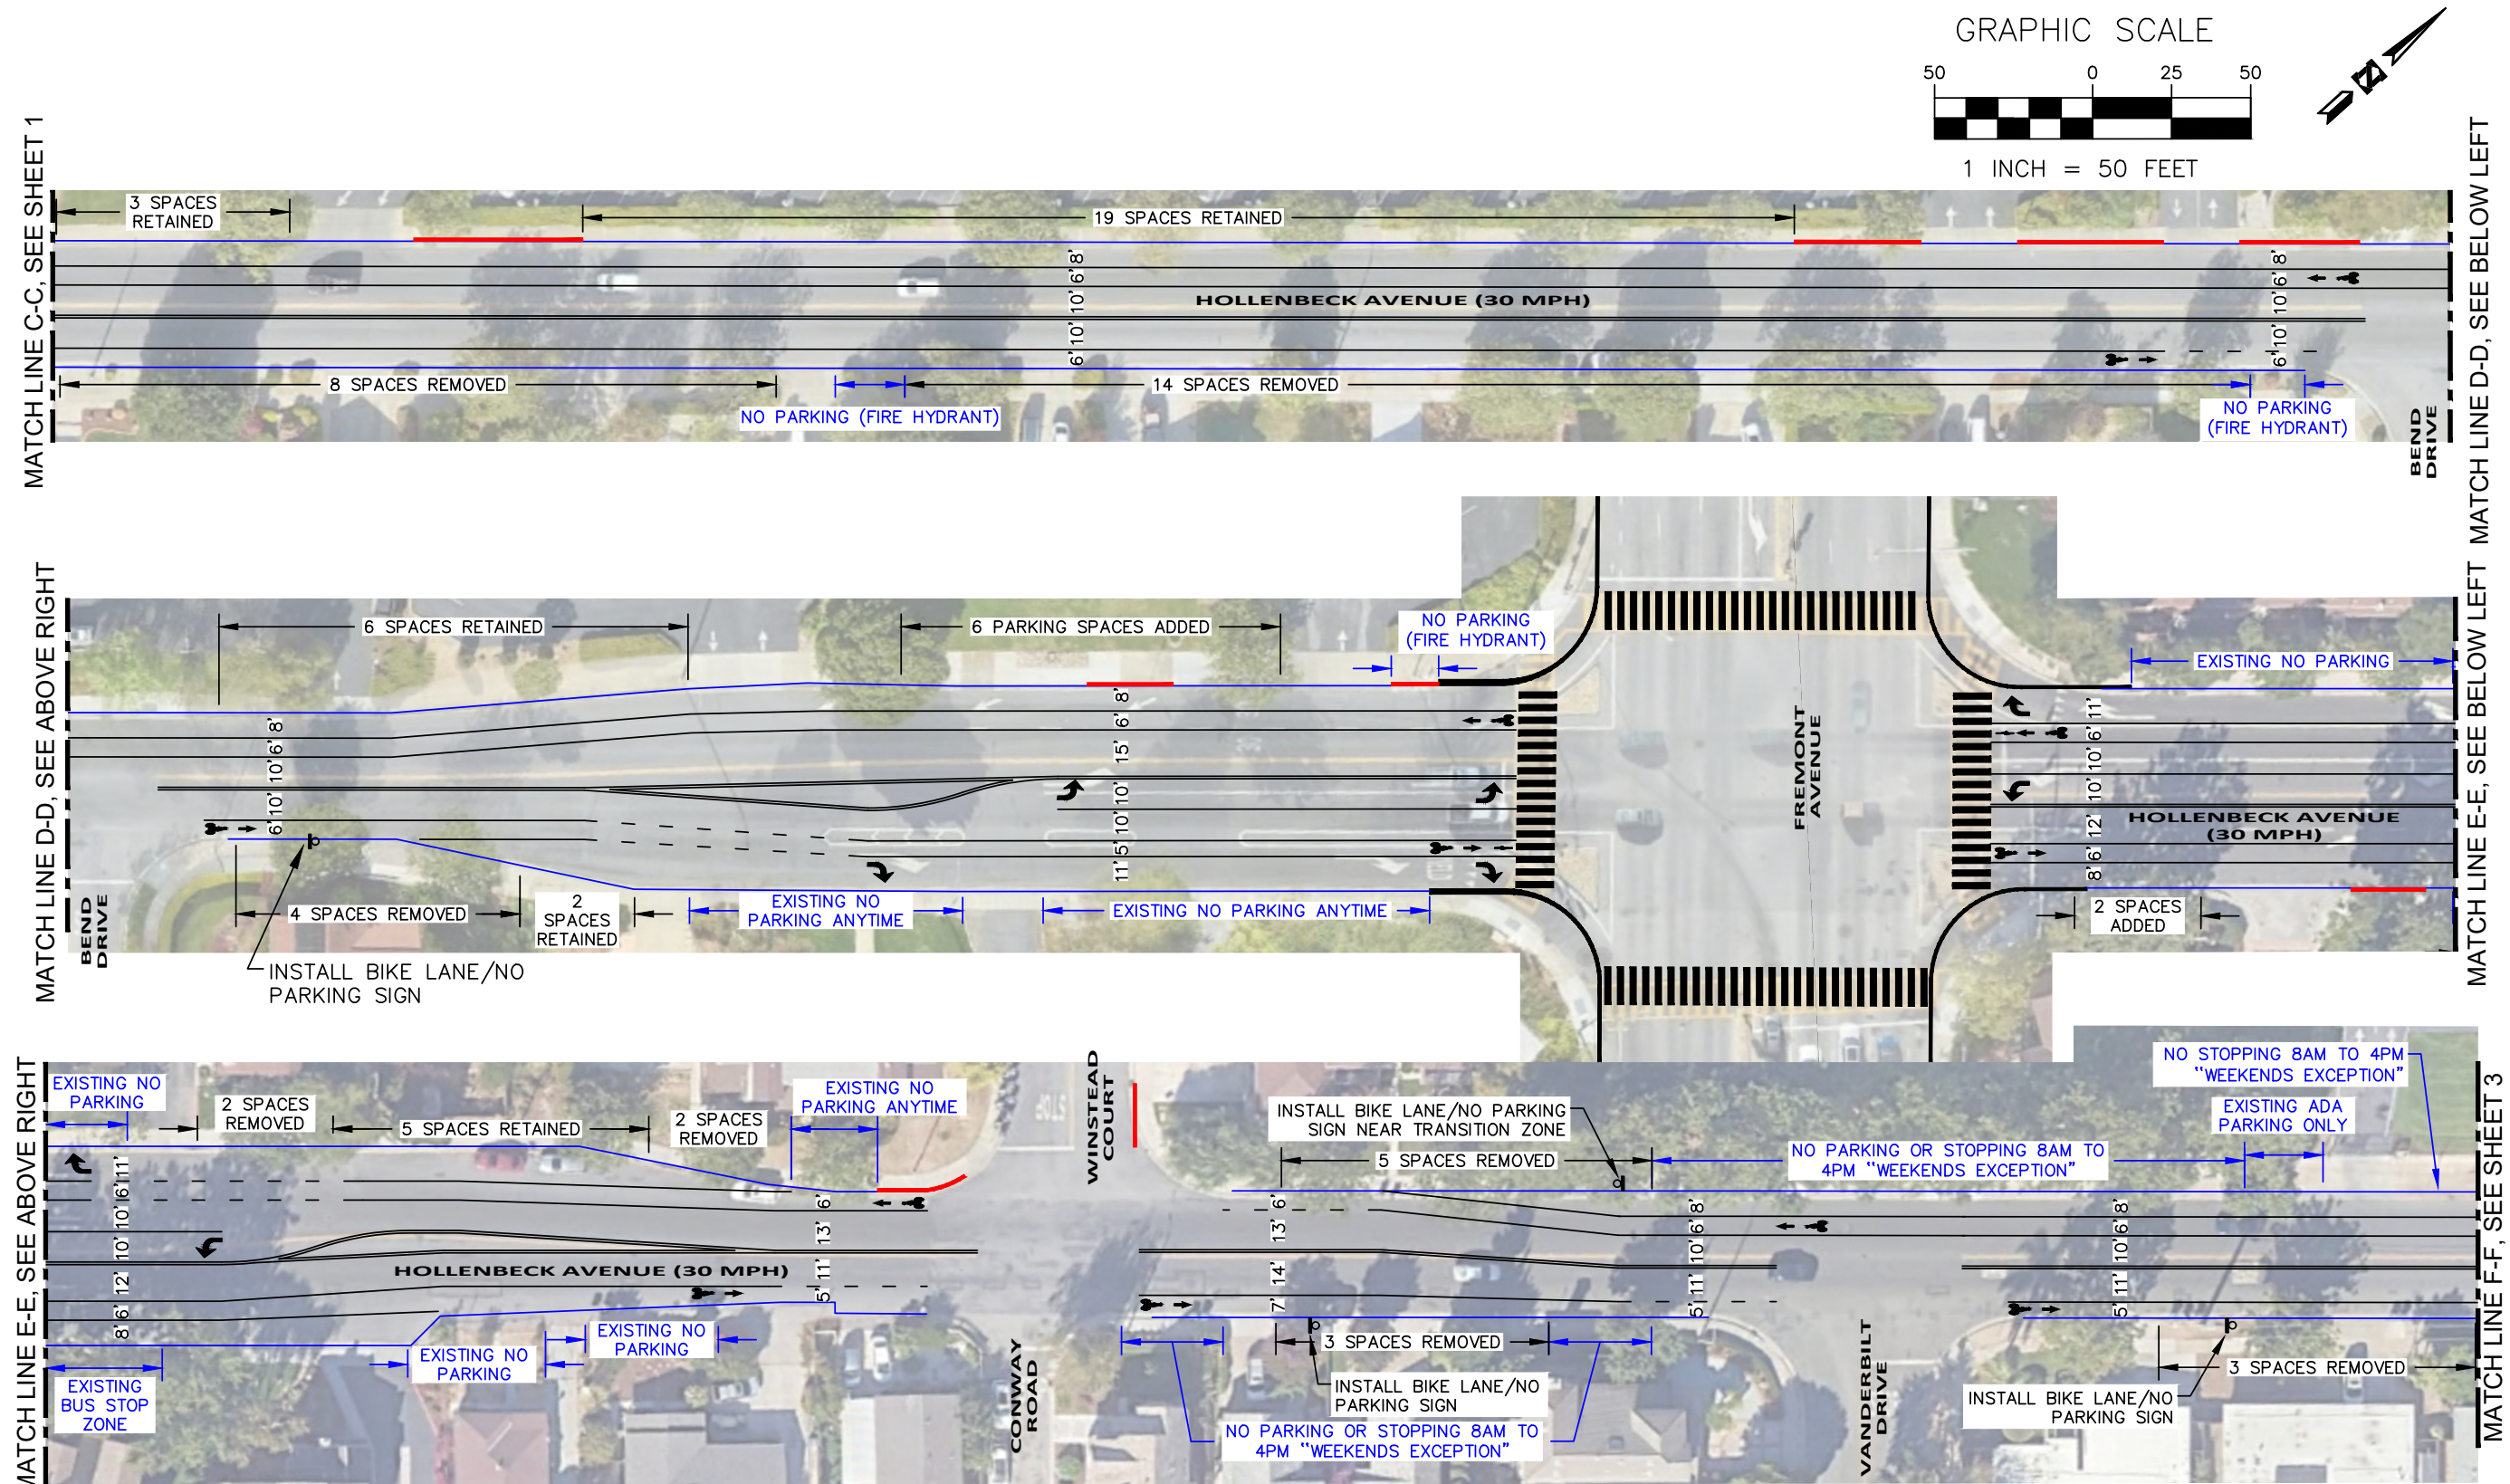

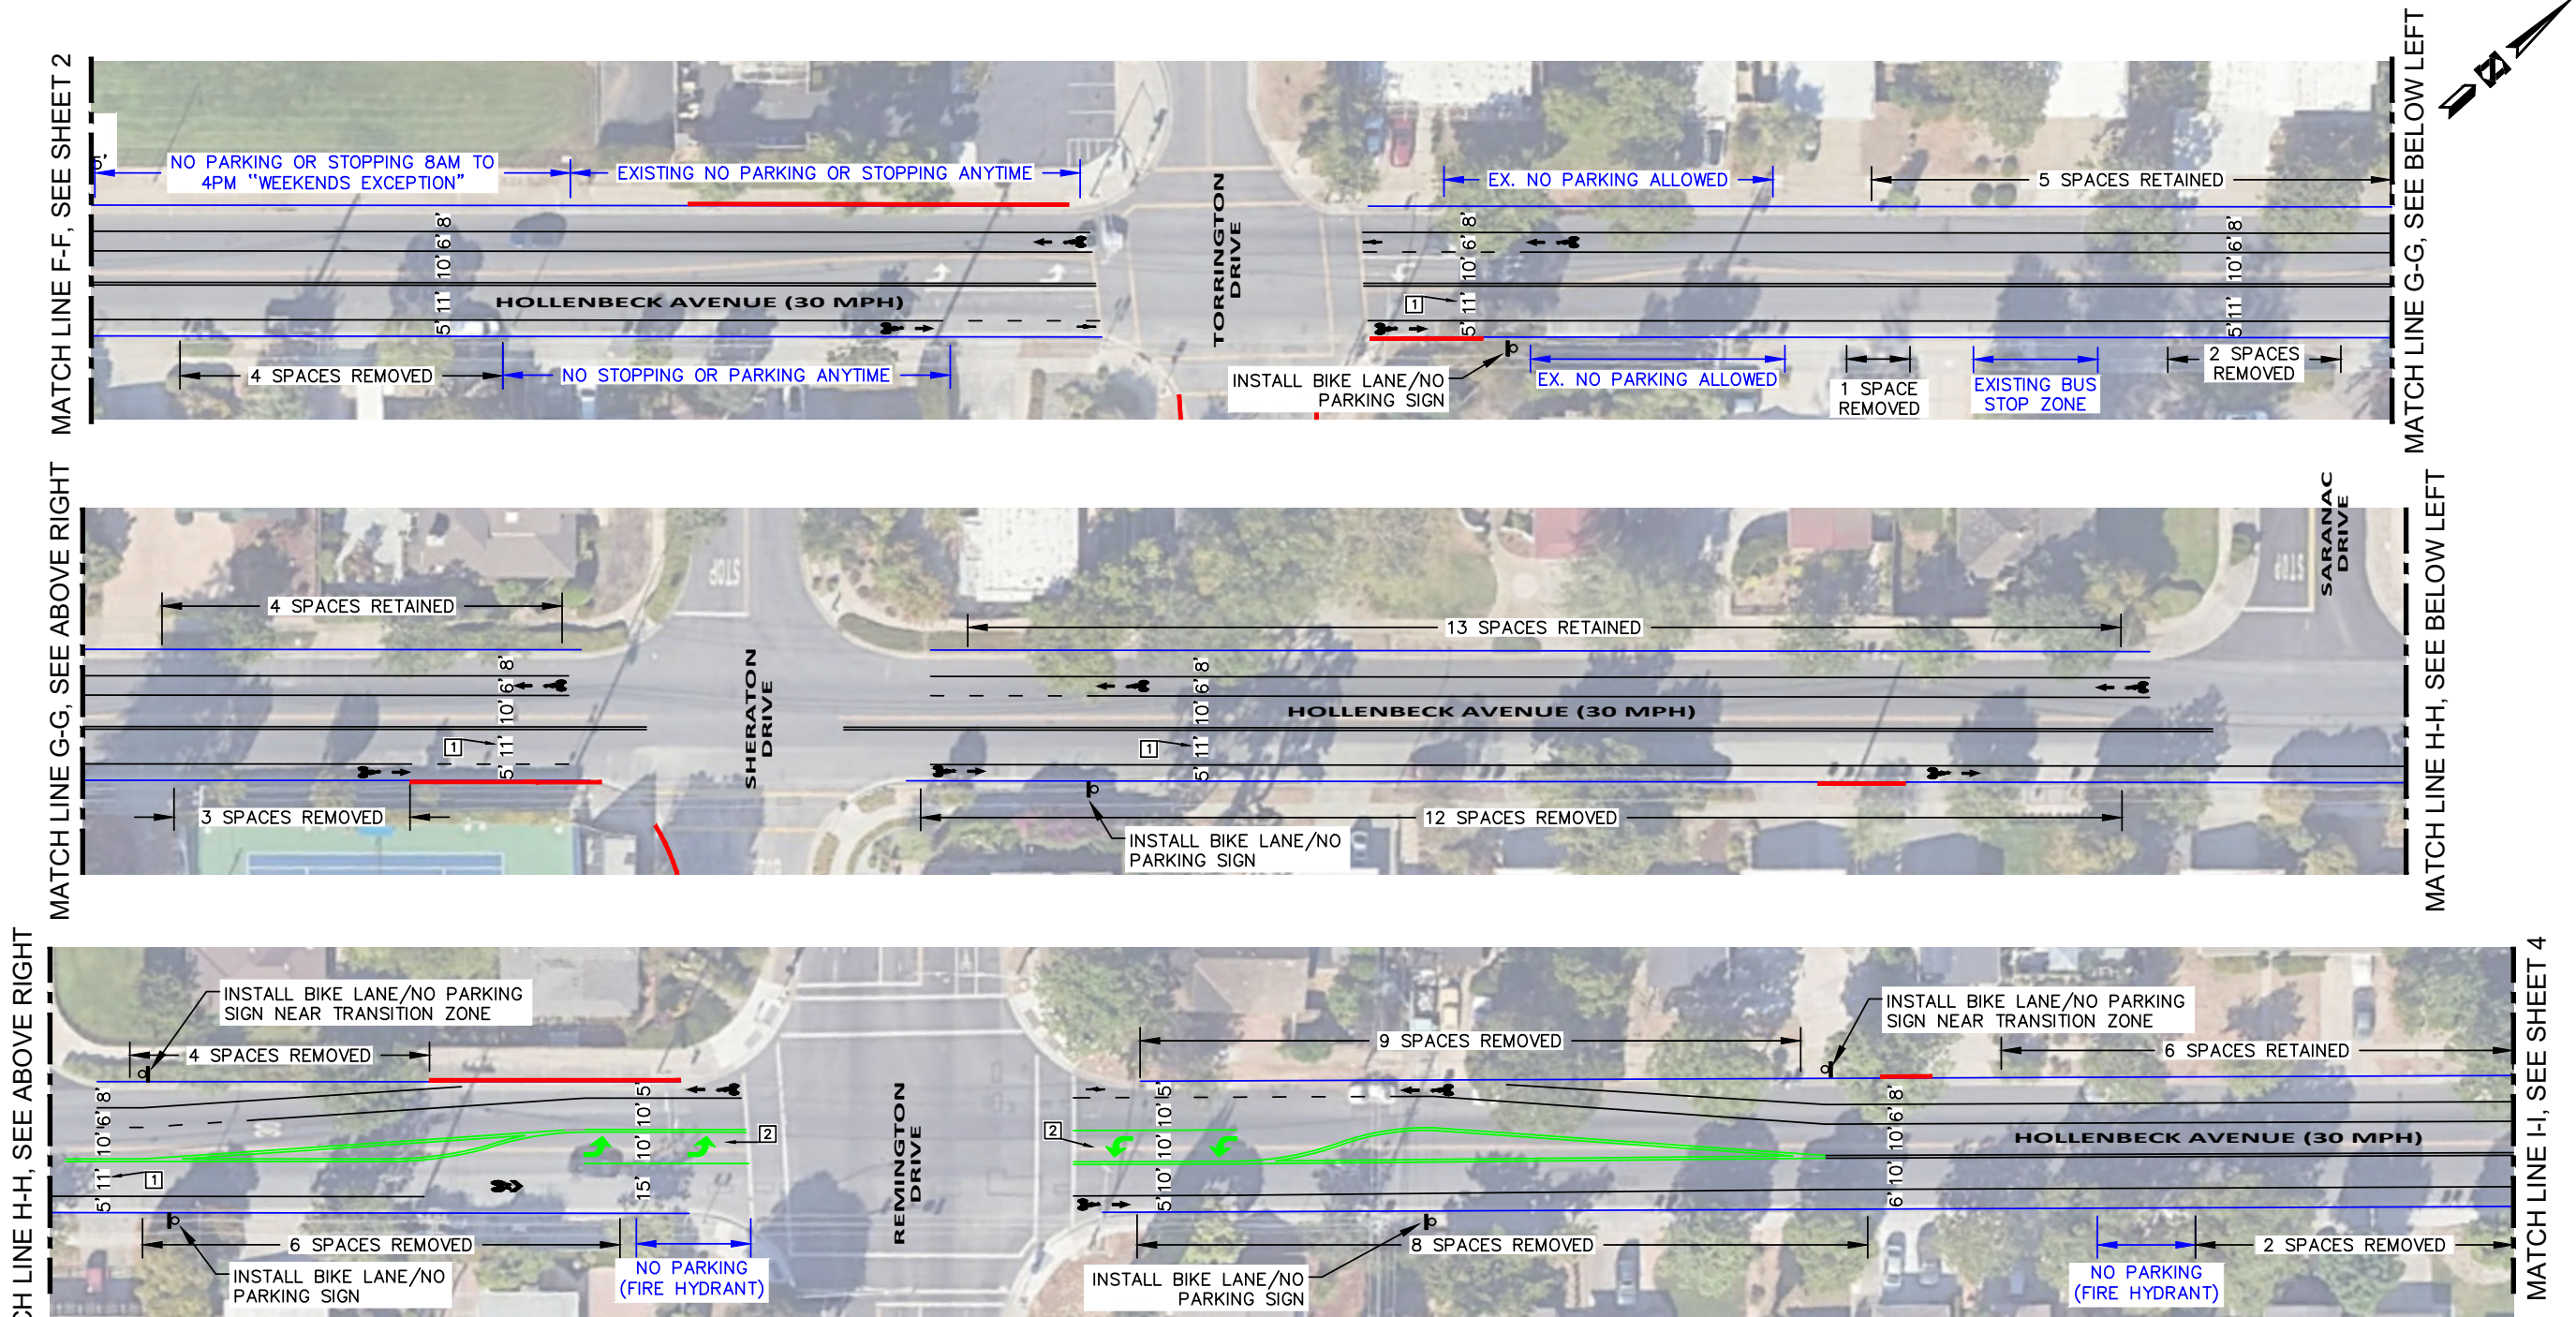

PROJECT NOTES (THIS SHEET ONLY):

- 1 MAINTAIN AN 11' MINIMUM VEHICLE TRAVEL LANE ALONG THE BUS ROUTE BETWEEN TORRINGTON DRIVE AND REMINGTON DRIVE.
- 2 INTERSECTION GEOMETRY IMPROVMENTS AT REMINGTON DRIVE ARE PLANNED AND TO BE IMPLEMENTED AS PART OF A SEPARATE PROJECT.

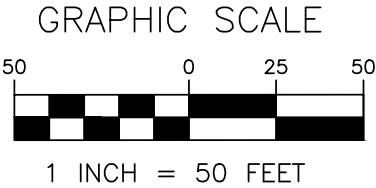



HEXAGON TRANSPORTATION
CONSULTANTS, INC.

100 Century Center Court, Suite 501
San Jose, California 95112
Ph: (408) 971-6100
www.hextrans.com

CITY OF SUNNYVALE
HOLLENBECK AVENUE BIKE LANE IMPROVEMENTS CONCEPTUAL DESIGN
ALTERNATIVE 2B
EAST SIDE PARKING REMOVAL

DRAWN: JL
DATE: 7/17/25
SCALE: AS SHOWN

SHEET 3

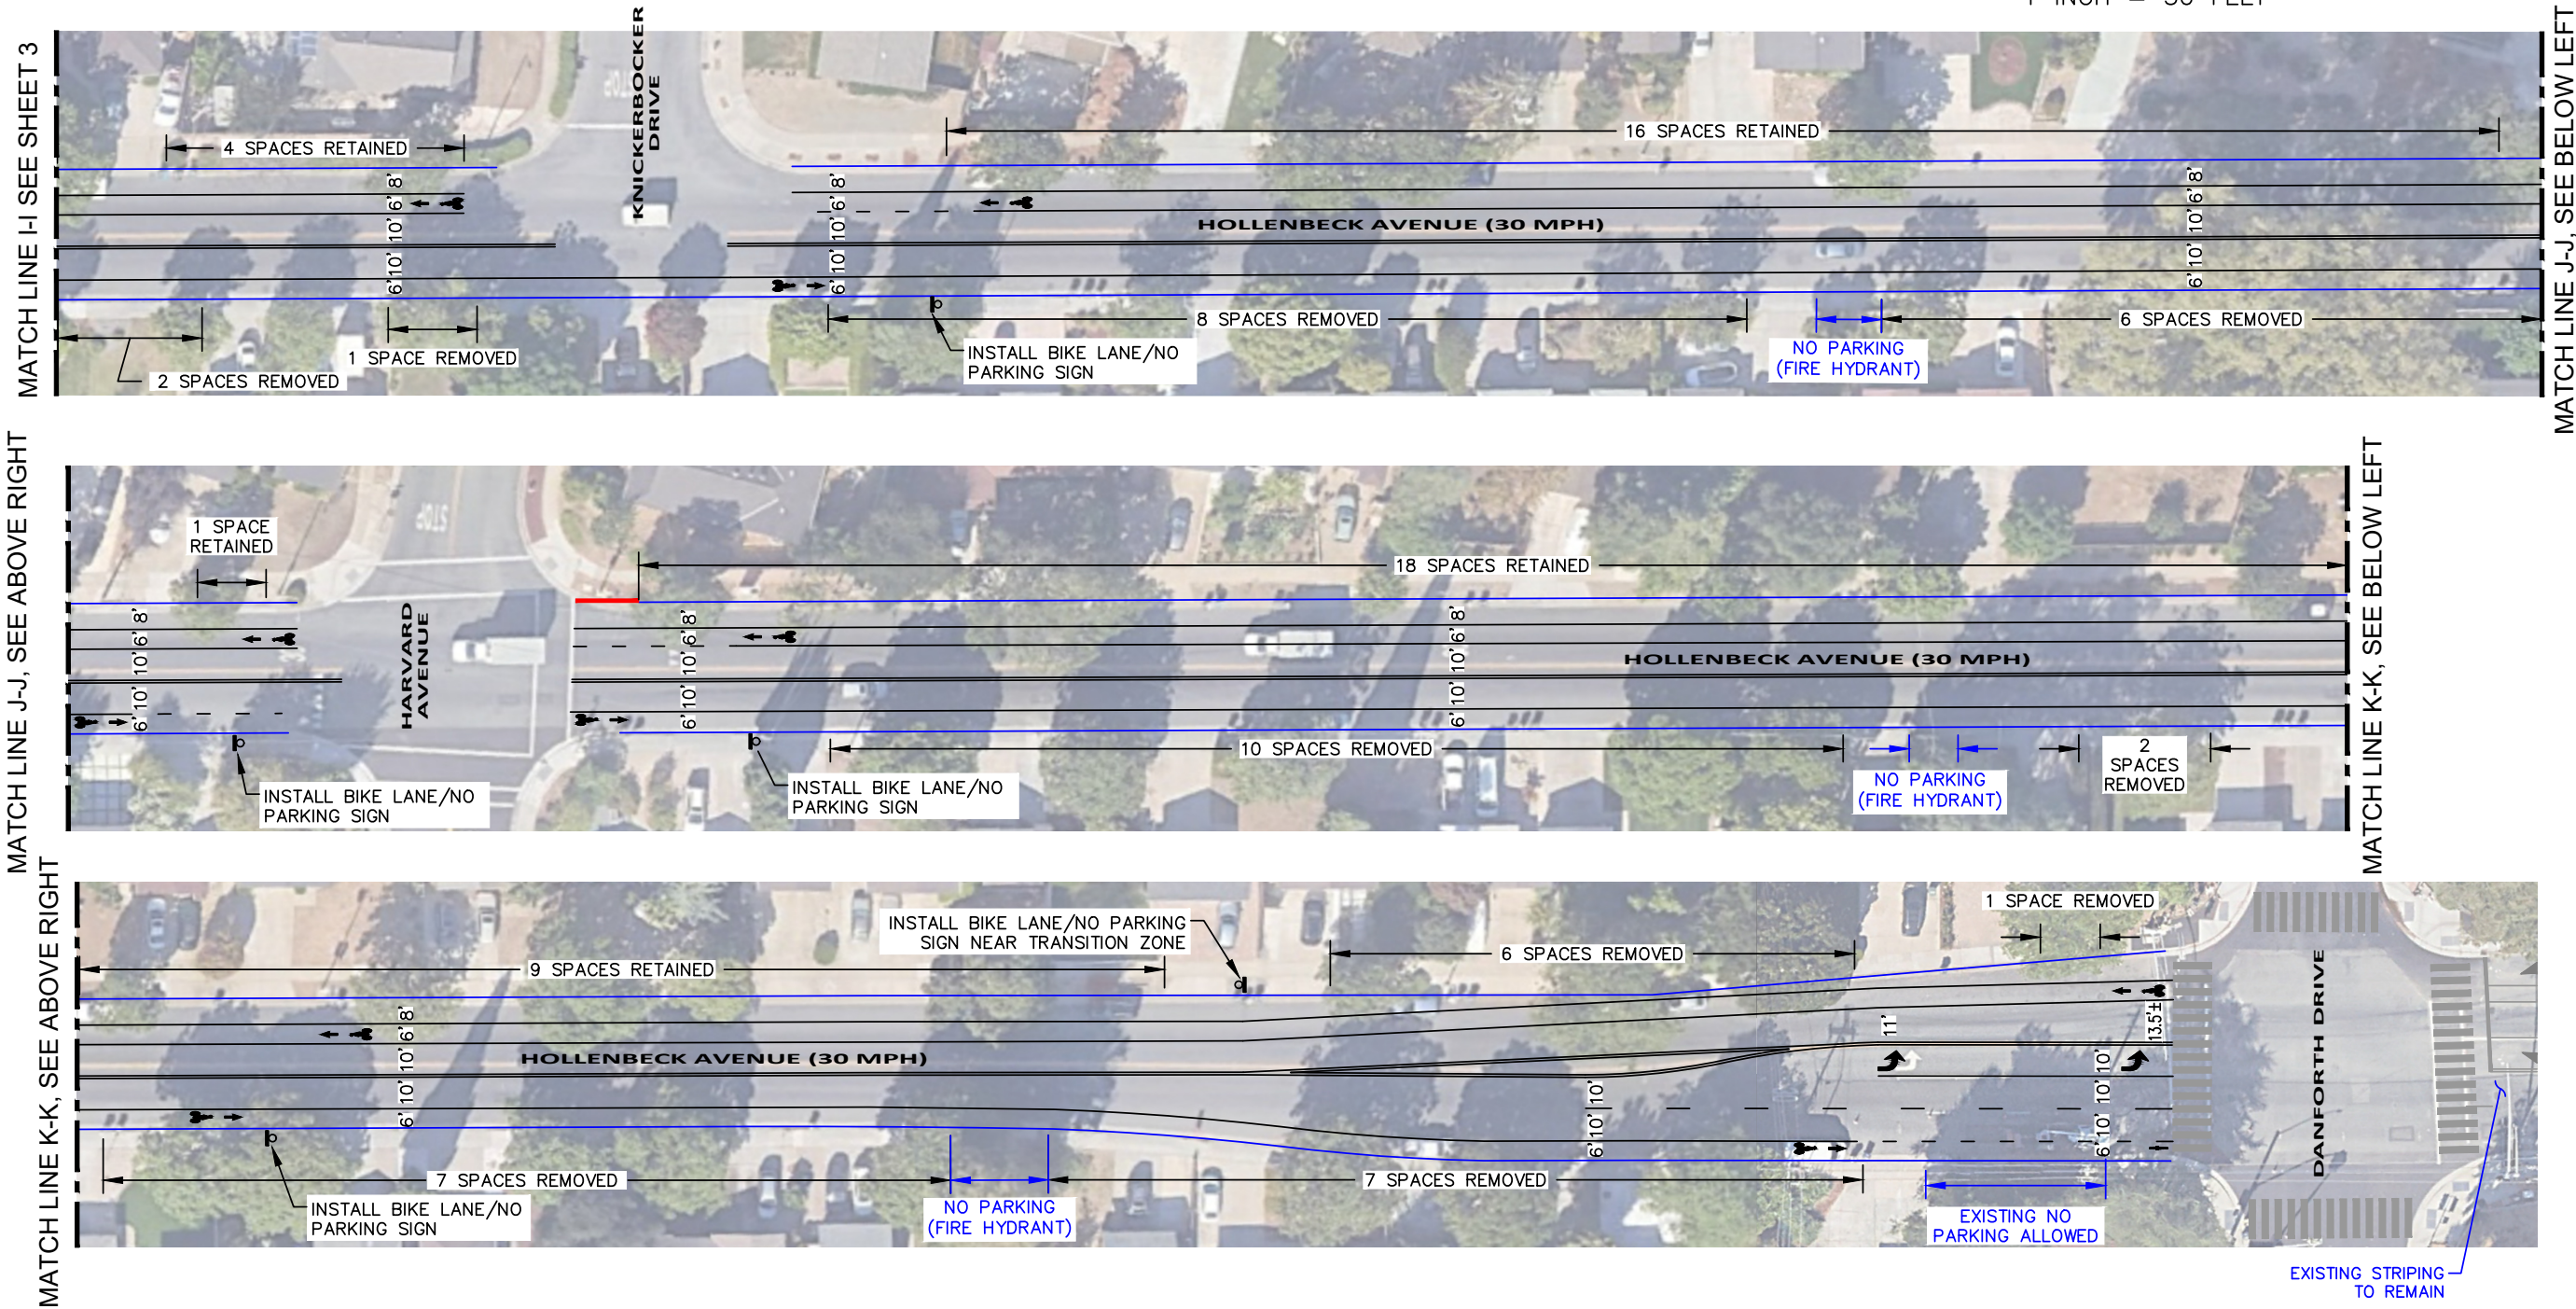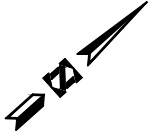

HEXAGON TRANSPORTATION
CONSULTANTS, INC.

100 Century Center Court, Suite 501
San Jose, California 95112
Ph: (408) 971-6100
www.hextrans.com

CITY OF SUNNYVALE
HOLLENBECK AVENUE BIKE LANE IMPROVEMENTS CONCEPTUAL DESIGN
ALTERNATIVE 2B
EAST SIDE PARKING REMOVAL

DRAWN: JL
DATE: 7/17/25
SCALE: AS SHOWN

SHEET 4