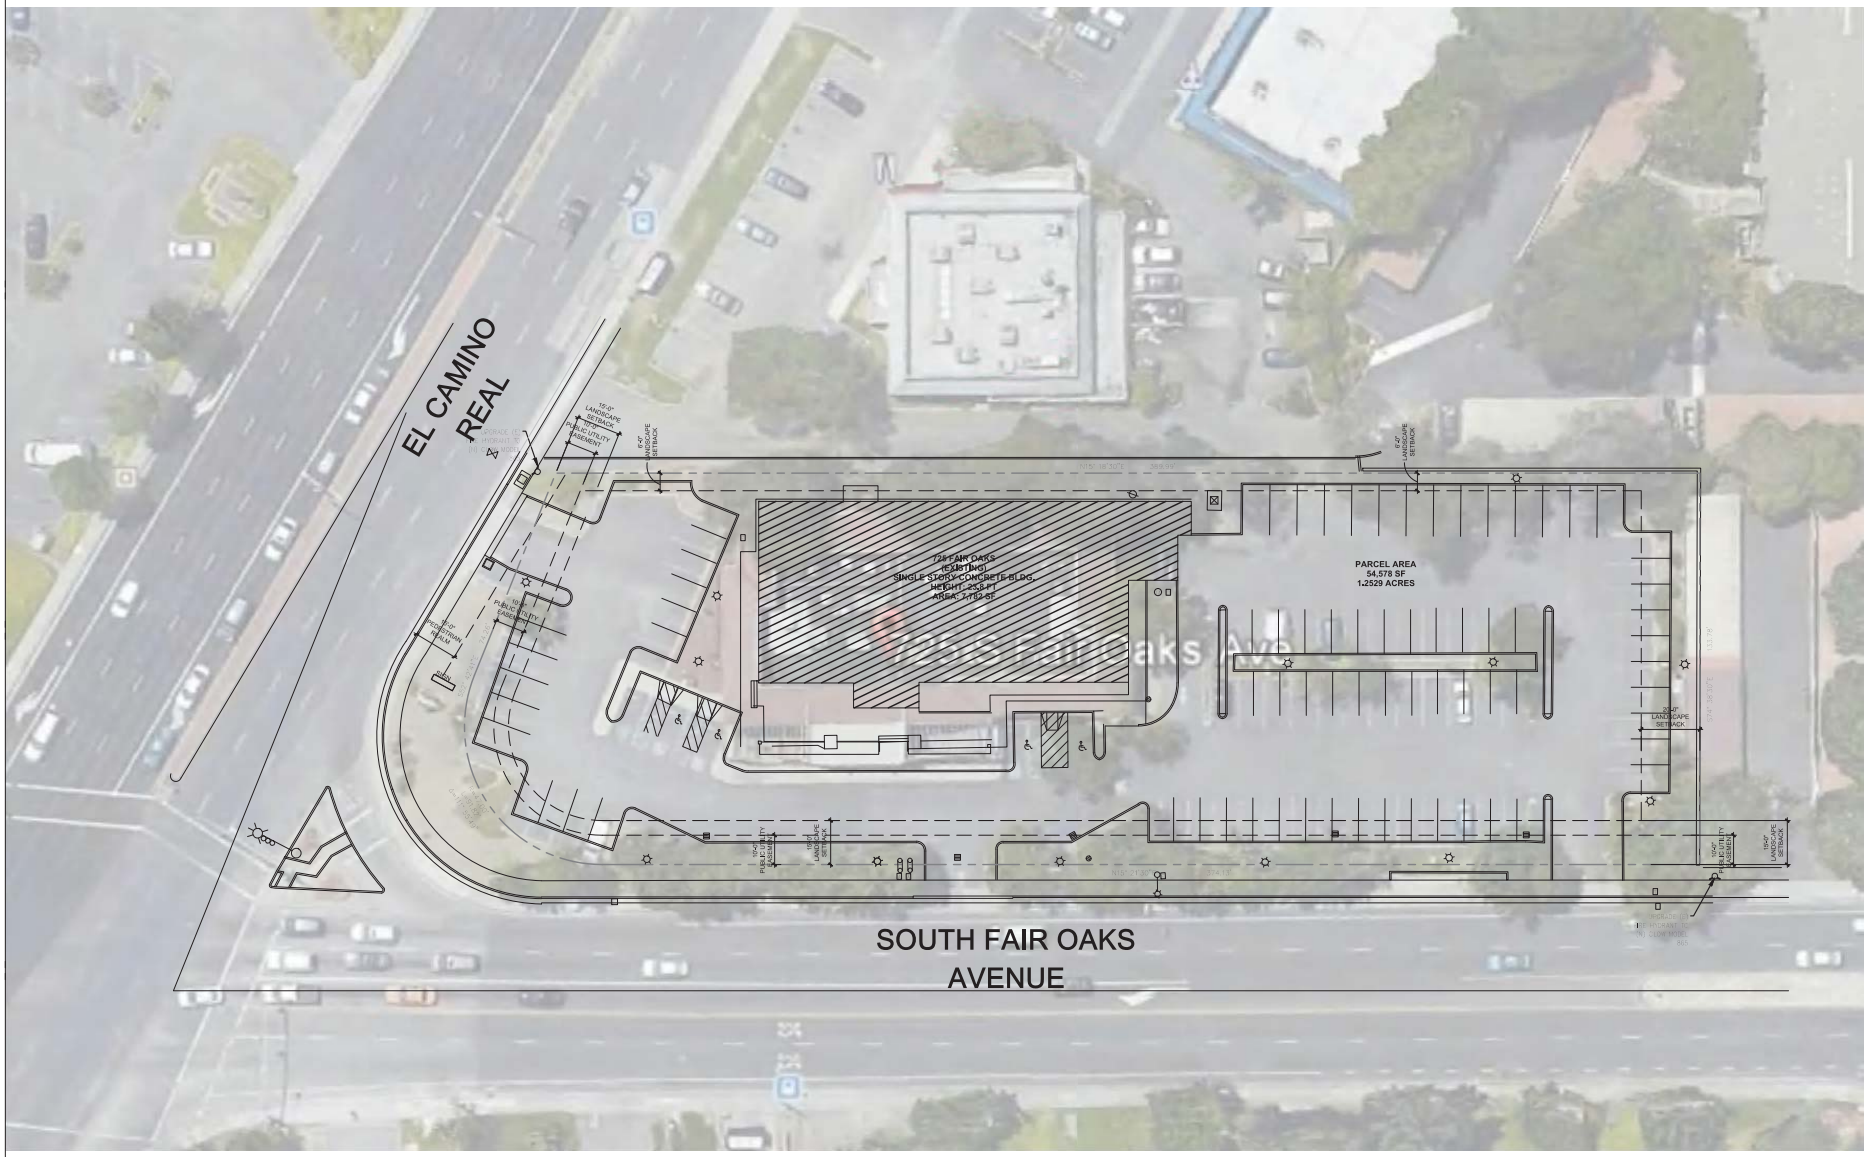

EXISTING SITE PLAN
SCALE = 1/16": 1'-0"

NORTH

SPECIAL DEVELOPMENT PERMIT
REVIEW

EXISTING SITE PLAN
HOTEL AC SUNNYVALE
SUNNYVALE, CALIFORNIA
725 SOUTH FAIR OAKS AVE
SUNNYVALE, CALIFORNIA 94086

DEVELOPMENT

0.2
75-15732-00
04/02/15
Revisions

DLR Group
Architecture Engineering Planning Interiors

© 2015, DLR Group Inc.California, a California corporation. ALL RIGHTS RESERVED