Phase 1

~2,400' OF SIMILAR ROADWAY

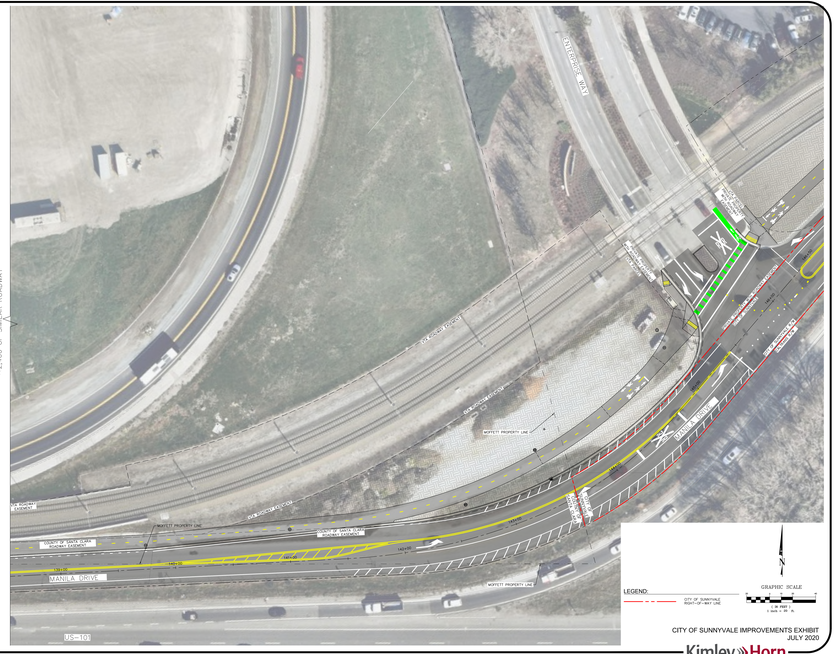

LEGEND:

CITY OF SUNNYVALE RIGHT-OF-WAY LINE

GRAPHIC SCALE

1 IN. = 40 FT.

CITY OF SUNNYVALE IMPROVEMENTS EXHIBIT
JULY 2020

Kimley»Horn

Phase 2

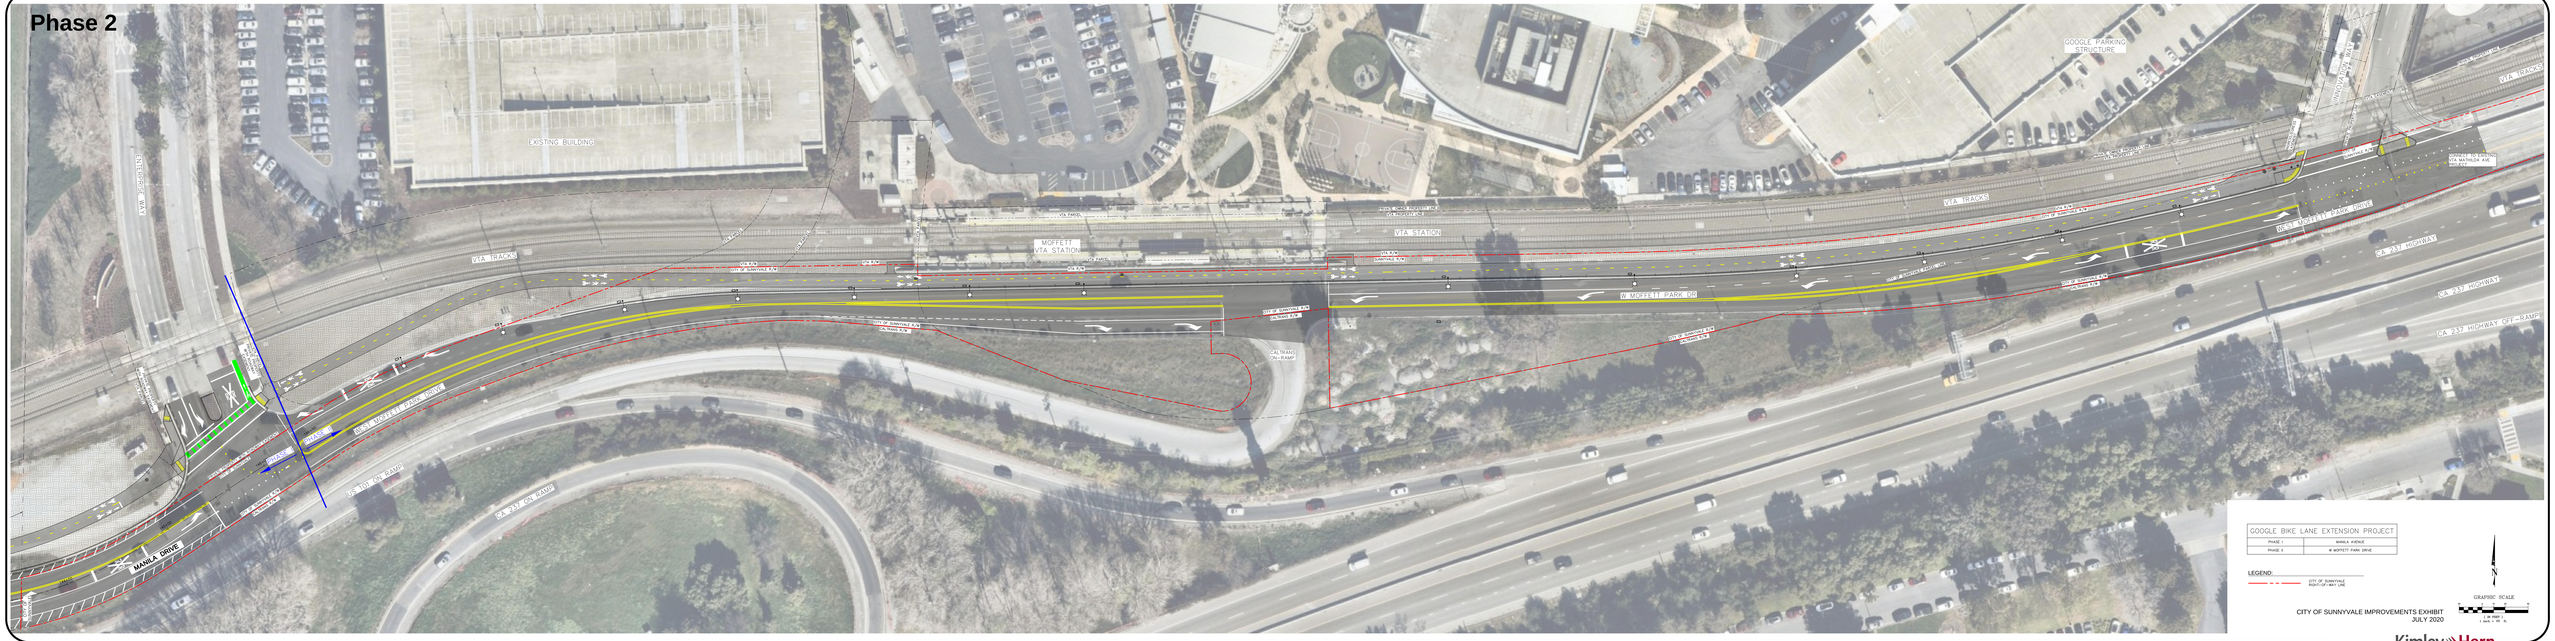
EXISTING BUILDING
ENTERPRISE WAY
VTA TRACKS
MOFFETT VTA STATION
VTA STATION
GOOGLE PARKING STRUCTURE
GOOGLE CROSSING VIA MANILA AVE
W MOFFETT PARK DR
CA-237 HIGHWAY
CA-237 HIGHWAY OFF-RAMP
CALTRANS ON-RAMP
MANILA DRIVE
MANILA AVENUE
GOOGLE BIKE LANE EXTENSION PROJECT
PHASE 1 MANILA AVENUE
PHASE 2 W MOFFETT PARK DRIVE
LEGEND:
CITY OF SUNNYVALE RIGHT-OF-WAY LINE
GRAPHIC SCALE
CITY OF SUNNYVALE IMPROVEMENTS EXHIBIT
JULY 2020
Kimley»Horn