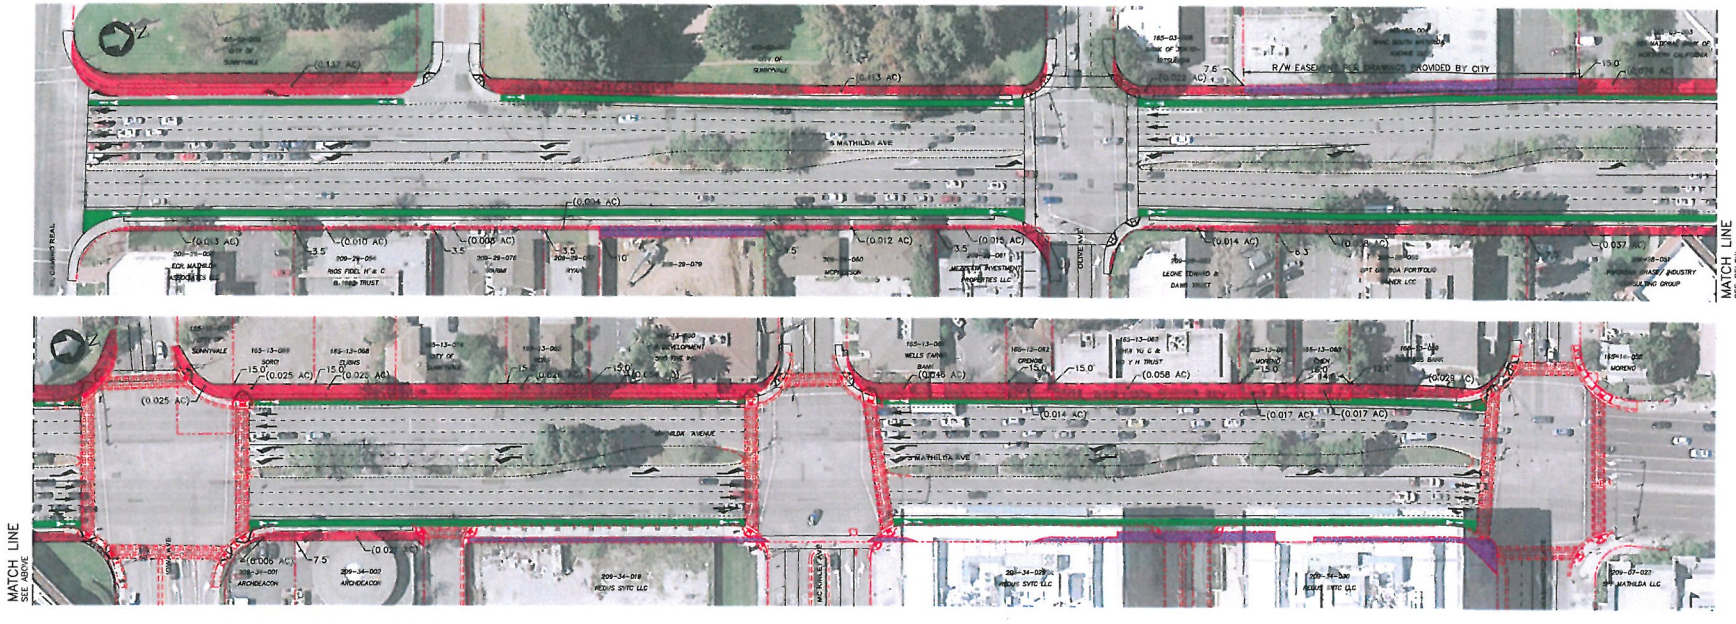


NOTES:
1. RIGHT OF WAY SHOWN IS BASED ON RECORD INFORMATION ONLY. PROPERTY OWNERS SHALL BE RESPONSIBLE FOR VERIFICATION OF LOT LINES.

LEGEND:

- EXISTING RIGHT OF WAY/ PROPERTY LINE
- PROPOSED RIGHT OF WAY (EASEMENT)
- (XX AC) AREA FOR DEDICATION
- DEDICATION FOR STREET RIGHT OF WAY
- XX' SETBACK FOR DEDICATION
- EXISTING DEDICATION AREA

# EXHIBIT E
## MATHILDA AVENUE - DOWNTOWN
### EL CAMINO REAL TO WASHINGTON AVENUE PLAN LINE STUDY

CITY OF SUNNYVALE CALIFORNIA

BKF ENGINEERS · SURVEYORS · PLANNERS

05/28/2015